CS 8757

A1 OF A2

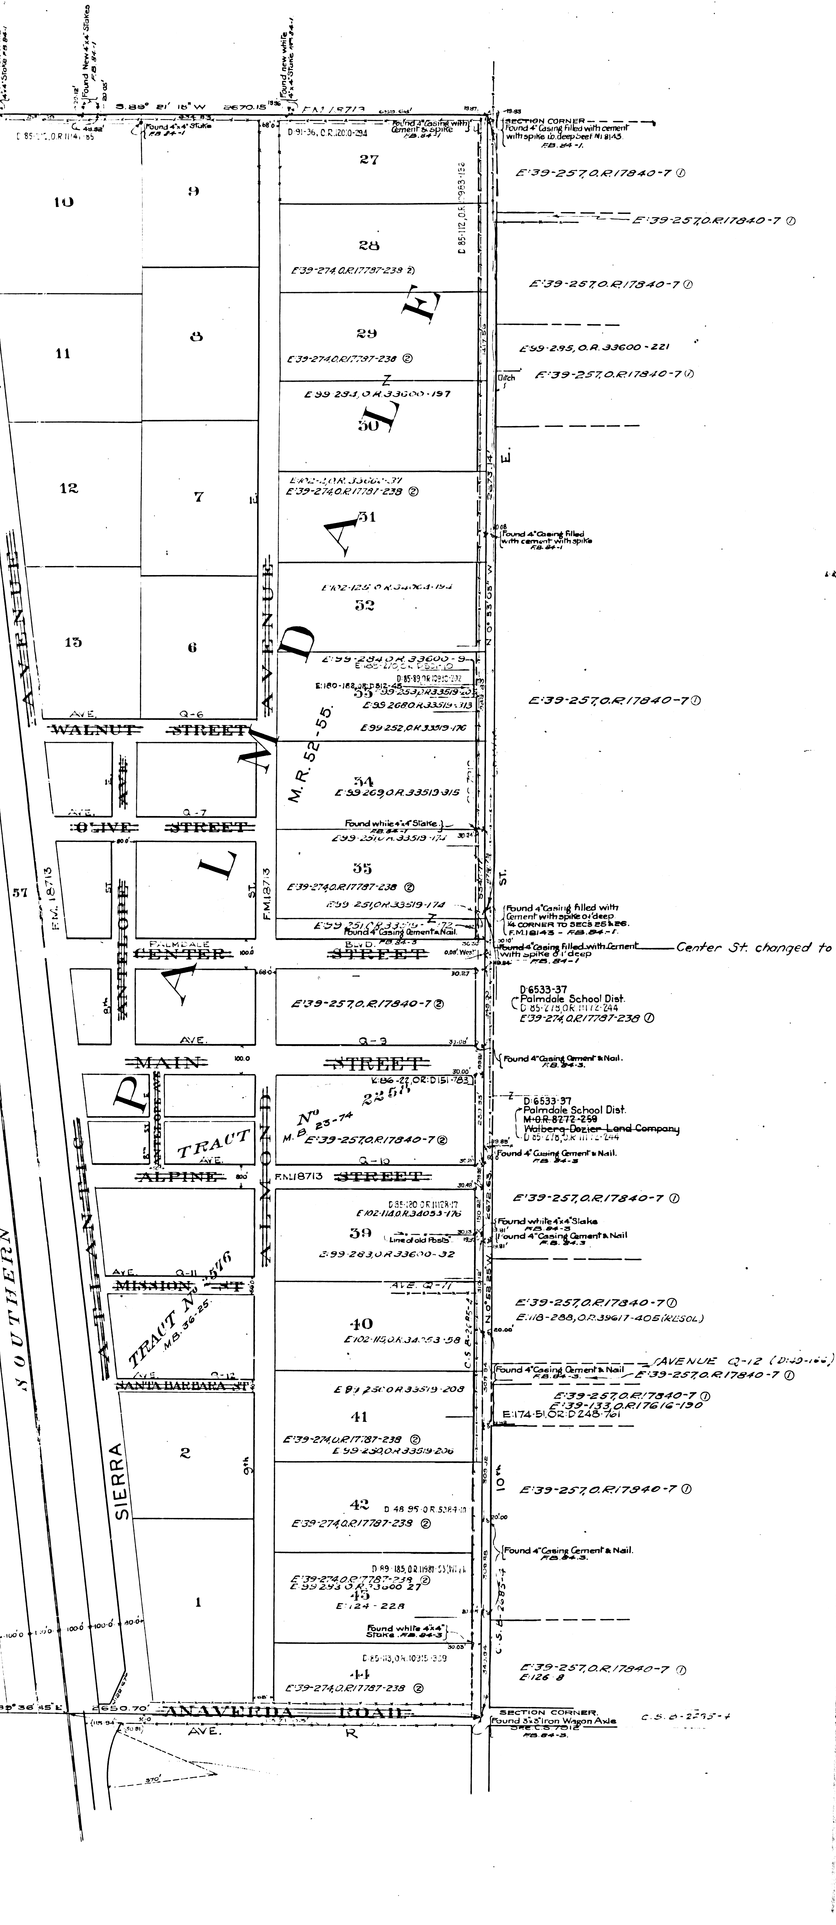

MAP
OF
TOWN OF PALMDALE
IN
SECTION 26. T. 6 N. R. 12 W. S.B.M.

COUNTY SURVEYORS MAP Nº 8757

Scale 1 Inch = 200 Feet

J. E. Rockhold ~ County Surveyor

Surveyed 1924

SURVEYED UNDER INSTRUCTIONS OF THE BOARD OF SUPERVISORS PER ORDER DATED JULY 3, 1922. BEARINGS BASED ON SOUTH LINE SECTION 26. T. 6 N. R. 12 W. AS SHOWN ON C.S. MAP Nº 8095.

F.B. 15-84

FIELD WORK BY V. D. ROYER
OFFICE WORK BY H. U. M. HIGGINS
CHECKED BY K. R. McPHERSON.

Sept. 65

For Improvement Plans of Palmdale Streets see C.S.B. 6-057 ~ Sheets 1 to 10.

Anaverda Road changed to Llano Verde Road - D:49-92 Min. Bk. 62-62
Meyer Road " " (6th St. East) - D:49-141 + D:49-189
Avenue Q " " 25th St. East - D:49-112
Avenue Q-6 " " 27th St. East - D:49-112
Poplar Ave. " " 47th St. East - D:49-54
Main St. " " Sierra Highway - D:47-56
Hardley Rd. " " Avenue Q - D:49-165
Llano Verde Rd. " " Avenue Q-8 - D:49-165
Main St. " " Avenue Q-9 - D:49-165
Walnut St. " " Avenue Q-6 "
Olive St. " " Avenue Q-7 "
Palmdale Blvd. " " Avenue Q-10 "
Mission St. " " Avenue Q-11 "
Santa Barbara St. " " Avenue Q-12 "
Avenue S-4 (Four Corners Hwy.) changed to Palmdale Blvd. D:49-30

INDEX
C.S. 8757
A2
OF
A2