


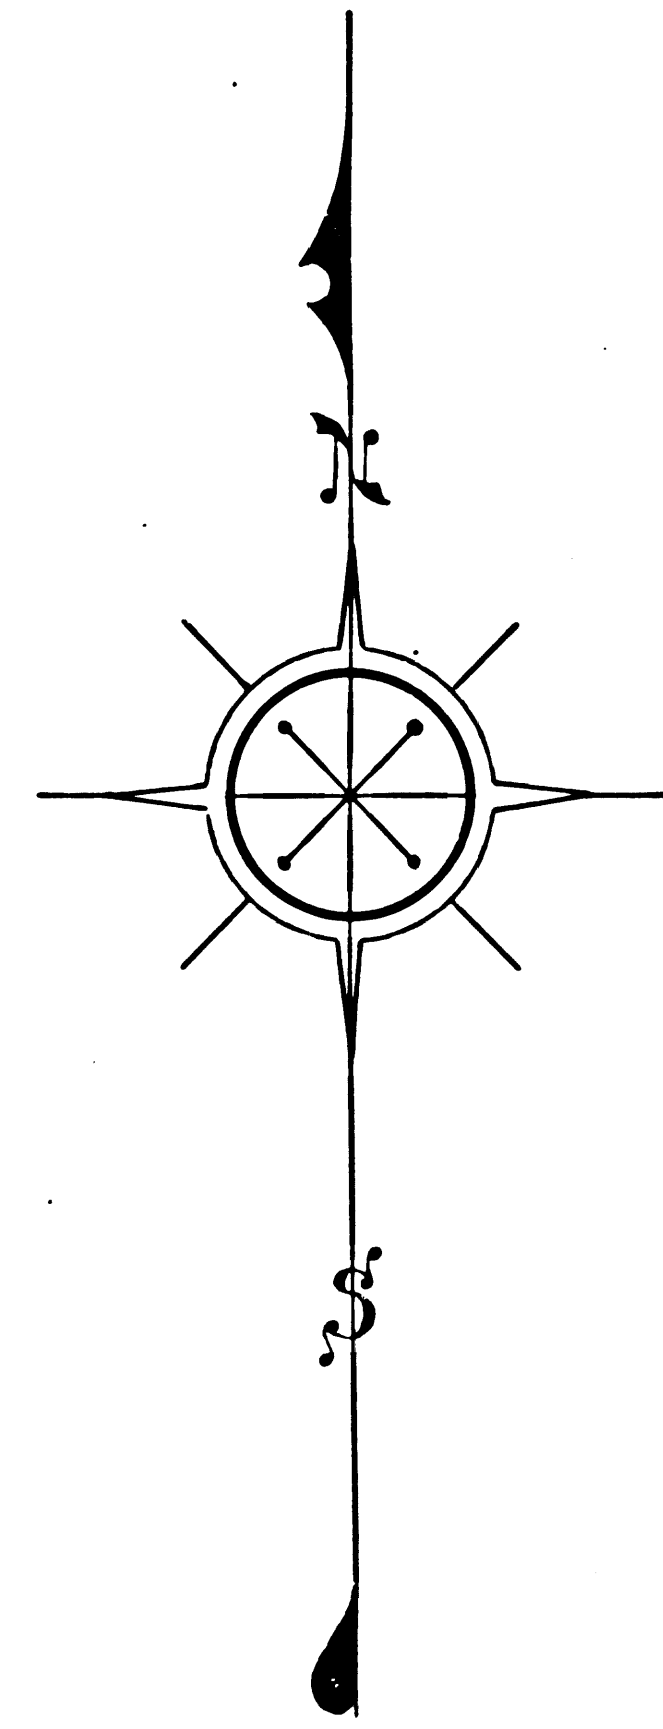

CONTOUR MAP
OF
A PORTION OF
DRAINAGE IMPROVEMENT DIST. NO. 8

COUNTY SURVEYORS MAP NO. 8760

SCALE - 1 INCH=400 FEET

SHEET 1 OF 2 SHEETS

J.E. ROCKHOLD-COUNTY SURVEYOR
SURVEYED-1922

SURVEYED UNDER INSTRUCTIONS OF THE BOARD OF SUPERVISORS
PER ORDER DATED JULY 3, 1922


FIELD WORK BY E.T. WALKER AND A.E. DUNN
OFFICE WORK BY D.L. SPRINGMAN
CHECKED BY O.D. KEESE


NEG. NO. 75

ORIGINAL FIELD SHEETS ARE SCALE OF 1 INCH=200 FEET
AND WERE REDUCED BY PHOTOGRAPHY TO 1 INCH=400 FEET

CS 8760 SHT. 1
A1 OF A3

Sht. 24
Sht. 25

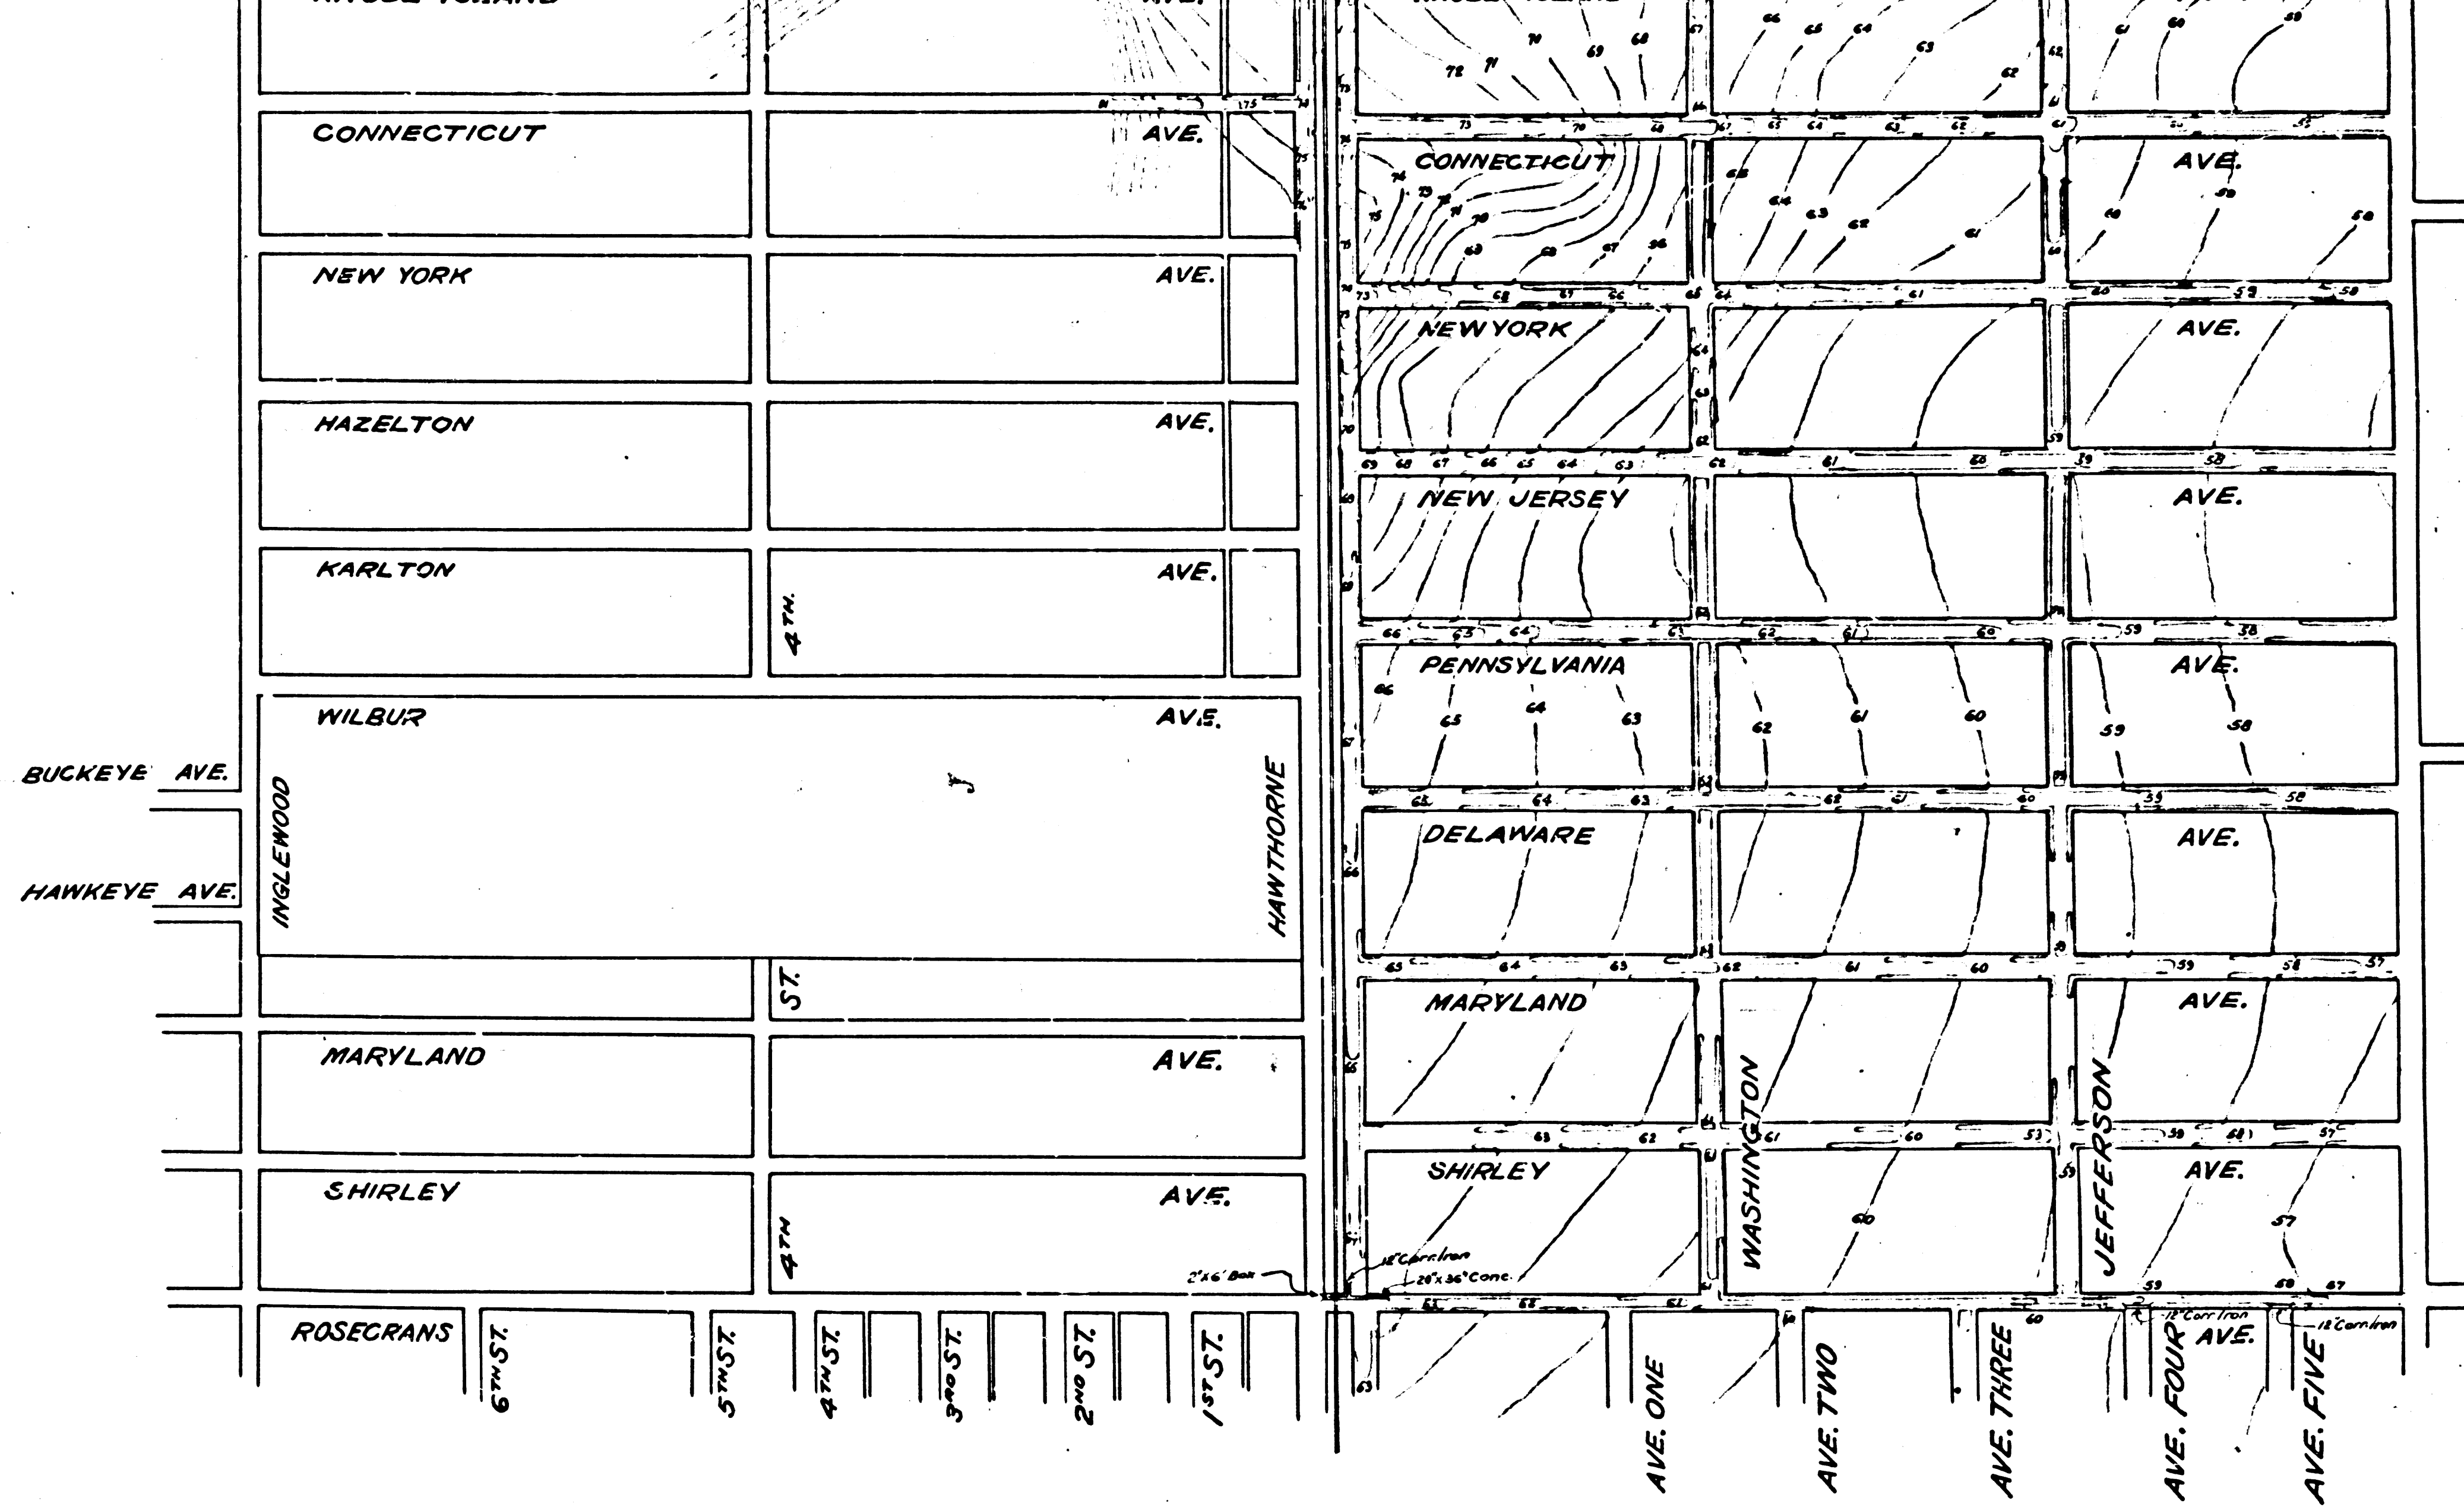

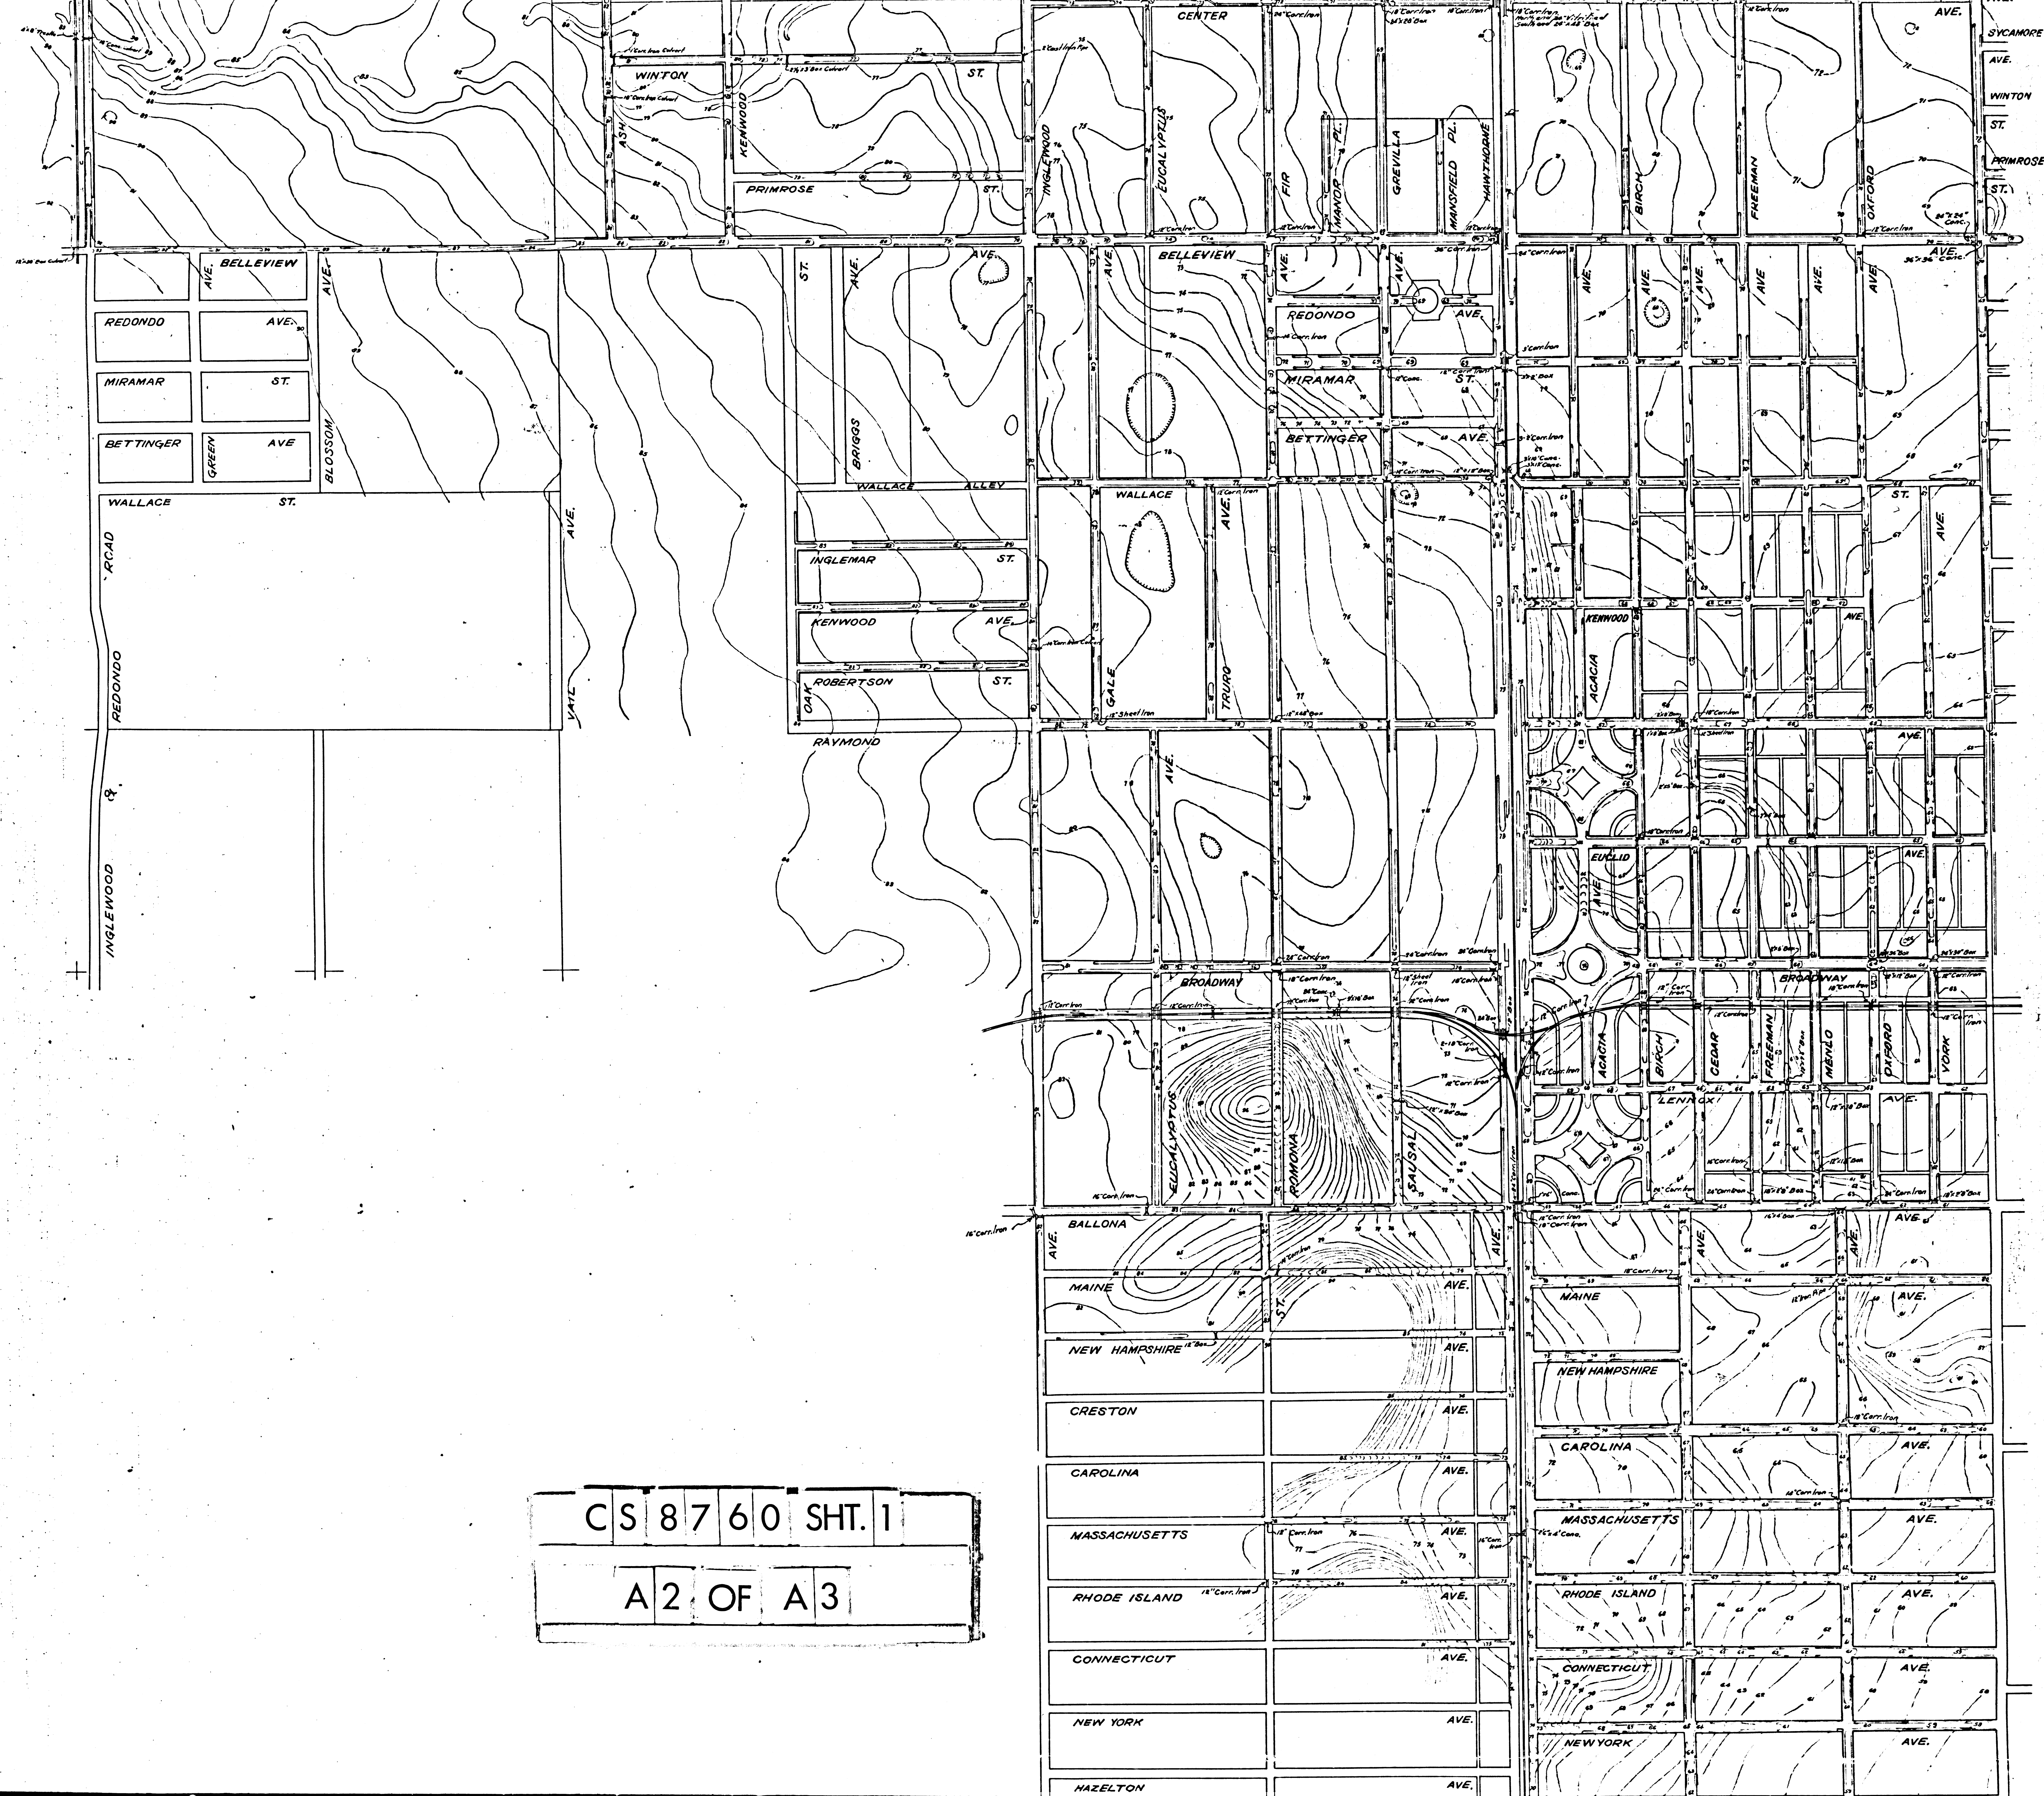

CS	87	60	SHT. 1
A2	OF	A3	

