CS 8761

A1 OF A5

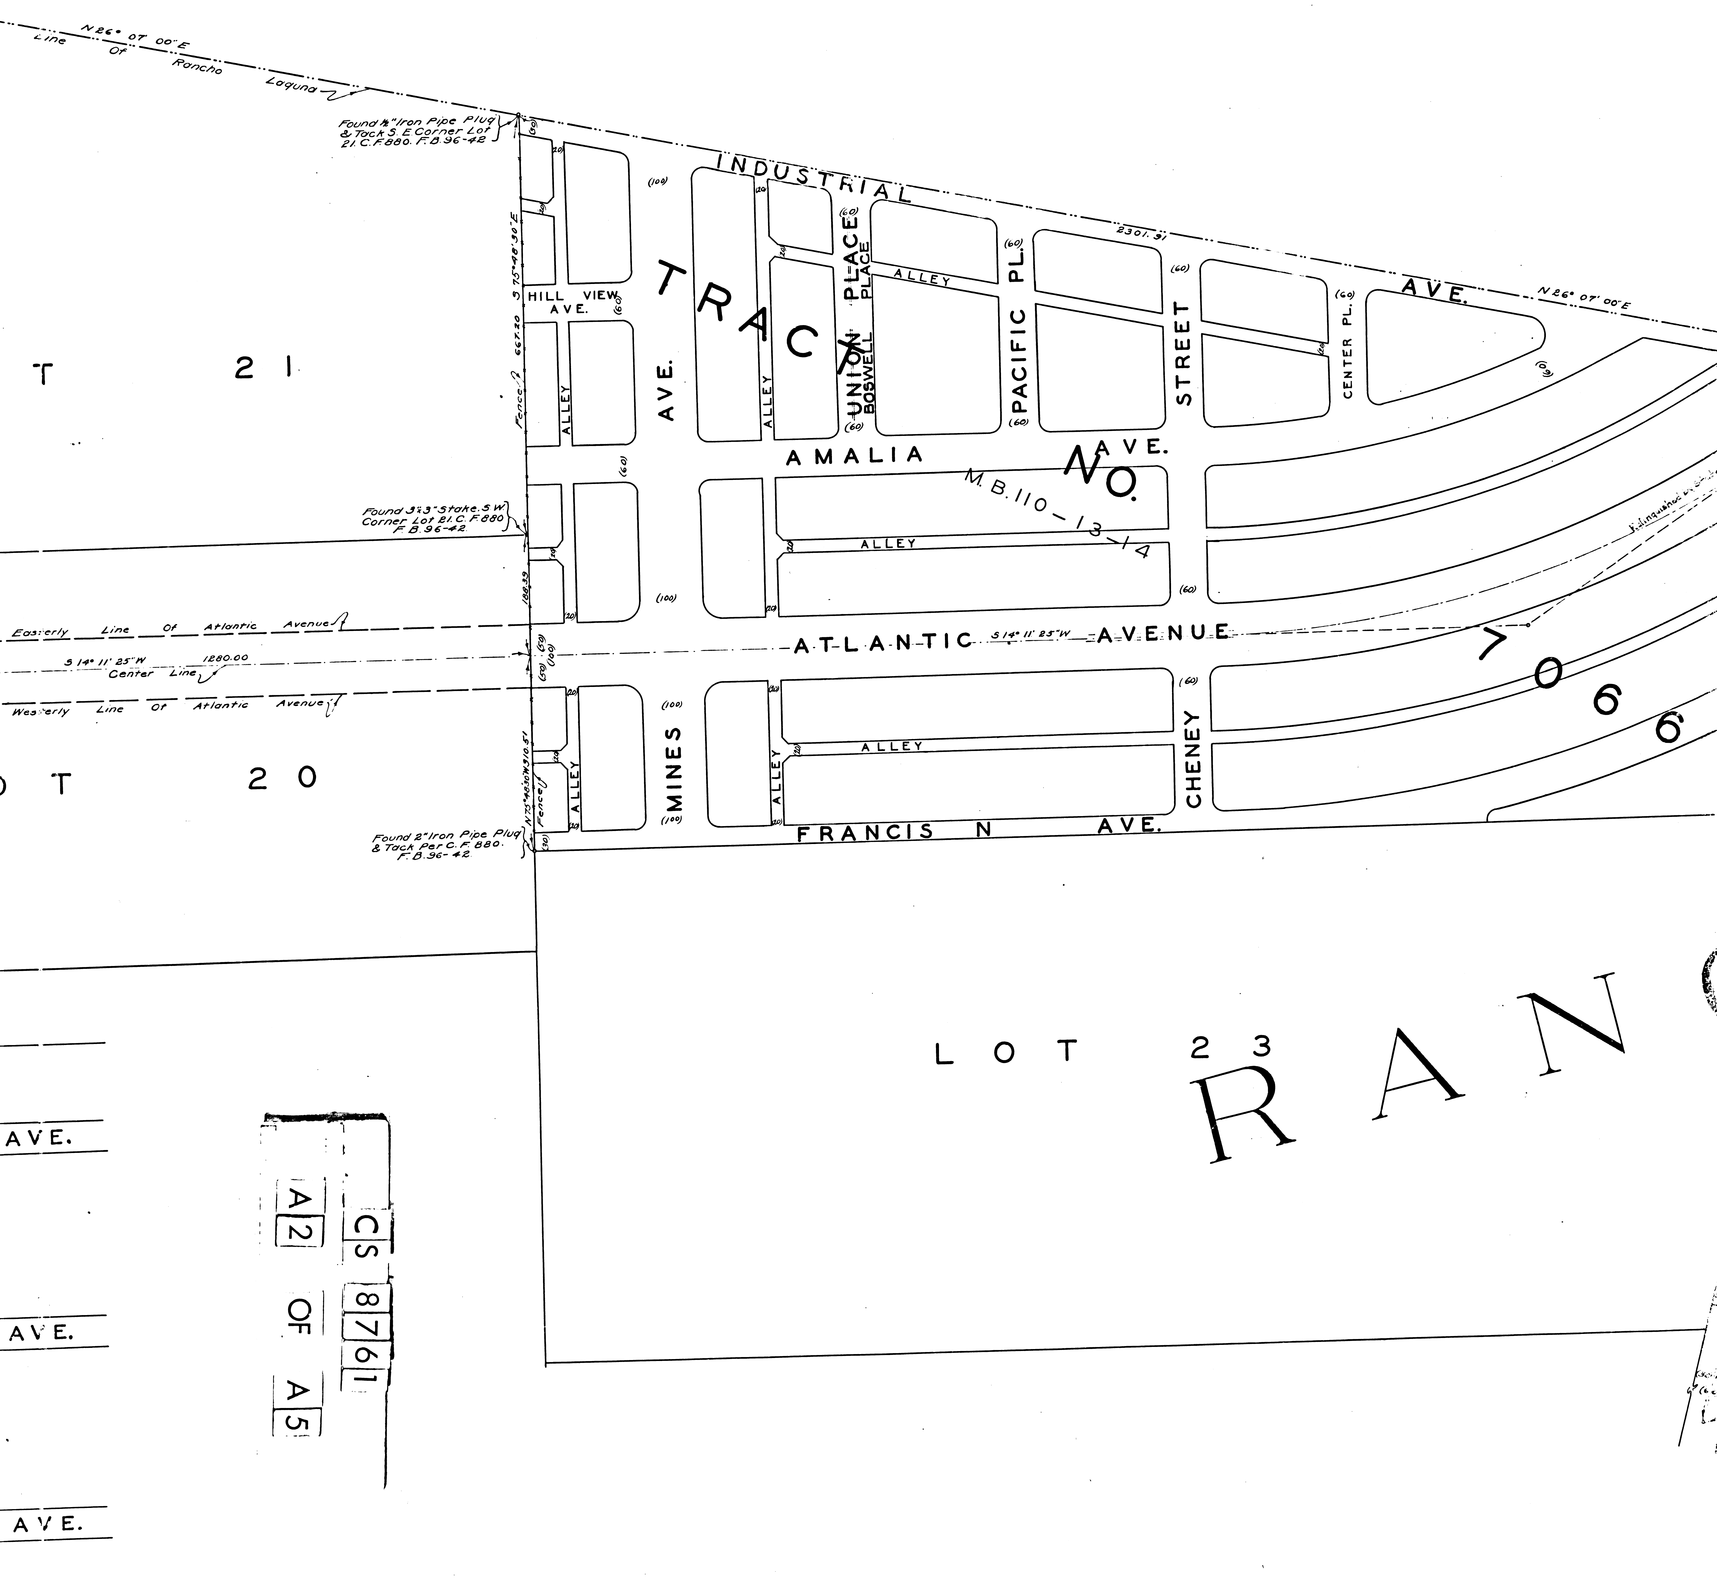
N 26° 07' 00" E
Line Of Rancho Laguna
Found ¾" Iron Pipe Plug & Tack S.E. Corner Lot 21. C.F.880. F.B. 96-42
INDUSTRIAL
2301.51
N 26° 07' 00" E
S 75°-48'-30" E
HILL VIEW AVE.
ALLEY
AVE.
TRACT
ALLEY
UNION PLACE
BOSWELL PLACE
ALLEY
PACIFIC PL.
STREET
CENTER PL.
AVE.
AMALIA AVE.
NO.
M.B. 110 - 13 - 14
Found 3"x3" Stake S.W. Corner Lot 21. C.F.880 F.B. 96-42
ALLEY
Easterly Line Of Atlantic Avenue
S 14° 11' 25" W 1280.00
Center Line
ATLANTIC AVENUE
S 14° 11' 25" W
Westerly Line Of Atlantic Avenue
706
ALLEY
MINES
ALLEY
ALLEY
CHENEY
Found 2" Iron Pipe Plug & Tack Per C.F. 880. F.B. 96-42
FRANCIS N AVE.
T 21
T 20
LOT 23
RAN
AVE.
AVE.
AVE.
A2
OF
A5
CS
8761

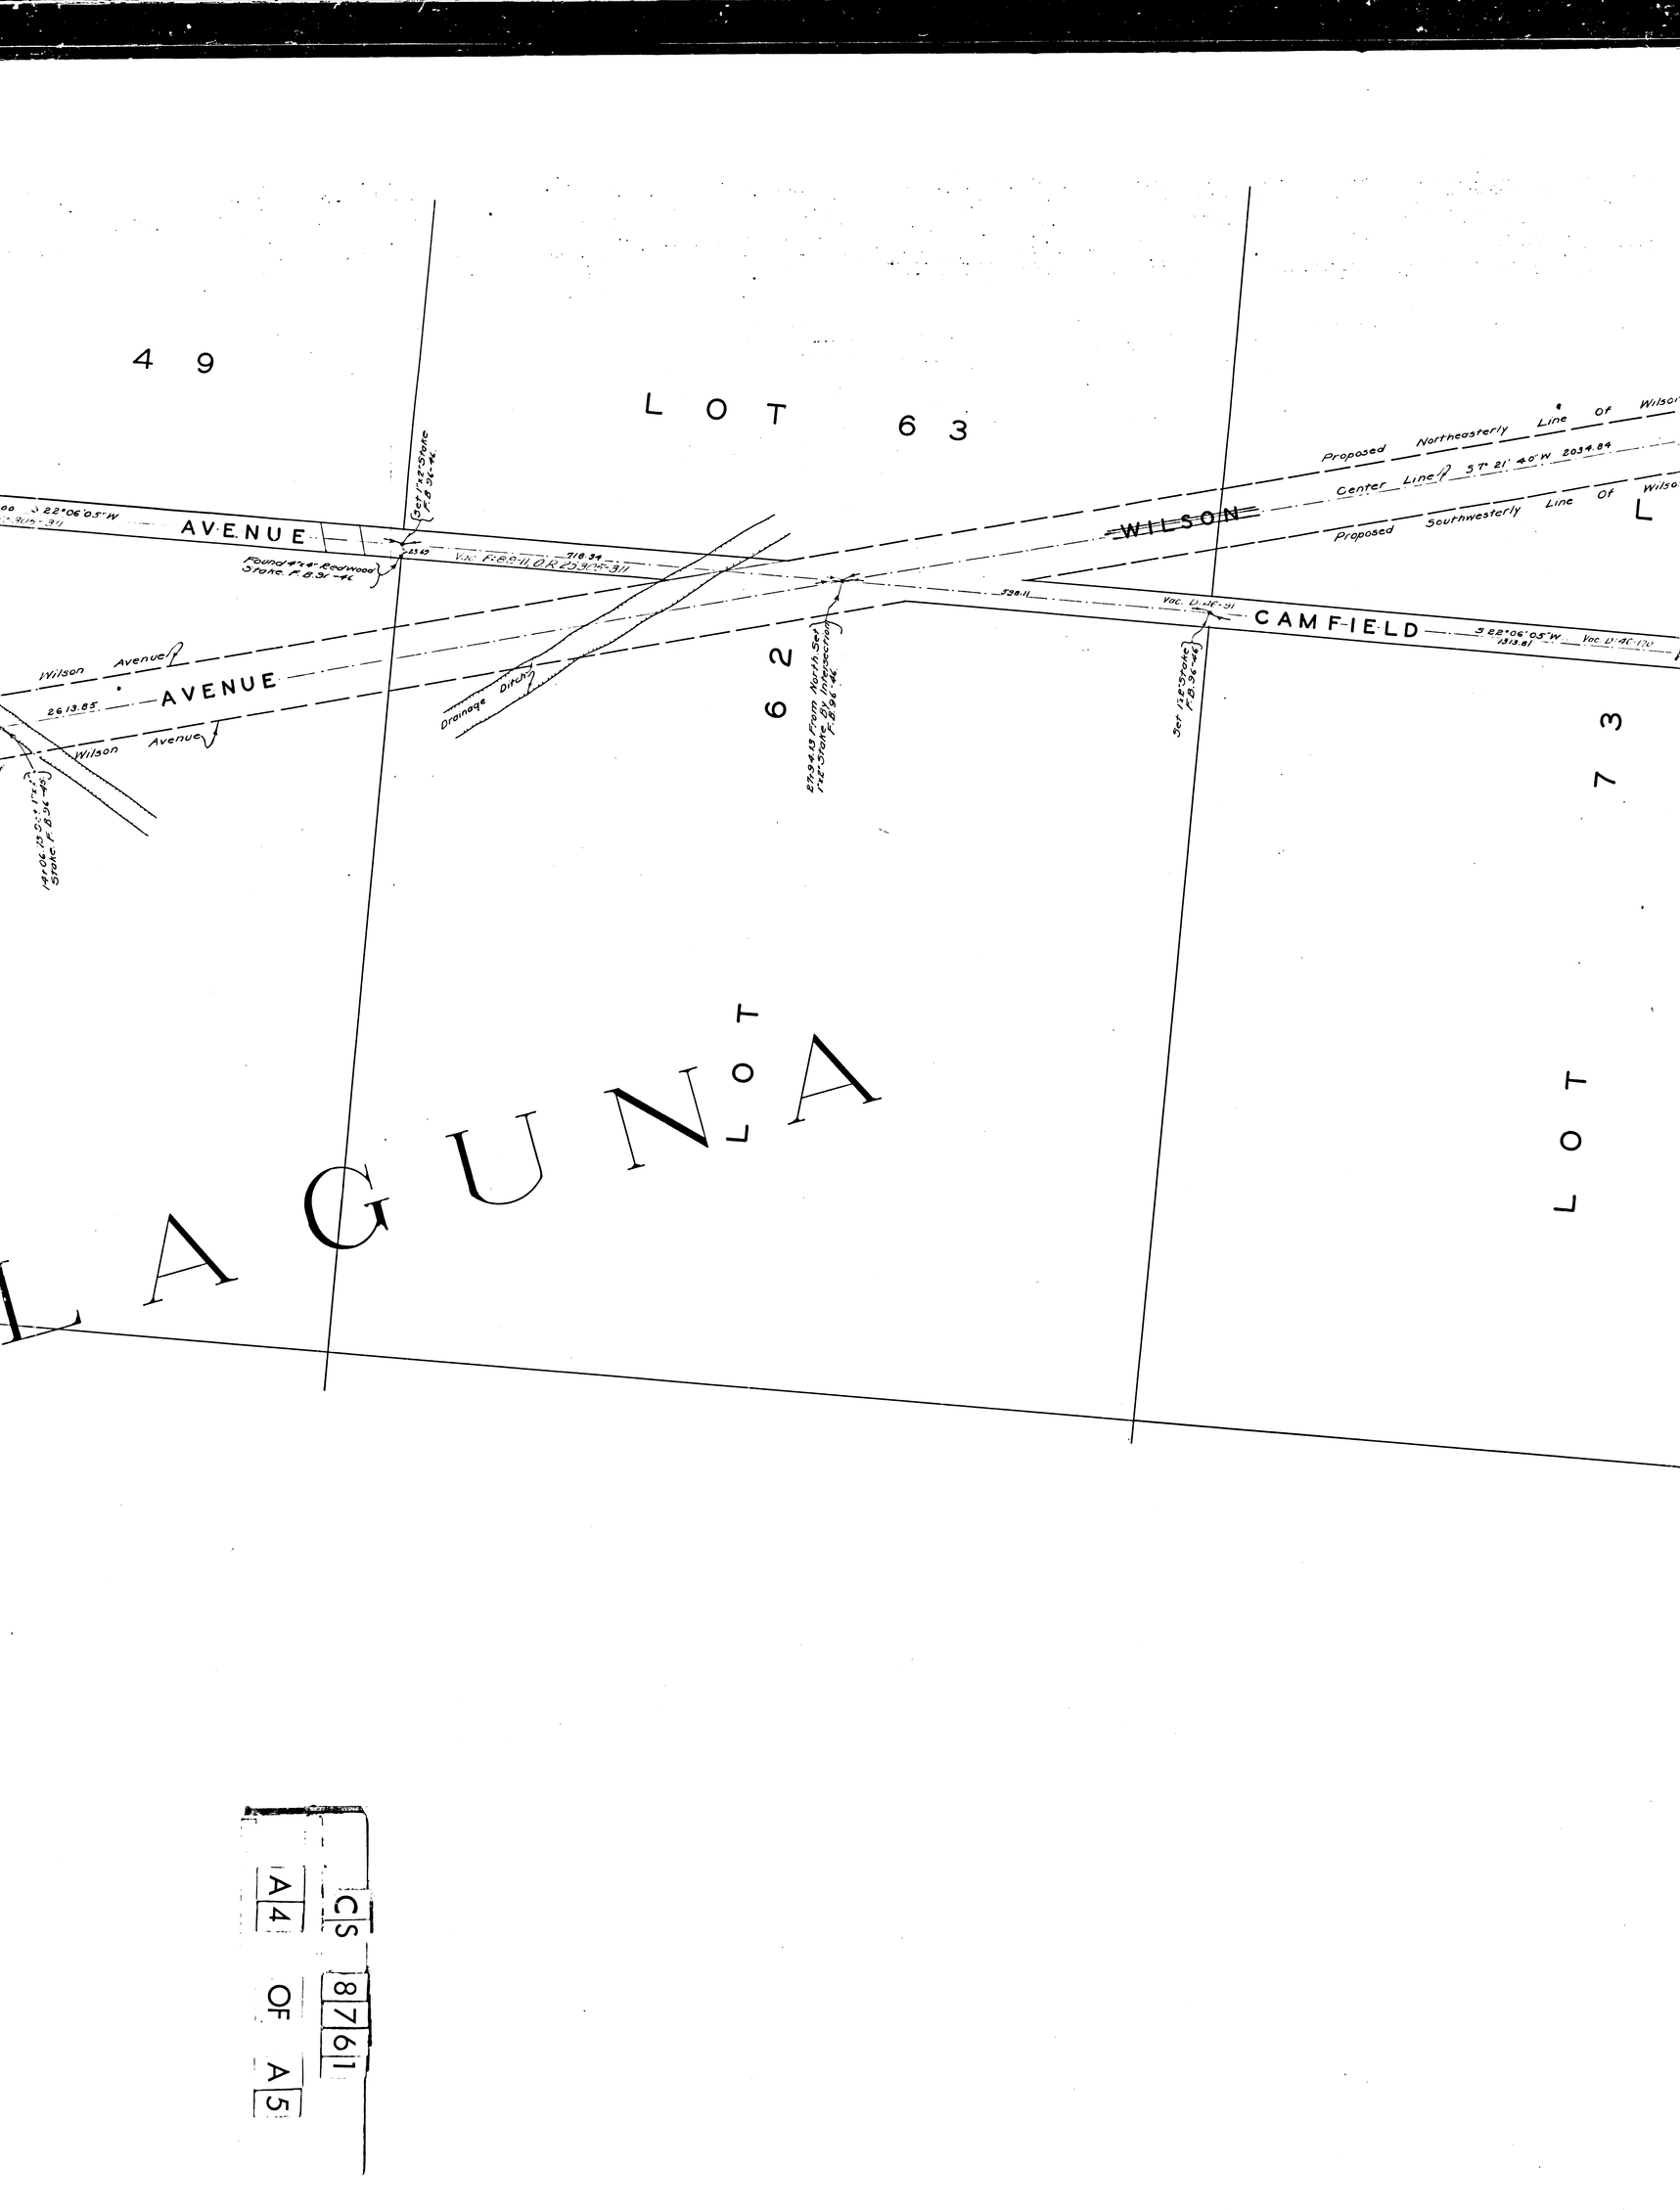

CS 8761 1

A4 OF A5

CS 8761

A3 OF A5

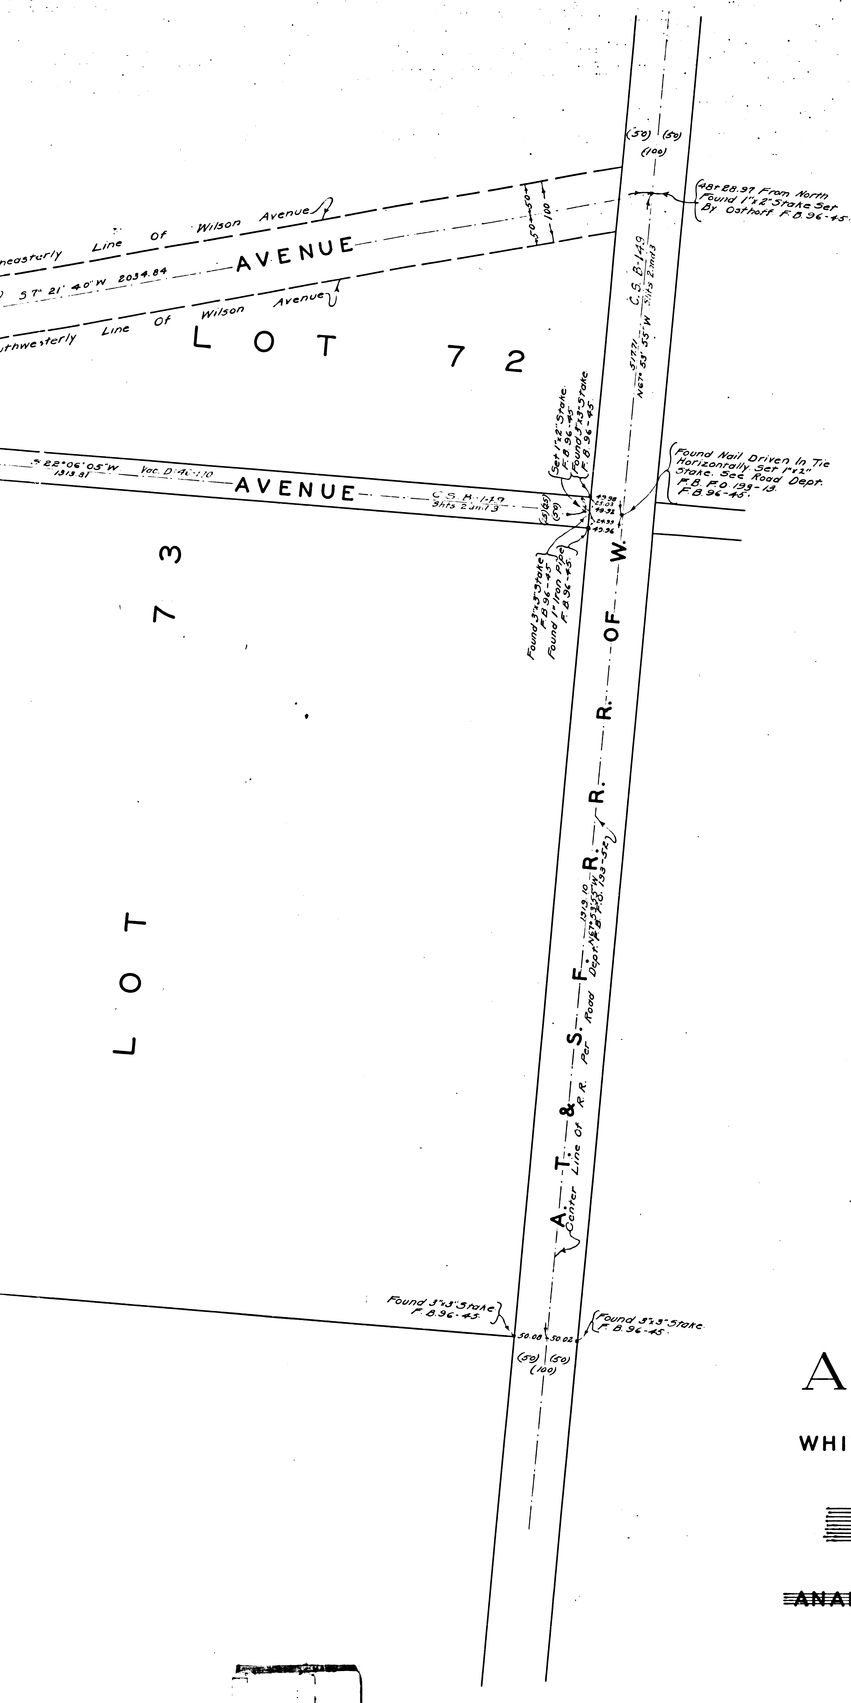

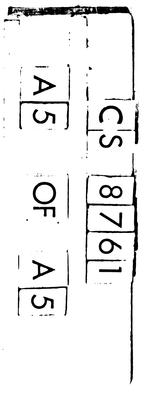

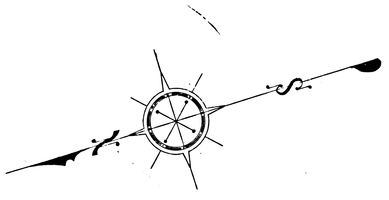

MAP OF BLVD.

ATLANTIC AVENUE

FROM

WHITTIER BOULEVARD TO ~~ANAHEIM~~ TELEGRAPH ROAD

AND

EASTERN WILSON AVENUE

FROM

~~ANAHEIM~~ TELEGRAPH ROAD T.O A.T. & S.F. R.R.R OF W.

County Surveyors Map No. 8761
Scale 1 Inch = 100 Feet

J.E. Rockhold County Surveyor
Surveyed Oct. & Nov. 1924

Surveyed Under Instructions Of The Board Of Supervisors Per Order Dated July 21, 1924. Bearings Based On The Bearing Of The Center Line Of Atlantic Avenue Per C.S. 8758

F.B. 96-34-50

Field Work By E.T. Mankey
Office Work By E.J. Brook
Checked By F.C. Purchase

Por. Industrial Ave. changed to Goodrich Blvd. D.49-74 Min. Bk. 136-35

sht. 36