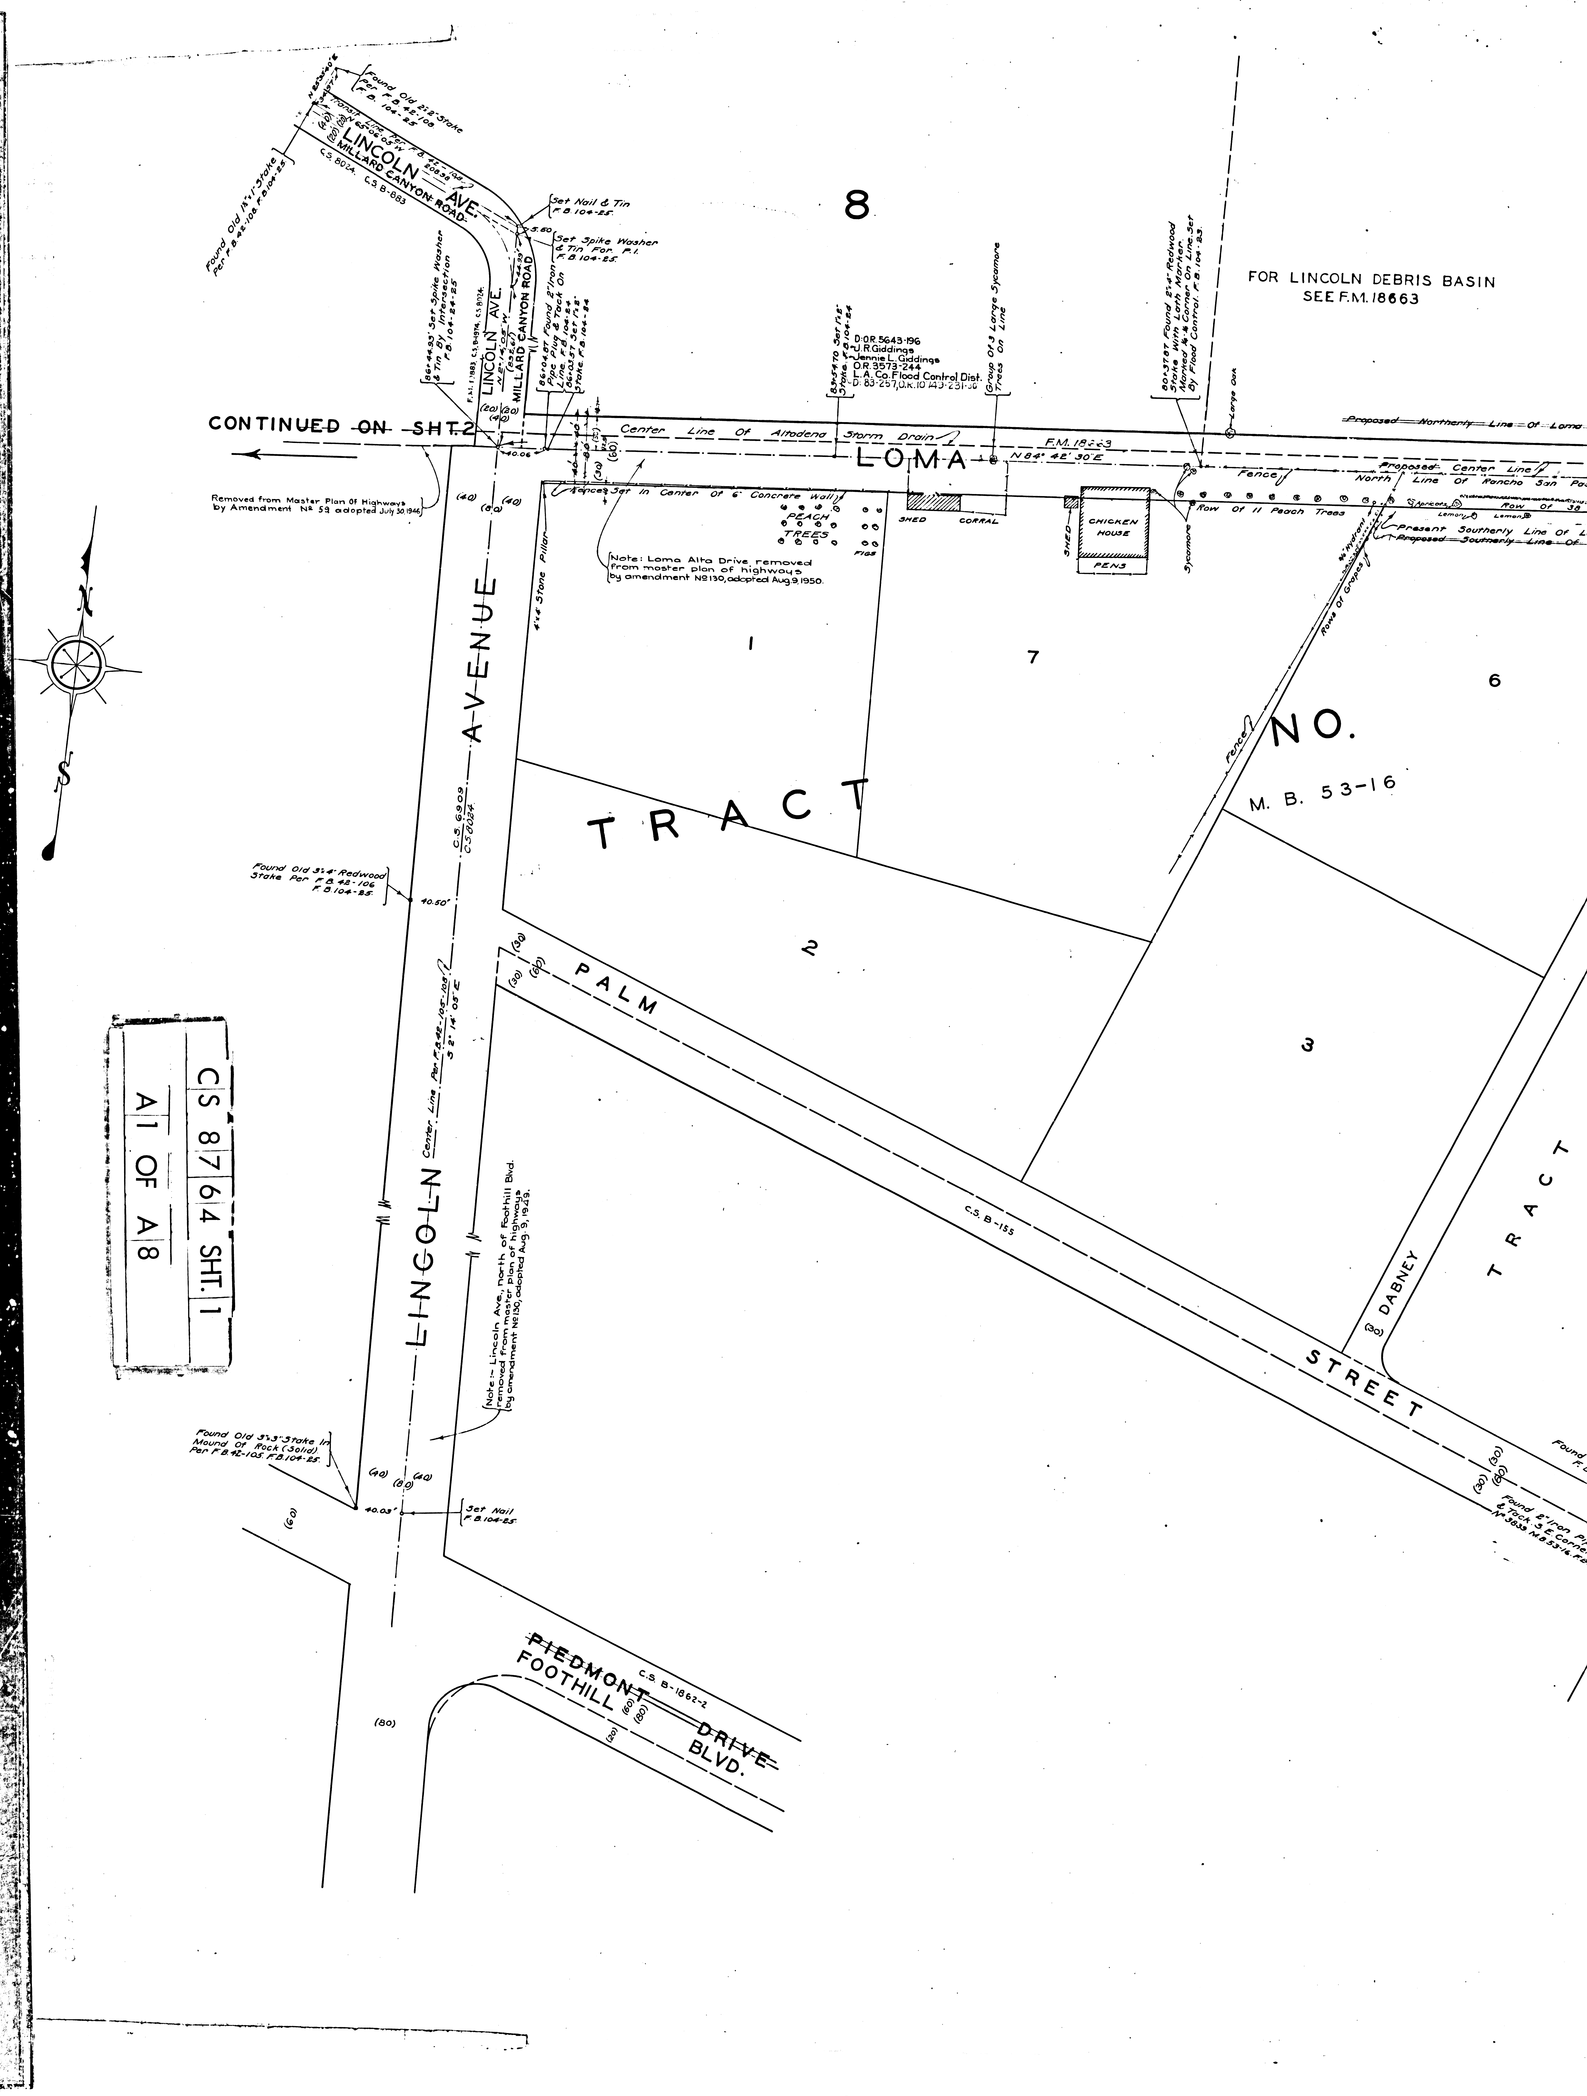
8
FOR LINCOLN DEBRIS BASIN
SEE F.M. 18663
LINCOLN AVE.
MILLARD CANYON ROAD
LINCOLN AVE.
MILLARD CANYON ROAD
CONTINUED ON SHT. 2
Center Line Of Altadena Storm Drain
F.M. 18263
LOMA
N 84° 42' 30" E
Proposed Northerly Line Of Loma
Proposed Center Line
North Line Of Rancho San Pa
Fence
Row Of 11 Peach Trees
Sycamore
Present Southerly Line Of L
Proposed Southerly Line Of
Fence Set In Center Of 6" Concrete Wall
PEACH TREES
SHED
CORRAL
CHICKEN HOUSE
PENS
Note: Loma Alta Drive, removed from master plan of highways by amendment No 130, adopted Aug 9, 1950.
Removed from Master Plan Of Highways by Amendment No 53 adopted July 30 1946
LINCOLN AVENUE
Center Line Per F.B. 45-106
Note:- Lincoln Ave. north of Foothill Blvd. removed from master plan of highways by amendment No 130, adopted Aug. 9, 1950.
TRACT NO.
M. B. 53-16
1
2
3
6
7
PALM
STREET
DABNEY
TRACT
C.S. B-155
C.S. B-1862-2
PIEDMONT DRIVE
FOOTHILL BLVD.
CS 87614 SHT. 1
A1 OF A8

T. 2 N.
T. 1 N.
32
33
R. 12 W.
4
5
TRACT
NO. 01
M. R. 52-50
OLIVE
PALM
PIEDMONT
BLVD.
FOOTHILL
DRIVE
POPPYFIELDS
AVE.
THURIN
DABNEY
STREET
TRACT
NO. 13899
M. B. 287-21,22
TRACT
NO. 13895
M. B. 117-51
TRACT
ALTA VIGENZA
ALTA
DRIVE
DEBRIS BASIN
18663
6
9
Found 2" Iron Pipe With Cap Per L.S. 14-16
Found 2" Iron Pipe Plug & Tack Per L.S. 14-16
Found Cut Spike Per L.S. 14-16
Found Cut Spikes
Set Nail & Tin
Found 2" Iron Pipe
Found 2" Iron Pipe Plug & Tack N.E. Corner Tract 14-13383 Per L.S. 14-16
Tract Added Nov 1930 R.W.M.S.A.
Found 2" Iron Pipe
Found 2" Iron Pipe Plug & Tack N.E. Corner Tract 14-13383 Per L.S. 14-16
Found 2" Iron Pipe
Found 2" Iron Pipe Plug & Tack N.E. Corner Tract 14-13383 Per L.S. 14-16
Found Cut Spike Per L.S. 14-16
Found 2" Iron Pipe Plug & Tack N.E. Corner Tract 14-13383

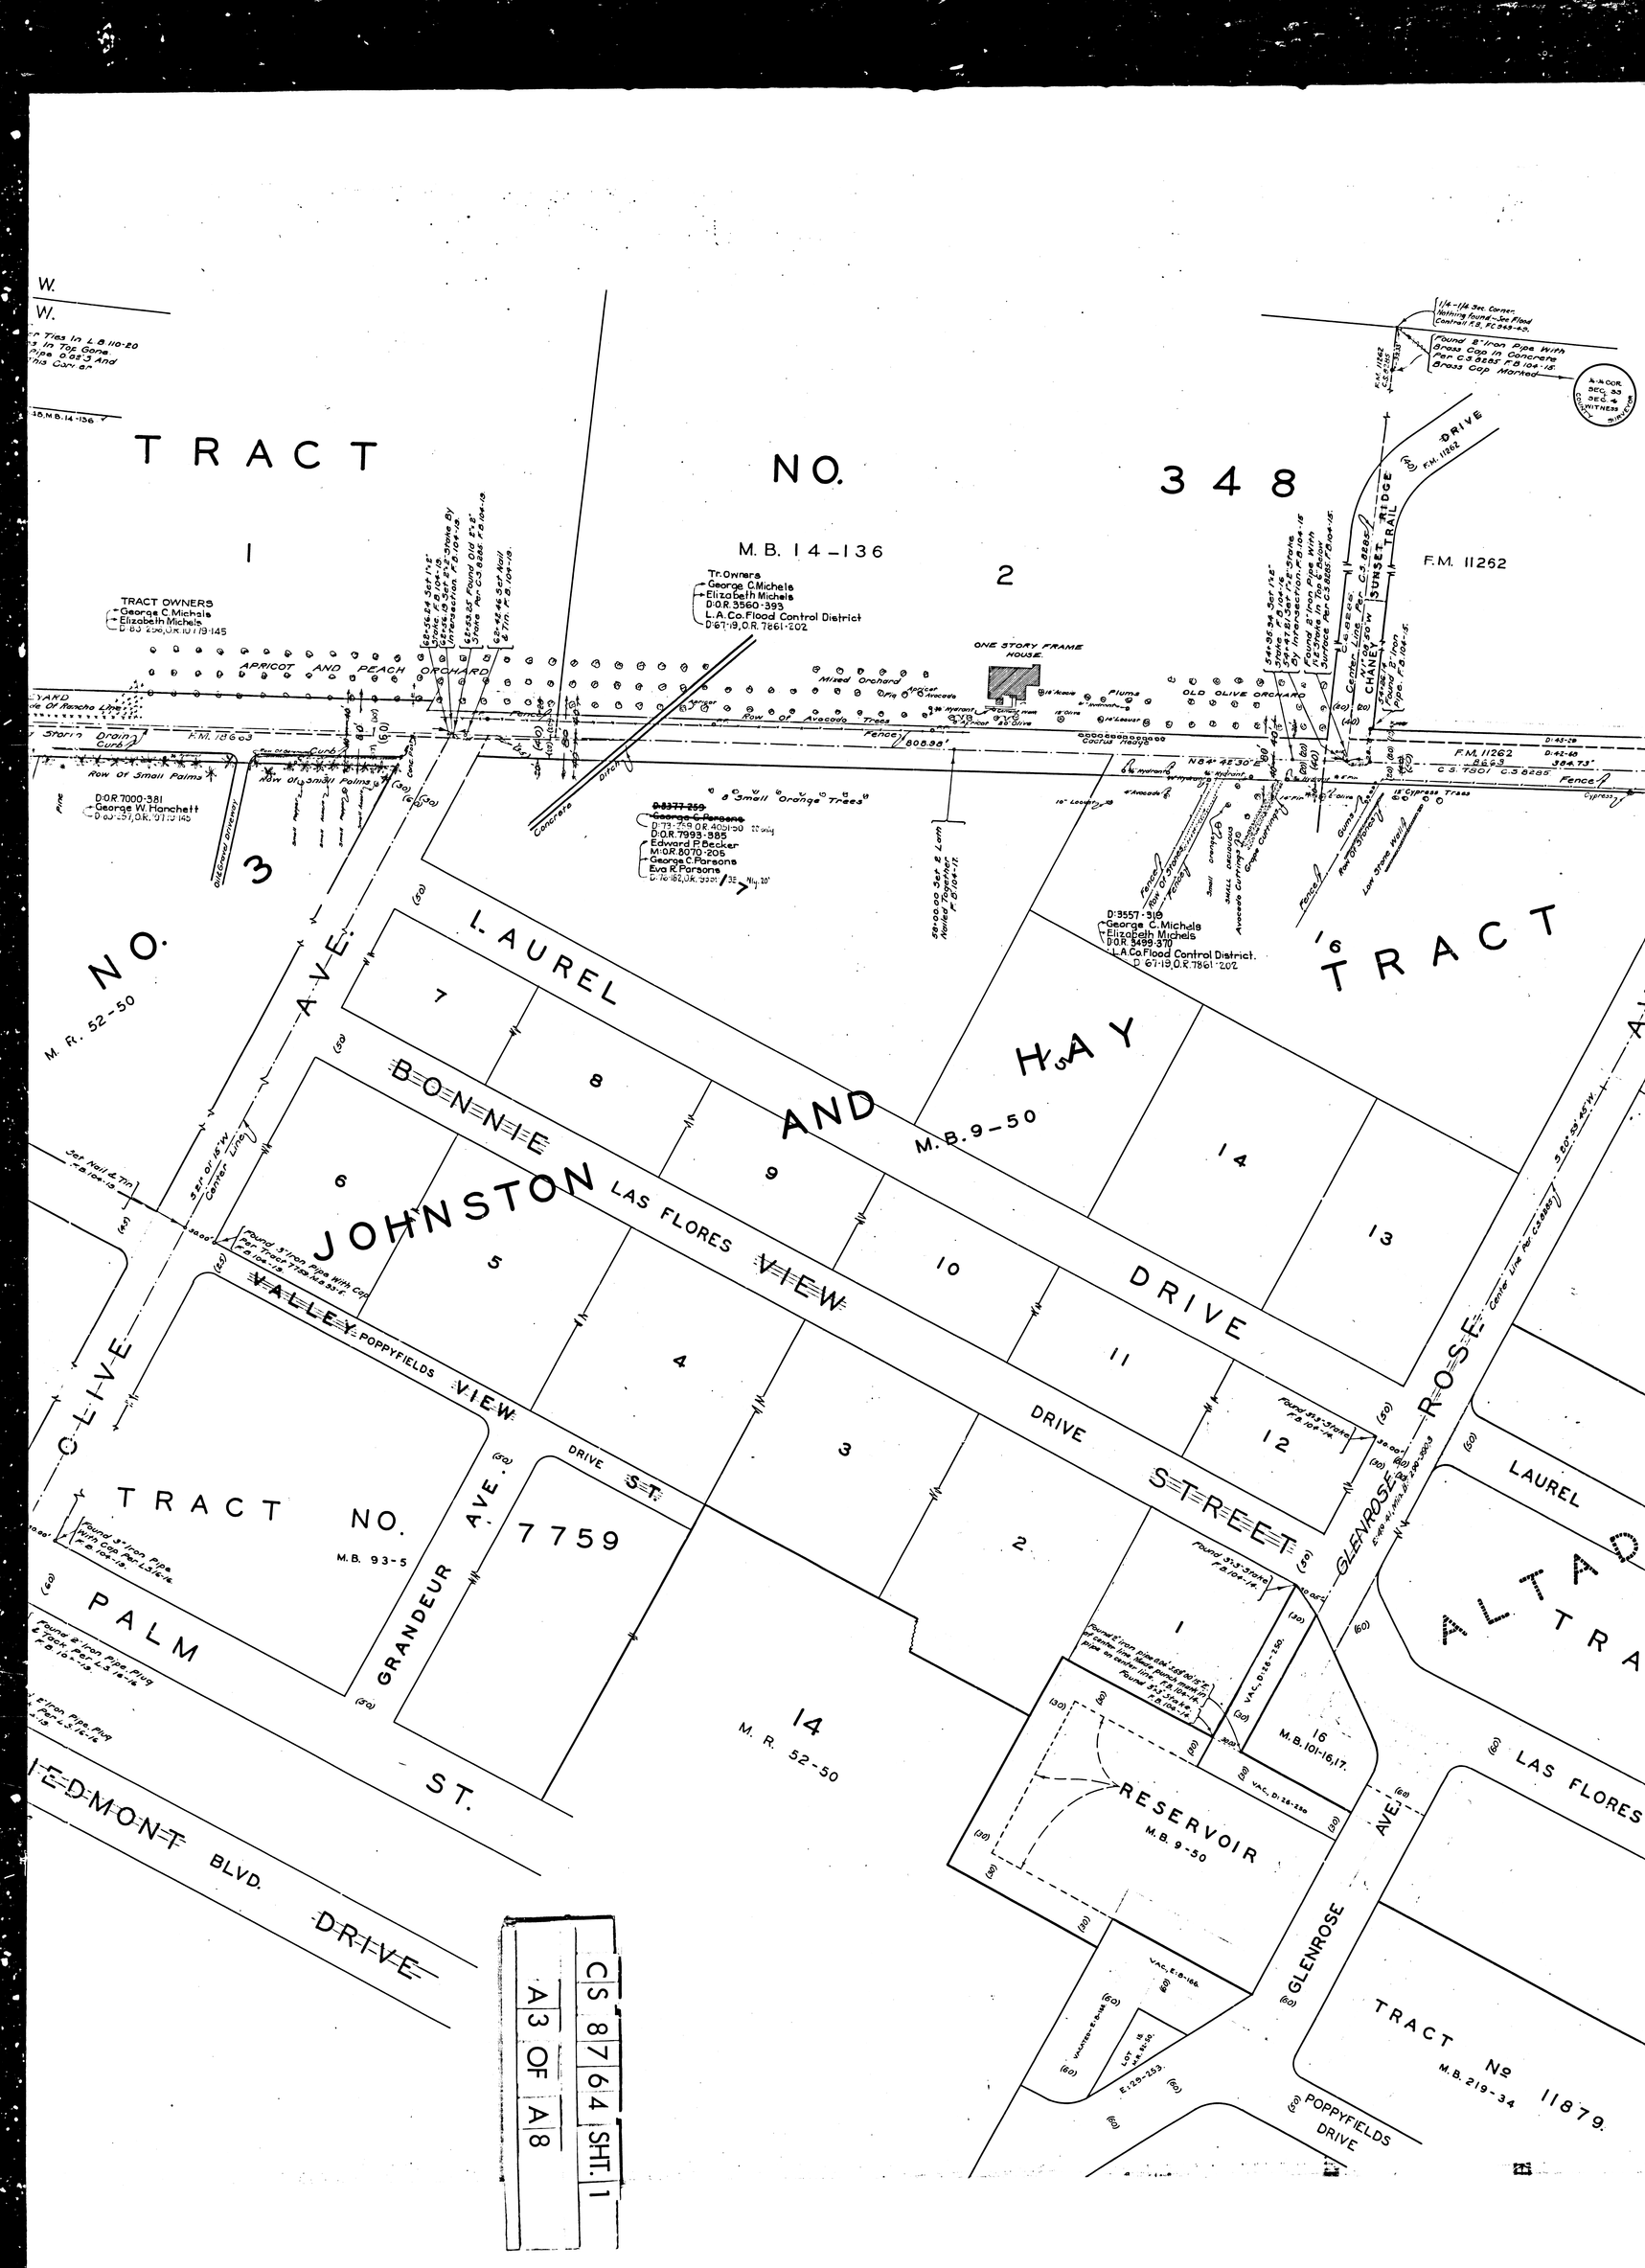
TRACT NO. 348
M.B. 14-136
TRACT OWNERS
George C. Michels
Elizabeth Michels
D.O.R. 3560-393
L.A. Co. Flood Control District
D 67-19, O.R. 7861-202
APRICOT AND PEACH ORCHARD
ONE STORY FRAME HOUSE
OLD OLIVE ORCHARD
SUNSET RIDGE TRAIL
F.M. 11262
LAUREL
BONNIE
JOHNSTON
HAY
AND
LAS FLORES VIEW DRIVE
M.B. 9-50
VALLEY POPPYFIELDS VIEW DRIVE
OLIVE AVE.
ROSE
GLENROSE
GRANDEUR AVE.
PALM ST.
EDMONT BLVD. DRIVE
LAS FLORES AVE.
POPPYFIELDS DRIVE
RESERVOIR
M.B. 9-50
TRACT NO. 7759
M.B. 93-5
TRACT NO. 11879
M.B. 219-34
M.R. 52-50
CS 8764 SHT. 1
A3 OF A8

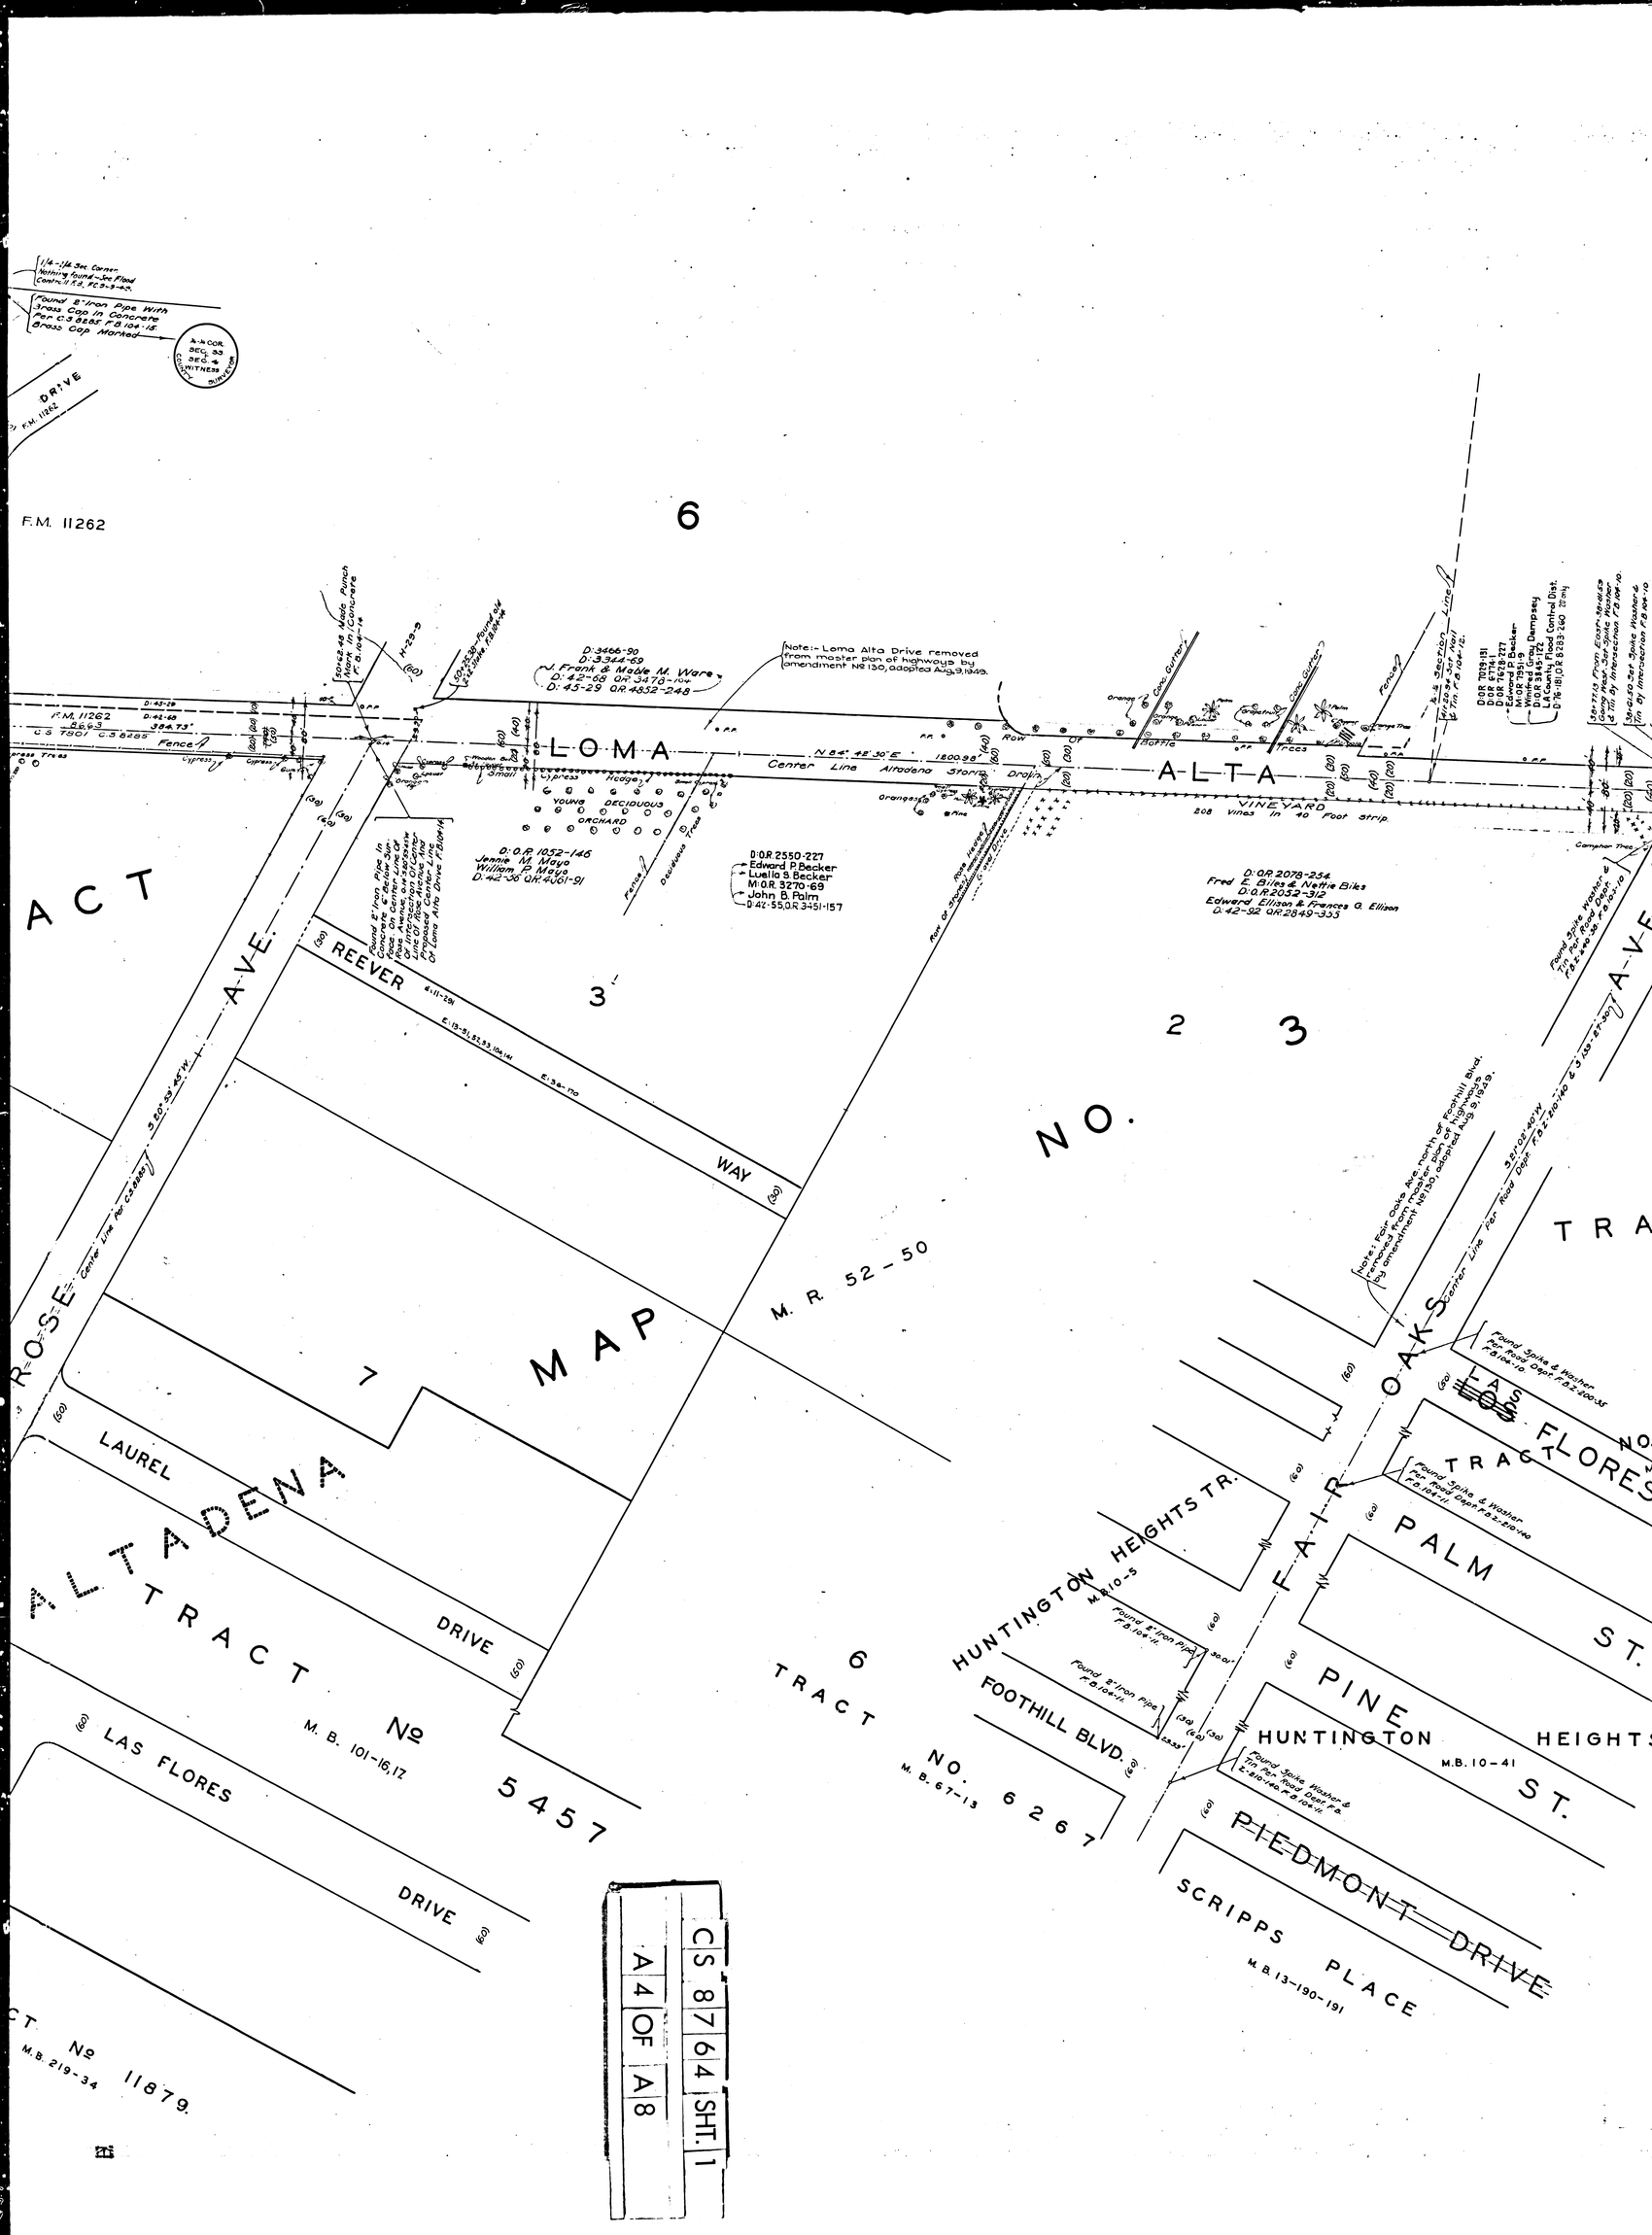
F.M. 11262
6
LOMA
ALTA
Center Line Altadena Storm Drain
VINEYARD
208 Vines in 40 Foot Strip
YOUNG DECIDUOUS ORCHARD
Note:- Loma Alta Drive removed from master plan of highways by amendment No 130, adopted Aug 9, 1949.
D:3466-90
D:3,944-69
J. Frank & Maude M. Ware
D:42-68 OR 3470-104
D:43-29 OR 4852-248
D:O.R. 1052-146
Jennie M. Mayo
William P. Mayo
D:42-38 OR 4001-91
D:O.R. 2550-227
Edward P. Becker
Luella S. Becker
M:O.R. 3270-69
John B. Palm
D:42-55 O.R. 3451-157
D:O.R. 2078-254
Fred E. Biles & Nettie Biles
D:O.R. 2052-312
Edward Ellison & Frances G. Ellison
D:42-32 OR 2849-333
REEVER WAY
3
2
3
NO.
M. R. 52-50
7
MAP
ACT
A-VE.
ROSE
Center Line Rd (C.S.885)
LAUREL DRIVE
ALTADENA
TRACT № 5457
M. B. 101-16,17
LAS FLORES DRIVE
CT. № 11879
M.B. 219-34
6
TRACT NO. 6267
M.B. 67-13
HUNTINGTON HEIGHTS TR.
M.B. 10-5
FOOTHILL BLVD.
FAIR OAKS
Center Line for Road Dept. F.B. 2-140-16 & C.S. 885-37-307
Note: Fair Oaks Ave. north of Foothill Blvd. removed from master plan of highways by amendment No 130, adopted Aug 9, 1949.
LAS FLORES
TRACT
PALM ST.
PINE ST.
HUNTINGTON HEIGHTS
M.B. 10-41
PIEDMONT DRIVE
SCRIPPS PLACE
M.B. 13-190-191
TRA
CS 8764 SHT. 1
A4 OF A8

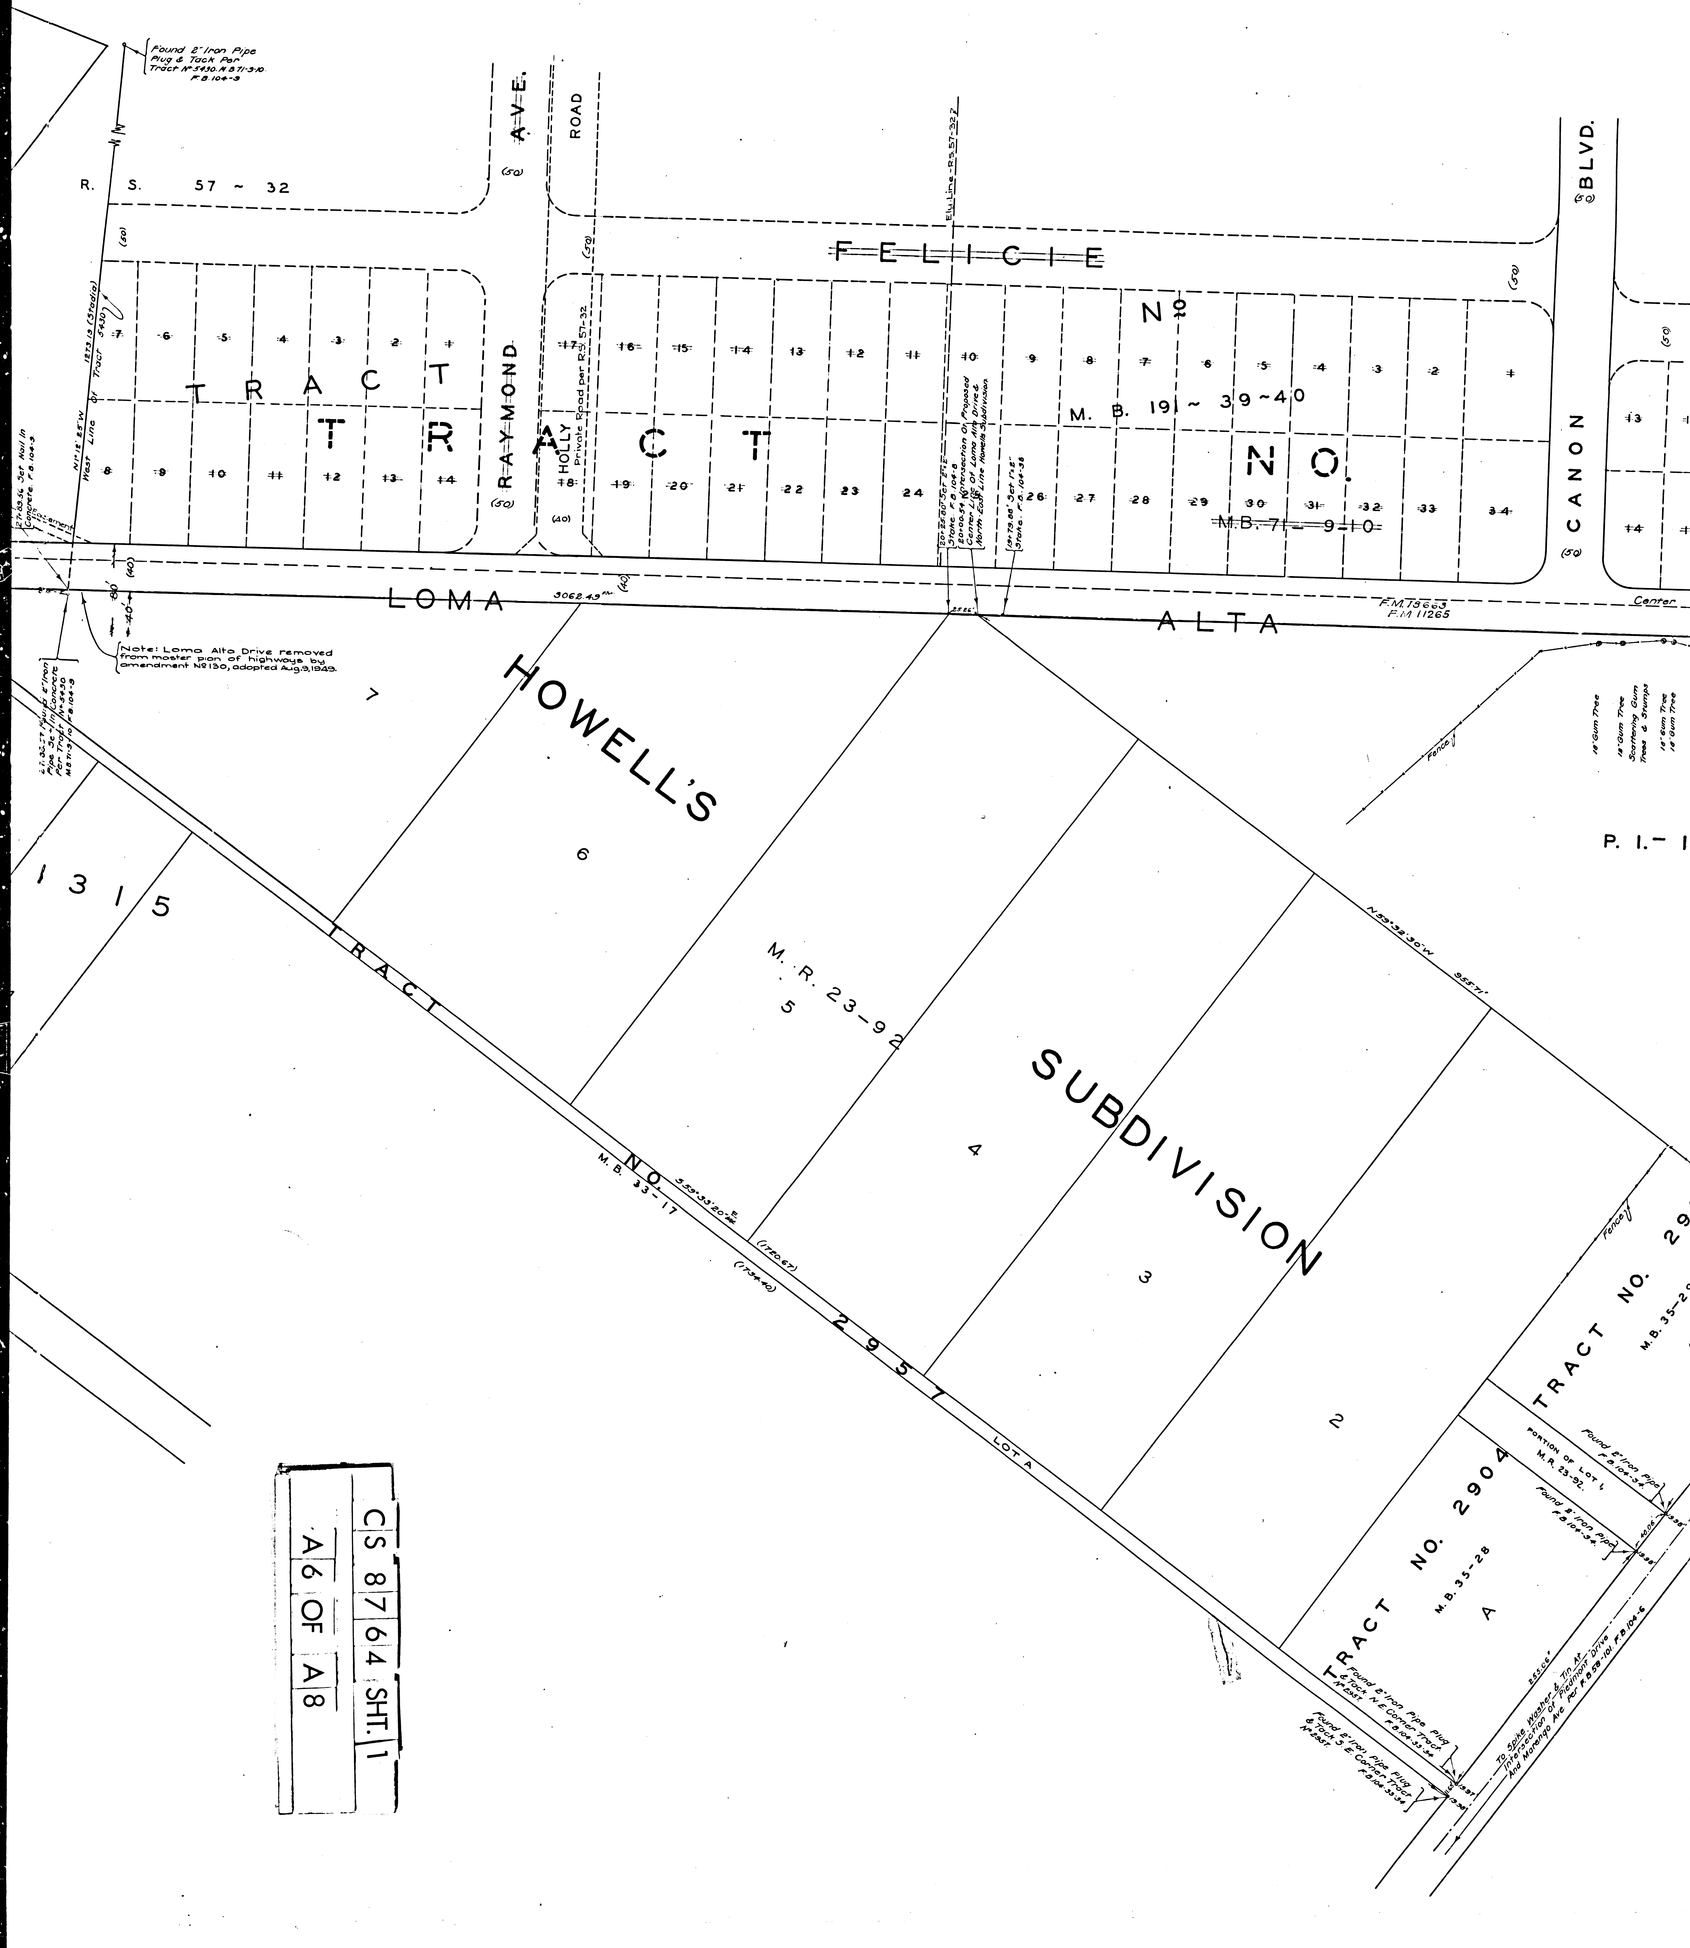

CS	8764	SHT.	1
A6	OF	A8	

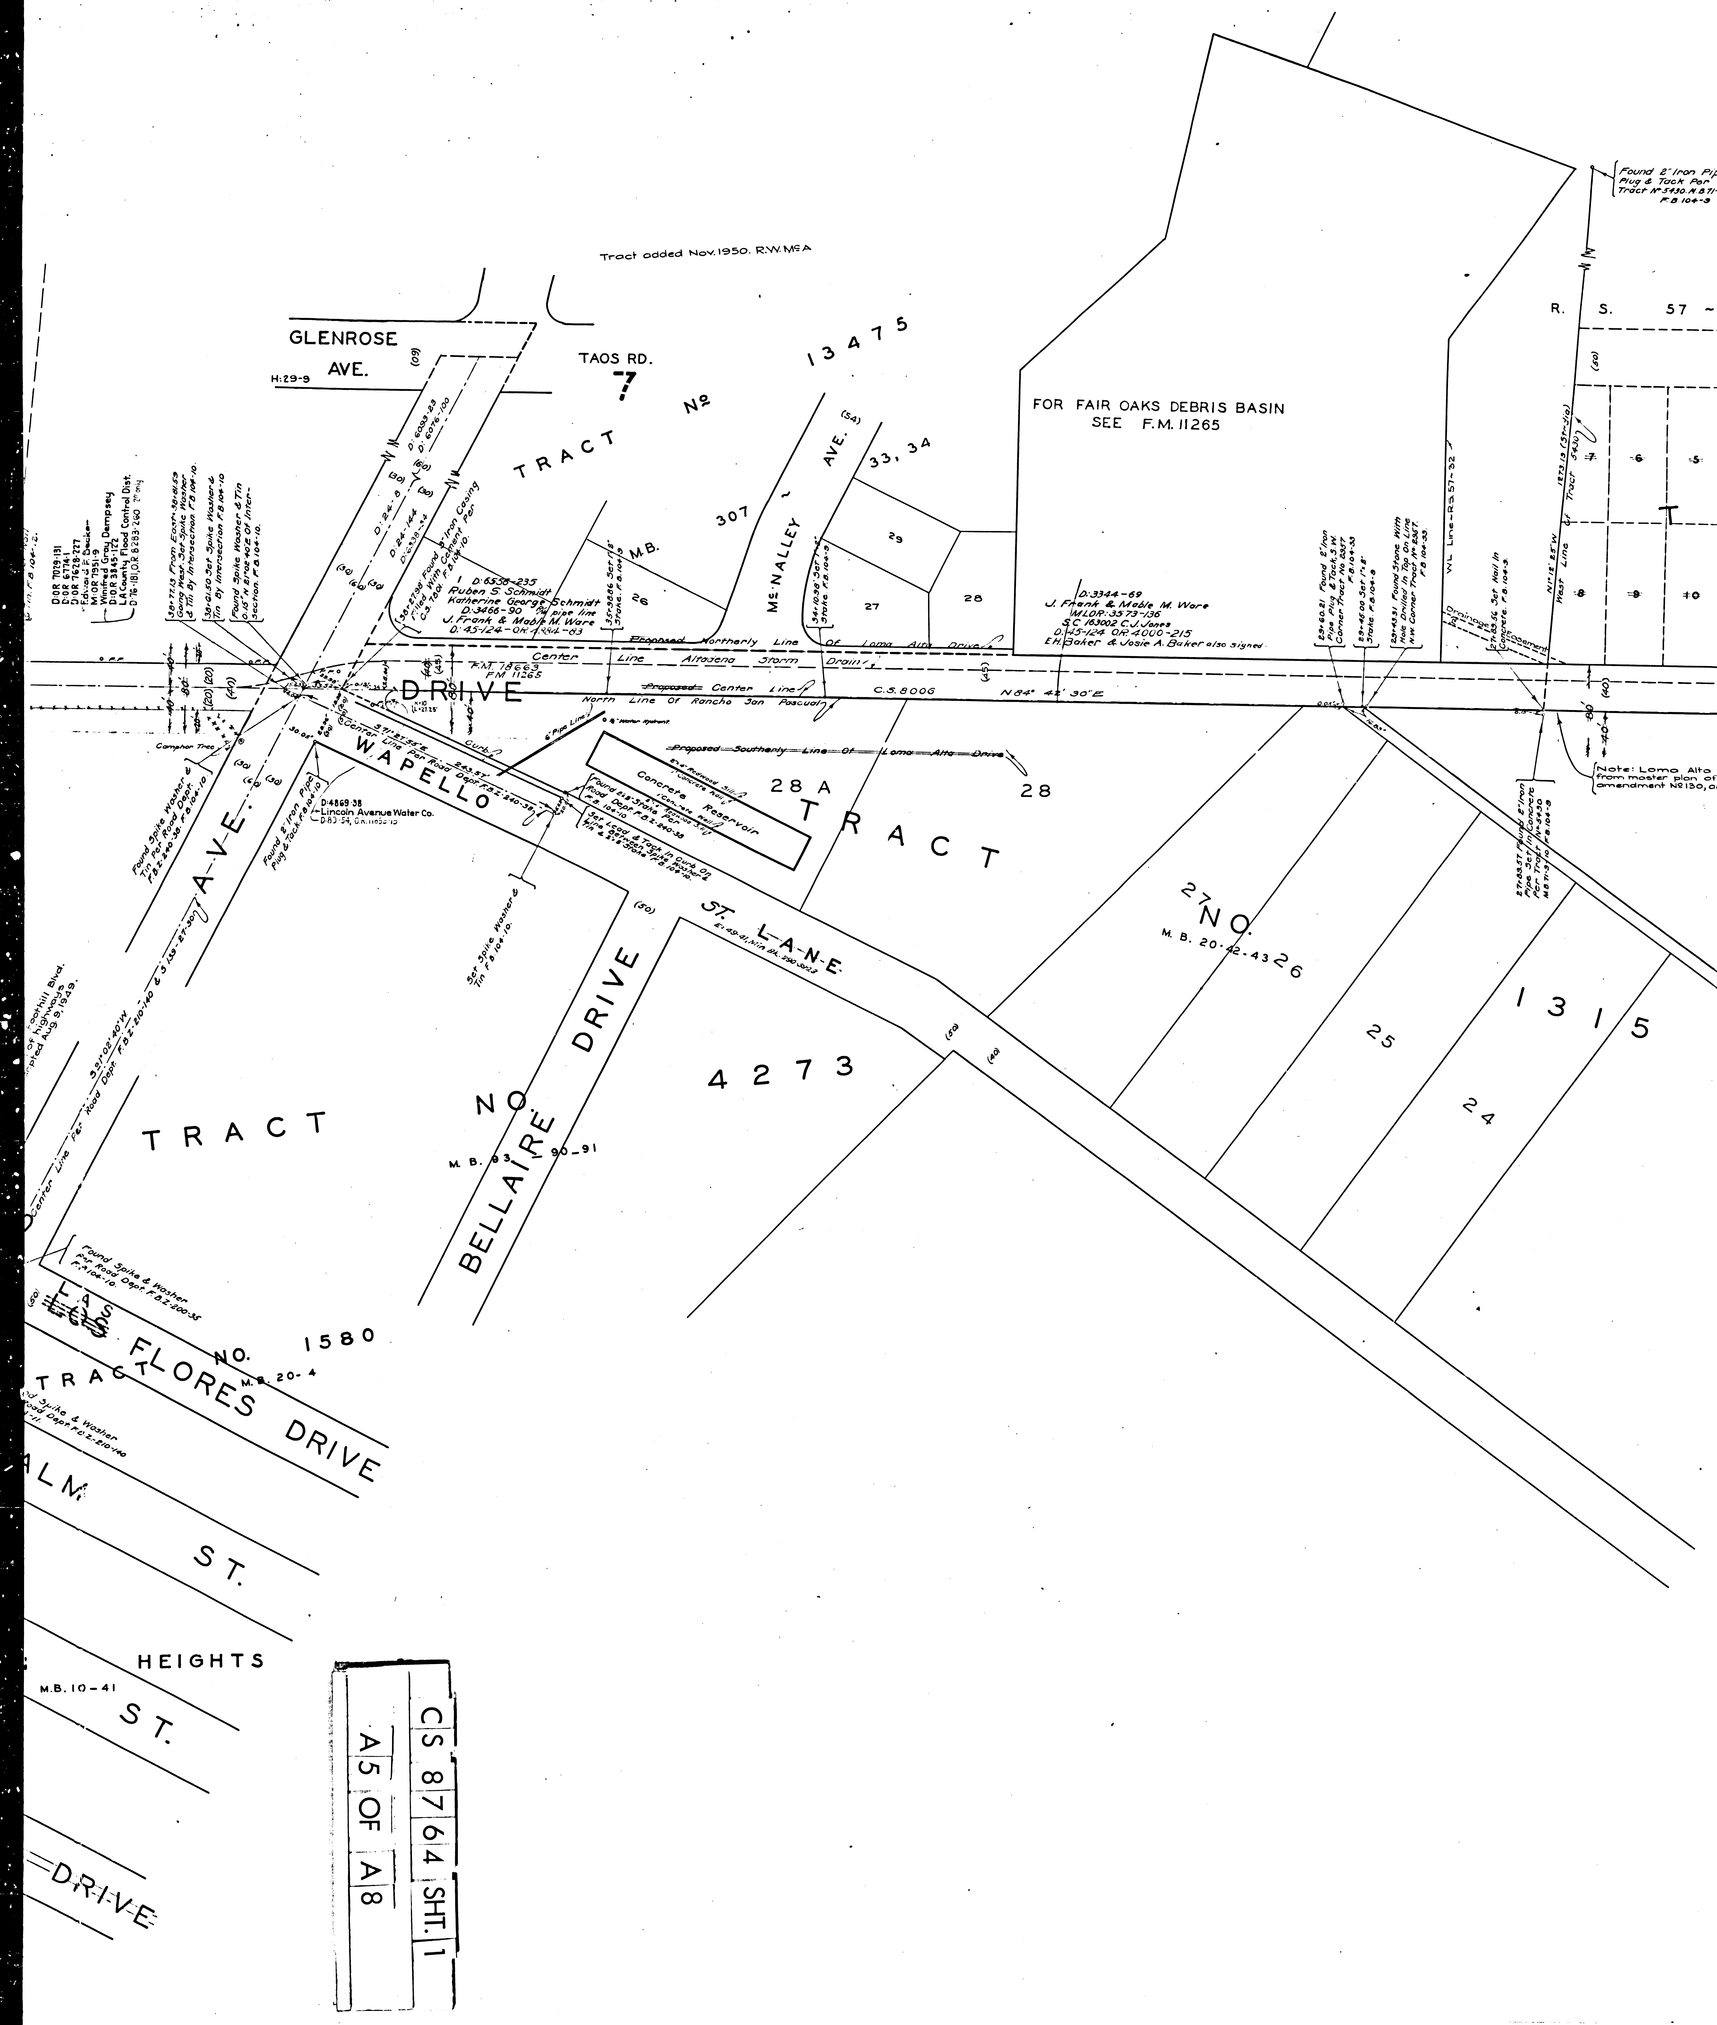

CS	8	7	6	4
SHT.	1			
A	5	OF	A	8

REPLAT
THROOP'S
M.R. 42-57
LOT 1
LOT 2
LOT 3
LOT 4
LOT 5
BLOCK 1
BLOCK 2
BLOCK 3
BLOCK 4
BLOCK 5
M-ARENGO AVE.
A-V-E.
CANON BLVD.
DRIVE
TRACT NO. 2985
TRACT NO. 2984
P. I. - 19 & 20
THIS SURVEY ABANDONED BY COUNTY SURVEYOR (FEB. 1933) (FOR LATER SURVEY SEE ALIGNMENT TO NORTH)
Note:- Lomita Alta Drive removed from master plan of highways & improvement No. 130, adopted August 9, 1950.
Note:- Morengo Ave. North of Foothill Blvd. removed from master plan of highways by amendment No. 130, adopted Aug. 9, 1949.
Center Line Albatross Storm Drain
Present Northerly Line of Lomita Alta Drive
Proposed Southerly Line of Lomita Alta Drive
Center Line of Lomita Alta Drive
Concrete Retaining Wall
Concrete Reservoir
Air Conditioning Tank
Concrete Curb
Fence
Found 1" Iron Pipe
Found 1/2" Iron Pipe
Found 3/4" Iron Pipe
Found Old 1/2" Spike
Found Nail
Found Nail & Tag
Found Nail & Washer
Found Nail & Washer Stamped "L.S. 4444"
Found Nail & Washer Stamped "L.S. 4444" Per Record
Found Nail & Washer Stamped "L.S. 4444" Per Record Accepted
Found Nail & Washer Stamped "L.S. 4444" Per Record Accepted Aug. 9, 1949
Found Nail & Washer Stamped "L.S. 4444" Per Record Accepted Aug. 9, 1949 Per Ord. 130
Found Nail & Washer Stamped "L.S. 4444" Per Record Accepted Aug. 9, 1949 Per Ord. 130 Per Ord. 130
Found Nail & Washer Stamped "L.S. 4444" Per Record Accepted Aug. 9, 1949 Per Ord. 130 Per Ord. 130 Per Ord. 130
Found Nail & Washer Stamped "L.S. 4444" Per Record Accepted Aug. 9, 1949 Per Ord. 130 Per Ord. 130 Per Ord. 130 Per Ord. 130
Found Nail & Washer Stamped "L.S. 4444" Per Record Accepted Aug. 9, 1949 Per Ord. 130 Per Ord. 130 Per Ord. 130 Per Ord. 130 Per Ord. 130
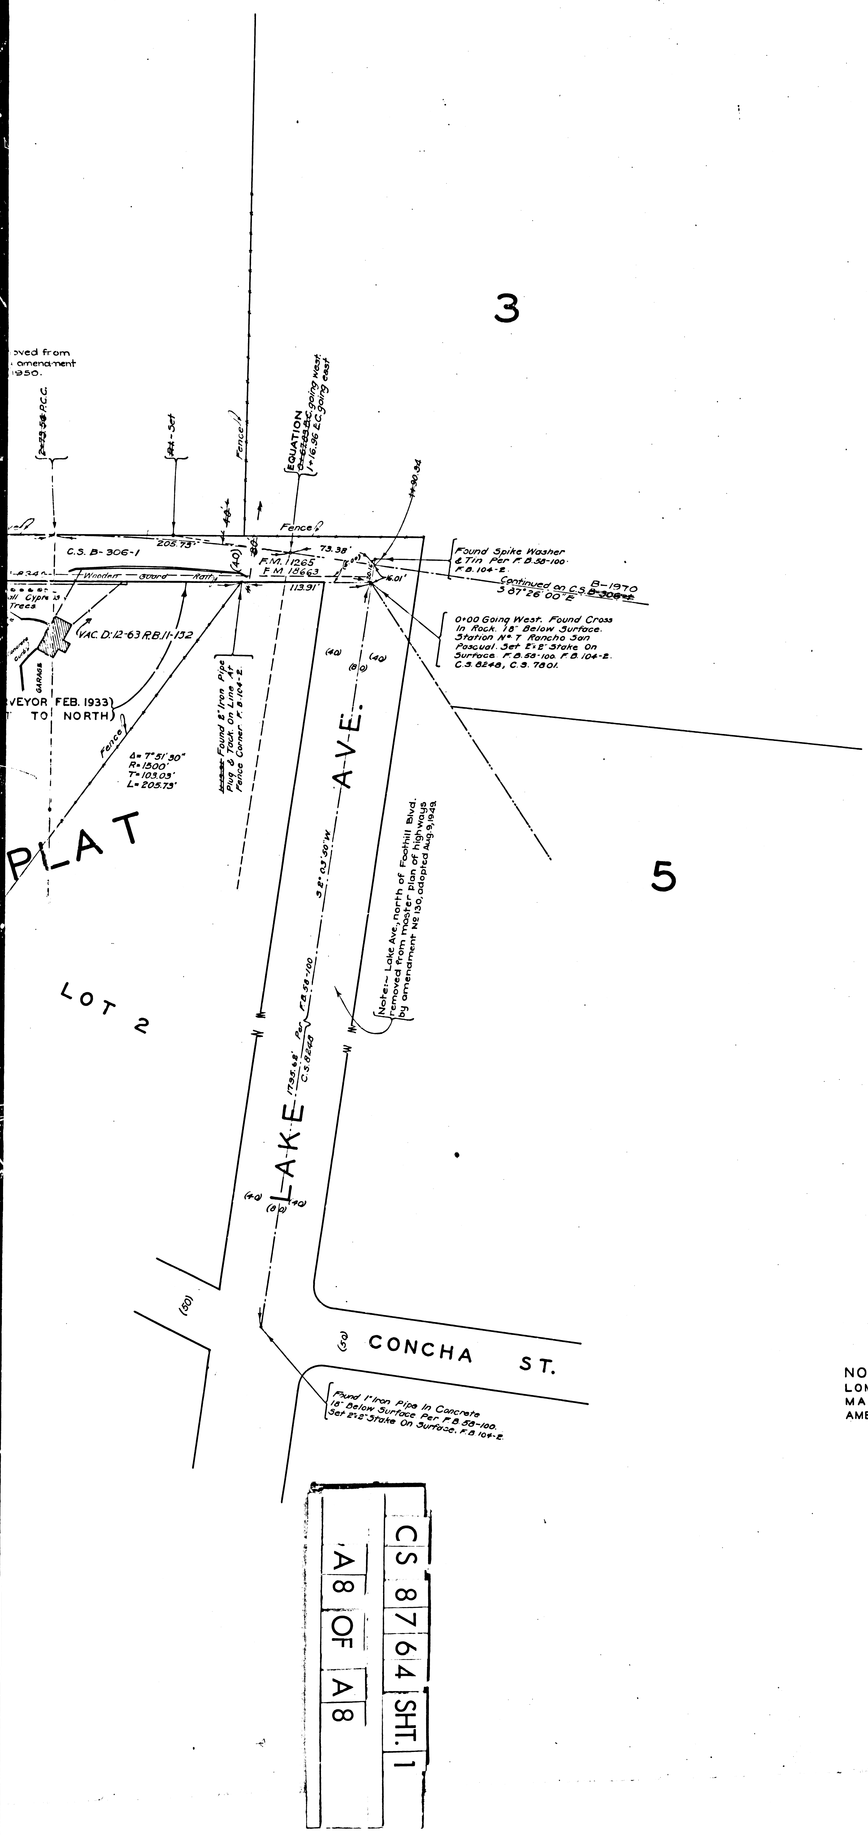

NOTE:-
LOMA ALTA DRIVE REMOVED FROM MASTER PLAN OF HIGHWAYS BY AMENDMENT N° 130, ADOPTED AUG. 9, 1949.

MAP OF LOMA ALTA DRIVE FROM LAKE AVENUE TO ARROYO SECO

COUNTY SURVEYORS MAP NO. 8764

SHEET 1 OF 2 SHEETS

SCALE — 1 INCH = 50 FEET

J. E. ROCKHOLD — COUNTY SURVEYOR

SURVEYED — JANUARY 1925

SURVEYED UNDER INSTRUCTIONS OF THE BOARD OF SUPERVISORS PER ORDER DATED DECEMBER 22, 1924.
BEARINGS BASED ON THE BEARING OF THE NORTH LINE OF RANCHO SAN PASCUAL PER C.S. 7801.

F.B. 104-1 TO 35
FIELD WORK BY E.T. MANKEY
OFFICE WORK BY E.J. BROOK
CHECKED BY K.R. McPHERSON

W. S. 50 ee

J. N. 7588

Revised, Nov., 1947 - J.D. Price.
Revised Nov. 1950 - R.W. McA.