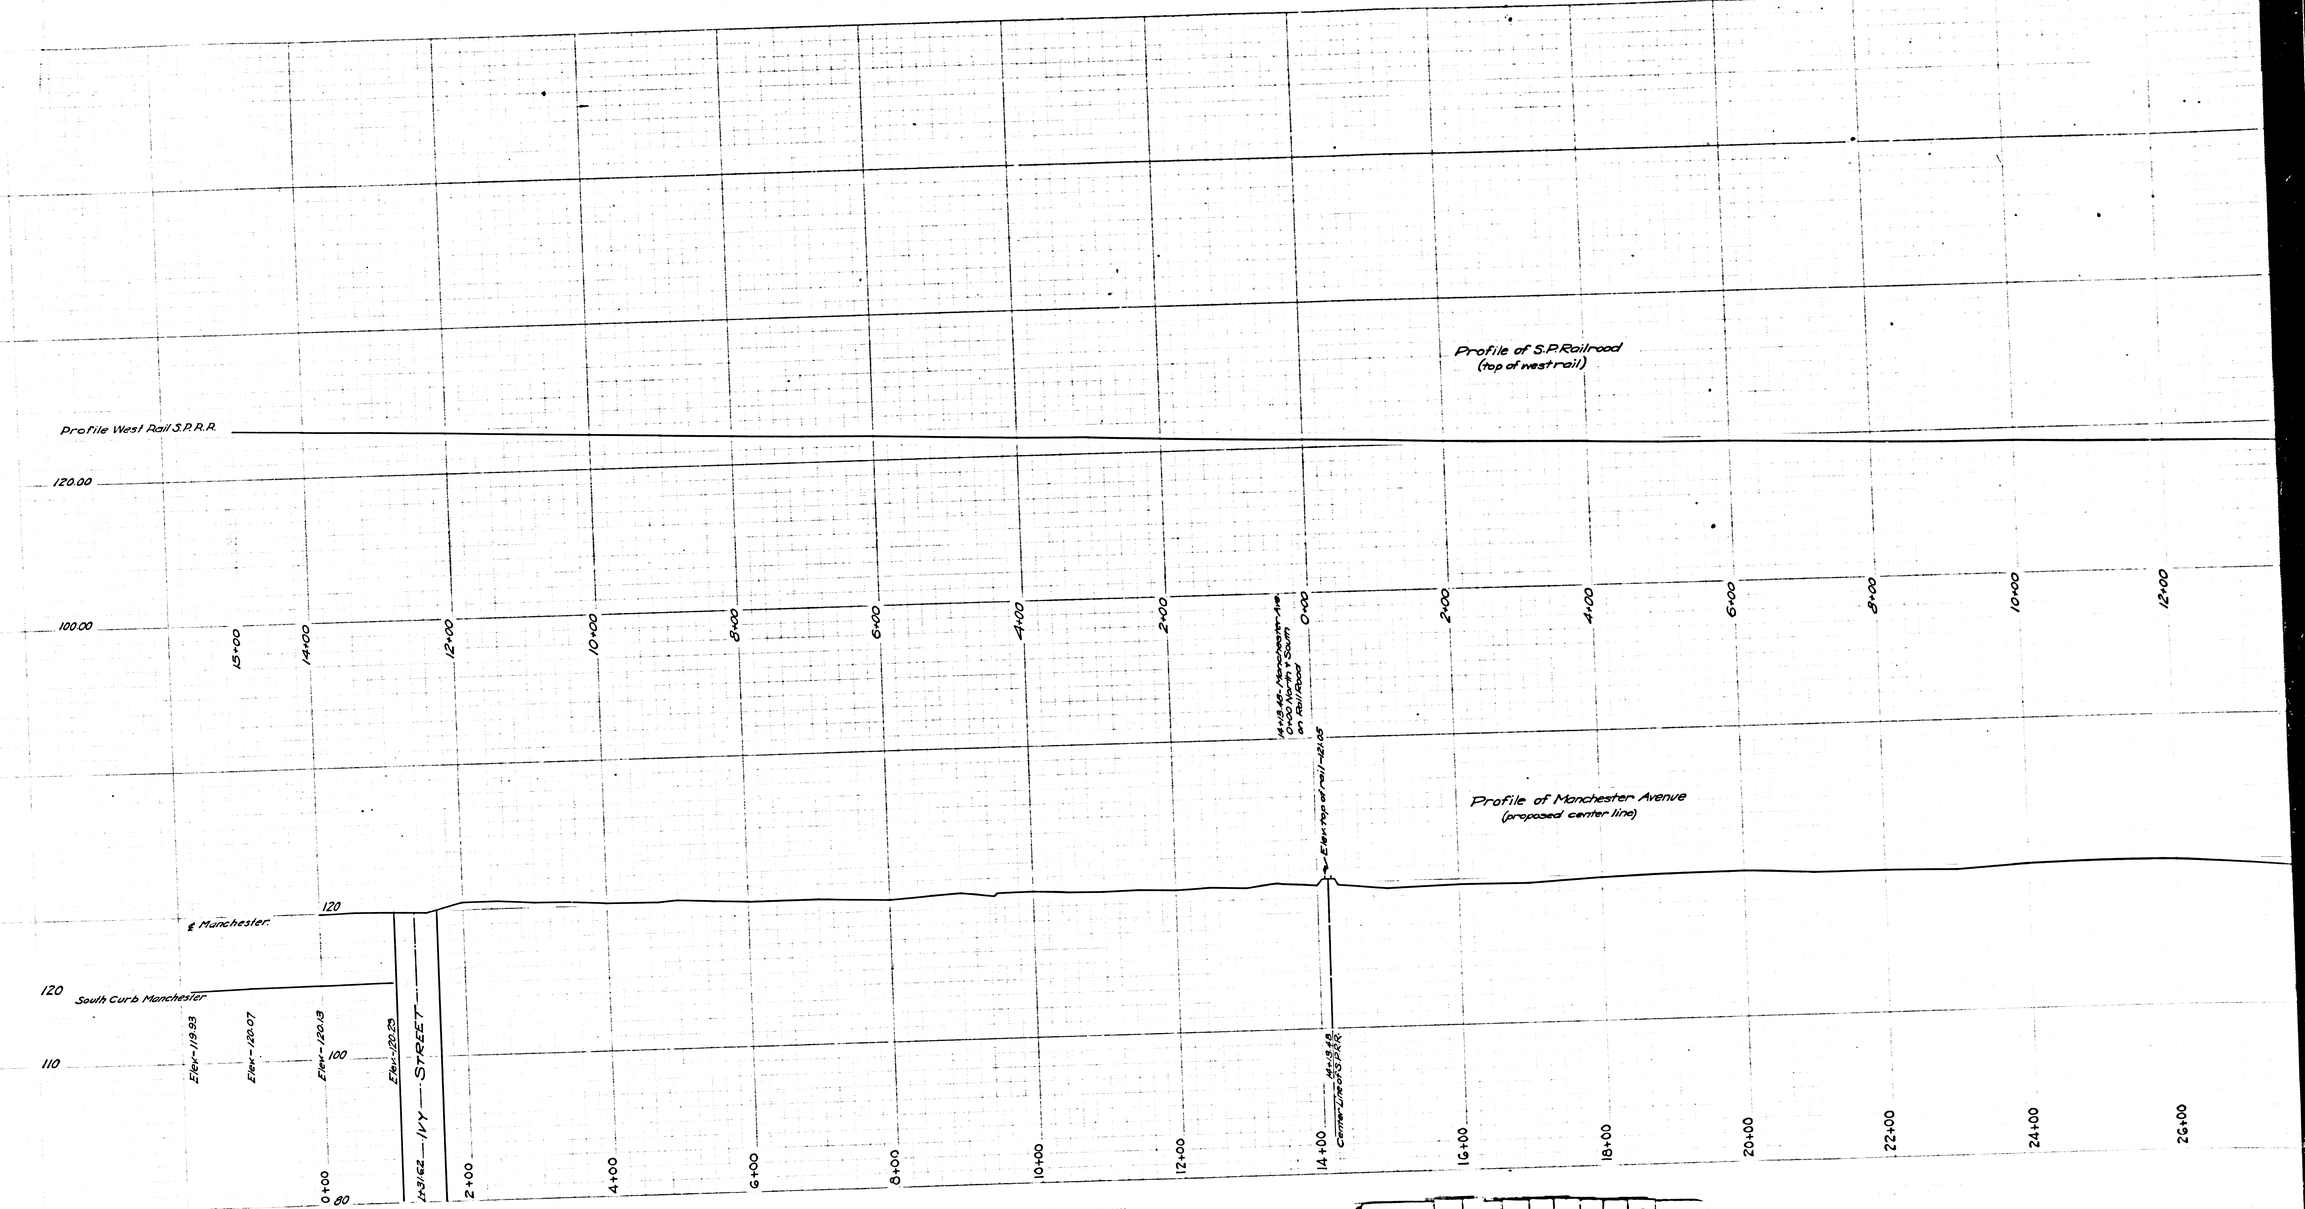

CS 8769-2

A1 OF A2

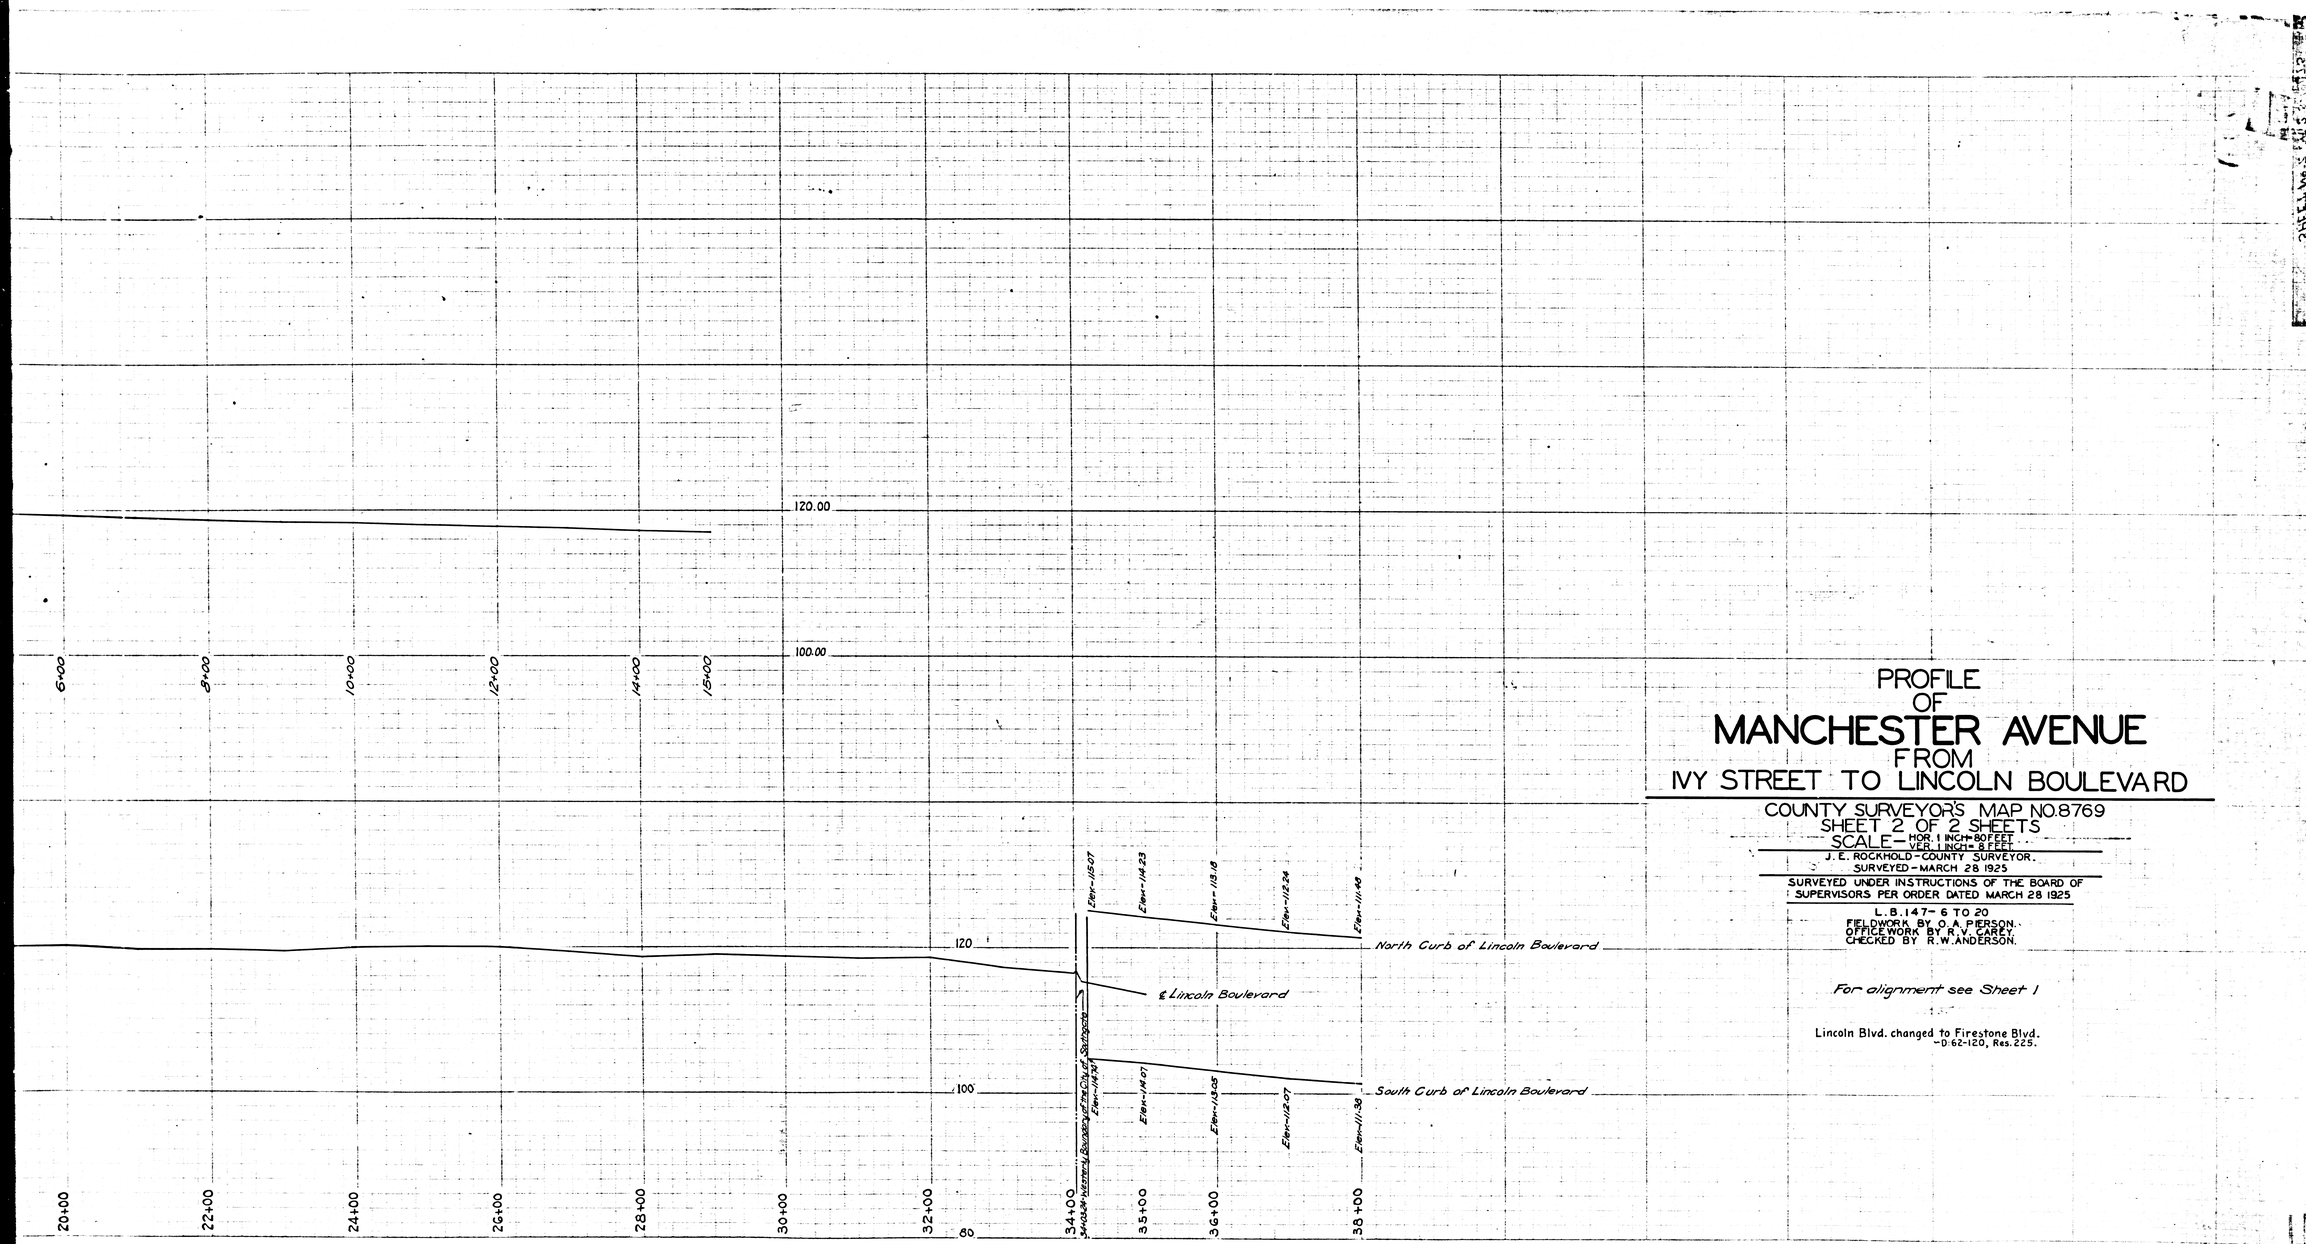

PROFILE OF MANCHESTER AVENUE FROM IVY STREET TO LINCOLN BOULEVARD

COUNTY SURVEYOR'S MAP NO. 8769
SHEET 2 OF 2 SHEETS
SCALE — HOR. 1 INCH = 80 FEET
VER. 1 INCH = 8 FEET
J. E. ROCKHOLD - COUNTY SURVEYOR.
SURVEYED - MARCH 28 1925

SURVEYED UNDER INSTRUCTIONS OF THE BOARD OF SUPERVISORS PER ORDER DATED MARCH 28 1925

L. B. 147 - 6 TO 20
FIELDWORK BY O. A. PERSON.
OFFICEWORK BY R. V. CAREY.
CHECKED BY R. W. ANDERSON.

For alignment see Sheet 1

Lincoln Blvd. changed to Firestone Blvd.
-D.62-120, Res. 225.

CS 8769-2

A2 OF A2