

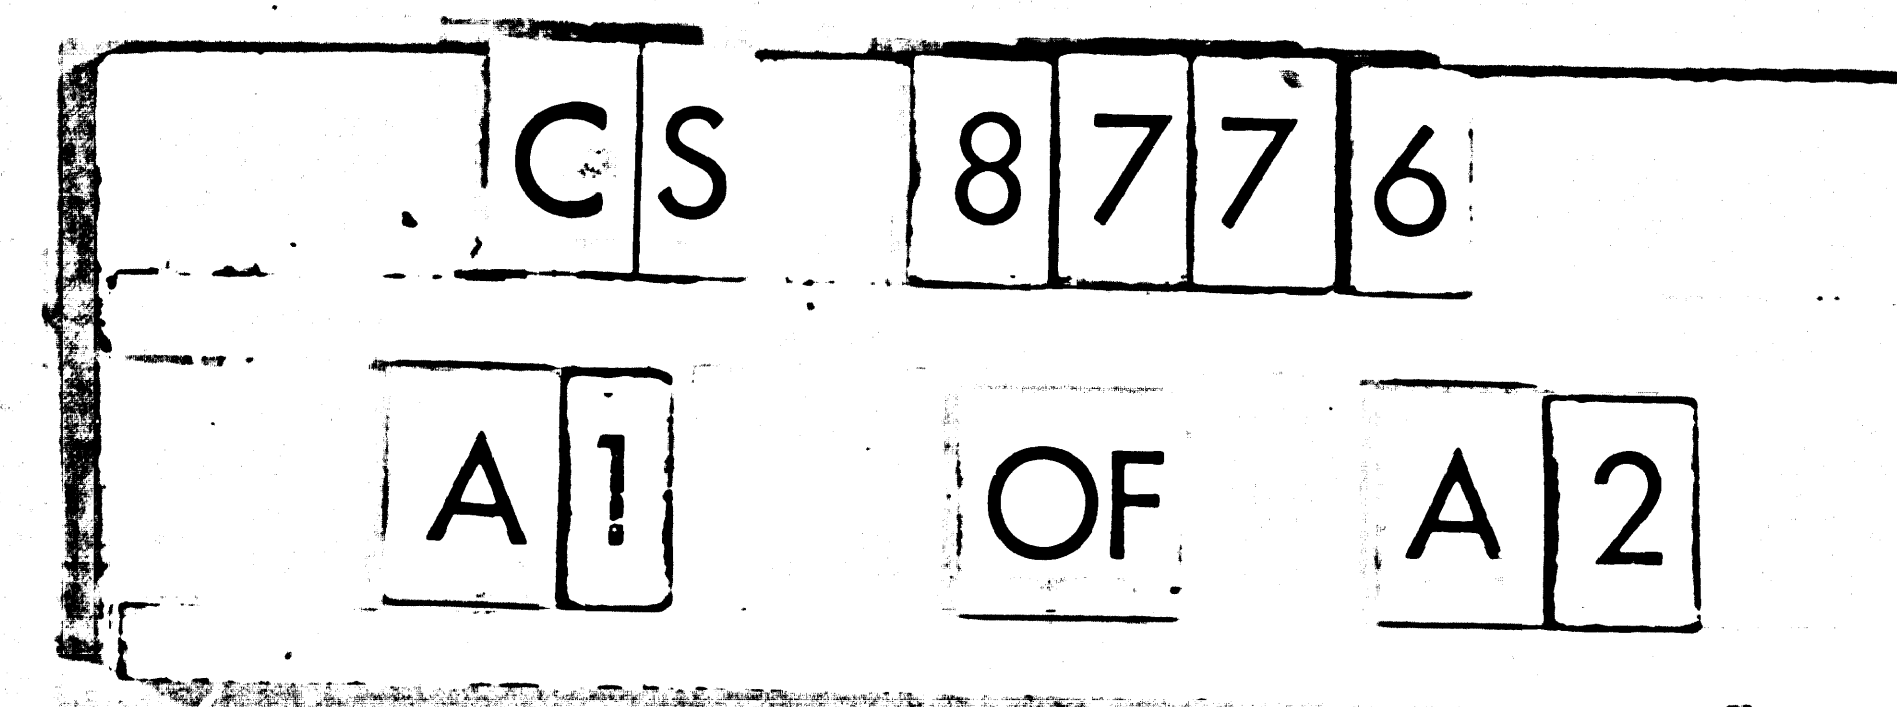


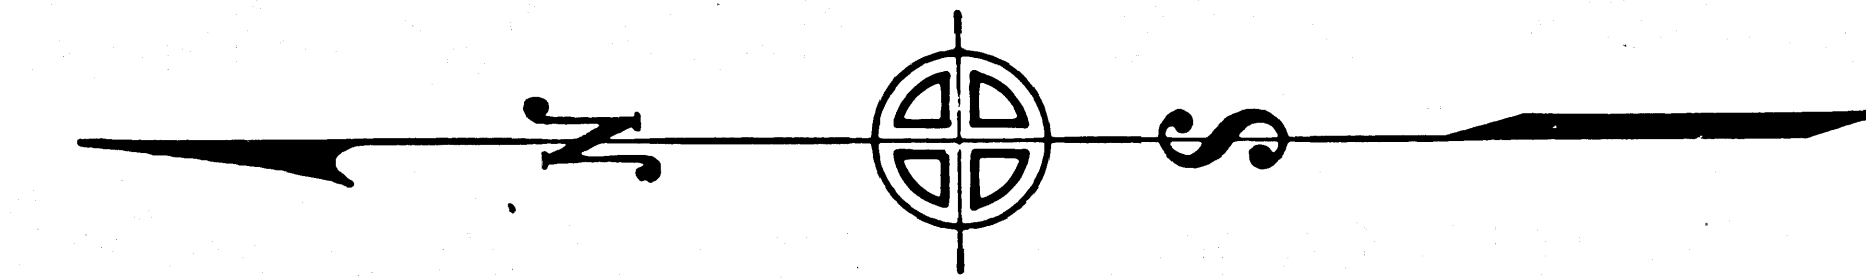

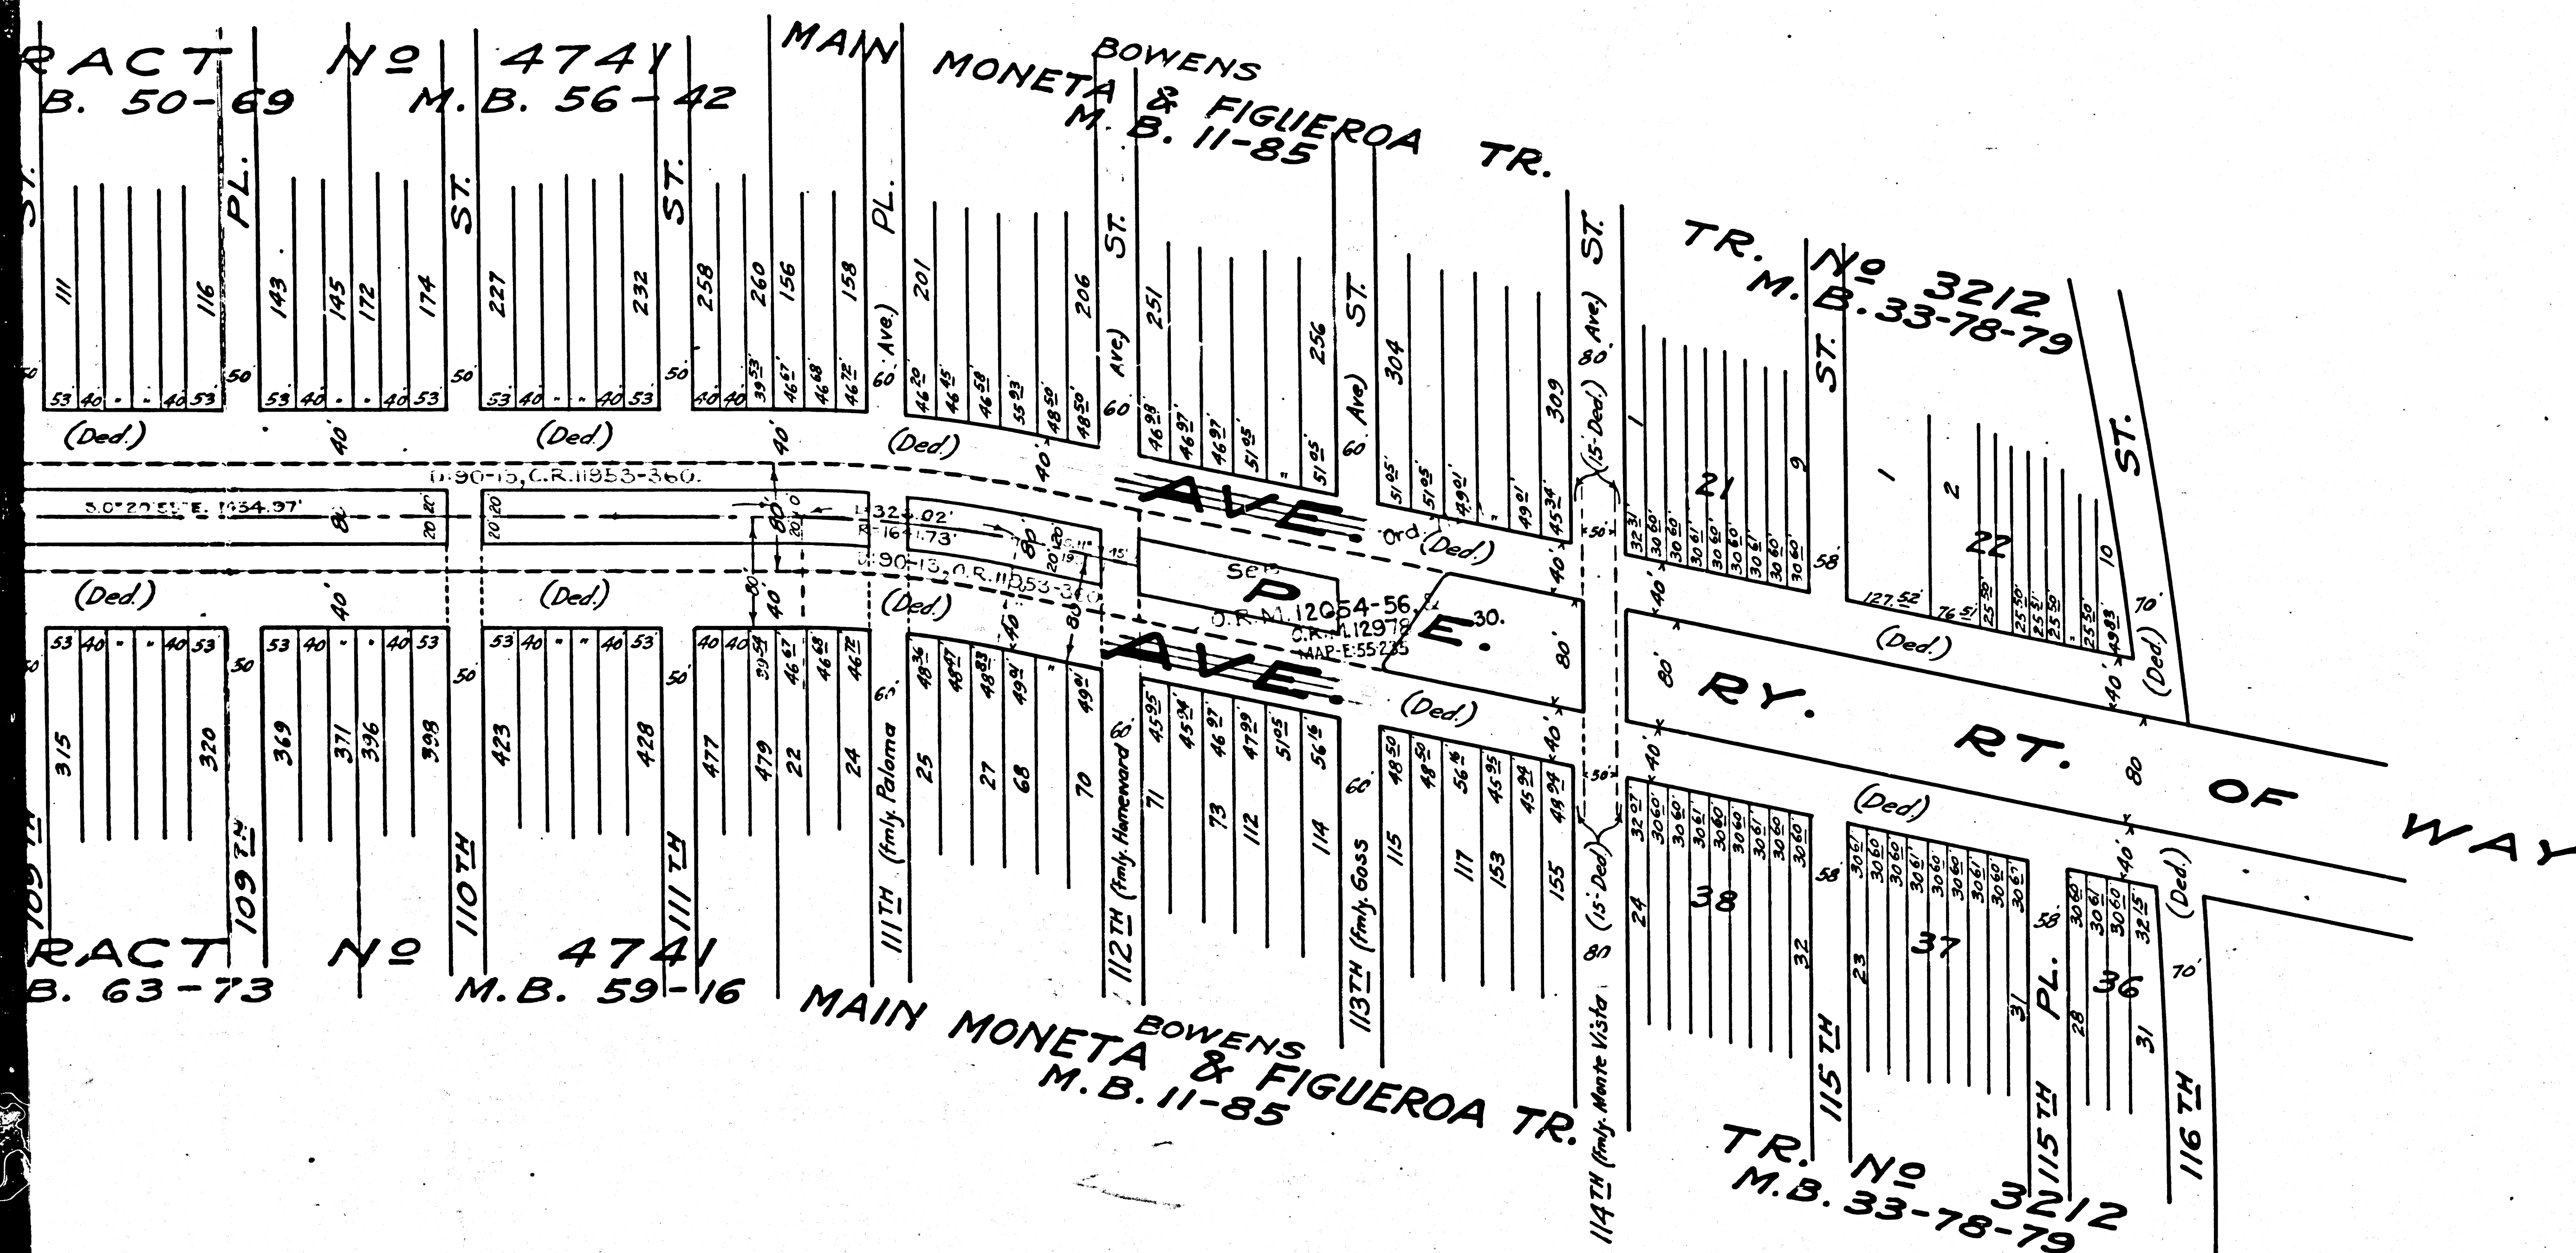

BROADWAY
 MAP SHOWING WIDTHS
 OF
MONETA AVENUE 93RD. ST.
 FROM 116TH ST., NORTH TO SLY. BDY. CITY OF L.A.
 SCALES - { N. & S. - 1" = 200' DRAWN BY - R.F. FLICKWIR
 E. & W. - 1" = 100' CHECKED BY - R.B. HEUER
 APRIL 1925
 (Ded.) - Indicates portions dedicated.

Moneta Ave. chg. to Broadway Ord. 56057.
 114th St. chg. to Imperial Highway - Ord. 68136.
 For opening of 95TH, 107TH and 111TH Sts. across
 L.A. Ry. R/W see C.F. 2150

CS	8	7	7	6
A	2	OF	A	2

Sht. 27
 Sht. 26