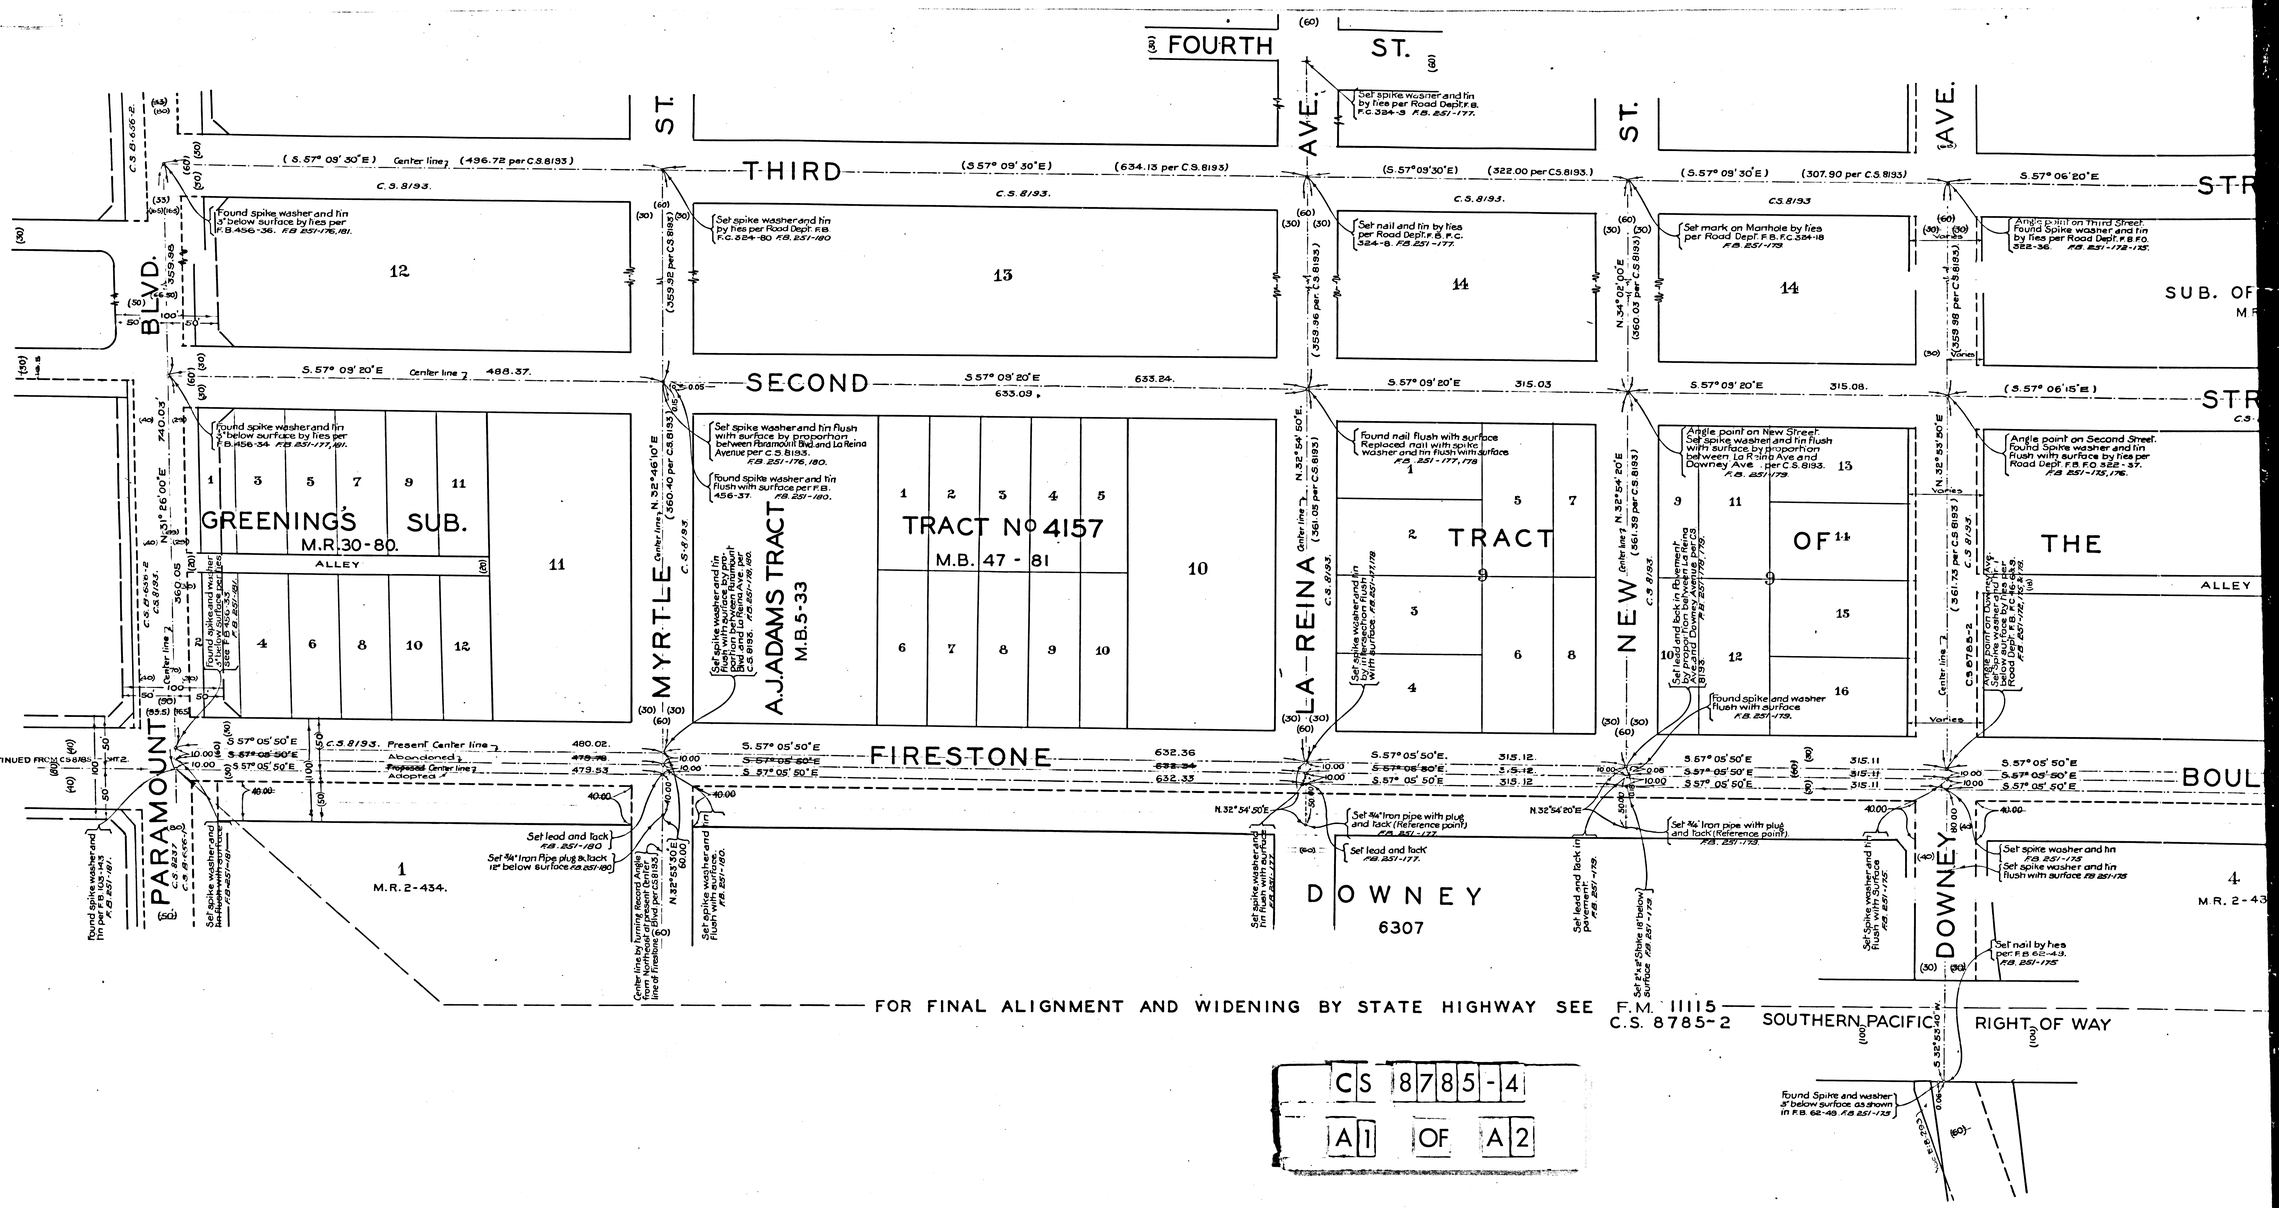
FOURTH ST.
THIRD
SECOND
FIRESTONE
BOUL
PARAMOUNT BLVD.
MYRTLE ST.
LA REINA AVE.
NEW ST.
AVE.
GREENINGS SUB.
M.R.30-80.
ALLEY
A.J.ADAMS TRACT
M.B.5-33
TRACT No 4157
M.B. 47 - 81
TRACT
OF
THE
SUB. OF
DOWNEY
6307
DOWNEY
1
M.R. 2-434.
4
M.R. 2-43
FOR FINAL ALIGNMENT AND WIDENING BY STATE HIGHWAY SEE F.M. 11115
C.S. 8785-2
SOUTHERN PACIFIC RIGHT OF WAY
CS 8785-4
A1 OF A2

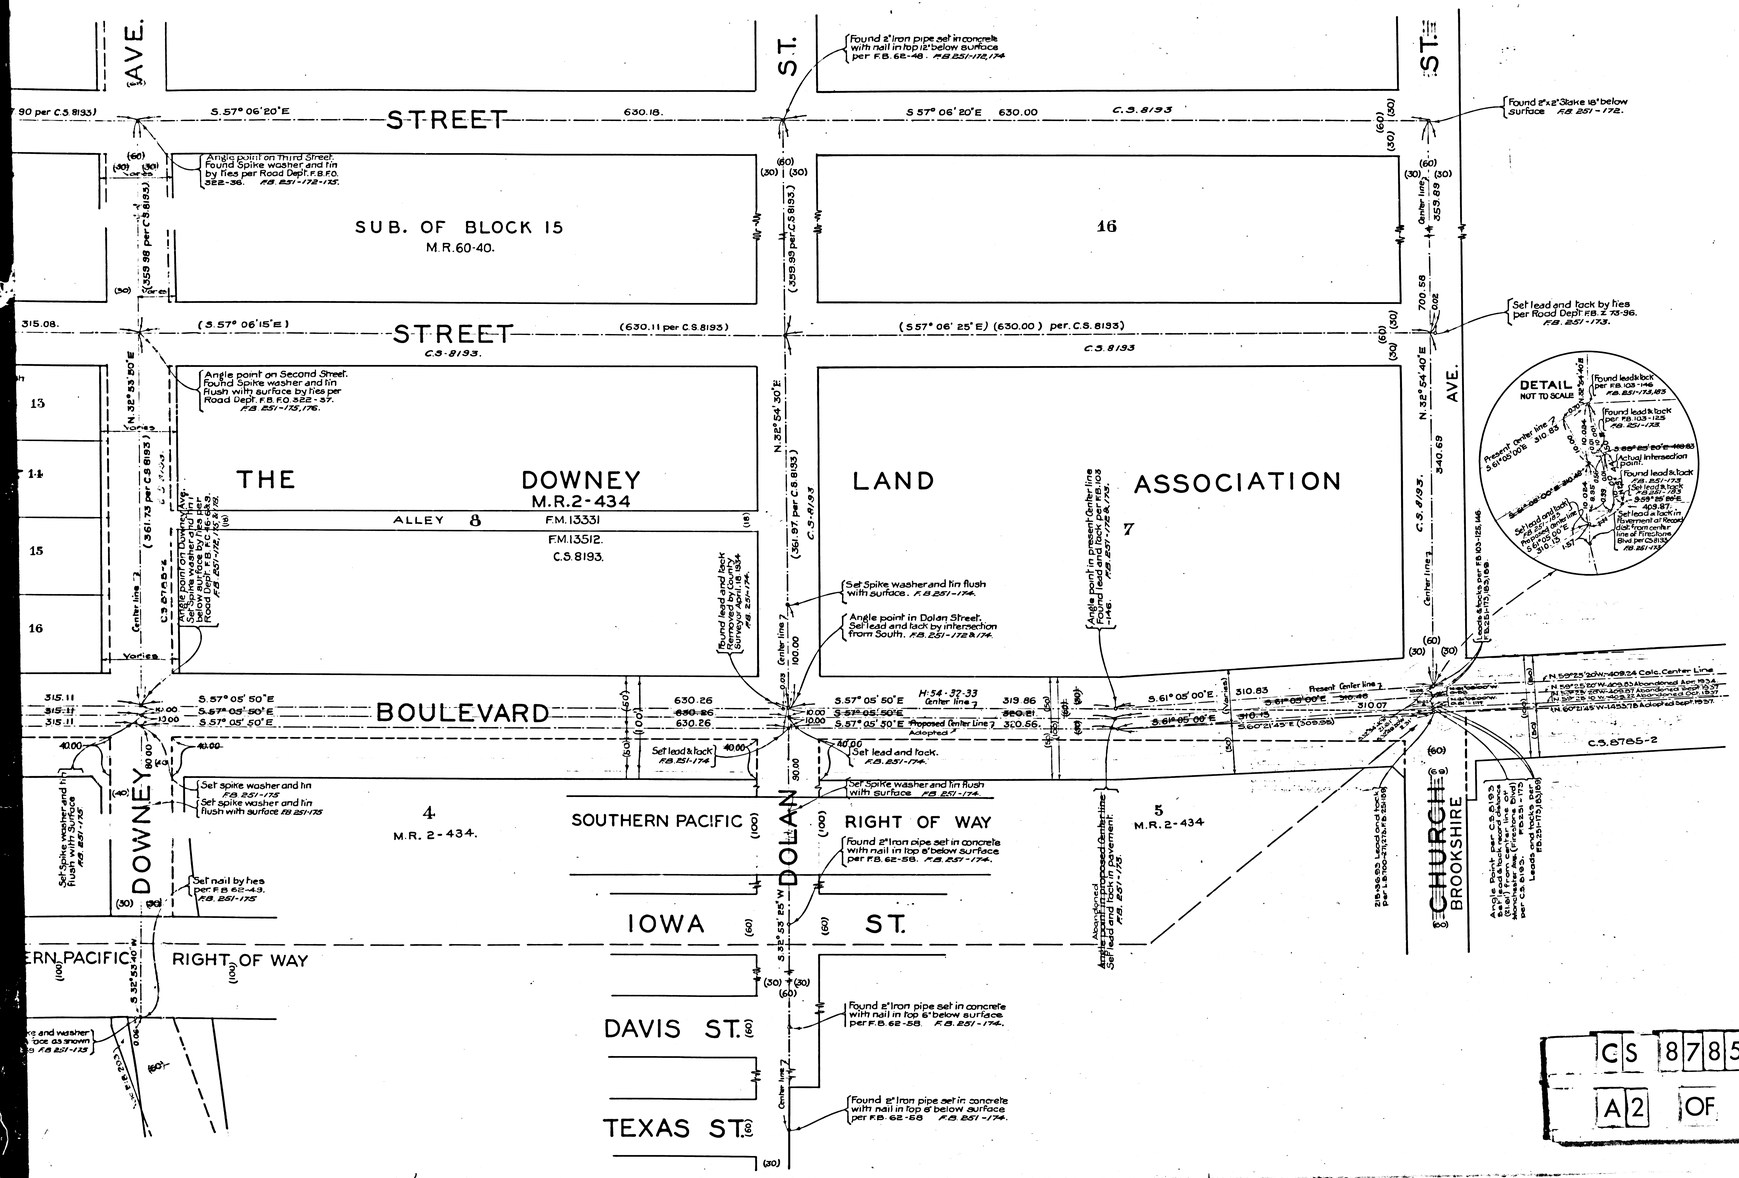

MAP OF
FIRESTONE BOULEVARD
FROM
PARAMOUNT BOULEVARD
BROOKSHIRE TO AVENUE
CHURCH STREET

COUNTY SURVEYORS MAP Nº 8785
SHEET Nº 4 OF 4 SHEETS
SCALE - 1 INCH = 100 FT.

JOB NUMBER - 3130

J.E. ROCKHOLD - COUNTY SURVEYOR
SURVEYED APRIL. 1934

SURVEYED UNDER INSTRUCTIONS OF THE BOARD OF SUPERVISORS PER ORDER DATED AUG. 25 - 1924
BEARINGS ARE BASED ON THE BEARING OF FIRST STREET AS SHOWN ON C.S. Nº - 8193.

F.B. 251-171-182.

FIELD WORK BY. E. A. ROSECRANS
OFFICE WORK BY.. H.U.M. HIGGINS
CHECKED BY..... D.M. FINLEY

INDEX 33

CS 8785-4
A2 OF A2