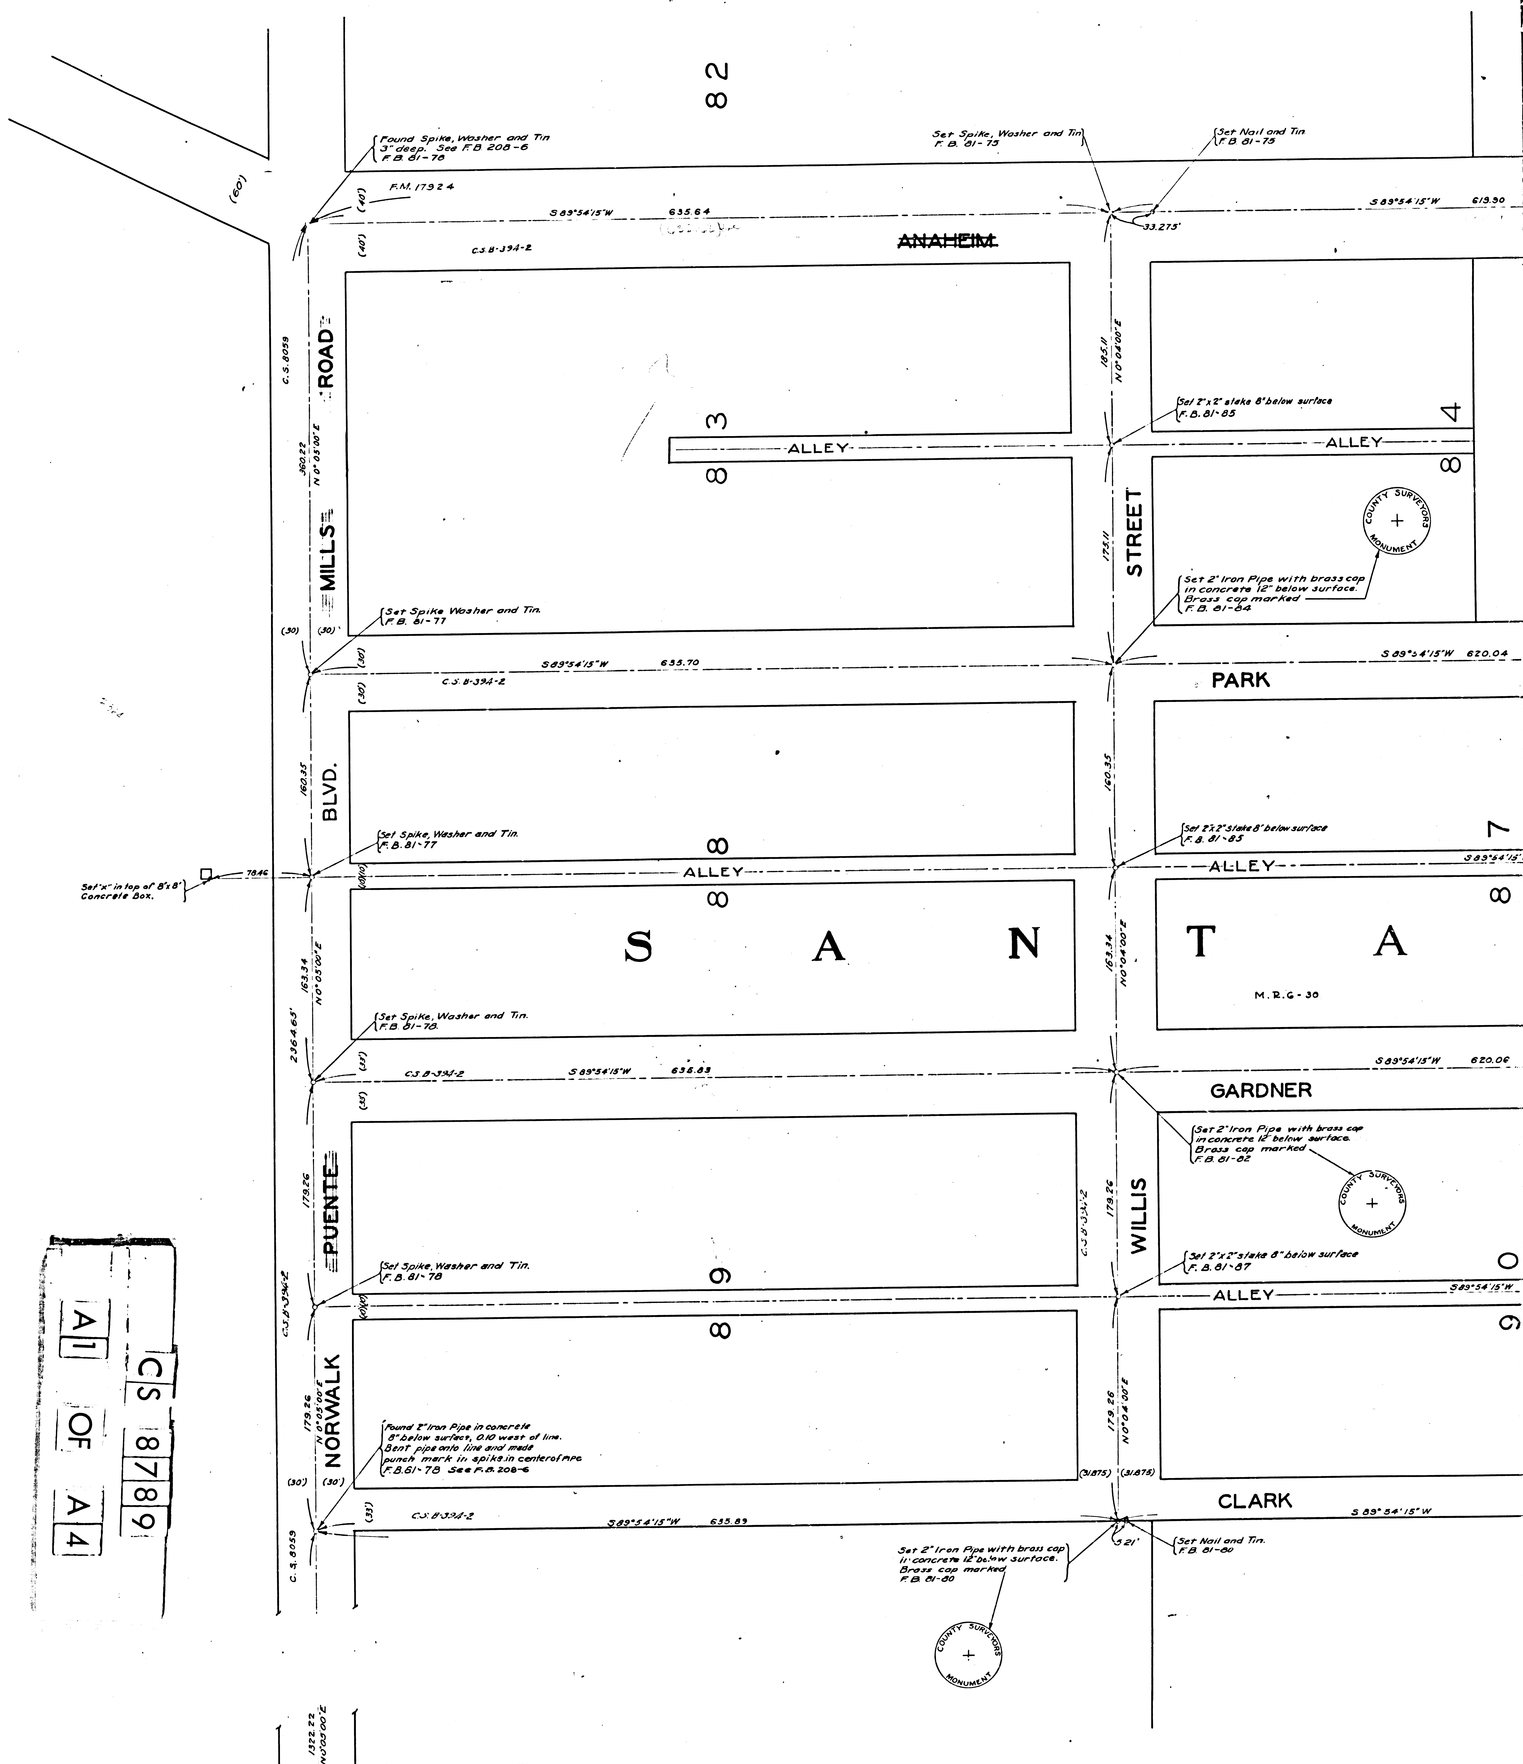
82
ANAHEIM
ROAD
MILLS
ALLEY
STREET
PARK
BLVD.
SAN
TA
M.R.G-30
GARDNER
PUENTE
WILLIS
NORWALK
CLARK
Found Spike, Washer and Tin 3" deep. See F.B. 208-6 F.B. 81-76
Set Spike, Washer and Tin F.B. 81-75
Set Nail and Tin F.B. 81-79
F.M. 17924
S 89°54'15" W 635.64
S 89°54'15" W 619.90
33.27'S
C.S. 8-394-2
C.S. 8059
360.22 N 0°03'00" E
185.11 N 0°04'00" E
Set 2"x2" stake 8" below surface F.B. 81-85
Set 2" Iron Pipe with brass cap in concrete 12" below surface. Brass cap marked F.B. 81-64
COUNTY SURVEYORS MONUMENT
Set Spike, Washer and Tin. F.B. 81-77
S 89°54'15" W 635.70
S 89°54'15" W 620.04
160.35
Set "x" in top of 8"x8" Concrete Box.
78.46
163.34 N 0°03'00" E
163.34 N 0°04'00" E
Set Spike, Washer and Tin. F.B. 81-78.
S 89°54'15" W 635.83
S 89°54'15" W 620.06
Set 2" Iron Pipe with brass cap in concrete 12" below surface. Brass cap marked F.B. 81-82
Set 2"x2" stake 8" below surface F.B. 81-87
179.26 N 0°03'00" E
179.26 N 0°04'00" E
Set Spike, Washer and Tin. F.B. 81-78
Found 2" Iron Pipe in concrete 8" below surface, 0.10 west of line. Bent pipe onto line and made punch mark in spike in center of pipe. F.B. 81-78 See F.B. 208-6
(S1875)
(S1876)
S 89°54'15" W 635.89
5.21'
Set Nail and Tin. F.B. 81-80
Set 2" Iron Pipe with brass cap in concrete 12" below surface. Brass cap marked F.B. 81-80
1322.22 N 0°03'00" E
Found Spike, Washer and Tin See F.B. 208-6 F.B. 81-71+78
C.S. 8-394-1
LITTLE LAKE ROAD AVE.
To intersection with Buffer Road
FLORENCE
CS 8789 A1 OF A4

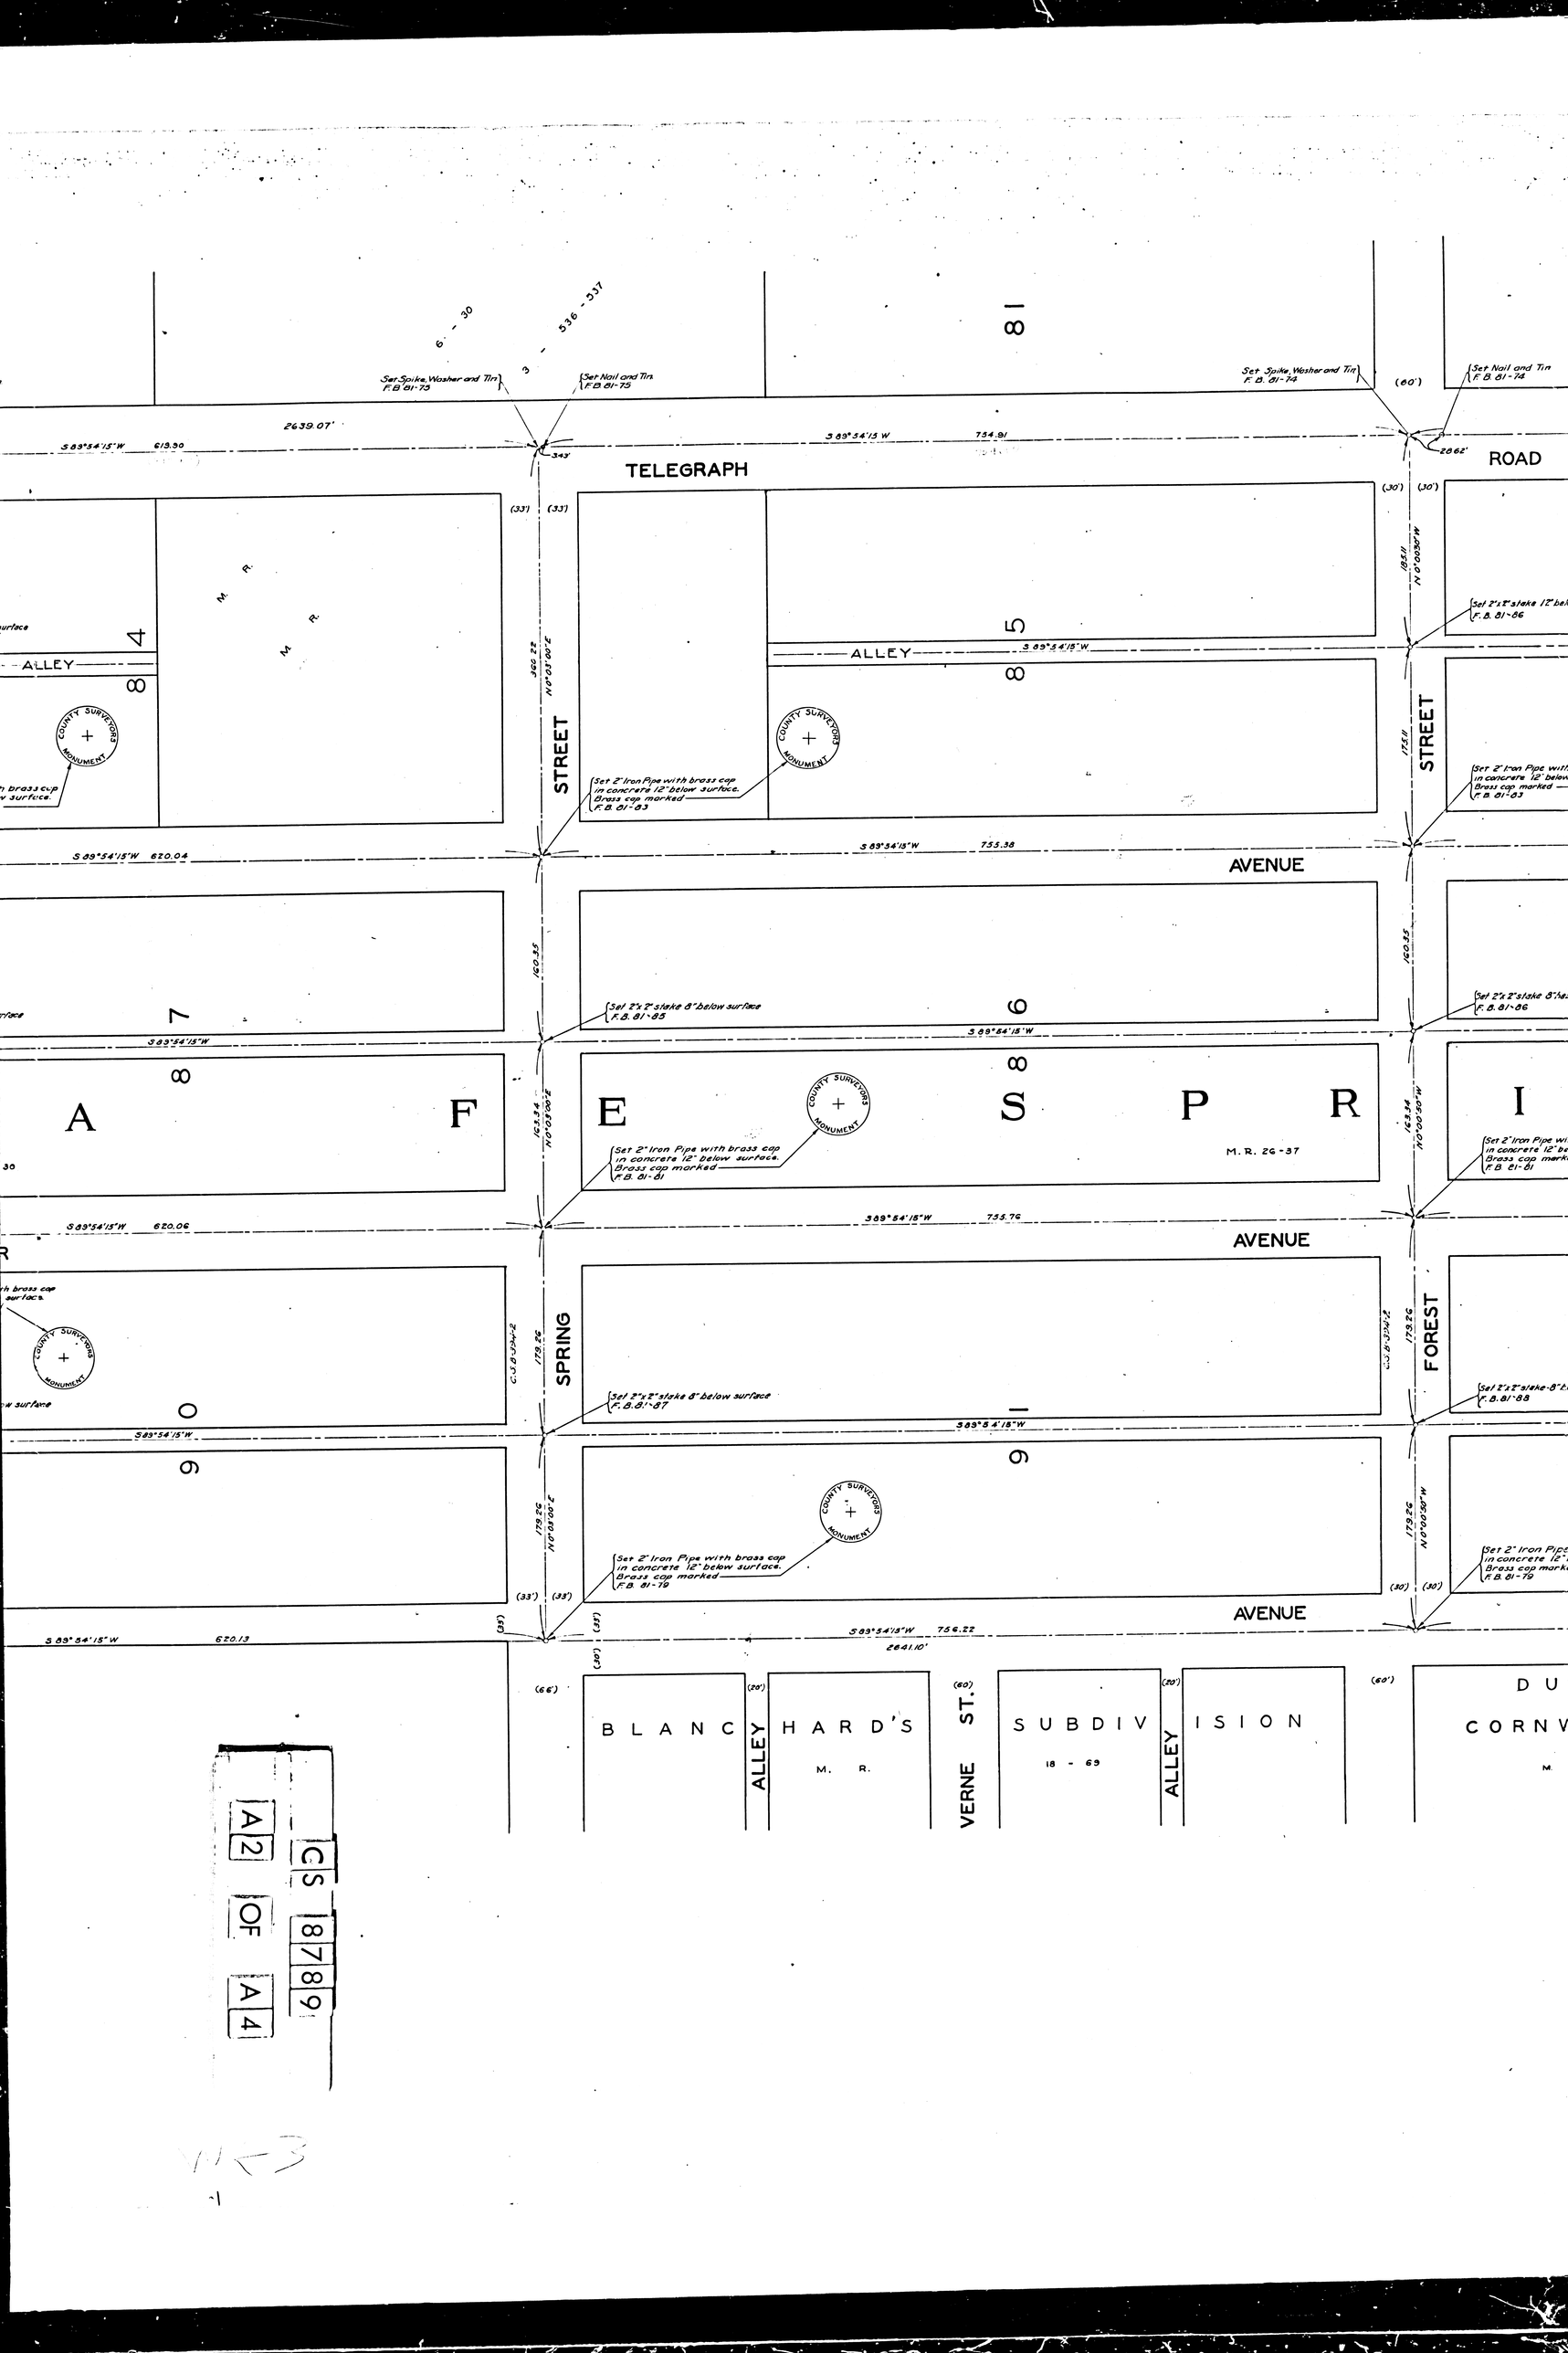
TELEGRAPH ROAD
STREET
ALLEY
AVENUE
SPRING
FOREST
M. R.
M. R. 26 - 37
Set Spike, Washer and Tin F.B. 81-73
Set Nail and Tin F.B. 81-75
Set Spike, Washer and Tin F.B. 81-74
Set Nail and Tin F.B. 81-74
Set 2" Iron Pipe with brass cap in concrete 12" below surface. Brass cap marked F.B. 81-83
Set 2"x2" stake 8" below surface F.B. 81-85
Set 2" Iron Pipe with brass cap in concrete 12" below surface. Brass cap marked F.B. 81-81
Set 2"x2" stake 8" below surface F.B. 81-87
Set 2" Iron Pipe with brass cap in concrete 12" below surface. Brass cap marked F.B. 81-79
COUNTY SURVEYORS MONUMENT
2639.07'
S 89°54'15"W 613.30
S 89°54'15"W 754.91
S 89°54'15"W 620.04
S 89°54'15"W 735.38
S 89°54'15"W 620.06
S 89°54'15"W 735.76
S 89°54'15"W 620.13
S 89°54'15"W 756.22
2641.10'
N 0°03'30"E 389.22'
N 0°03'30"E 160.35'
N 0°03'30"E 163.34'
N 0°03'30"E 179.26'
N 0°03'30"E 179.26'
N 0°03'30"W 185.11'
N 0°03'30"W 175.11'
N 0°03'30"W 163.34'
N 0°03'30"W 173.26'
N 0°03'30"W 173.26'
BLANC HARD'S
ALLEY
VERNE ST.
SUBDIV ISION
18 - 69
DU
CORNV
6 - 30
3 - 536 - 537
A 2 OF A 4
G S 8789

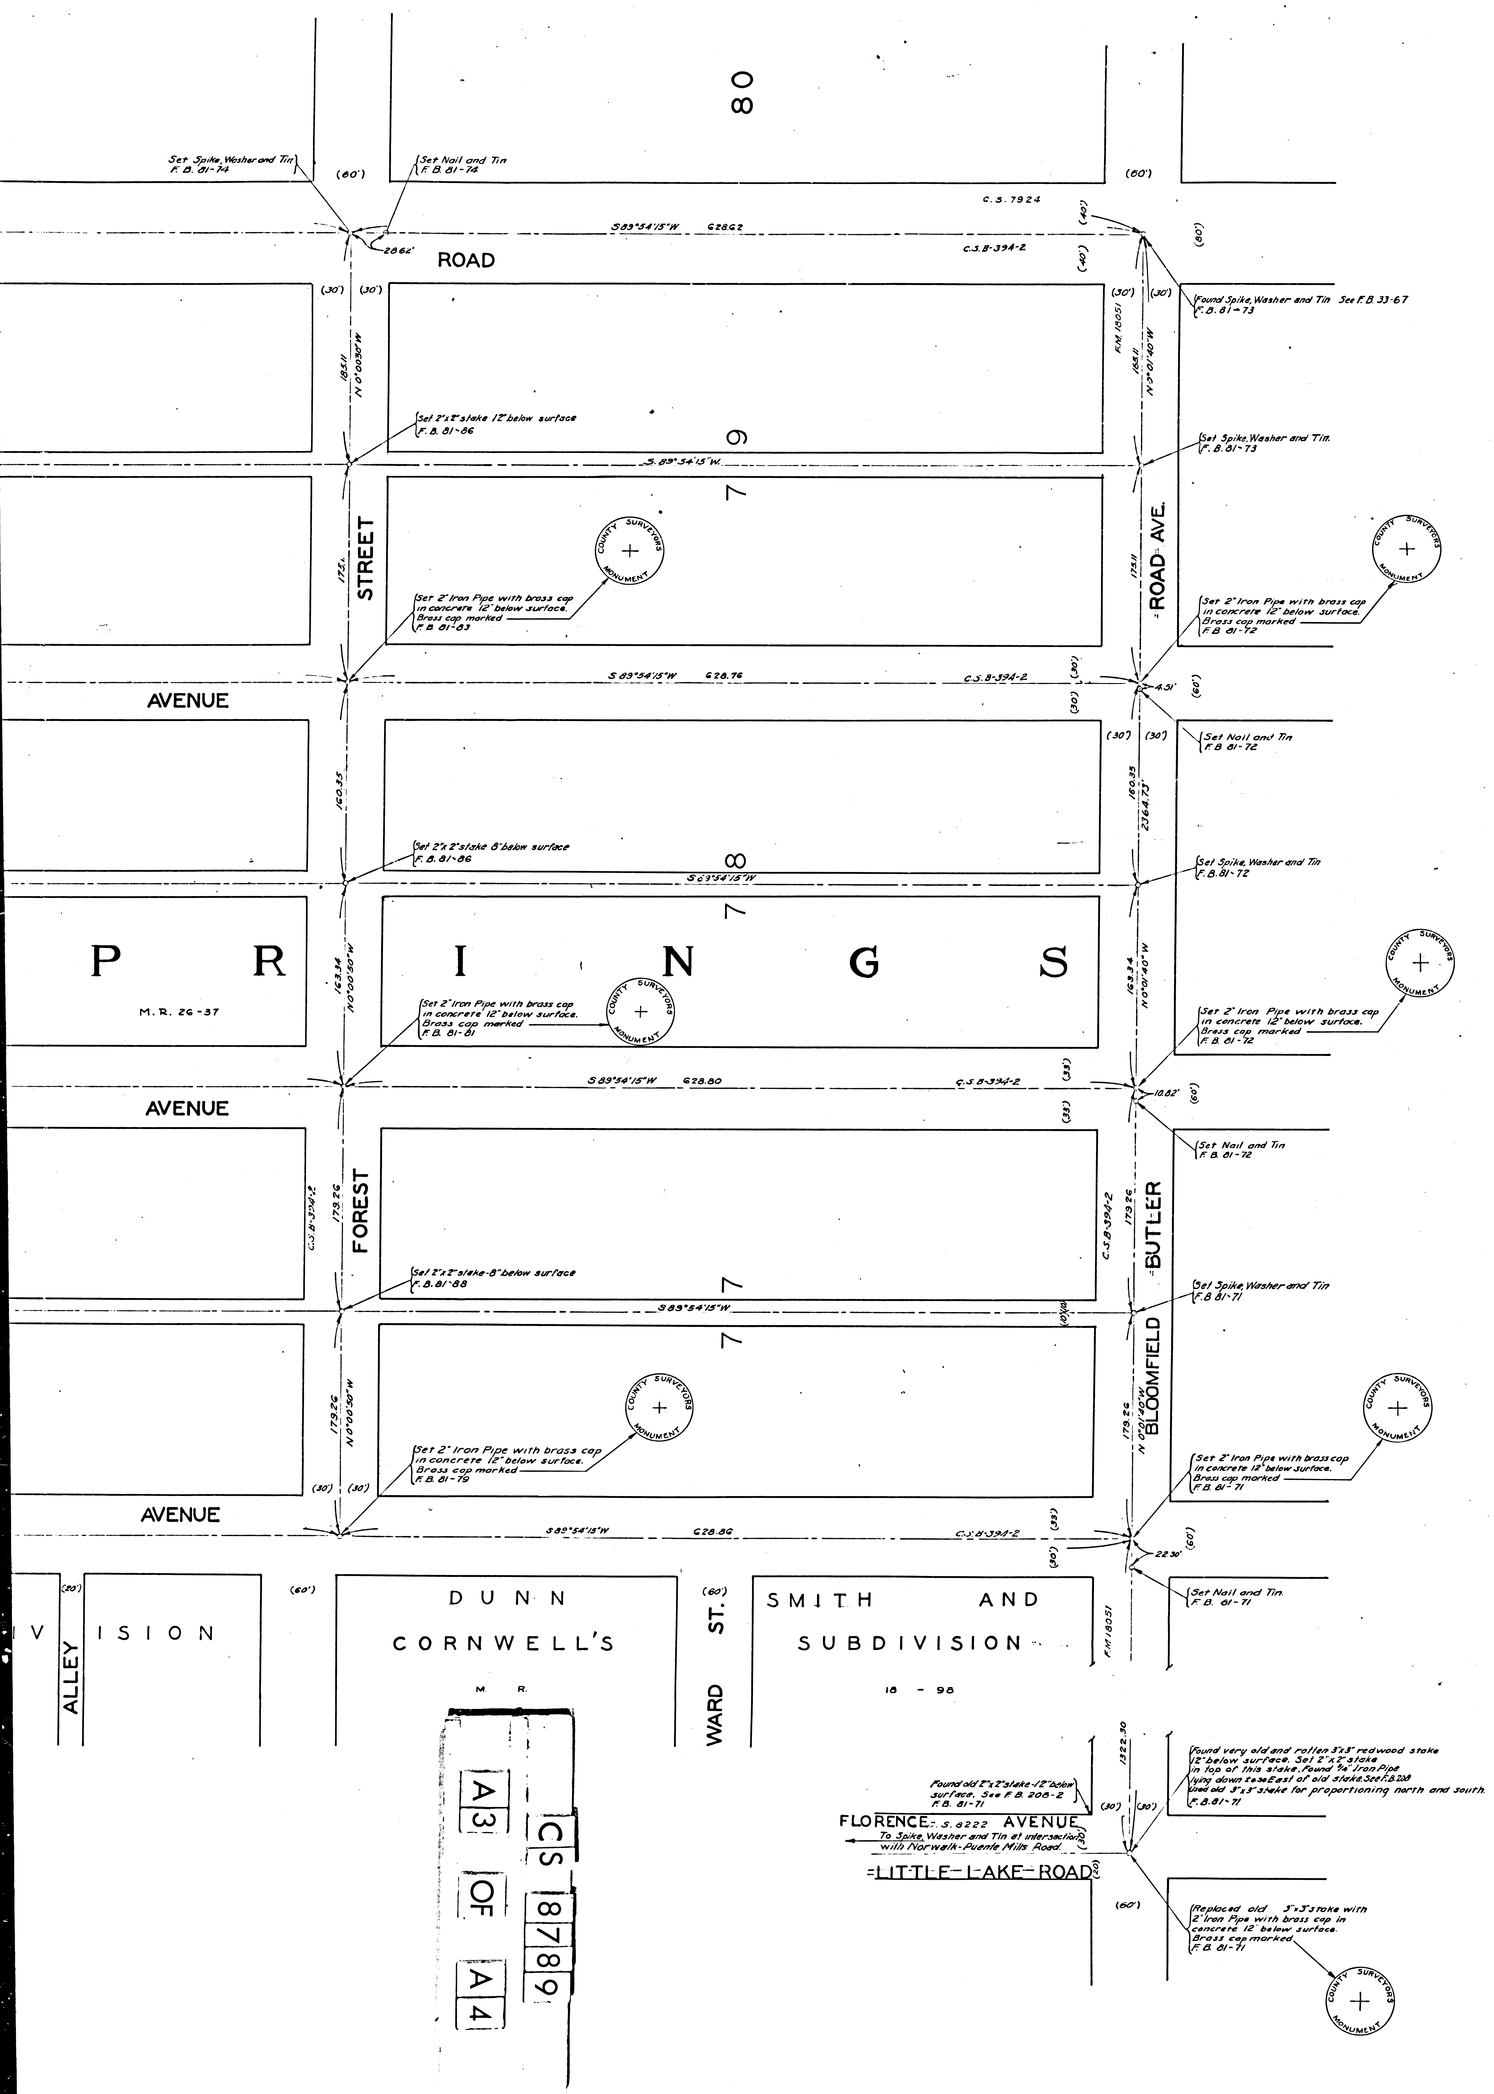
80
79
78
77
ROAD
STREET
ROAD AVE.
AVENUE
AVENUE
AVENUE
FOREST
BUTLER
BLOOMFIELD
P R I N G S
M. R. 26-37
Set Spike, Washer and Tin F. B. 81-74
Set Nail and Tin F. B. 81-74
C. S. 7924
S 89°54'15" W 628.62
C.S. B-394-2
Found Spike, Washer and Tin See F.B. 33-67 F. B. 81-73
Set 2"x2" stake 12" below surface F. B. 81-86
Set Spike, Washer and Tin F. B. 81-73
Set 2" Iron Pipe with brass cap in concrete 12" below surface. Brass cap marked F. B. 81-83
Set 2" Iron Pipe with brass cap in concrete 12" below surface. Brass cap marked F. B. 81-72
S 89°54'15" W 628.76
Set Nail and Tin F. B. 81-72
Set 2"x2"x8" stake 8" below surface F. B. 81-86
Set Spike, Washer and Tin F. B. 81-72
S 89°54'15" W
Set 2" Iron Pipe with brass cap in concrete 12" below surface. Brass cap marked F. B. 81-81
Set 2" Iron Pipe with brass cap in concrete 12" below surface. Brass cap marked F. B. 81-72
S 89°54'15" W 628.80
Set Nail and Tin F. B. 81-72
Set 2"x2"x8" stake 8" below surface F. B. 81-88
Set Spike, Washer and Tin F. B. 81-71
S 89°54'15" W
Set 2" Iron Pipe with brass cap in concrete 12" below surface. Brass cap marked F. B. 81-79
Set 2" Iron Pipe with brass cap in concrete 12" below surface. Brass cap marked F. B. 81-71
S 89°54'15" W 628.86
Set Nail and Tin F. B. 81-71
ALLEY
DUNN
CORNWELL'S
M. R.
WARD ST.
SMITH AND
SUBDIVISION
15 - 98
A 3
OF
A 4
CS 8789
Found old 2"x2" stake -12" below surface. See F.B. 206-2 F. B. 81-71
Found very old and rotten 3"x3" redwood stake 12" below surface. Set 2"x2" stake in top of this stake. Found 3/4" Iron Pipe lying down 1.0 ft East of old stake. See F.B. 238 Used old 3"x3" stake for proportioning north and south. F. B. 81-71
FLORENCE - S. 6222 AVENUE
To Spike, Washer and Tin at intersection with Norwalk-Puente Mills Road.
LITTLE LAKE ROAD
Replaced old 3"x3" stake with 2" Iron Pipe with brass cap in concrete 12" below surface. Brass cap marked F. B. 81-71
COUNTY SURVEYORS MONUMENT

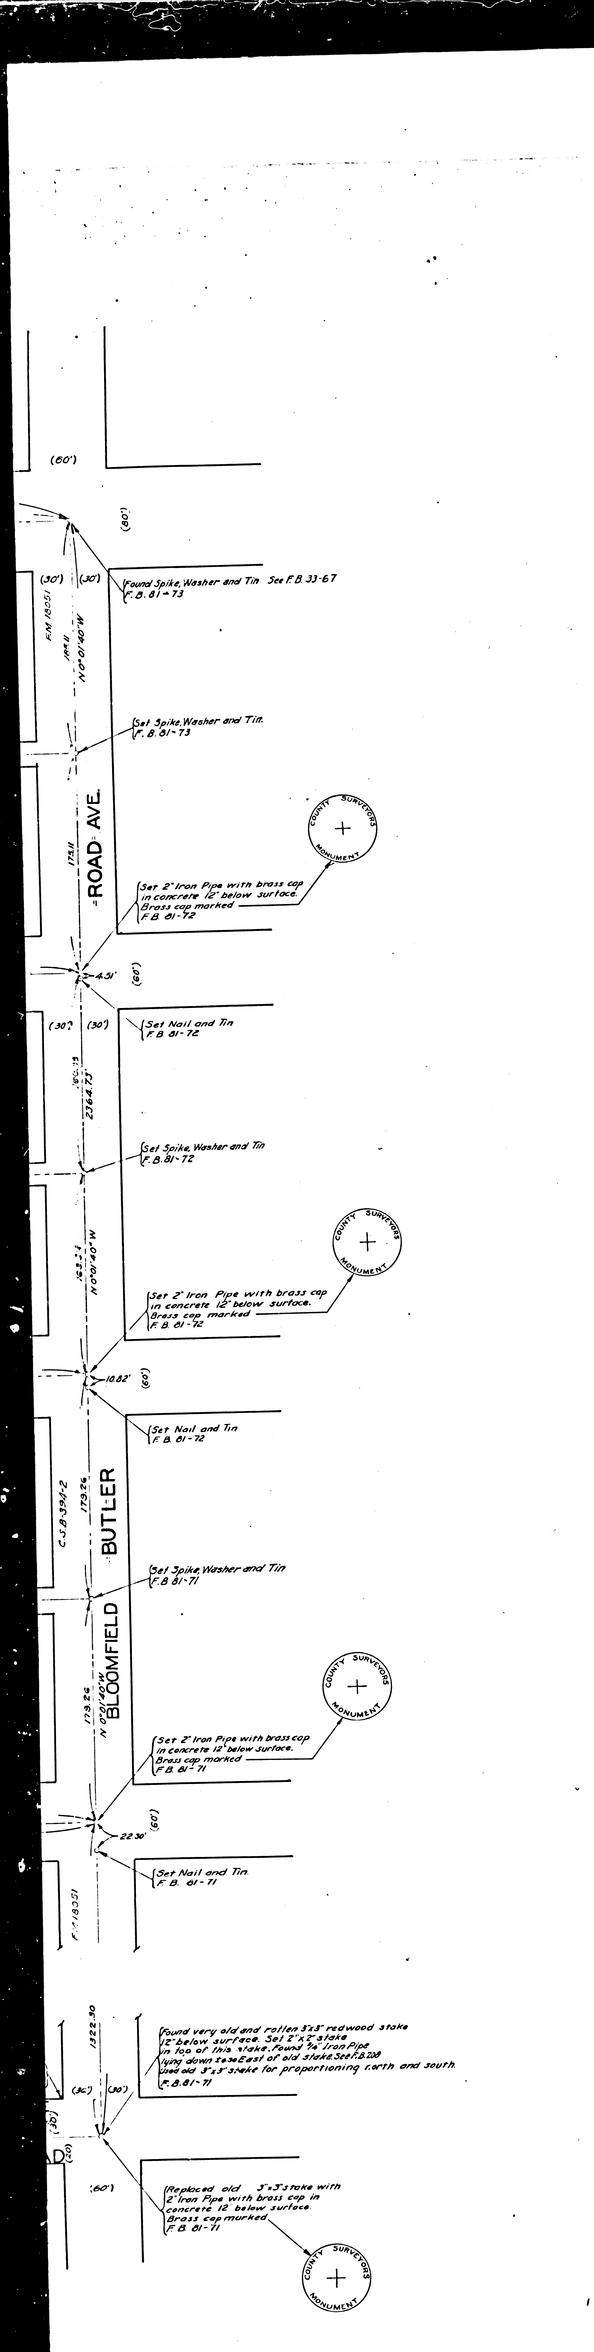

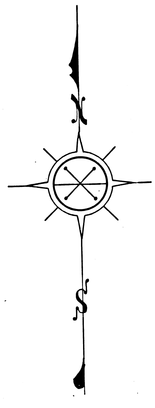

MAP
OF

~~ANAHEIM~~ TELEGRAPH ROAD, PARK AVE., GARDNER AVE., AND CLARK AVE.

FROM BLVD.

NORWALK ~~AND PUENTE MILLS ROAD~~

TO AVE.

BLOOMFIELD BUTLER ROAD

COUNTY SURVEYOR'S MAP NO. 8789
SCALE 1 INCH = 50 FEET

J E ROCKHOLD-COUNTY SURVEYOR
SURVEYED MAY 1925

BEARING BASED ON BEARING OF BUTLER ROAD
AS SHOWN ON P.M. 18051

F. B. 81-69 TO 90
FIELD WORK BY E.T.MANKEY
OFFICE WORK BY K.R. McPHERSON AND R.V. CAREY
CHECKED BY R.W ANDERSON

Note:- All monuments at street intersections in Butler Road were set by proportion between Anaheim Telegraph Road and Little Lake Road. All monuments at street intersections in Norwalk and Puente Mills Road were set by proportion between Anaheim Telegraph Road and Clark Avenue. All monuments at street intersections in Anaheim Telegraph Road and Clark Avenue were set by proportion between Butler Road and Norwalk and Puente Mills Road. All other monuments at street intersections were set by intersecting straight lines between above described monuments.

Sht-33

See C.S. B-394 Sht. No. 2

Norwalk Puente Mills Road changed to Norwalk Blvd. D:49-165 Min. Bk: 159-45
Anaheim Telegraph Rd. changed to Telegraph Rd. ~ E:149-12

C.S. 8789
A4 OF A4

Sht-33