



15



22

27

CS	8800	
A1	OF	A3

27


34


3

28

33

4

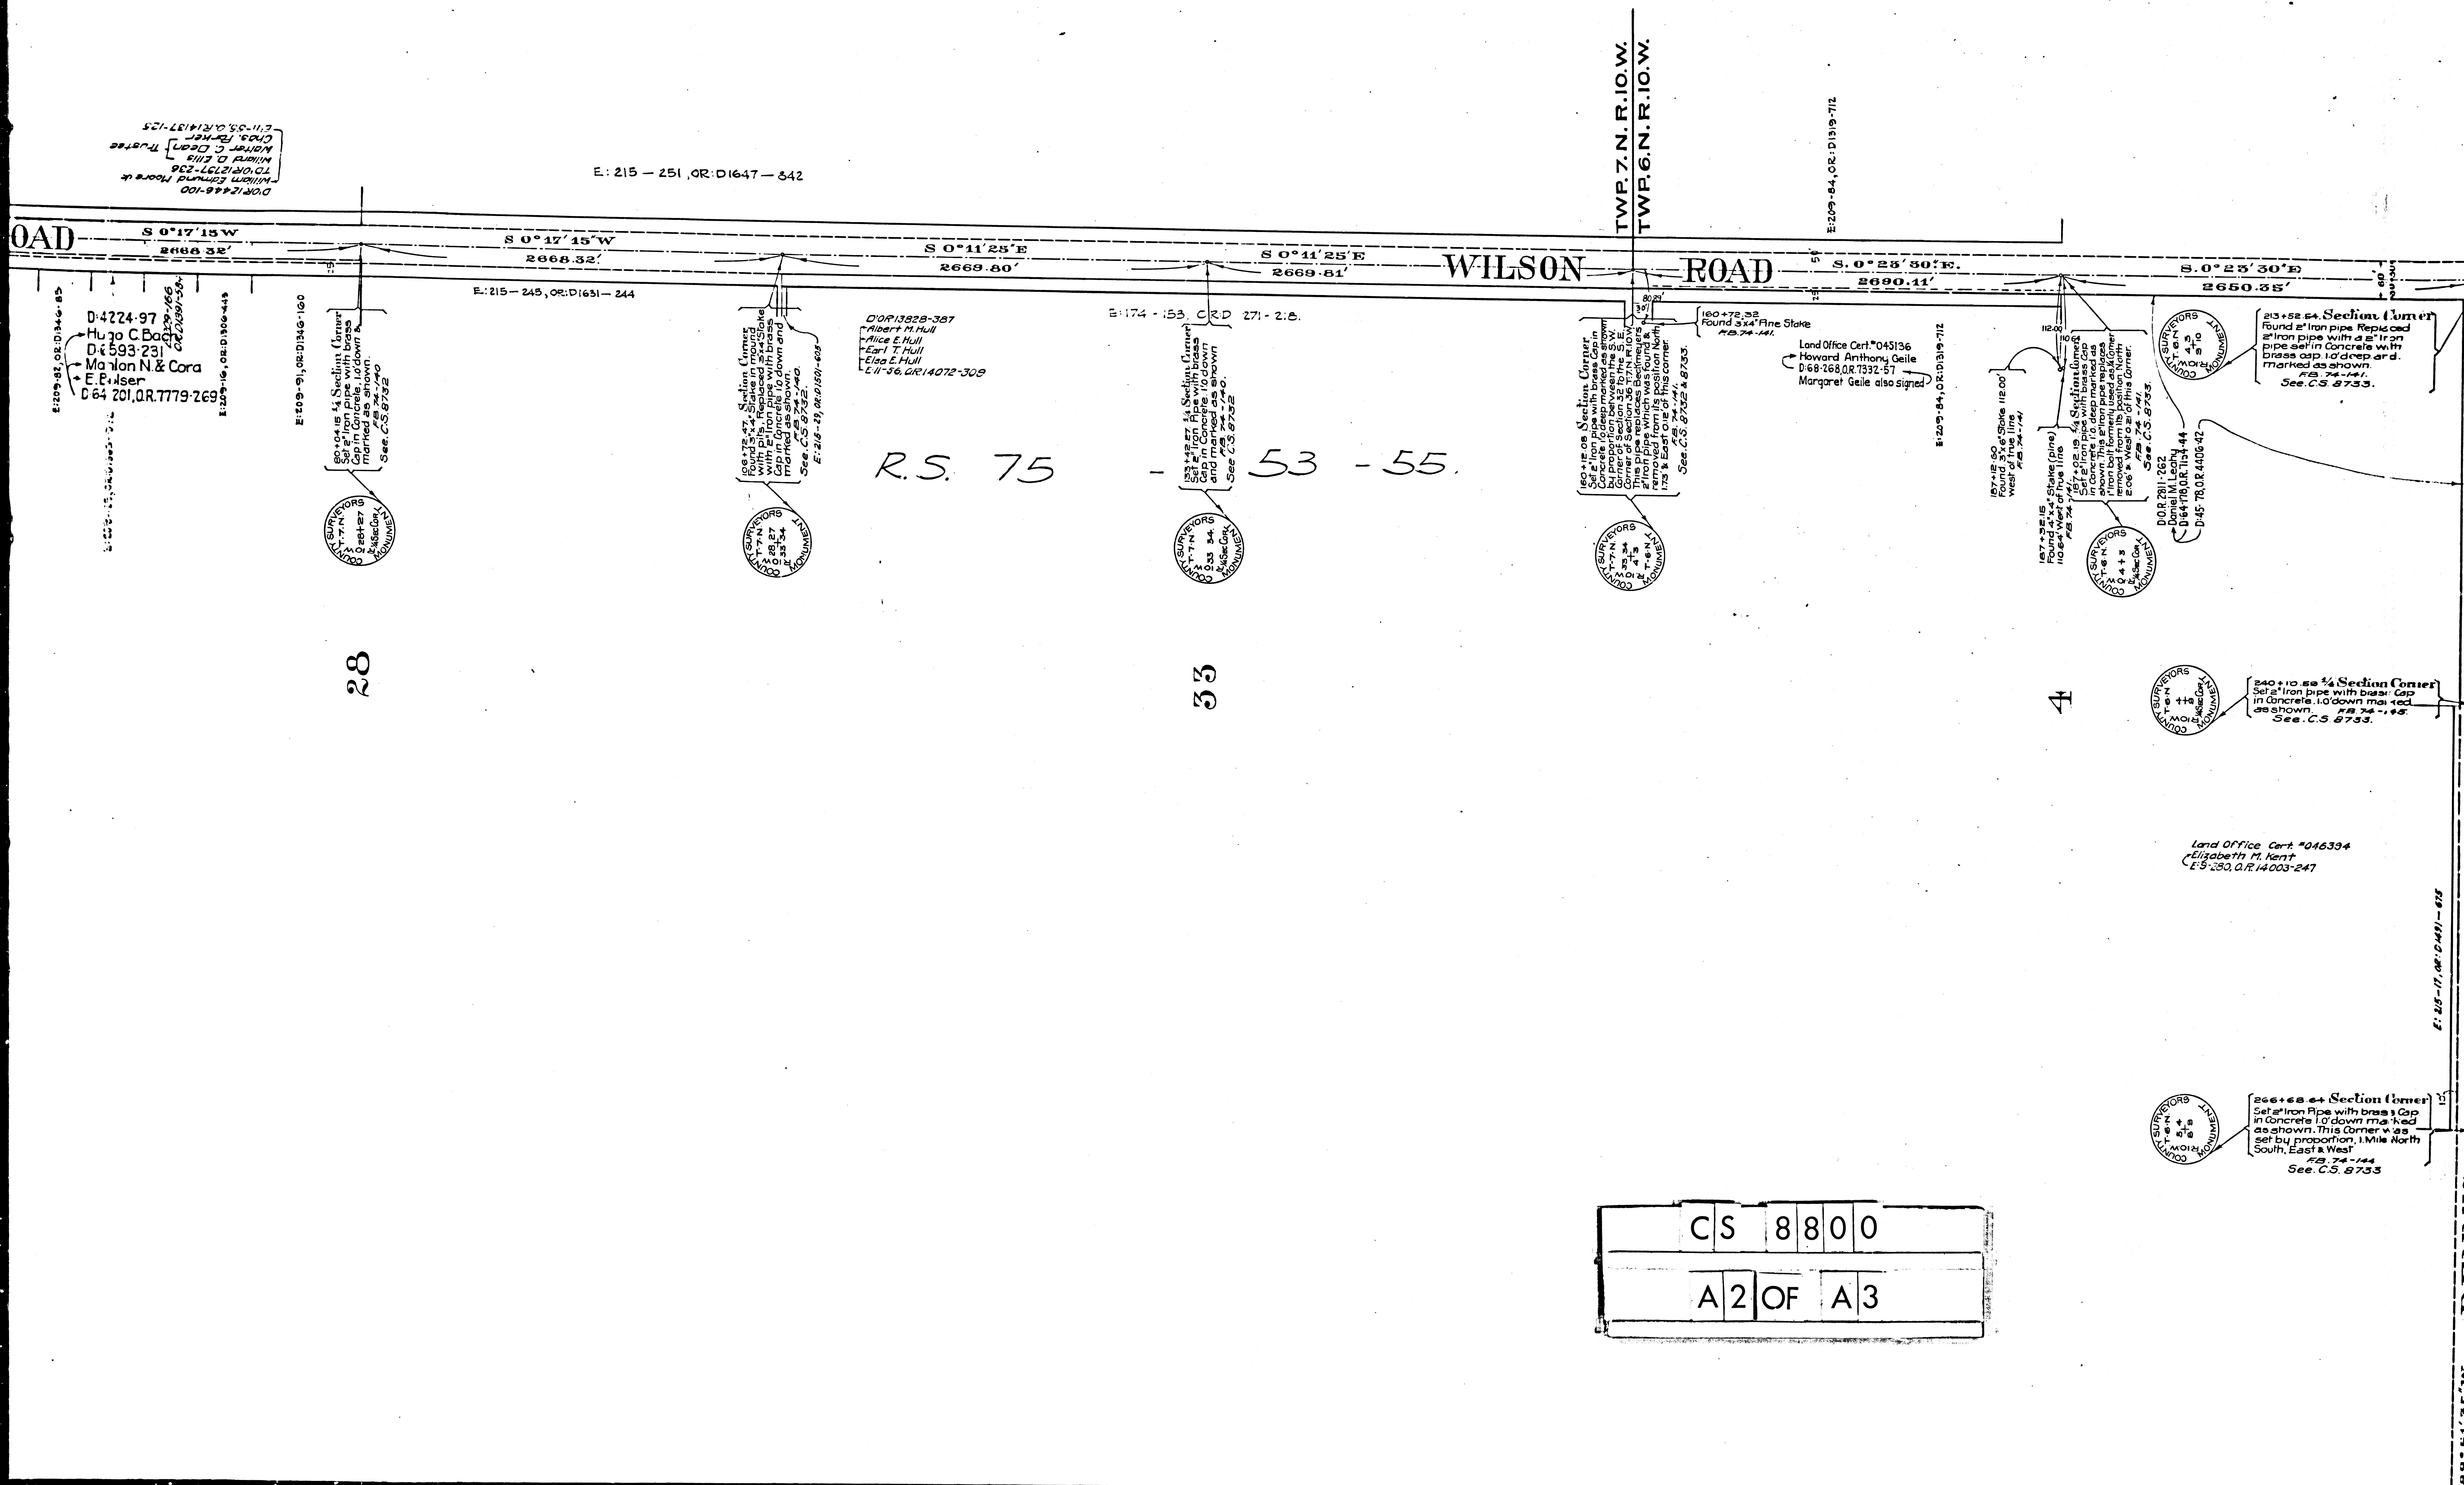

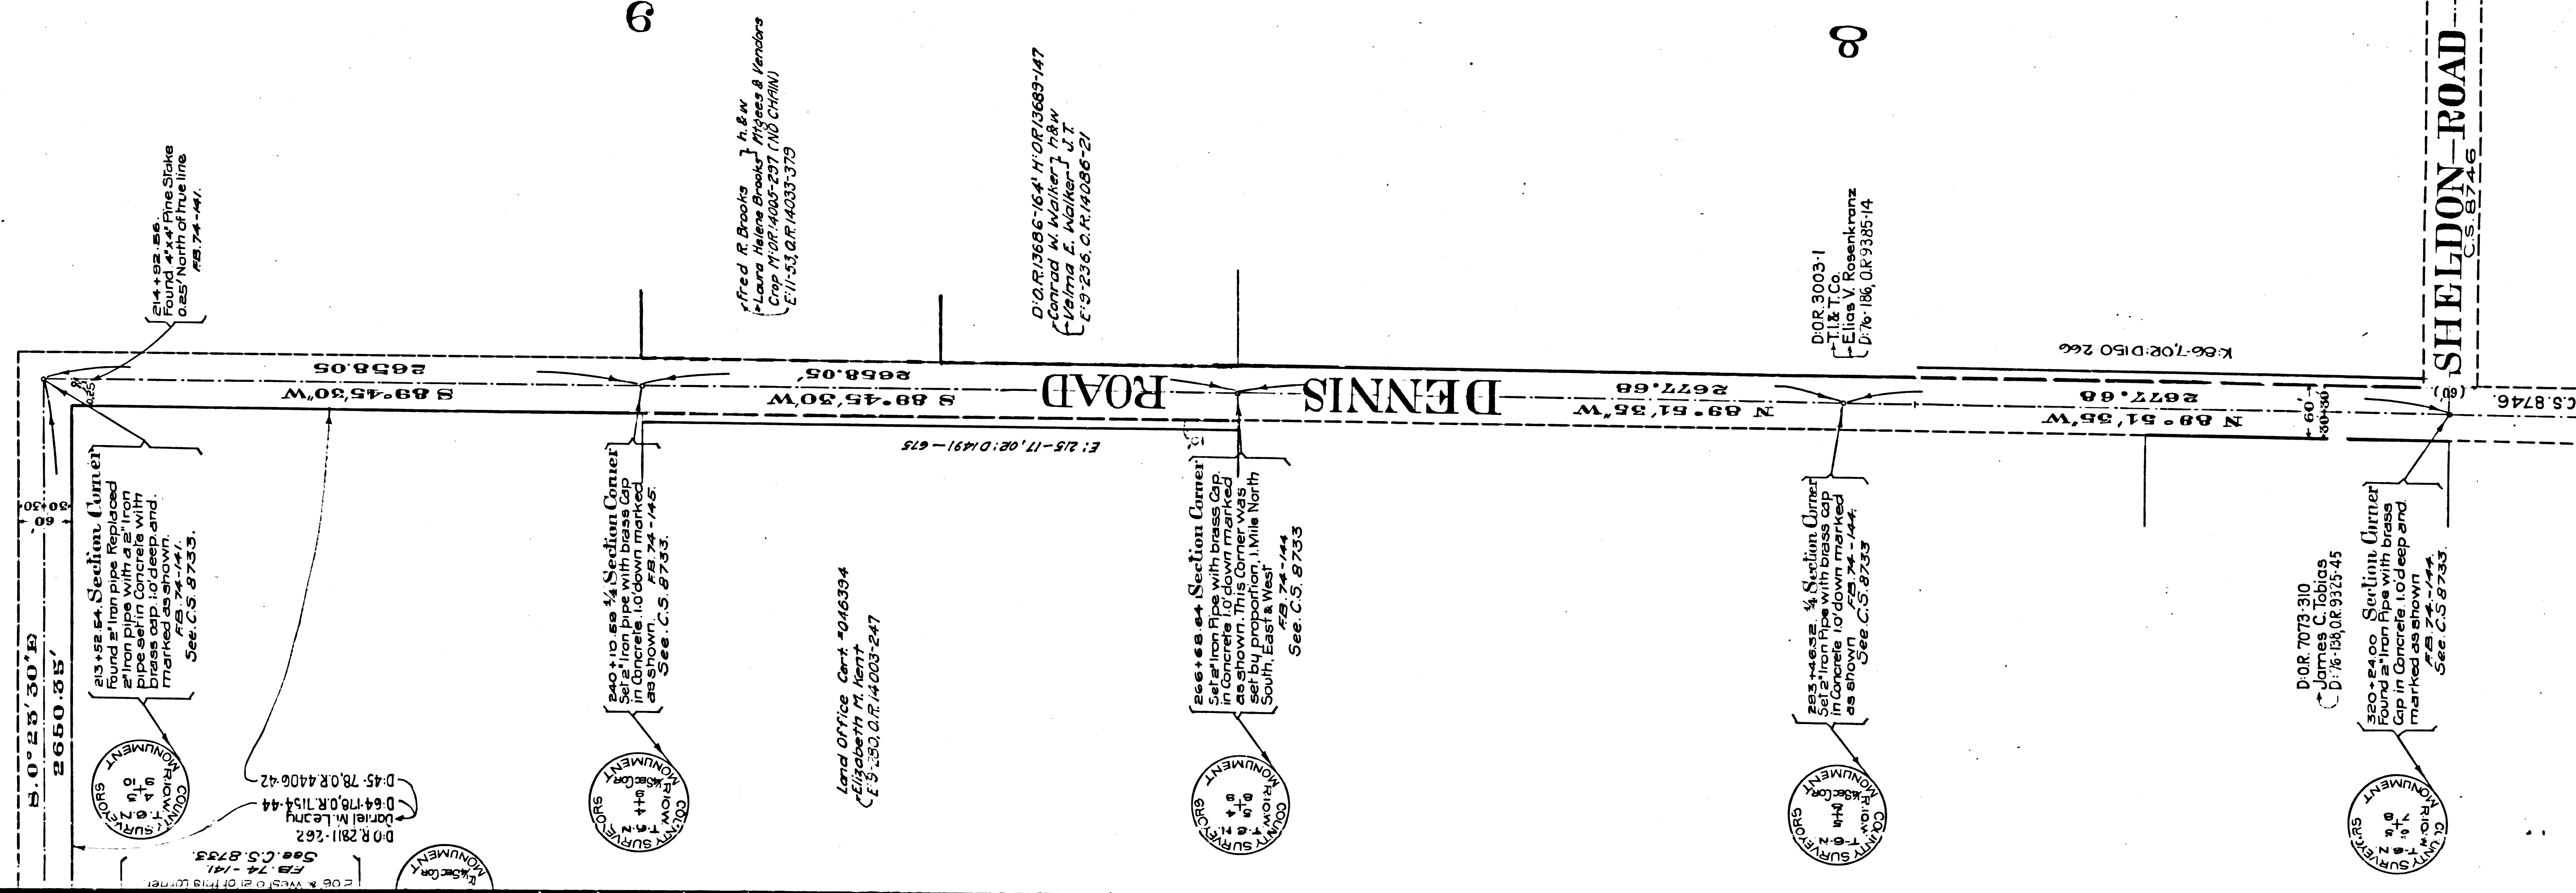

MAP
WILSON ROAD
 FROM
 S.E. CORNER SECTION 16.T.7.N.R.10.W.
 TO
 INTERSECTION WITH DENNIS ROAD
 AT
 S.E. CORNER SECTION 4.T.6.N.R.10.W.

COUNTY SURVEYORS MAP NO 8800


Scale
 Horizontal - 1 inch = 400 feet.
 Transverse - 1 inch = 100 feet.

J.E. ROCKHOLD - COUNTY SURVEYOR
 Surveyed April - 1925

SURVEYED UNDER INSTRUCTIONS FROM THE
 BOARD OF SUPERVISORS, ORDER DATED
 MARCH 30TH, 1925
 BEARINGS ARE BASED ON THE BEARING OF
 THE DENNIS ROAD - THE SOUTH LINE OF SEC. 6,
 T-6-N. R.10-W. AS SHOWN ON C.S. MAP NO 8746.

F.B. 74-139-446

FIELD WORK BY E.A. ROSECRANS
 OFFICE WORK BY HUMPHRIES
 CHECKED BY KEMPSON

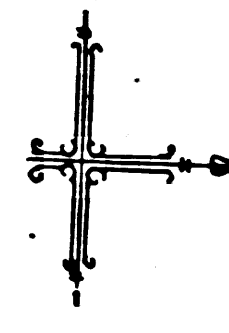

Sht. 66
 S.H. 60

Wilson Road changed to 102nd St. East. D. 49-149
 Dennis Road - Avenue N - D. 49-164

A 3	OF	A 3
C S	8 8 0 0	