

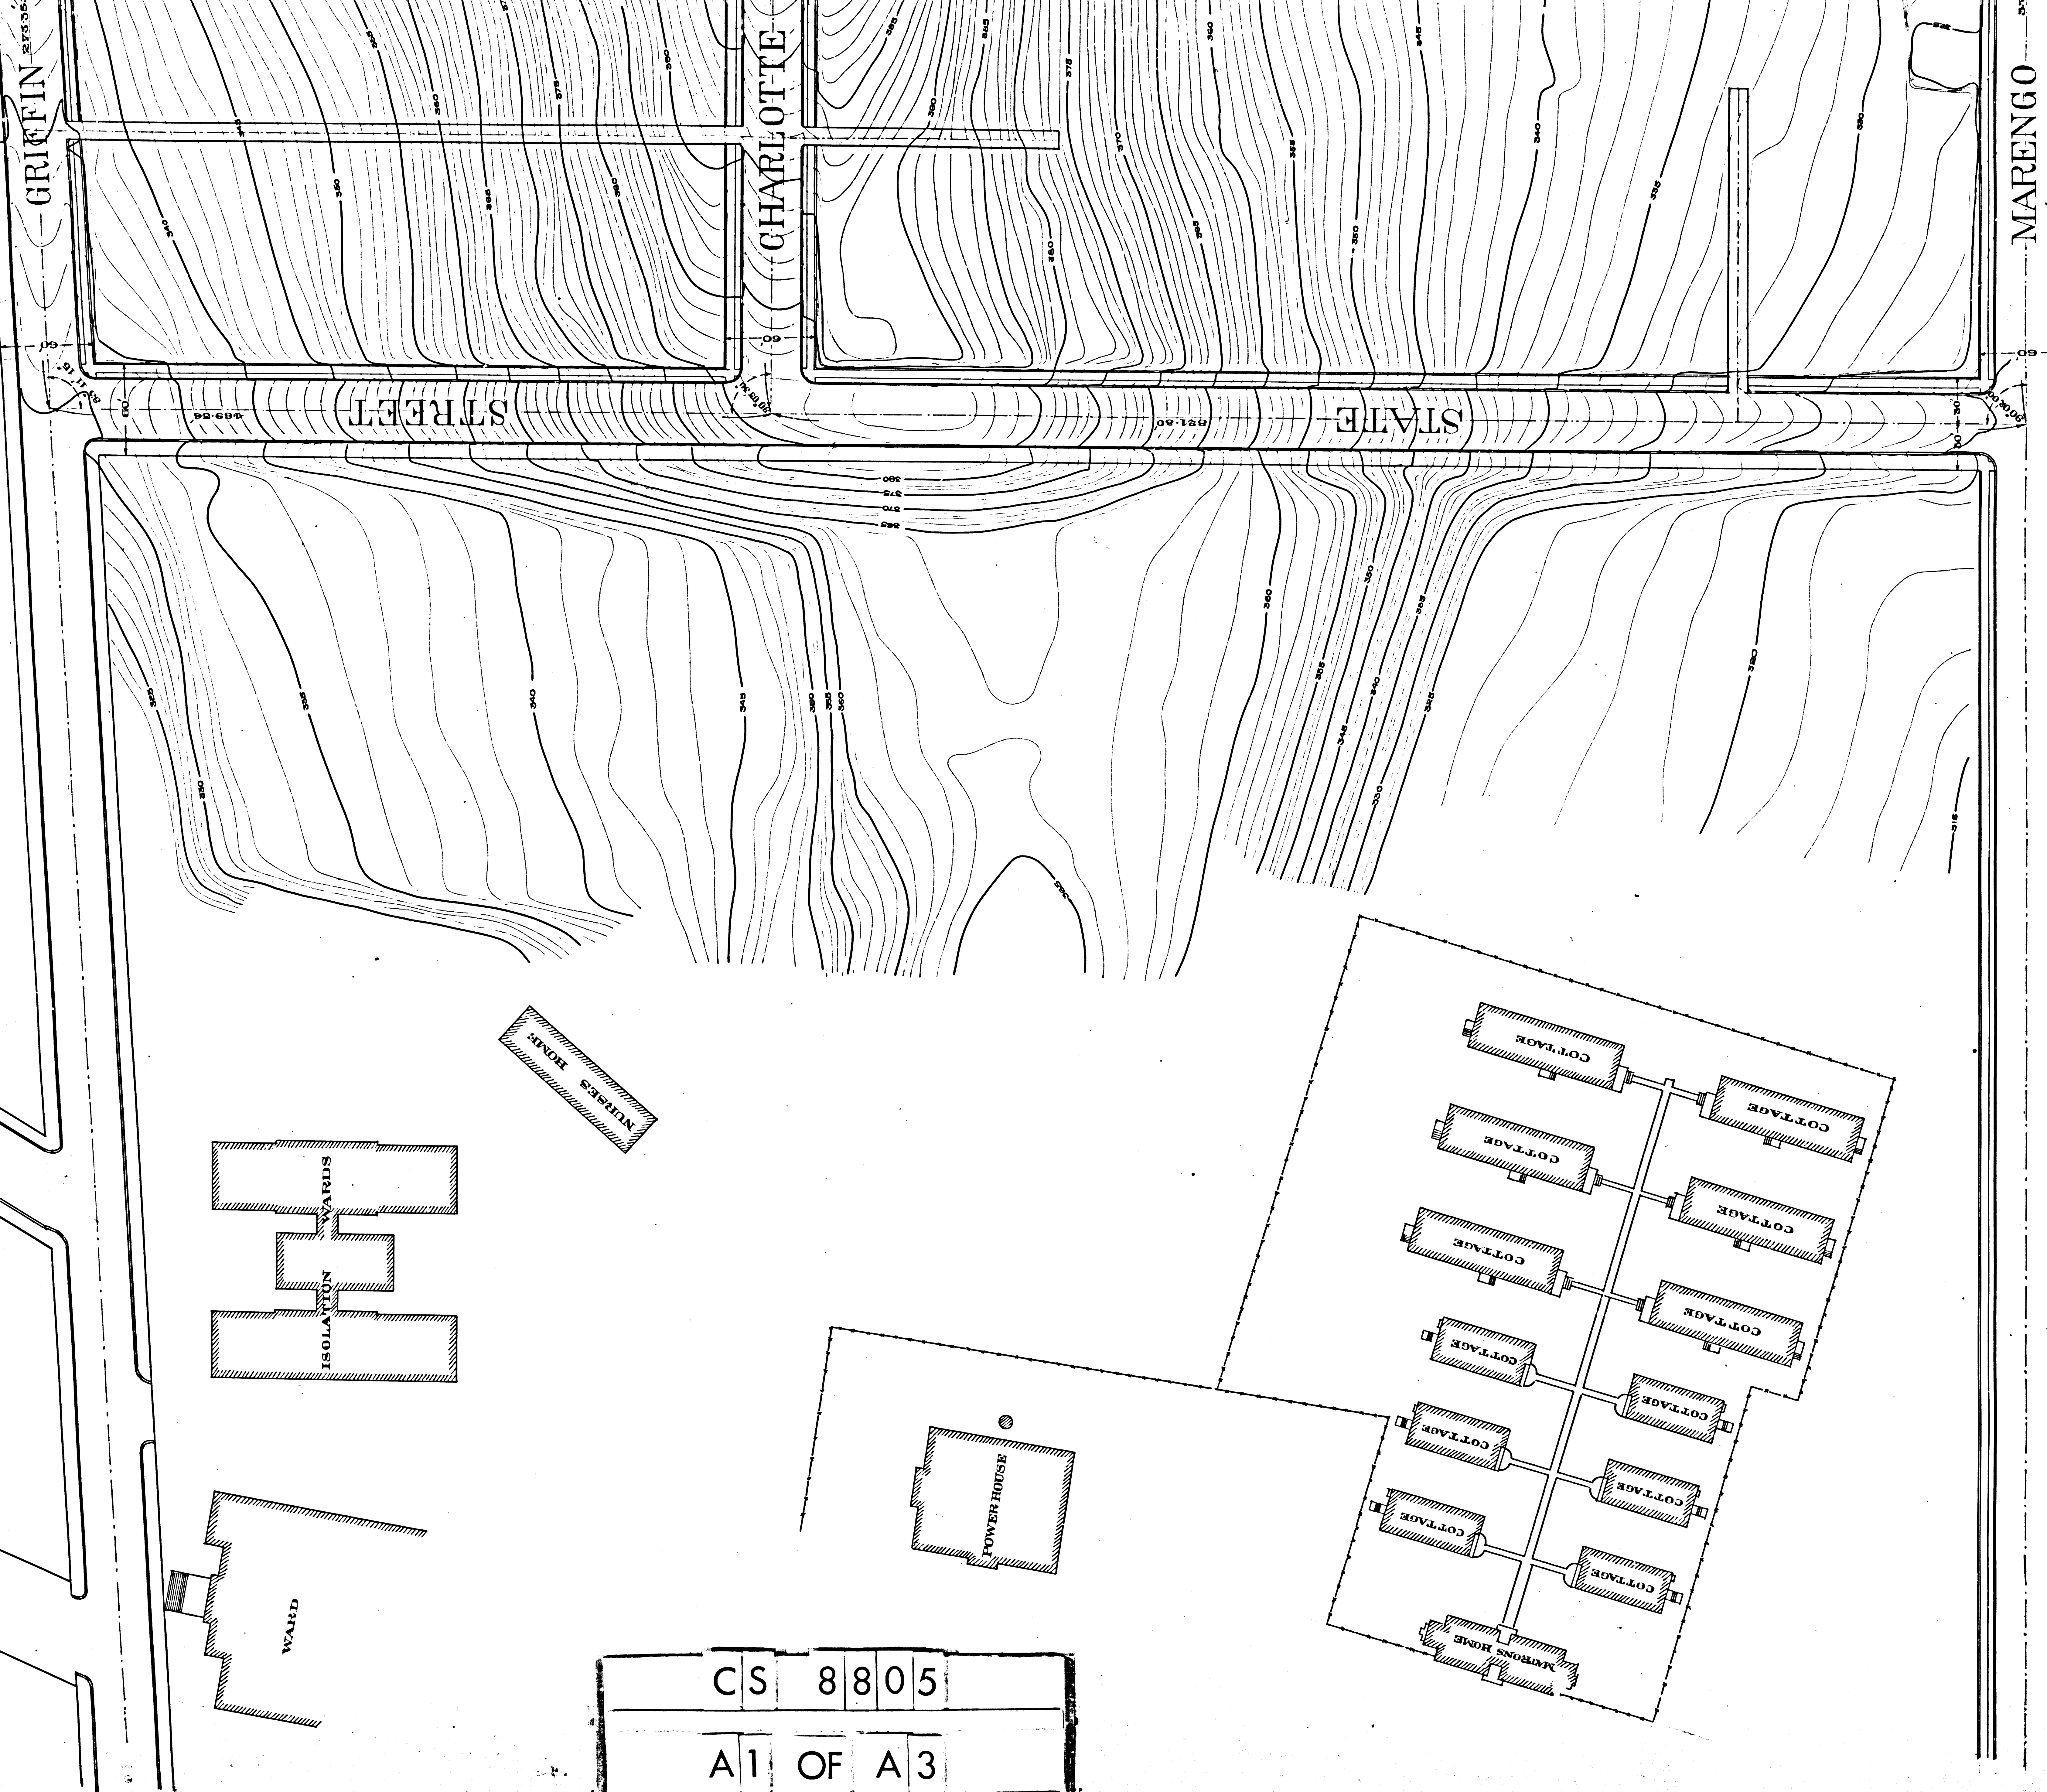


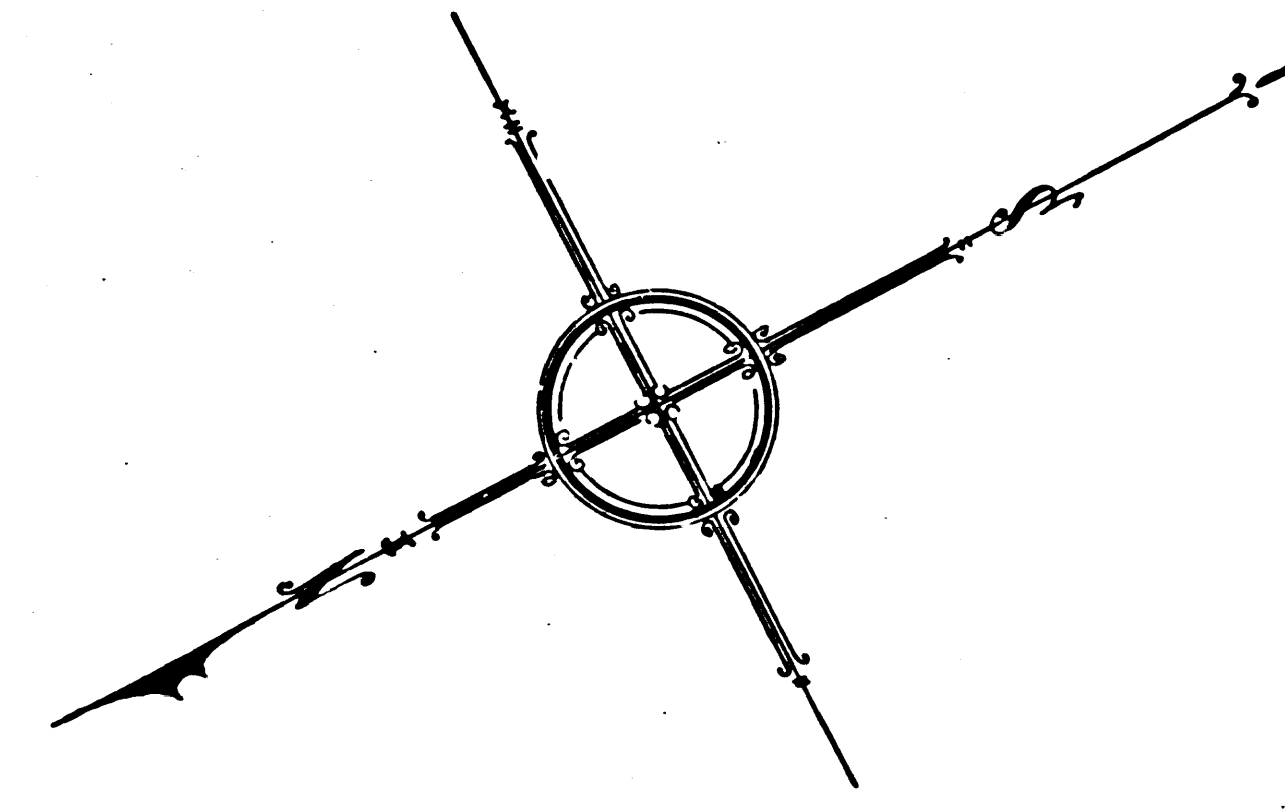

CS 8805
A1 OF A3

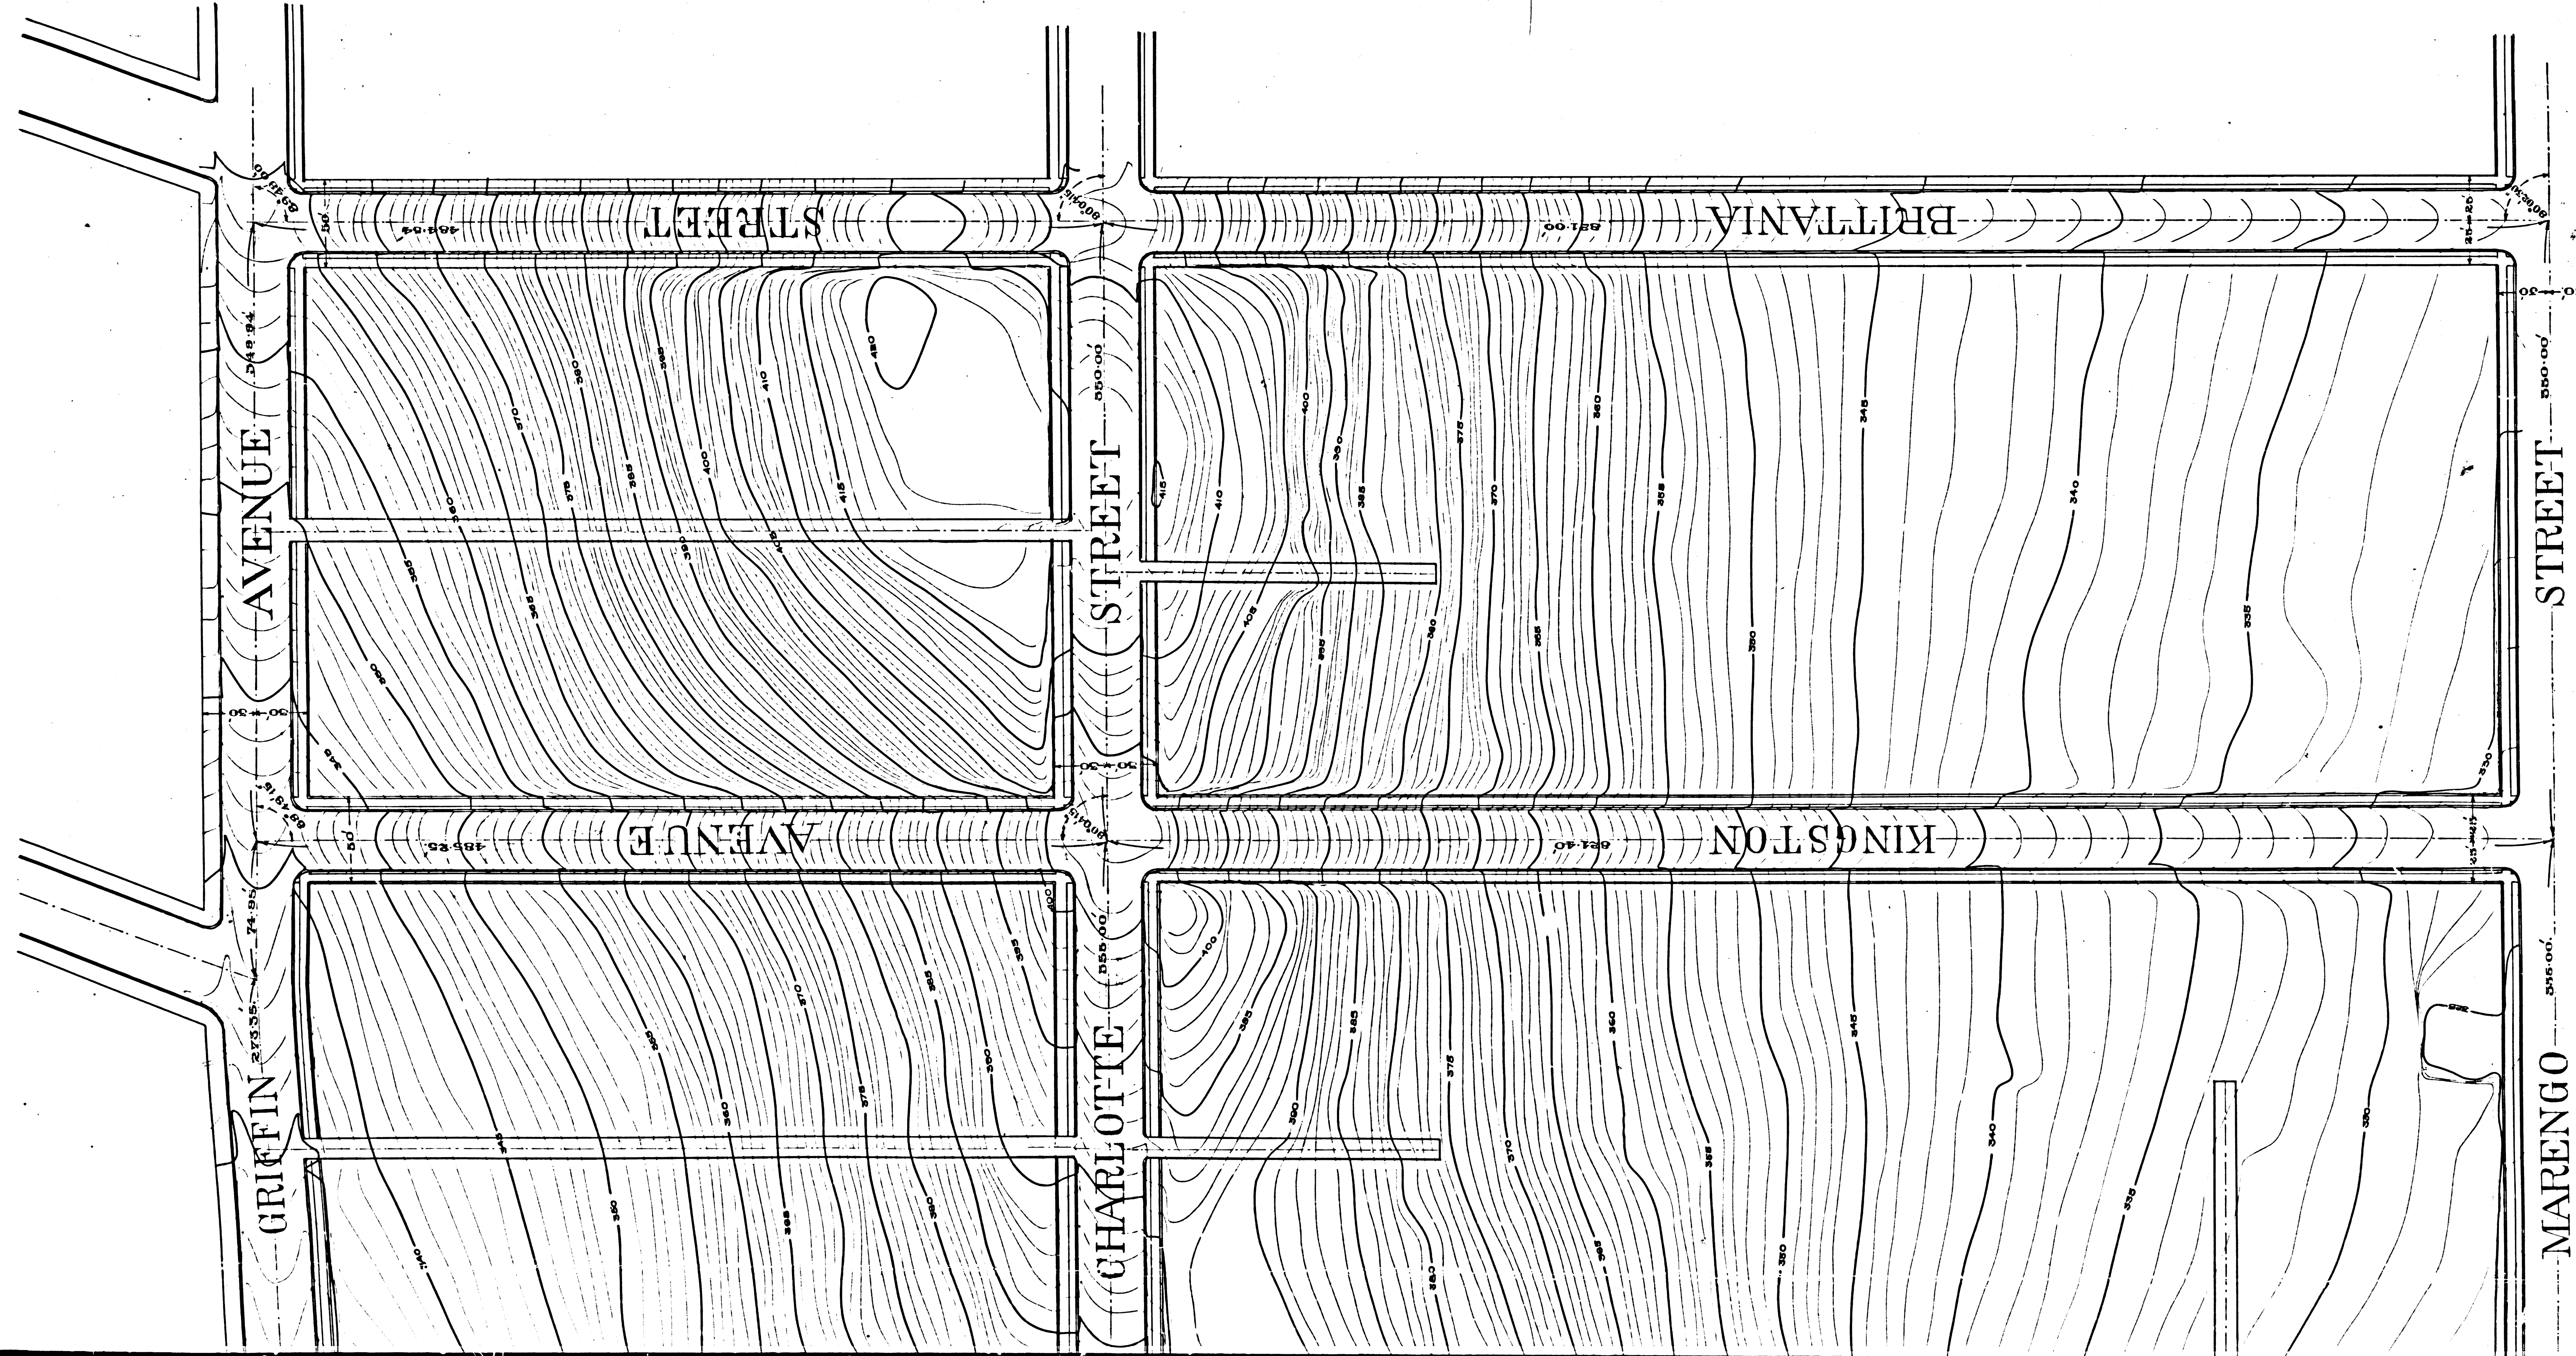

SH
PROPOSE

COUNTY HOS
LOS ANGELES
COUNTY SURVEY


SCALE 11
J.ERCKHOLD

SURVEYED
FIELD WORK
OFFICE WORK
CHECKED B

NOTE - ALL ANGLES AND DISTANCES
HAVE BEEN COPIED FROM THE ORIGINAL RECORDS

NOTE: ELEVATIONS
LOS ANGELES CITY DATA
ON B.M. IN L.B. 83
U.S.G.S. B.M. NO. 280 (1)
PGS. 14 & 16 AND FB 11
THEREFORE
SHOWN HEREON TO BE
DATUM.

CS	8805	
A2	OF	A3

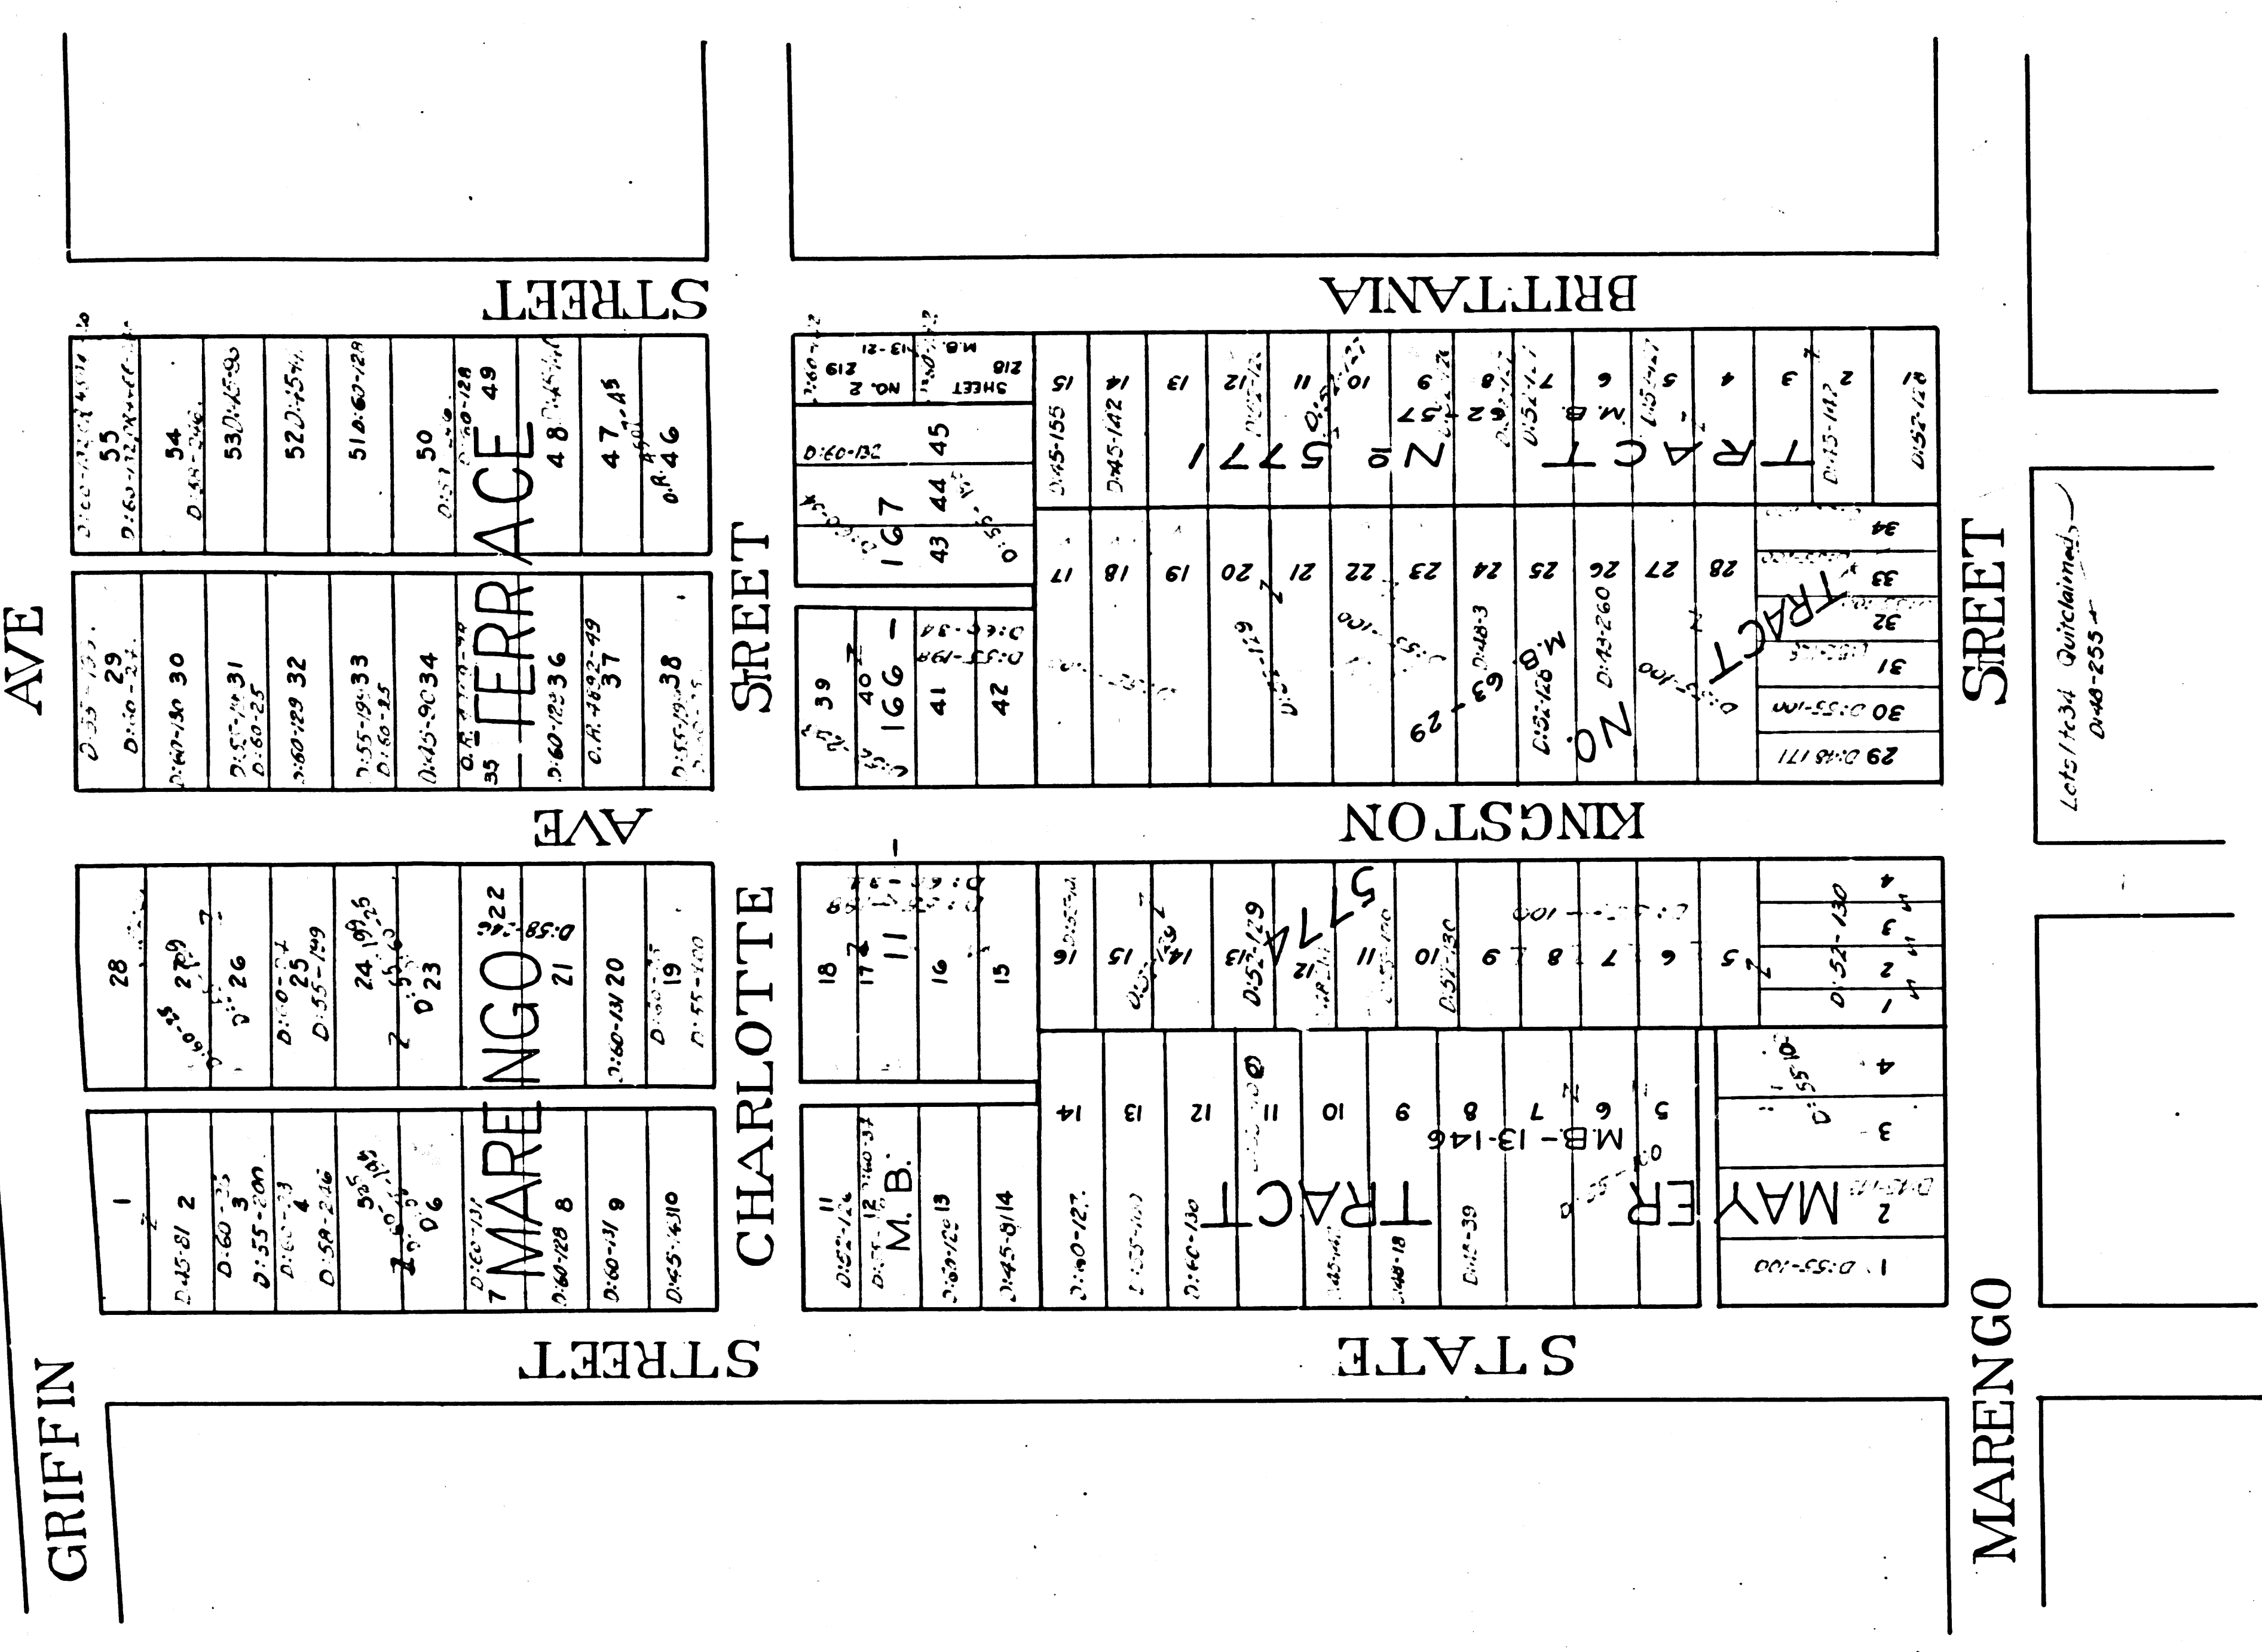

MAP
SHOWING
PROPOSED ADDITION
TO

COUNTY HOSPITAL GROUNDS
LOS ANGELES CALIFORNIA
COUNTY SURVEYORS MAP NO 8805

SCALE 1 INCH = 50-FT
JERROLD-HOLD-COUNTY SURVEYOR.

SURVEYED OCTOBER ~ 1924

FIELD WORK BY - MERLE POST
OFFICE WORK BY - H. J. HARRIS
CHECKED BY - J. F. HARRIS

NOTE - ALL ANGLES AND DISTANCES SHOWN ON THIS MAP
HAVE BEEN COPIED FROM CITY ENGINEERS FIELD BOOK
C.H.A.

CS 8805
A3 OF A3

NOTE: ELEVATIONS HEREON ARE BASED ON OLD
LOS ANGELES CITY DATUM PER ELEVATION OF 309.00
ON B.M. IN L.B. 83 PG. 21 WHICH IS 5.764' BELOW
U.S.G.S. B.M. NO. 880 (1928 ADJ. VIA TIES PER L.B. 87
PGS. 14 & 16 AND F.B. 147 PG. 66
THEREFORE ADD 5.764' TO ALL ELEVATIONS
SHOWN HEREON TO PLACE SAME ON U.S.G.S. - 1928
DATUM.