CS 8813
A1 OF A3

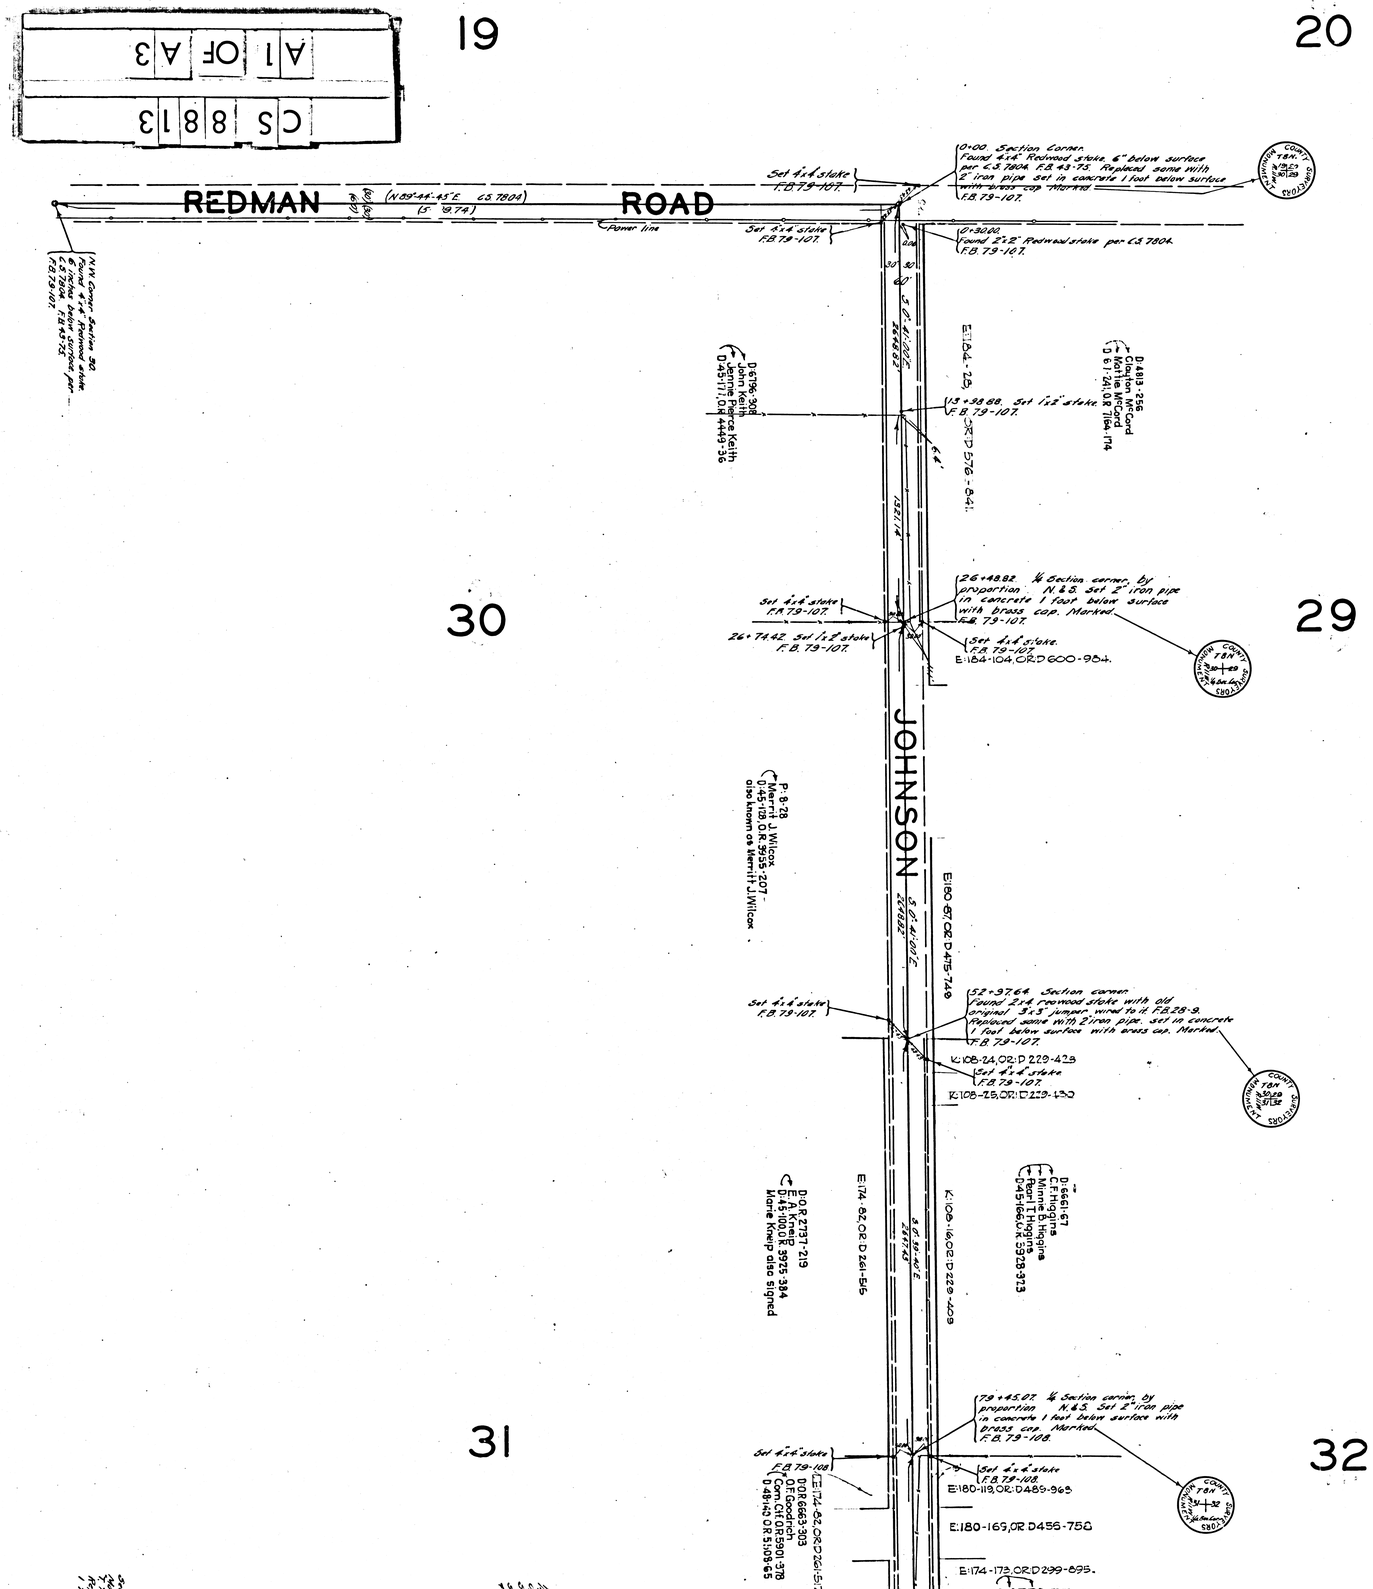

T8N—R11W.

T7N—R11W.

R.11 W.

R.12 W.

C.S.B-822

ROAD

See C.S. 8736-2

CS 8813
A2 OF A3

31

32

5

6

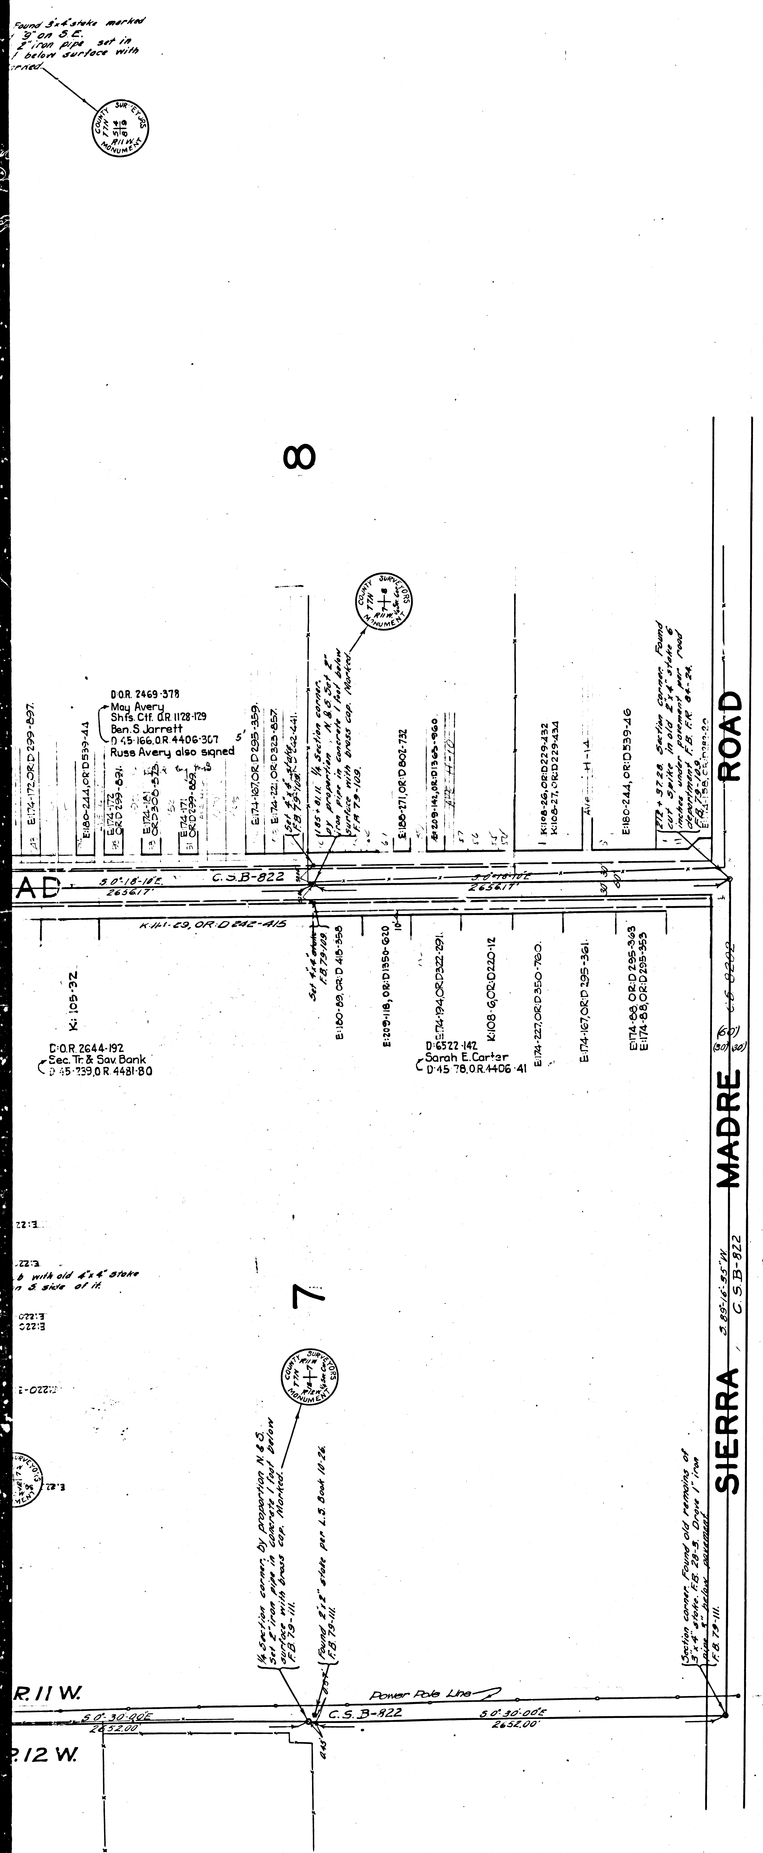

MAP OF
JOHNSON ROAD
FROM THE N. E. CORNER OF SECTION 30 - T8N - R11W TO THE S. E. CORNER OF SECTION 7 - T7N - R11W

COUNTY SURVEYORS MAP NO. 8813.

SCALE: LONGITUDINAL 1 INCH = 400 FEET
LATERAL 1 INCH = 100 FEET

J. E. ROCKHOLD COUNTY SURVEYOR

SURVEYED NOVEMBER 1925

BEARINGS BASED ON NORTH LINE OF SECTION 30 T8N R11W AS SHOWN ON C.S. 7804

F.B. 79 - 106 - 115

FIELD WORK BY E. A. ROSEGRANS.
OFFICE WORK BY C. W. PAIGE.
CHECKED BY K. R. MC PHERSON

Johnson Road changed to 30th St. East - D: 49-143

SHT. 70

CS 8813
A3 OF A3