

YB



ABANDONED

LOCATION

C	S	8	8	2	4	SHT.	1	1
---	---	---	---	---	---	------	---	---

A 2 OF A 7

NTY SURVEYOR JUNE 1936. FOR LATER SURVEY SE

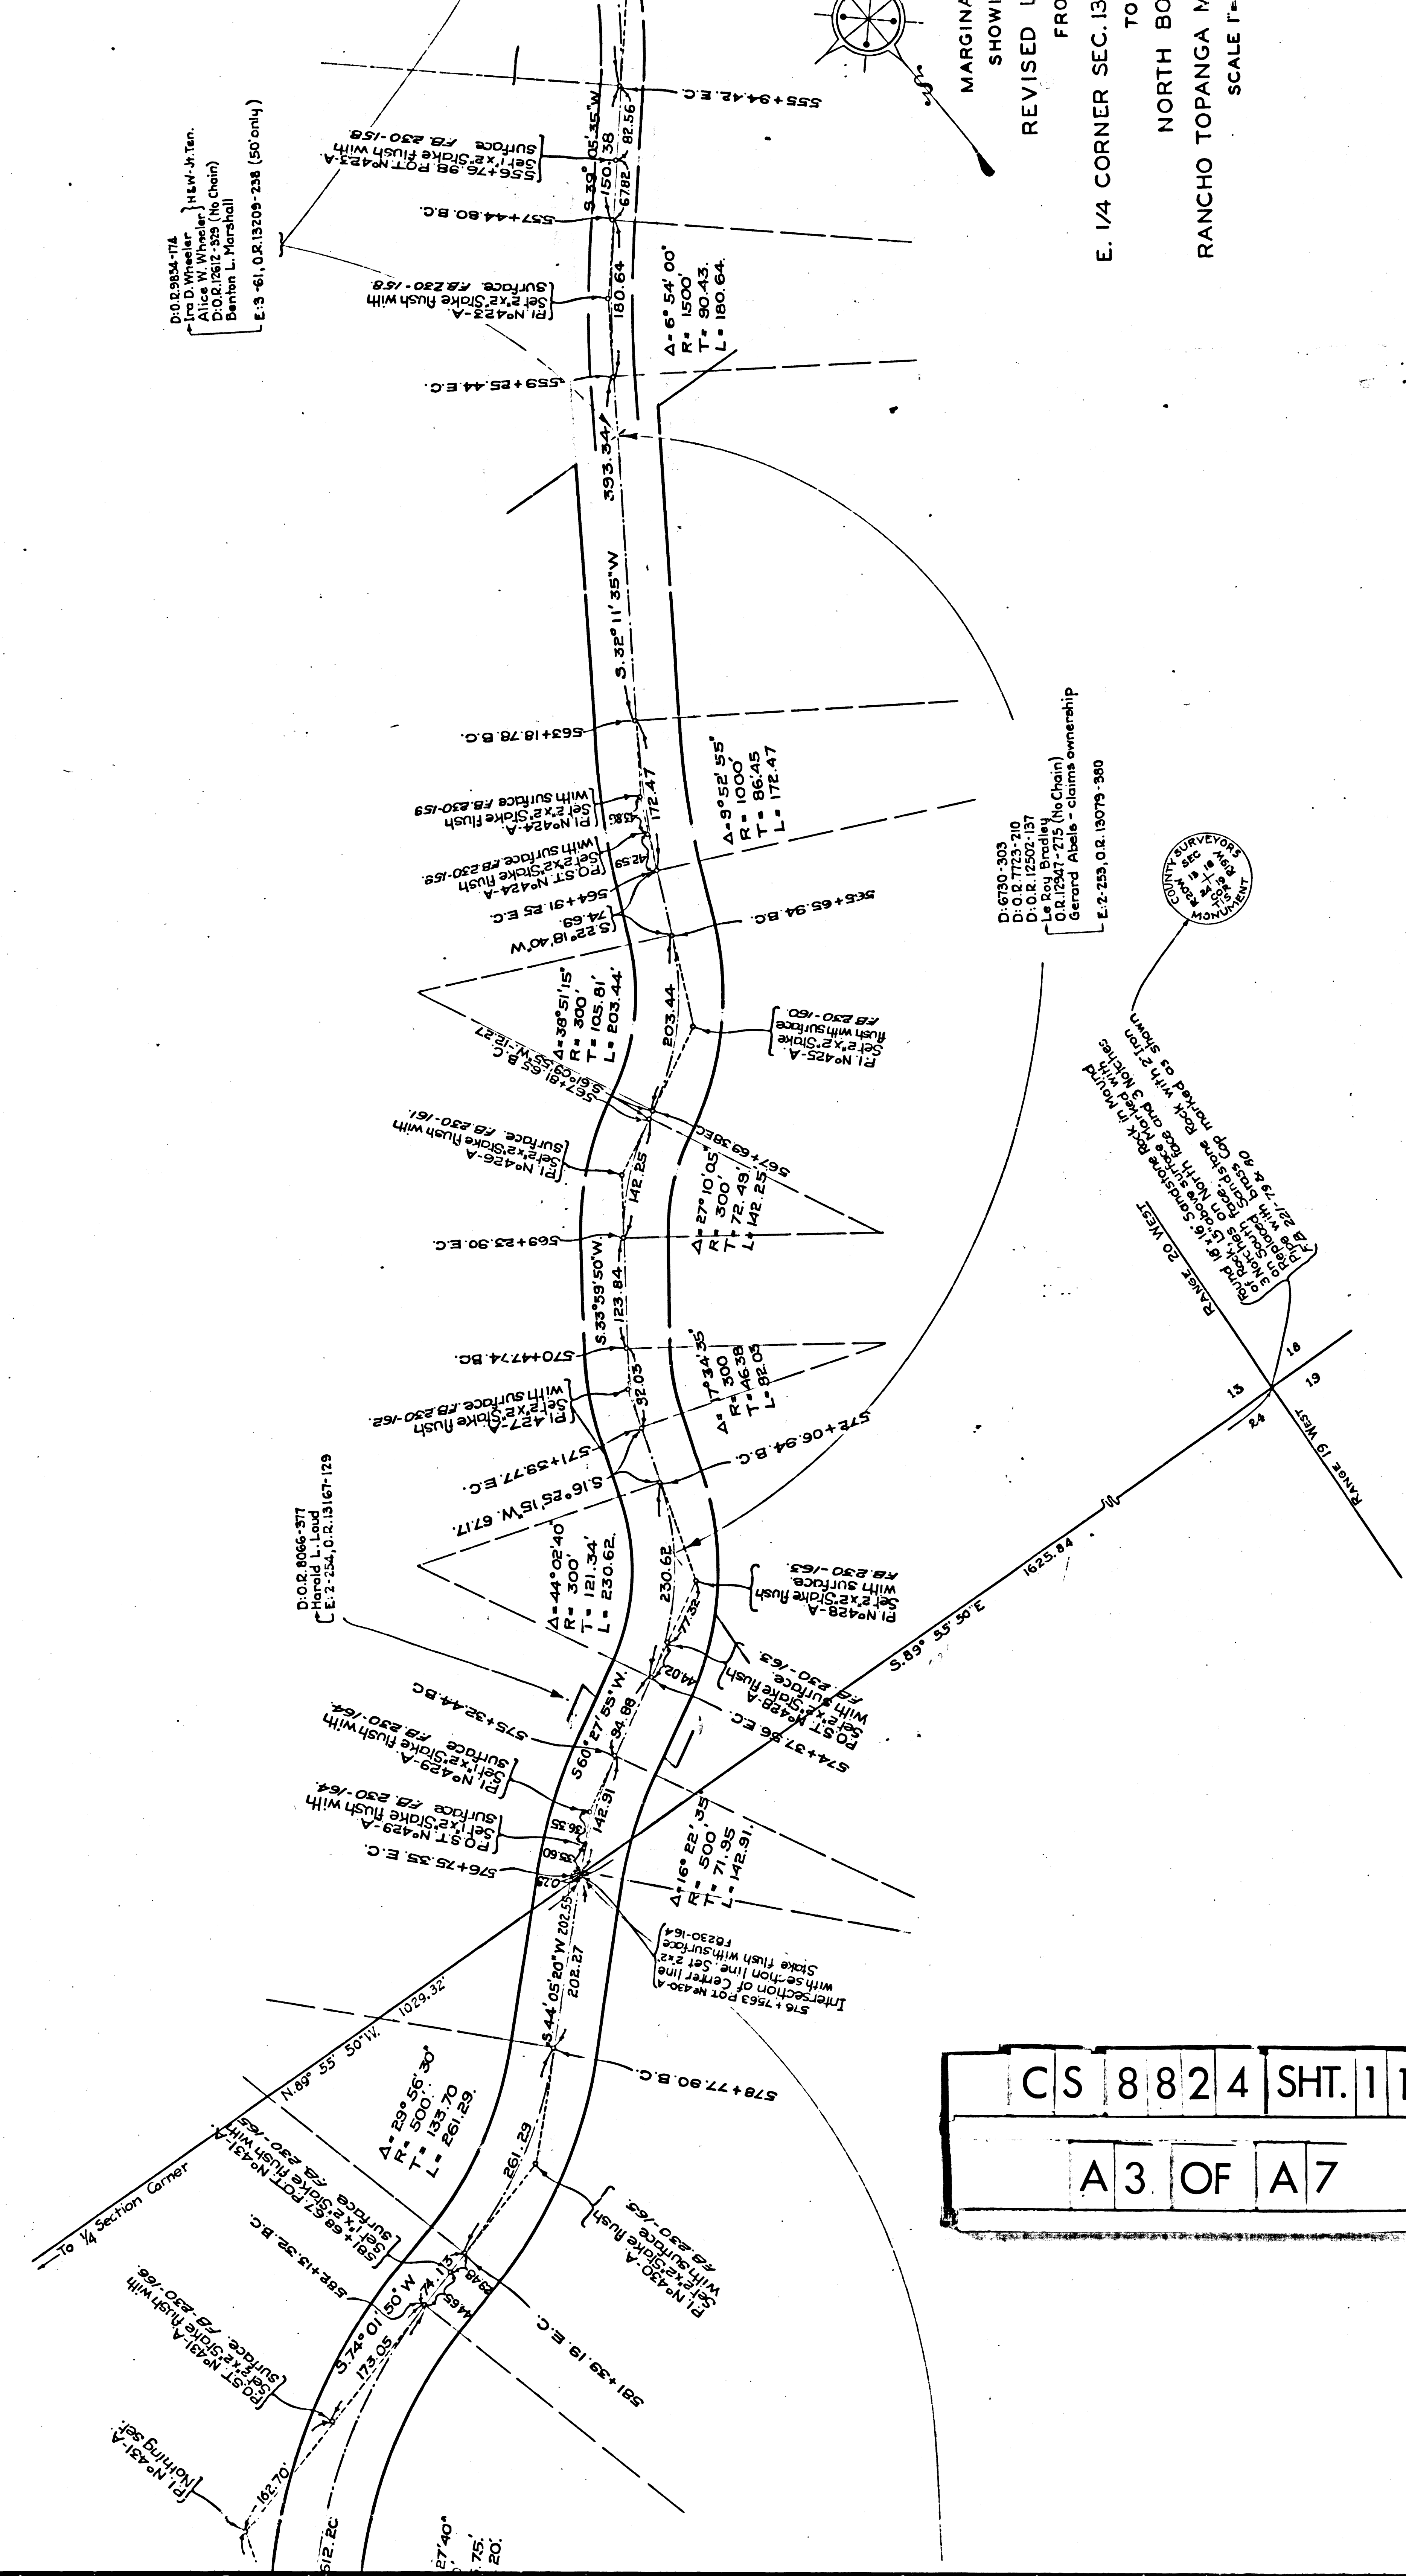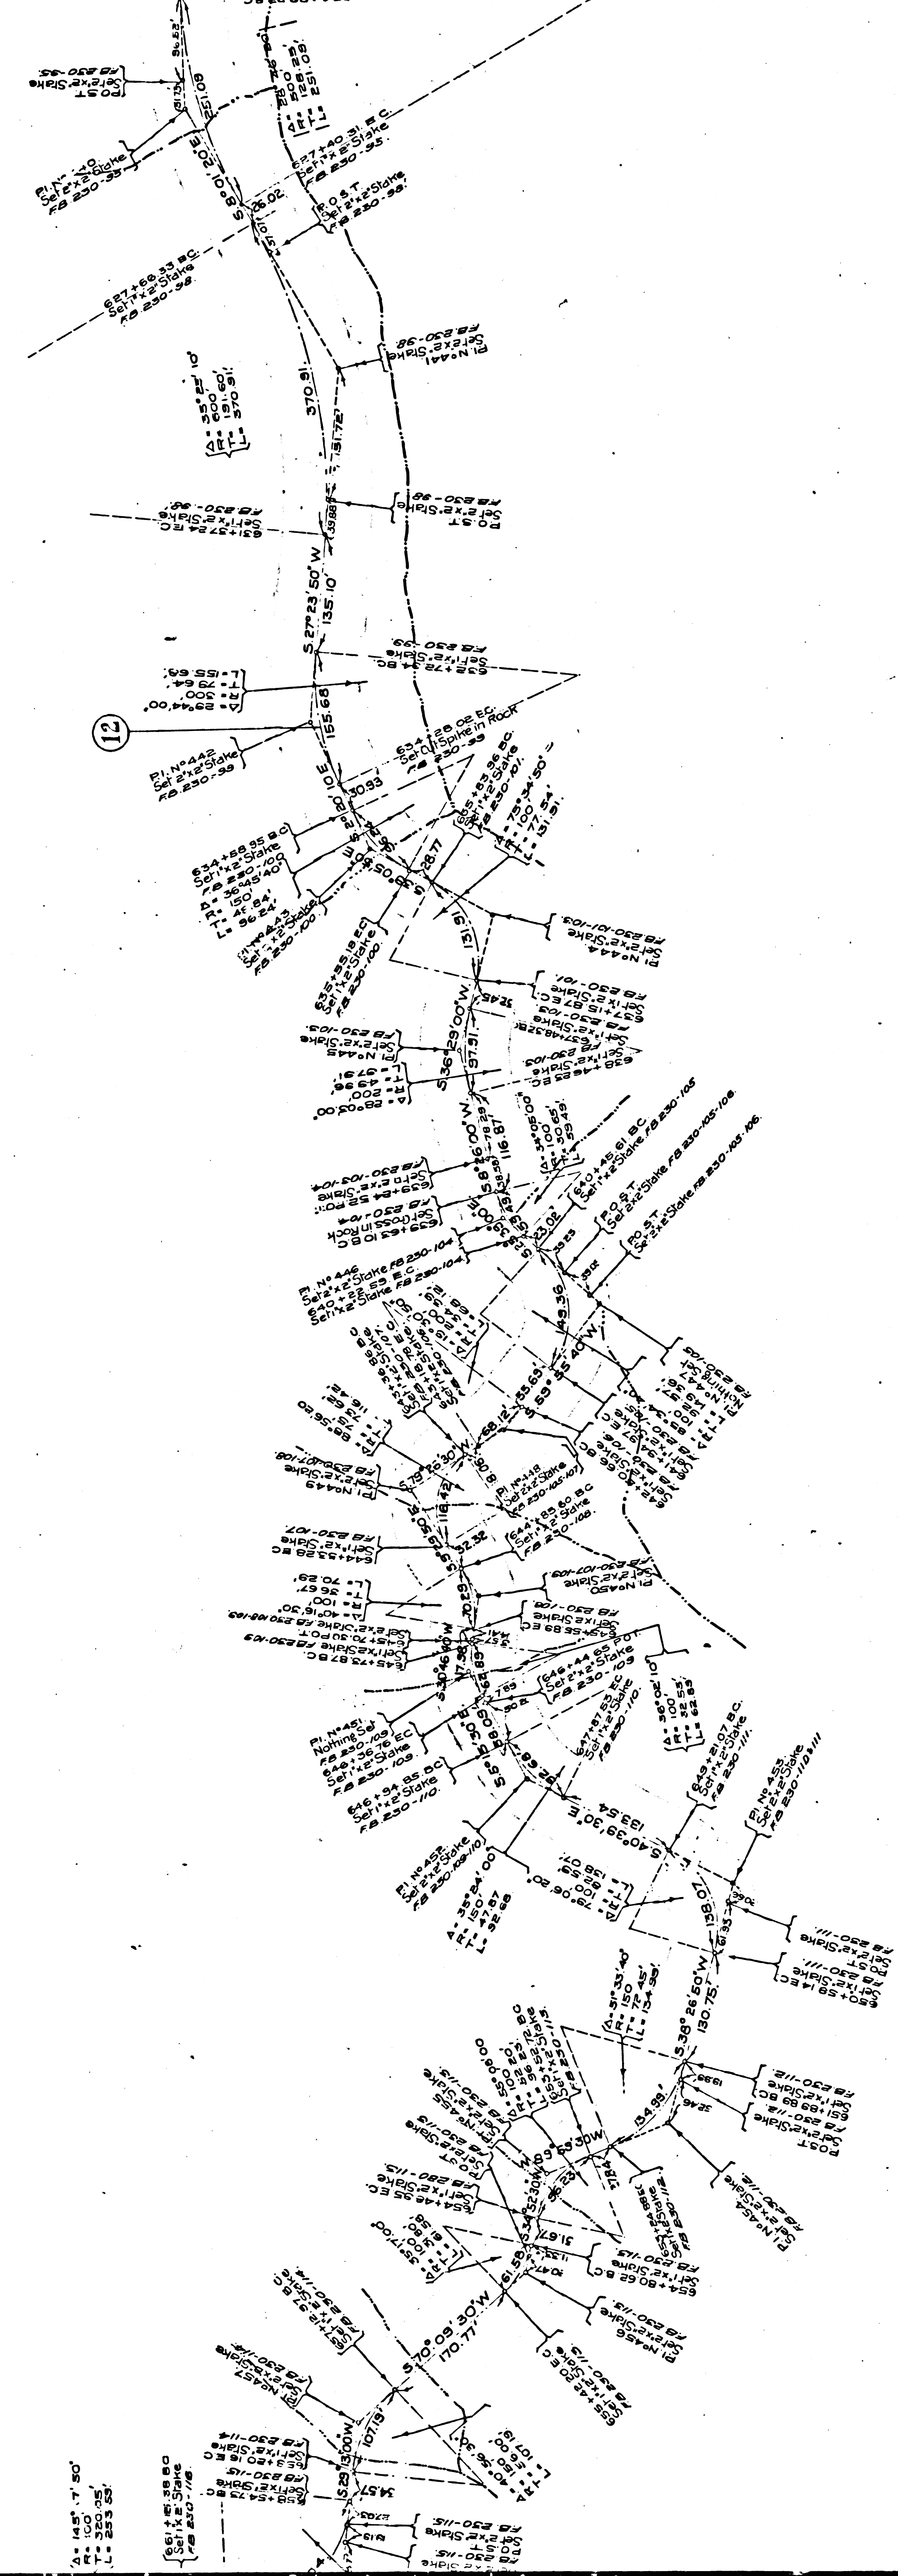

CS 8824 SHT. 11
A3 OF A7

TO NORTH BO
RANCHO TOPANGA M
SCALE 1" =

E. 1/4 CORNER SEC. 13

FROM REVISED L

SHOW MARGIN

TO


FROM

TO

FROM


TO

SURVEY SEE C.S. 8824-14

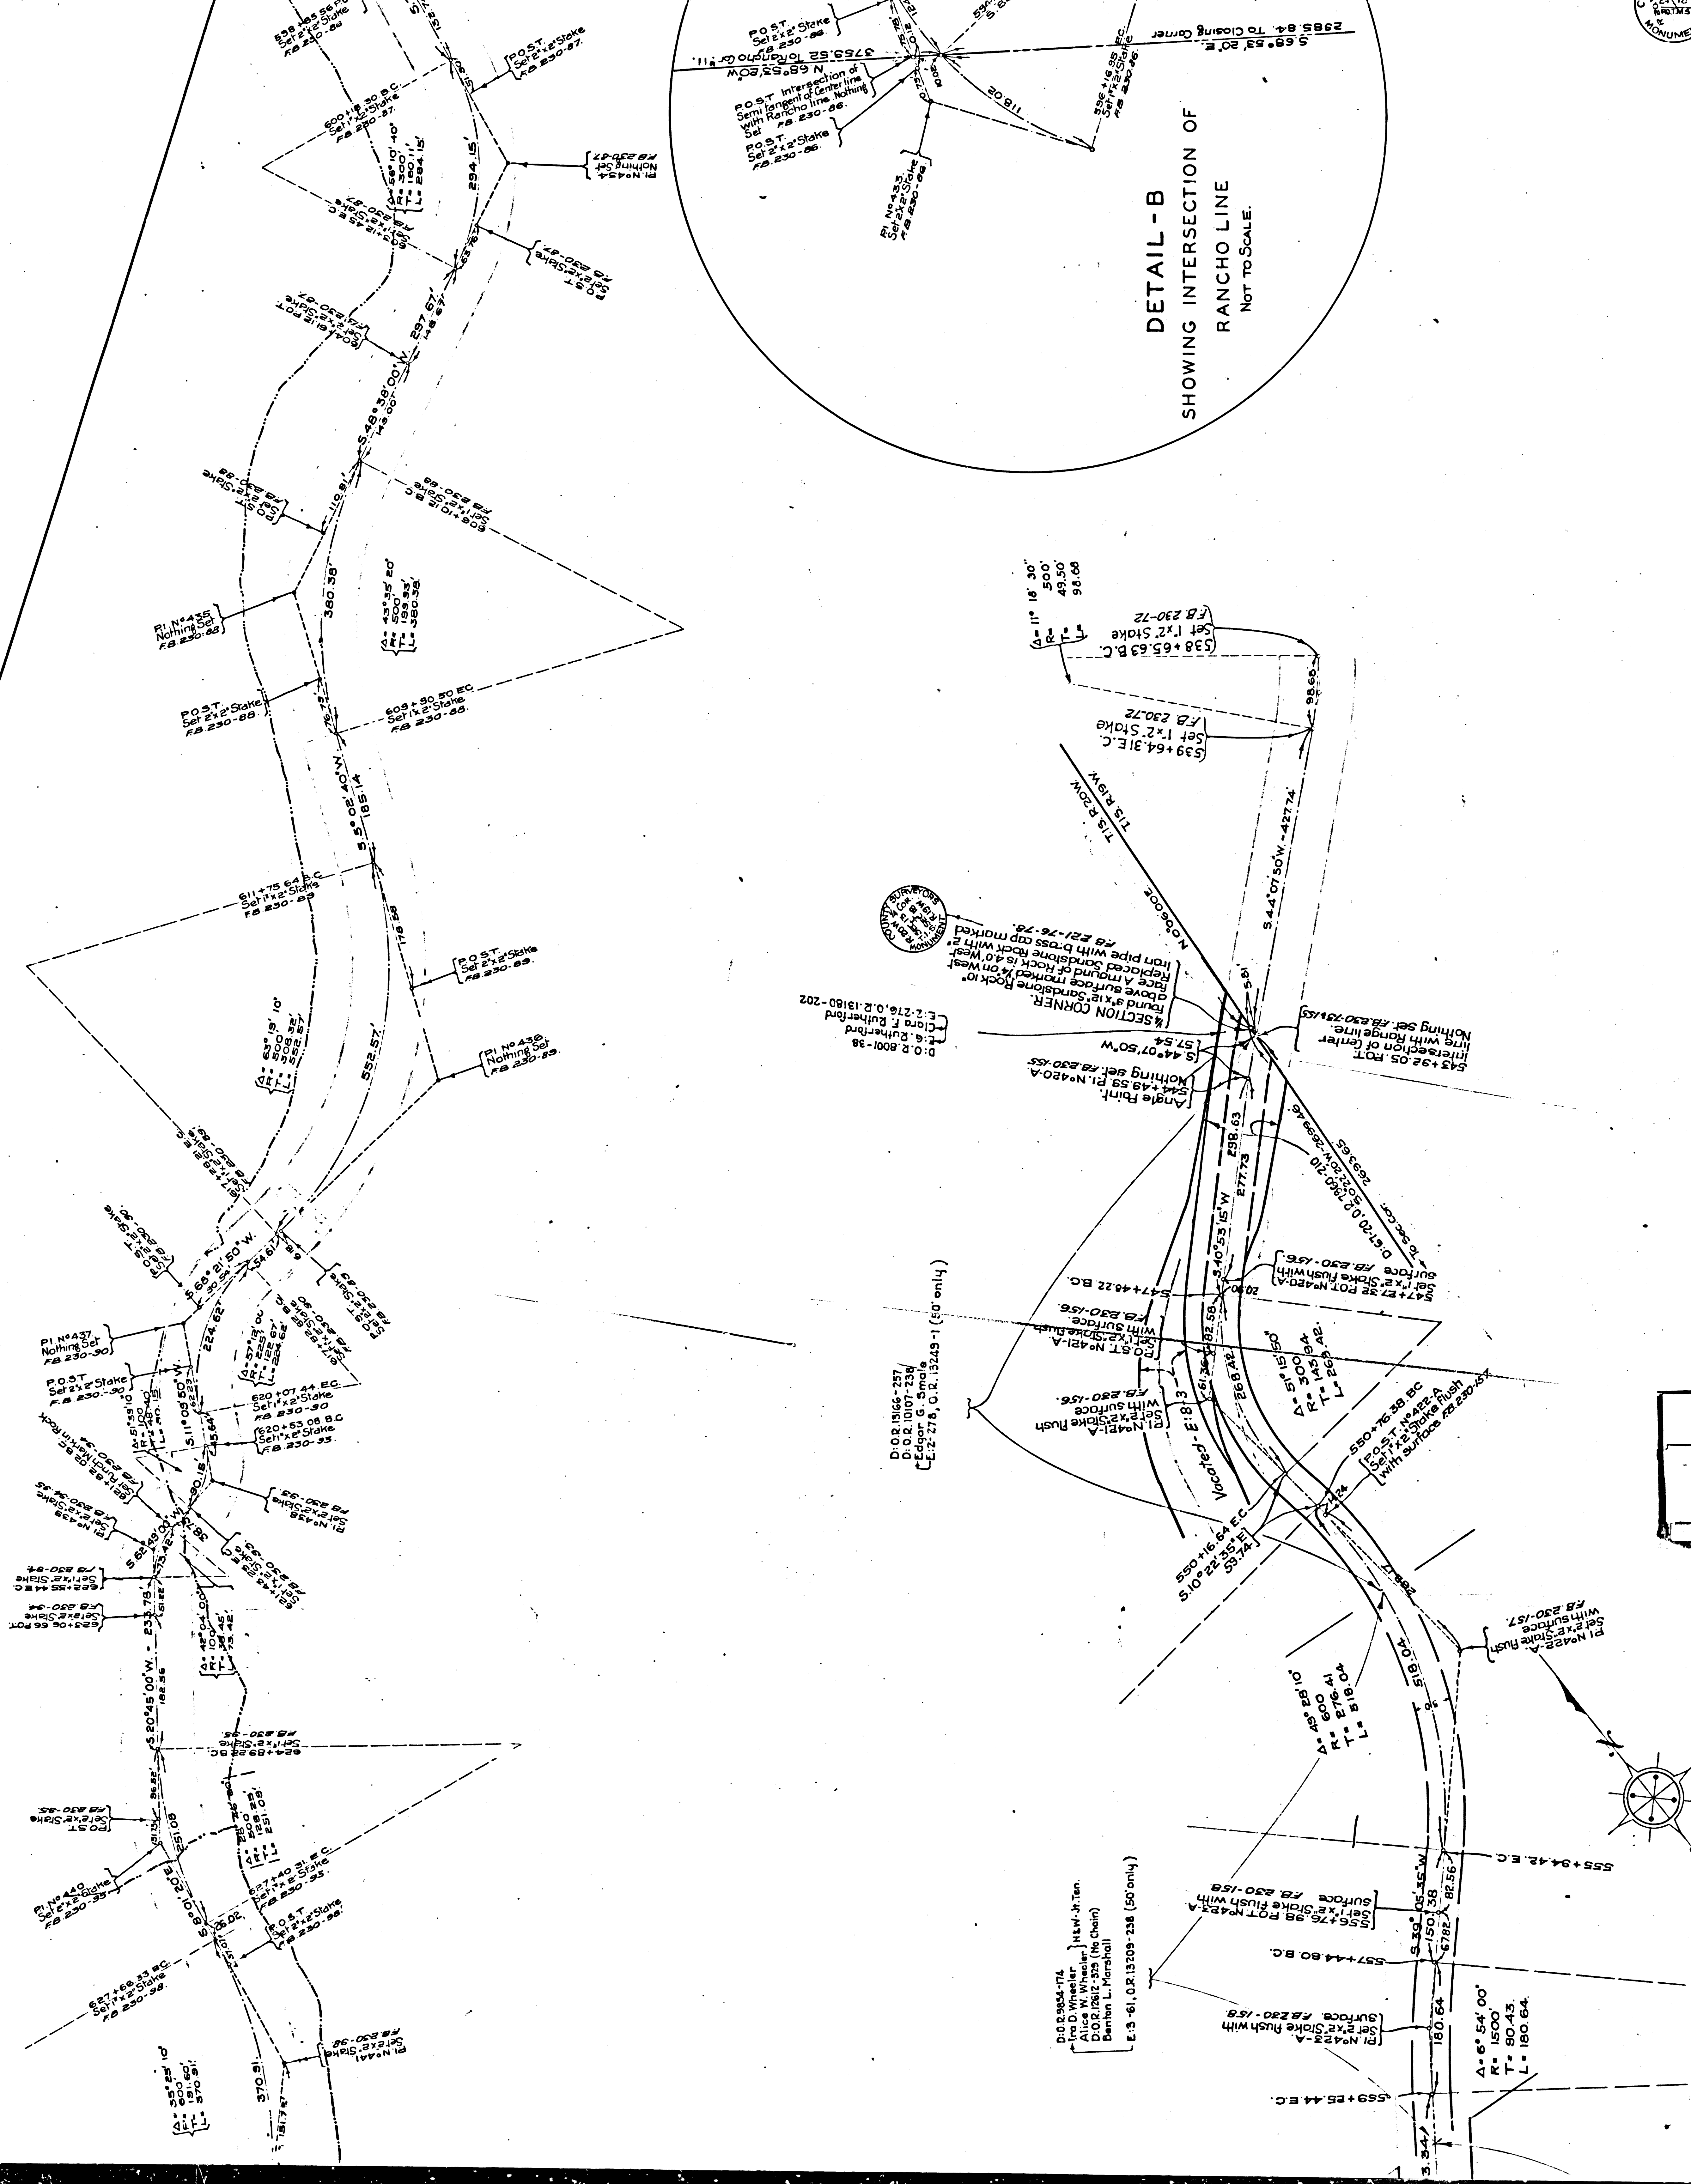


CS 8824 SHT. 11
A4 OF A7

MARGINAL MAP
SHOWING
REVISED LOCATION
FROM
E. 1/4 CORNER SEC. 13, T. 1 S. R. 20 W.
TO
NORTH BOUNDARY
RANCHO TOPANGA MALIBU SEQUIT
SCALE 1"=100 FT.

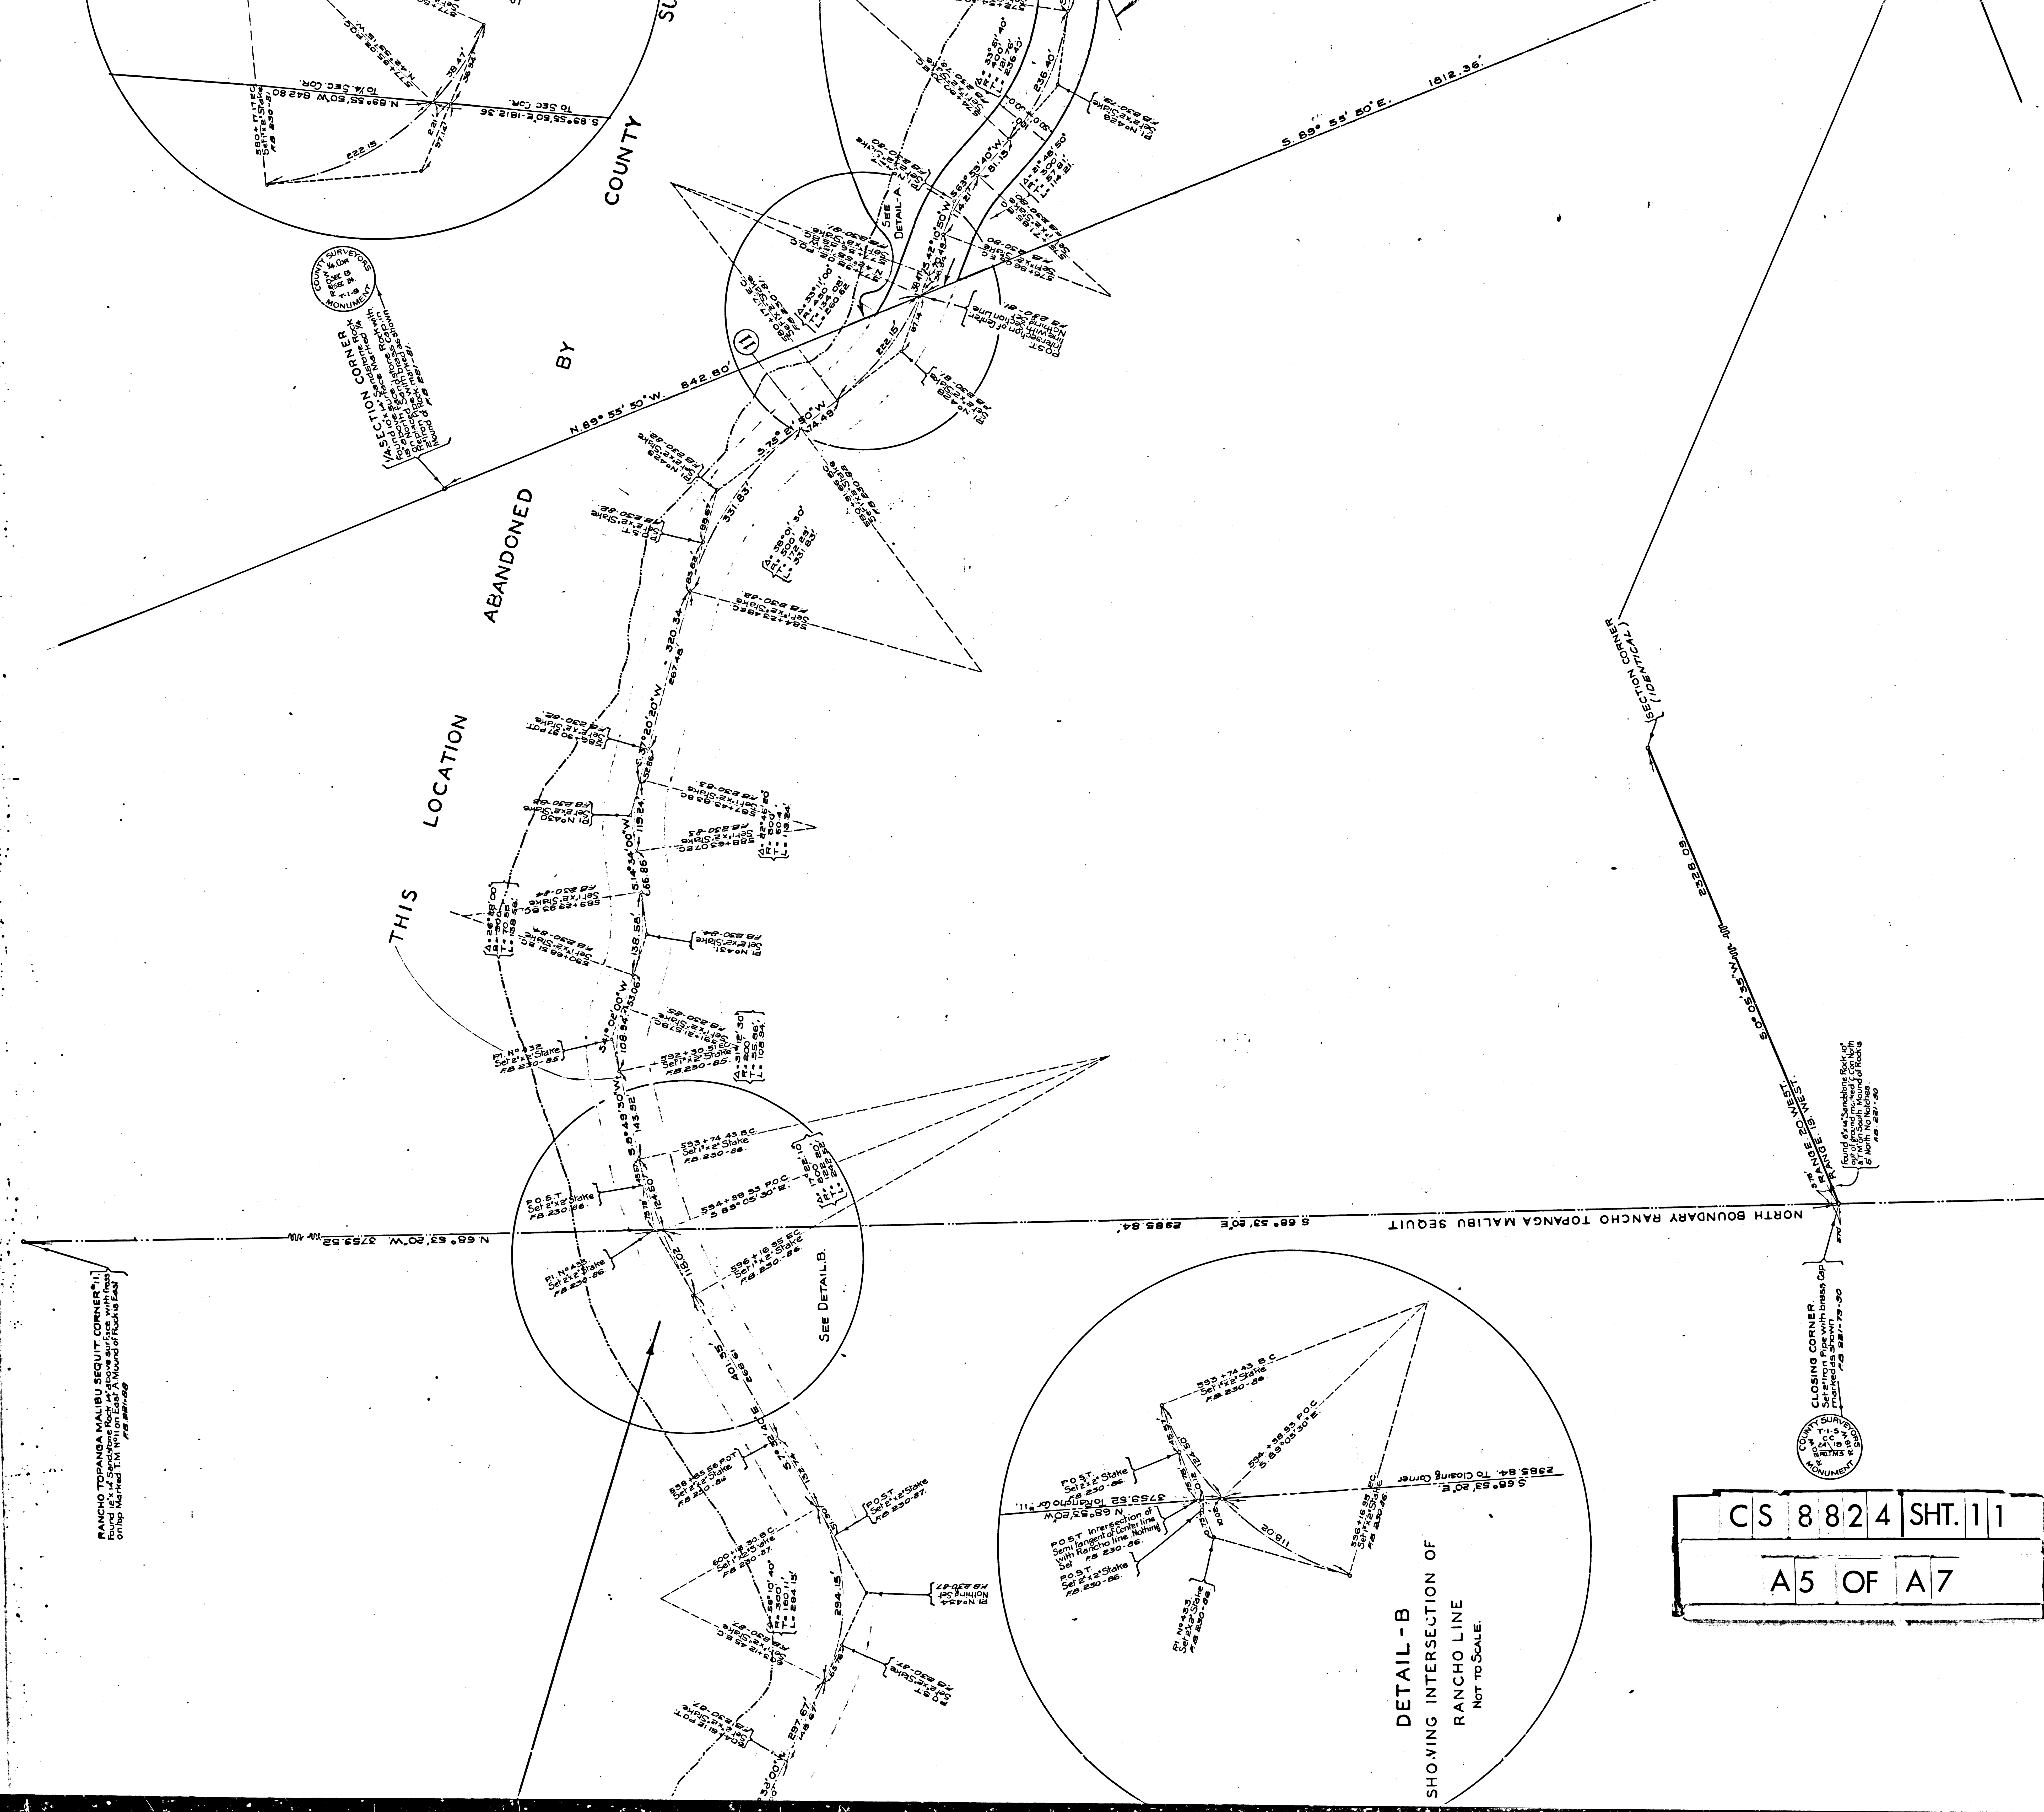

C	S	8	8	2	4	SHT.	1	1
---	---	---	---	---	---	------	---	---

A 5 OF A 7

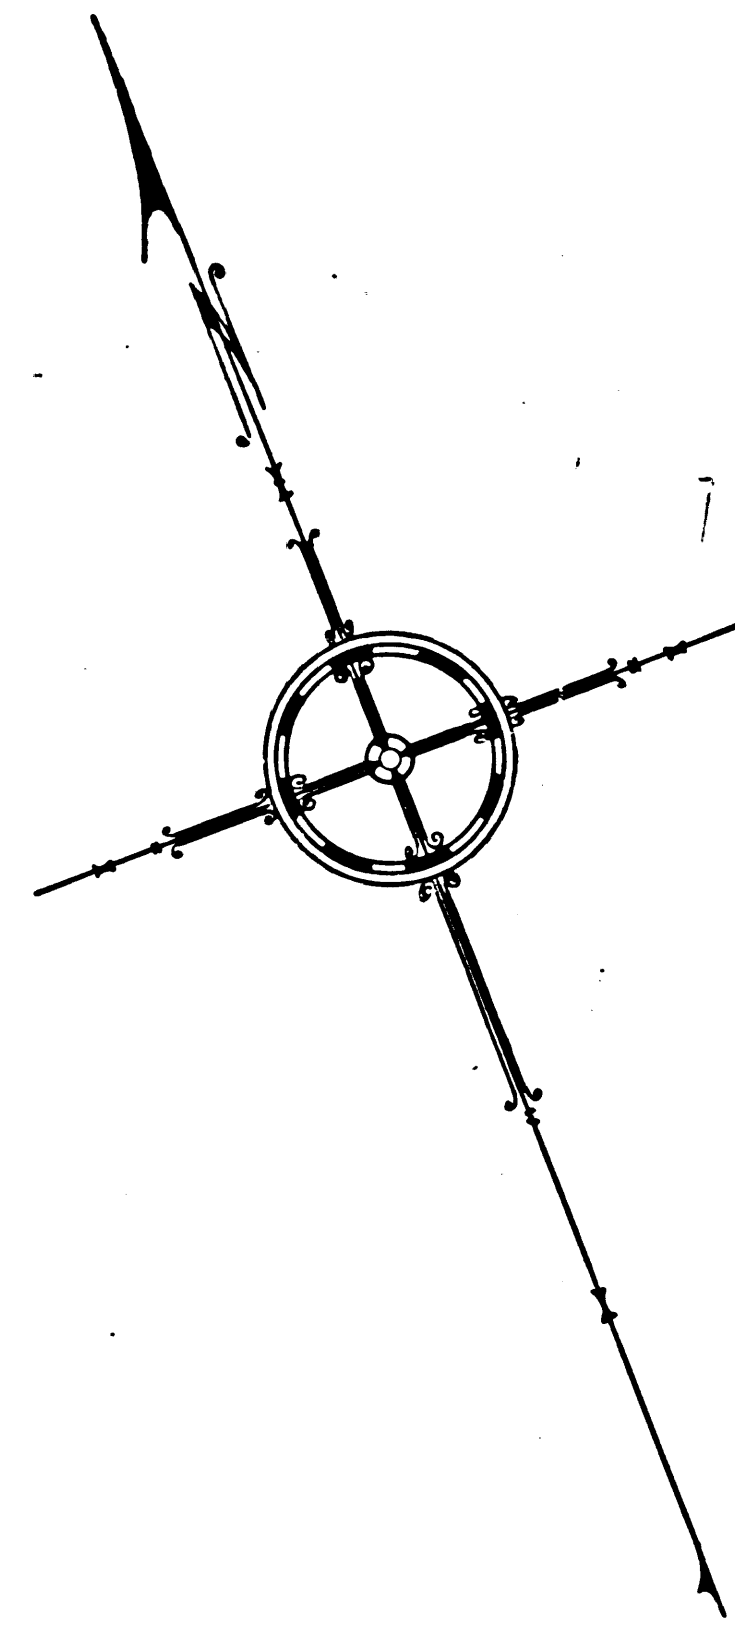

MAP OF
MULHOLLAND HIGHWAY

FROM
TOPANGA CANYON ROAD
TO
MALIBU ROAD
AT
ARROYO SEQUIT


COUNTY SURVEYORS MAP N 8824
SHEET NO 11 OF 15 SHEETS.
SCALE 1 INCH = 100 FT.

J.E. ROCKHOLD - COUNTY SURVEYOR


SURVEYED FROM OCT. 1925 TO AUG. 1926.

SURVEYED UNDER INSTRUCTIONS OF THE BOARD
OF SUPERVISORS PER ORDER DATED AUG 31ST 1925
BEARINGS ARE BASED ON SOLAR OBSERVATION
VICINITY OF POT 294-A FIELD BOOK 223 PAGE 24.

F.B. 220-224 & 230
LOCATING ENGR. H.I. COMLY.
FIELD WORK BY W.M. HOLMES.
OFFICE WORK BY R.S. BRUMMETT.
" " H.U.M. HIGGINS.
CHECKED BY K.R. McPHERSON.

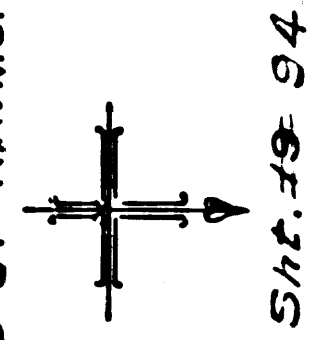

FOR PROFILE OF THIS SHEET NO 11 SEE C.S. 8896 SHEET NO 10
FOR INDEX MAP SEE C.S.B-1559.

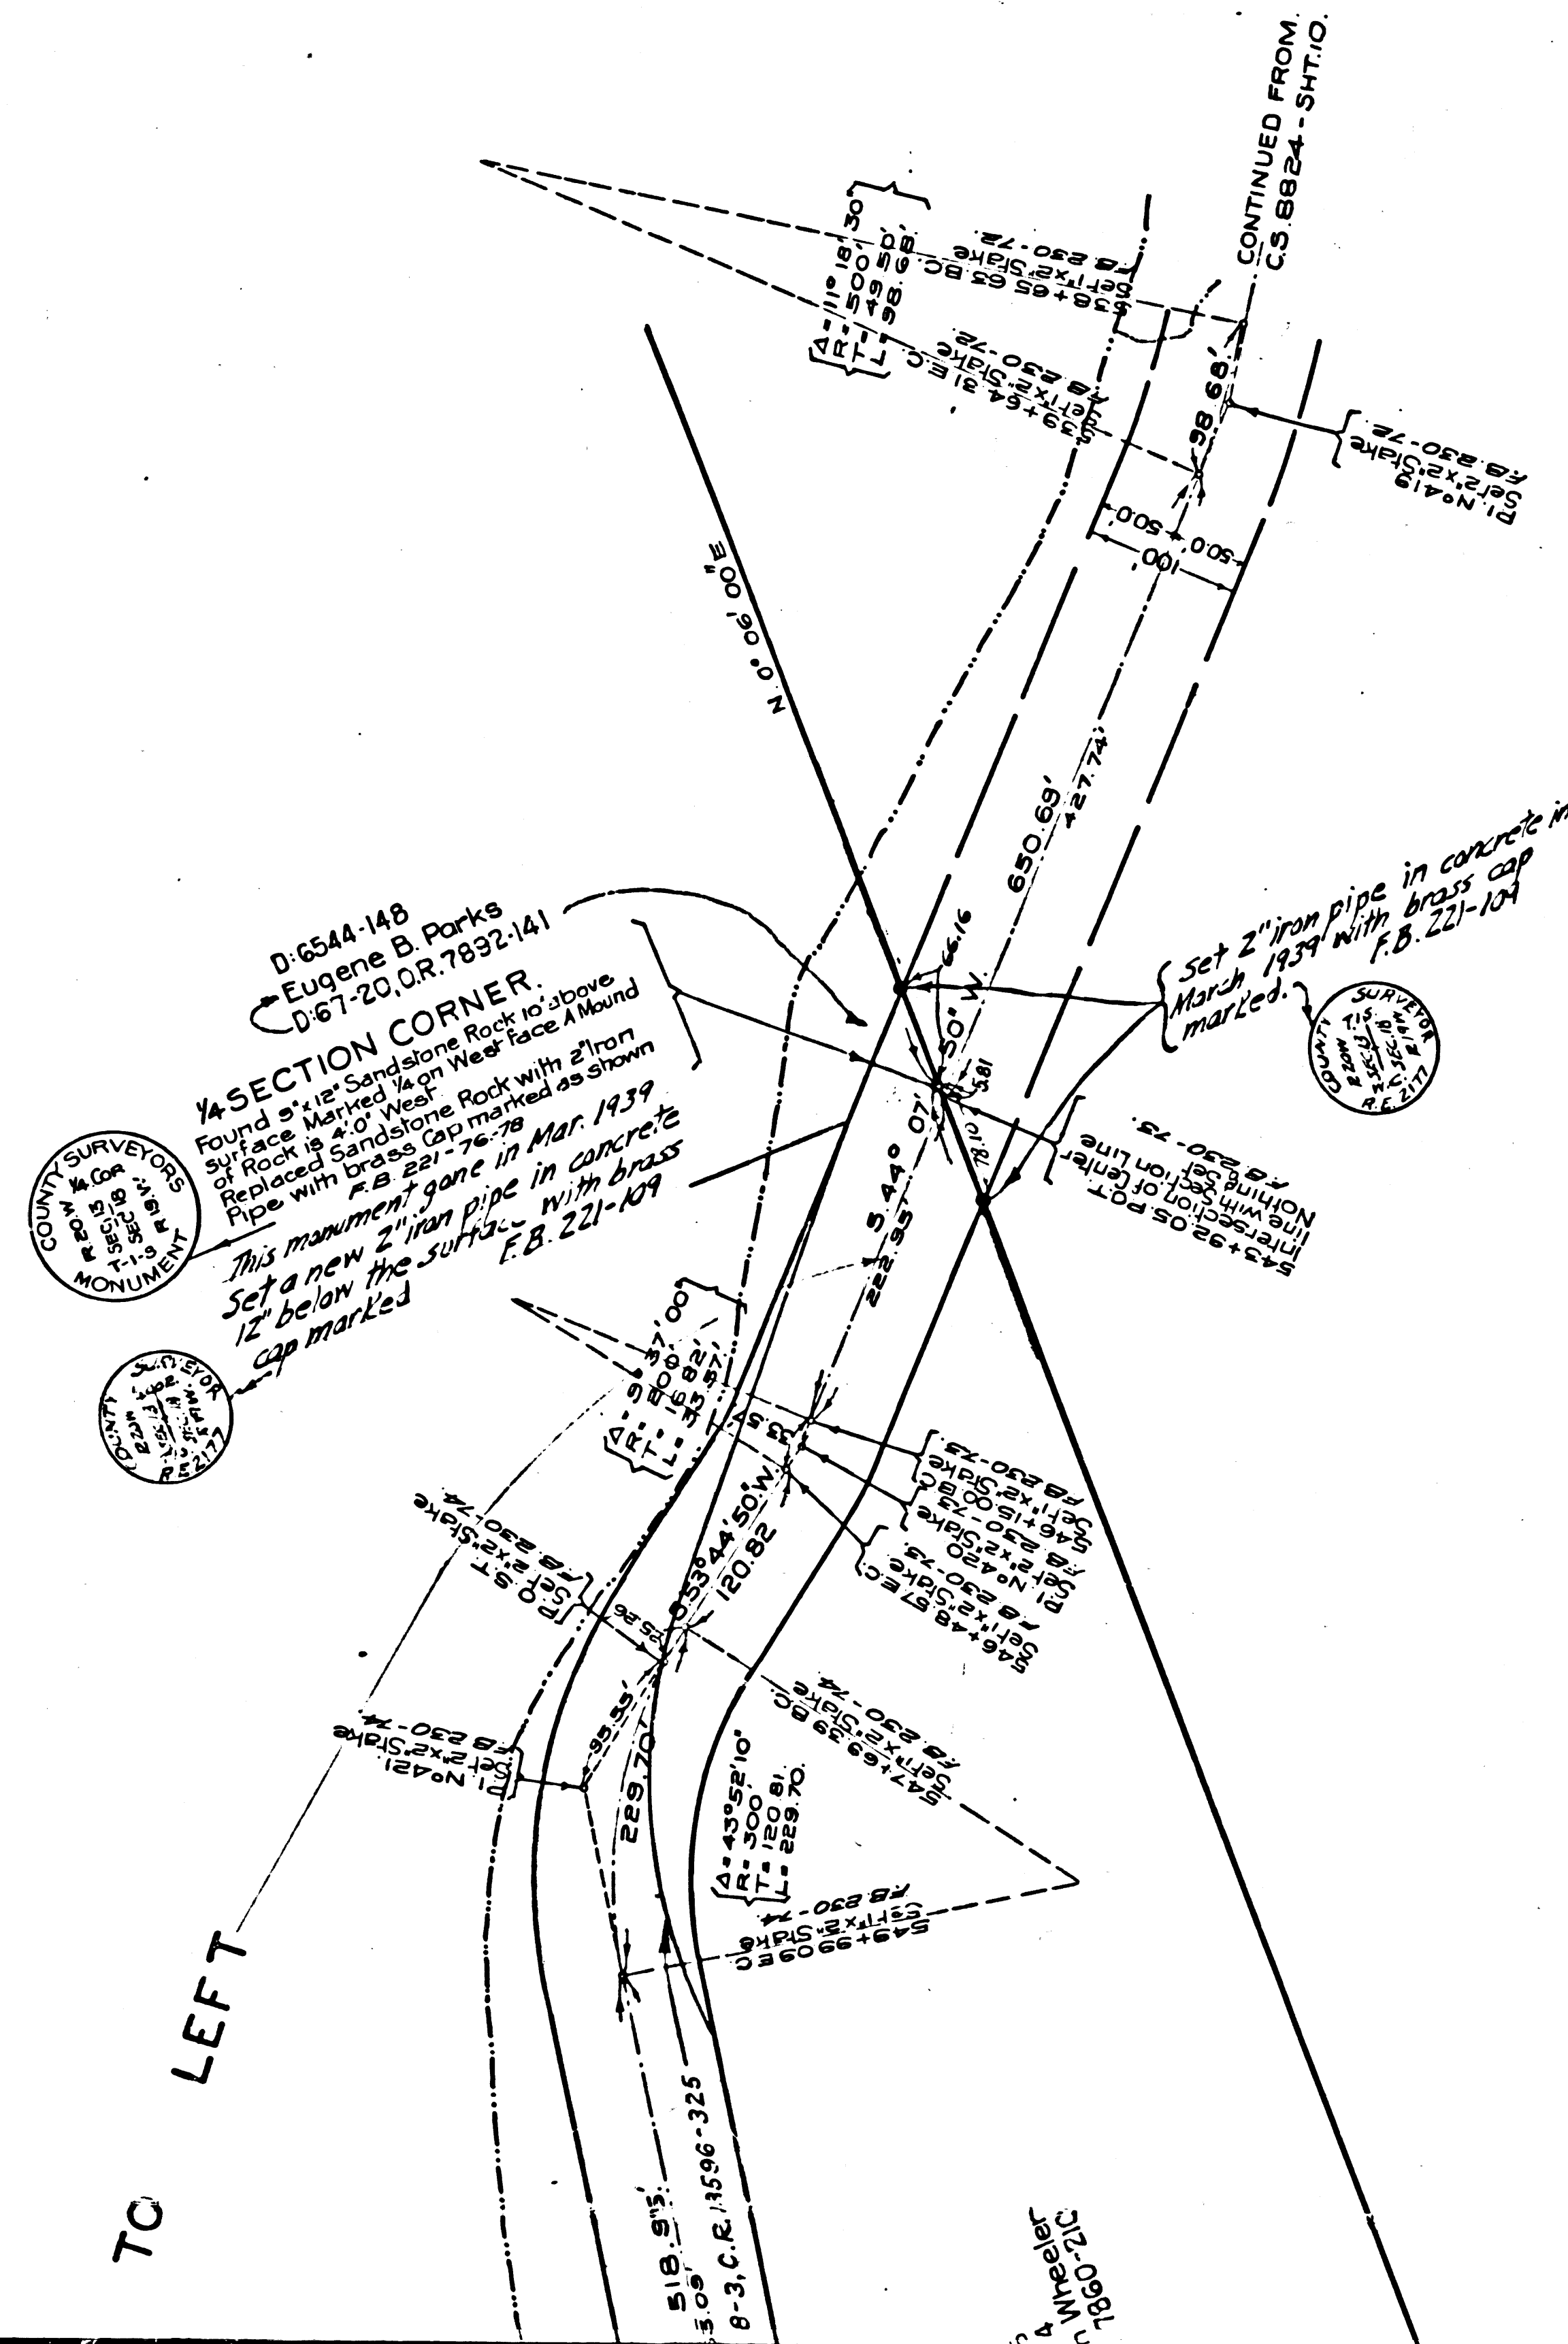

CS	8	8	2	4	SHT.	1	1
A7 OF A7							