


CS	8	8	2	4	SHT.	1	4
A2				OF A5			

CHO

LOT

TOPANGA

LOT

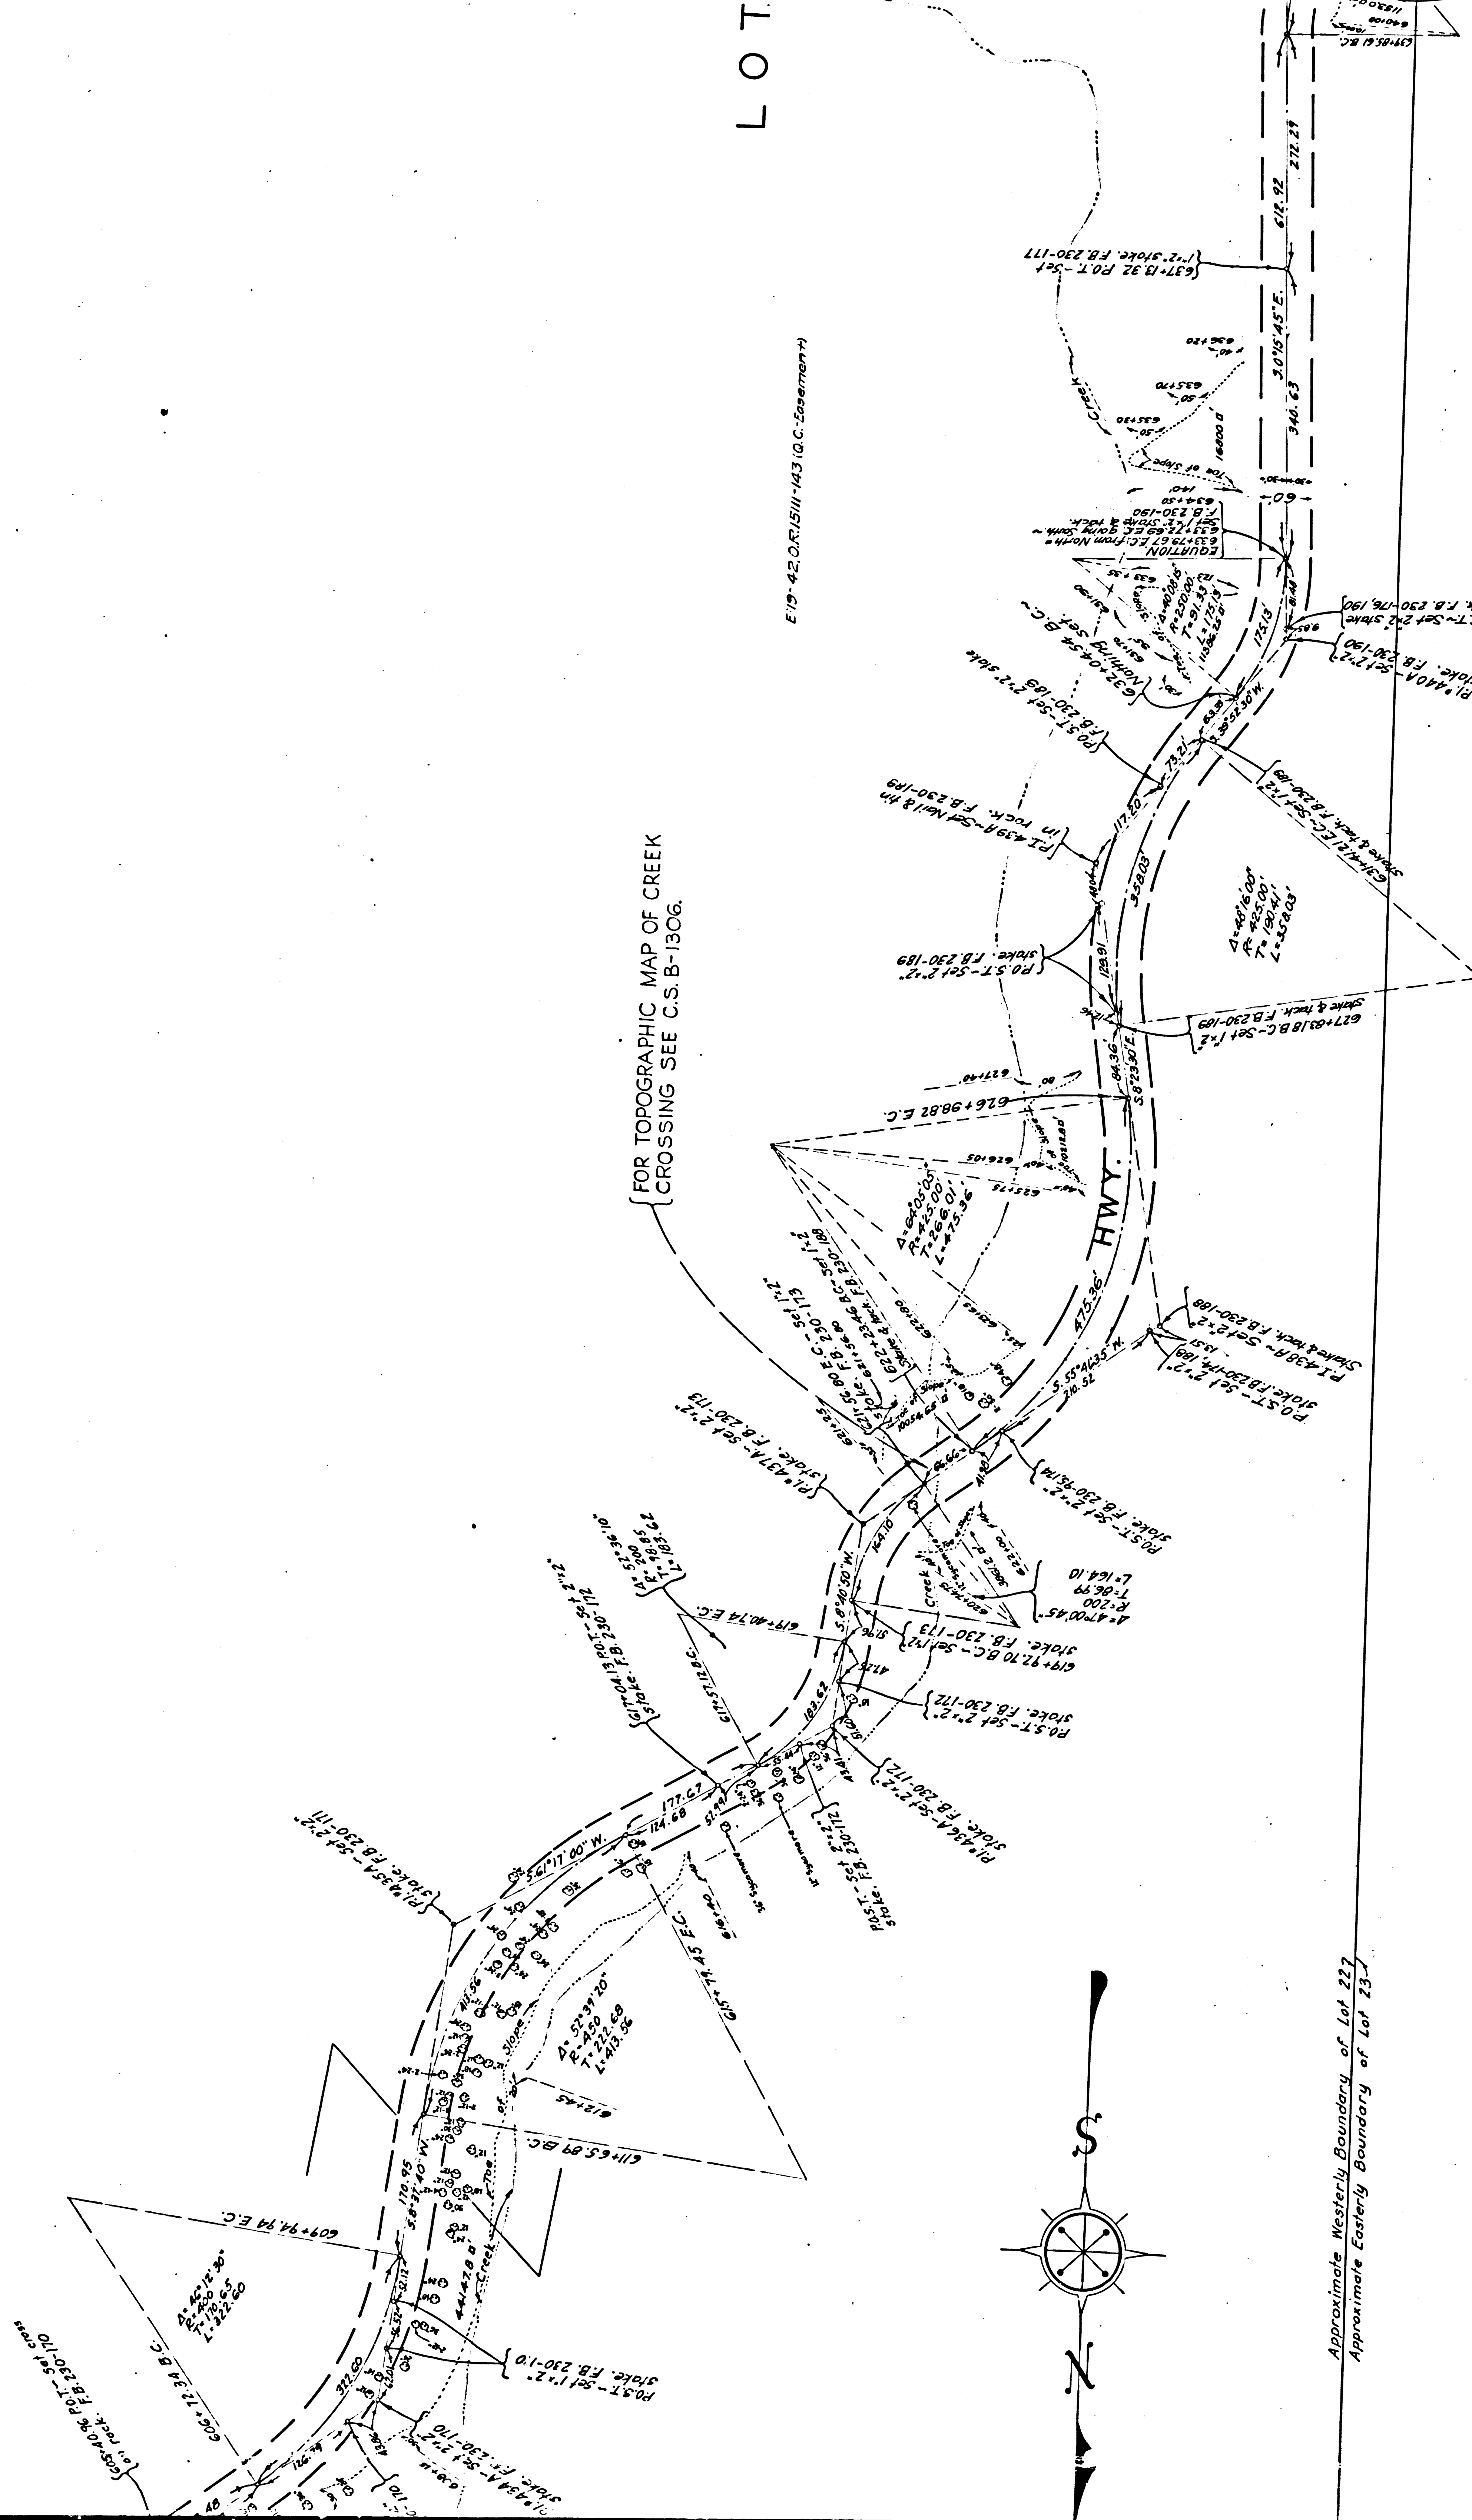

LOT 22

PAT. 1-414-416
D.F. 534

U
B
I
L
A
M

A
G



LOT 23

E:19-42, O.R.1511-143 (Q.C.-E's 774)

	C	S	8	8	2	4	SHT.	1	4
	A	3	O	F	A	5			

(Record per C.S. B-508-1)
N 1° 12' 30" E
D = 1000
T = 300.0
L = 10.40

HIGHWAY (OLD LOCATION)
C.S. 9658
N 55° 34' 46" E 1076.17 PER C.S. B-508-11
Center Line
N 67° 32' E 1076.17 PER C.S. B-508-11
N 67° 32' E 1076.17 PER C.S. B-508-11

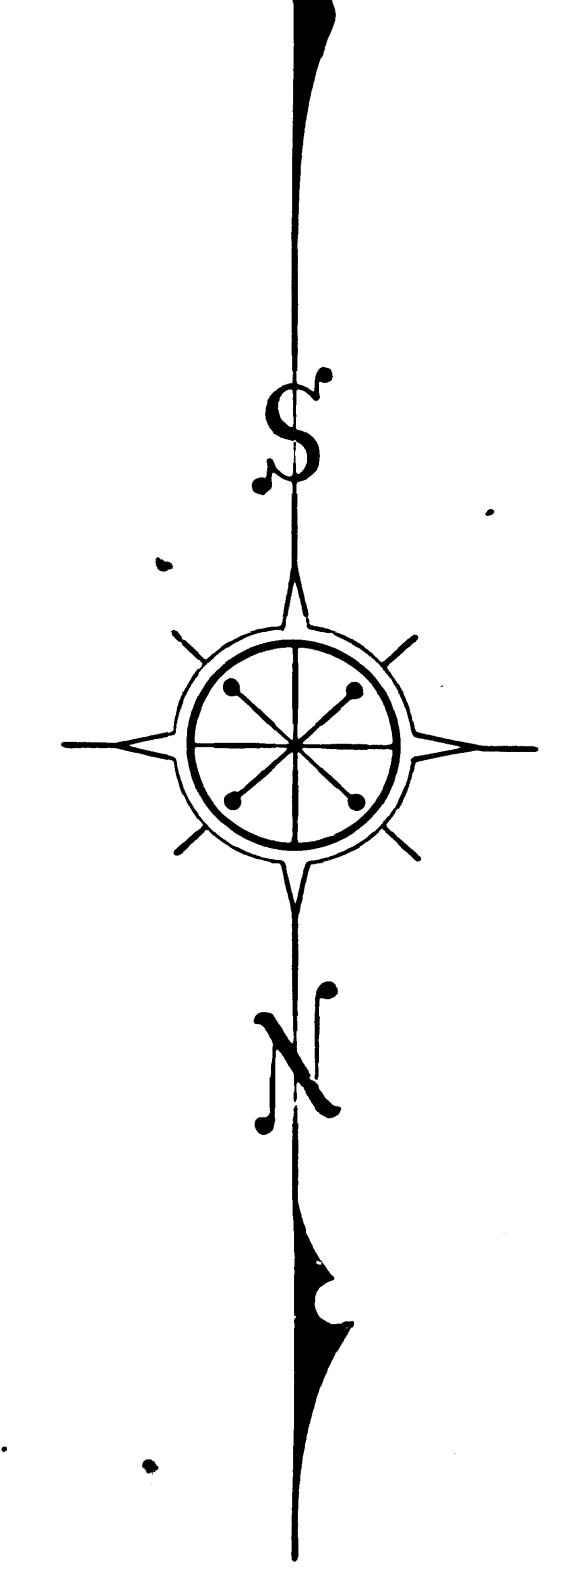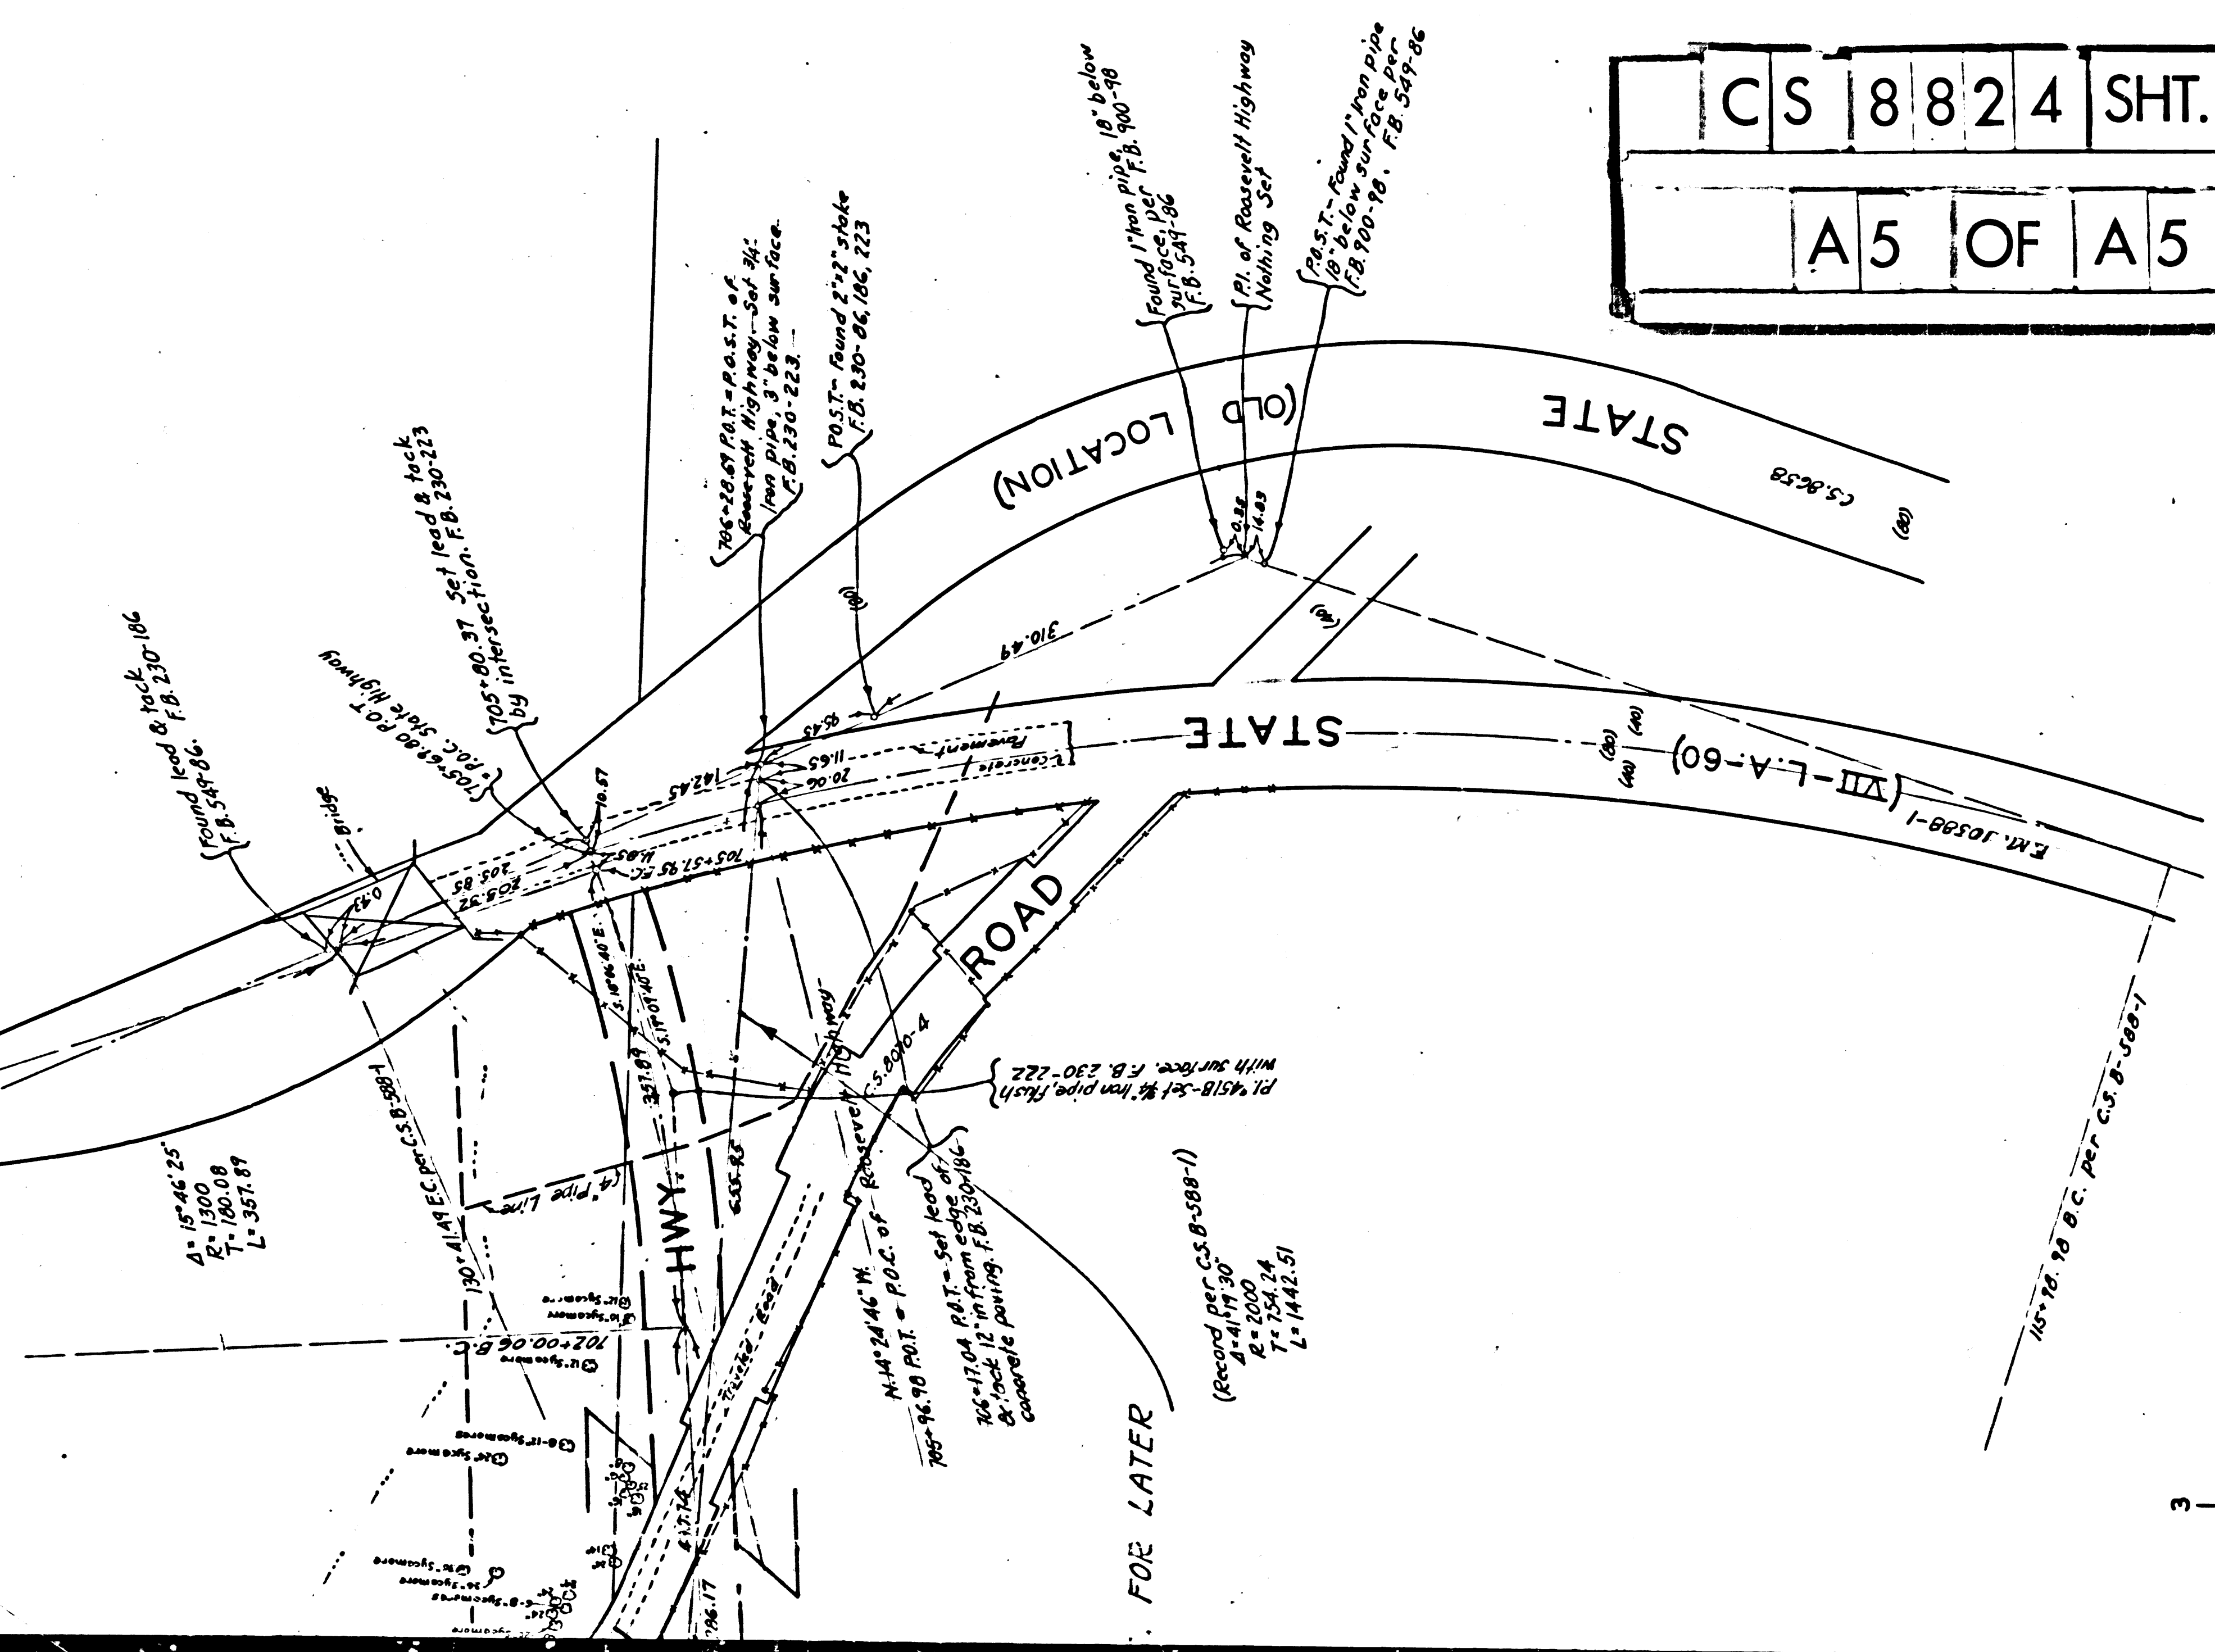

MAP OF
RELOCATION OF
MULHOLLAND HIGHWAY
FROM
NORTH LINE RANCHO TOPANGA MALIBU SEQUIT
TO
STATE HIGHWAY

COUNTY SURVEYORS MAP NO 8824
SHEET NO 14 OF 15 SHEETS
SCALE - 1 INCH = 100 FT.

JOB NUMBER 8117.

ALFRED JONES - COUNTY SURVEYOR
SURVEYED - SEPT. 1934 - JUNE 1936
SURVEYED UNDER INSTRUCTIONS OF THE
BOARD OF SUPERVISORS PER ORDER DATED
NOV. 18 1935.
BEARINGS ARE BASED ON THE BEARING OF
MULHOLLAND HIGHWAY PER C.S. 8824 - II.

F.B. 230 - 187-188.

FIELD WORK BY... L.S. HAMMOND.
OFFICE WORK BY... F.A. WOOD.
K.R.M. PHERSON,
D.M. FINLEY.

CHECKED BY... K.R.M. PHERSON.
NOTE:
Unless otherwise noted, all trees shown
are under the age indicated.

FOR PROFILE SEE C.S.B-1218-1
FOR X-SECTIONS SEE C.S.B-1218-2-9

THE ALIGNMENT SHOWN ON THIS
MAP SUPERSEDES THE FORMER
SURVEY SHOWN ON C.S. 8824 - II.


INDEX # 94
FOR INDEX MAP SEE C.S.B-1559

FOR BLUE PRINTING
WIDTH OF MAP = 36 INCHES
AREA/FOOT LENGTH = 3
TOTAL AREA OF MAP = 36

CS 8824 SHT. 14
A5 OF A5

Highway
F.N.I. - 10588 - (VII) - L.A. - 60

SEQUIT

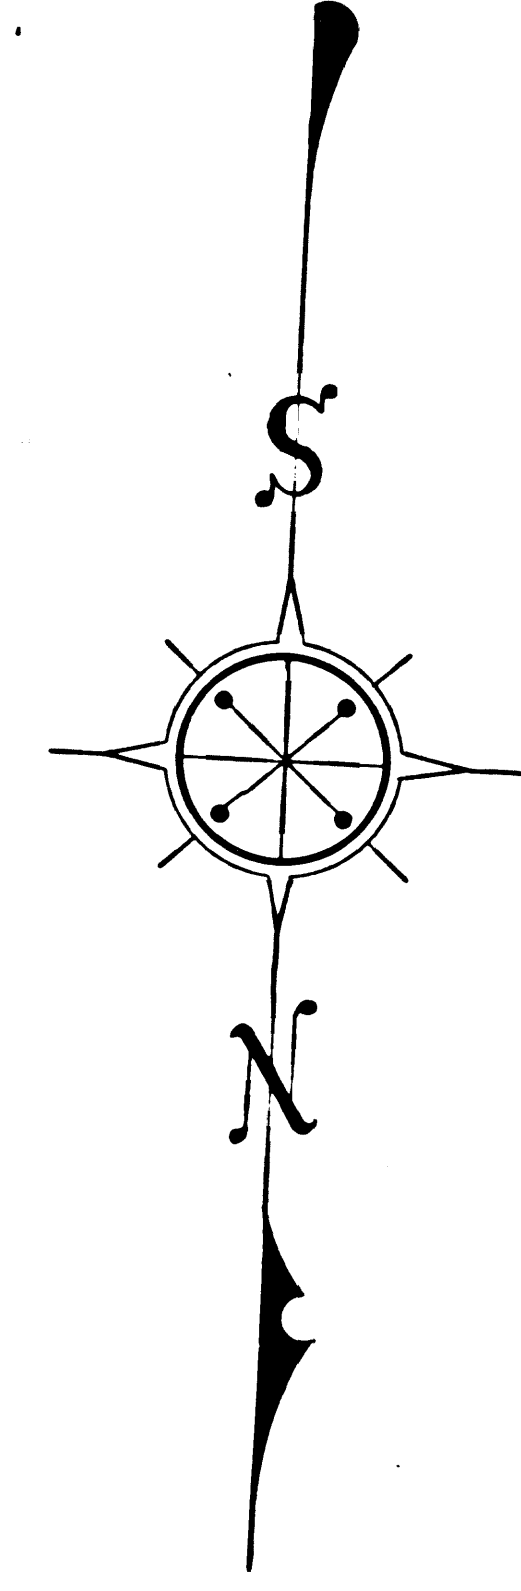

E19-42.0 R/S11-143(Q.C. 53mH)

MULHOLLAND

MALIBU

THIS LOCATION ABANDONED BY CO SURV. SEPT, 1936. FOR LATER SURVEY SEE ADJACENT LOCATION.

E19-42.0 R/S11-143(Q.C. 53mH)

CS	8	8	2	4	SHT.	1	4
A	4	OF	A	5			