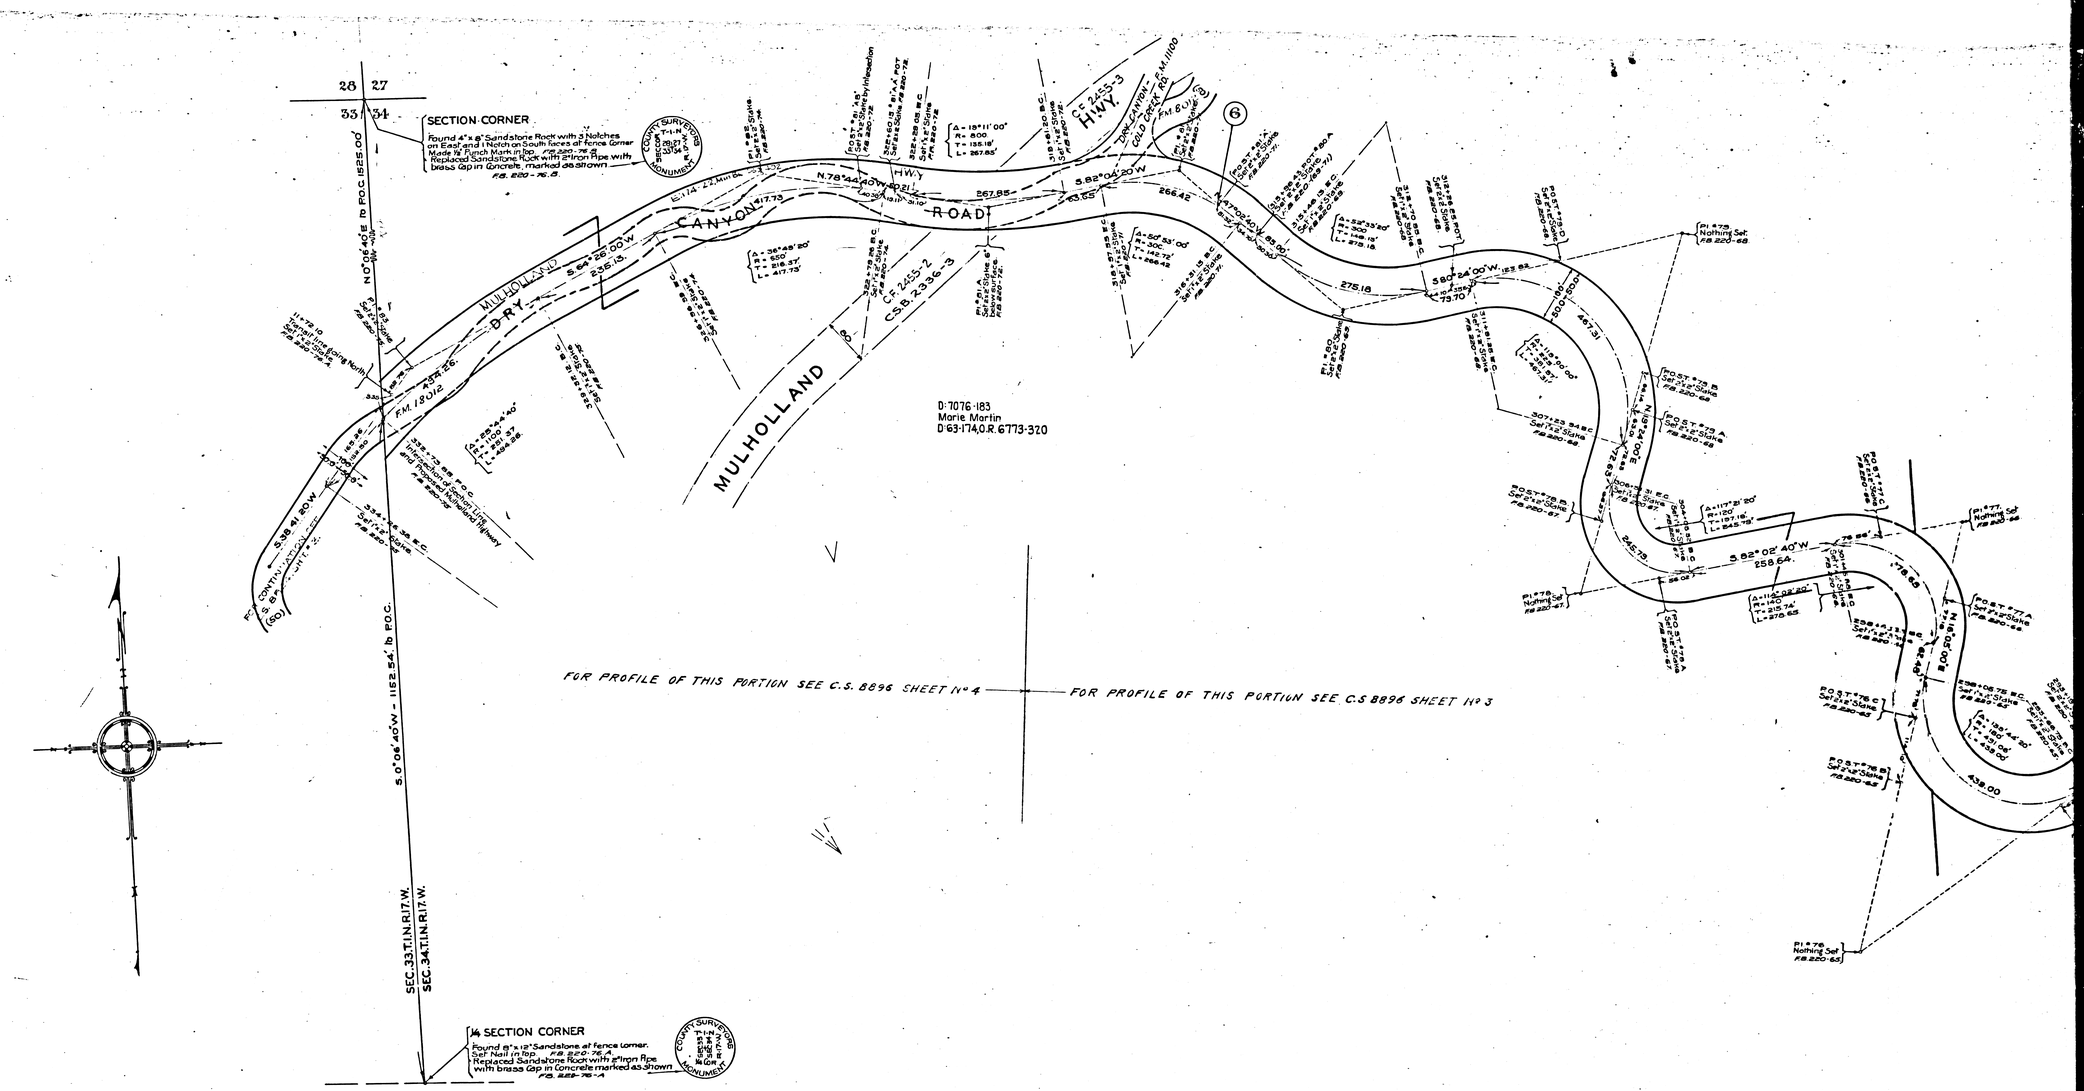

FOR PROFILE OF THIS SHEET No 2 SEE C.S. 8896 SHEETS 2-3-4

C	S	8	8	2	4	SHT. 2
A	1	OF	A	5	

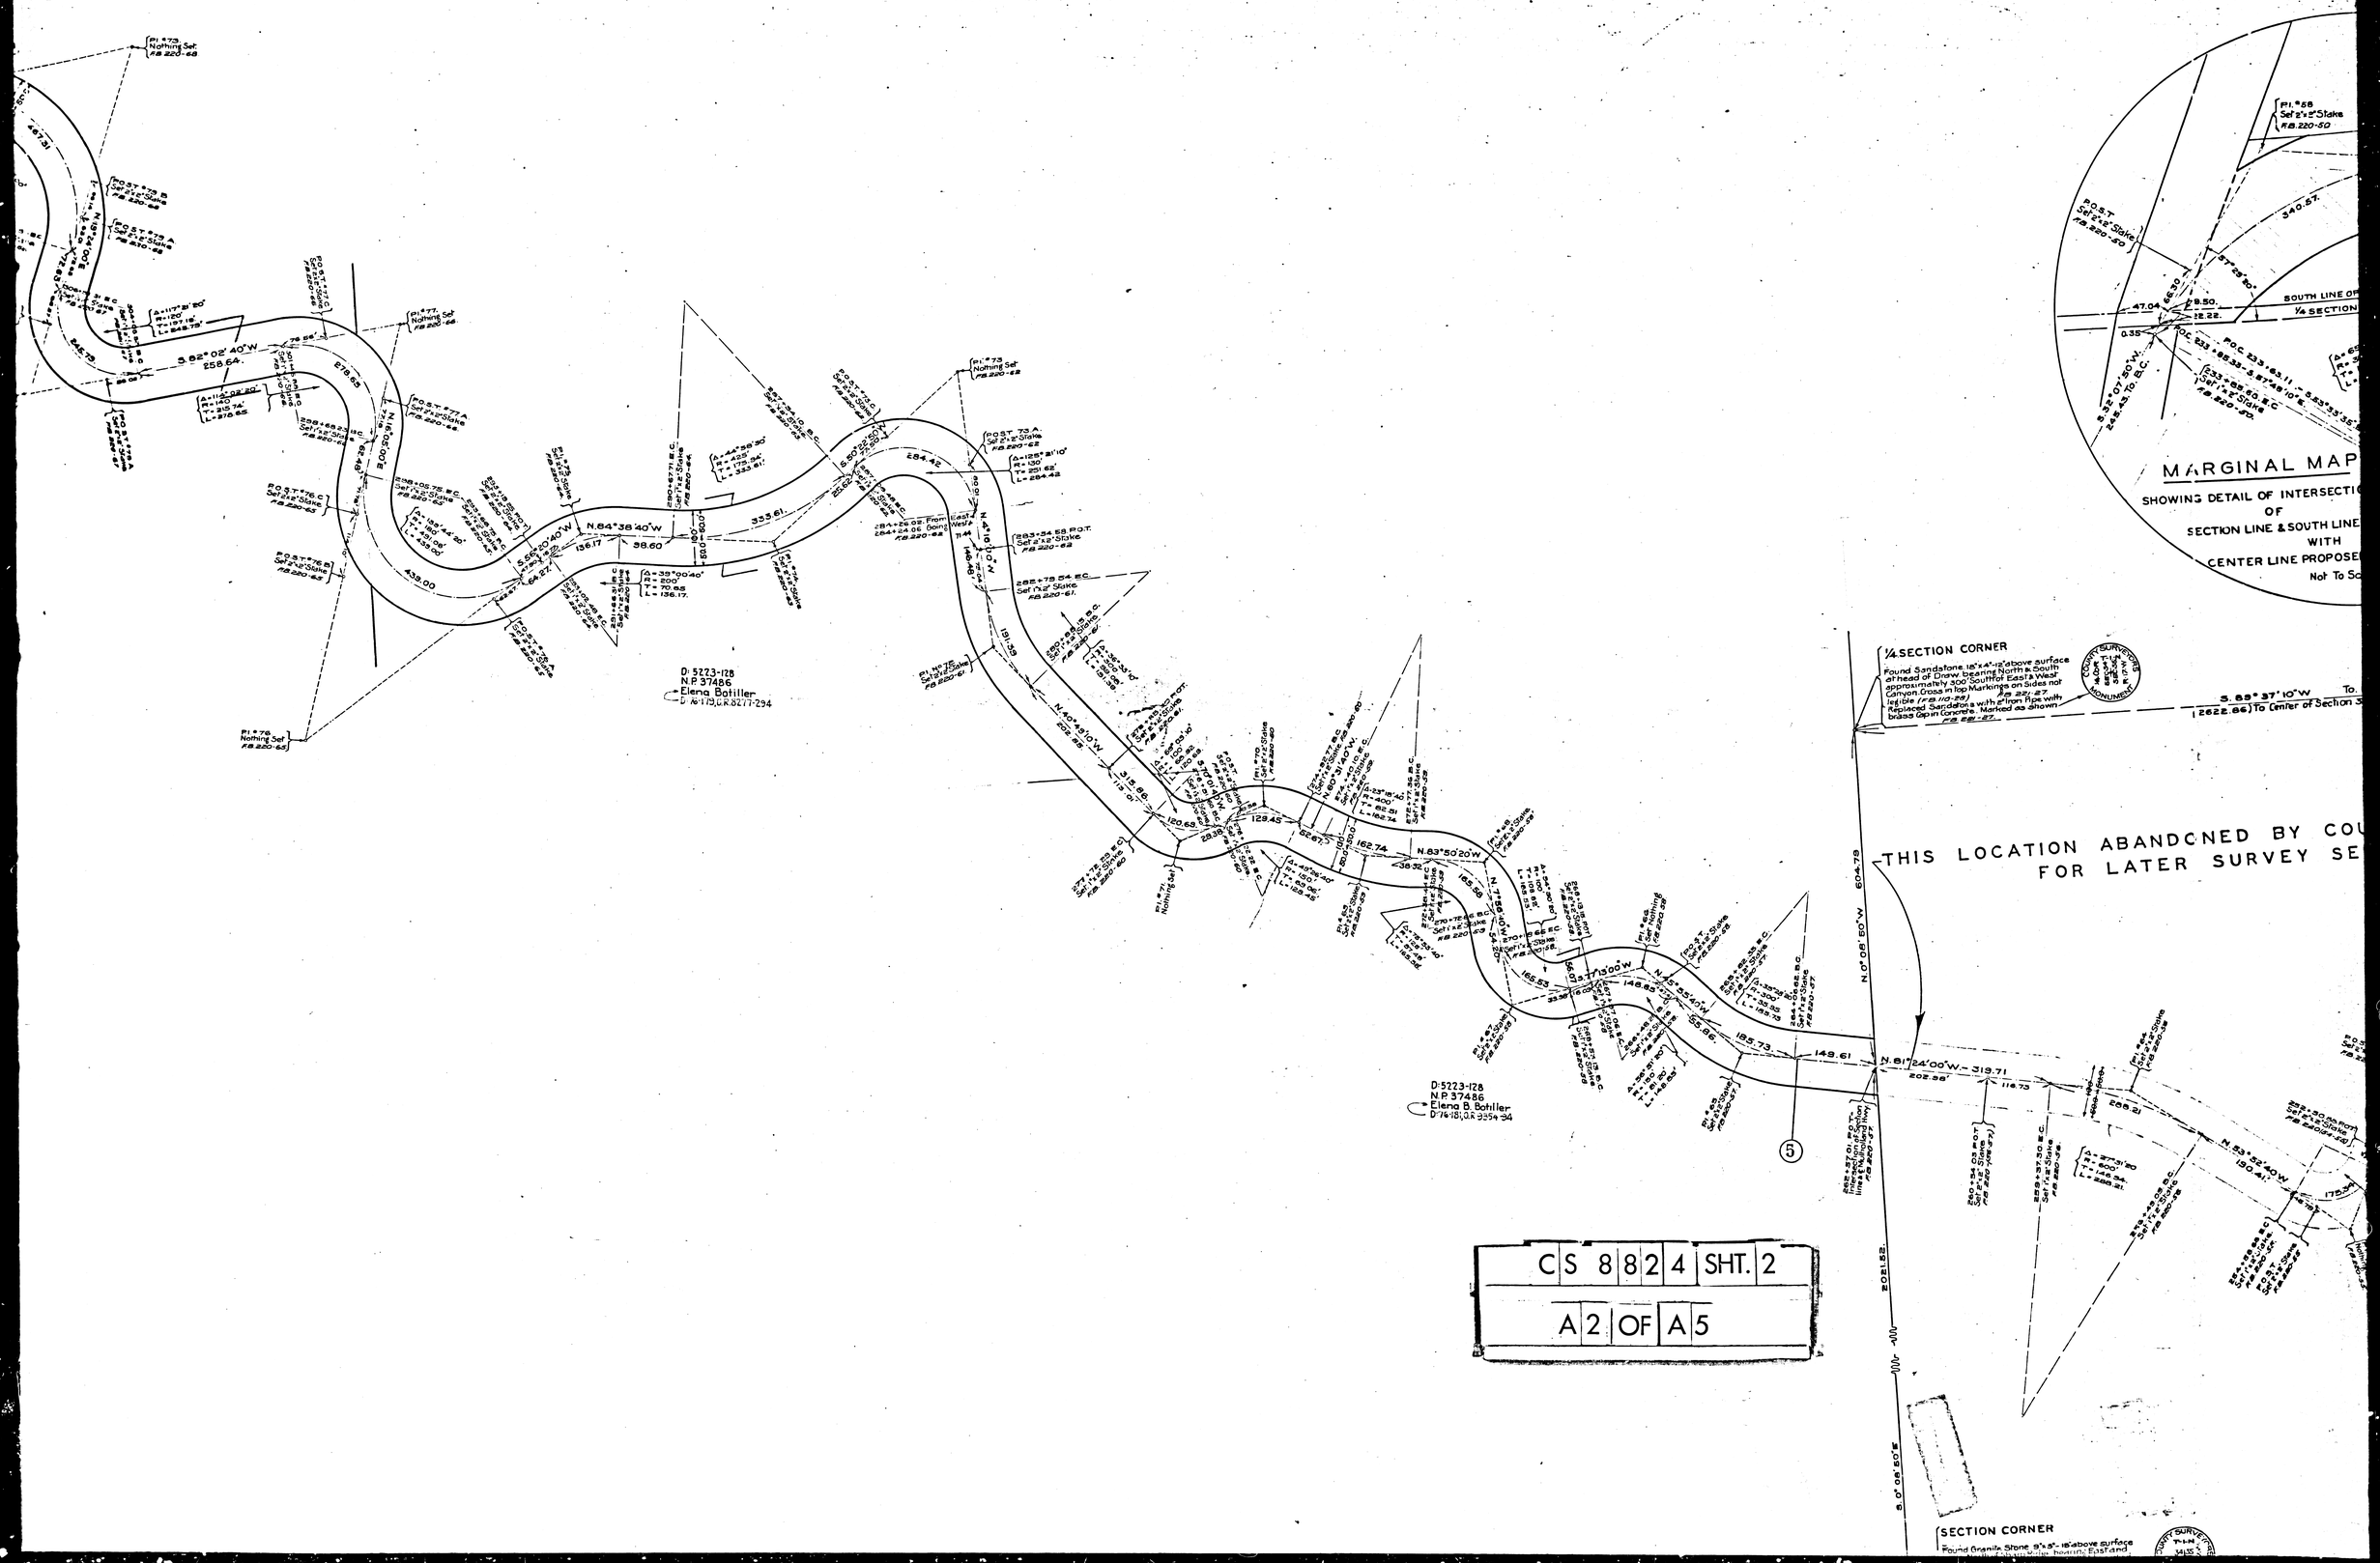

CS 8824 SHT. 2

A2 OF A5

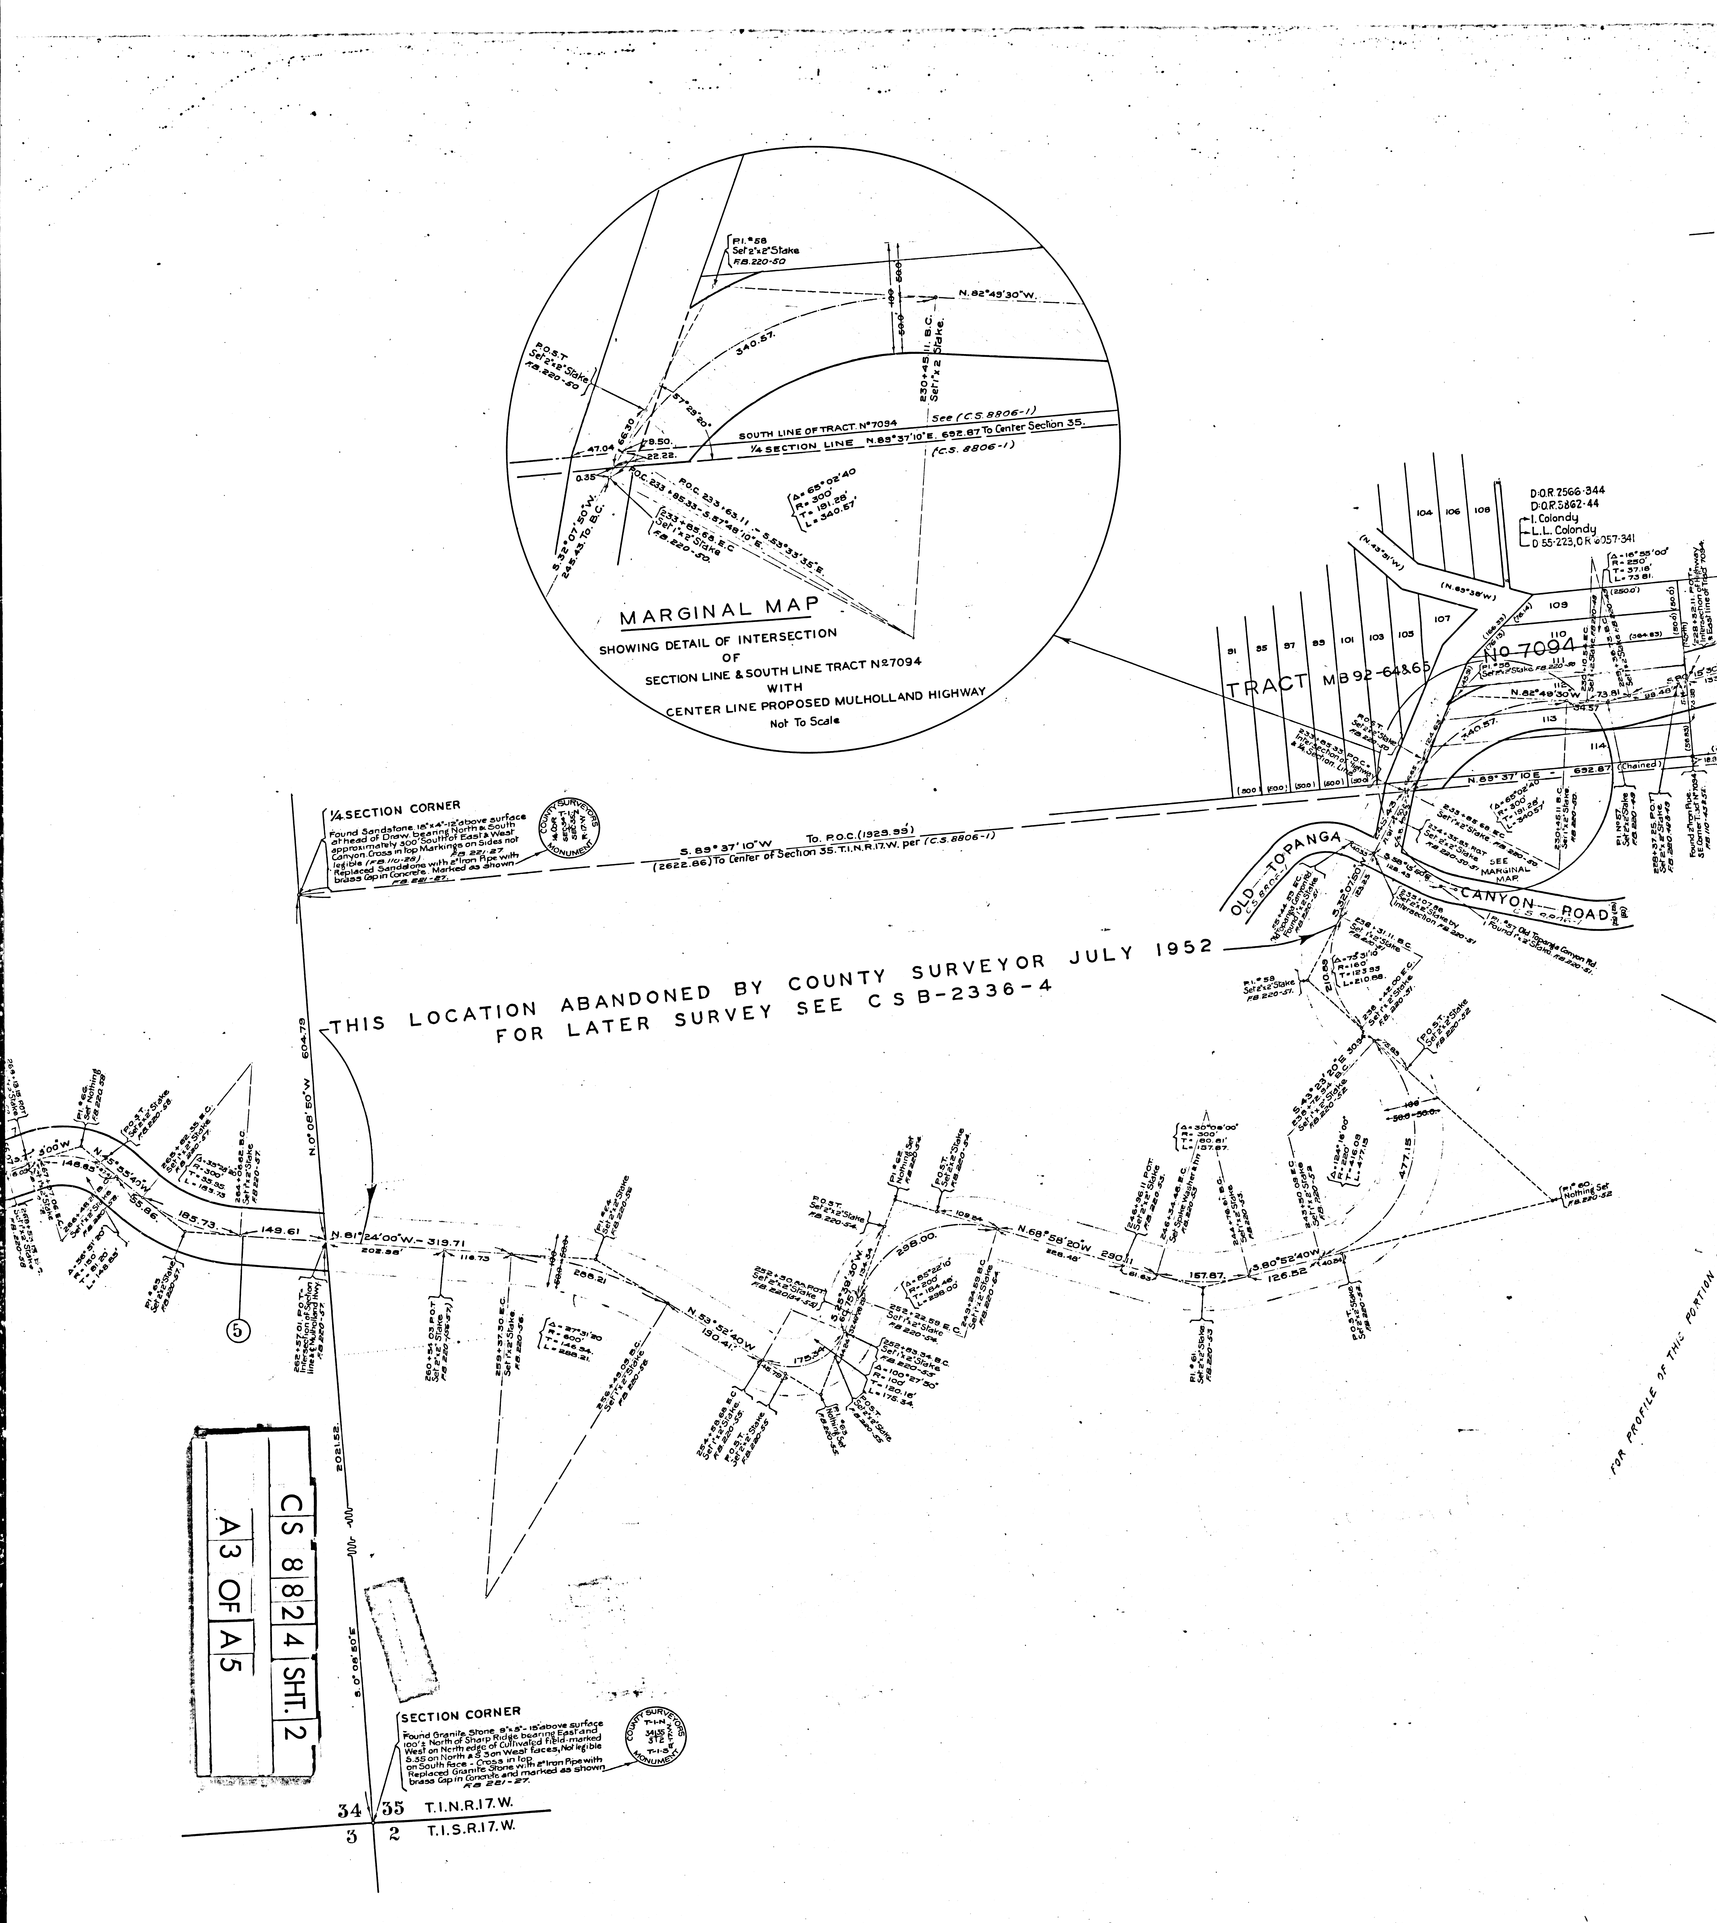
MARGINAL MAP
SHOWING DETAIL OF INTERSECTION
OF
SECTION LINE & SOUTH LINE TRACT N°7094
WITH
CENTER LINE PROPOSED MULHOLLAND HIGHWAY
Not To Scale
SOUTH LINE OF TRACT N°7094
1/4 SECTION LINE N.89°37'10"E. 692.87 To Center Section 35.
See (C.S. 8806-1)
(C.S. 8806-1)
TRACT MB 92-64&65
No 7094
D.O.R. 2566-344
D.O.R. 5862-44
I. Colondy
L.L. Colondy
D 55-223, O.R. 6057-341
1/4 SECTION CORNER
Found Sandstone, 18"x4"-12" above surface at head of Draw bearing North & South approximately 300' South of Coast & West Canyon. Cross in top. Markings on Sides not legible (F.B. 110-26) F.B. 221-27
Replaced Sandstone with 2" Iron Pipe with brass Cap in Concrete. Marked as shown F.B. 221-27.
S. 89° 37' 10" W To P.O.C. (1929.99')
(2622.86) To Center of Section 35. T.1.N.R.17.W. per (C.S. 8806-1)
OLD TOPANGA CANYON ROAD
SEE MARGINAL MAP
THIS LOCATION ABANDONED BY COUNTY SURVEYOR JULY 1952
FOR LATER SURVEY SEE C S B-2336-4
N.0°08'50"W 604.79
N.81°24'00"W.- 319.71
N.68°58'20"W 290.11
N.53°52'40"W 190.41
S.80°52'40"W 126.52
FOR PROFILE OF THIS PORTION
SECTION CORNER
Found Granite Stone, 8"x5"- 15" above surface 100'± North of Sharp Ridge bearing East and West on North edge of Cultivated Field-marked S.55 on North & S.3 on West faces, Not legible on South face - Cross in top. Replaced Granite Stone with 2" Iron Pipe with brass Cap in Concrete and marked as shown F.B. 221-27.
34 35 T.1.N.R.17.W.
3 2 T.1.S.R.17.W.
CS 8824 SHT. 2
A3 OF A5

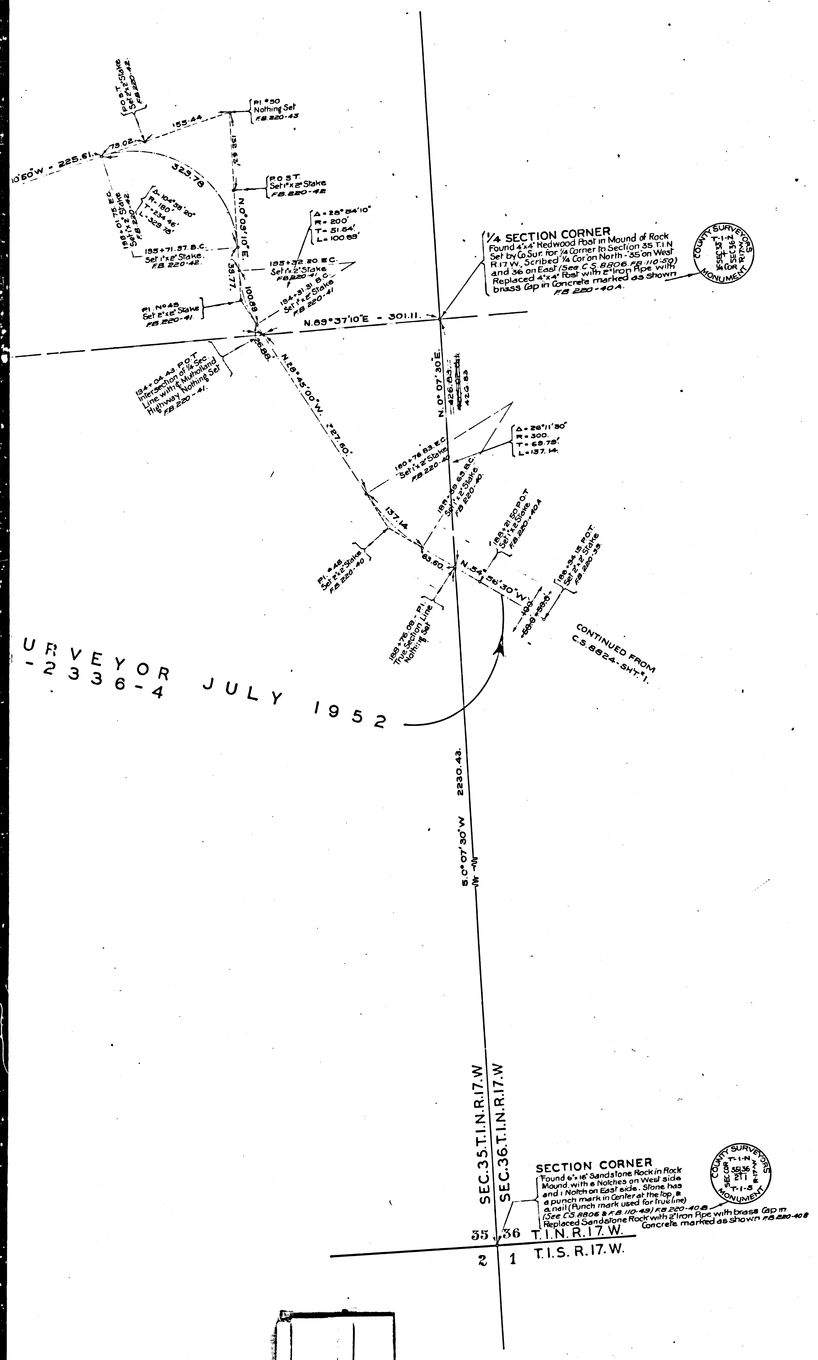

CS 8824 SHT. 2
A5 OF A5

MAP OF

MULHOLLAND HIGHWAY

FROM

TOPANGA CANYON ROAD

TO

MALIBU ROAD

AT

ARROYO SEQUIT

COUNTY SURVEYORS MAP № 8824

SHEET NO 2 OF 15 SHEETS

SCALE 1 INCH = 100 FT

J.E.ROCKHOLD COUNTY SURVEYOR

SURVEYED FROM OCT. 1925 TO AUG.-1926

SURVEYED UNDER INSTRUCTIONS OF THE BOARD OF SUPERVISORS PER ORDER DATED AUG 31 - 1925 BEARINGS ARE BASED ON SOLAR OBSERVATION VICINITY OF STA 6+74.35 FIELD BOOK 200. PAGE 10.

F.B. 220 - 224.

LOCATING ENG'R - H.I. COMLY
FIELD WORK BY W.M. HOLMES
" " " E.T. MANKEY
OFFICE WORK BY W.J. LUCAS
" " H.U.M. HIGGINS
CHECKED BY E.J. BROOK
" " K.R. McPHERSON
Revised July 1952 W.T.L.

INDEX 89

FOR PROFILE OF THIS SHEET № 2 SEE C.S. 8896 SHEETS 2-3-4

FOR INDEX MAP SEE C.S. B-1559.

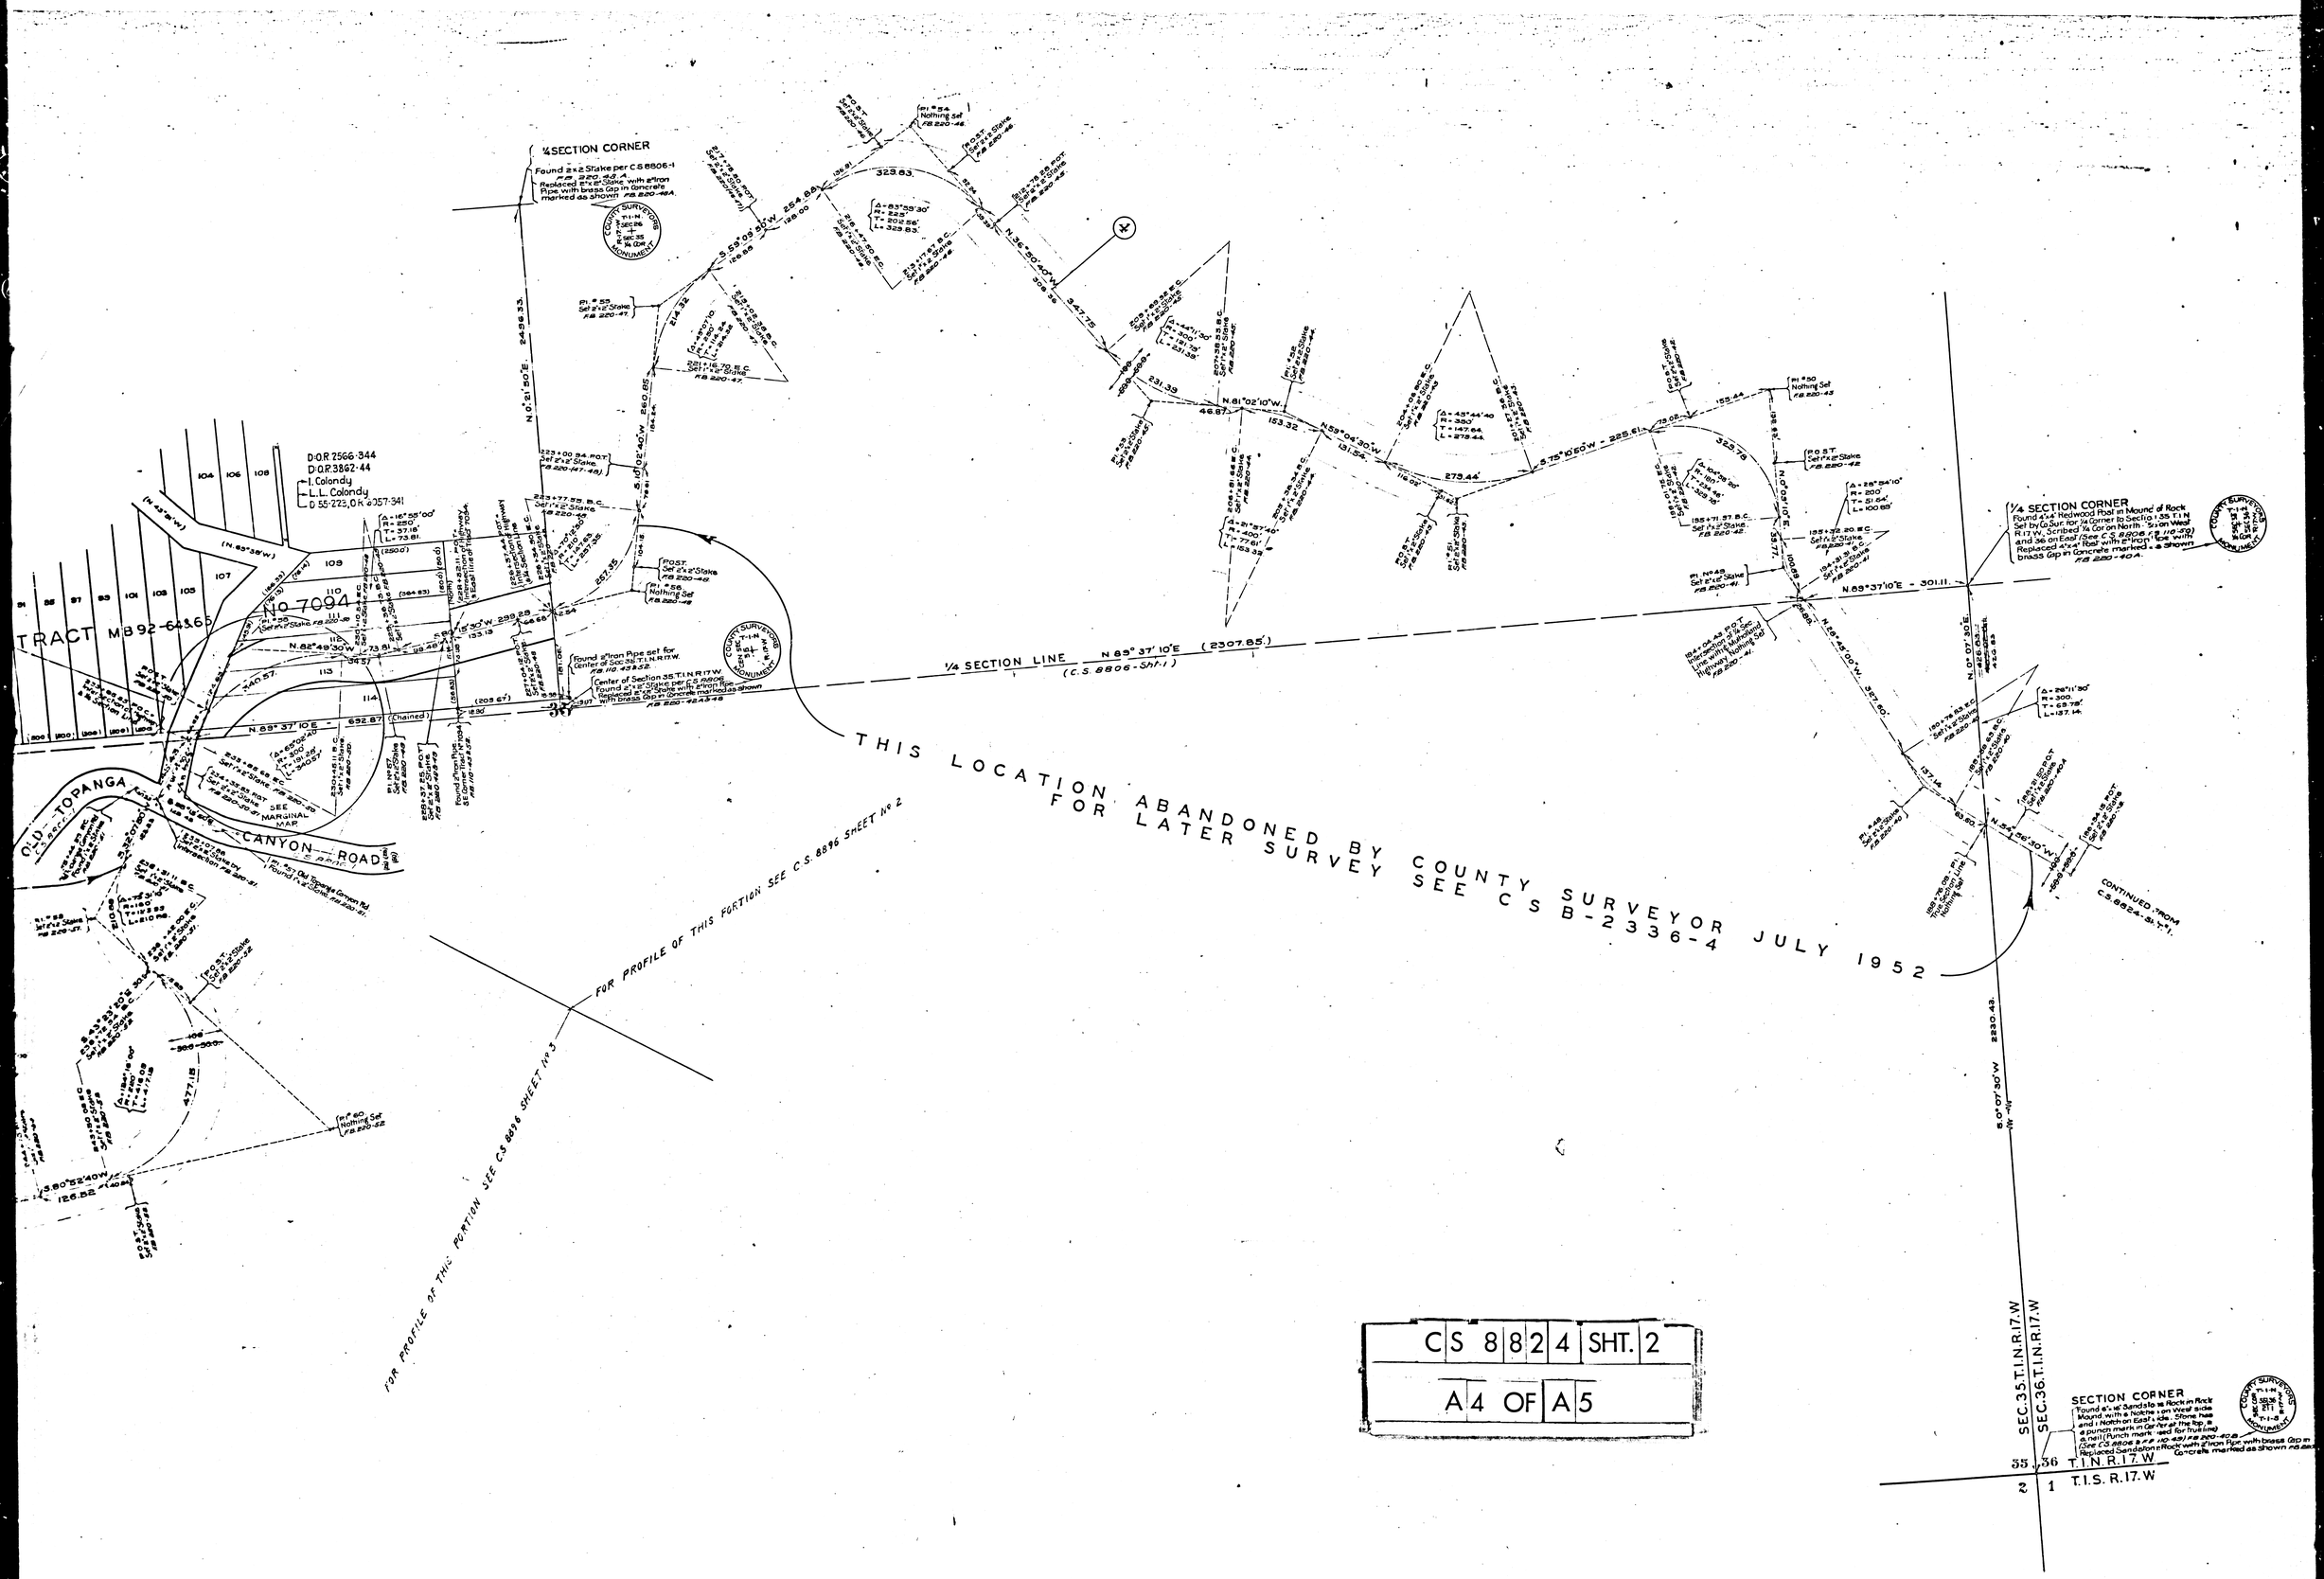

CS 8824 SHT. 2
A4 OF A5