


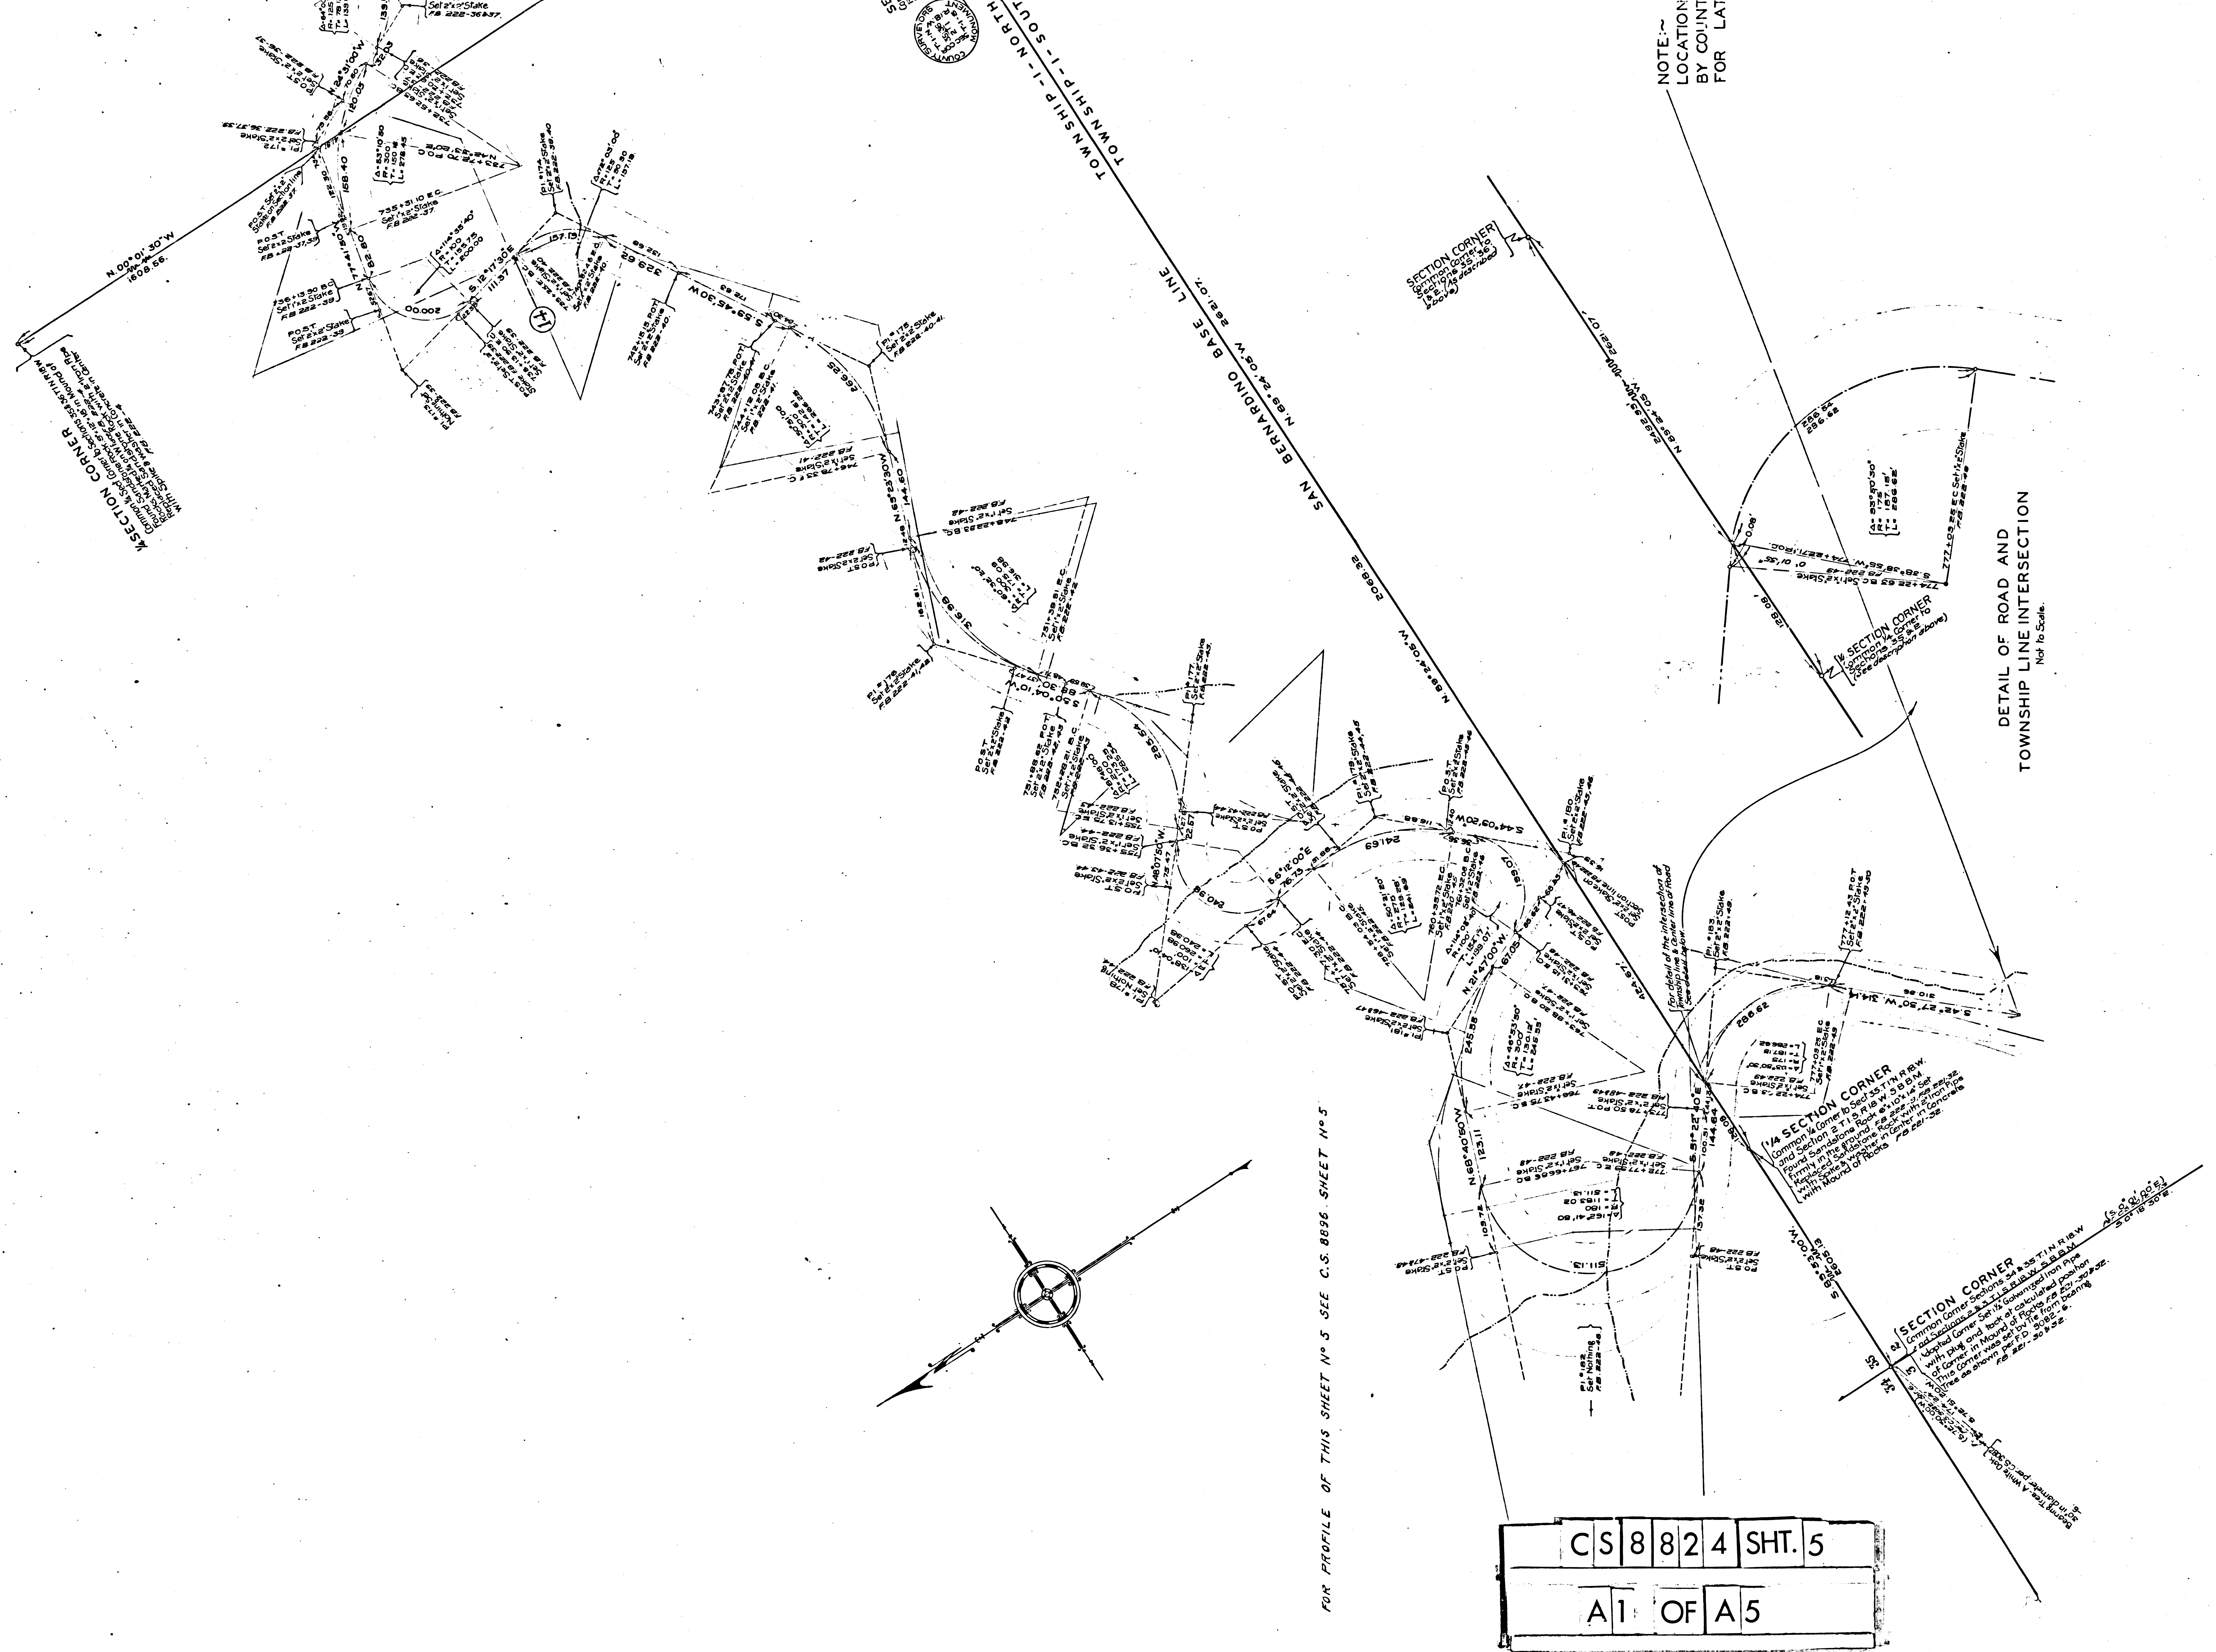


NOTE: LOCATION
BY COUNTY
FOR LAT

DETAIL OF ROAD AND
TOWNSHIP LINE INTERSECTION
Not To Scale.


FOR PROFILE OF THIS SHEET NO 5 SEE C.S. 8896 SHEET NO 5

CS	8	8	2	4	SHT.	5
A1	OF	A5				

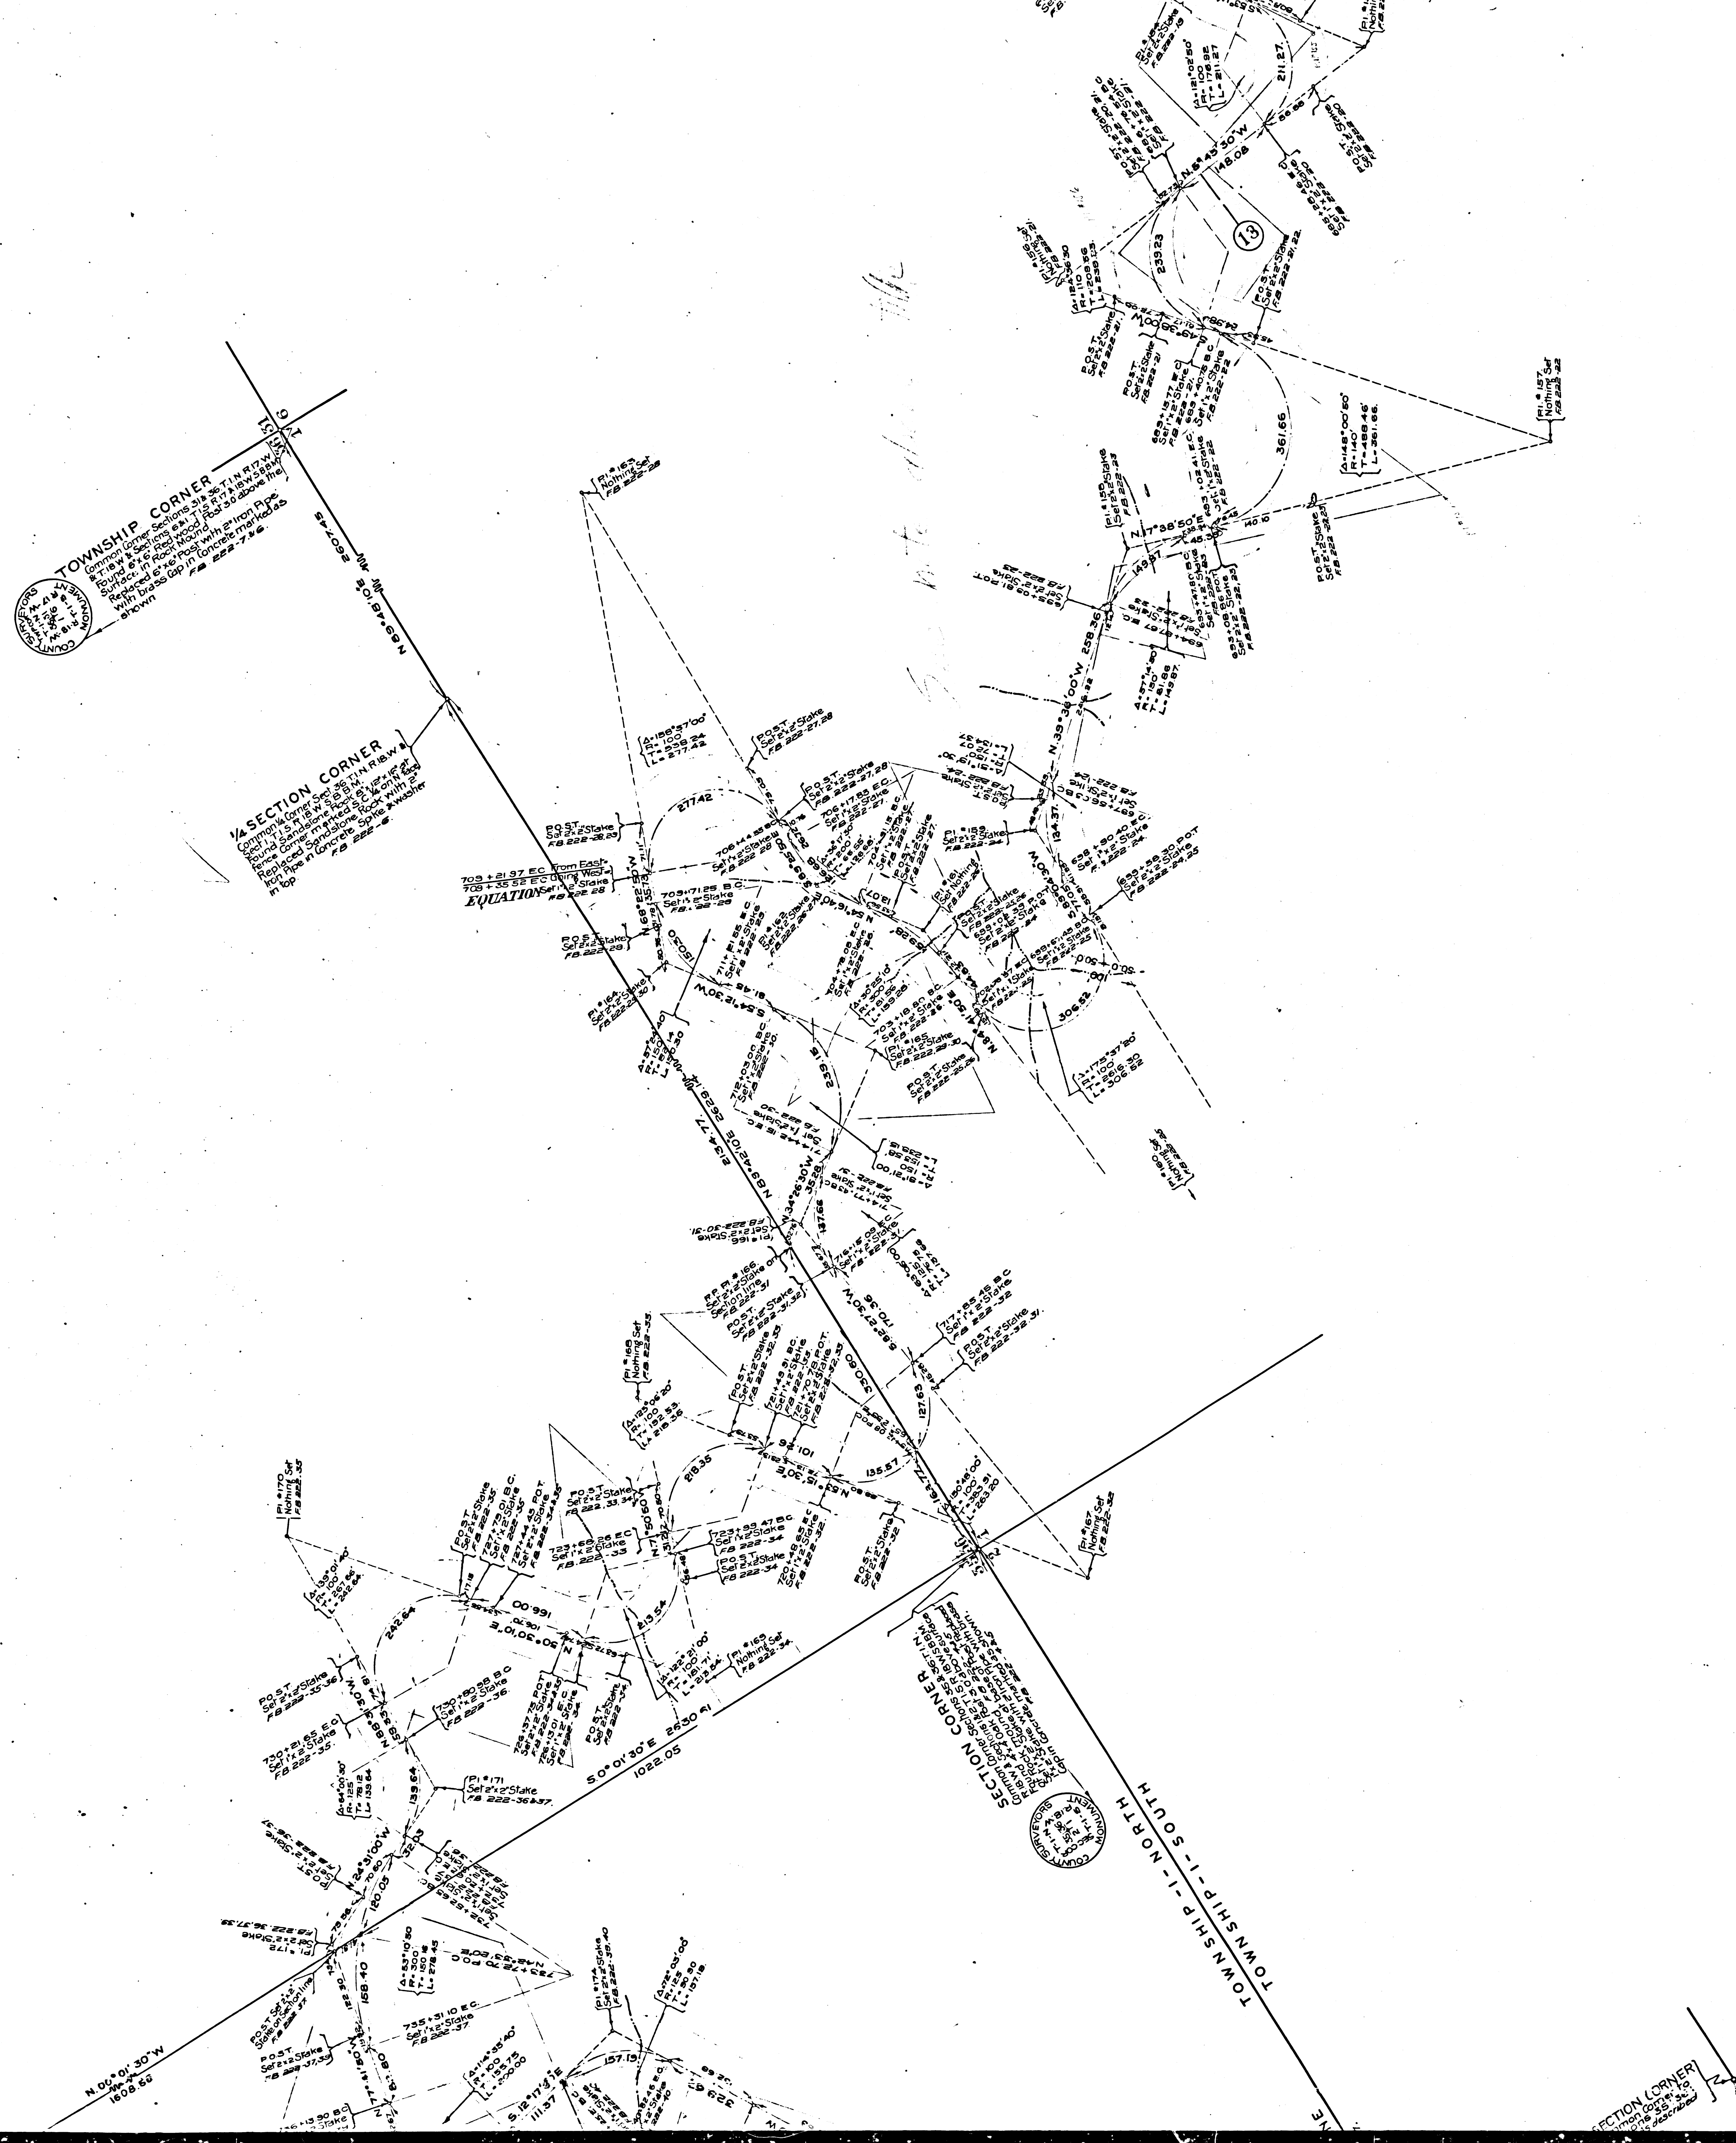

NOTE:-
LOCATION SHOWN ON THIS SHEET ABANDONED
BY COUNTY SURVEYOR ~ OCTOBER 1938.
FOR LATER SURVEY SEE C.S.8824-15.


CS	8	8	2	4	SHT.	5
A	2	OF	A	5		

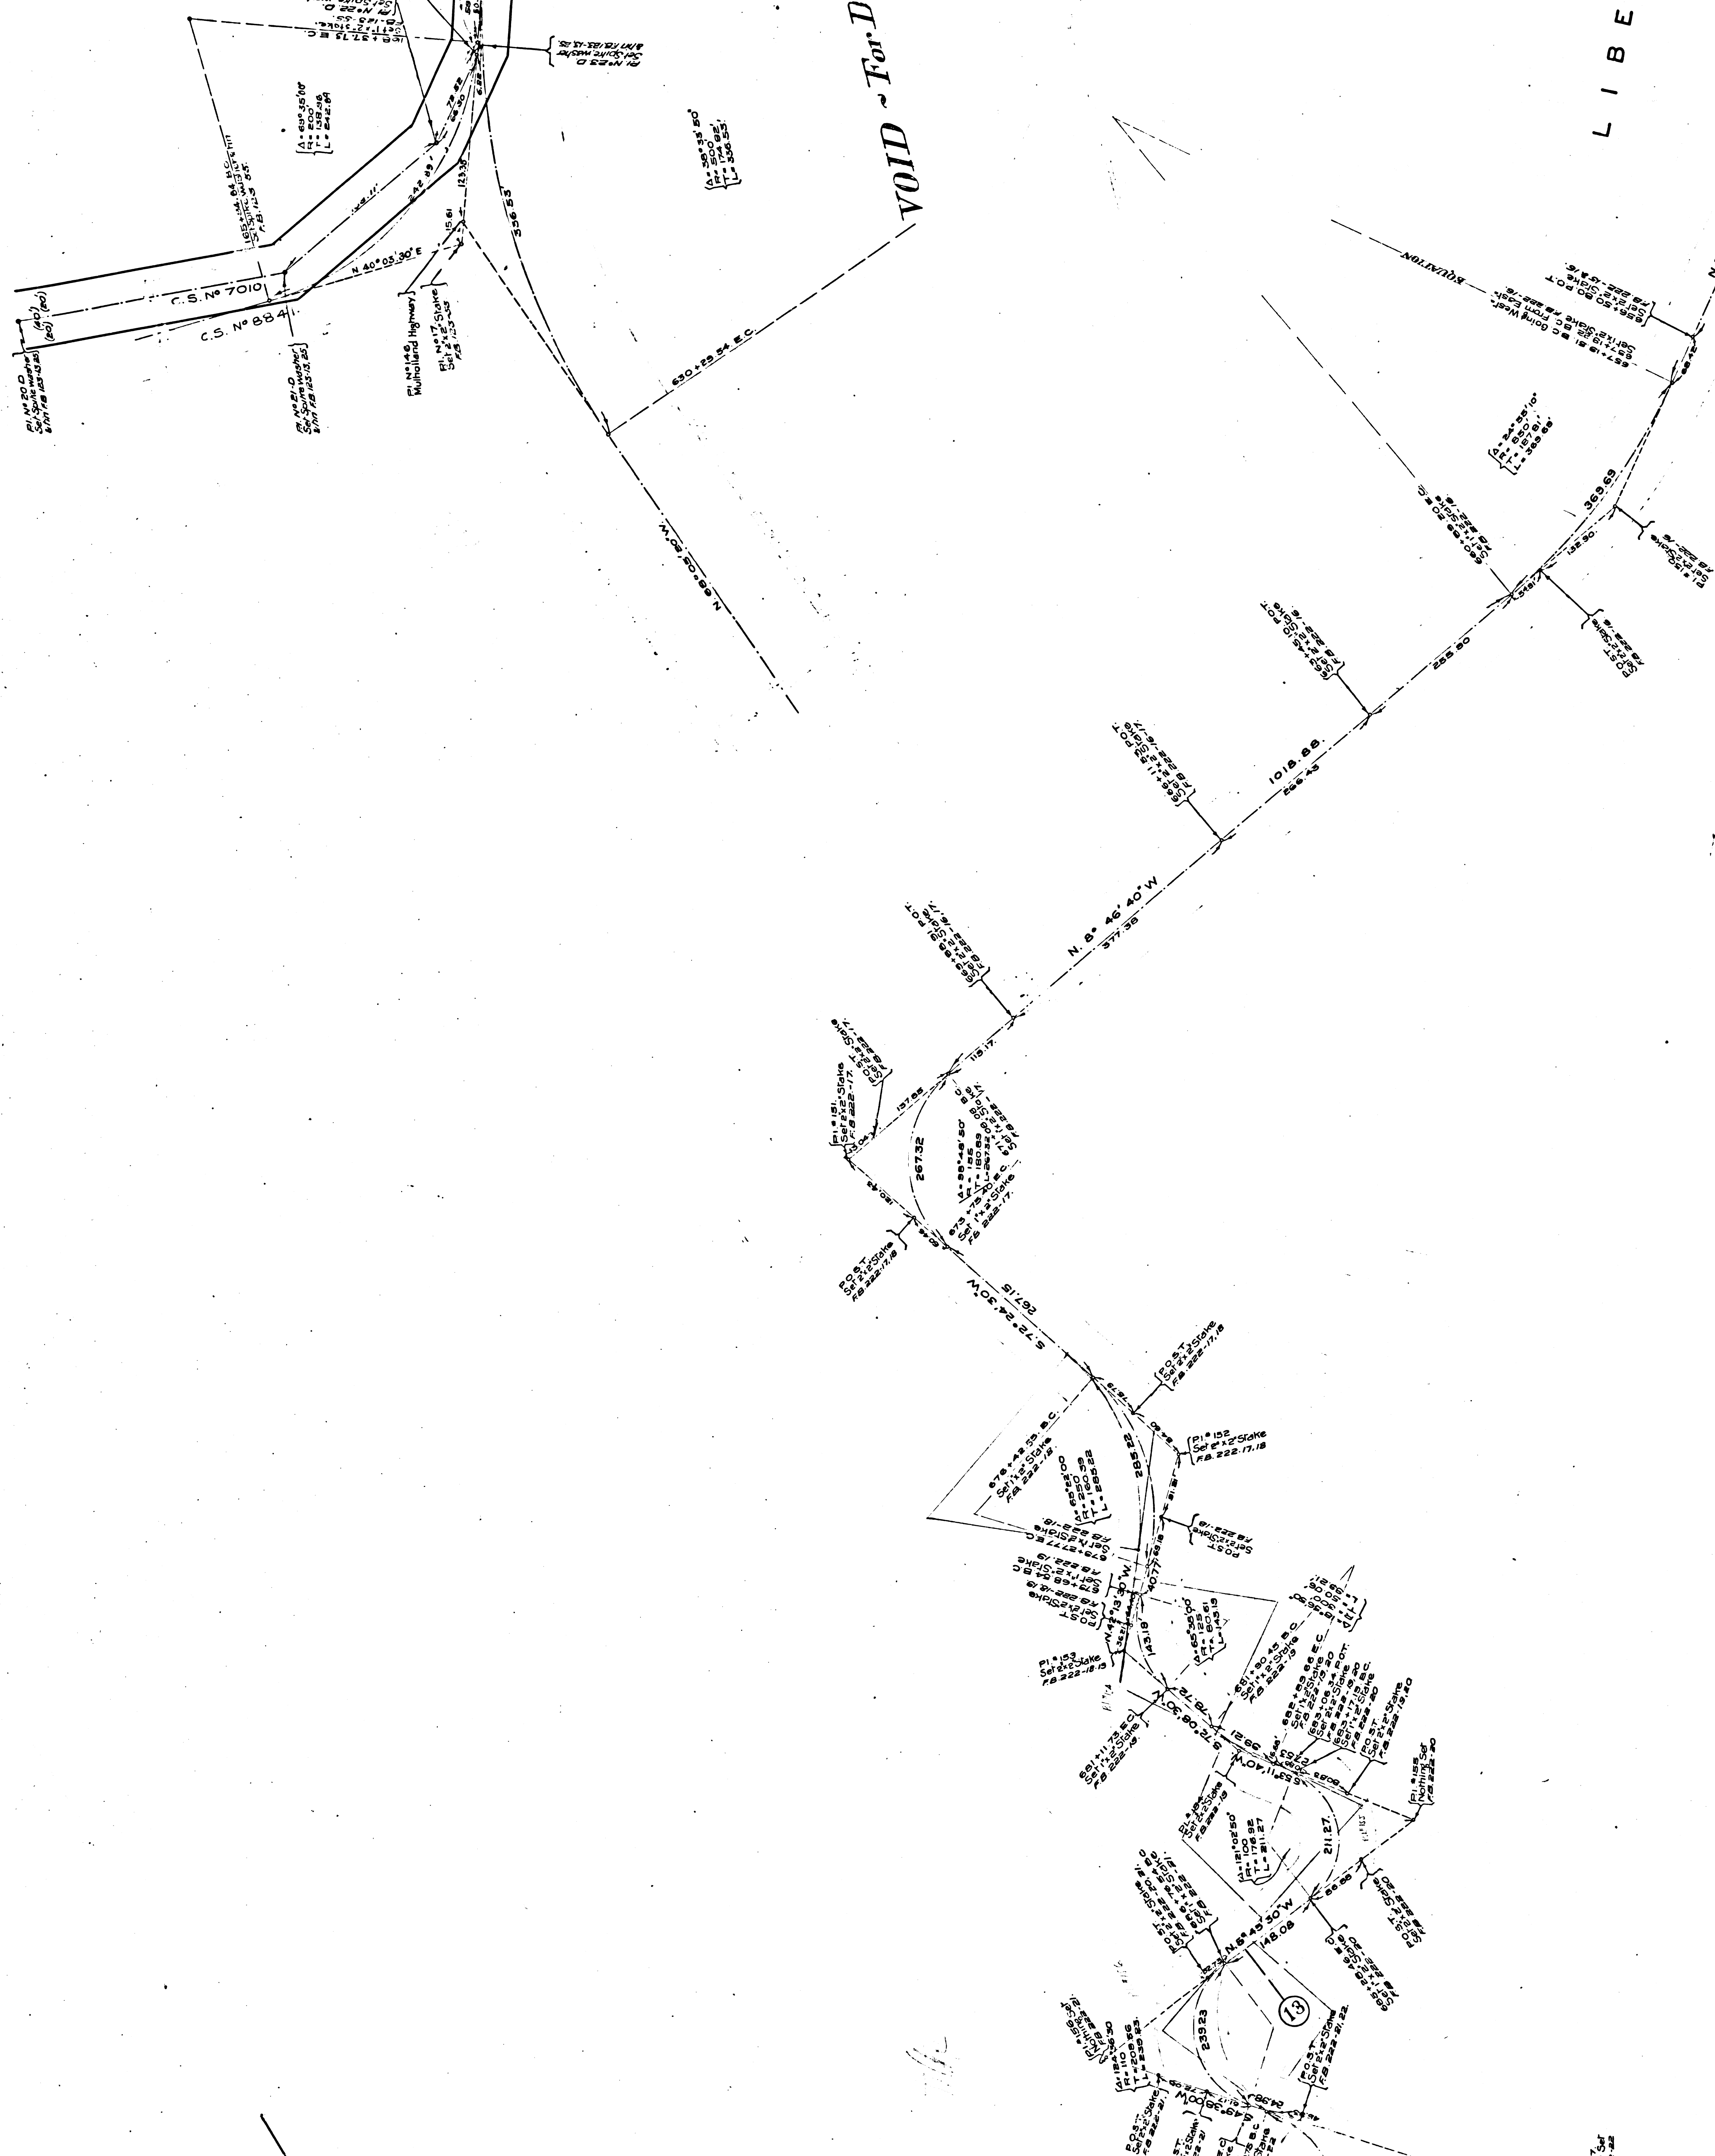

LIBE

See net

CS	8	8	2	4	SHT.	5
A	3	OF	A	5		

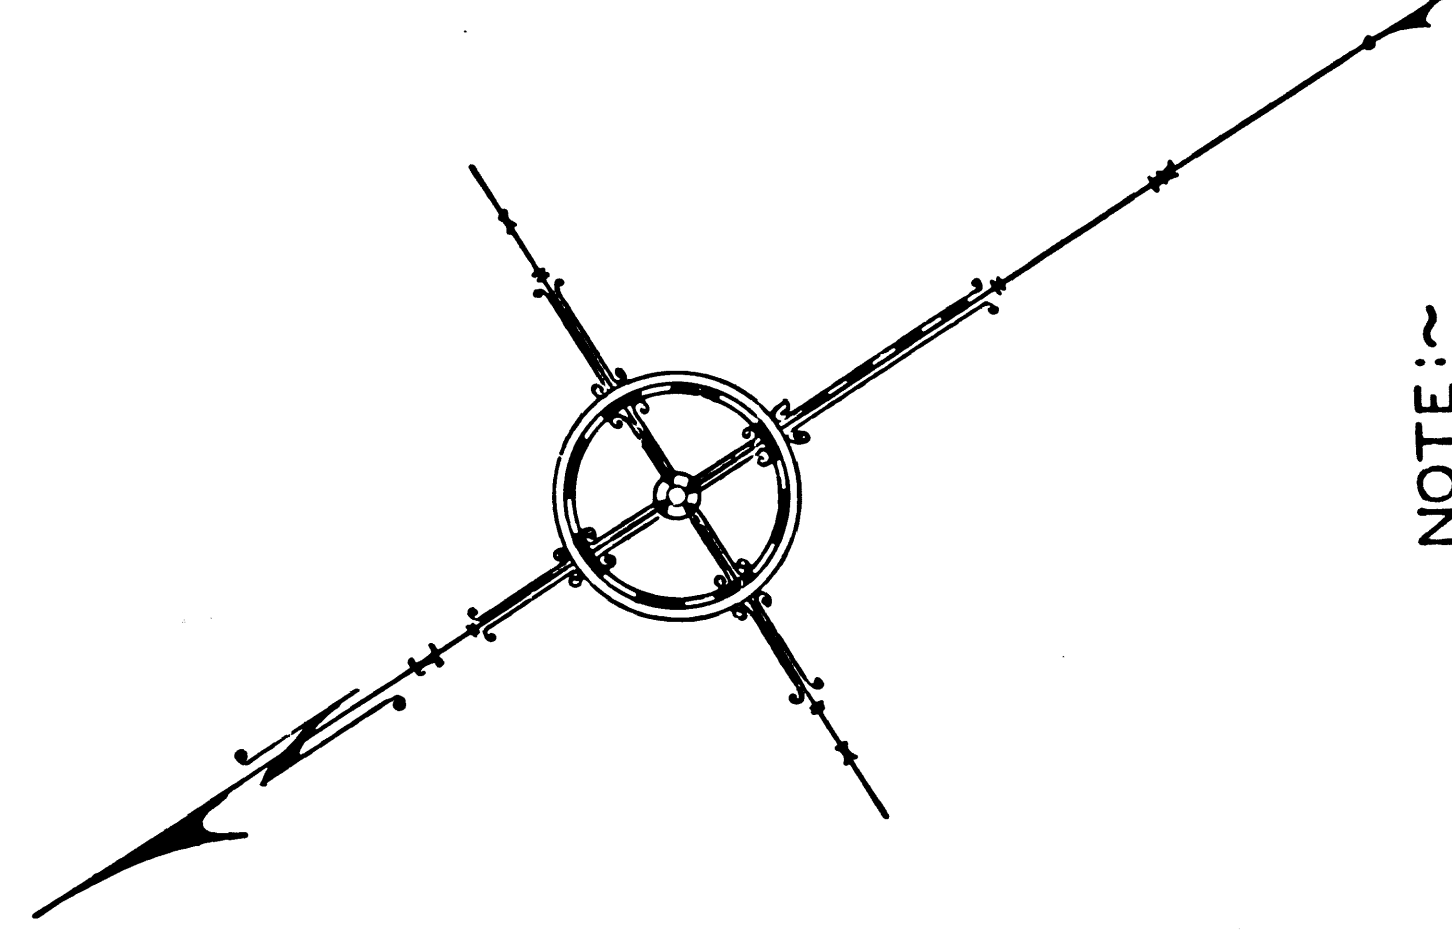

NOTE:-
LOCATION SHOWN ON THIS SHEET ABANDONED
BY COUNTY SURVEYOR ~ OCTOBER 1938.
FOR LATER SURVEY SEE C.S.8824-15

MULHOLLAND HIGHWAY

FROM
TOPANGA CANYON ROAD
TO
MALIBU ROAD
AT
ARROYO SEQUIT


COUNTY SURVEYORS MAP NO 8824
SHEET NO 5 OF 15 SHEETS
SCALE 1 INCH = 100 FT

J.E. ROCKHOLD - COUNTY SURVEYOR

SURVEYED FROM OCT-1925 TO AUG-1926

SURVEYED UNDER INSTRUCTIONS OF THE BOARD
OF SUPERVISORS PER ORDER DATED AUG 31 - 1925
BEARINGS ARE BASED ON SOLAR OBSERVATION
VICINITY OF STA 674.35 - FIELD BOOK 200-PAGE 10

F B 220 - 224
LOCATING ENGR - H. I. COMLY
FIELD WORK BY W. M. HOLMES
" " E. T. MANKEY
OFFICE WORK BY J. H. SMITH
" " H. M. HIGGINS
CHECKED BY E. J. BROOK
" " K. R. McPHERSON

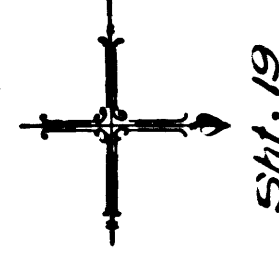


FOR PROFILE OF THIS SHEET NO 5 SEE C.S. 8824 SHEET NO 5
FOR INDEX MAP SEE C.S.B-1559.

SECTION CORNER
TOWNSHIP SOUTH
RANGE 17 WEST
TOWNSHIP SOUTH
RANGE 17 WEST

SECTION CORNER
TOWNSHIP SOUTH
RANGE 17 WEST
TOWNSHIP SOUTH
RANGE 17 WEST

CS 8824 SHT. 5
A 5 OF A 5

SECTION CORNER
TOWNSHIP SOUTH
RANGE 17 WEST
TOWNSHIP SOUTH
RANGE 17 WEST

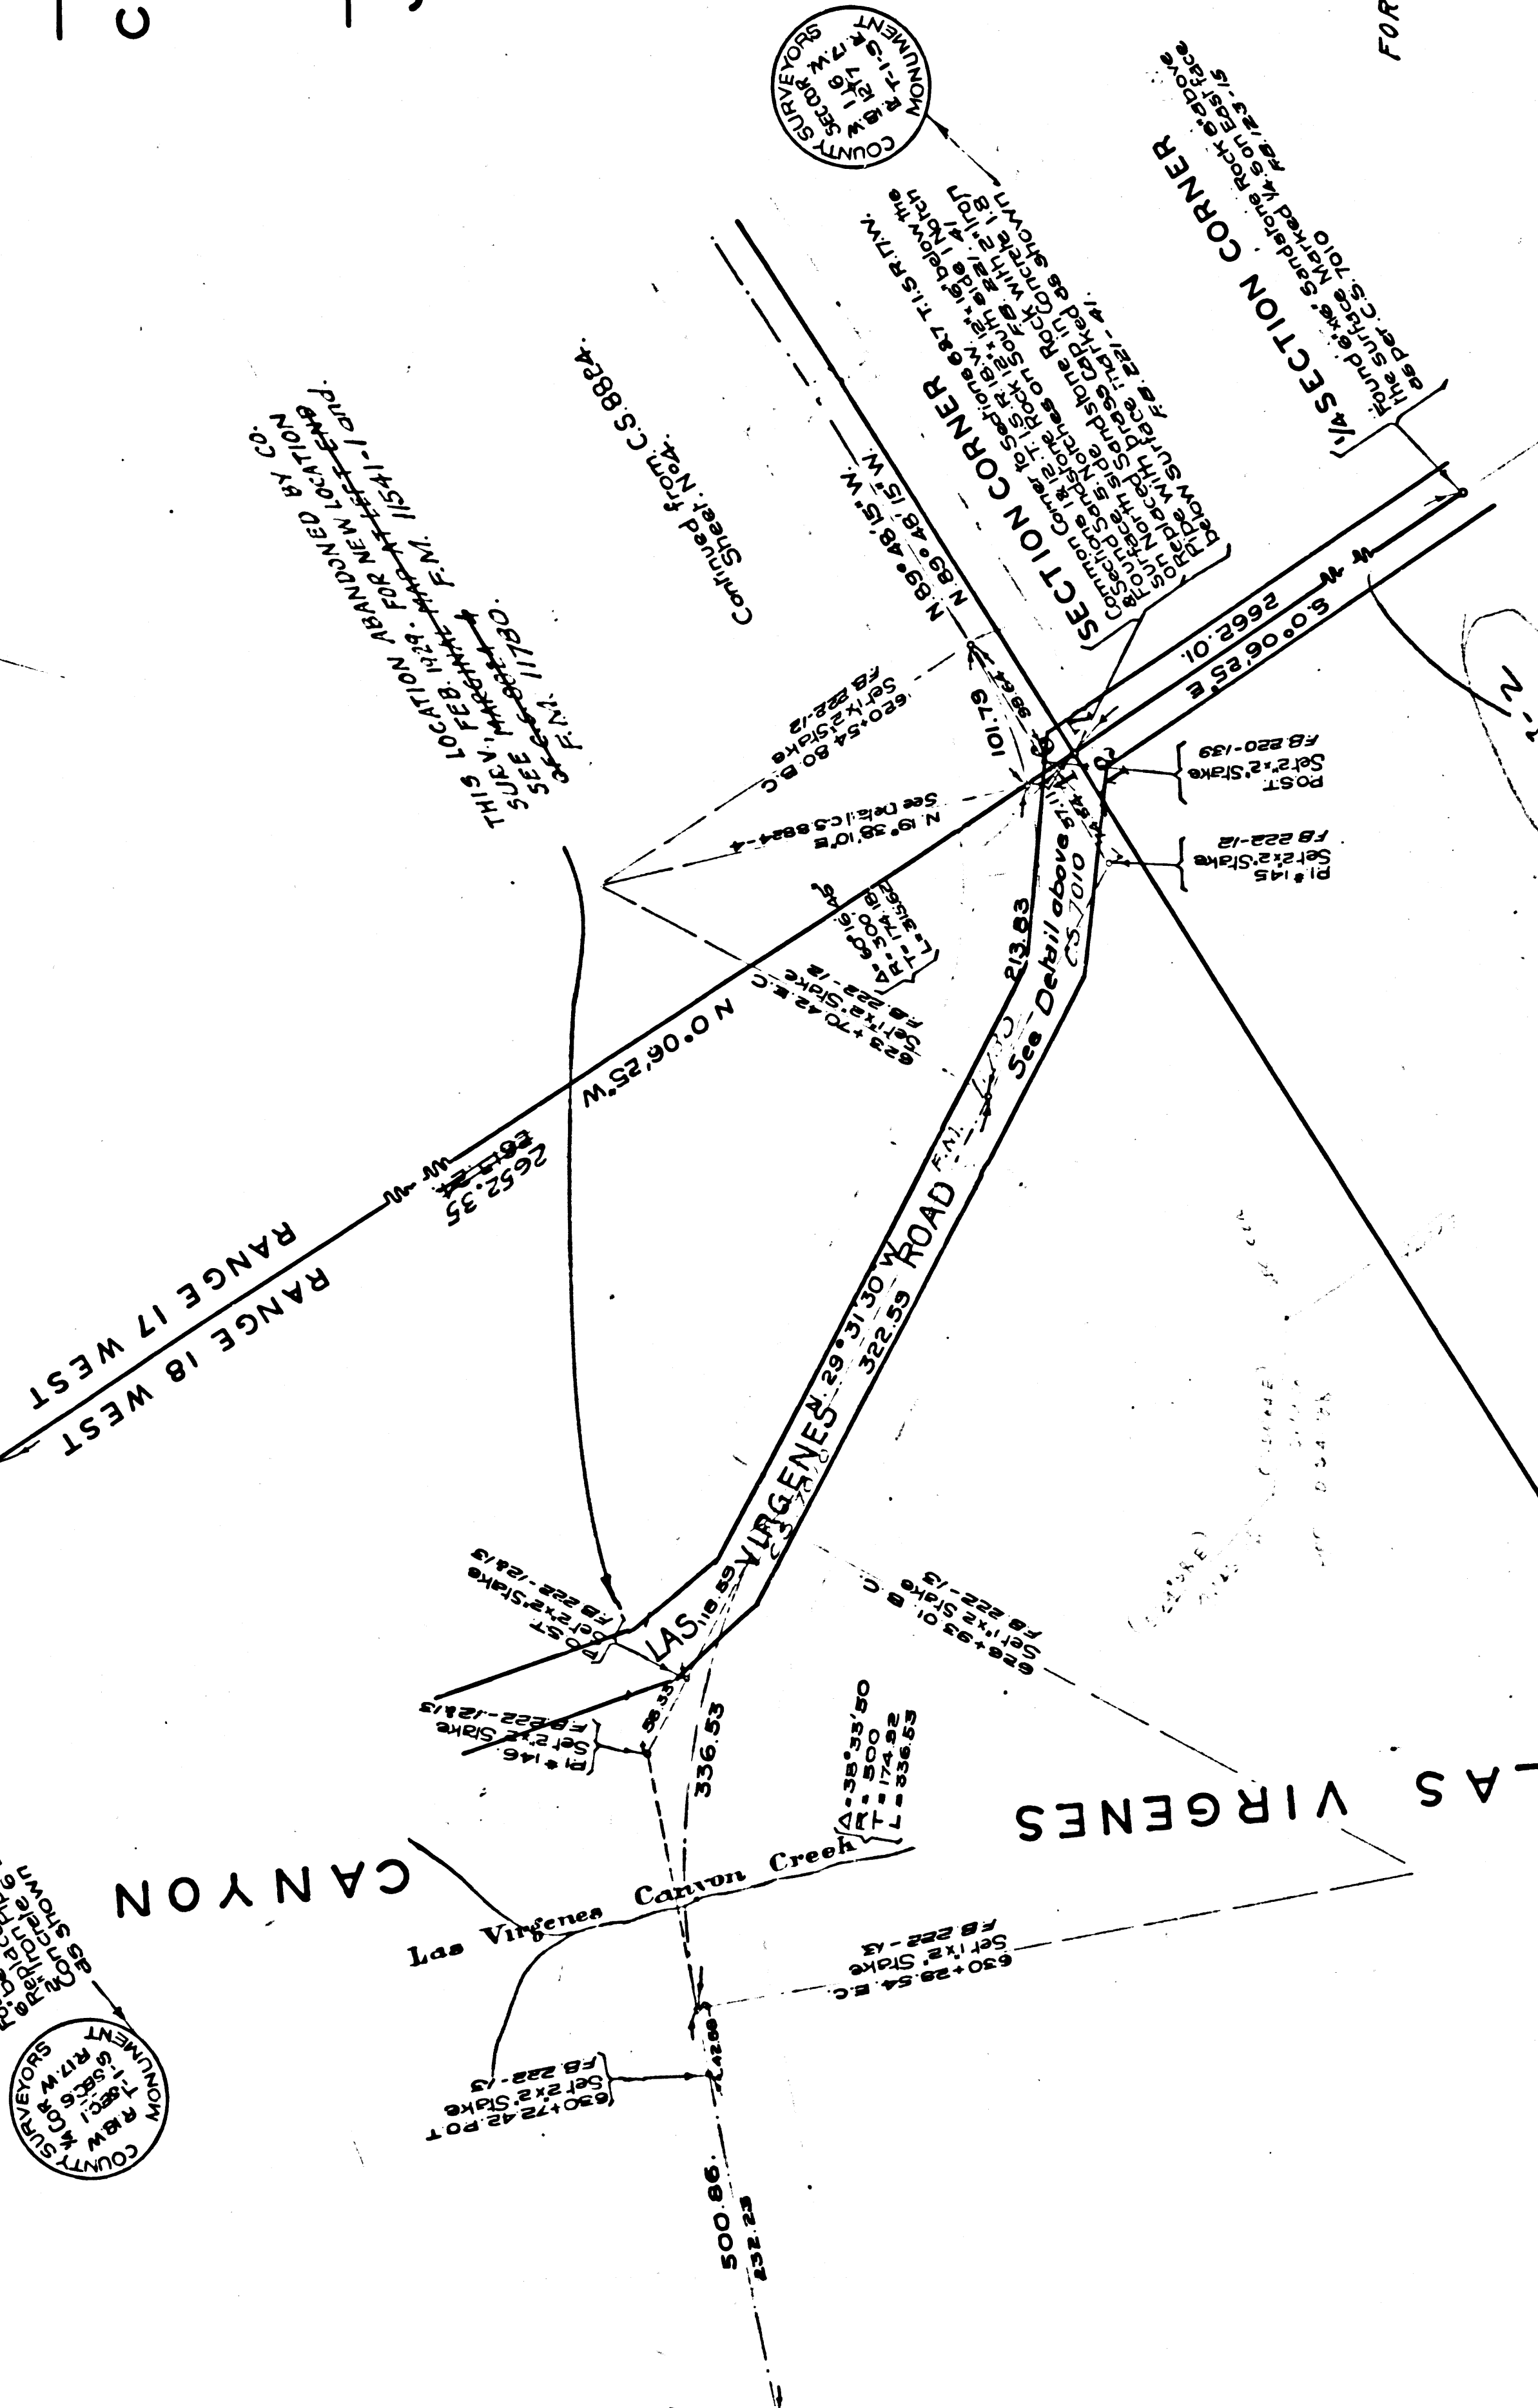

C.S.B. 1401-2

