




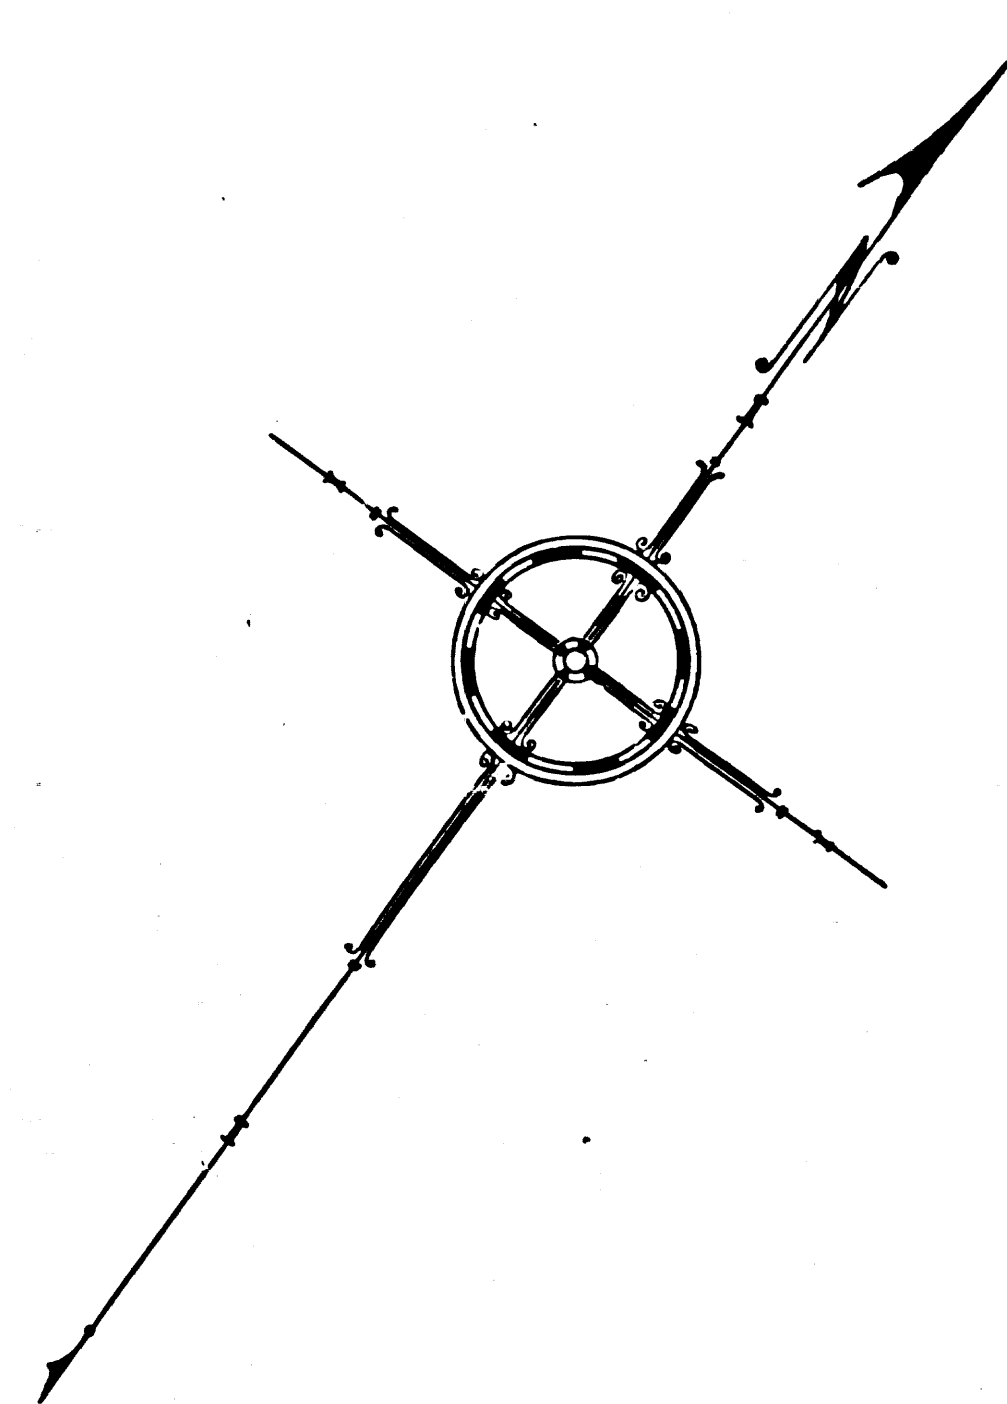

FOR PROFILE OF THIS SHEET N° 9 SEE C.S. 8826 SHEETS N° 8-9

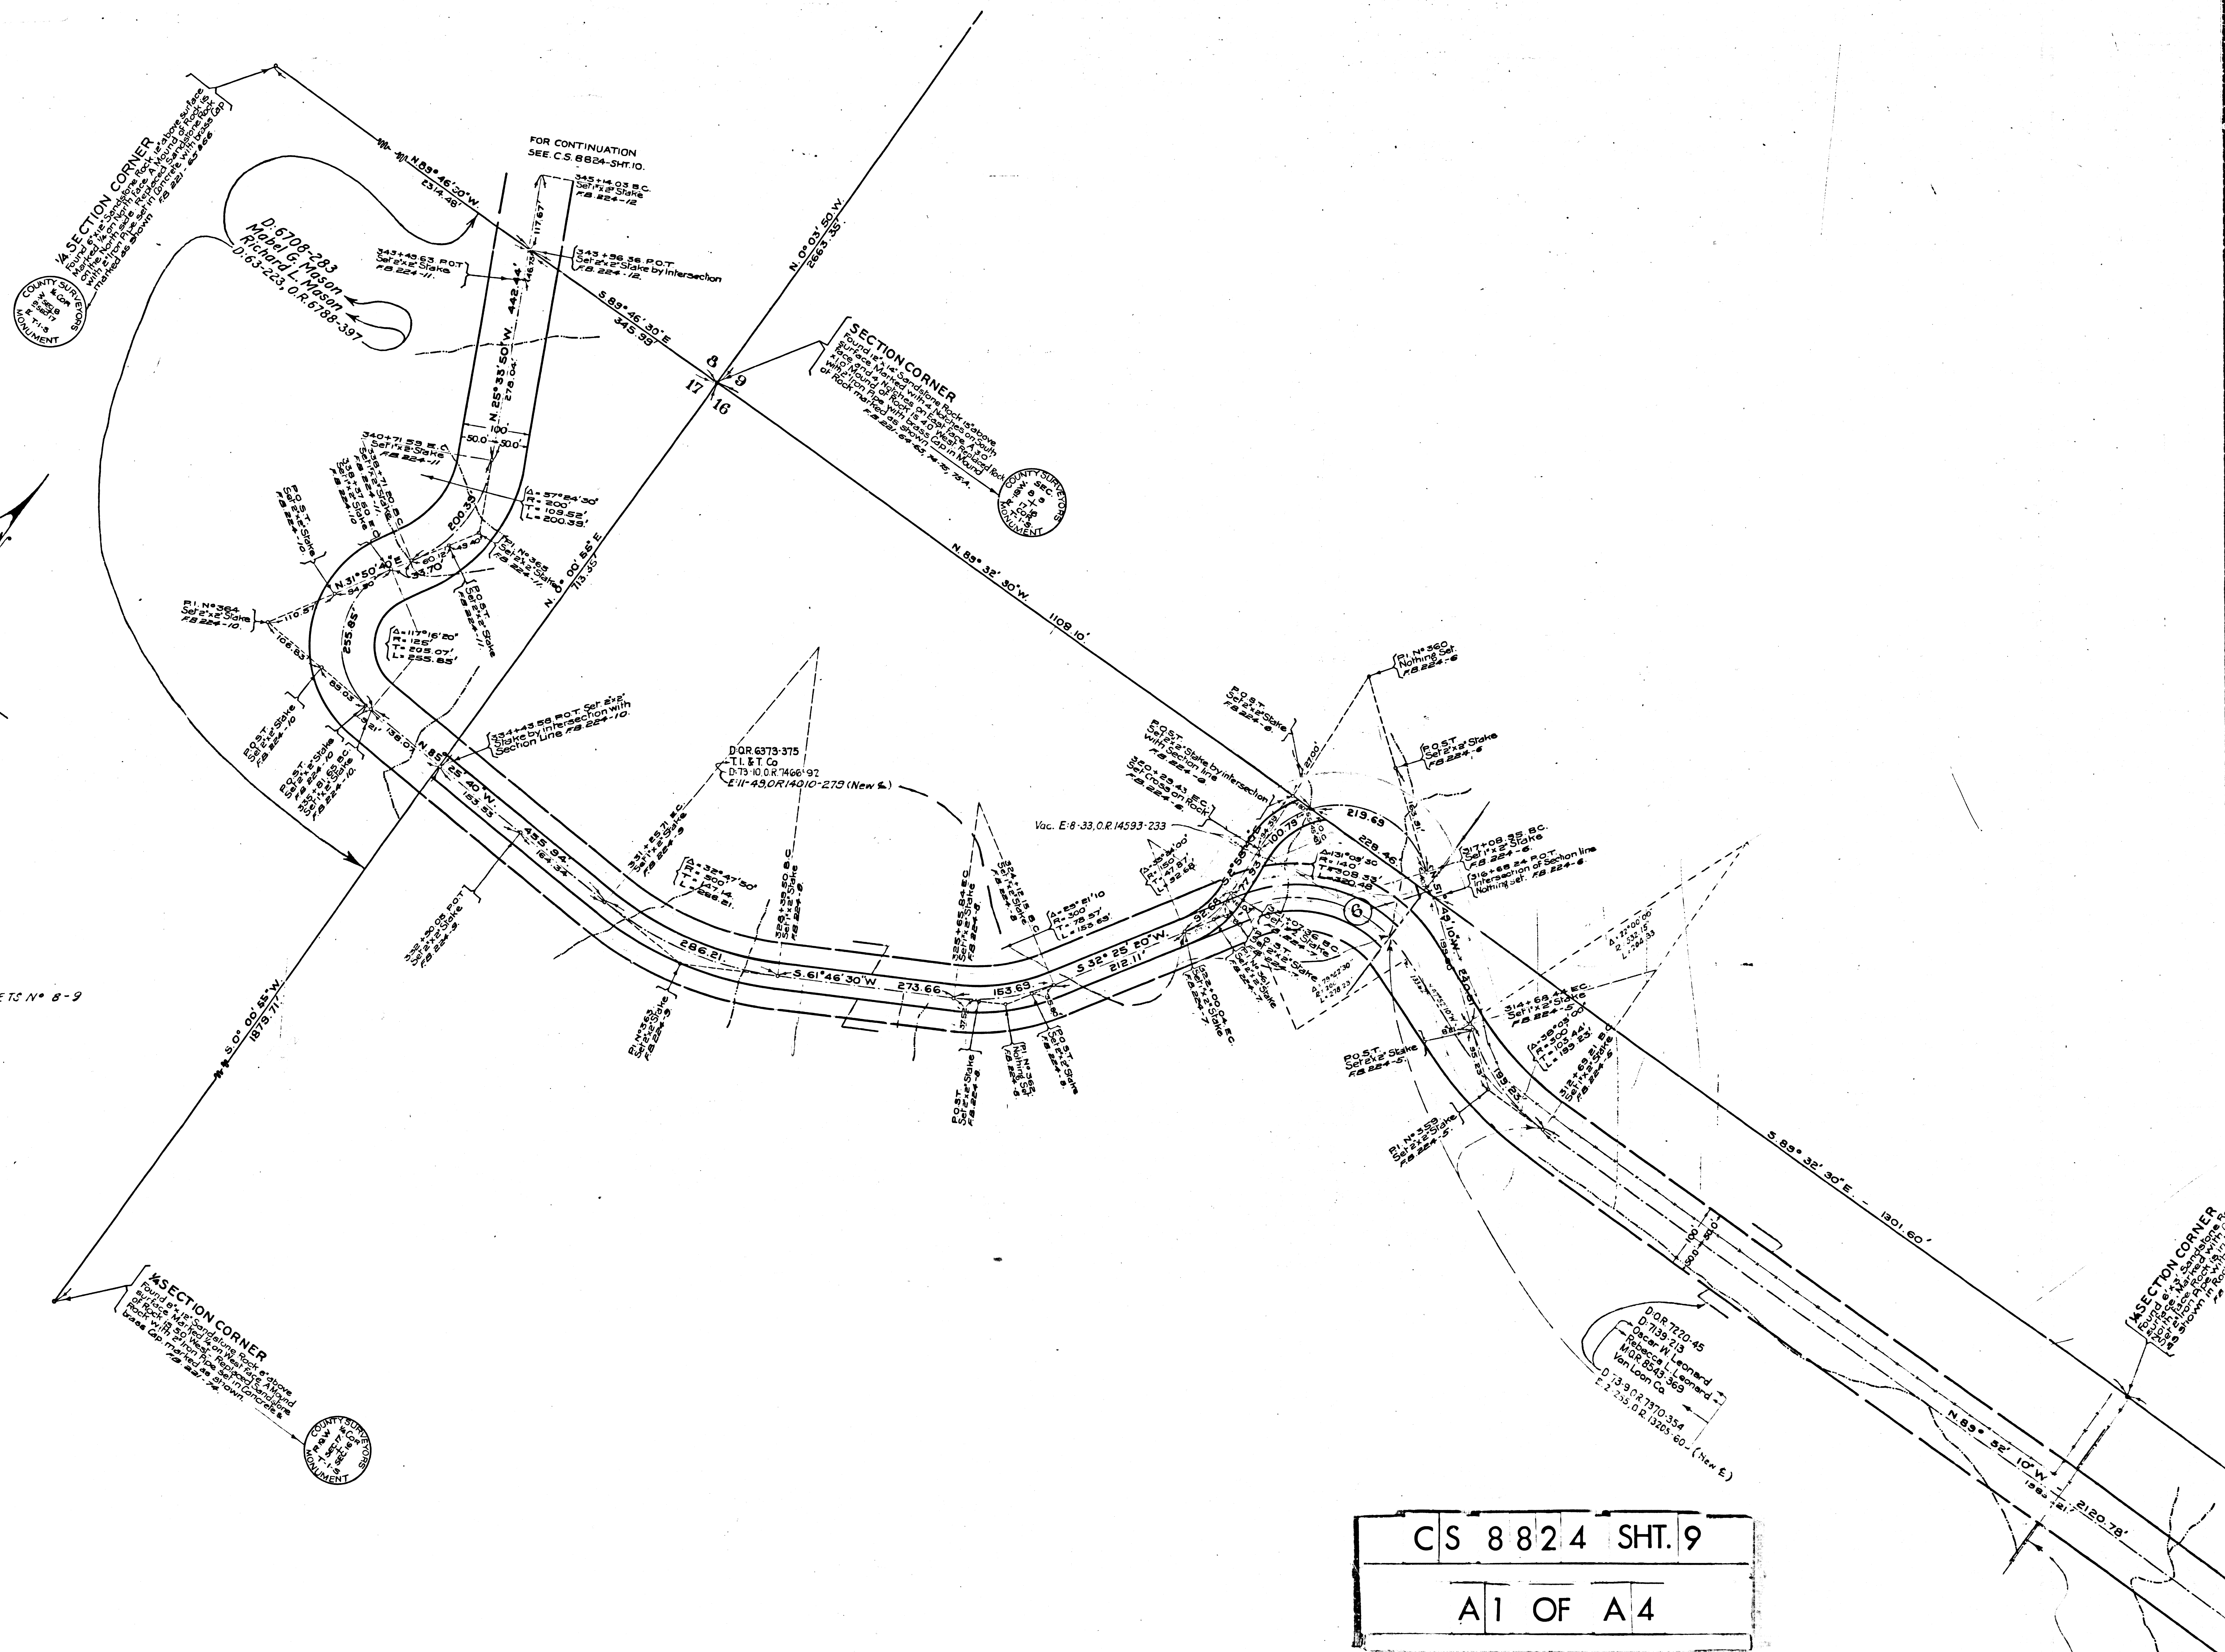


CS 8824	SHT. 9
A1 OF A4	

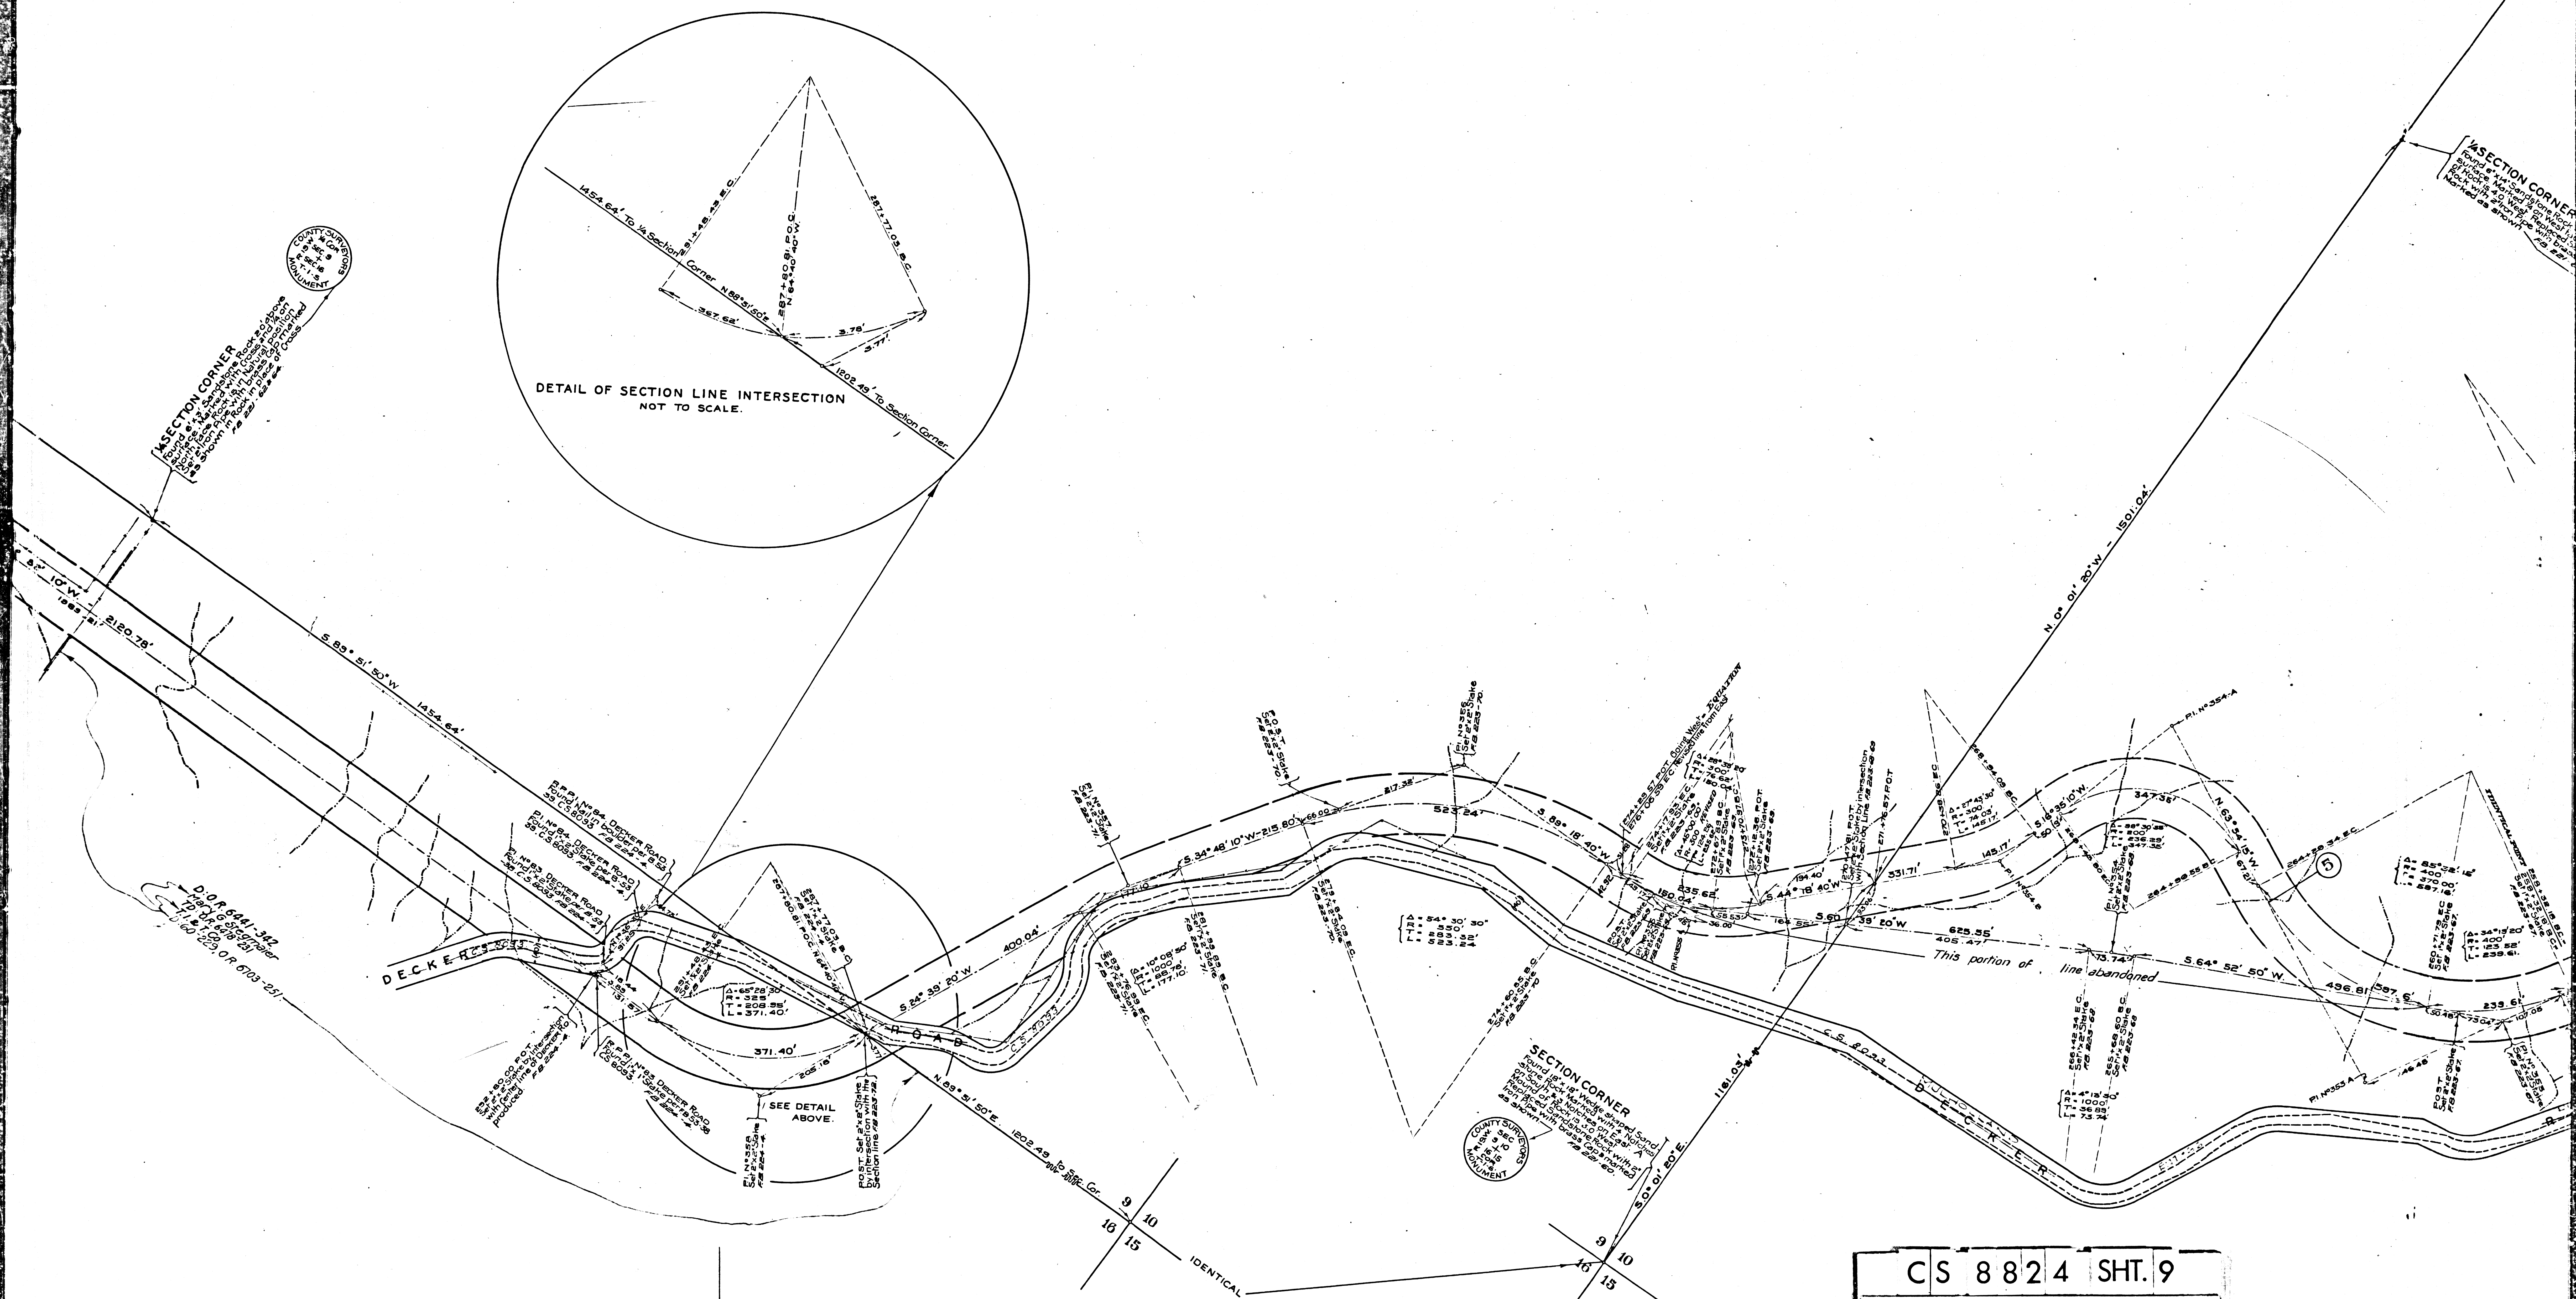


FOR PROFILE OF THIS PORTION SEE C.S. 8824 SHEET NO. 3

FOR PROFILE OF THIS PORTION SEE C.S. 8824 SHEET NO. 8

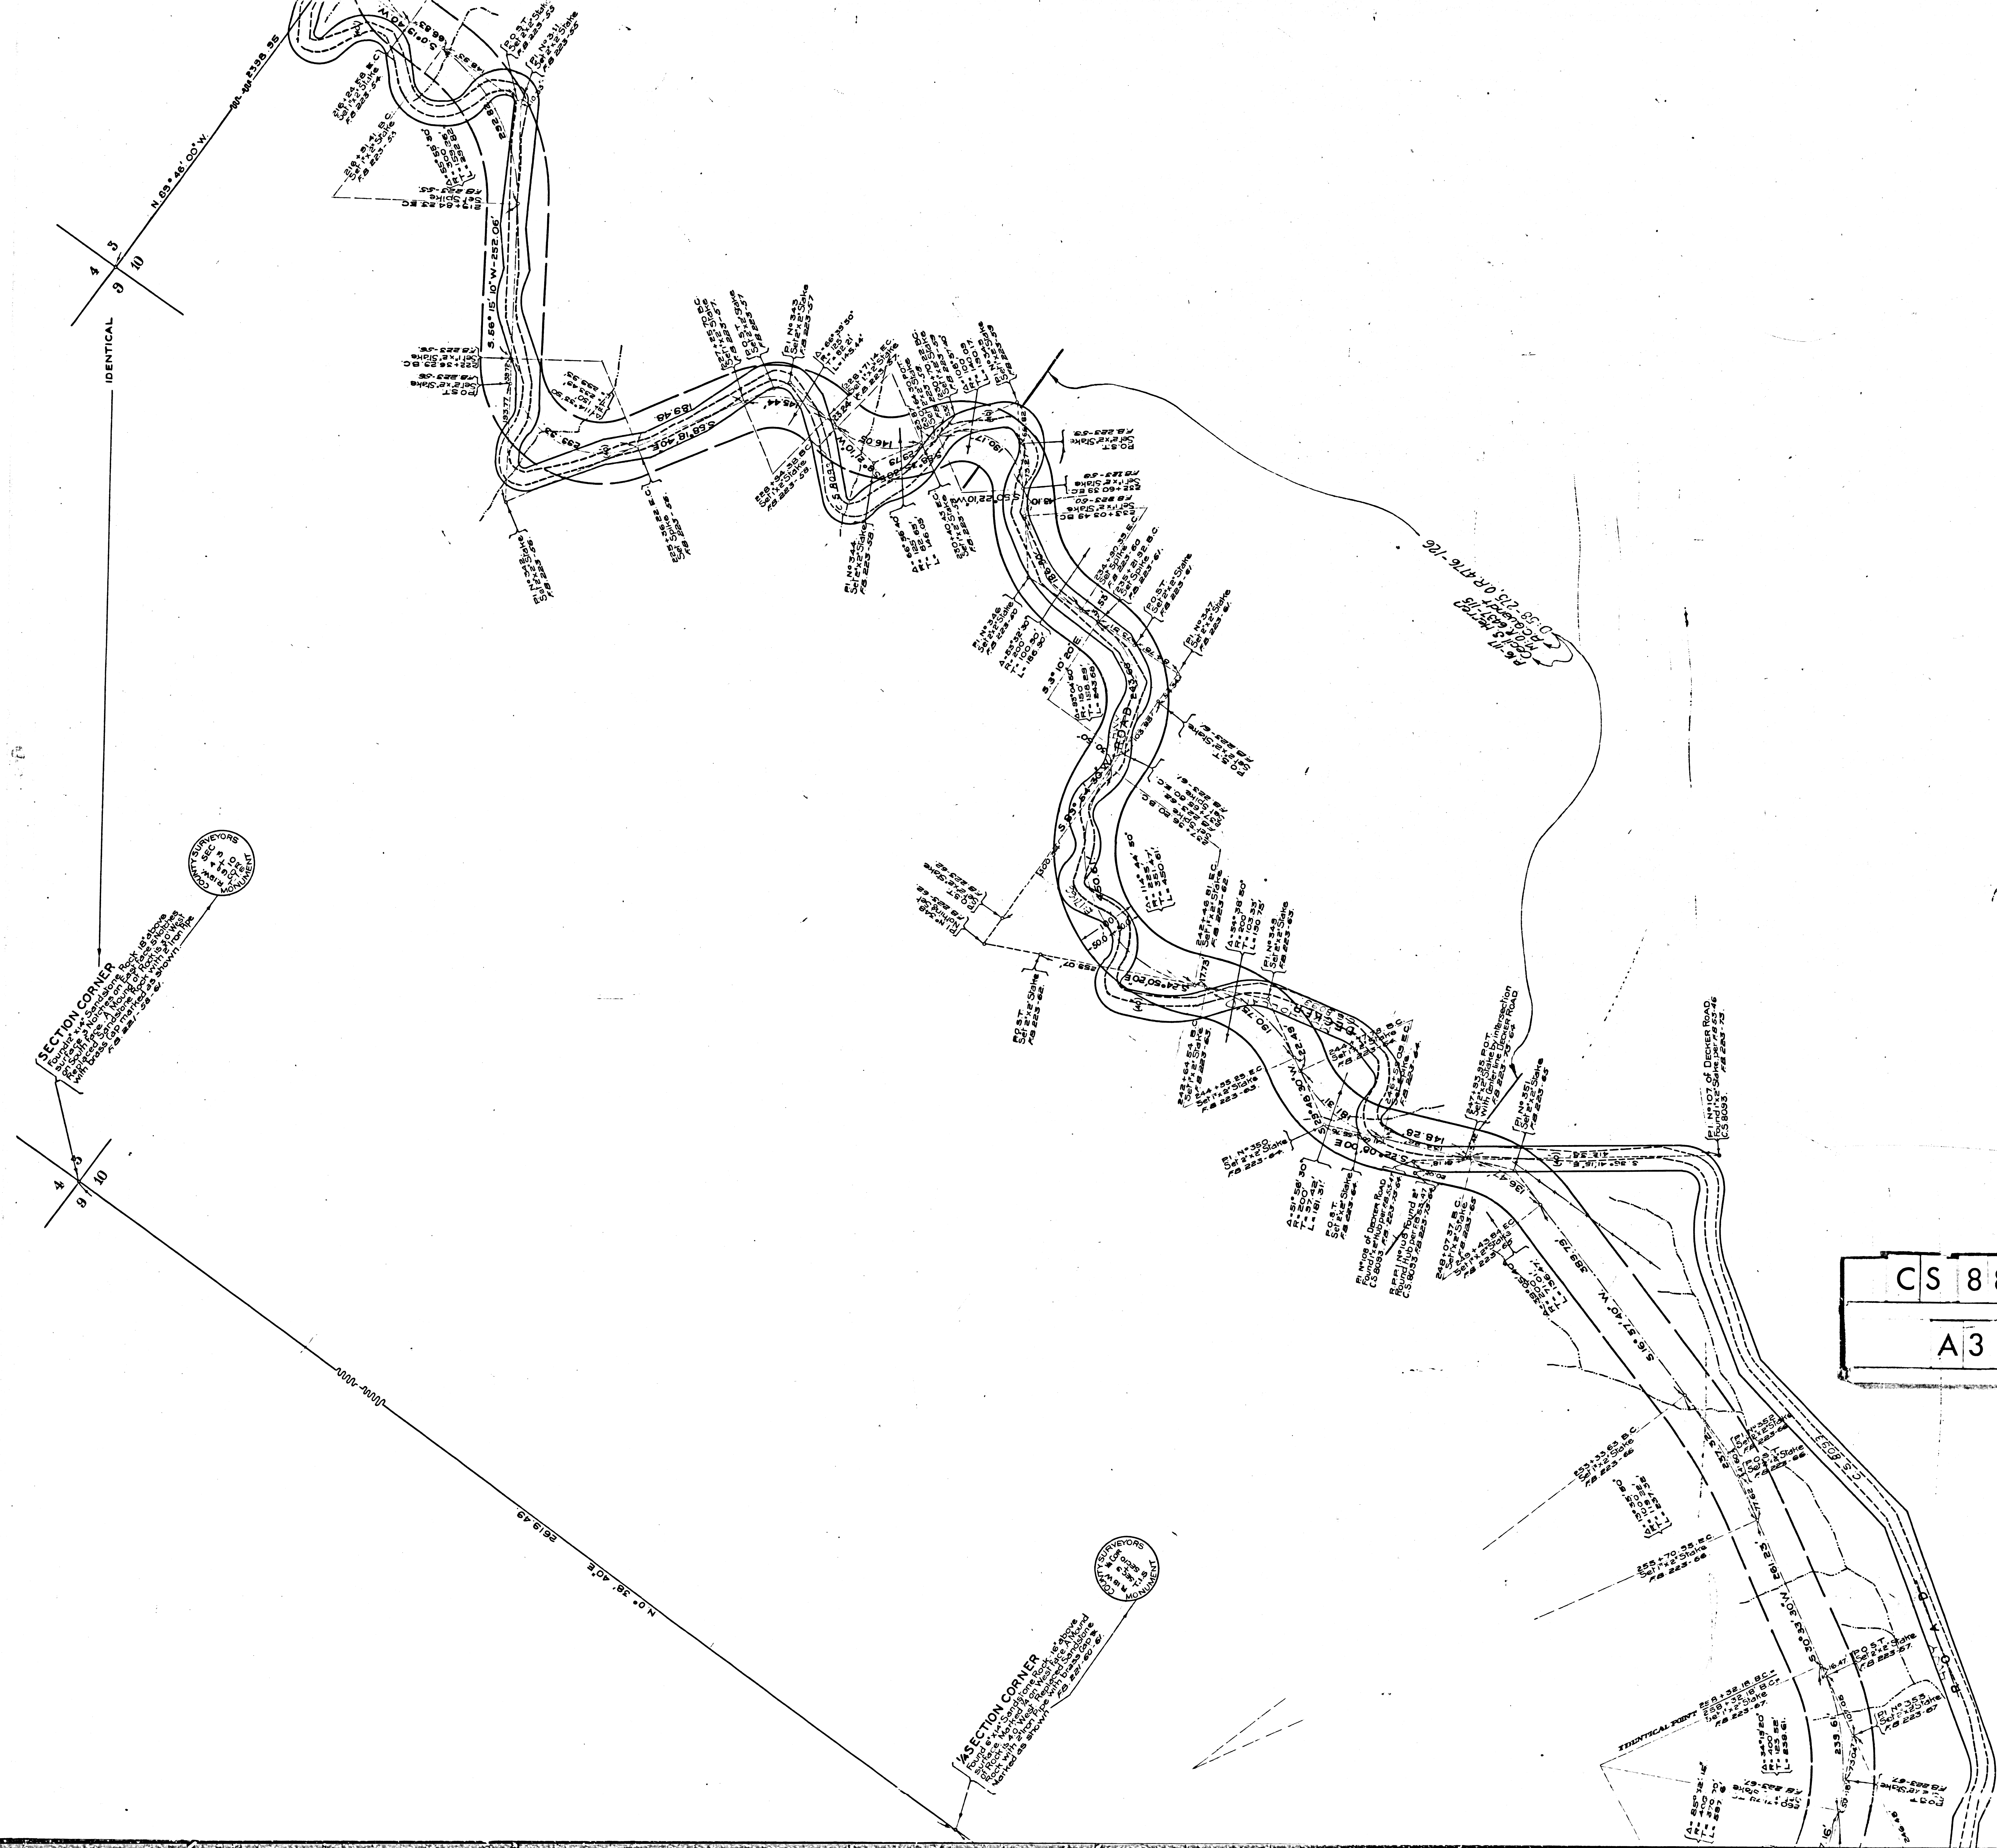

CS	8824	SHT. 9
A3	OF	A4

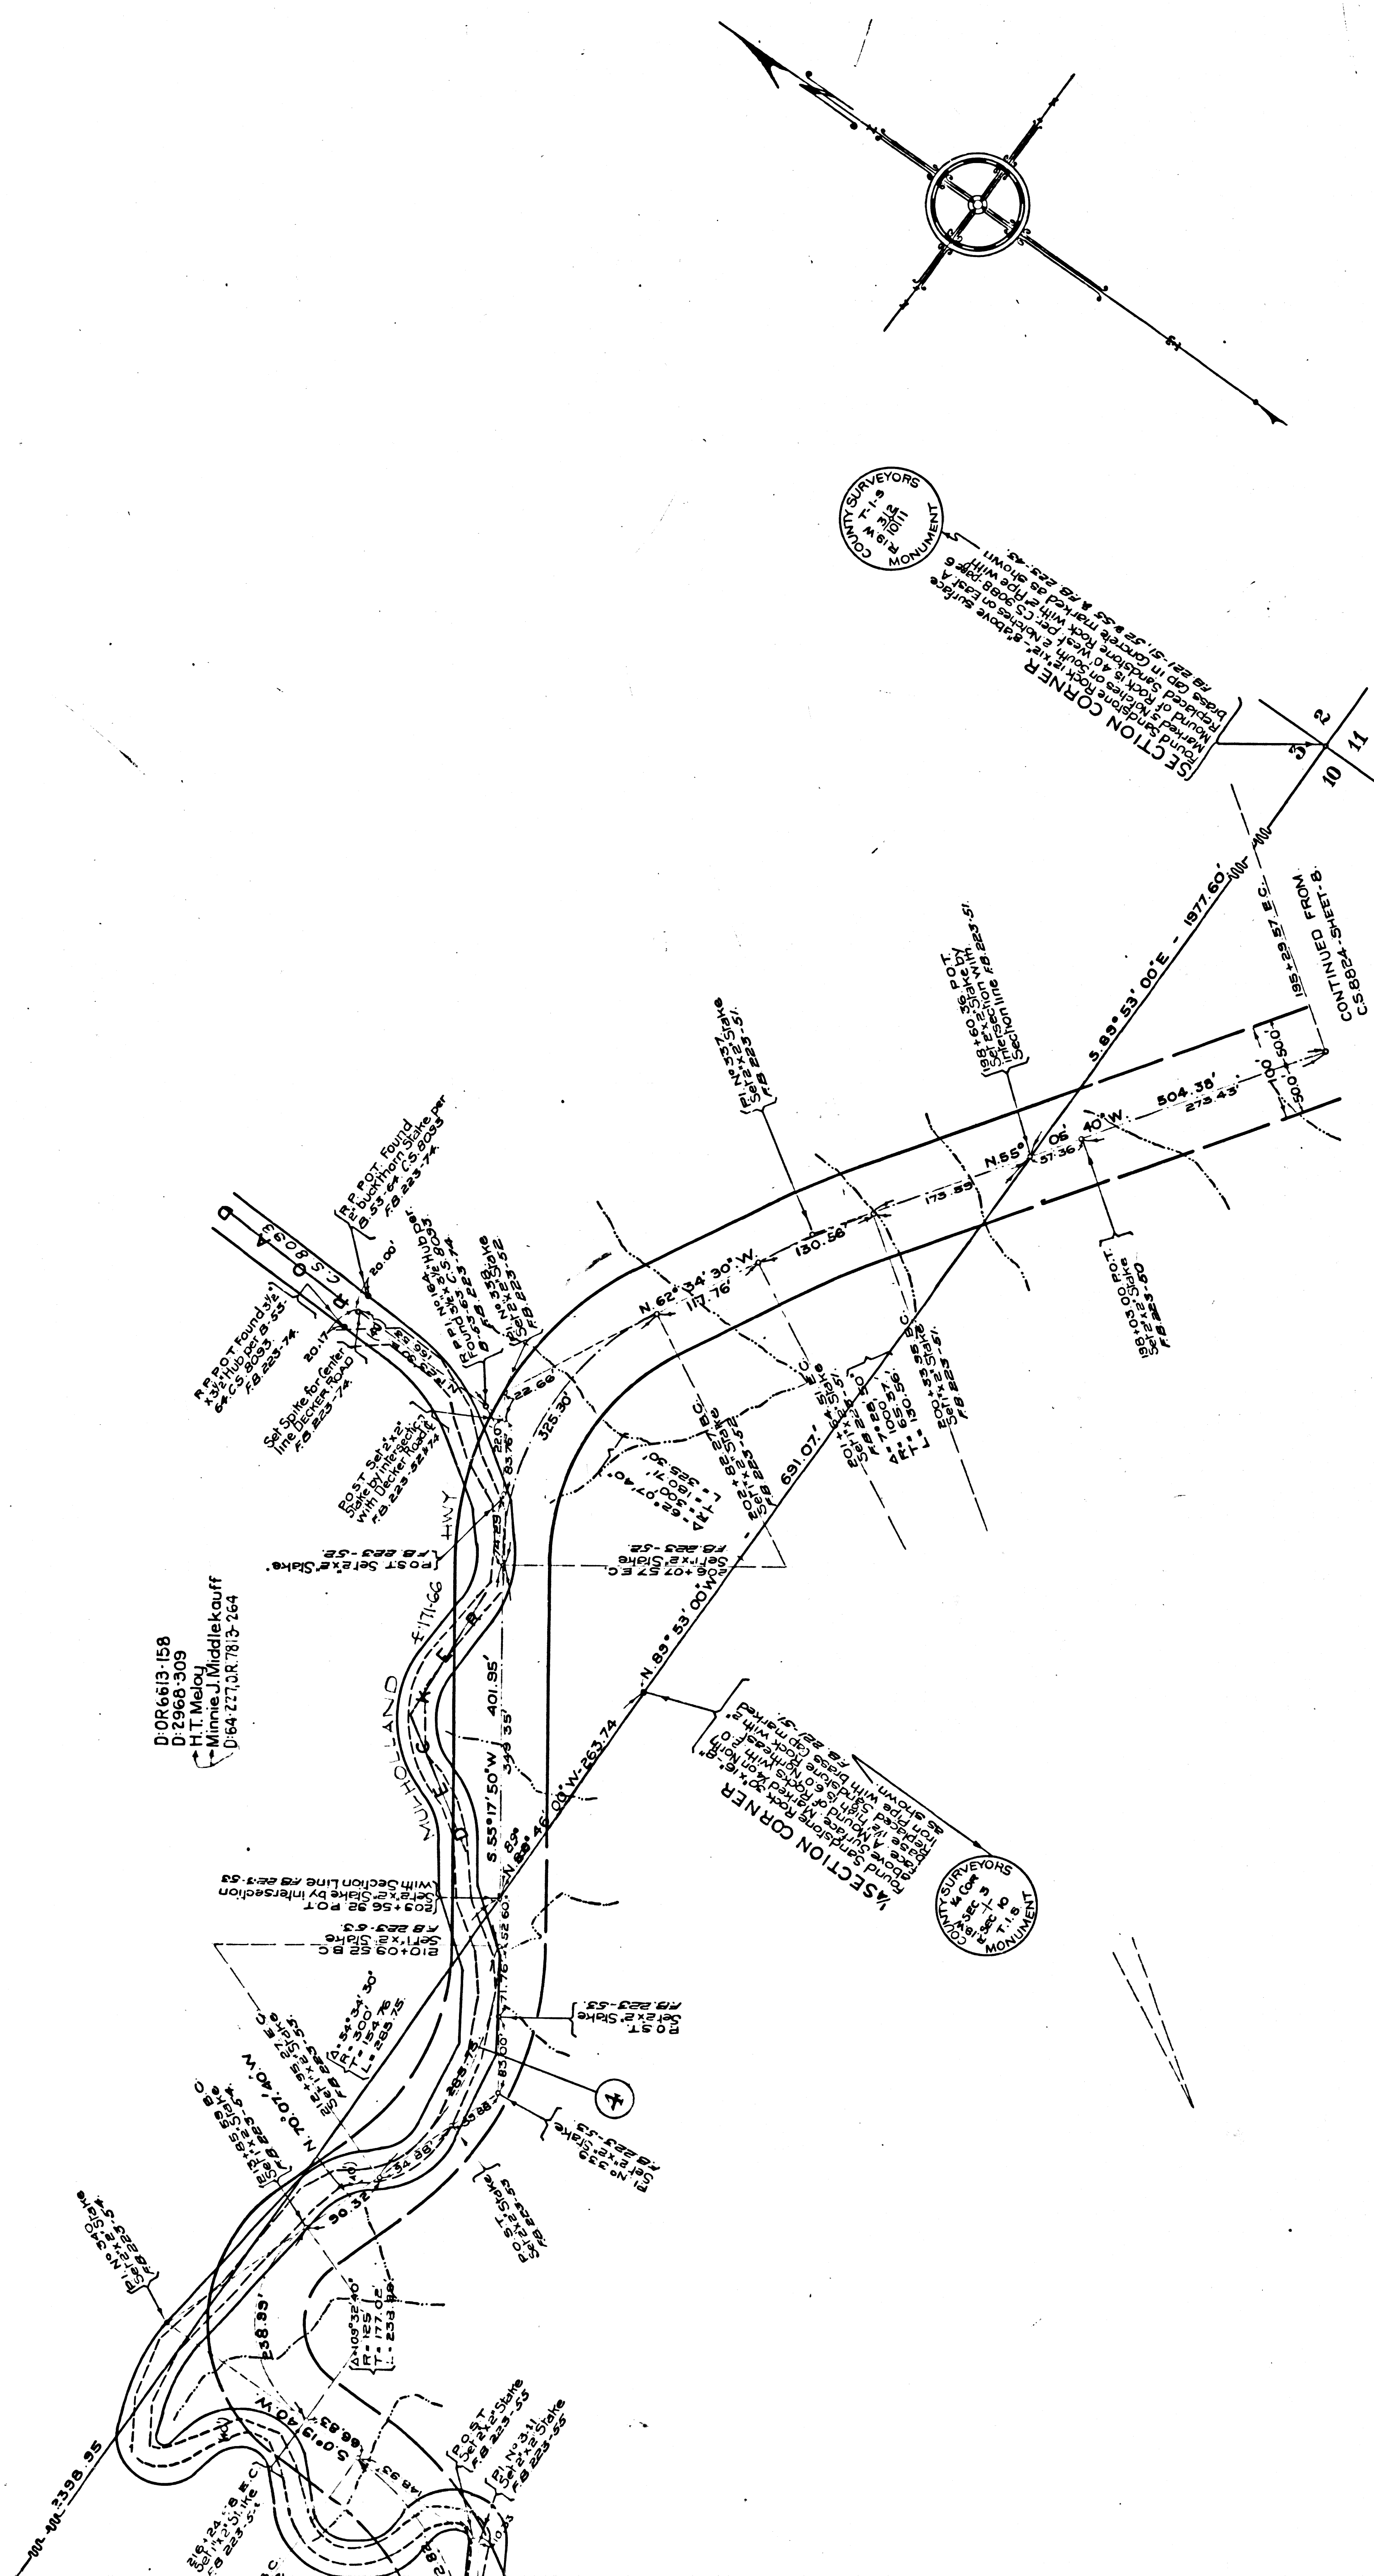


MAP OF
MULHOLLAND HIGHWAY
FROM
TOPANGA CANYON ROAD
TO
MALIBU ROAD
AT
ARROYO SEQUIT

COUNTY SURVEYORS MAP NO 8824
SHEET NO 9 OF 15 SHEETS
SCALE 1 INCH = 100 FT.

J.E. ROCKHOLD - COUNTY SURVEYOR
SURVEYED FROM OCT-1925 TO AUG-1926

SURVEYED UNDER INSTRUCTIONS OF THE BOARD
OF SUPERVISORS PER ORDER DATED AUG 31 - 1925
BEARINGS ARE BASED ON SOLAR OBSERVATION
VICINITY OF PROT. 294-A, FIELD BOOK 223 PAGE 2A

F.B. 220 - 224
LOCATING ENGR. - H.I. COMLY.
FIELD WORK BY W.M. HOLMES.
OFFICE WORK BY R.W. ANDERSON.
" " R.S. BRUMMETT.
" " H.U. M. HIGGINS.
CHECKED BY R.S. BRUMMETT.
" " K.R. McPHERSON.

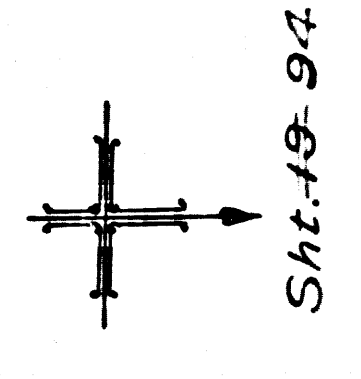

SHT. 19-94

FOR PROFILE OF THIS SHEET NO 9 SEE C.S. 6696 SHEETS N-89
FOR INDEX MAP SEE C.S.B-1559.

CS 8824 SHT. 9
A4 OF A4