


Continued on
C.S. 8826 Sheet 4


FOR PROFILE SEE C.S. 8944 SHT. 4

C.S. 5308



CS 8826 SHT. 3

A1 OF A6

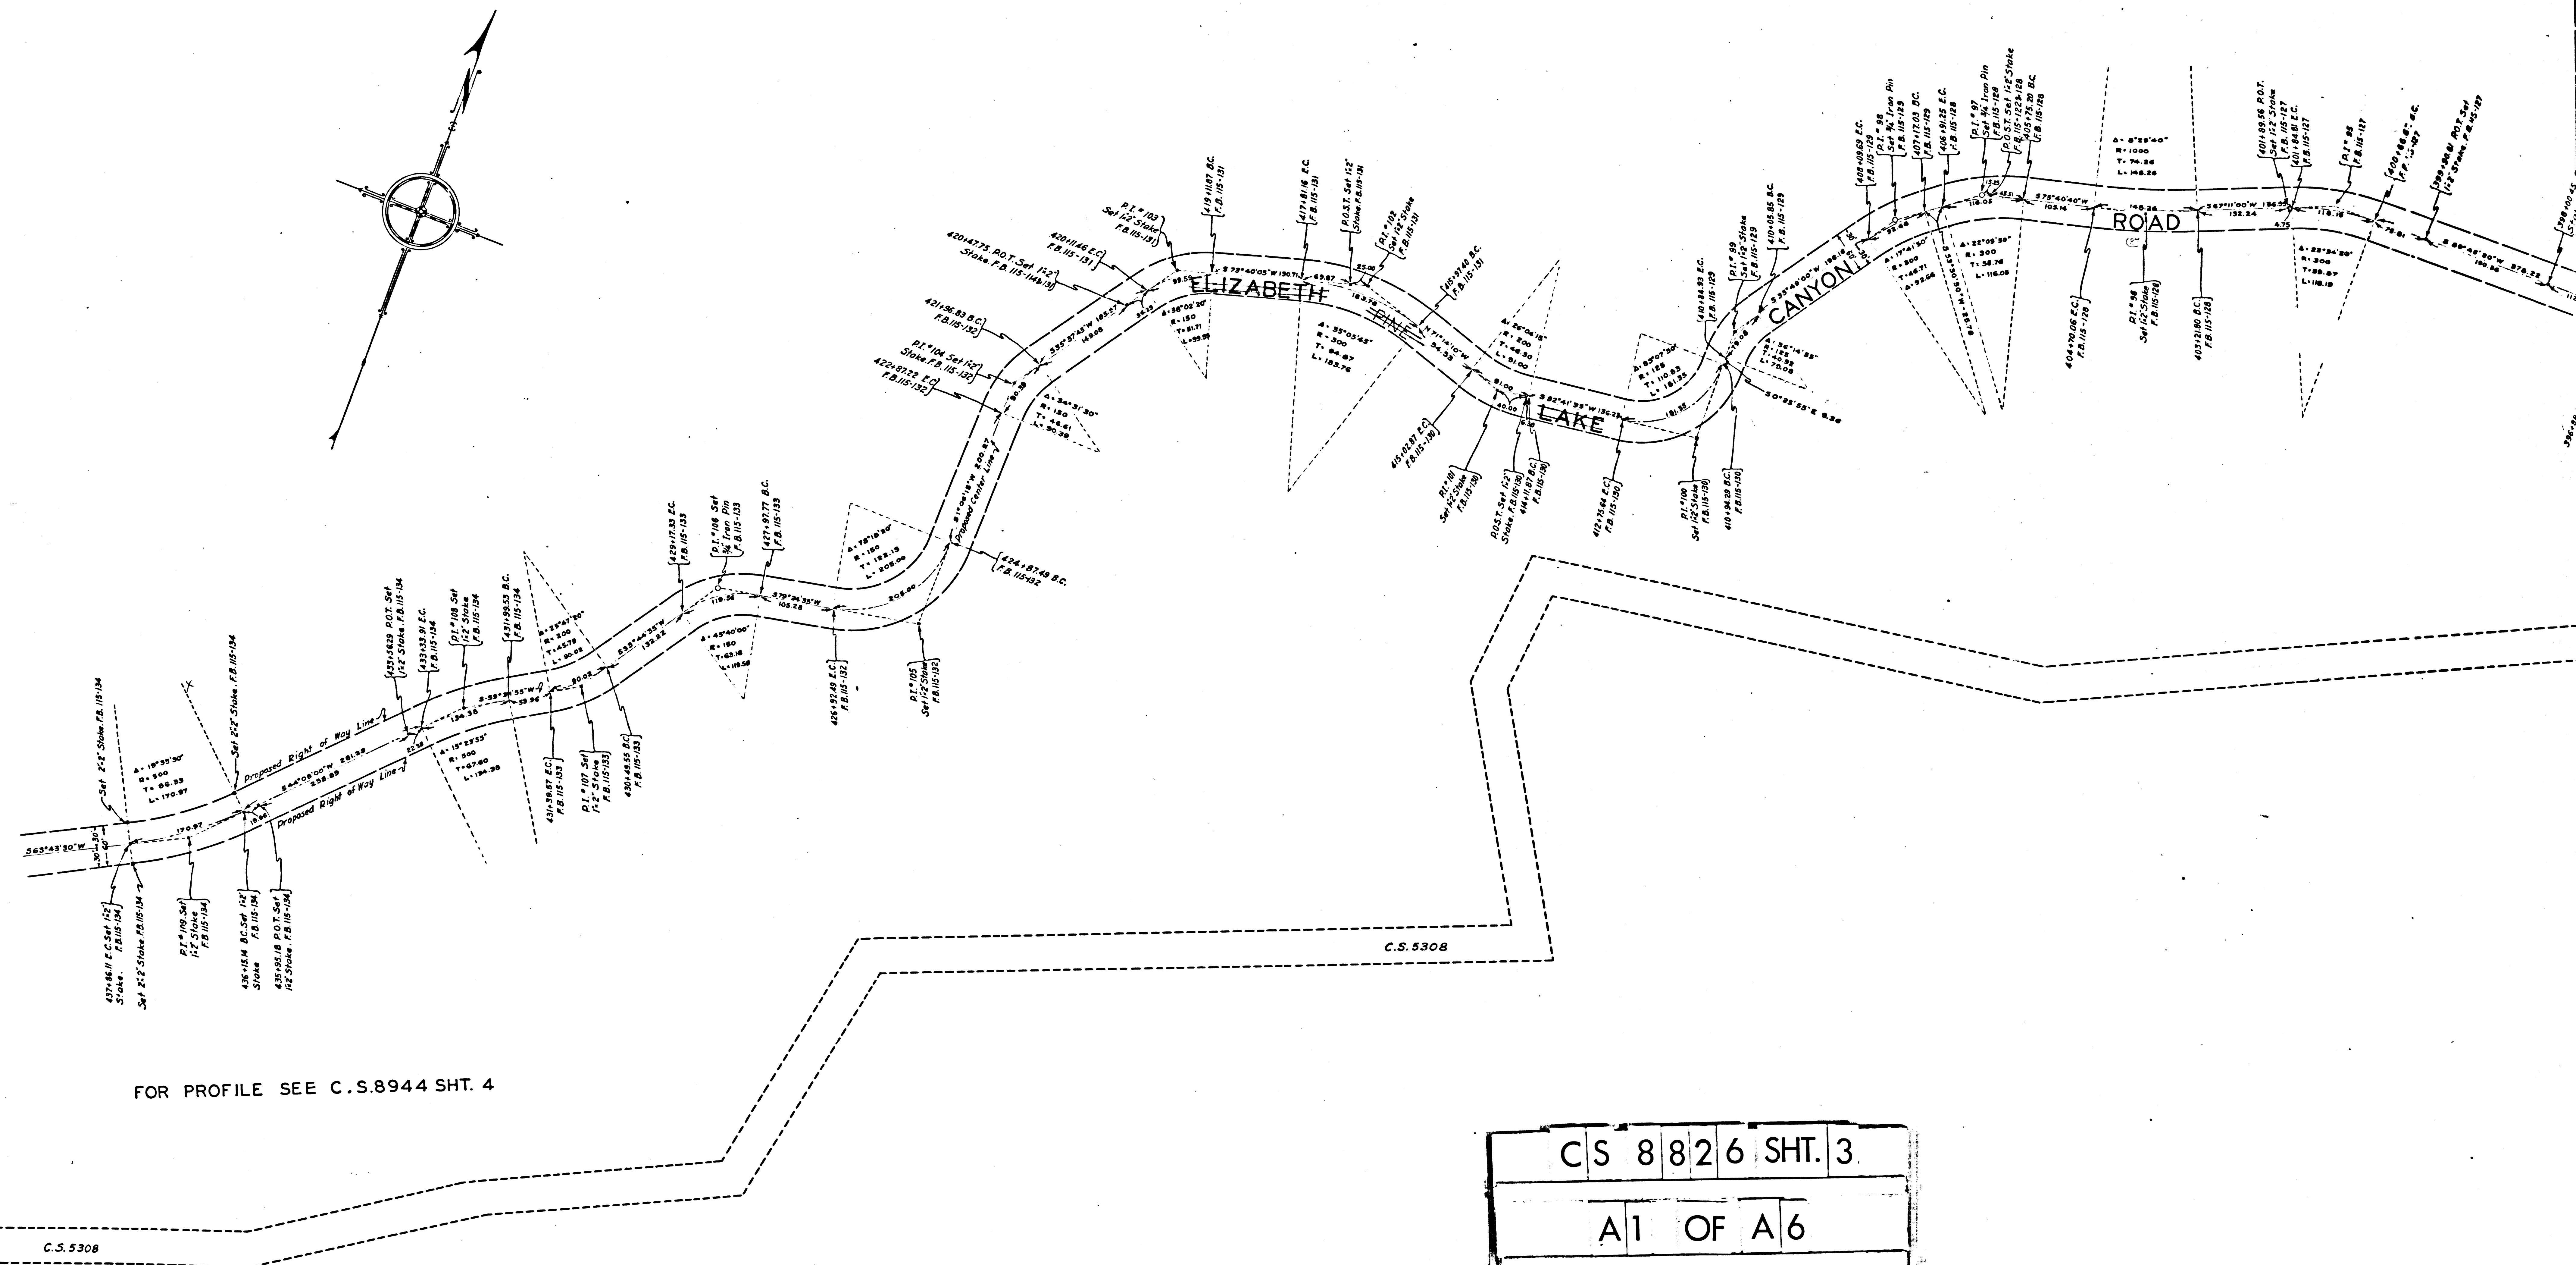


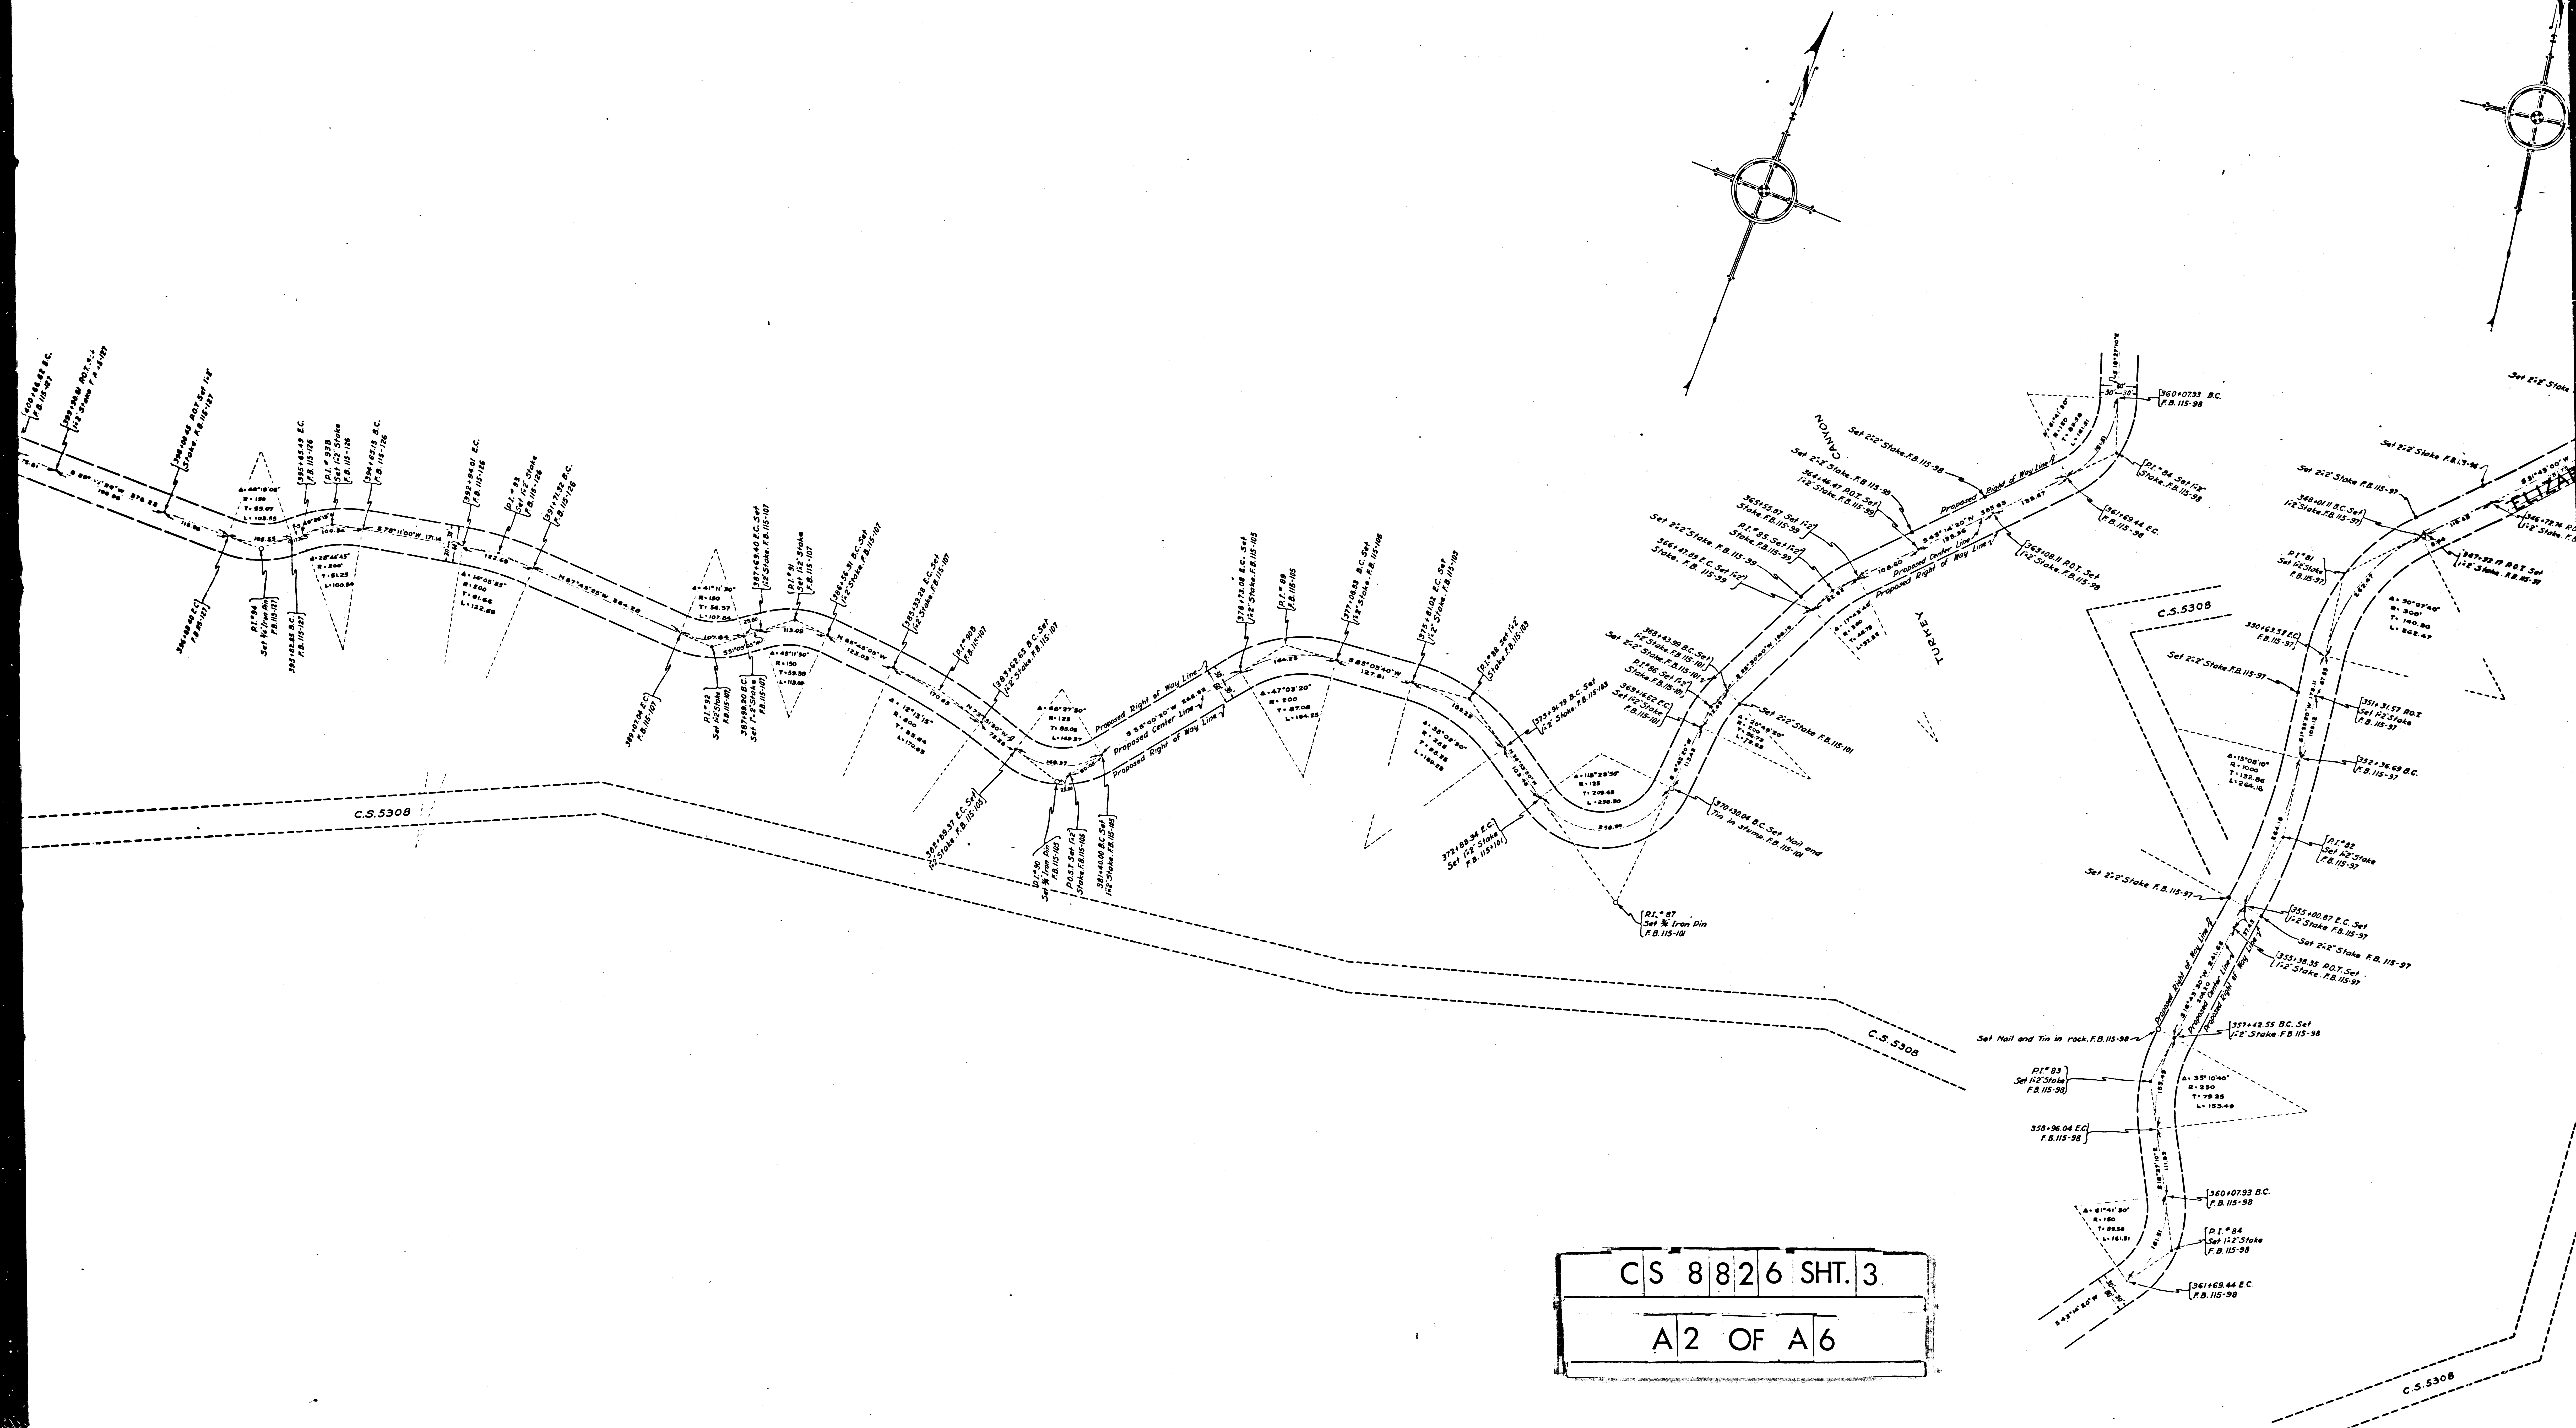


Township Corner - T 6-N, R 15-W
 Found a mottled gneiss rock 24" x 16" with six notches
 on each corner, T 11" on East side and 15" on South side
 Found set in a drill hole in granite upon
 Displaced mottled gneiss rock with a 2" Trans Pipe set in
 concrete in drill hole with Brass Cap marked
 (F.B. 115-93)

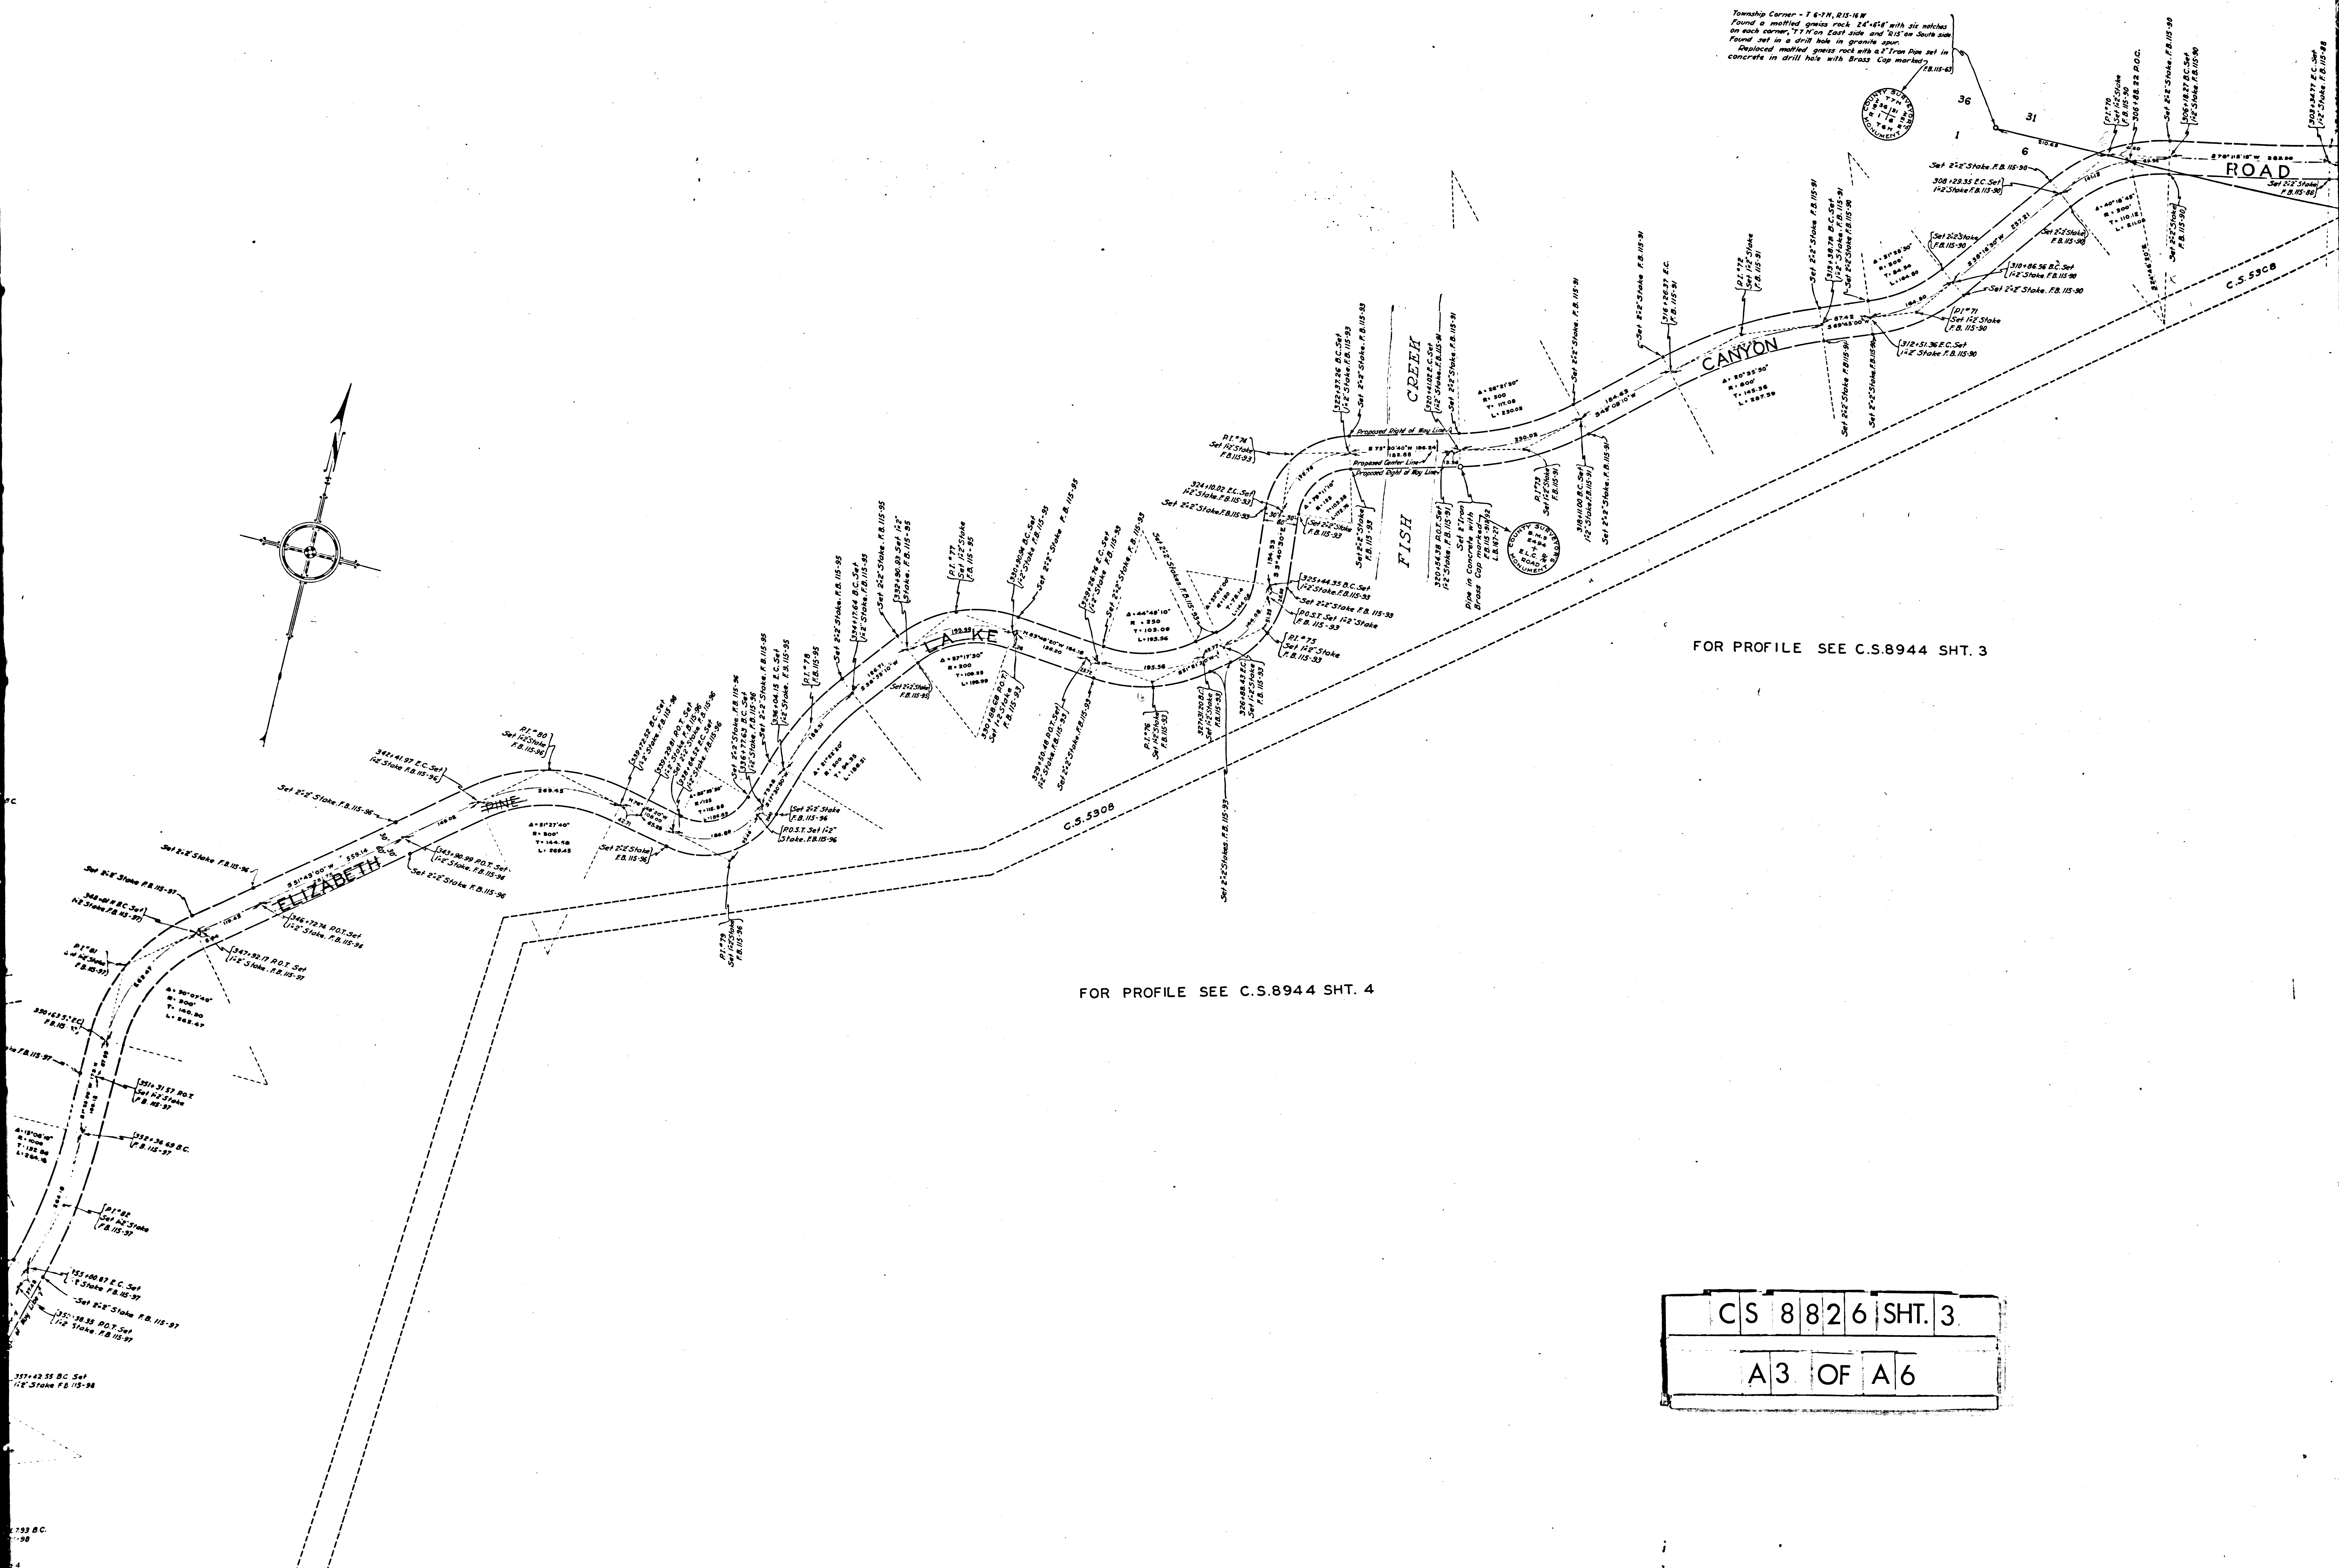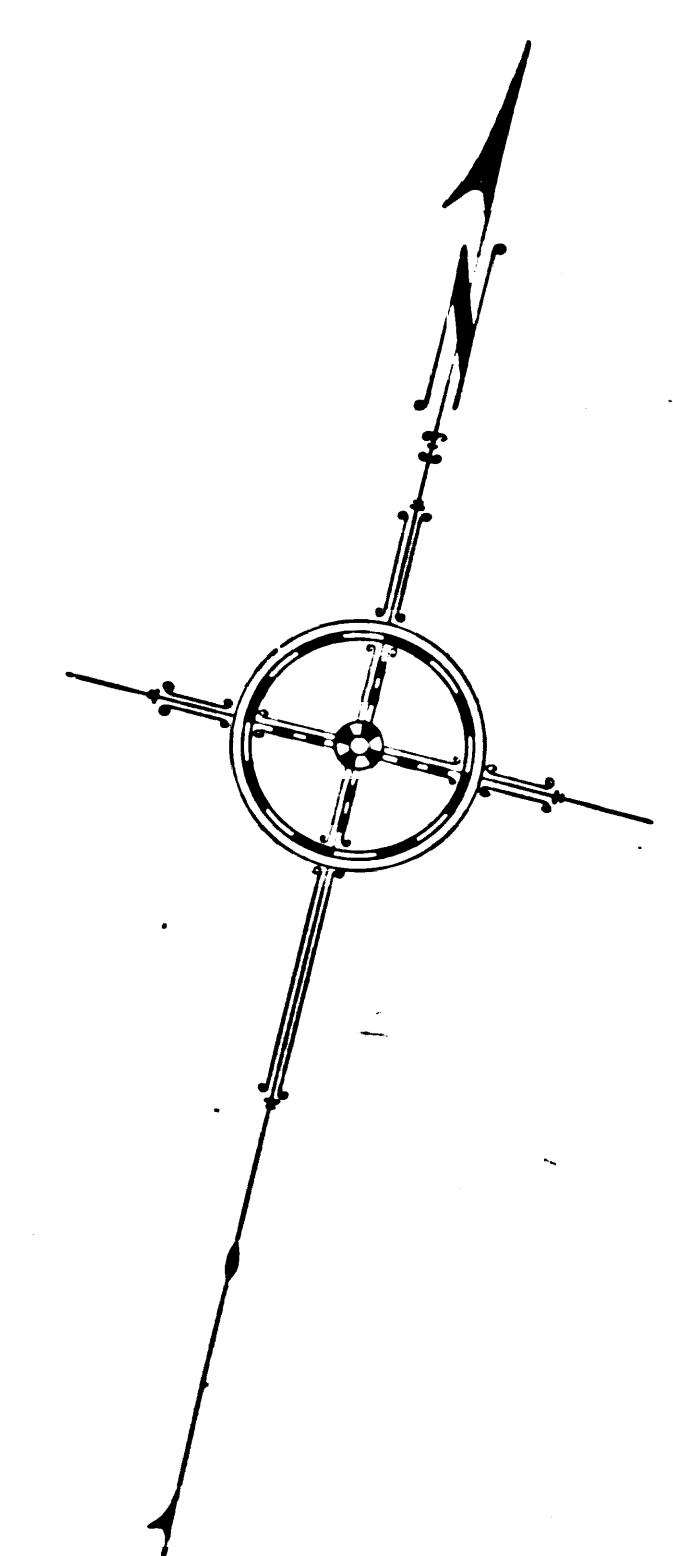

FOR PROFILE SEE C.S.8944 SHT. 3


FOR PROFILE SEE C.S.8944 SHT. 4

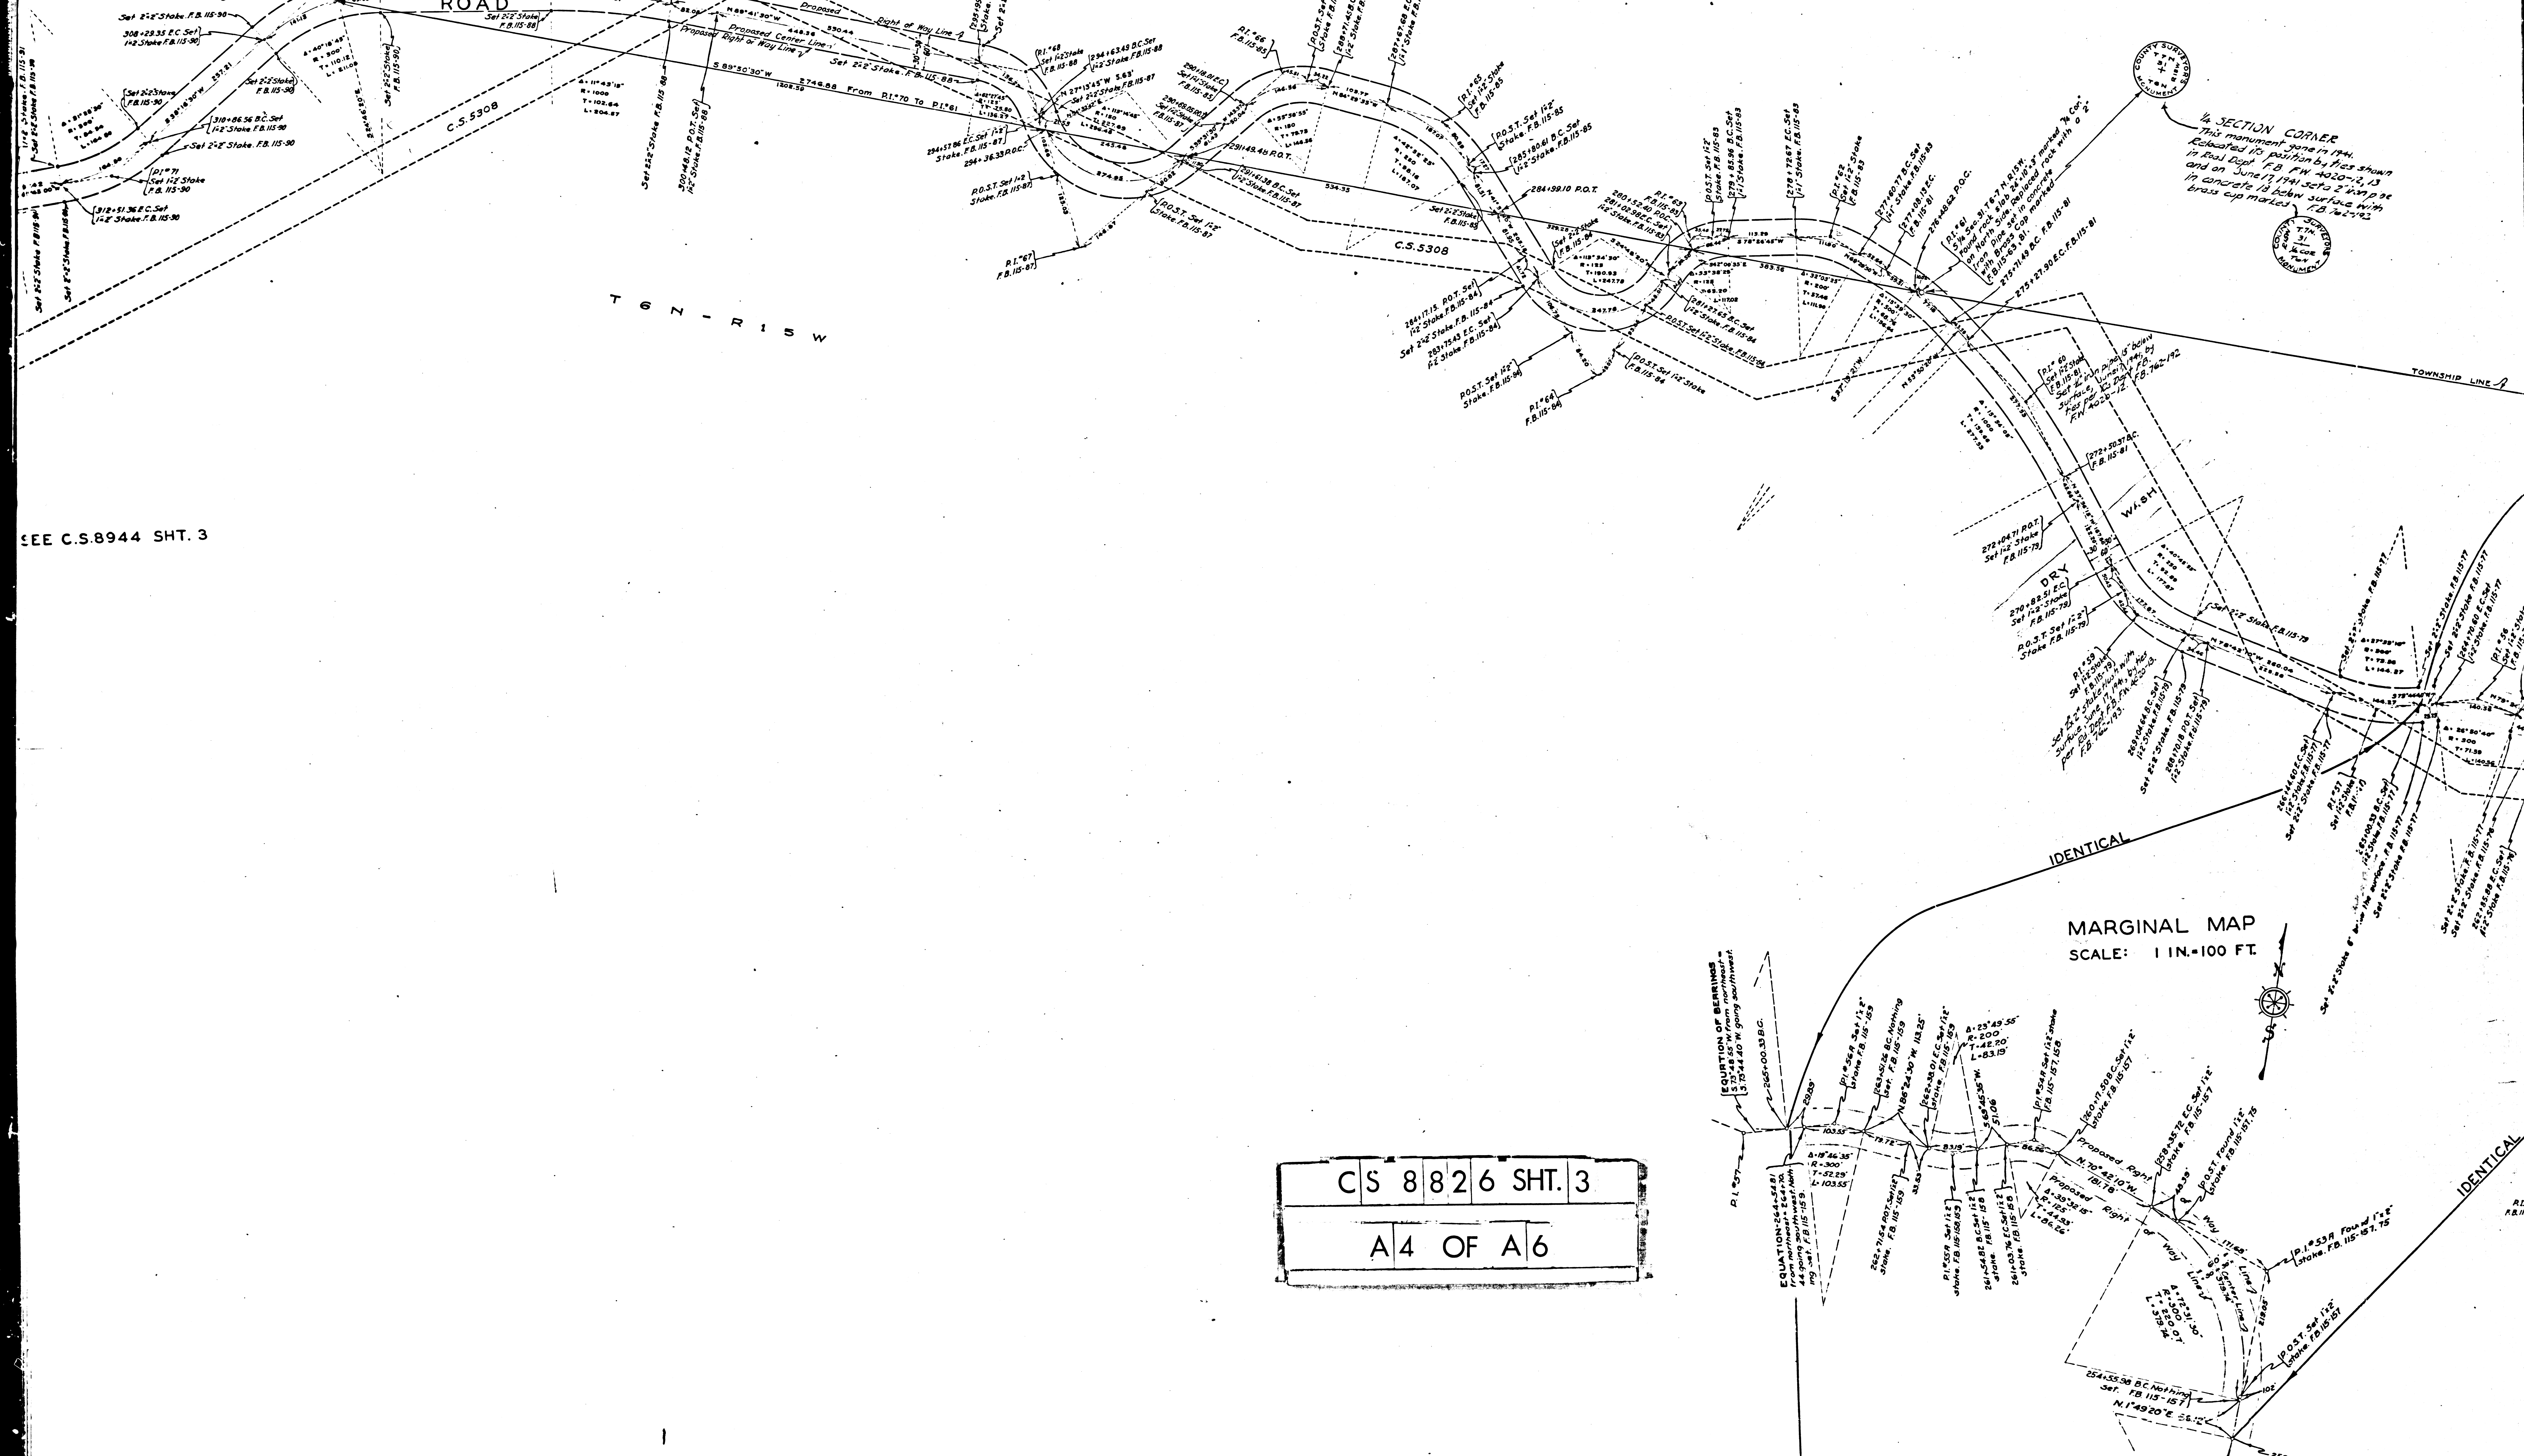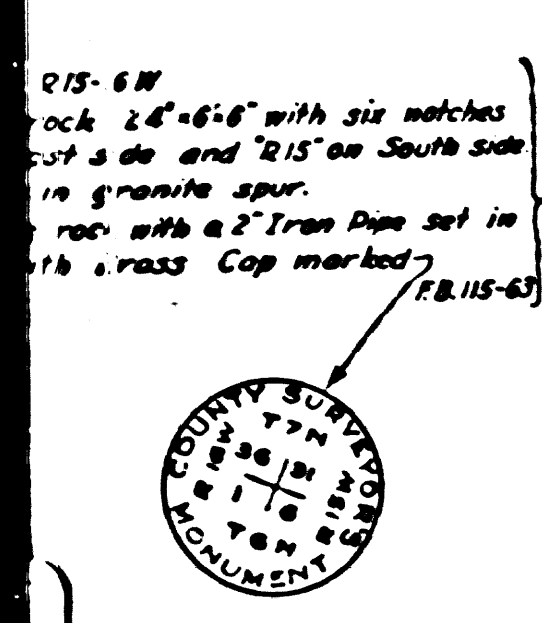

SEE C.S. 8944 SHT. 3

C	S	8	8	2	6	S	H	T.	3
A 4 OF A 6									

MARGINAL MAP
SCALE: 1 IN. = 100 FT.

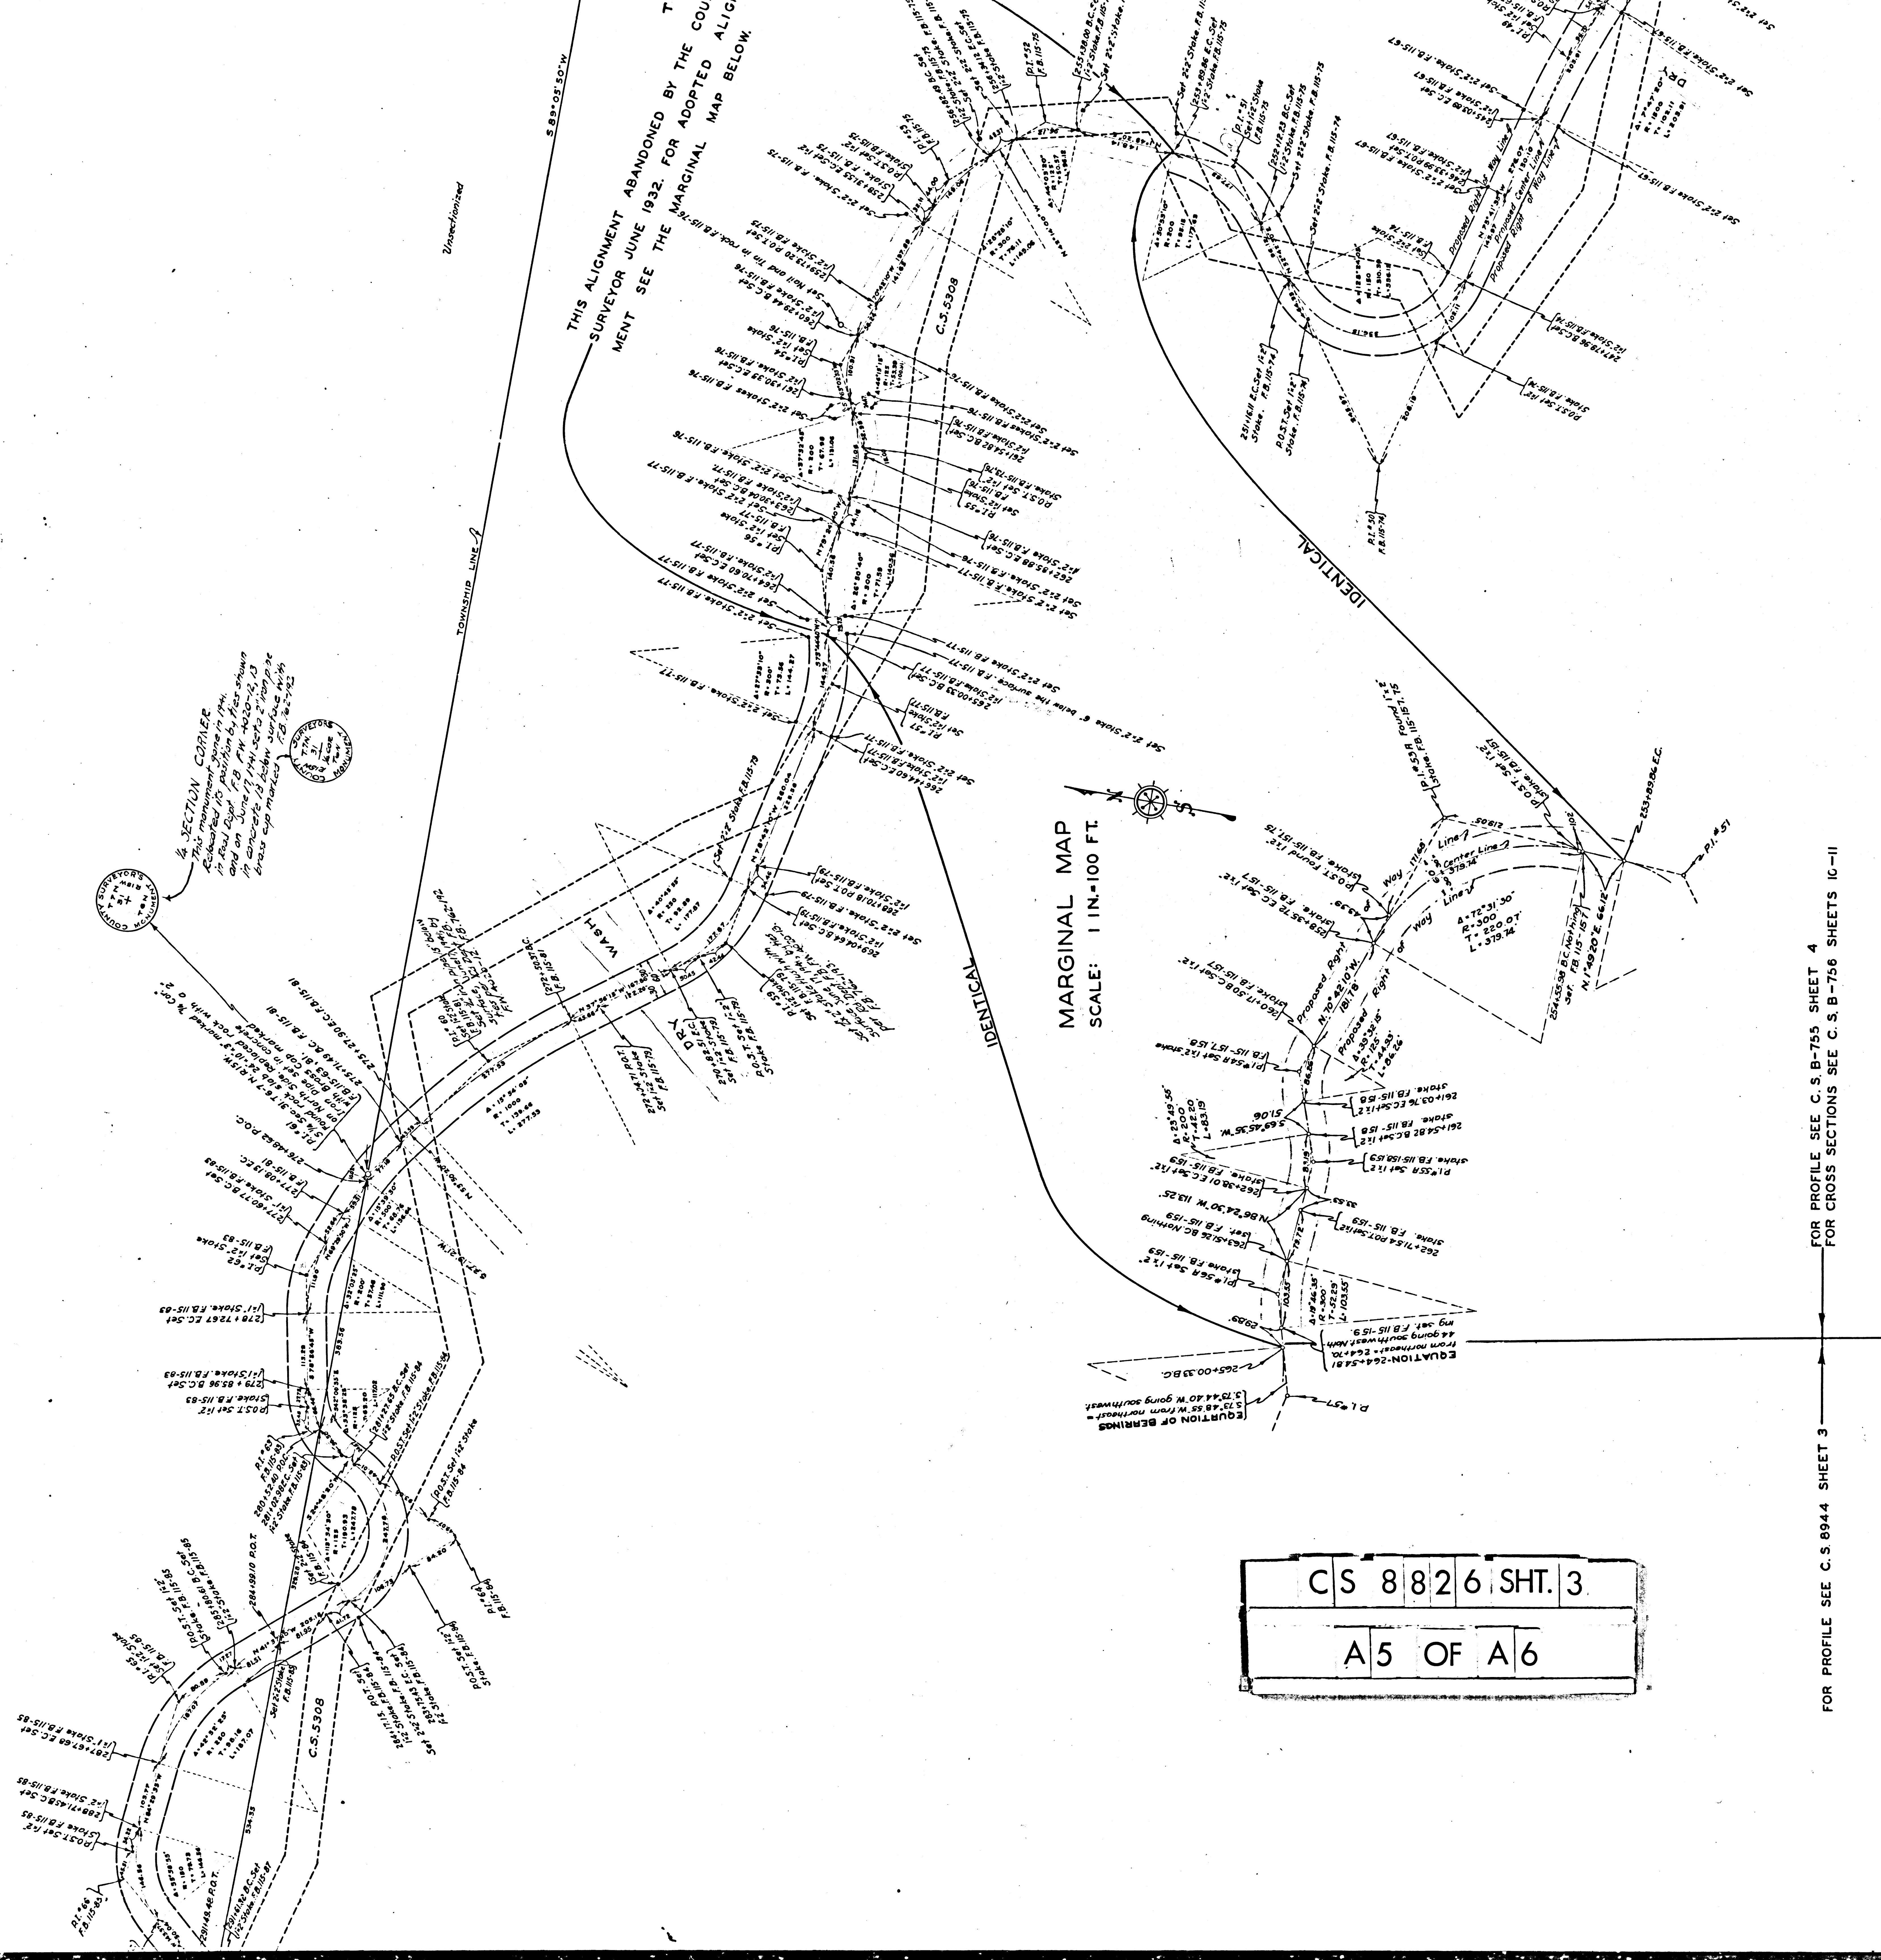

FOR PROFILE SEE C. S. 8944 SHEET 3
FOR CROSS SECTIONS SEE C. S. B-756 SHEETS 10-II



CS 8826 SHT. 3
A6 OF A6

TOWNSHIP LINE-A

T 7 N - R 15 W

THIS ALIGNMENT ABANDONED BY THE COUNTY SURVEYOR JUNE 1932. FOR ADOPTED ALIGNMENT SEE THE MARGINAL MAP BELOW.

T 6 N - R 15 W

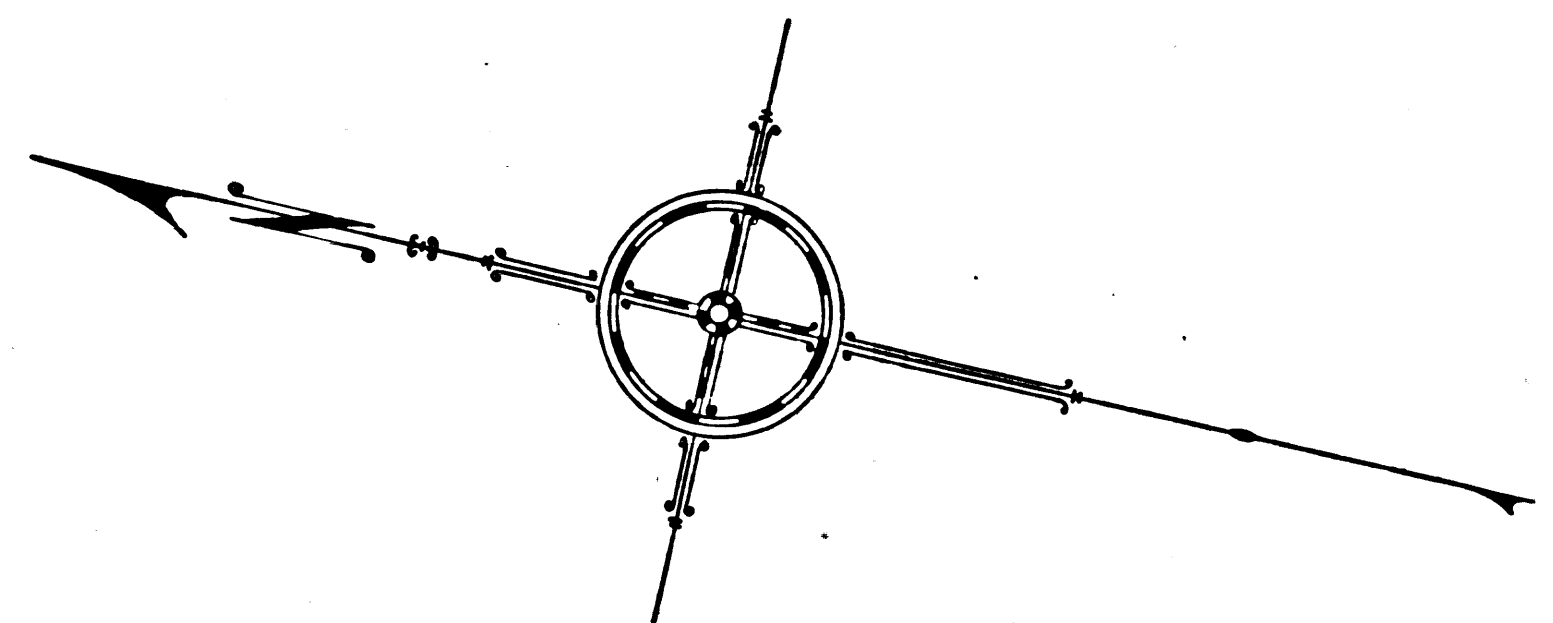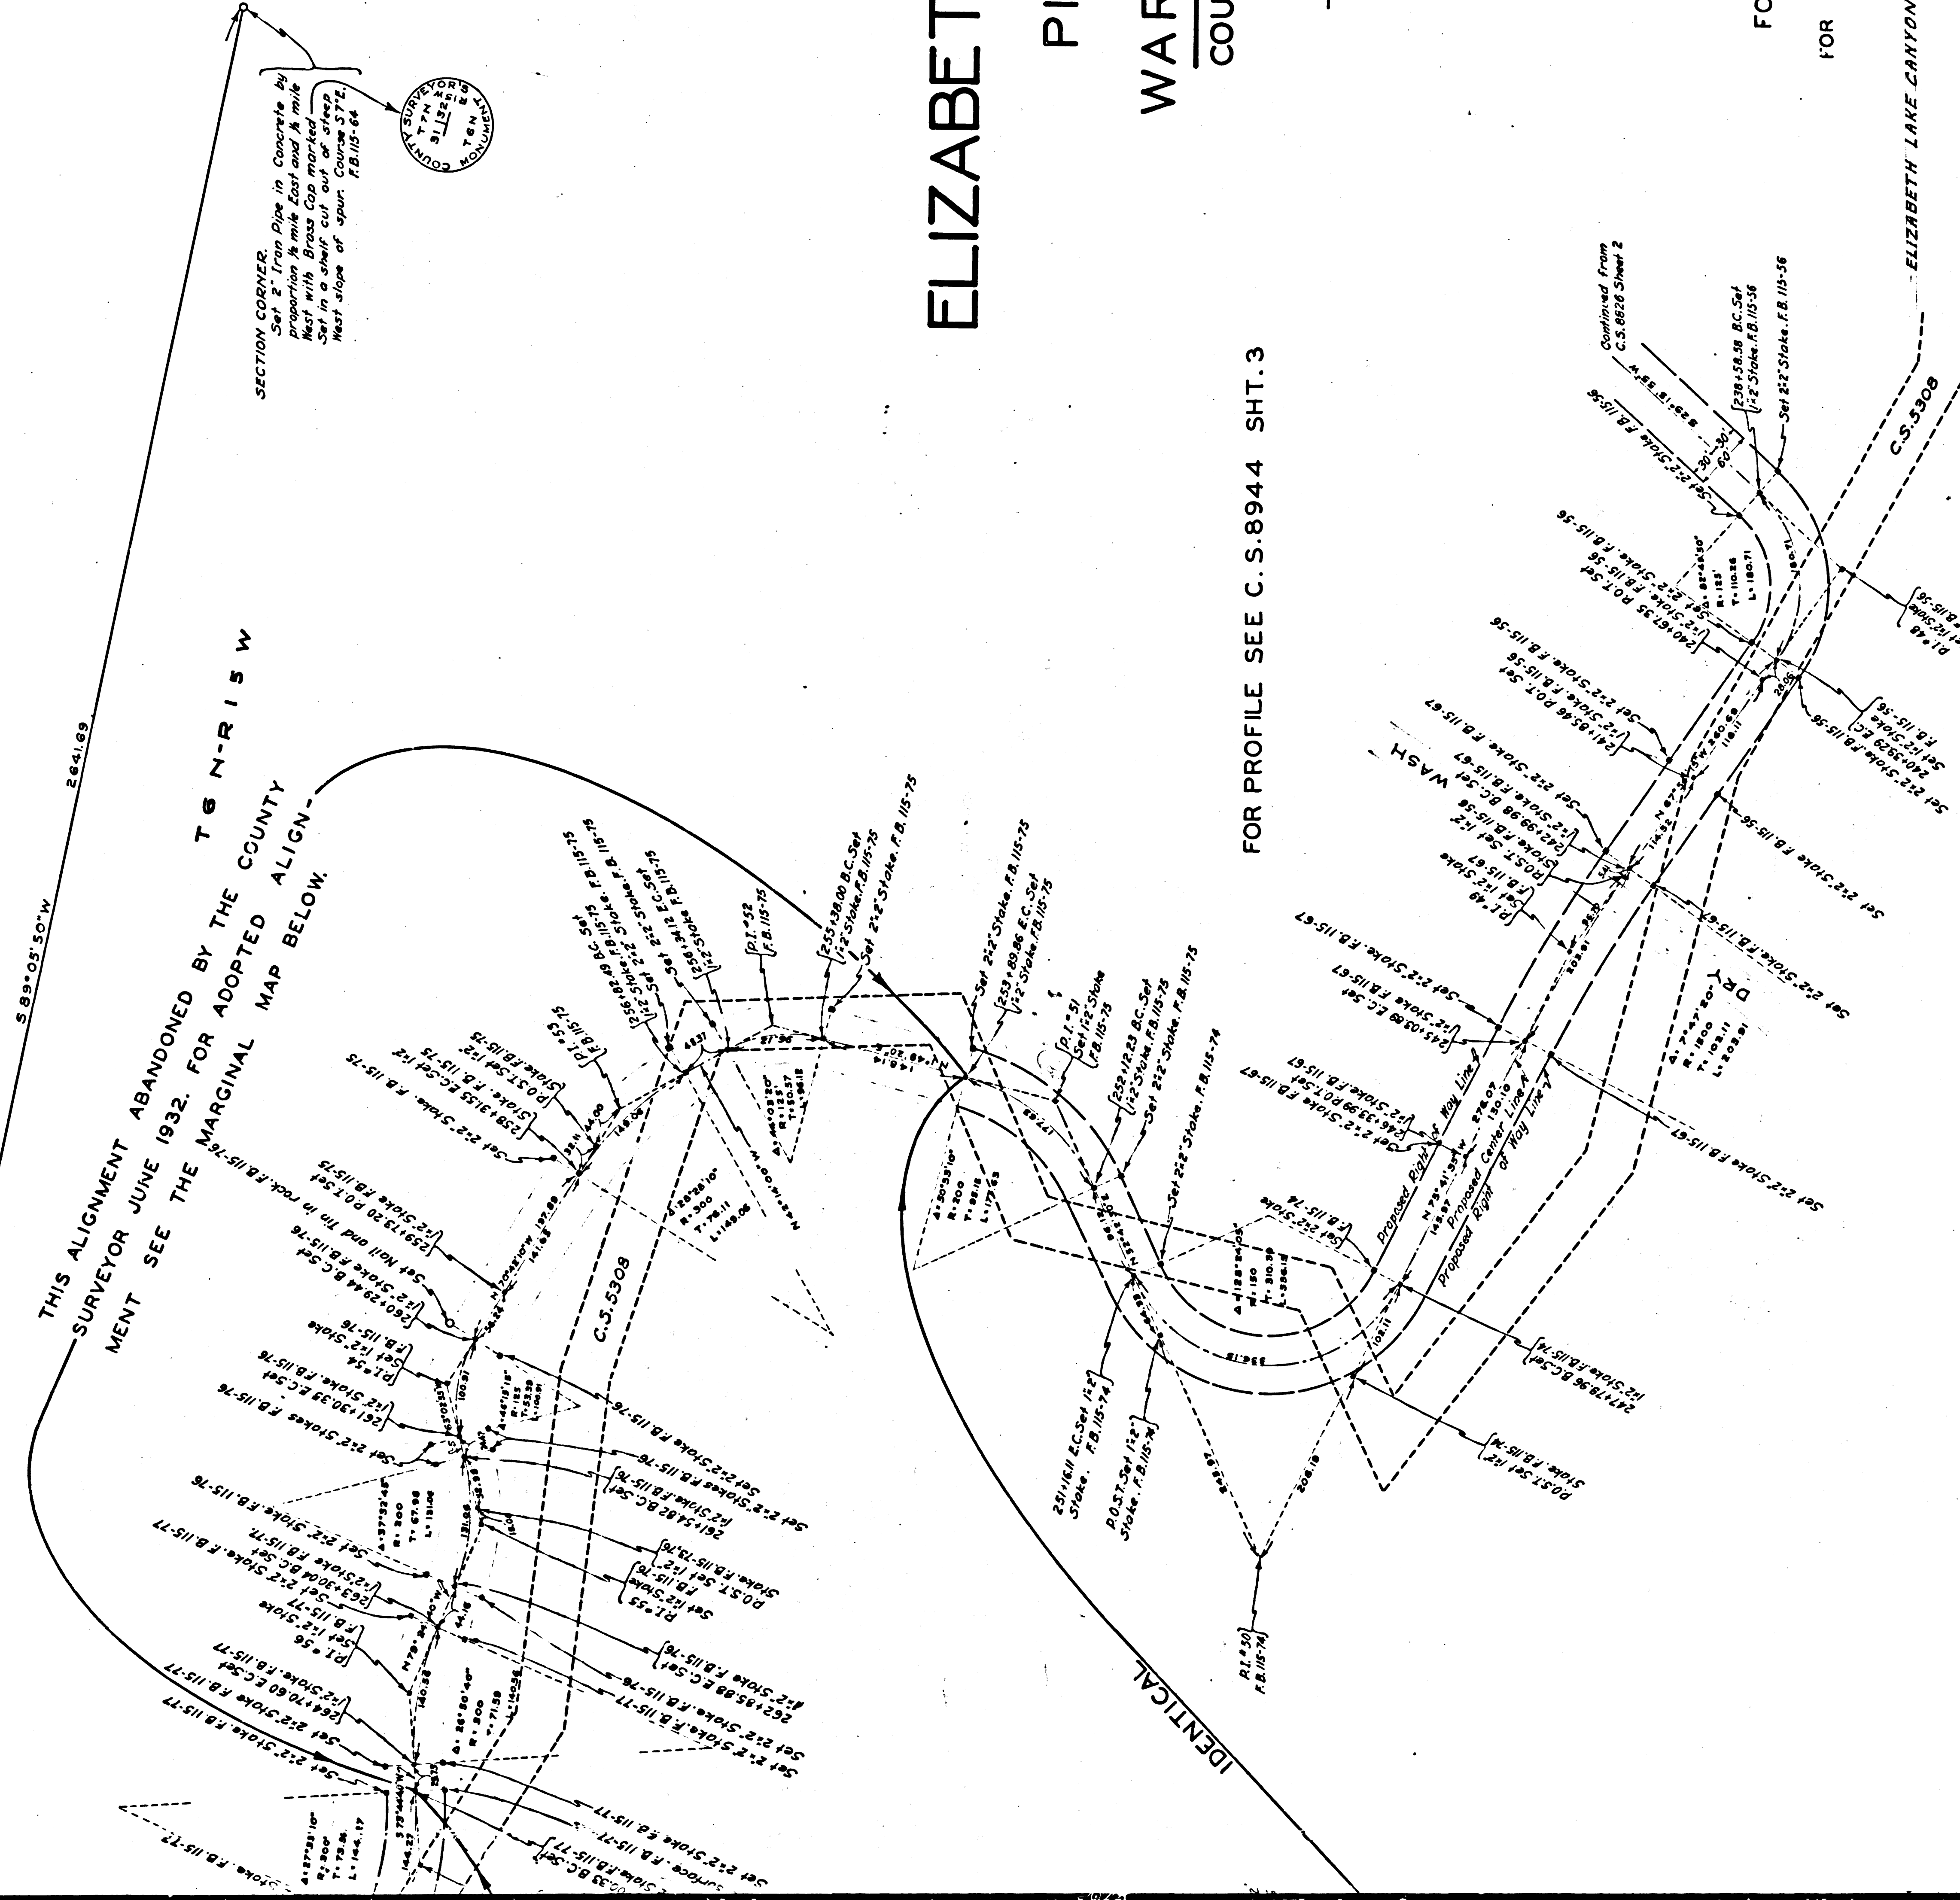

MAP OF ELIZABETH LAKE CANYON ROAD FROM PINE CANYON ROAD TO WARM SPRINGS CANYON

FOR PROFILE SEE C. S. 8944 SHT. 3

COUNTY SURVEYORS MAP NO. 8826
SHEET 3 OF 4 SHEETS
SCALE - 1 INCH = 100 FT.

J. ROCKHOLD - COUNTY SURVEYOR
SURVEYED - AUGUST 1925 TO SEPTEMBER 1928
SURVEYED UNDER INSTRUCTIONS OF THE
BOARD OF SUPERVISORS PER ORDER DATED
JUNE 23, 1924
BEARINGS ARE BASED ON THE BEARING OF
PINE CANYON ROAD AS SHOWN ON C.S. 8168
SHEET 1.

F.B. 115.
FIELD WORK BY J.R. HENRY.
OFFICE WORK BY A.C. JOHNSON.
CHECKED BY C.W. PAIGE.

FOR PROFILE SEE C. S. 8944 SHTS. 3 & 4
FOR PROFILE SEE C. S. B-755-SHEET 4
FOR CROSS SECTIONS SEE C. S. B-756-SHEETS 10 & 11

ELIZABETH LAKE CANYON RD. Changed to LAKE HUGHES RD. E. 192-59, Min. Bk. 481-45