


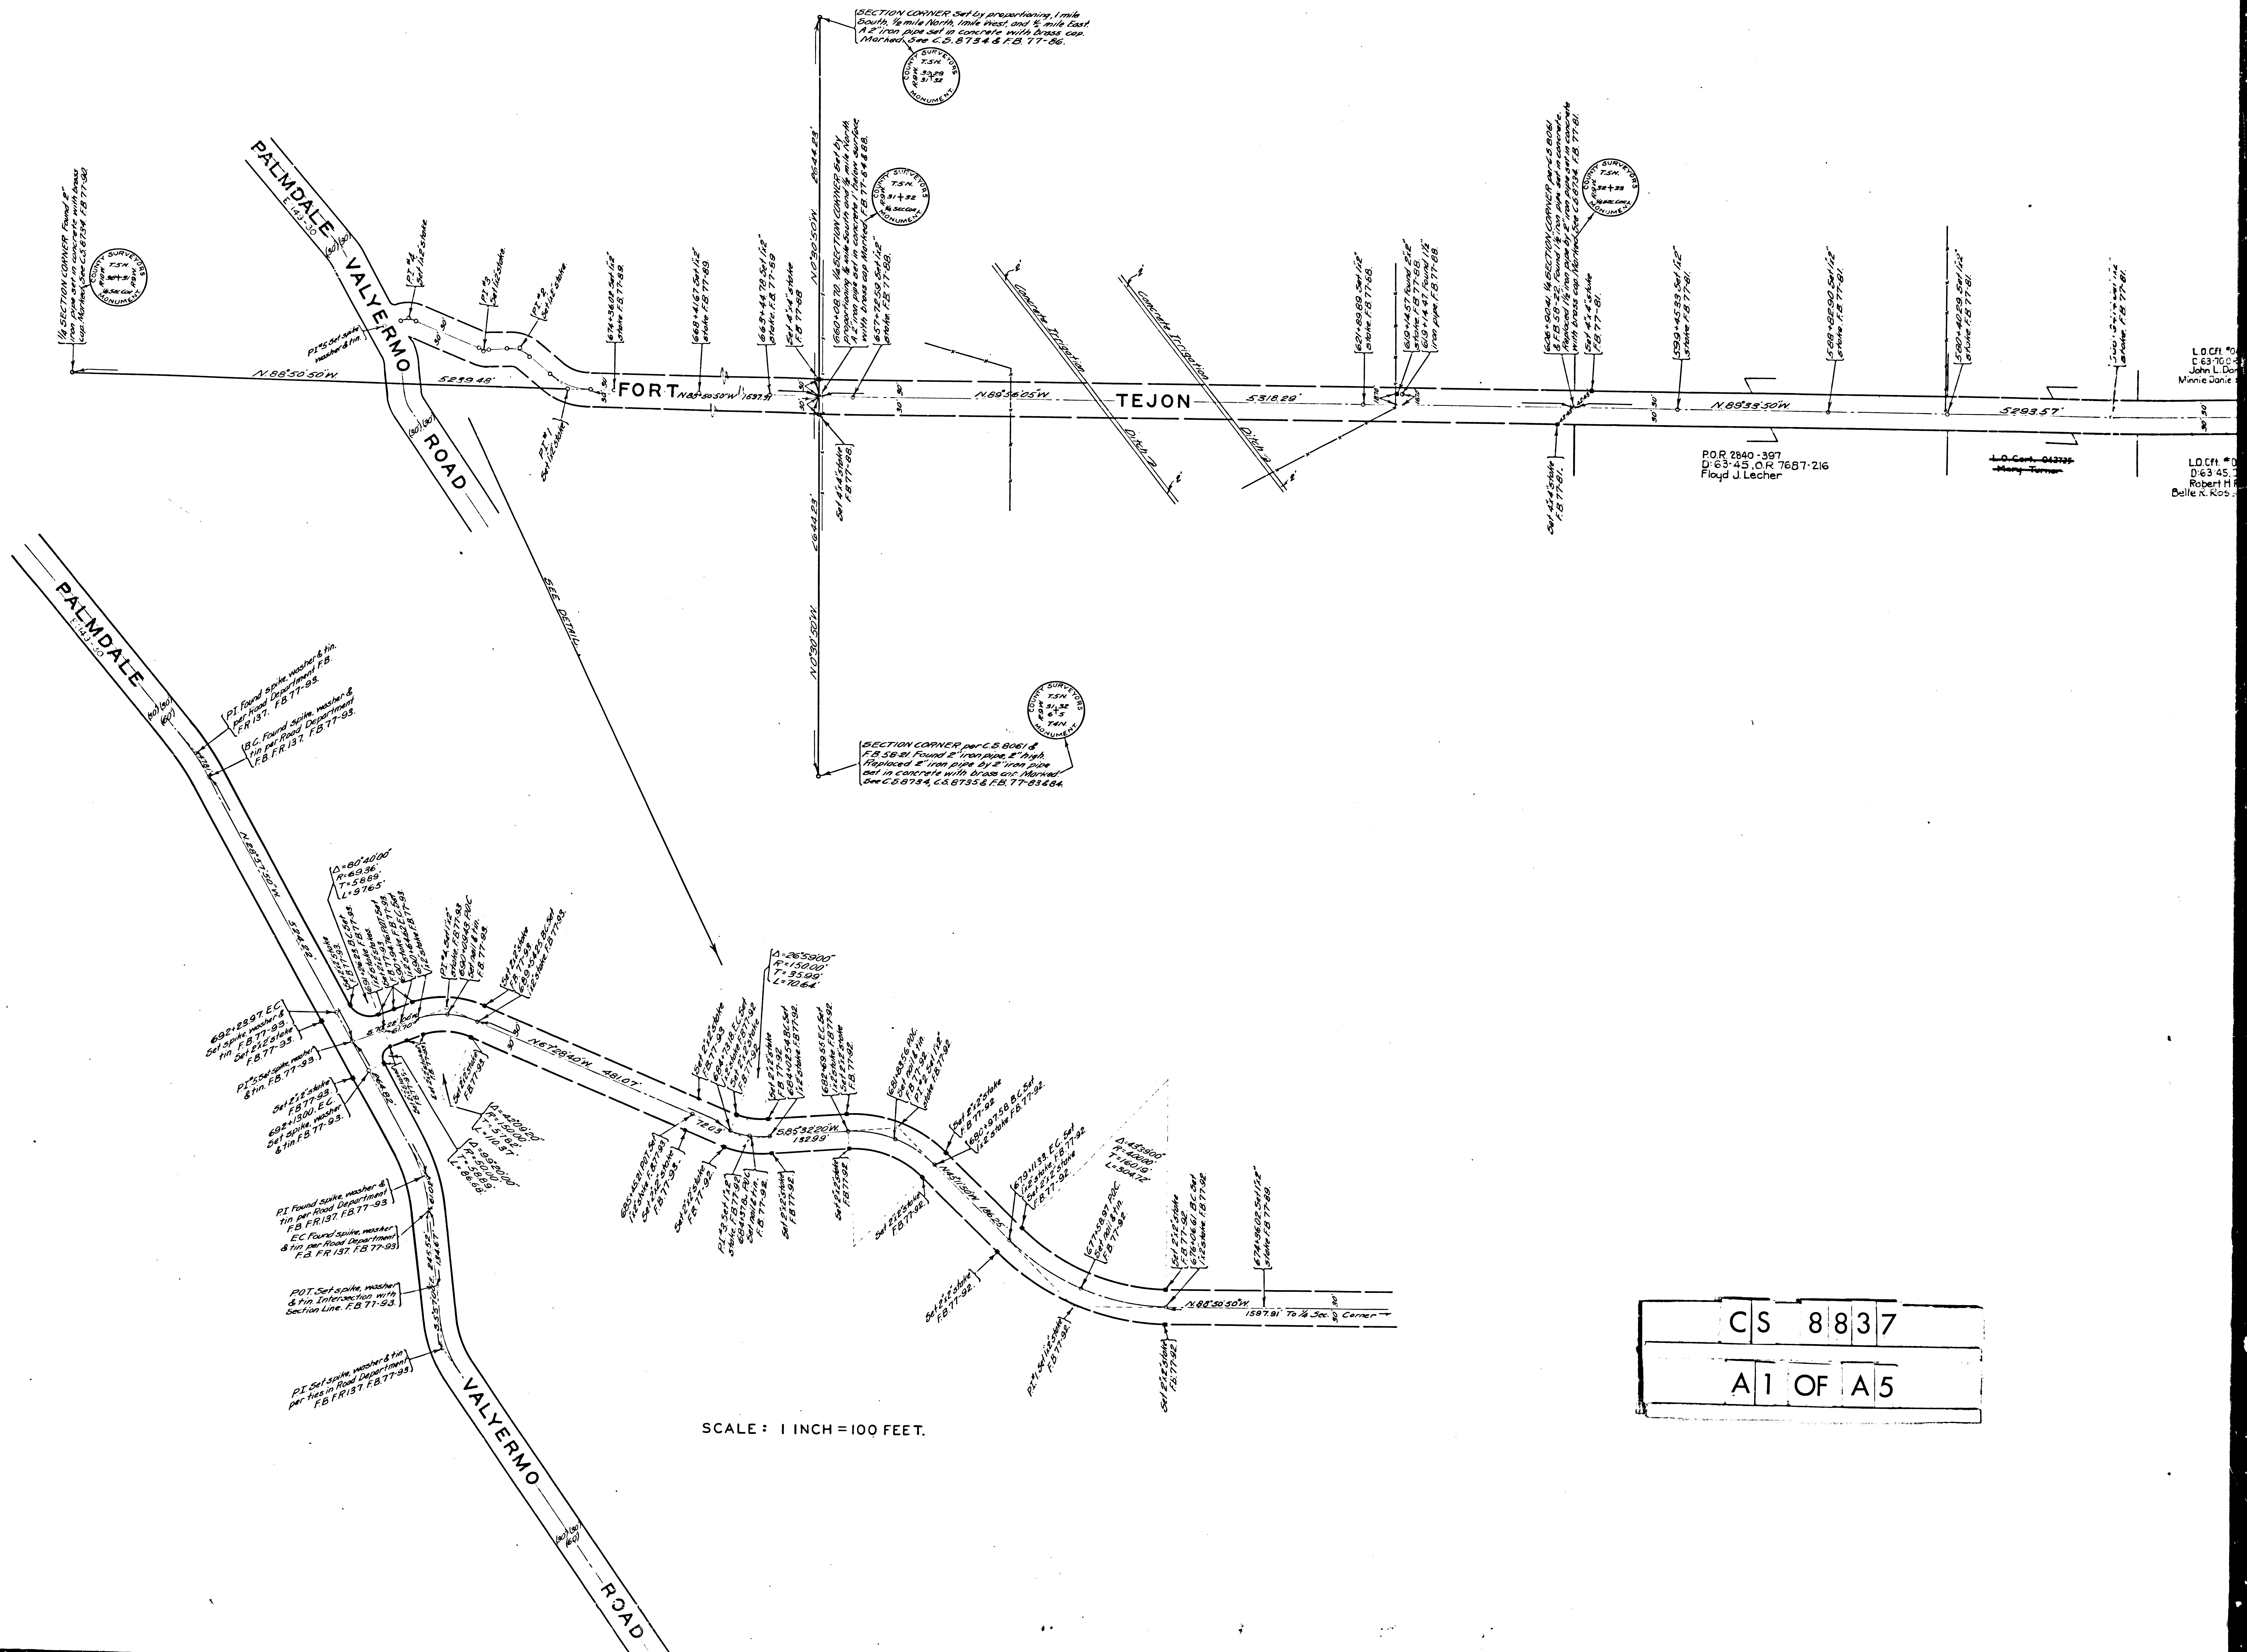


SCALE: 1 INCH = 100 FEET.

|    |       |
|----|-------|
| CS | 8837  |
| A1 | OF A5 |





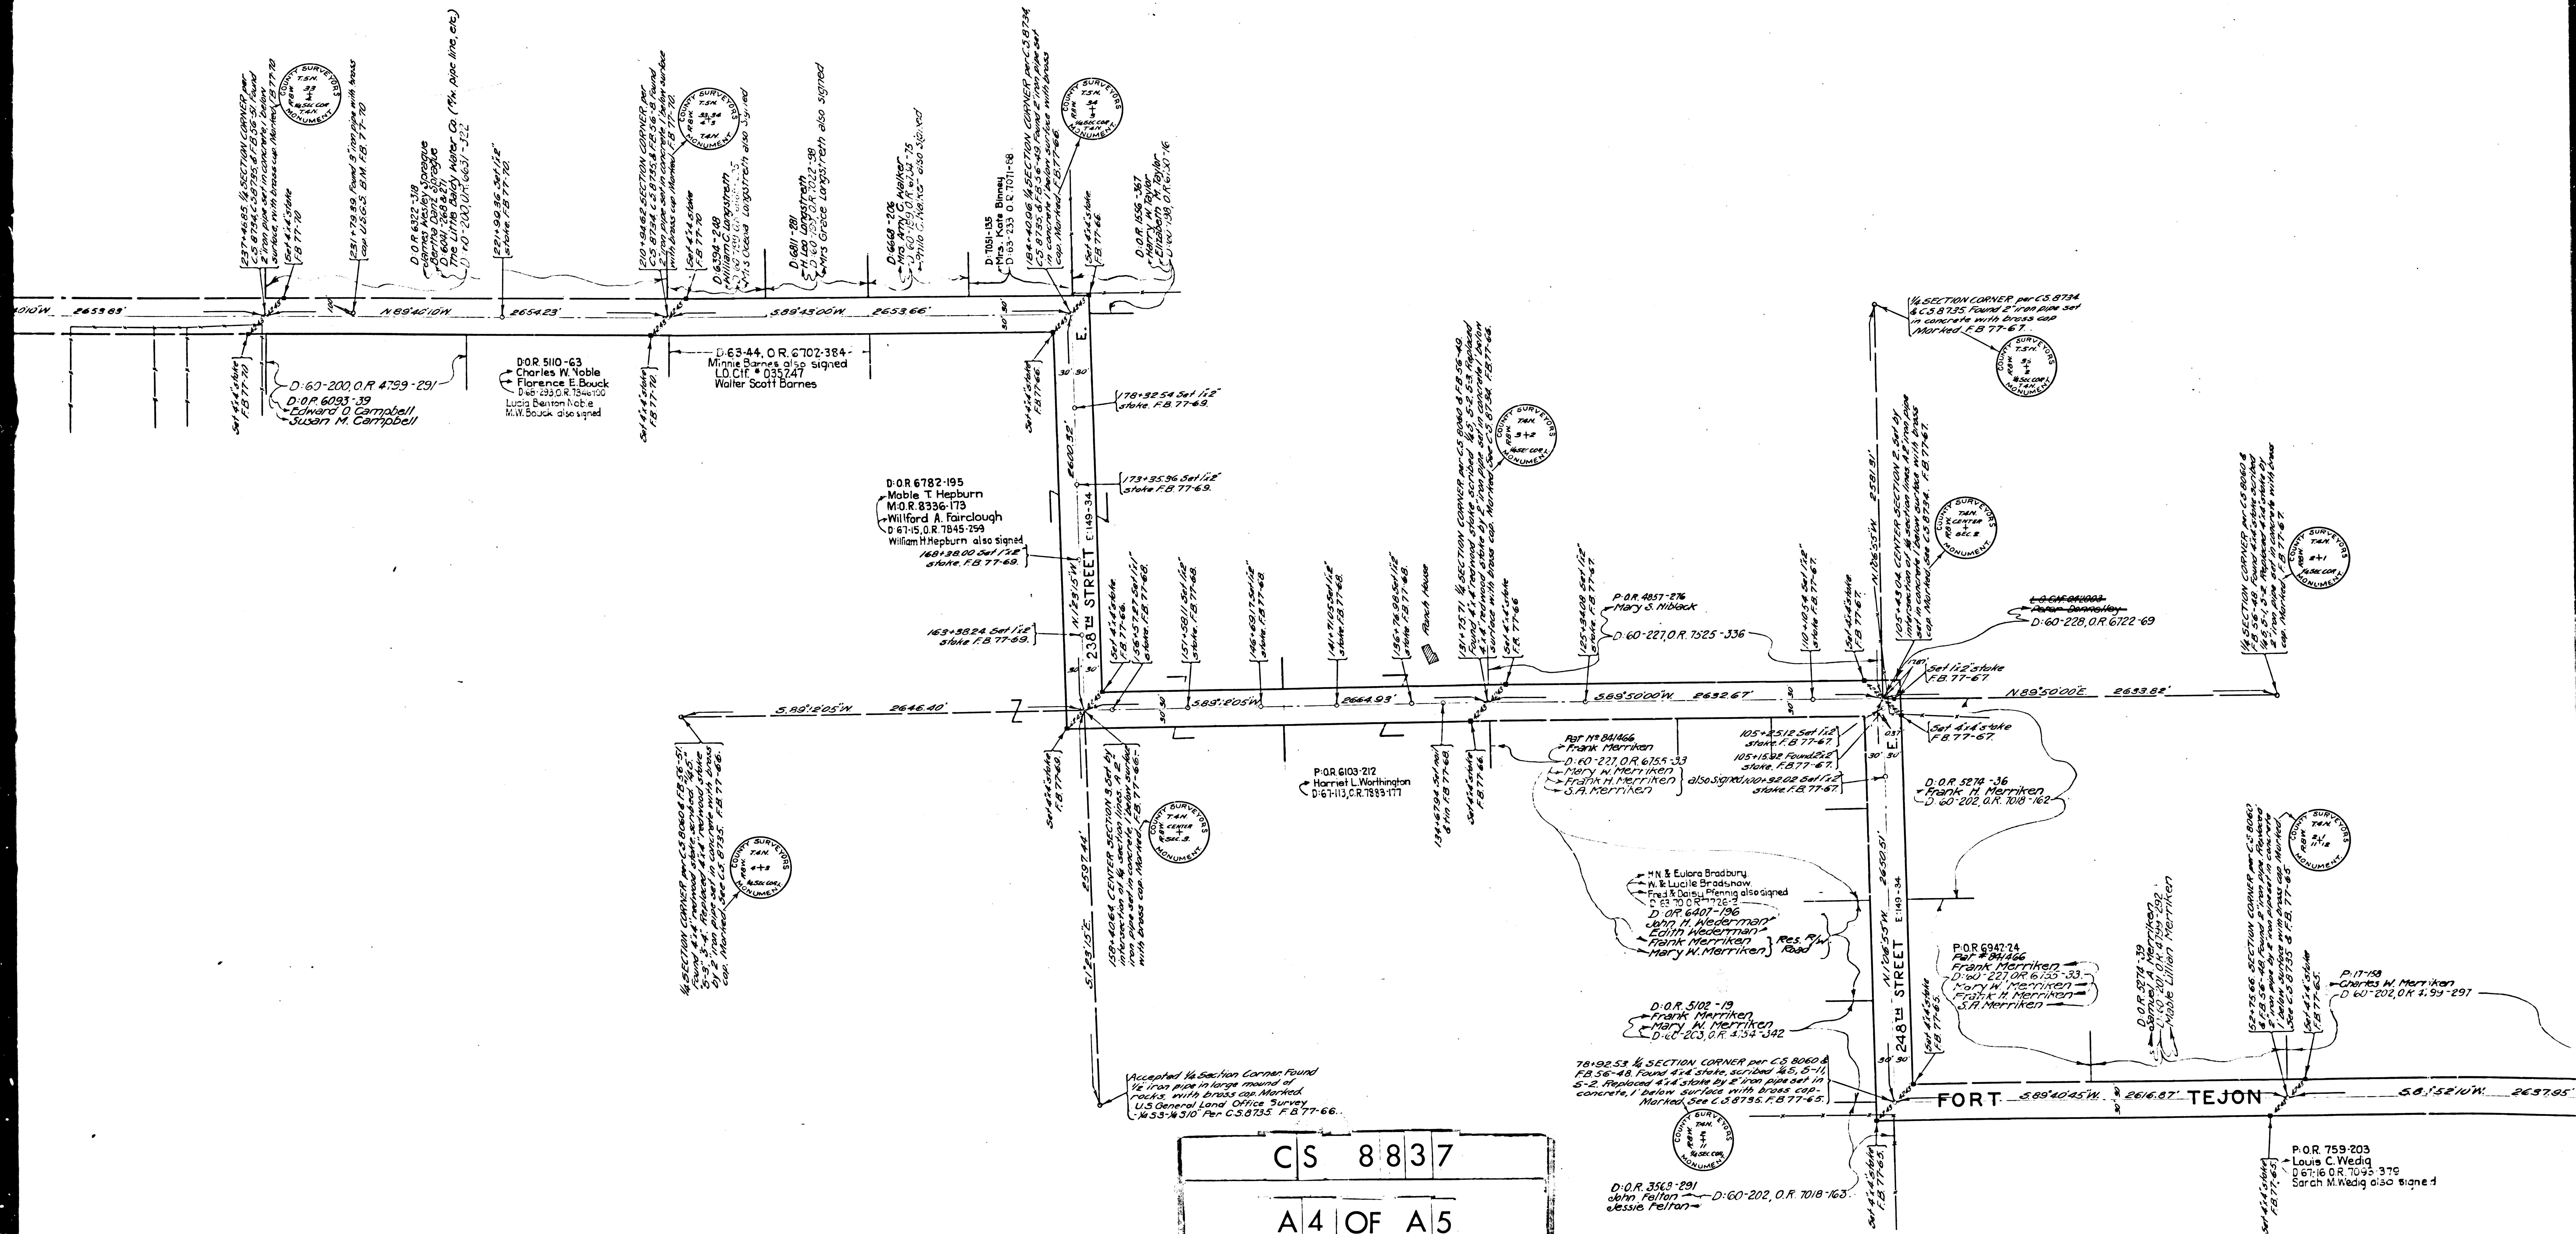

CS 8837  
A 4 OF A 5

