


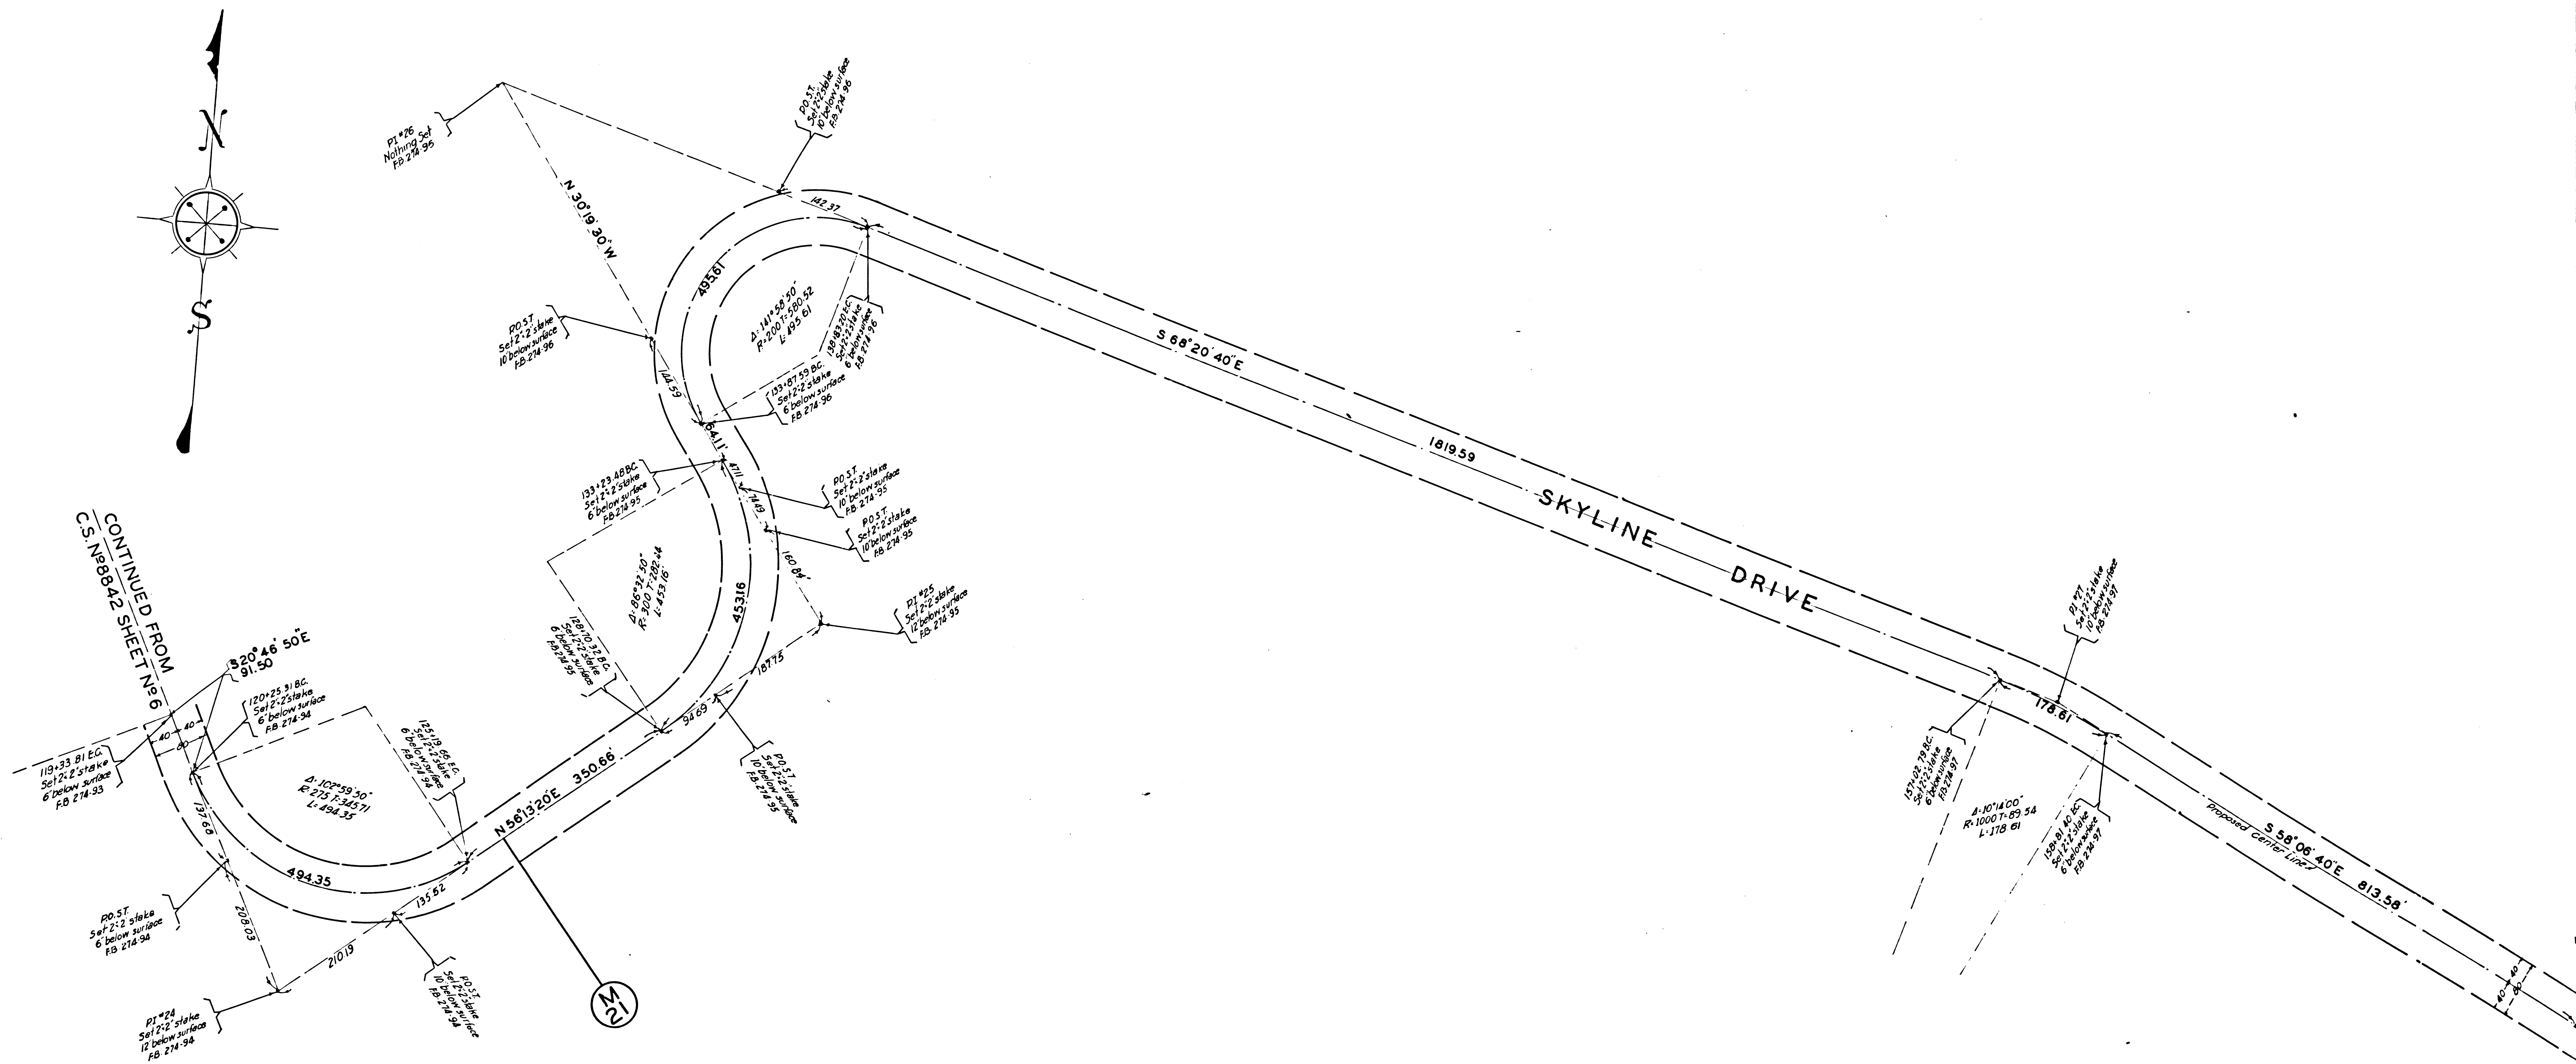


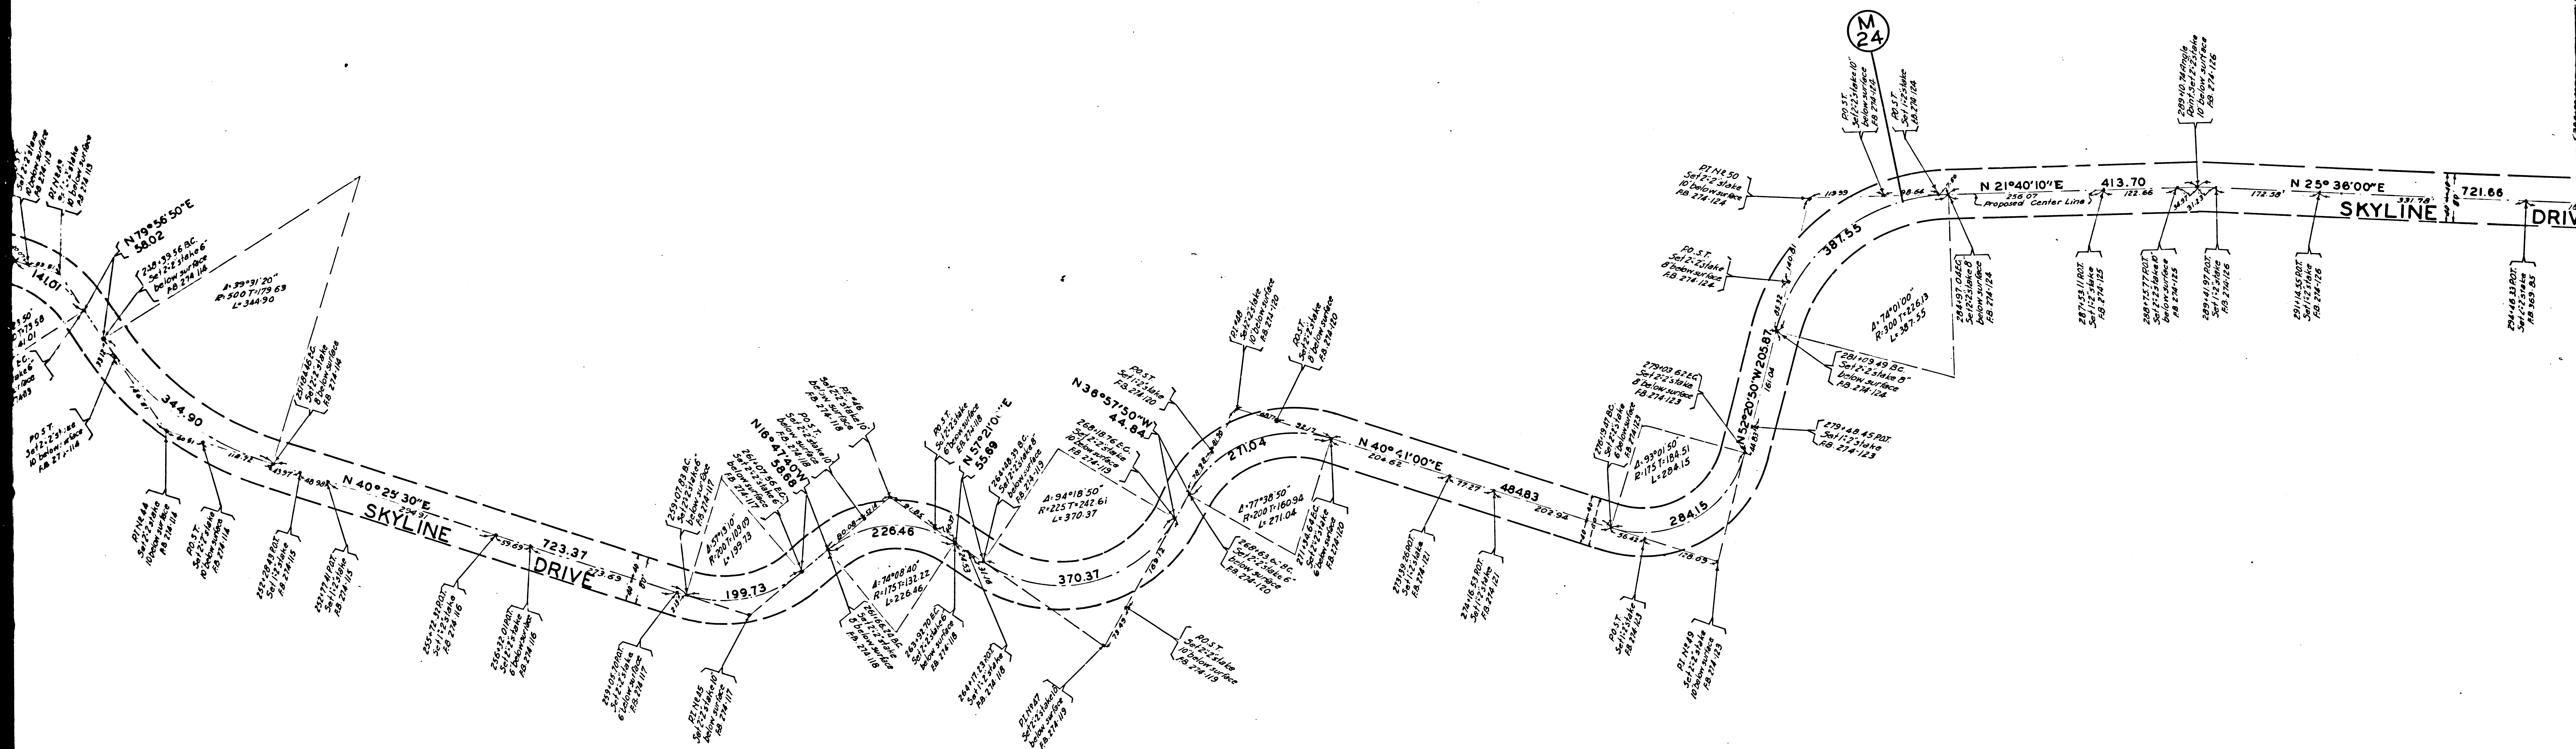

CS	8	8	4	2	SHT.	7
A1					OF	A5

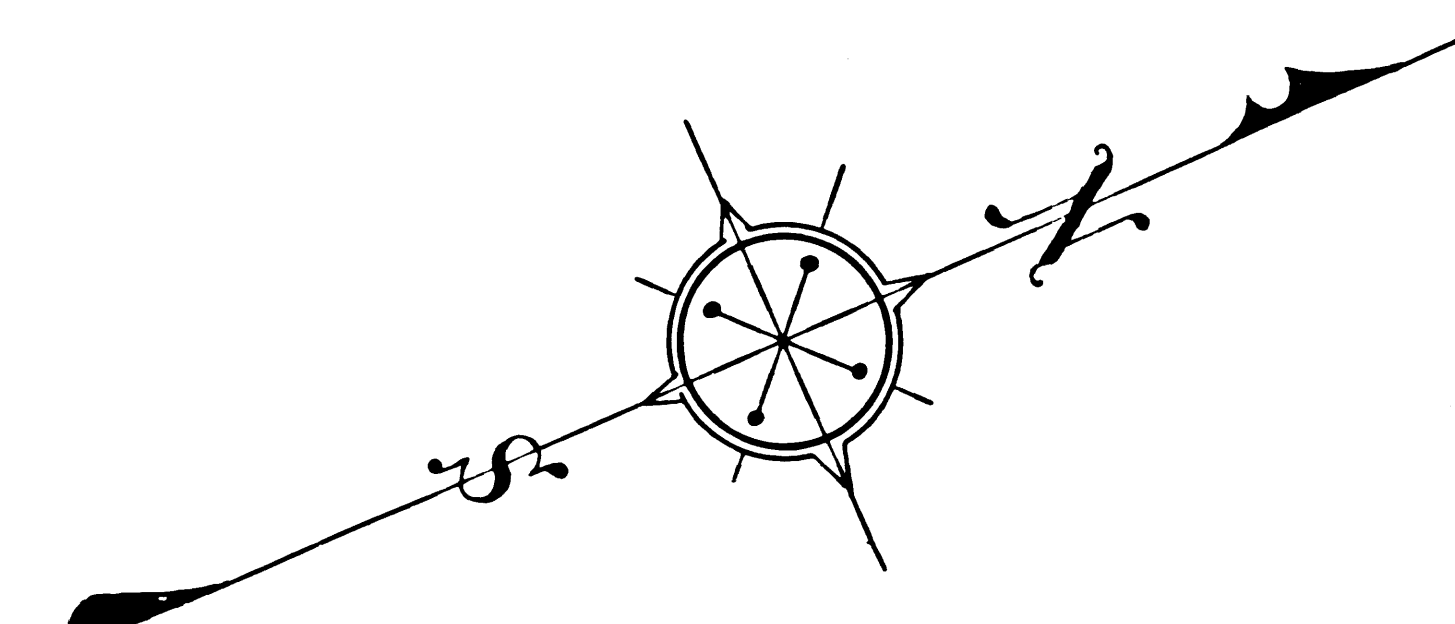

CS	8	8	4	2	SHT.	7
A 4 OF A 5						

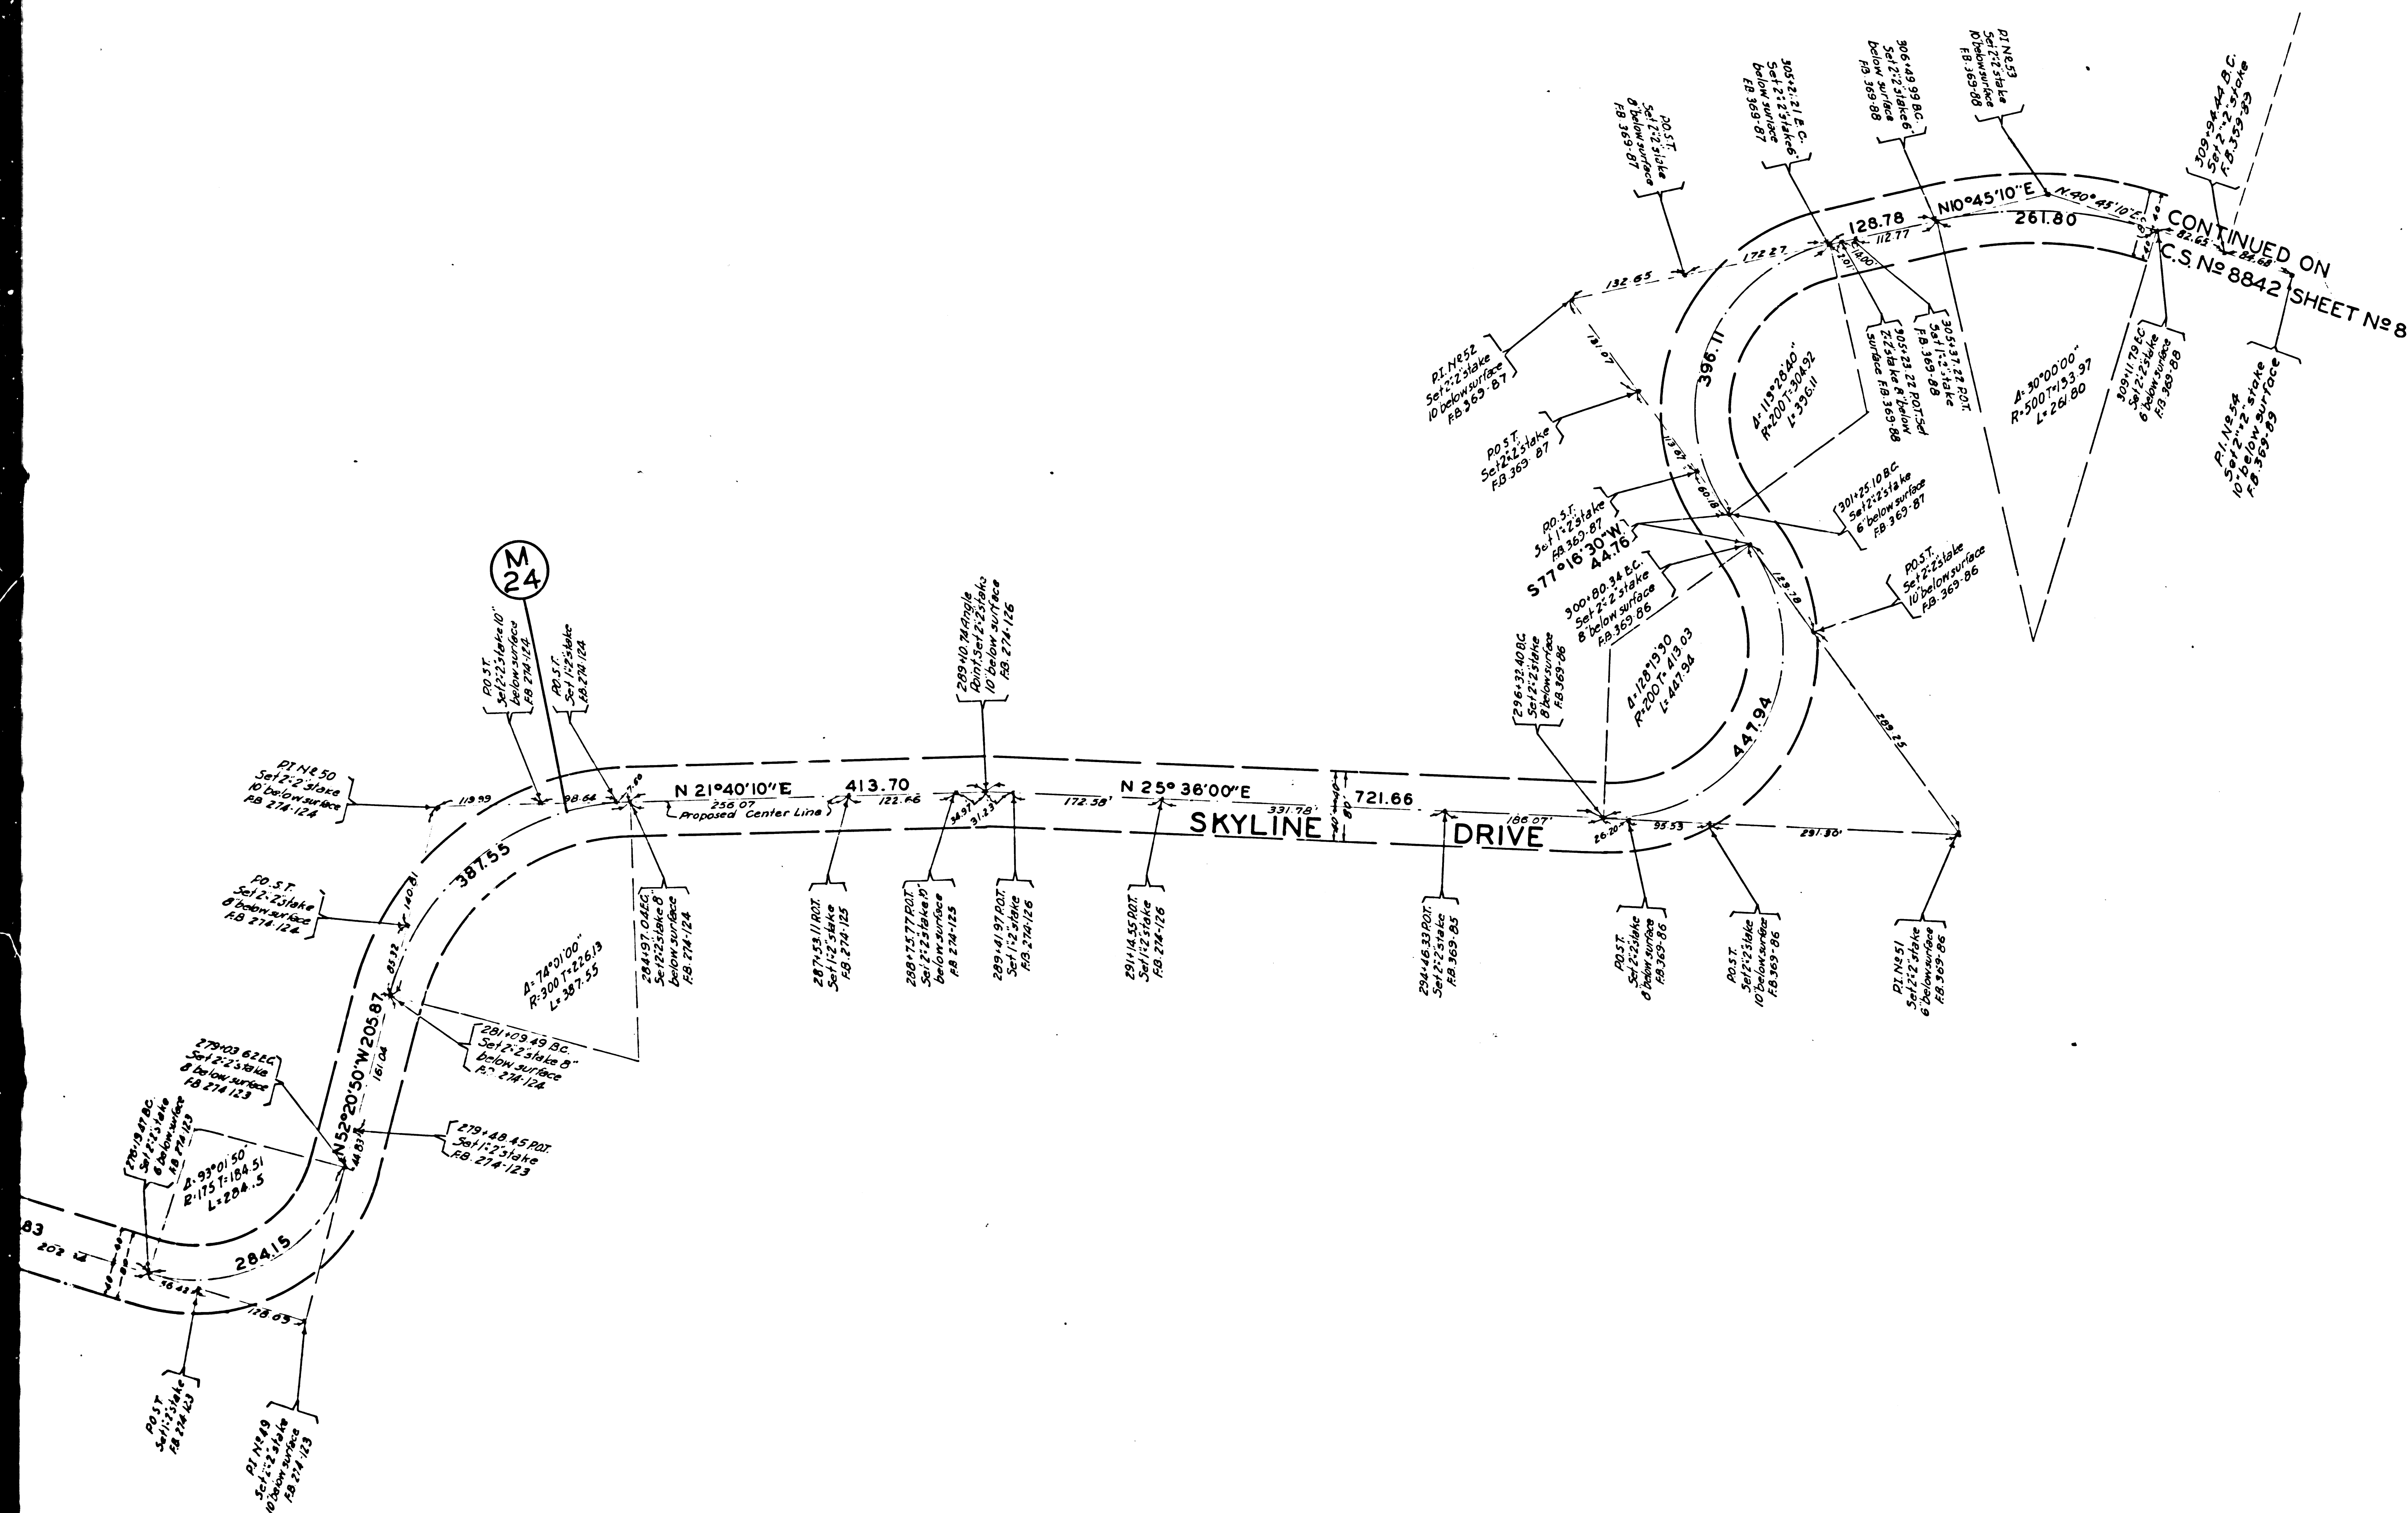

MAP OF
SKYLINE DRIVE
 FROM
 BEVERLY BOULEVARD-WHITTIER
 TO
 GRAND AVENUE-POMONA

COUNTY SURVEYORS MAP NO 8842
 SHEET NO 7 OF 8 SHEETS
 SCALE - 1 INCH = 100 FT.

WORK ORDER NO 704
 J.E. ROCKHOLD - COUNTY SURVEYOR
 SURVEYED - JANUARY 1927 - APRIL 1929

SURVEYED UNDER INSTRUCTIONS OF THE
 BOARD OF SUPERVISORS PER ORDER DATED
 DECEMBER 10, 1925

BEARINGS ARE BASED ON SOLAR OBSERVATION
 PER. F.B. 274-16A-16C

F.B. 254-1-133A
 F.B. 274-1-126 F.B. 323-1-110
 F.B. 365-1-173 F.B. 369-1-117

FIELD WORK BY - A.N. HELLSTROM
 H.F. GRABER
 A.E. SVENSON
 C.V. CRUMLY
 T.J. STEVENSON
 OFFICE WORK BY - F.D. JONES
 L.G. GALKINS
 A.H. DREW
 CHECKED BY - A.H. DREW
 F.D. JONES

CAR. 39

CS 8842 SHT. 7
 A5 OF A5

FOR PROFILE SEE C.S. B-199-7
 FOR CROSS SECTIONS - SEE C.S. B-363-1 TO 10