

150

140

120


100

80


60

40

20

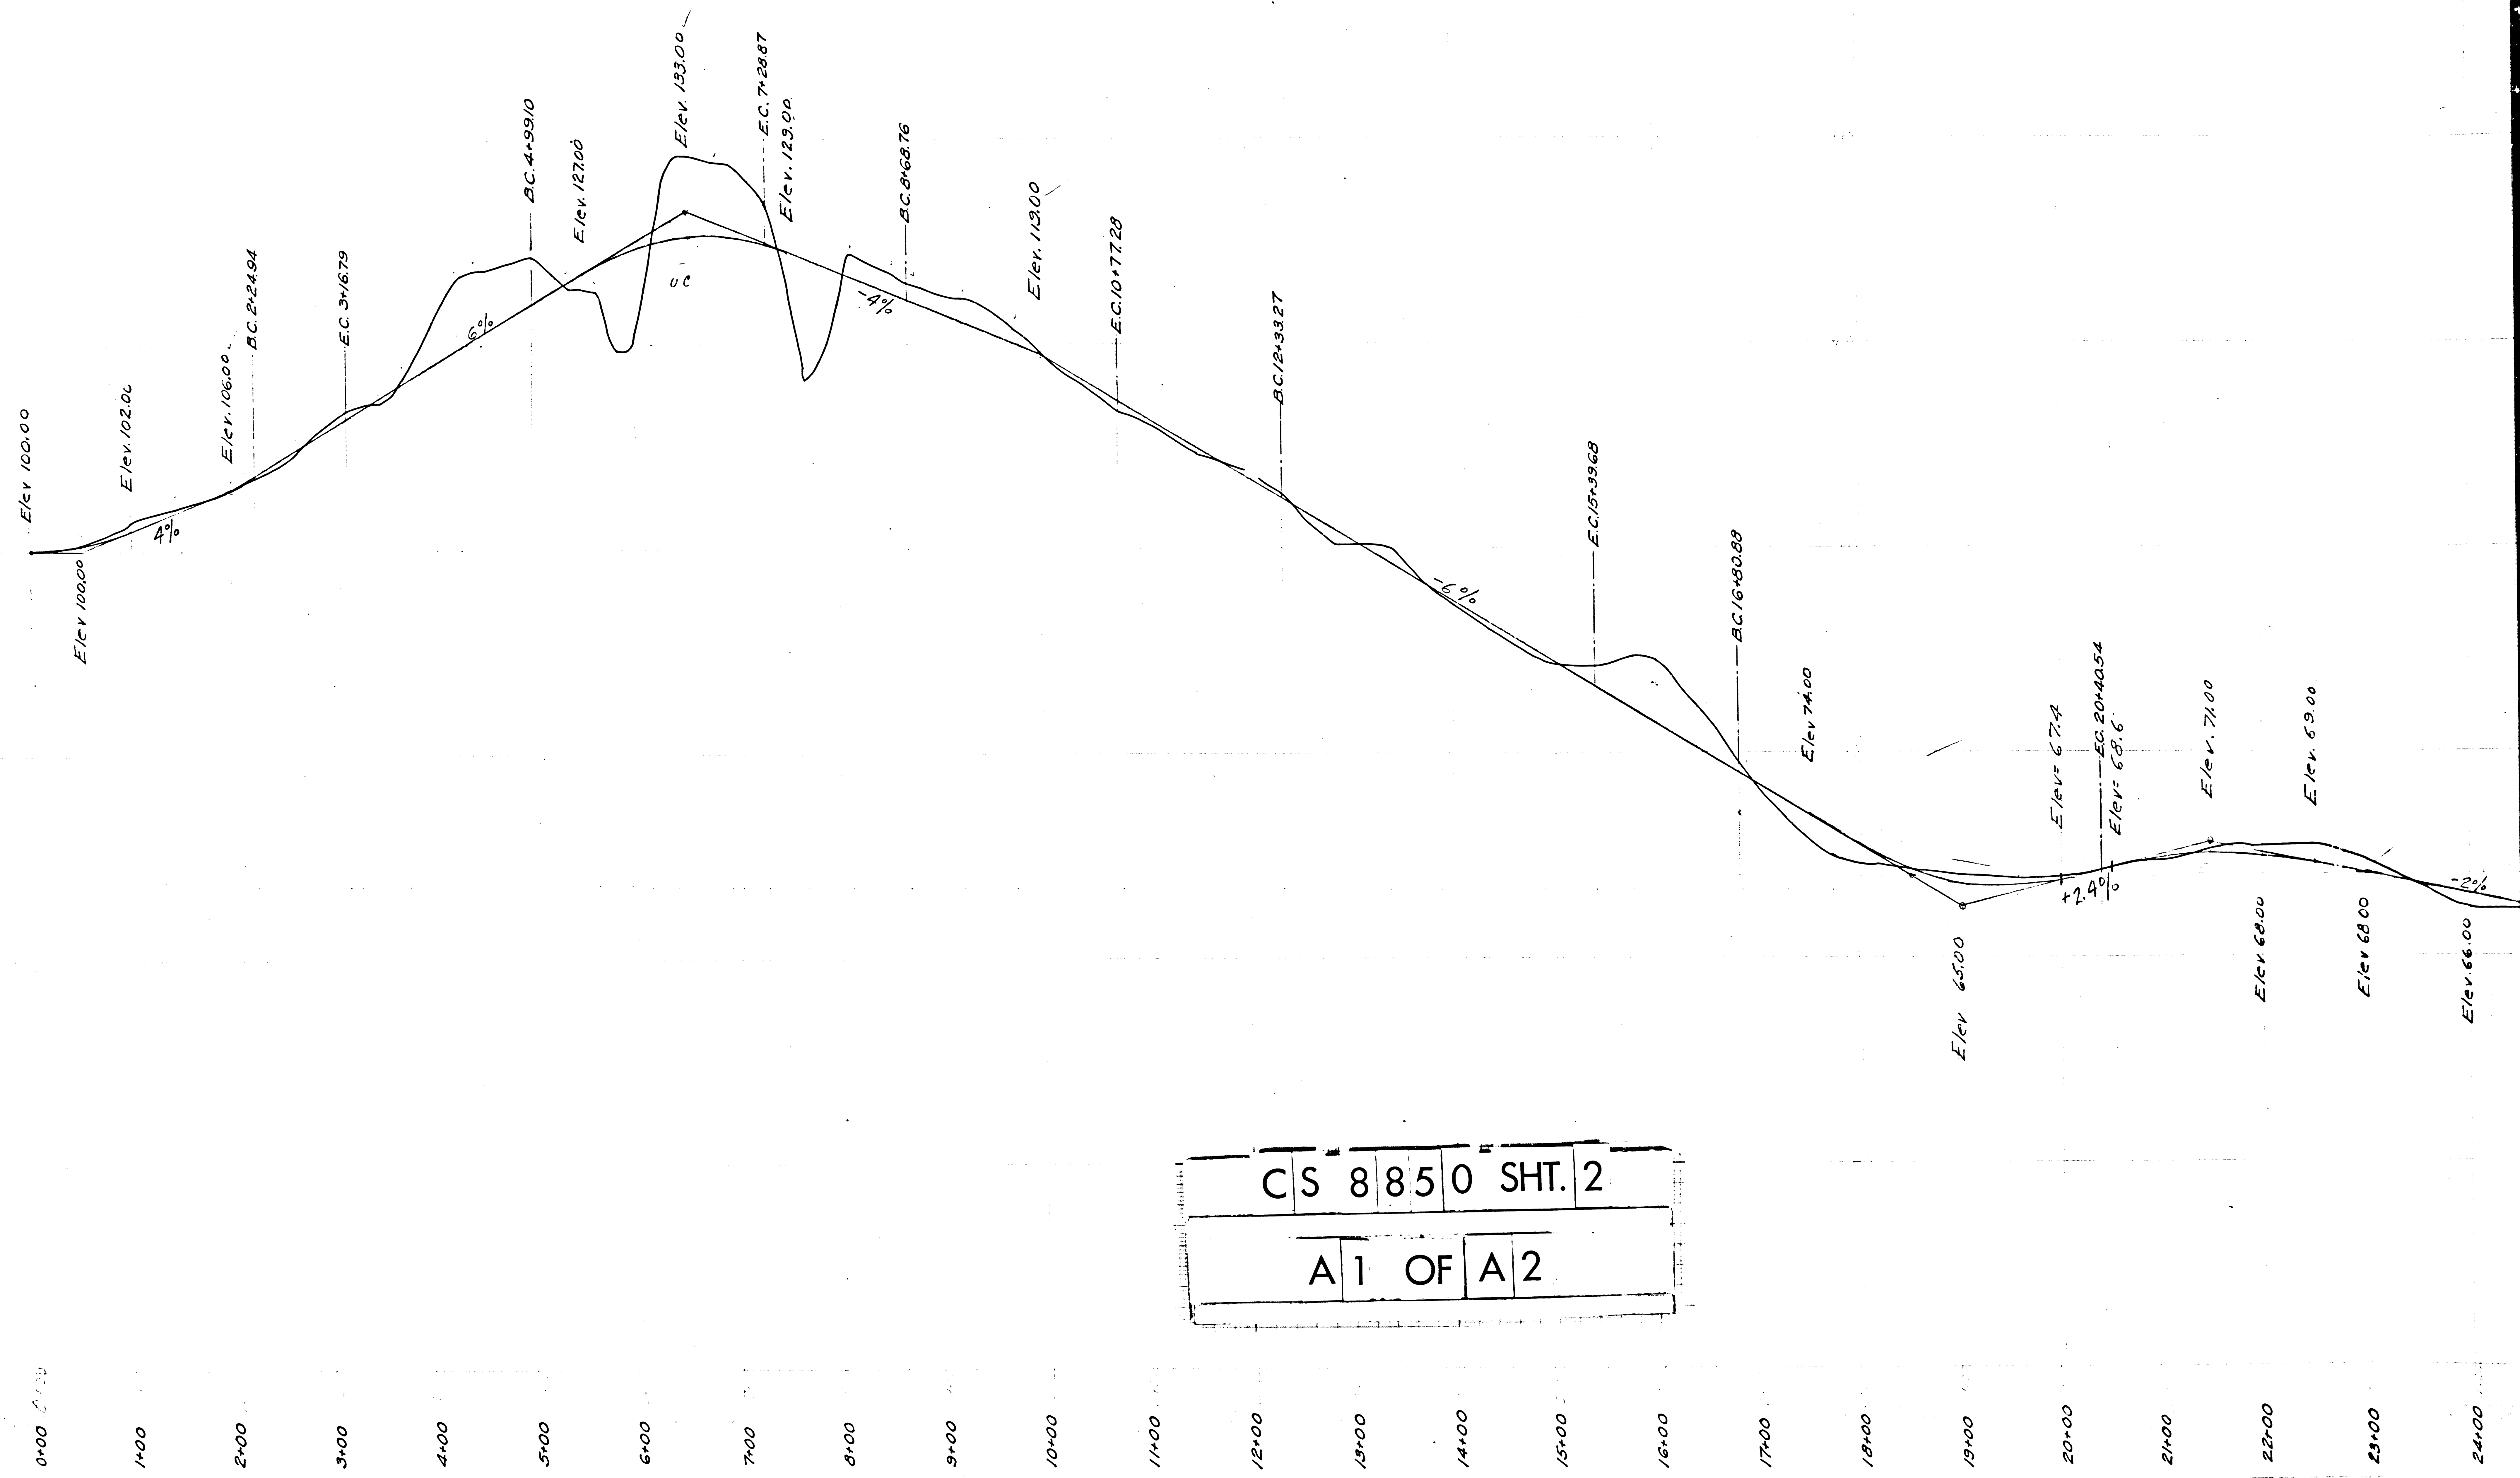

CS 8850 SHT. 2
A1 OF A2

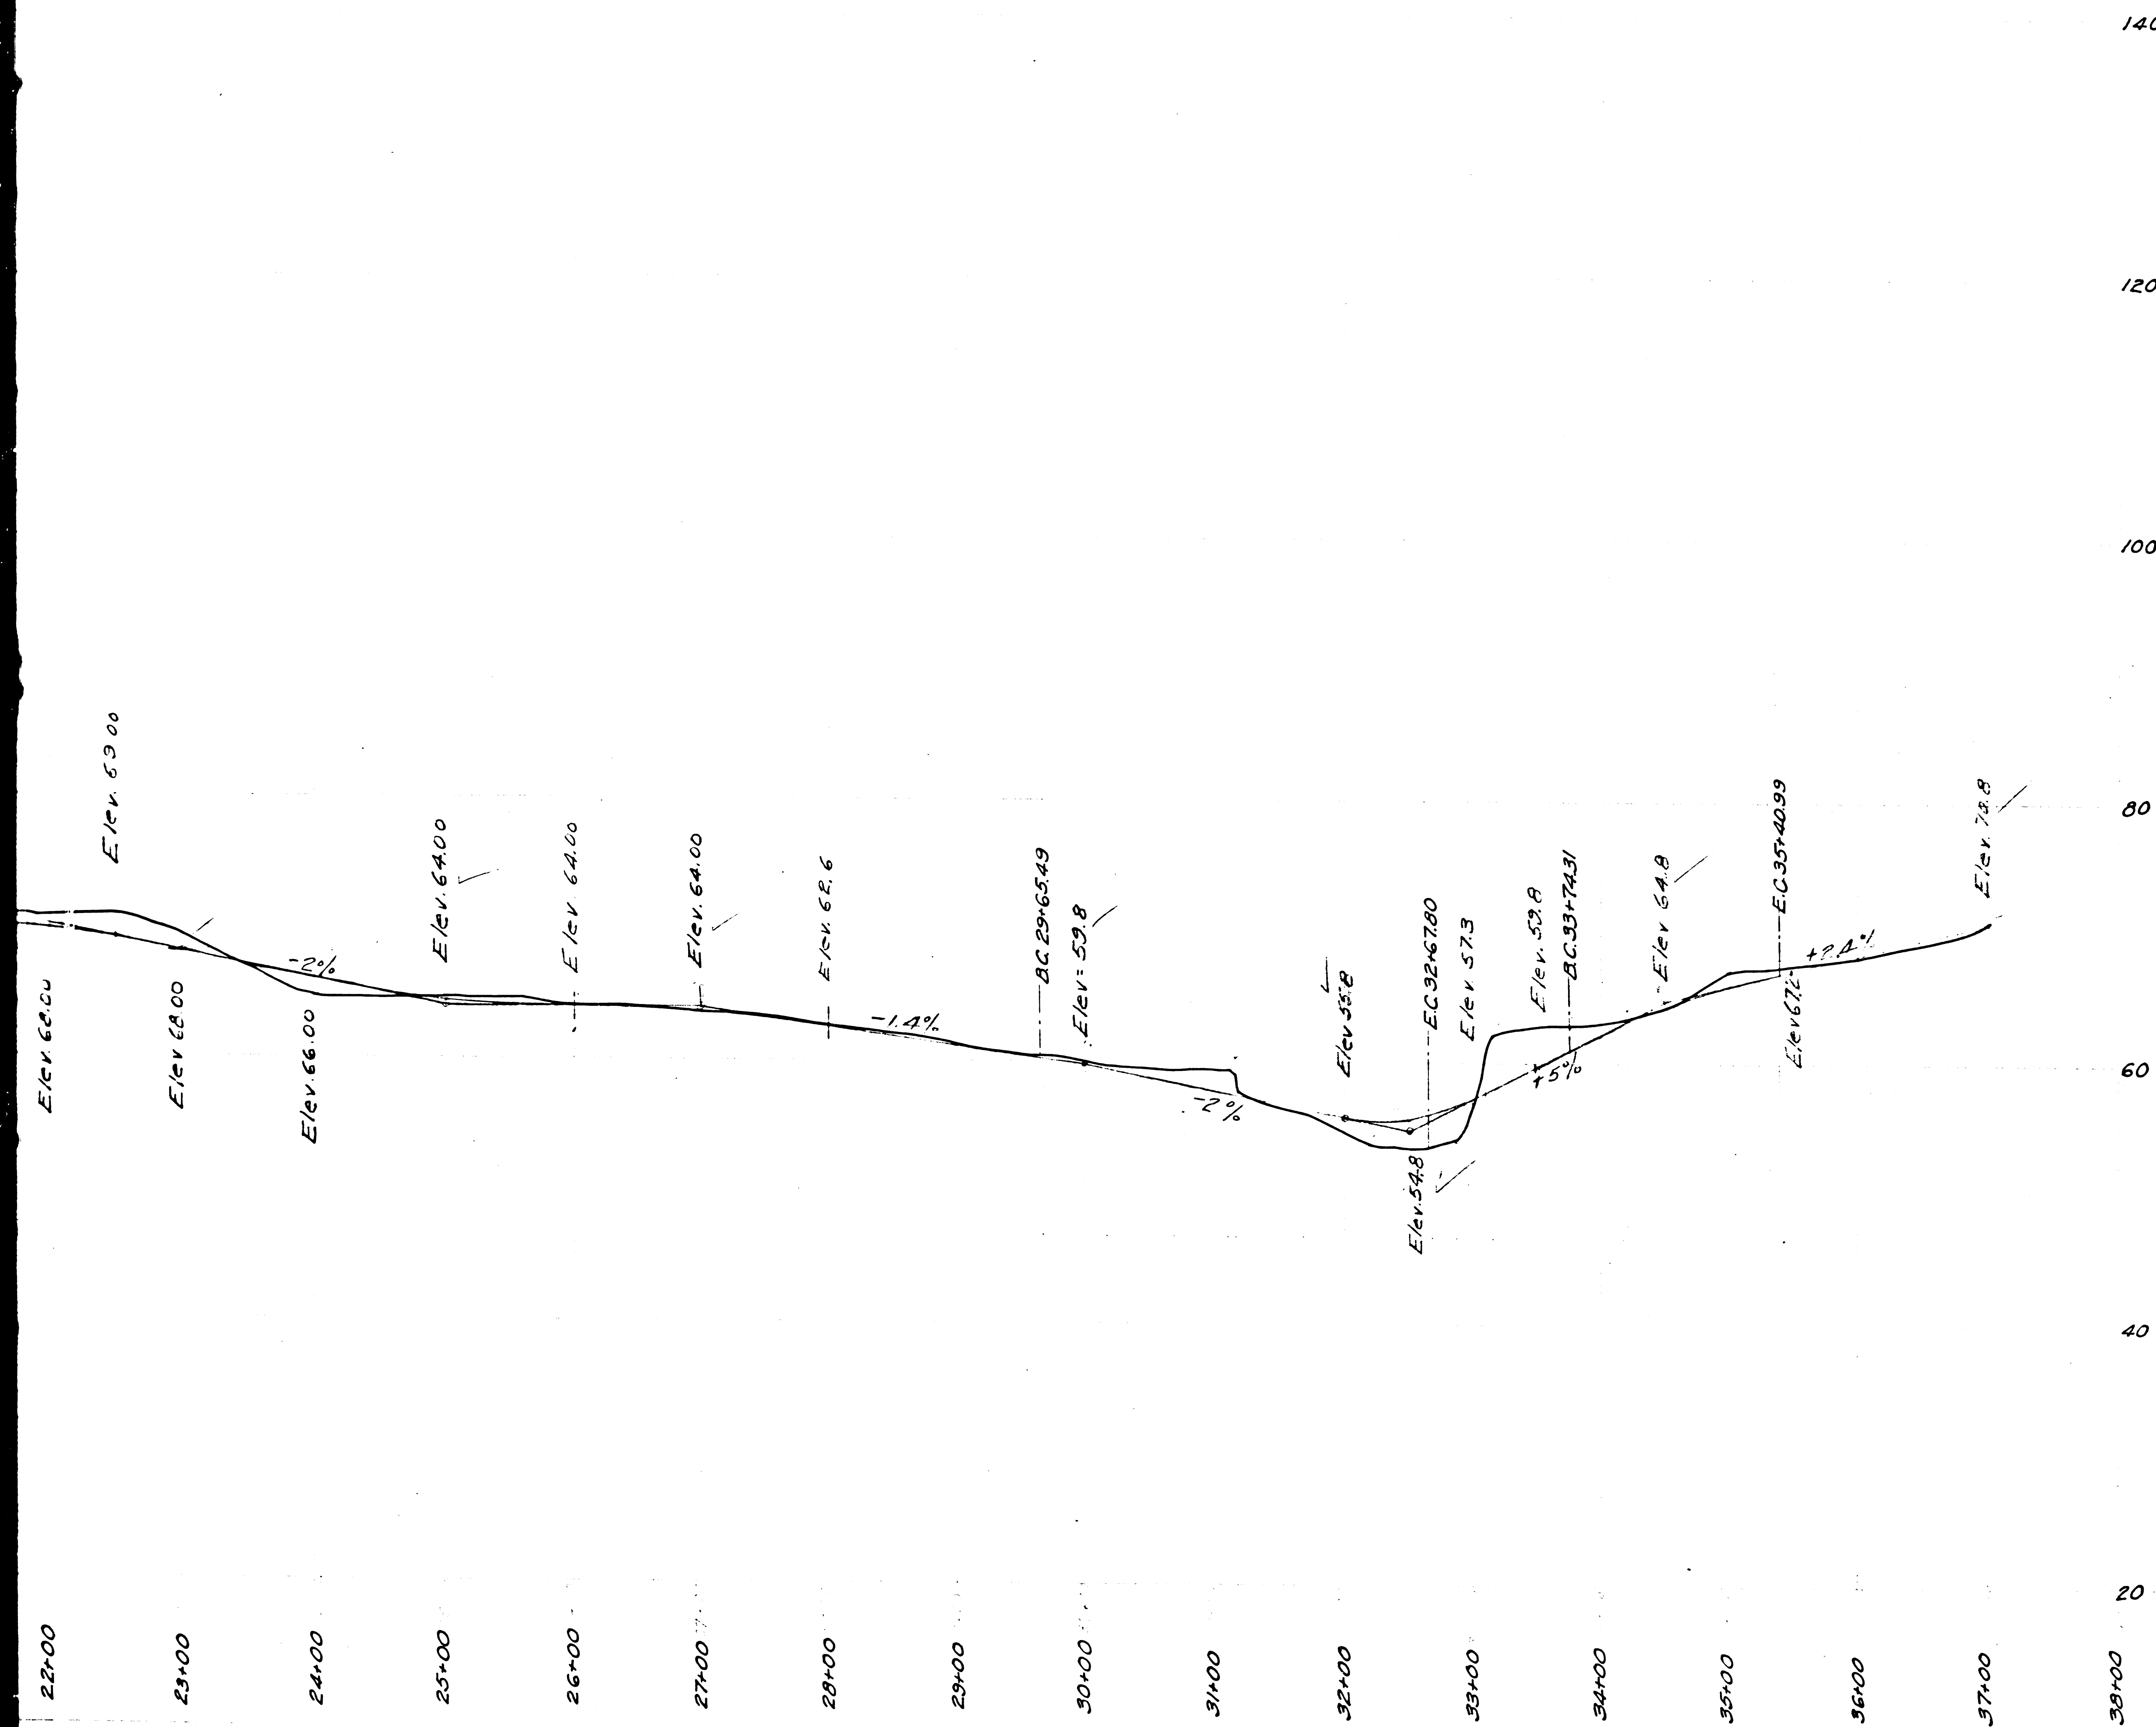

PROFILE OF
 RELOCATION OF A PORTION OF
CORNELL ROAD
 FROM
 VENTURA BOULEVARD
 TO
 P.I. NO 17 PER COUNTY SURVEYORS MAP NO 8496.
 COUNTY SURVEYORS MAP NO 8850
 SHEET 2 OF 2 SHEETS
 SCALES: VERTICAL 1 INCH=8 FEET
 HORIZONTAL 1 INCH=80 FEET
 J.E. ROCKHOLD COUNTY SURVEYOR
 SURVEYED JUNE 1926
 L.B. 262,429-467
 FIELD WORK BY W.M. HOLMES.
 OFFICE WORK BY R.S. BRUMMETT.
 CHECKED BY E.J. BROOK.

CS	8	8	5	0	SHT.	2
A		2	OF	A		2