


A 1 OF A 4

C	S	8	8	7	4
A	1	OF	A	4	

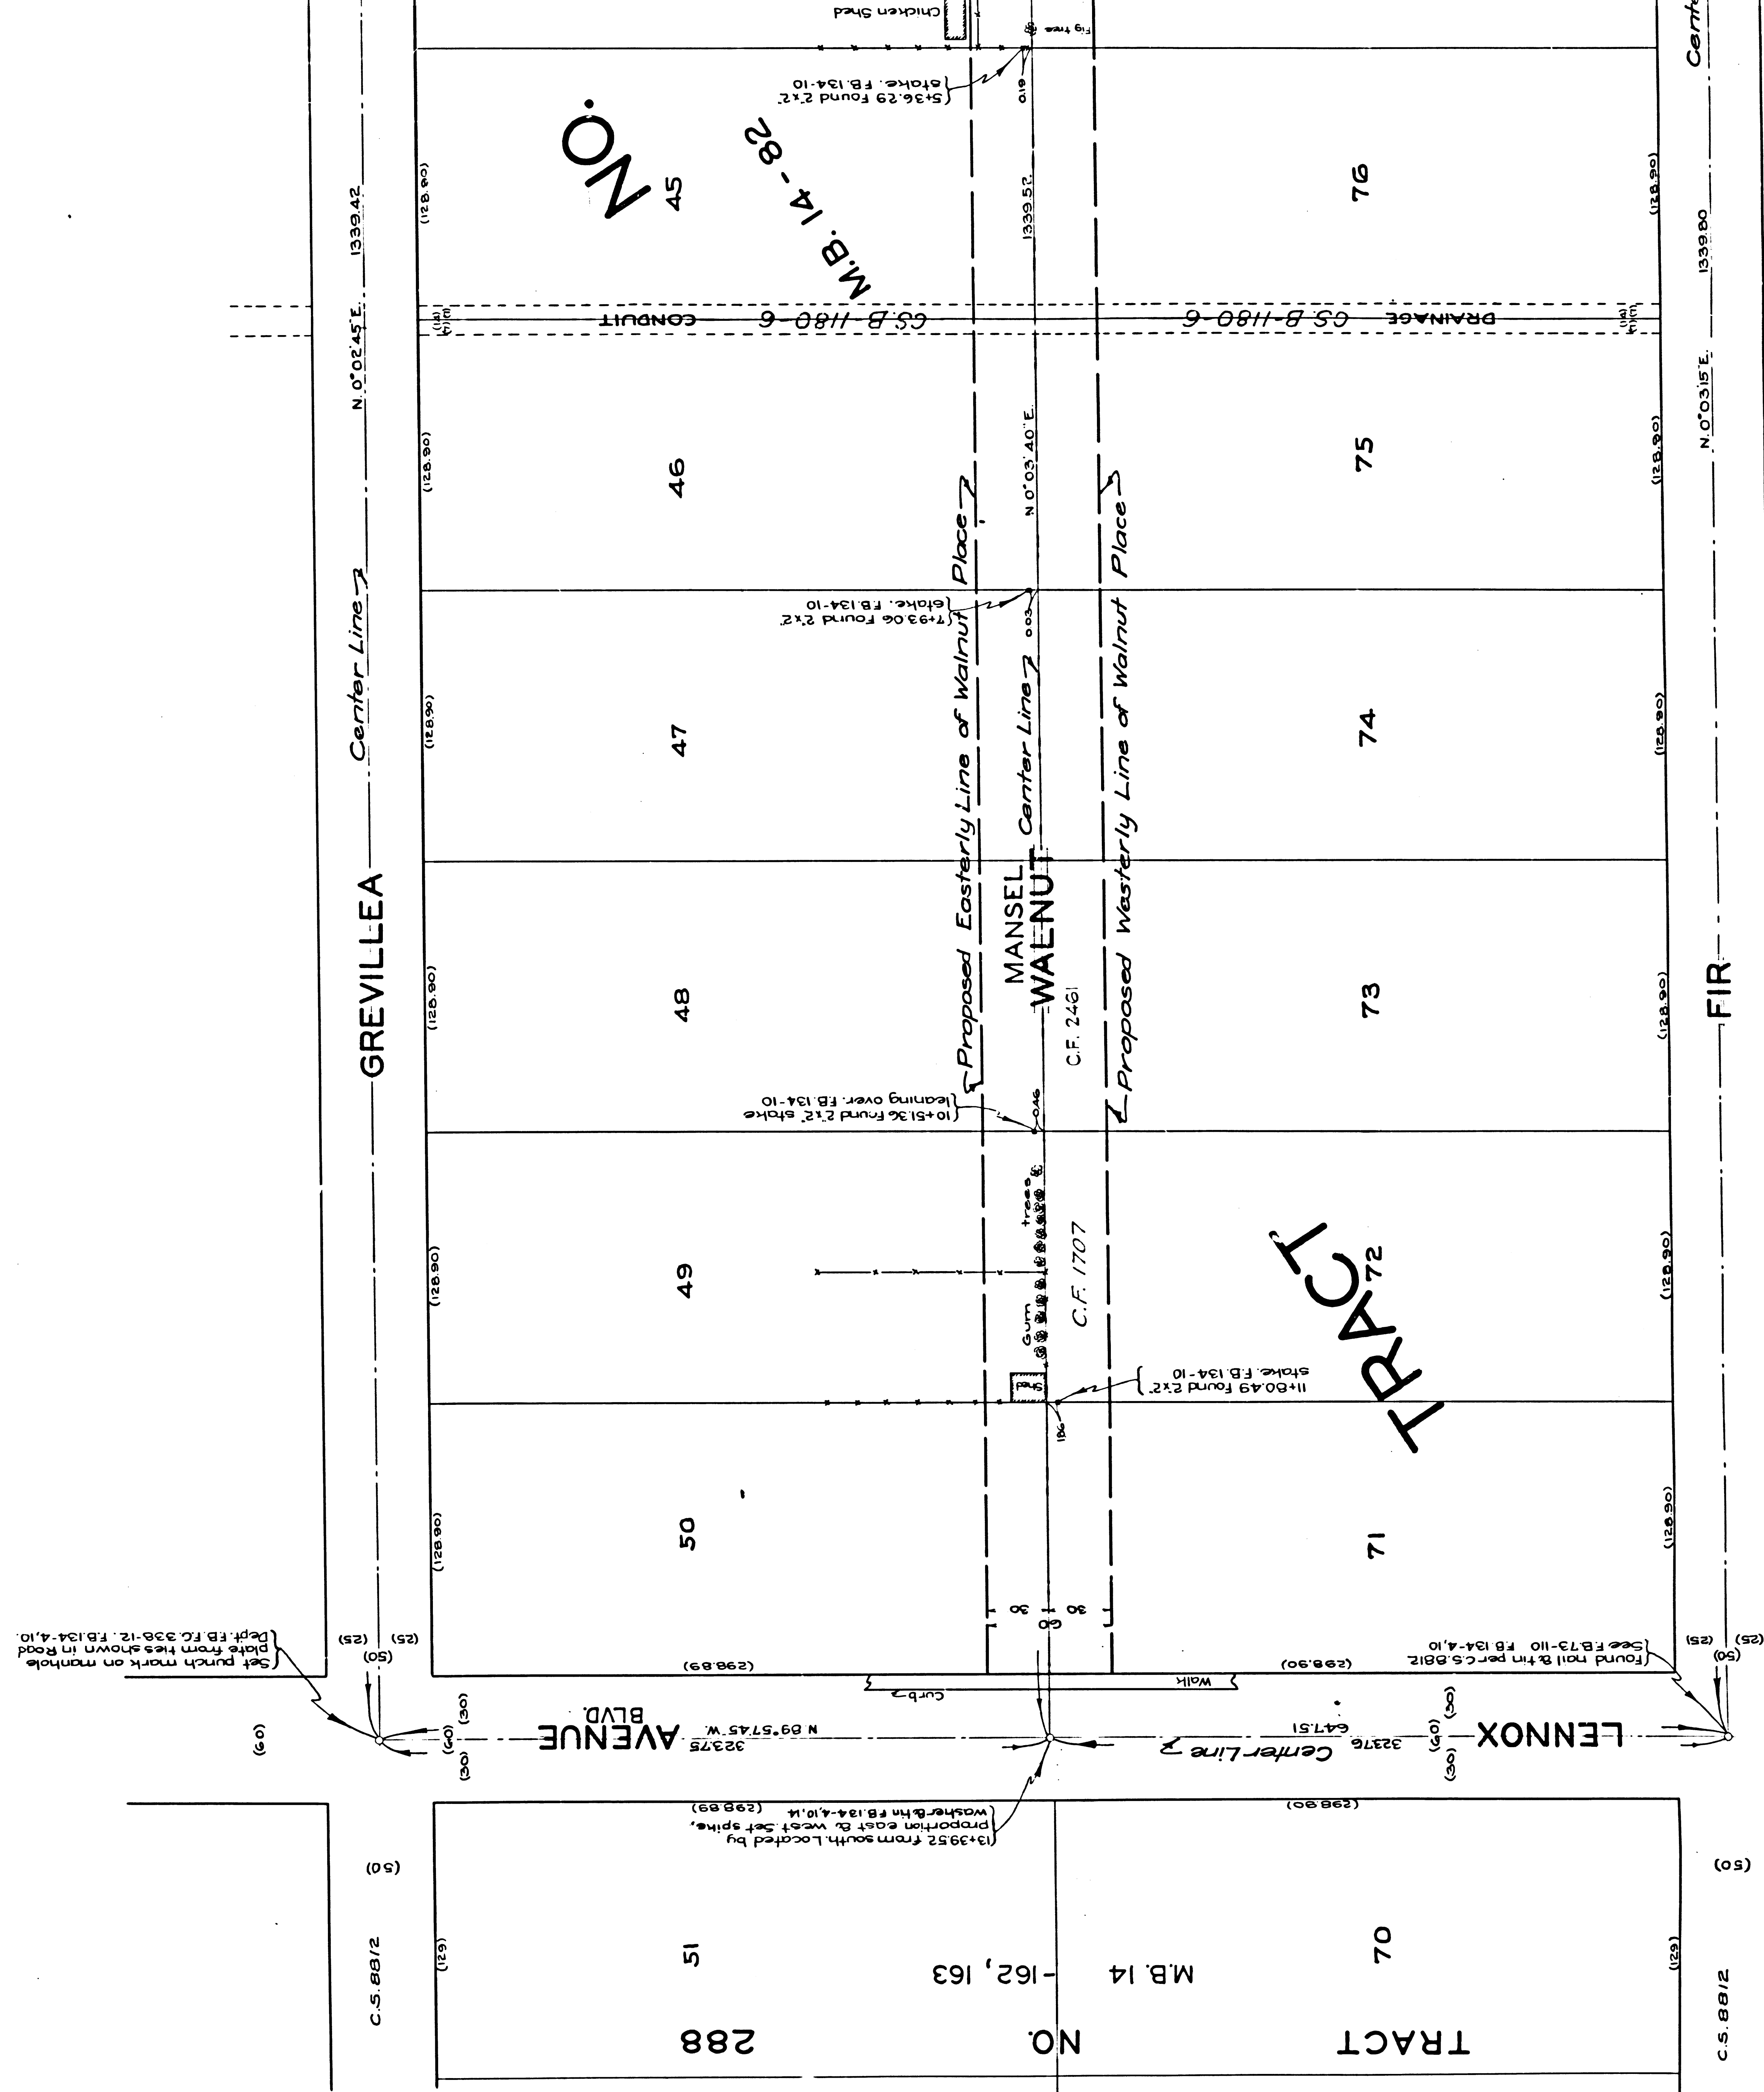

CS 8709

AVENUE






S ANGELES

RAILWAY



Center Line 7 N 0° 03' 15" E 1299.87

CS 8709

AVENUE

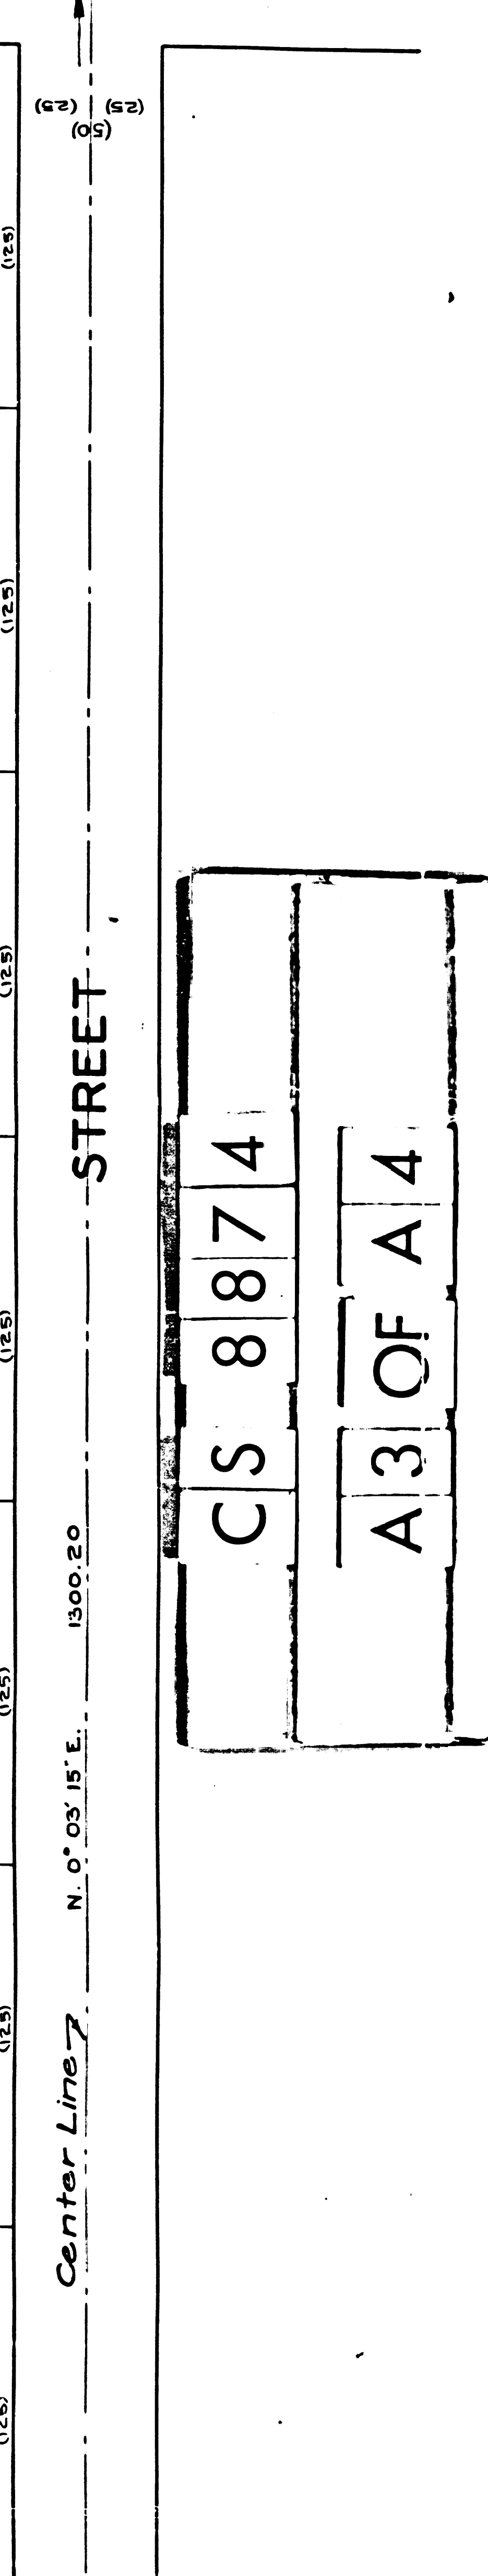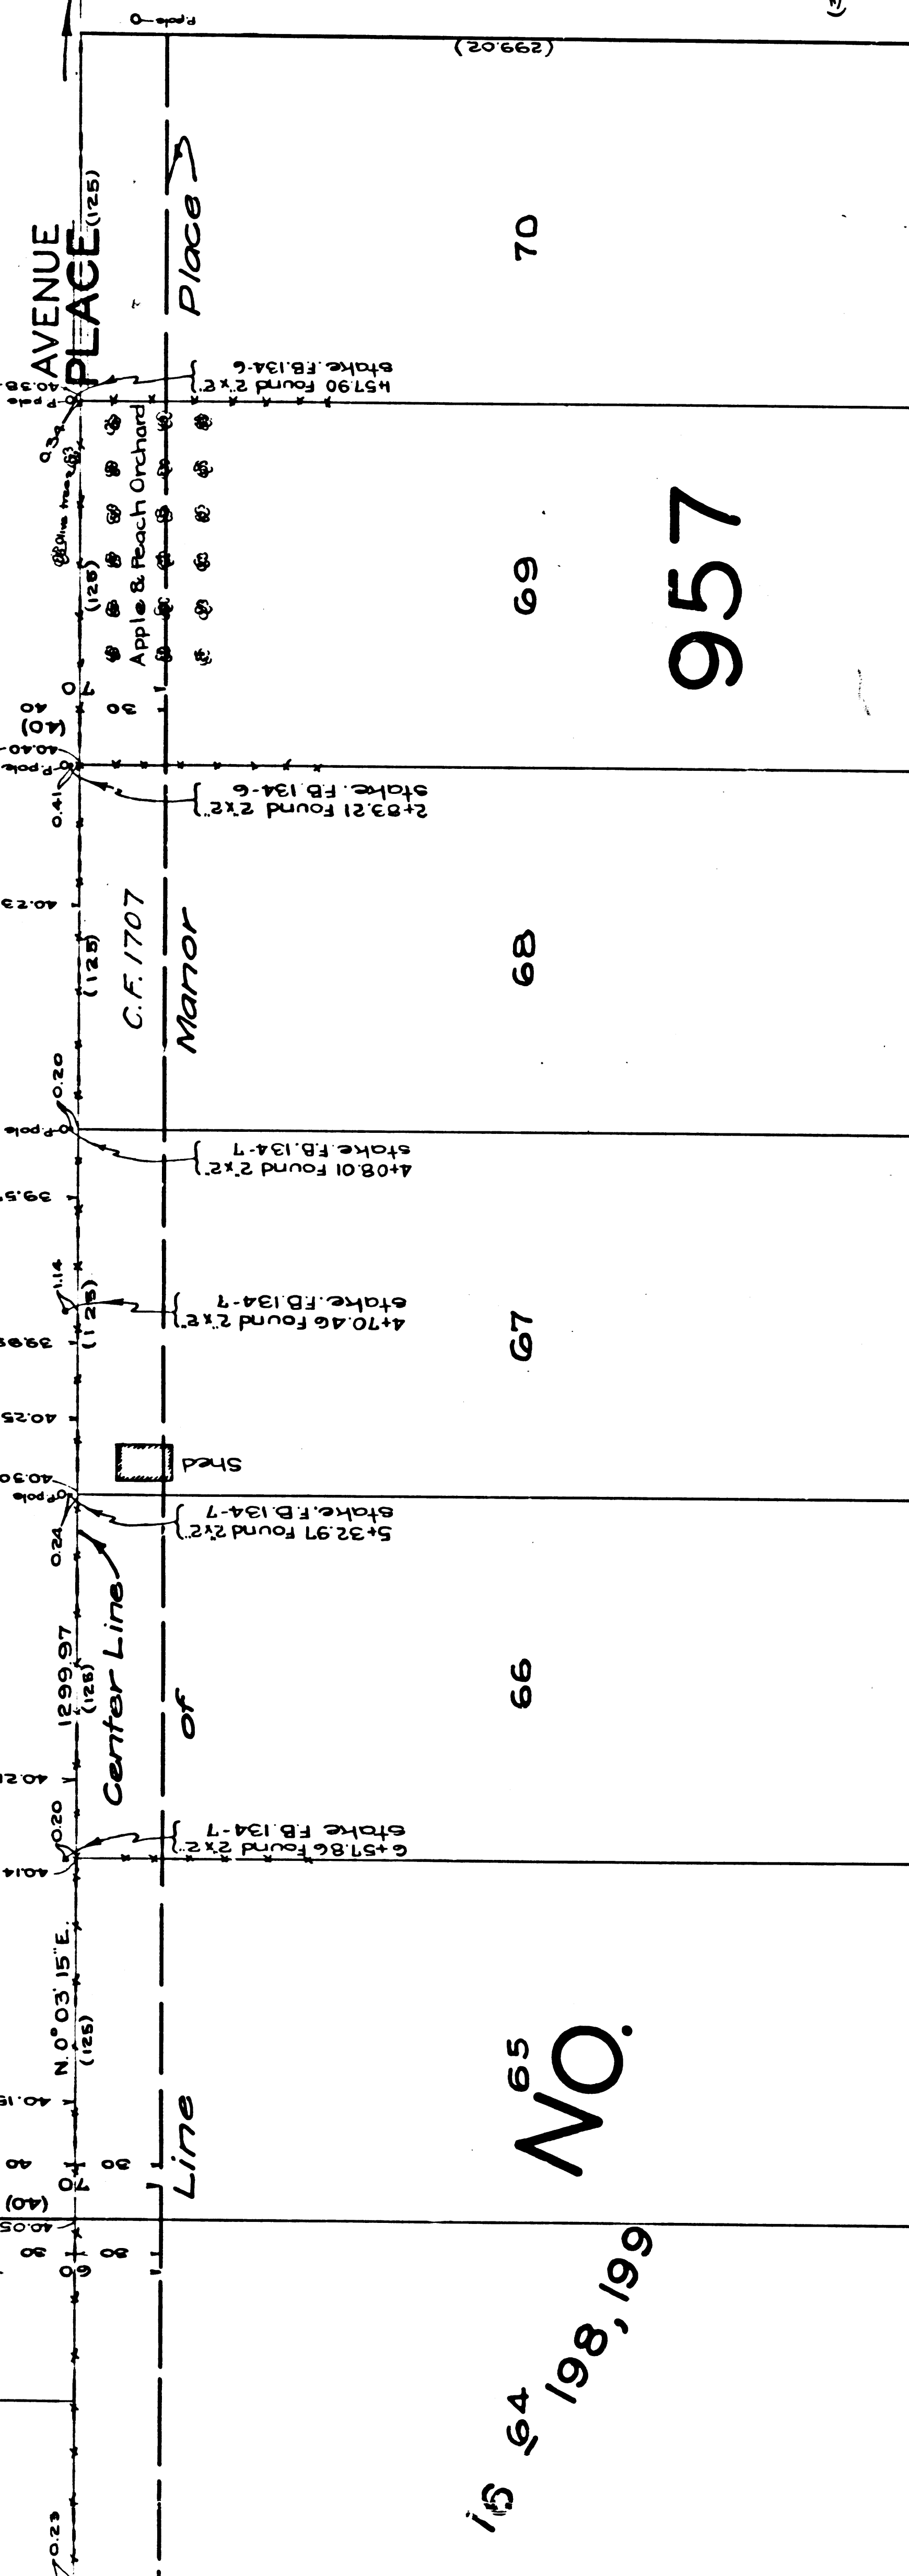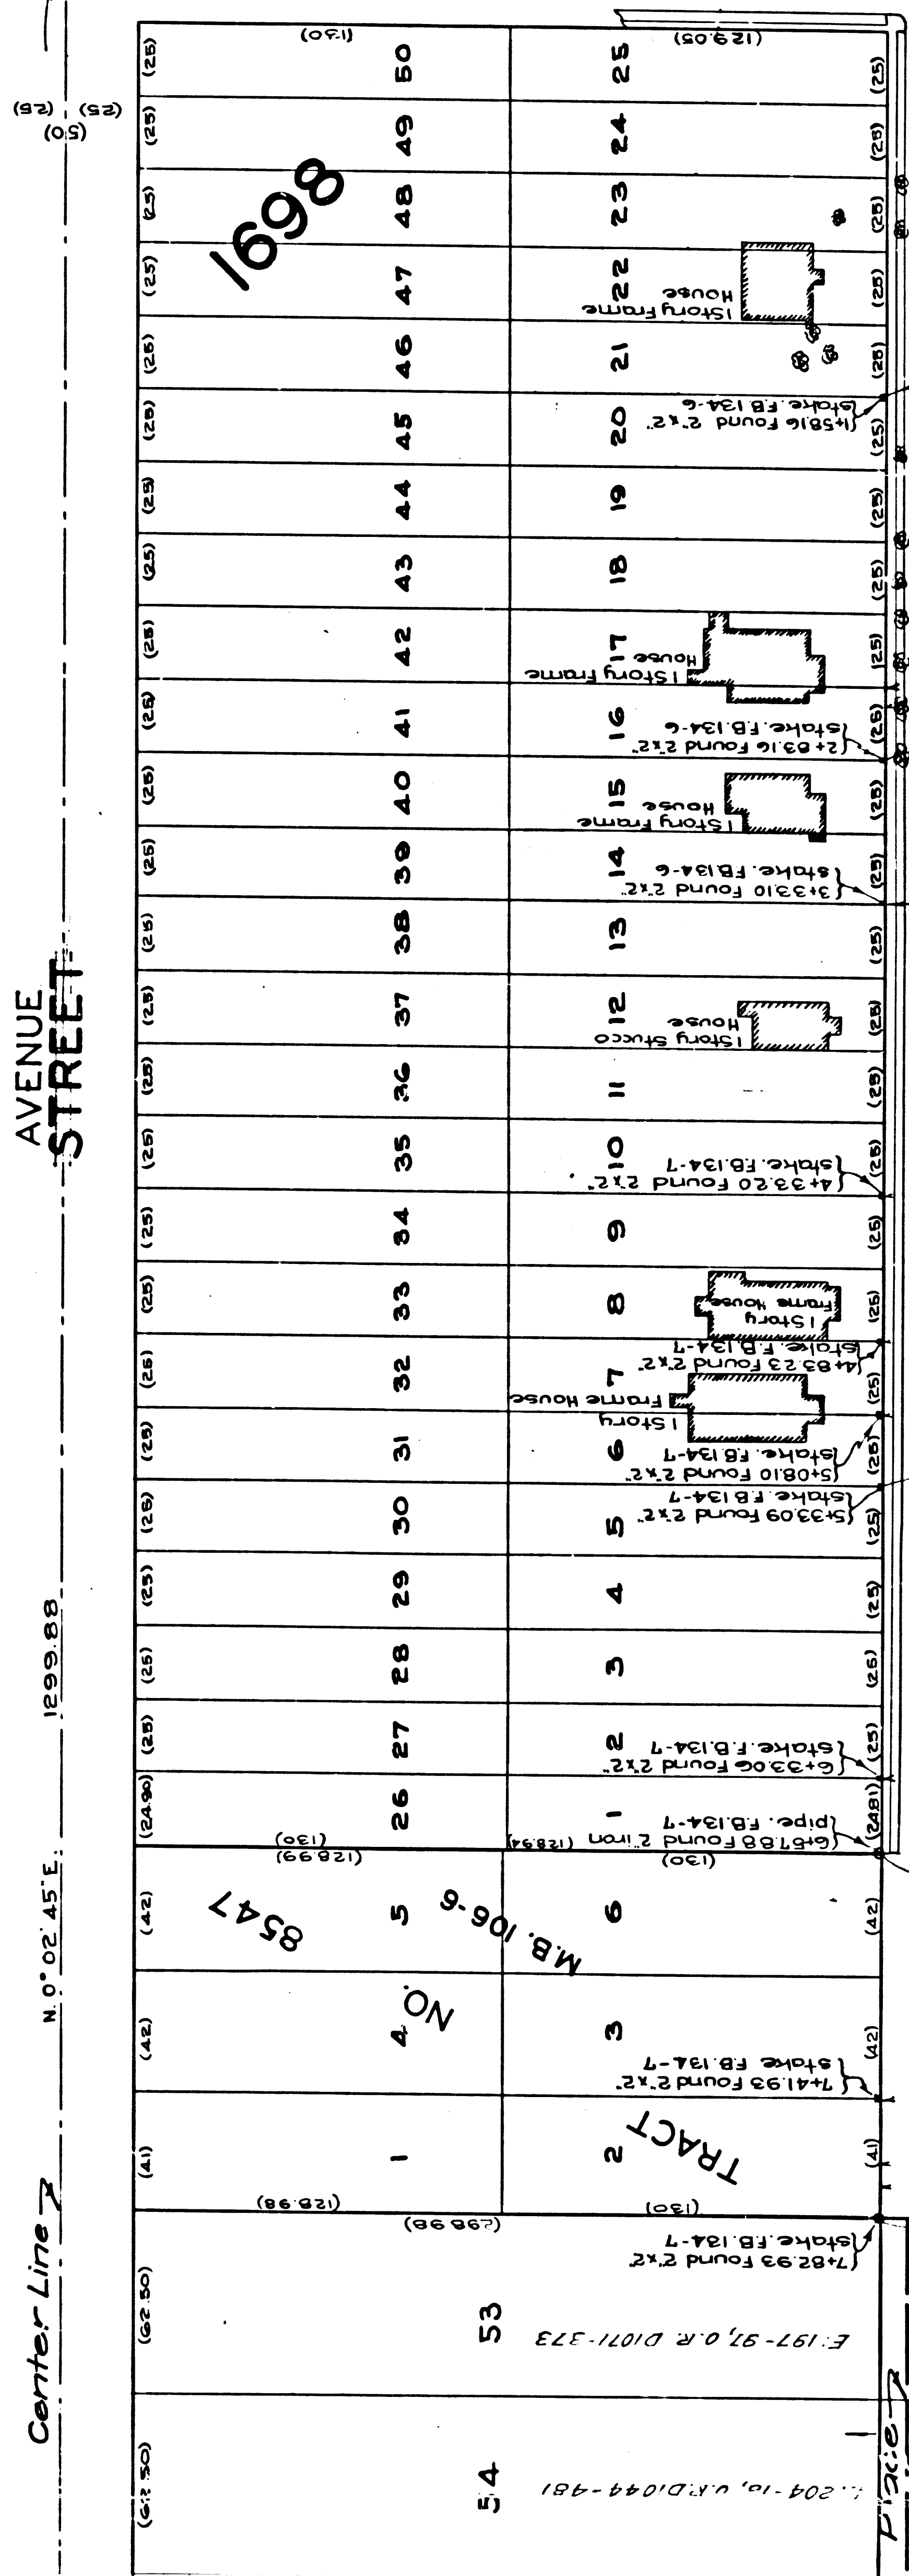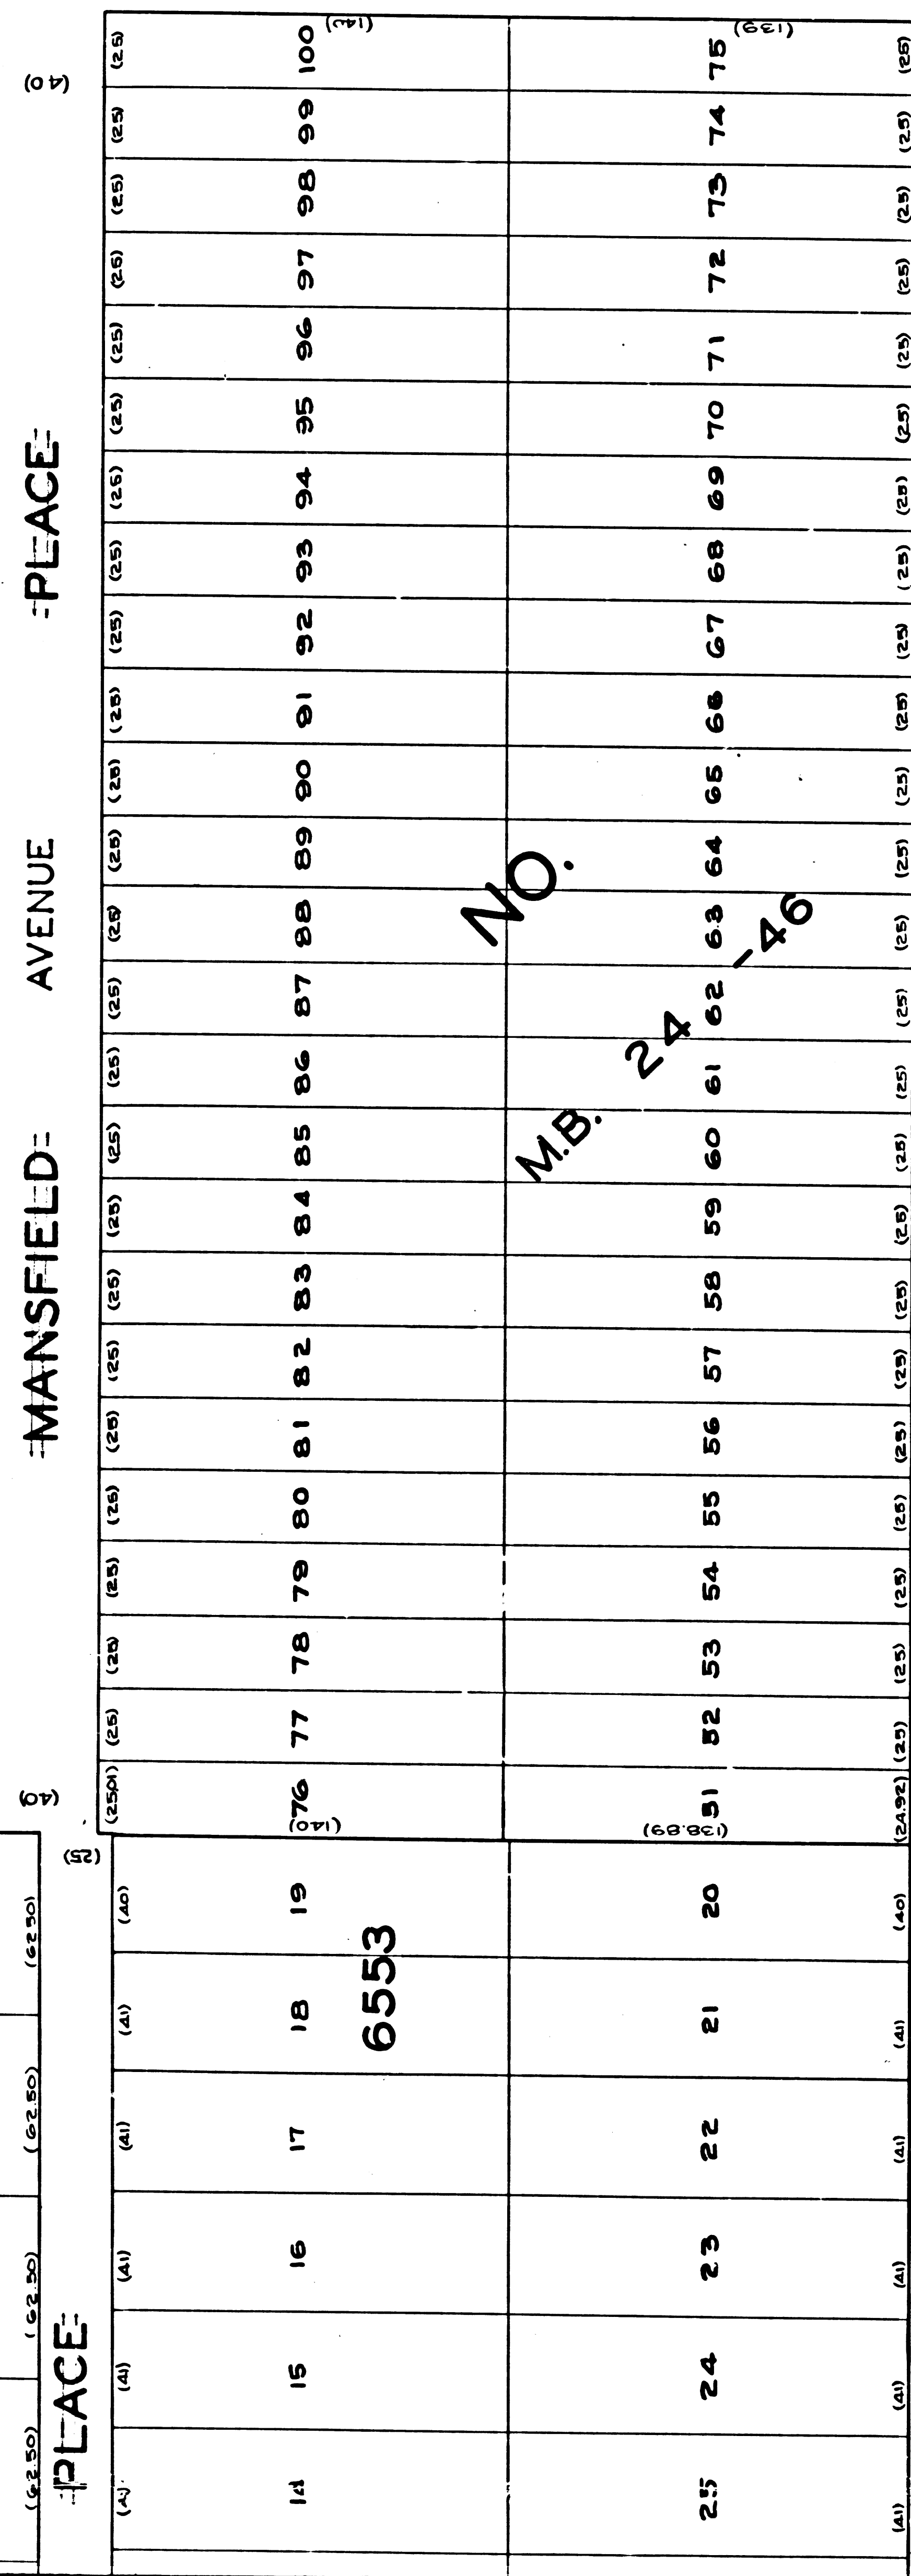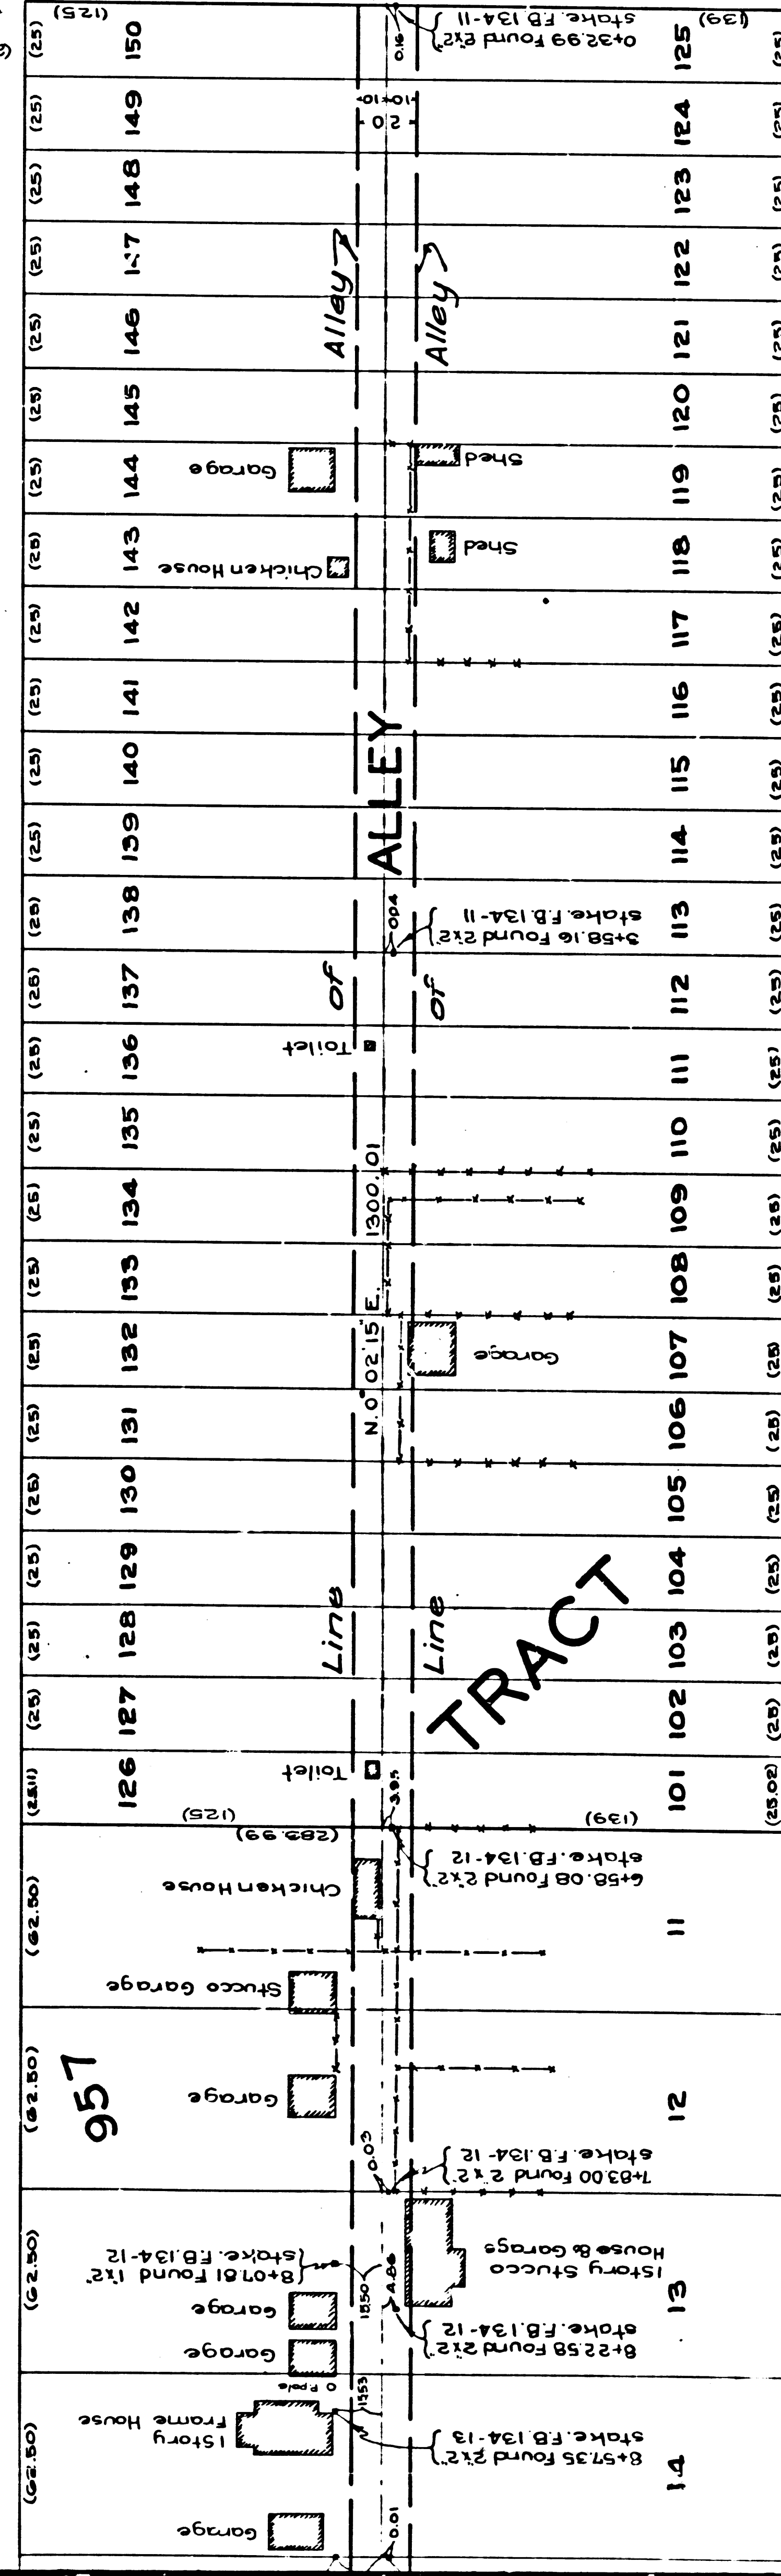

CS 8874
A3 OF A4

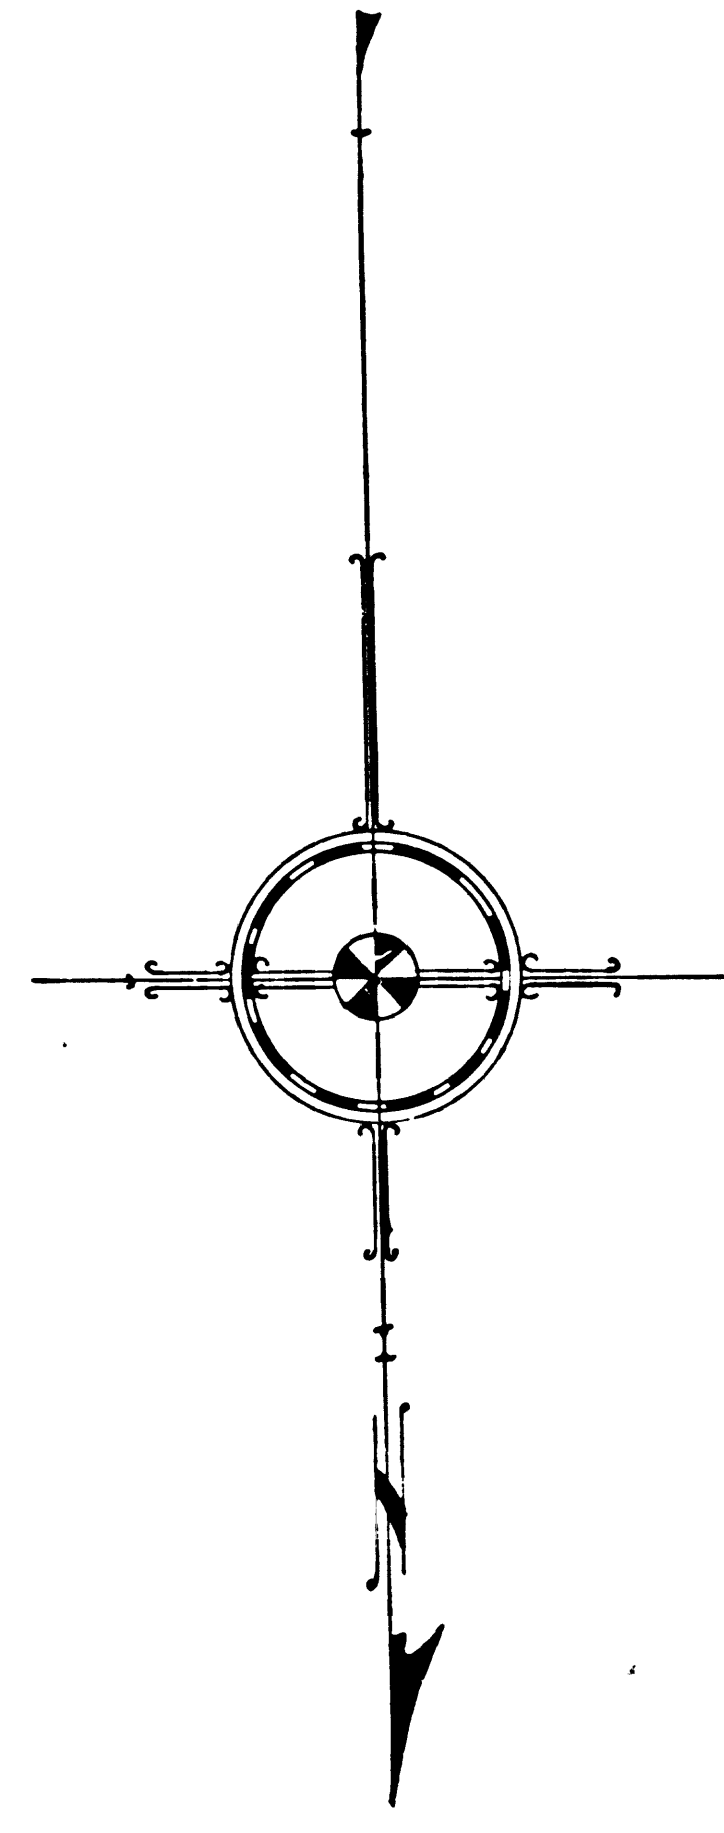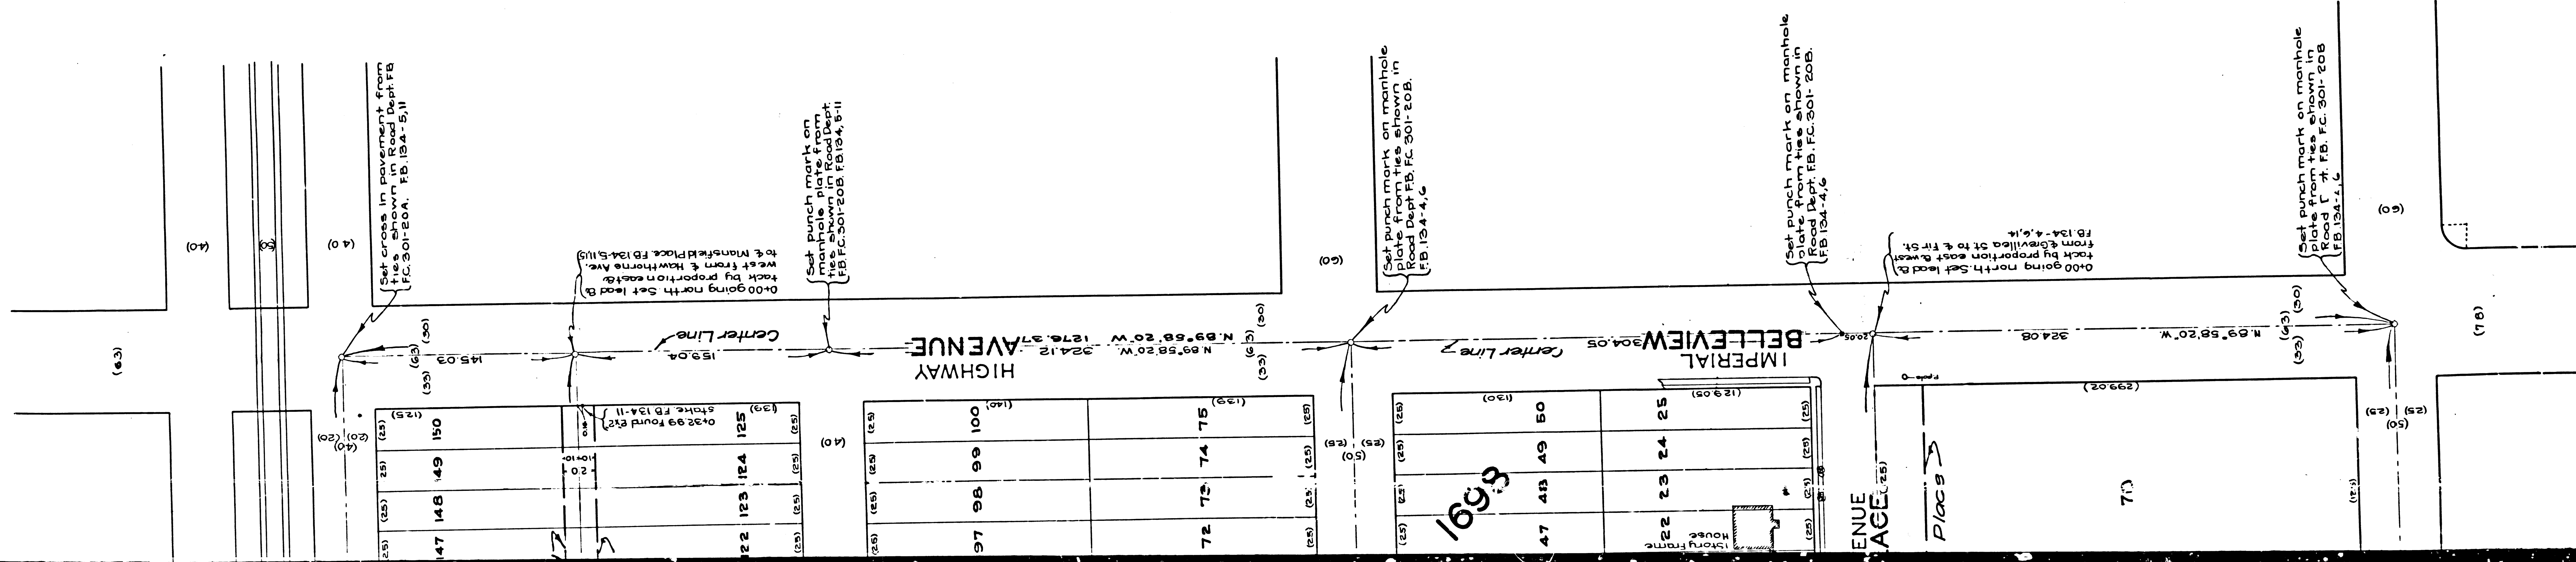

MAP OF
WALNUT PLACE & MANOR PLACE
FROM
LENNOX AVENUE TO BELLEVUE AVENUE
AND
ALLEY IN TRACT NOS. 957 & 1698

COUNTY SURVEYOR'S MAP N^o8874
SCALE - 1 INCH = 50 FT.

ACQUISITION AND IMPROVEMENT DISTRICT N^o63,38 & 35
WORK ORDER N^o 4063 4038 & 4035

J.E. ROCKHOLD - COUNTY SURVEYOR
SURVEYED SEPTEMBER 1926

SURVEYED UNDER INSTRUCTIONS OF THE
BOARD OF SUPERVISORS PER ORDERS DATED
AUGUST 23 & 30, 1926
BEARINGS ARE BASED ON THE BEARING OF
BELLEVUE AVENUE AS SHOWN ON MAP OF
TRACT NO. 1698 PER M.B. 24 - 46

F.B. 134-4-13
FIELD WORK BY L.S. HAMMOND
OFFICE WORK BY R.B. EMMOTT
CHECKED BY D.M. FINLEY

CS 8874					
A 4		OF		A 4	