


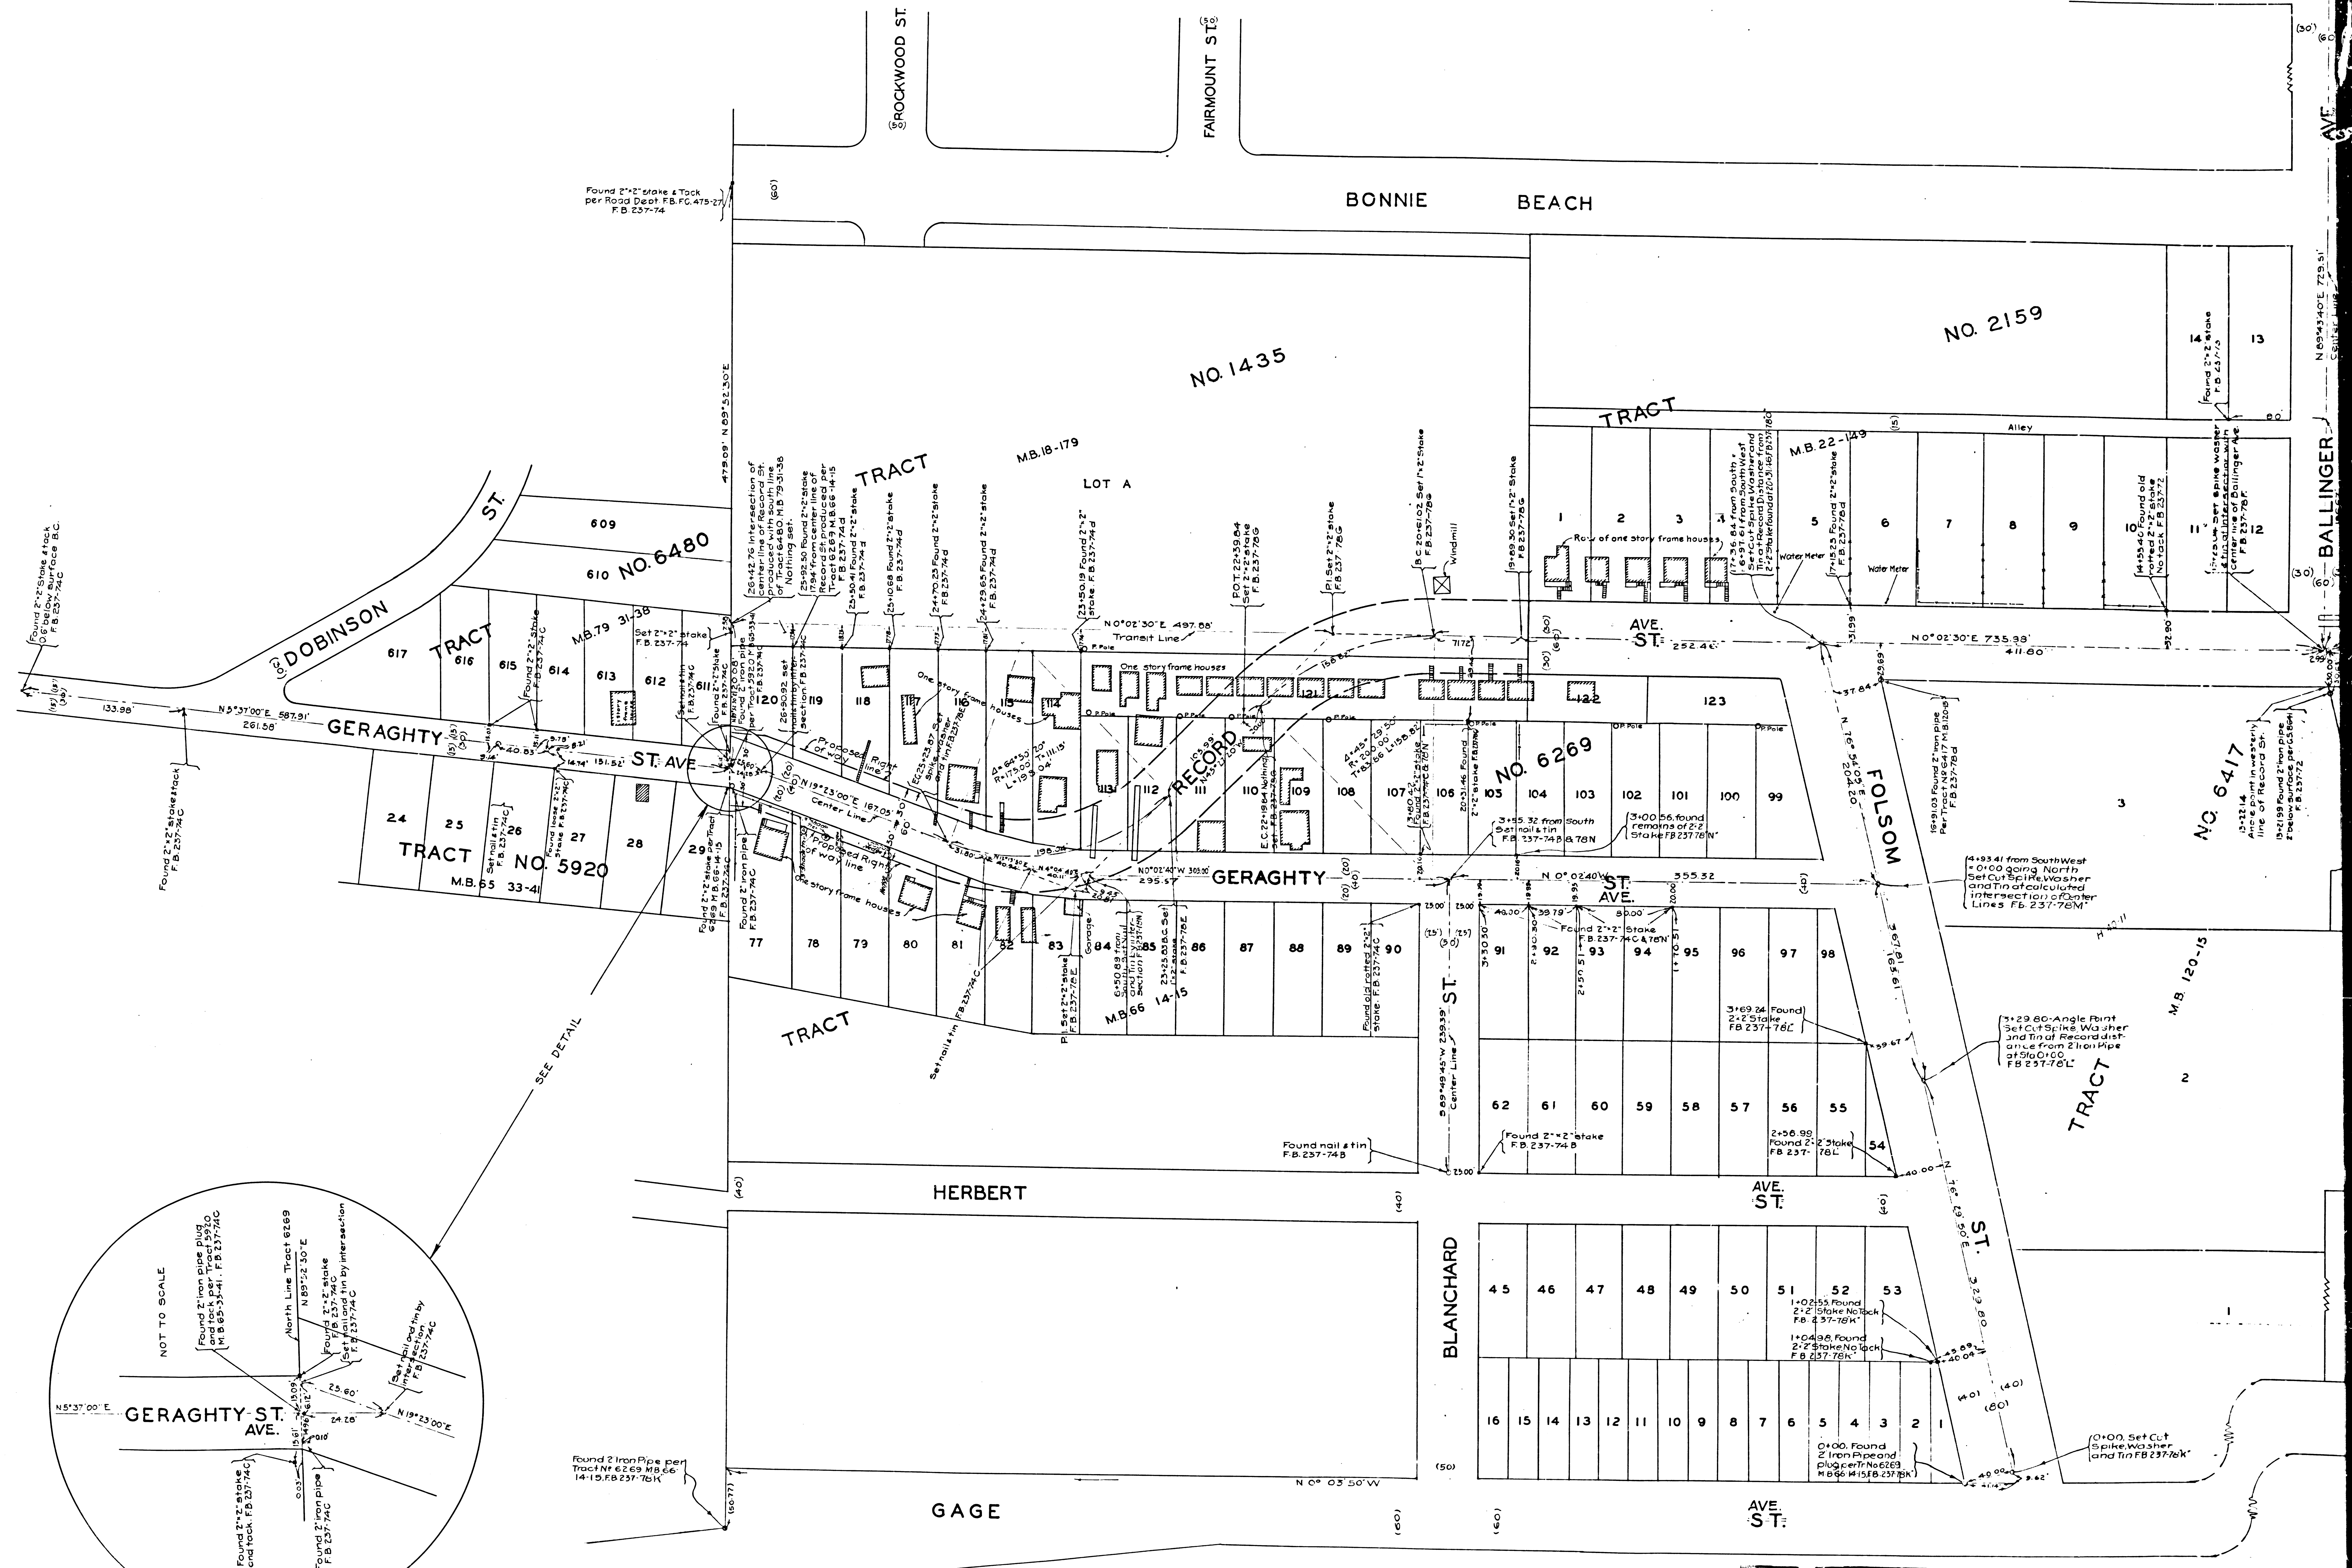

CS 8876

A1 OF A3

HAZARD

AVE.
ST.

AVE.

PLACE

HEIGHTS
M.B. 9-152

TRACT

ADD.

BONNIE BEACH

BALLINGER

AURORA

RECORD

ST.

AVE.

AVE.

NO.

NO. 6417

TRACT

NO. 2682

HAMMEL

DOZIER

BROOKLYN

SUBDIVISION

WELLINGTON

HERBERT

HERBERT



GAGE

AVE.
ST.

BALLINGER

H. T. HAZARDS

CS 8876
A2 OF A3

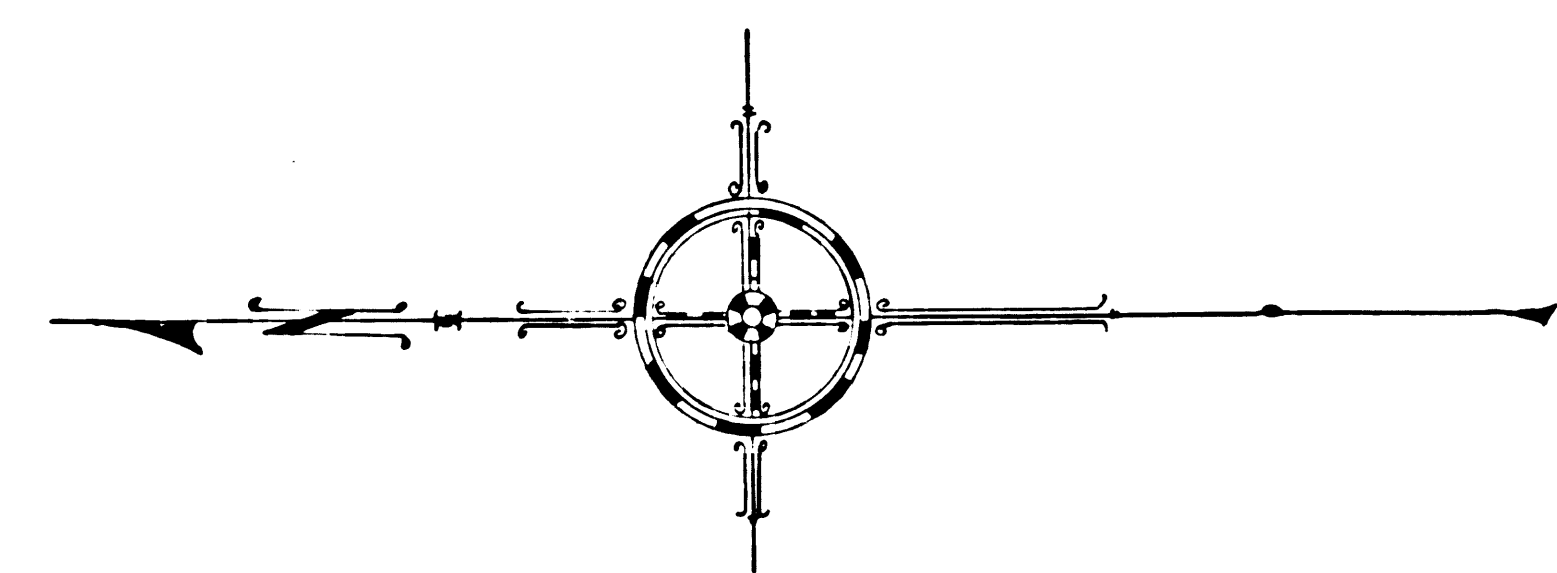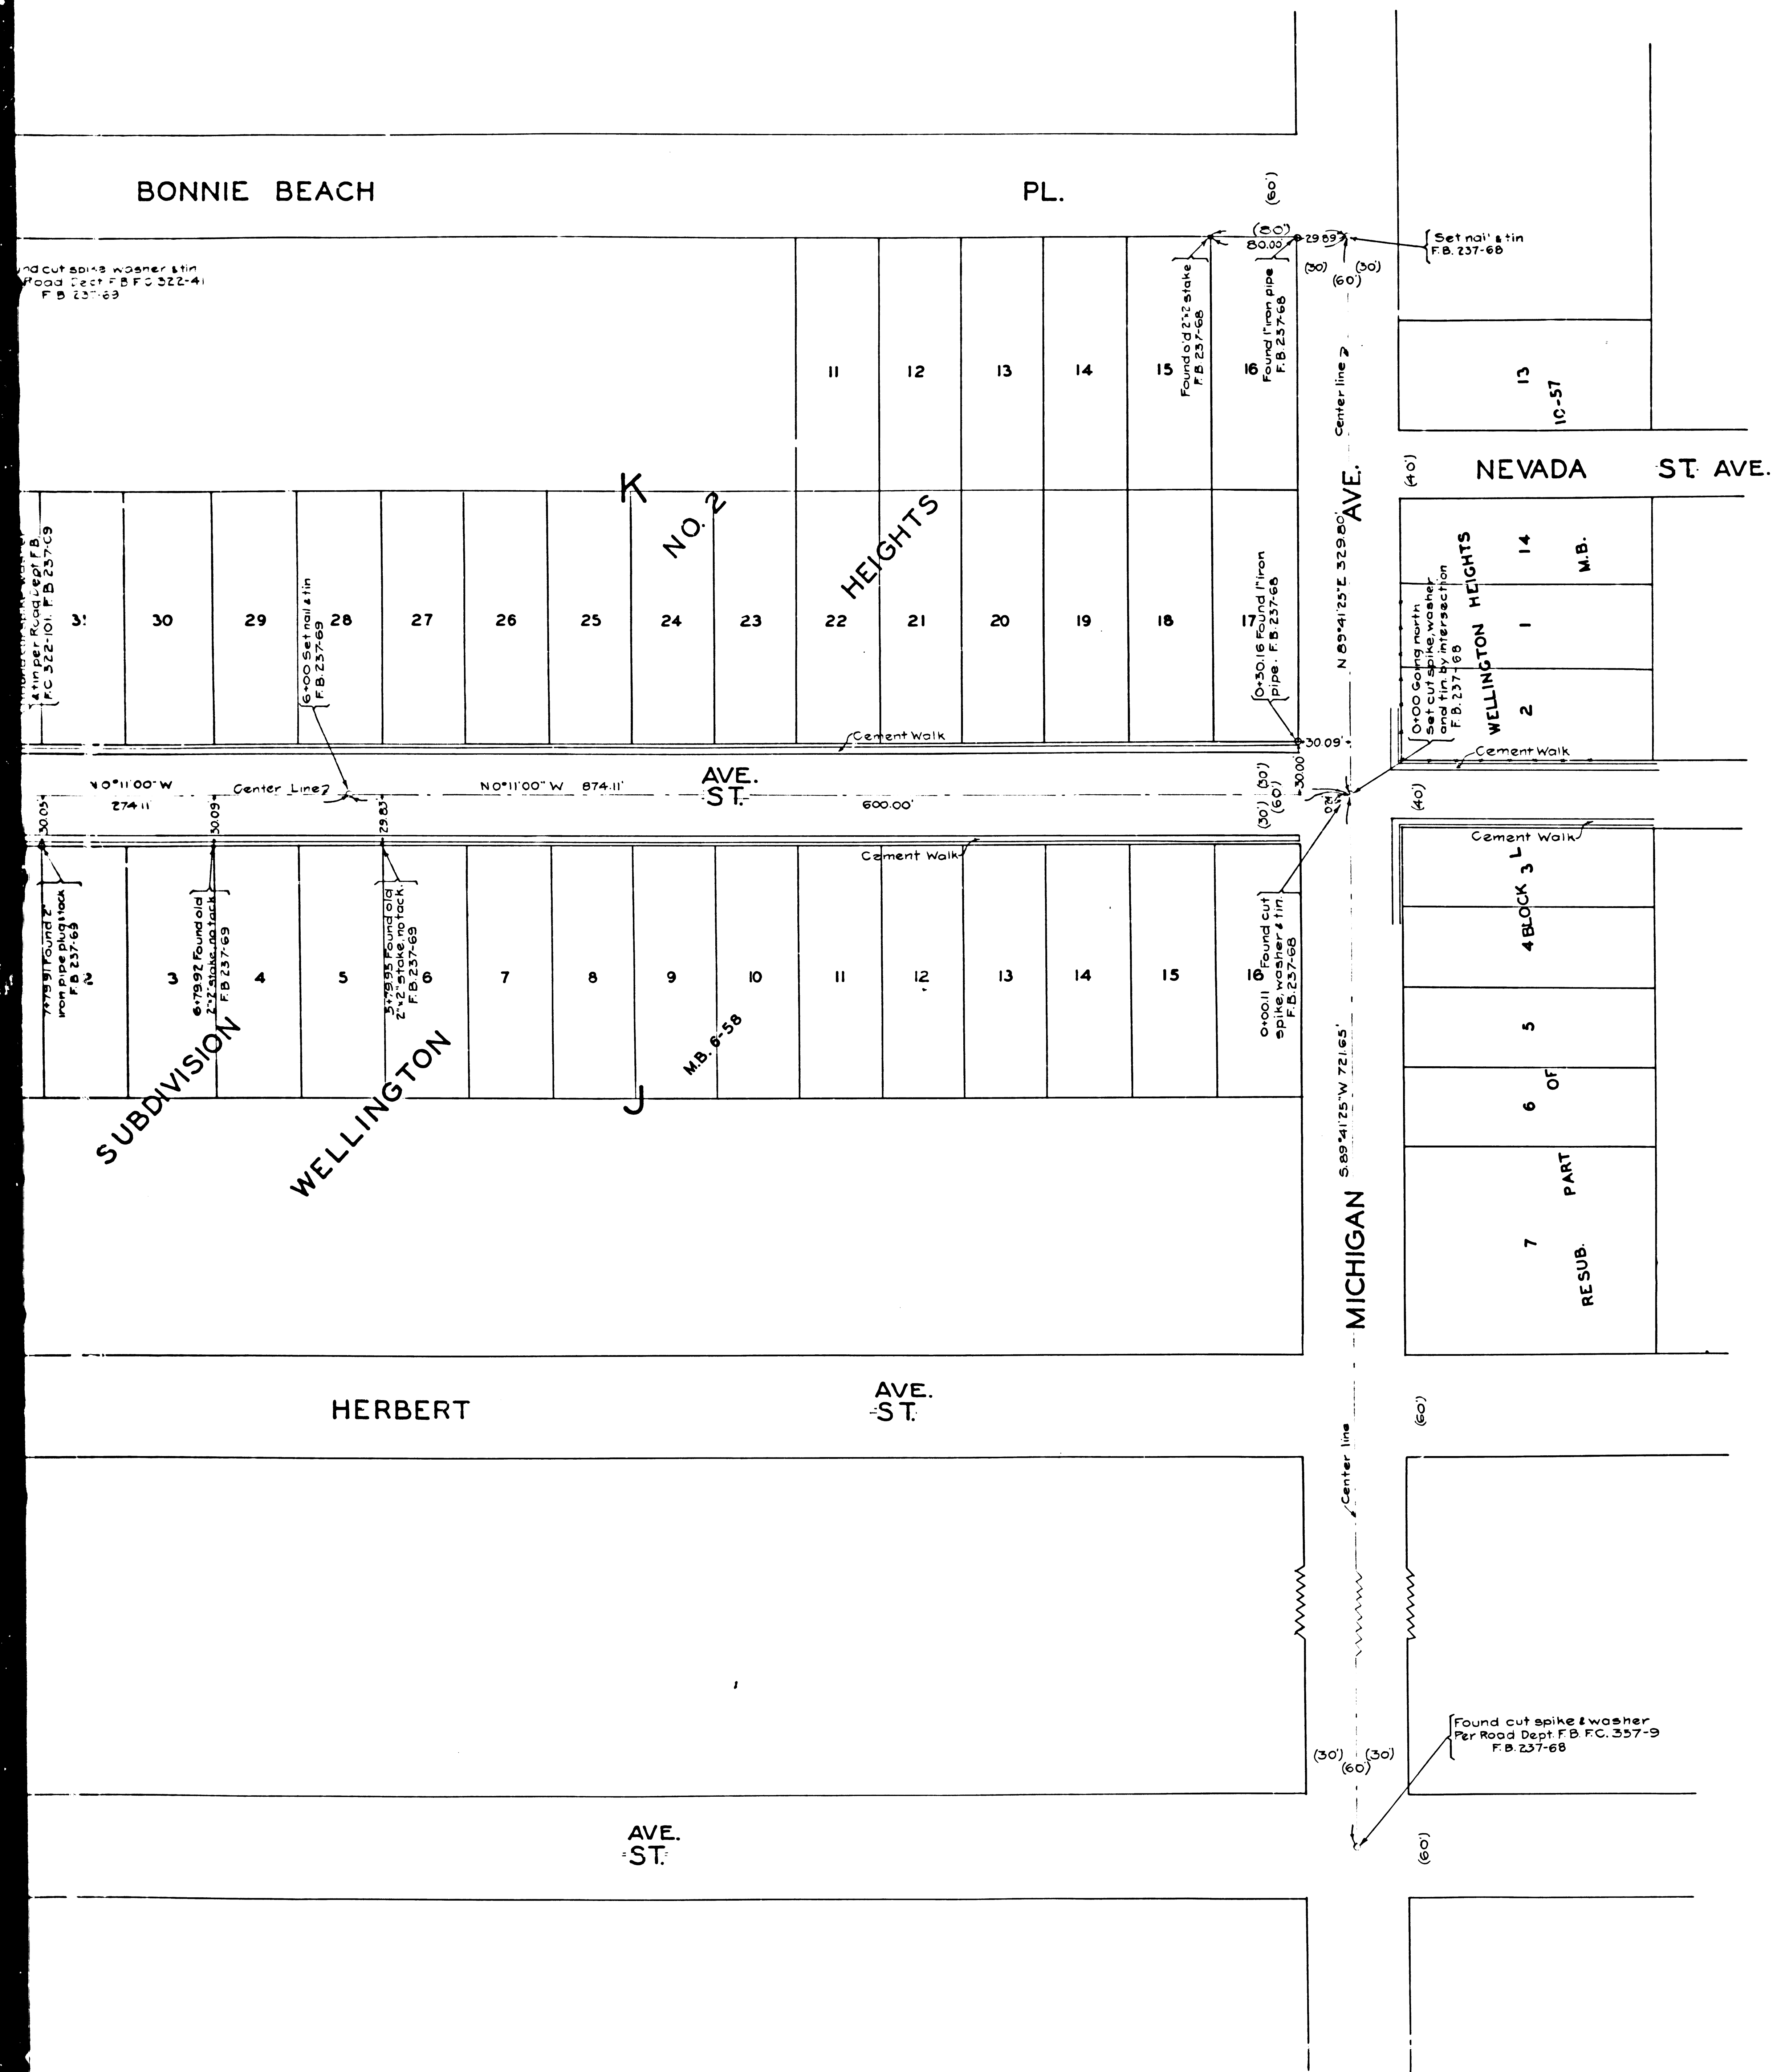

MAP OF
RECORD STREET AVENUE
 FROM
 MICHIGAN AVENUE
 TO
GERAGHTY STREET AVENUE
 COUNTY SURVEYORS MAP NQ8876
 SCALE - 1 INCH = 50 FT.

ACQUISITION AND IMPROVEMENT DISTRICT NO.26
 WORK ORDER NO.4026

J.E. ROCKHOLD - COUNTY SURVEYOR
 SURVEYED SEPT. - OCT. 1926

SURVEYED UNDER INSTRUCTIONS OF THE
 BOARD OF SUPERVISORS PER ORDER DATED
 AUGUST 23 1926

BEARINGS ARE BASED ON THE BEARING OF
 RECORD STREET AS SHOWN ON C.S. 86 41

F.B. 237- 67-78G

FIELD WORK BY PW ATKINS
 OFFICE WORK BY S.D. TSE
 CHECKED BY KRM PHERSON

SH 87

CS 8876
 A3 OF A3

Revised 4-1-1927 changed to Final On D 49-2, Re BA 35-17