TRACT No. 7094.
M.B. 92-64 & 65.
TOPANGA CAÑON ROAD
DALE HILL ROAD
ALLEY
DRIVE
NORTH LINE OF TRACT NO. 7094
SECTION 35.
SECTION 26.
T.1N.-R.17W.
OLD TOPANGA
PROPOSED RIGHT OF WAY LINE
PROPOSED CENTER LINE
DRY CANYON - COLD CREEK ROAD
CANYON
F.M.18012
F.M.18011-Sheet 1
C.S. 4633.
C.S. 8882
A1 OF A2

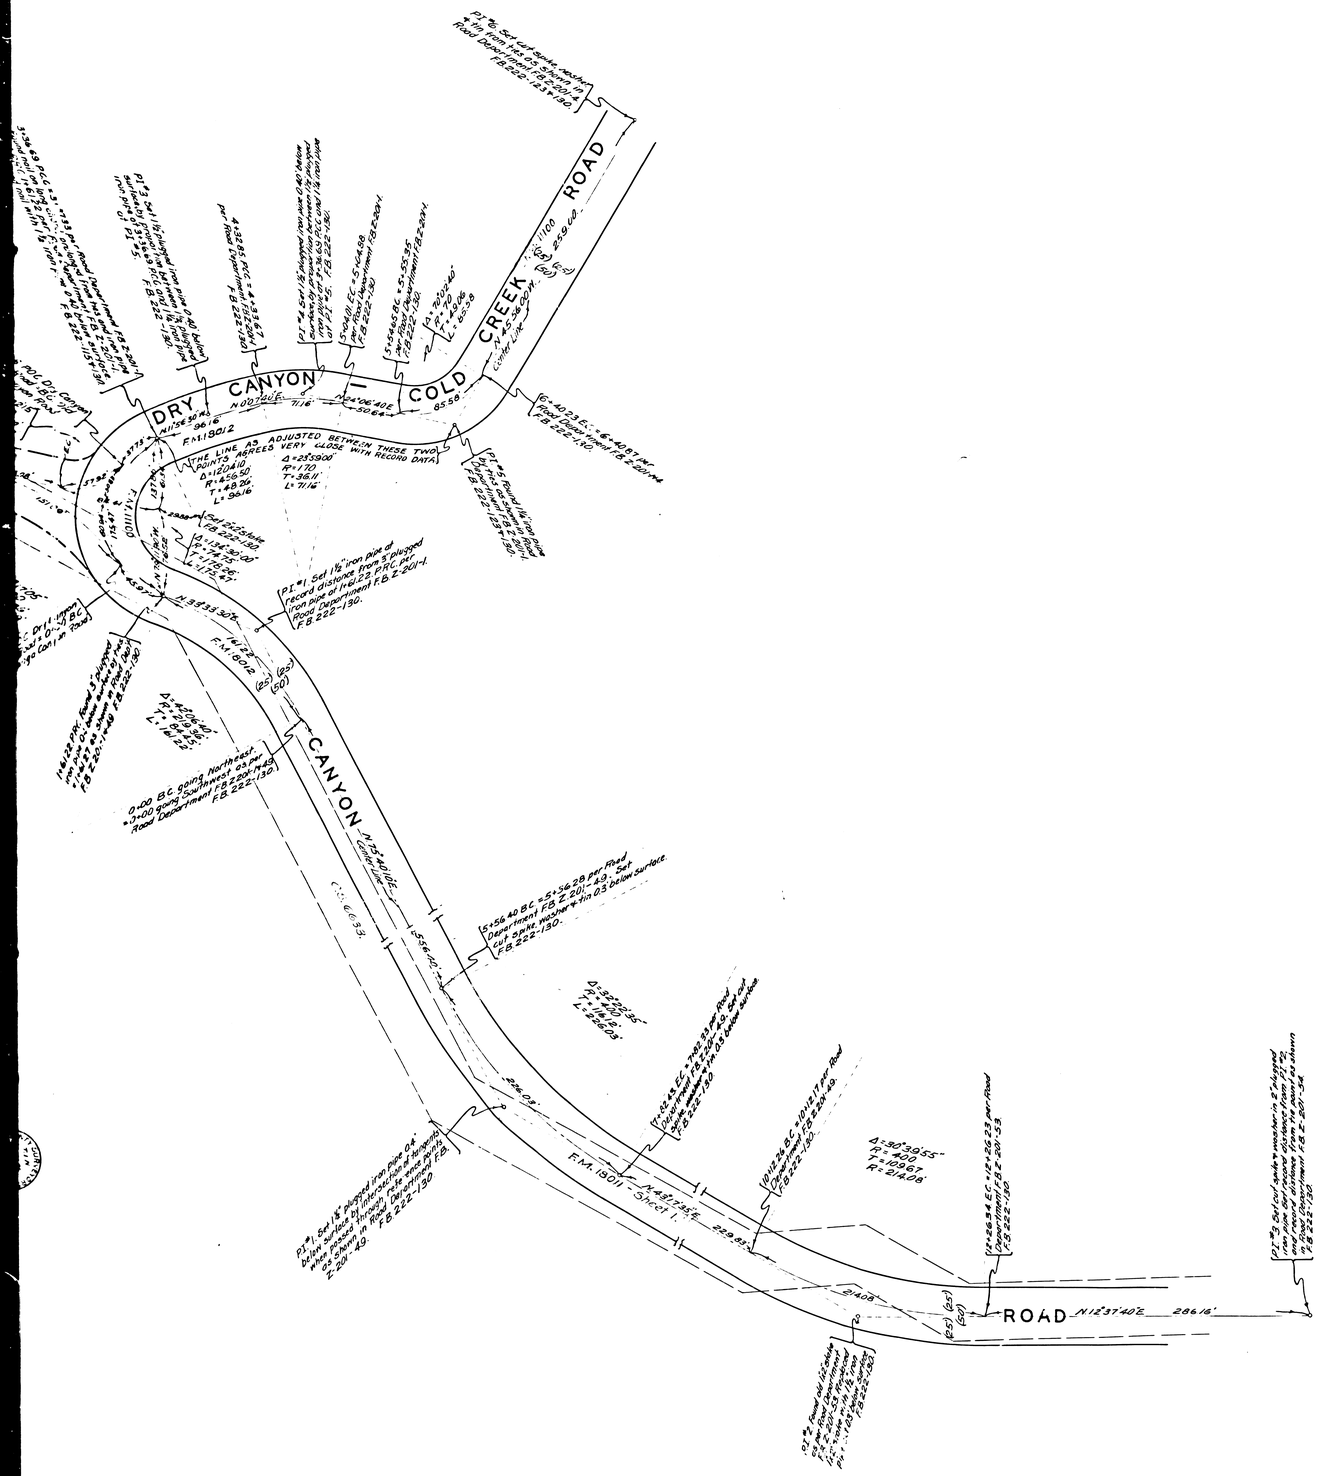


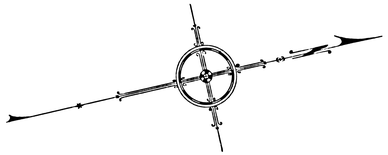

MAP OF

# OLD TOPANGA CANYON ROAD

FROM

## NORTH LINE OF TRACT Nº. 7094

TO

## DRY CANYON COLD CREEK ROAD

COUNTY SURVEYORS MAP Nº. 8882

SCALE – 1 INCH = 50 FT.

J. E. ROCKHOLD – COUNTY SURVEYOR.
SURVEYED SEPTEMBER TO NOVEMBER 1926.

SURVEYED UNDER INSTRUCTIONS OF THE BOARD OF SUPERVISORS PER ORDER DATED MARCH 25, 1925.

BEARINGS ARE BASED ON THE BEARING OF NORTH LINE OF SECTION 35 T.1N.– R.17W. AS SHOWN ON C.S. 8012.

F. B. 222 – 113 TO 130.

FIELD WORK BY . . . . . J. H. OTT.
" " " . . A. BRACKETT.
OFFICE WORK BY . . . . . C. W. PAIGE.
CHECKED BY . . . . . R. B. EMMOTT.

Old Topanga Canyon Road name established - O: 49-32 R.B. 46-94
Sht. 89
Jan. 1960

CS 8882

A 2 OF A 2