


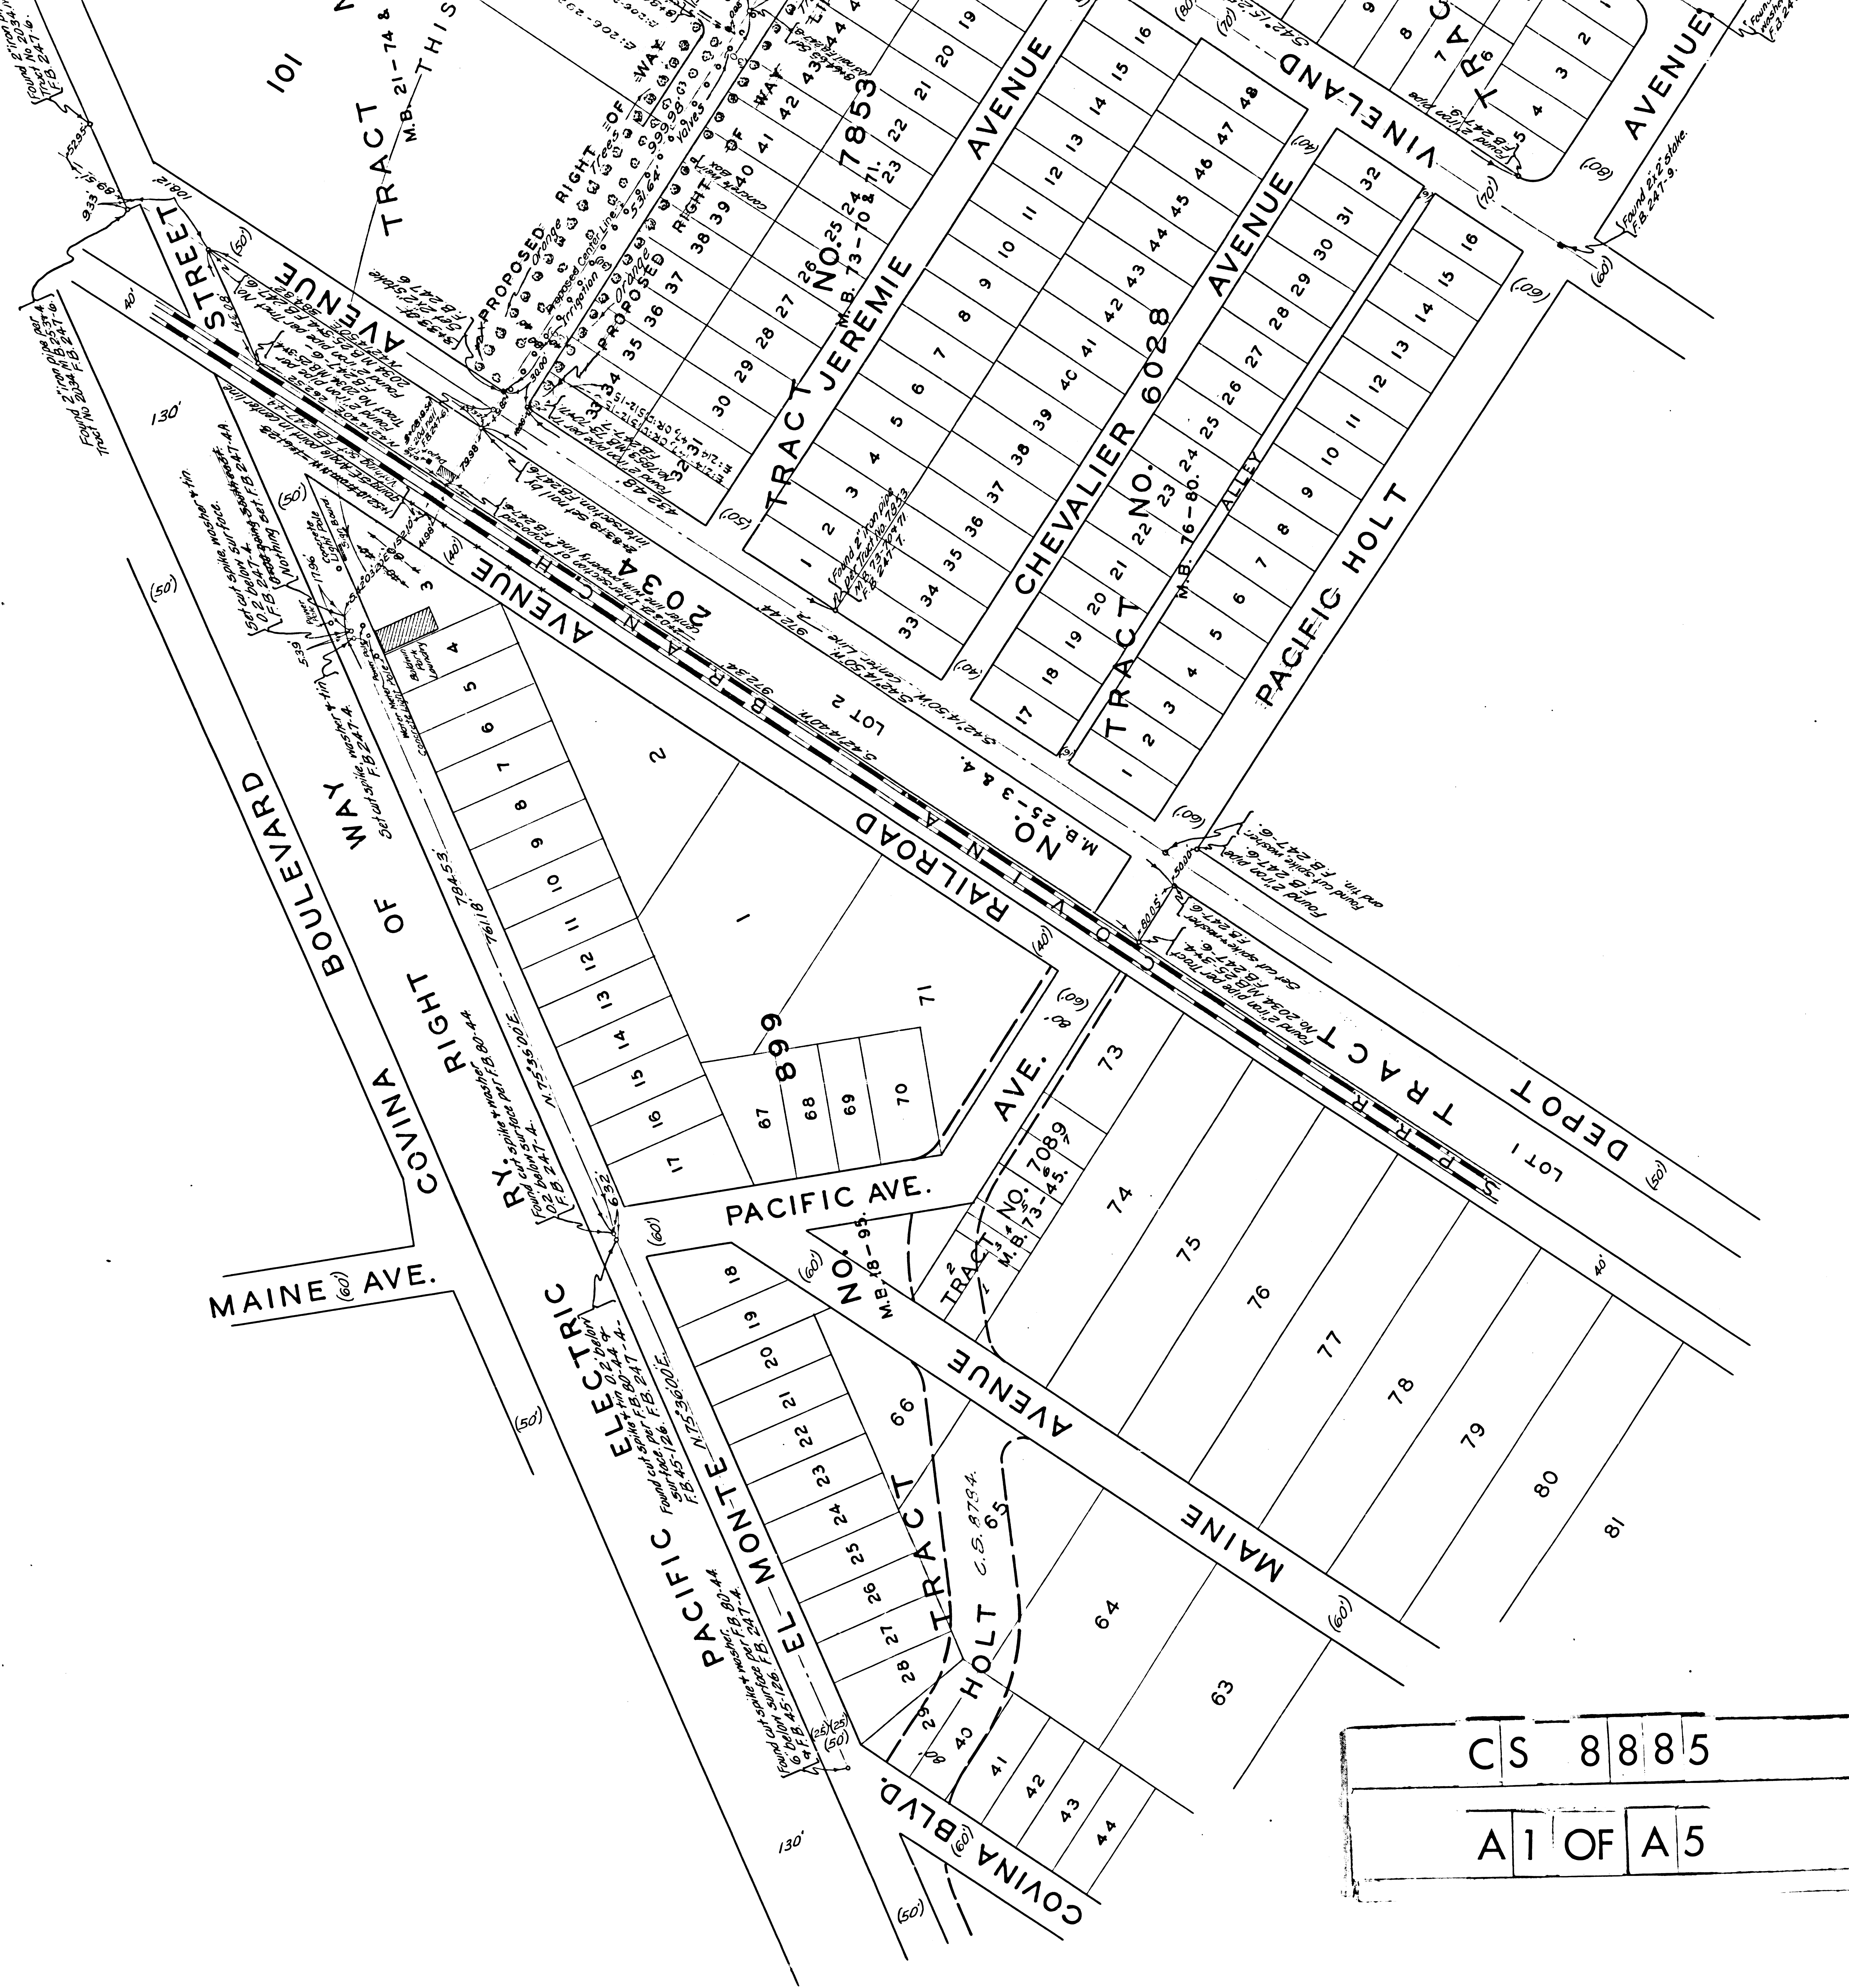

LOT 2.

2986

NO.

LOT

4.
M.B. 32-7.

TRACT

Found 1/2" iron pipe set in
concrete. F.B. 247-26.

0.36'

N 45° 42' 55" E 620.79'

Found lead 4" hole in rock 10'
below surface. F.B. 247-26.

N 45° 42' 55" E 419.27'

25

Found 6" x 8" boulder
1/2' below surface. F.B. 247-26.

219.

87° 19' 35" E

710.56'

793.64'

4

5 87° 19' 35" E


24

5 45° 42' 55" N 426.00'

Found 12" boulder, hole
in top 20' below surface. F.B. 247-26.

7.7

Found 1/2" cross in top
of rock in Road Department
lot 24. Set 21.2' stake & sawn
1.247-36, 247-35.

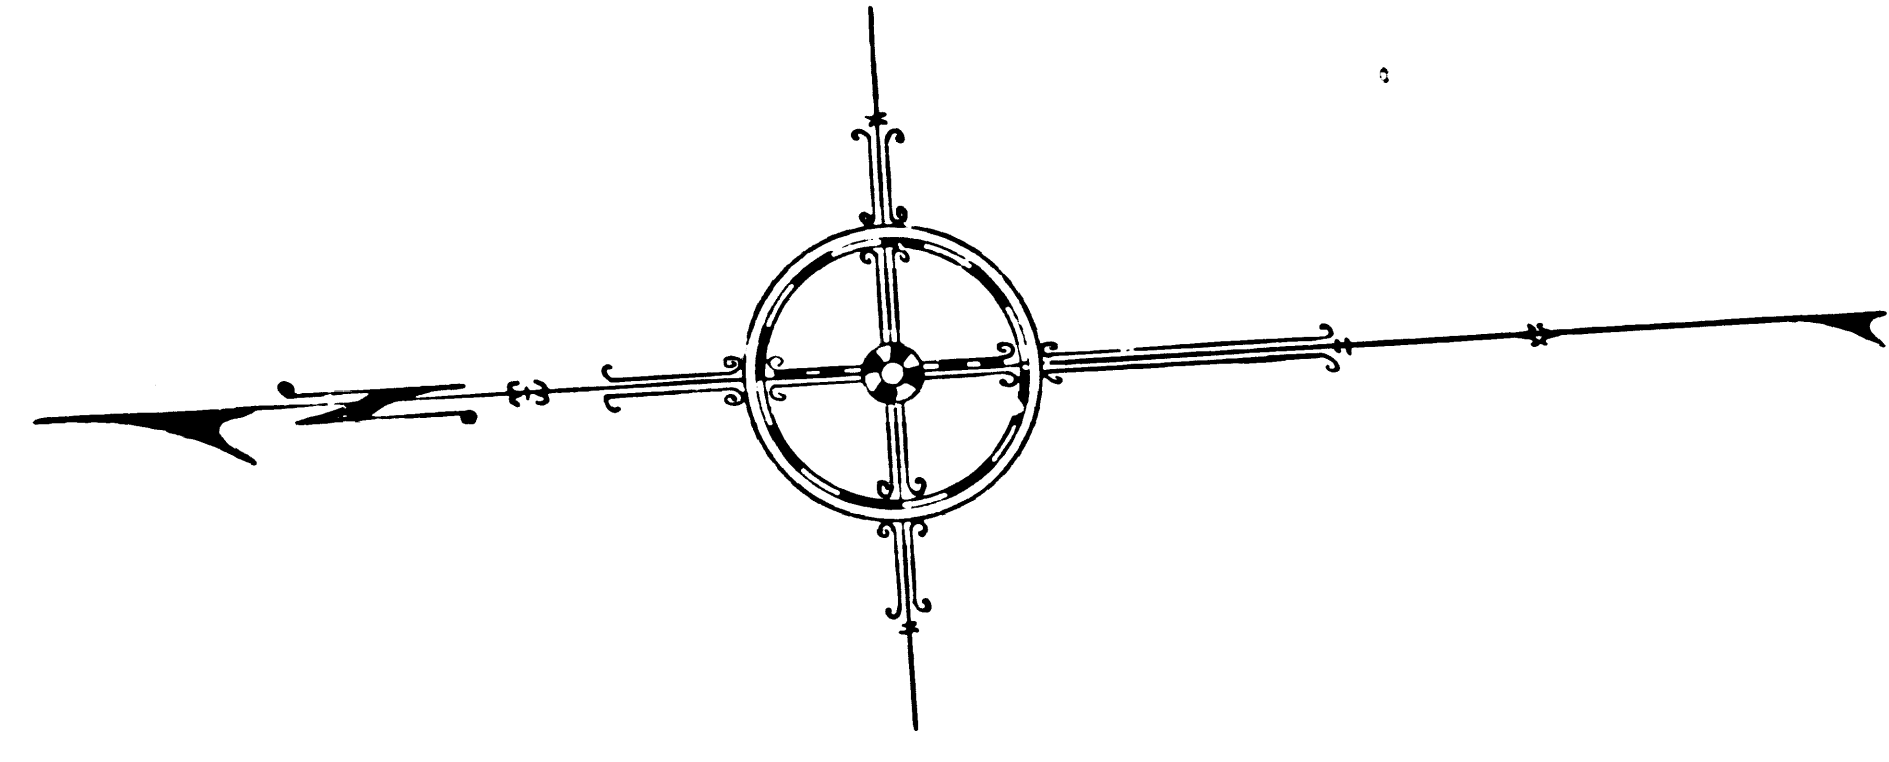

MAP OF
CENTRAL AND ROOT AVENUES
FROM
COVINA BOULEVARD
TO
IRWINDALE AVENUE

COUNTY SURVEYORS MAP N^o 8885
SCALE - 1 INCH = 100 FT.

ACQUISITION AND IMPROVEMENT DISTRICT N^o 52.
WORK ORDER N^o 4052.

J.E. ROCKHOLD COUNTY SURVEYOR,
SURVEYED OCTOBER & NOVEMBER 1926.

SURVEYED UNDER INSTRUCTIONS OF THE
BOARD OF SUPERVISORS PER ORDER DATED
AUGUST 23, 1926.

BEARINGS ARE BASED ON THE BEARING OF
CENTER LINE OF EL MONTE STREET AS
SHOWN ON C.S. 8784.

FB. 247-1 TO 39.

FIELD WORK BY... A. BRACKETT.
OFFICE WORK BY... C.W. PAIGE.
CHECKED BY... K.R. MC PHERSON.



Revised June, 1950. R.W. M&A.

CS	8885
A5 OF	A5

SHEET 46
OF 47

AVE. 105

