

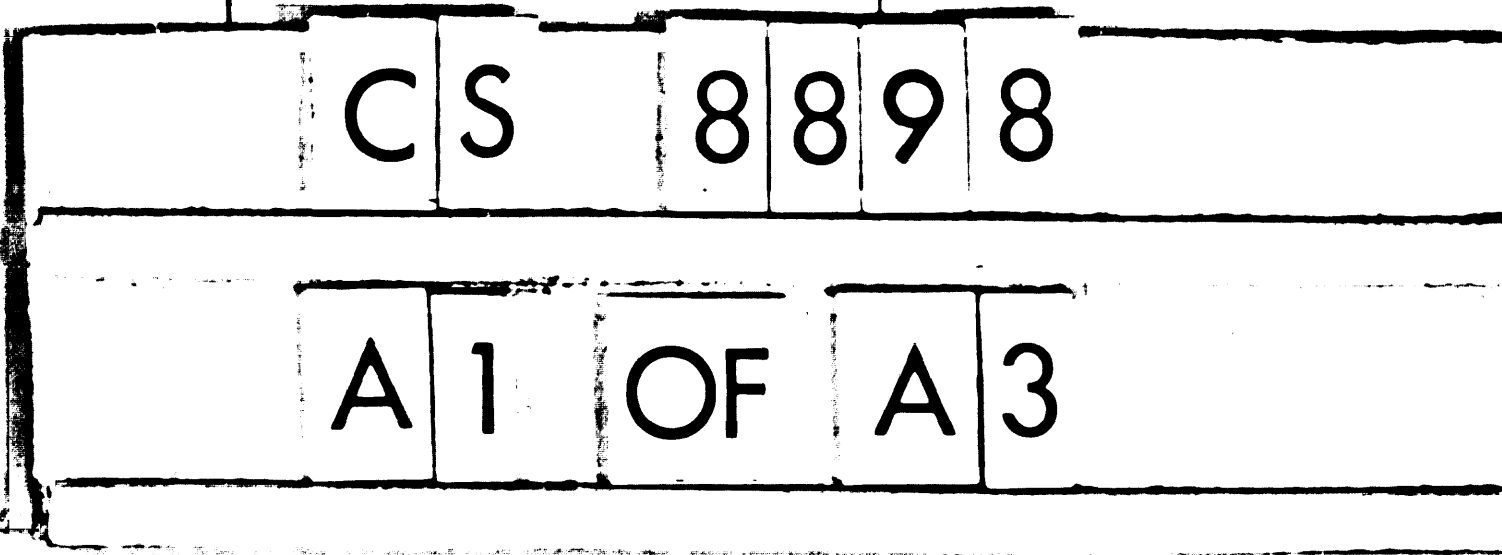


03 05 250
C.F.S.
C.F.S.

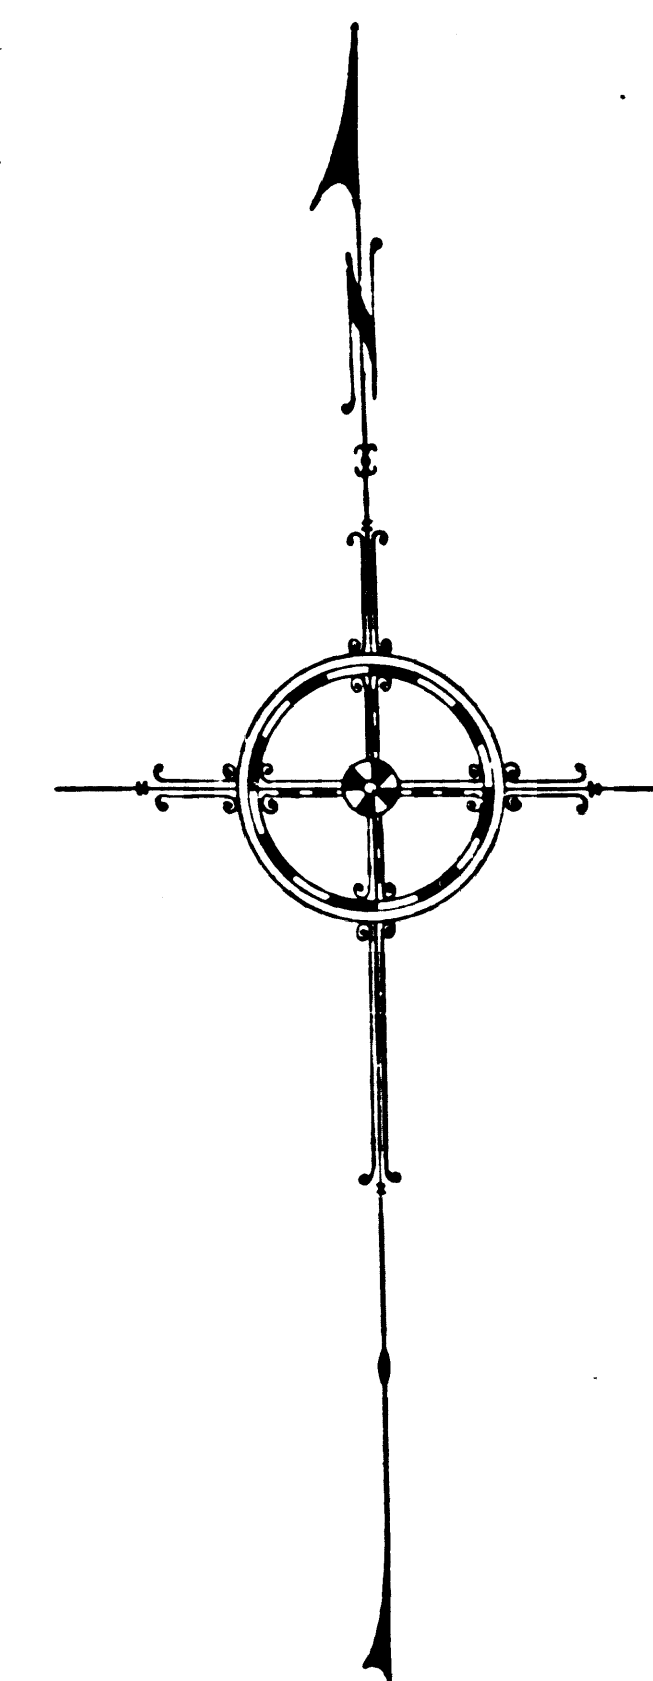

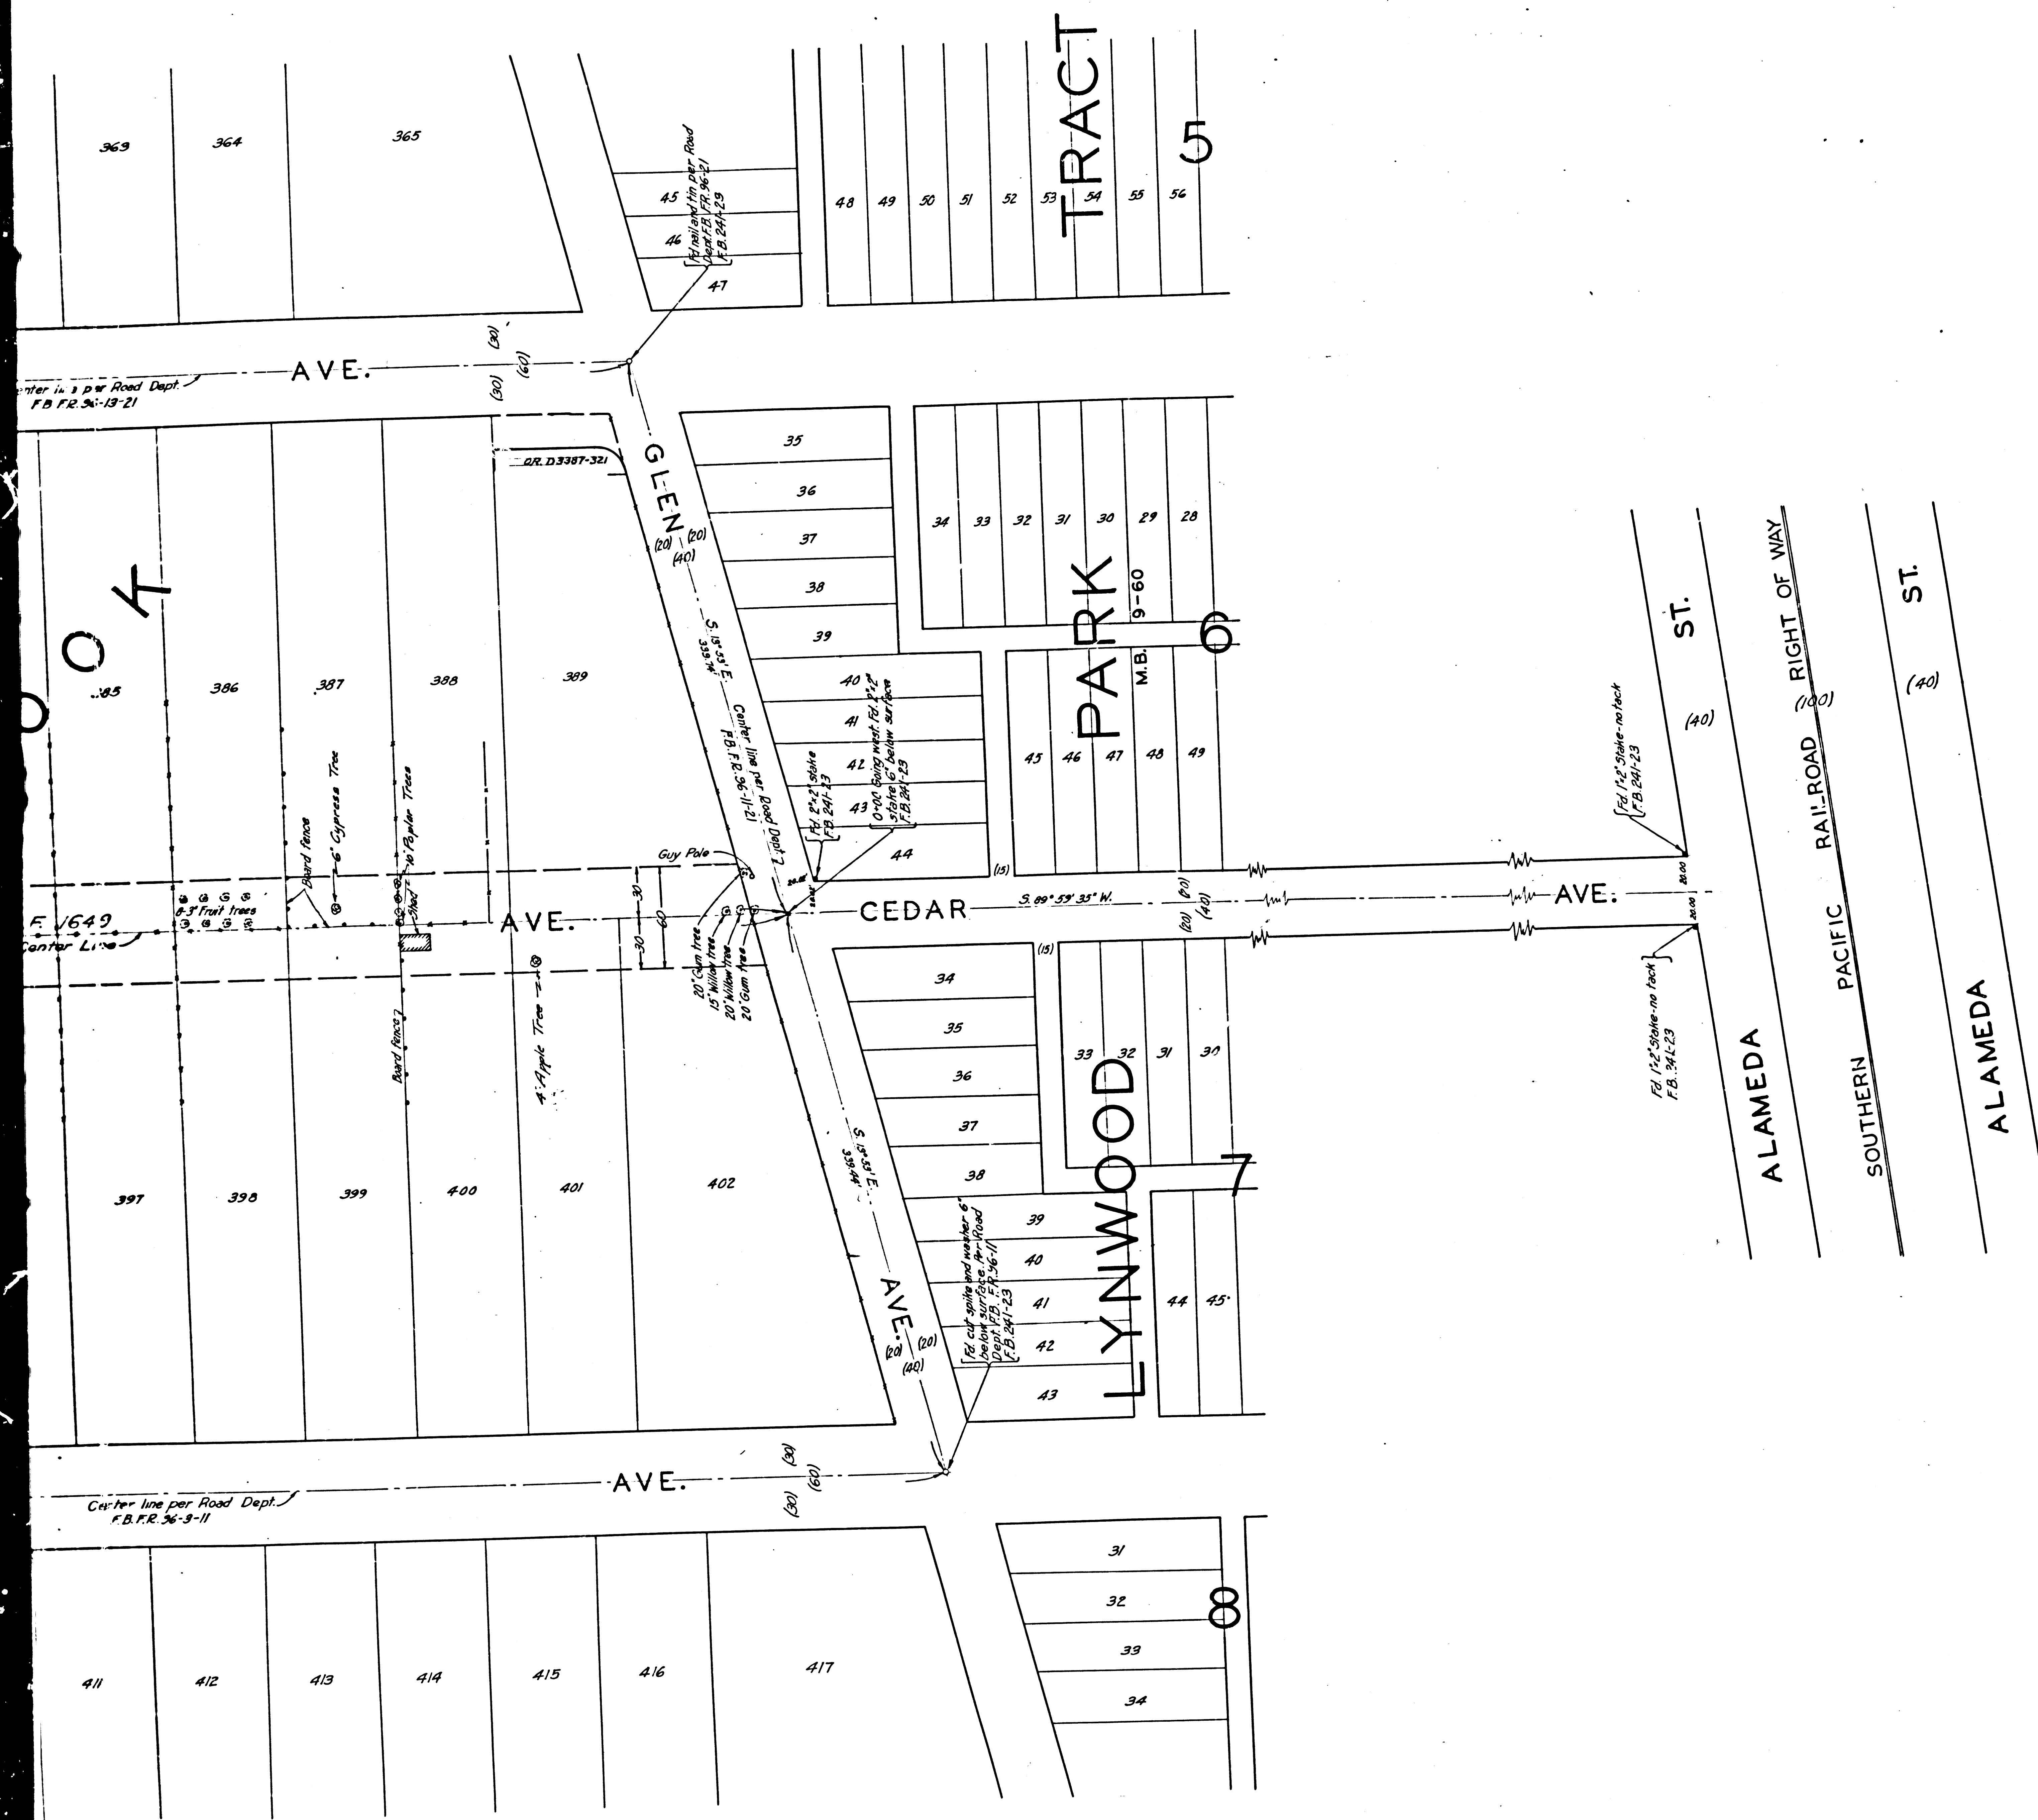

MAP OF
CEDAR AVENUE
 FROM
COMPTON AVENUE
 TO
GLEN AVENUE

COUNTY SURVEYORS MAP N° 8898
 SCALE - 1 INCH = 50 FT.

ACQUISITION AND IMPROVEMENT DISTRICT N° 89
 WORK ORDER N° 4089

J.E. ROCKHOLD COUNTY SURVEYOR
 SURVEYED JANUARY 1927

SURVEYED UNDER INSTRUCTIONS OF THE
 BOARD OF SUPERVISORS PER ORDER DATED
 NOV. 15 1926

BEARINGS ARE BASED ON THE BEARING OF
 GLEN AVE. AS SHOWN ON MAP OF LYNWOOD PARK TRACT M.B. 9-60

F B 241 - 22 - 31

FIELD WORK BY... L.A. Mc GILLIVRAY
 OFFICE WORK BY... V.M. CALDWELL
 F.A. WOOD
 CHECKED BY... K.R. Mc PHERSON

Sheet #26

Compton Ave. changed to Wilmington Ave. D:49-97

CS	8898
A3	OF A3