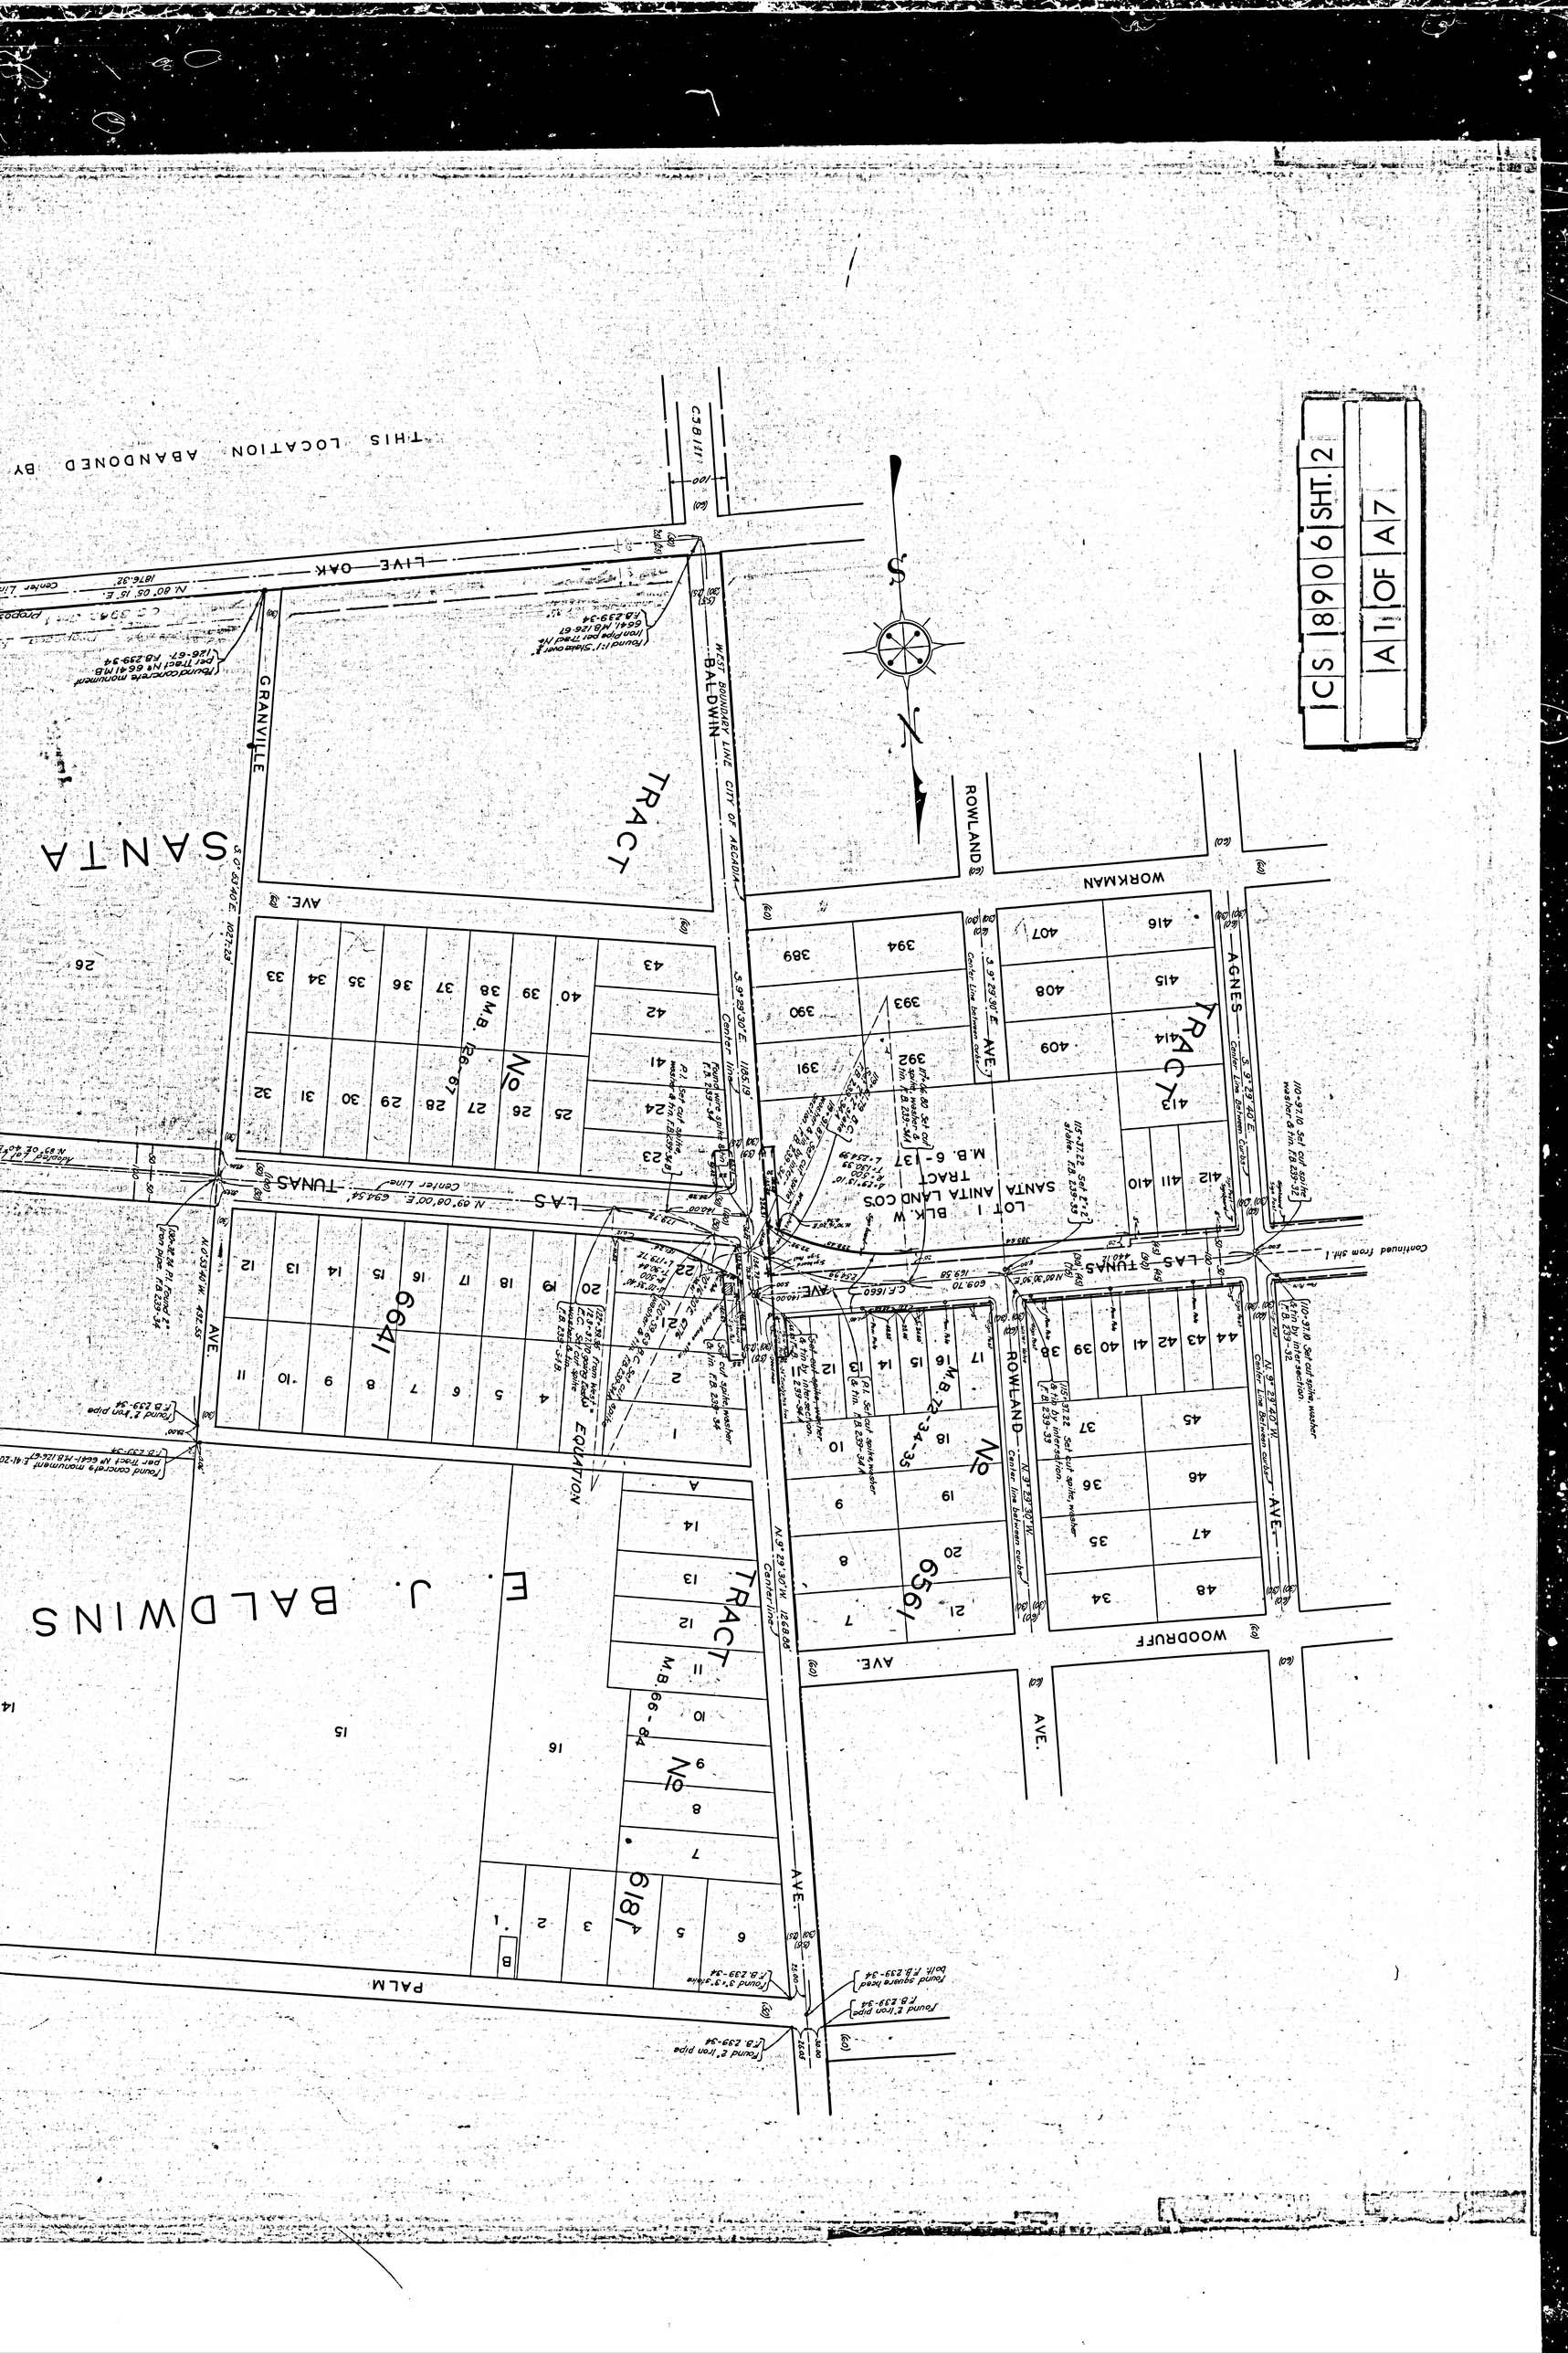
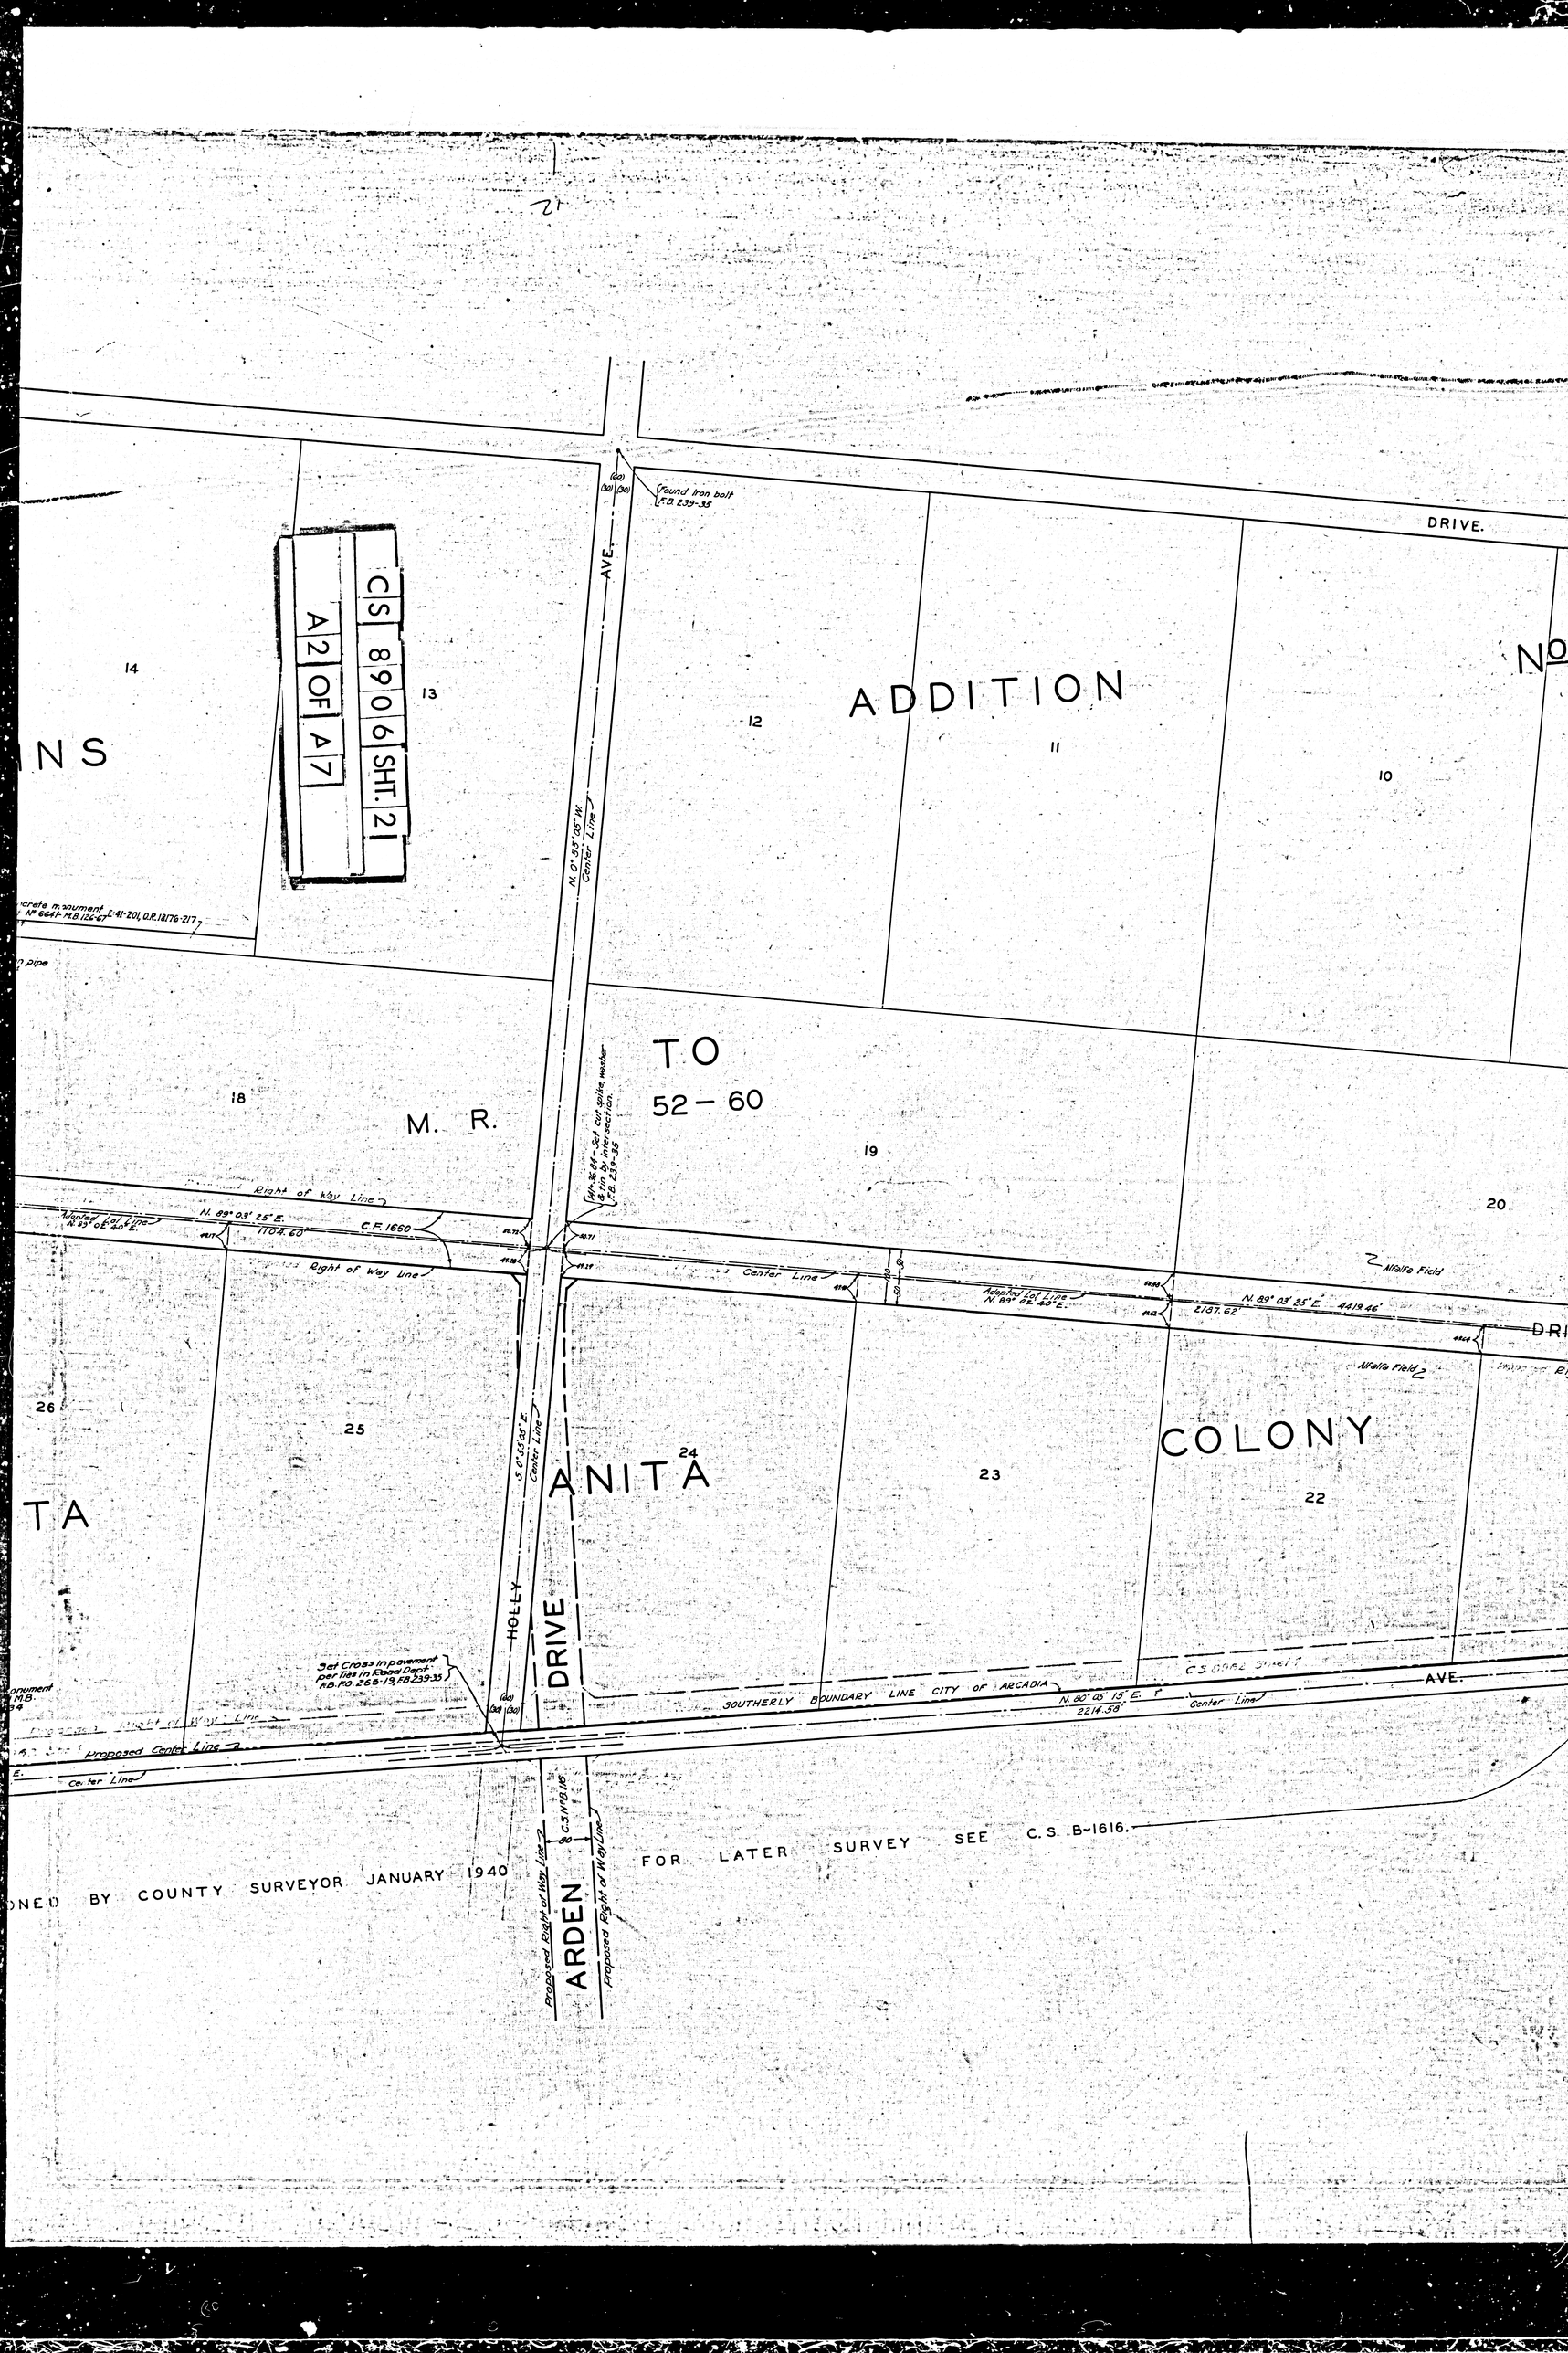
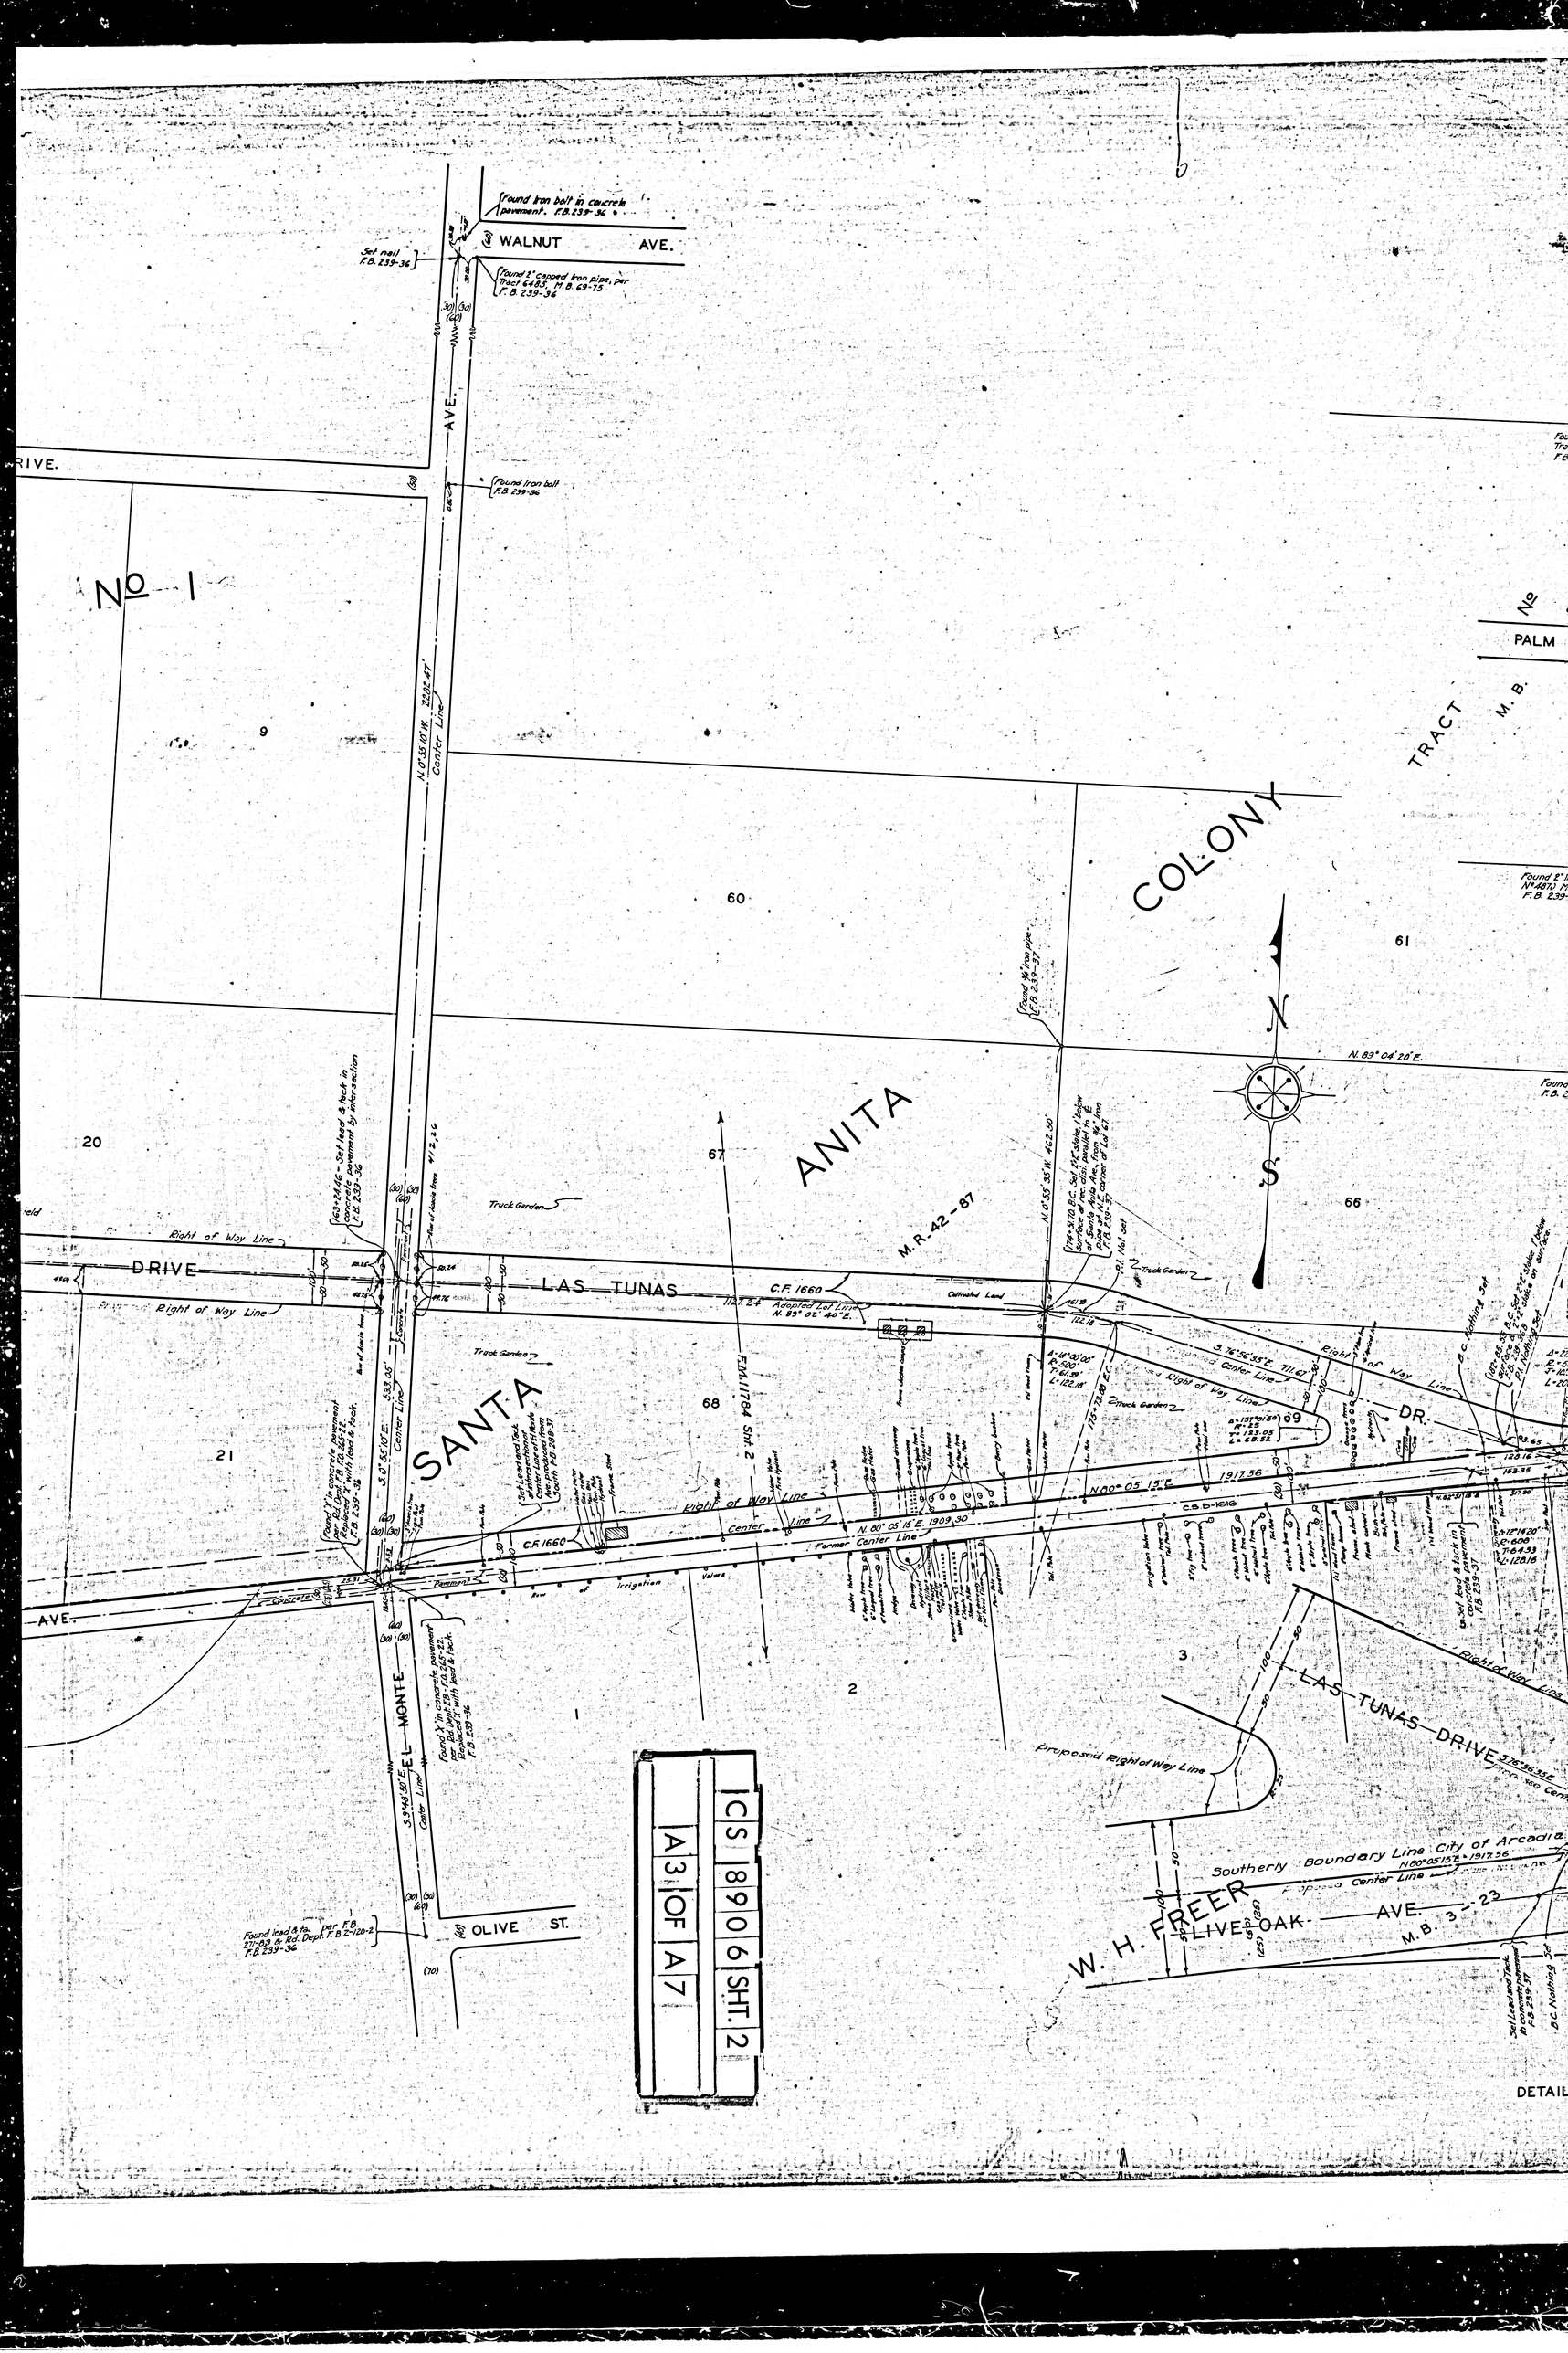
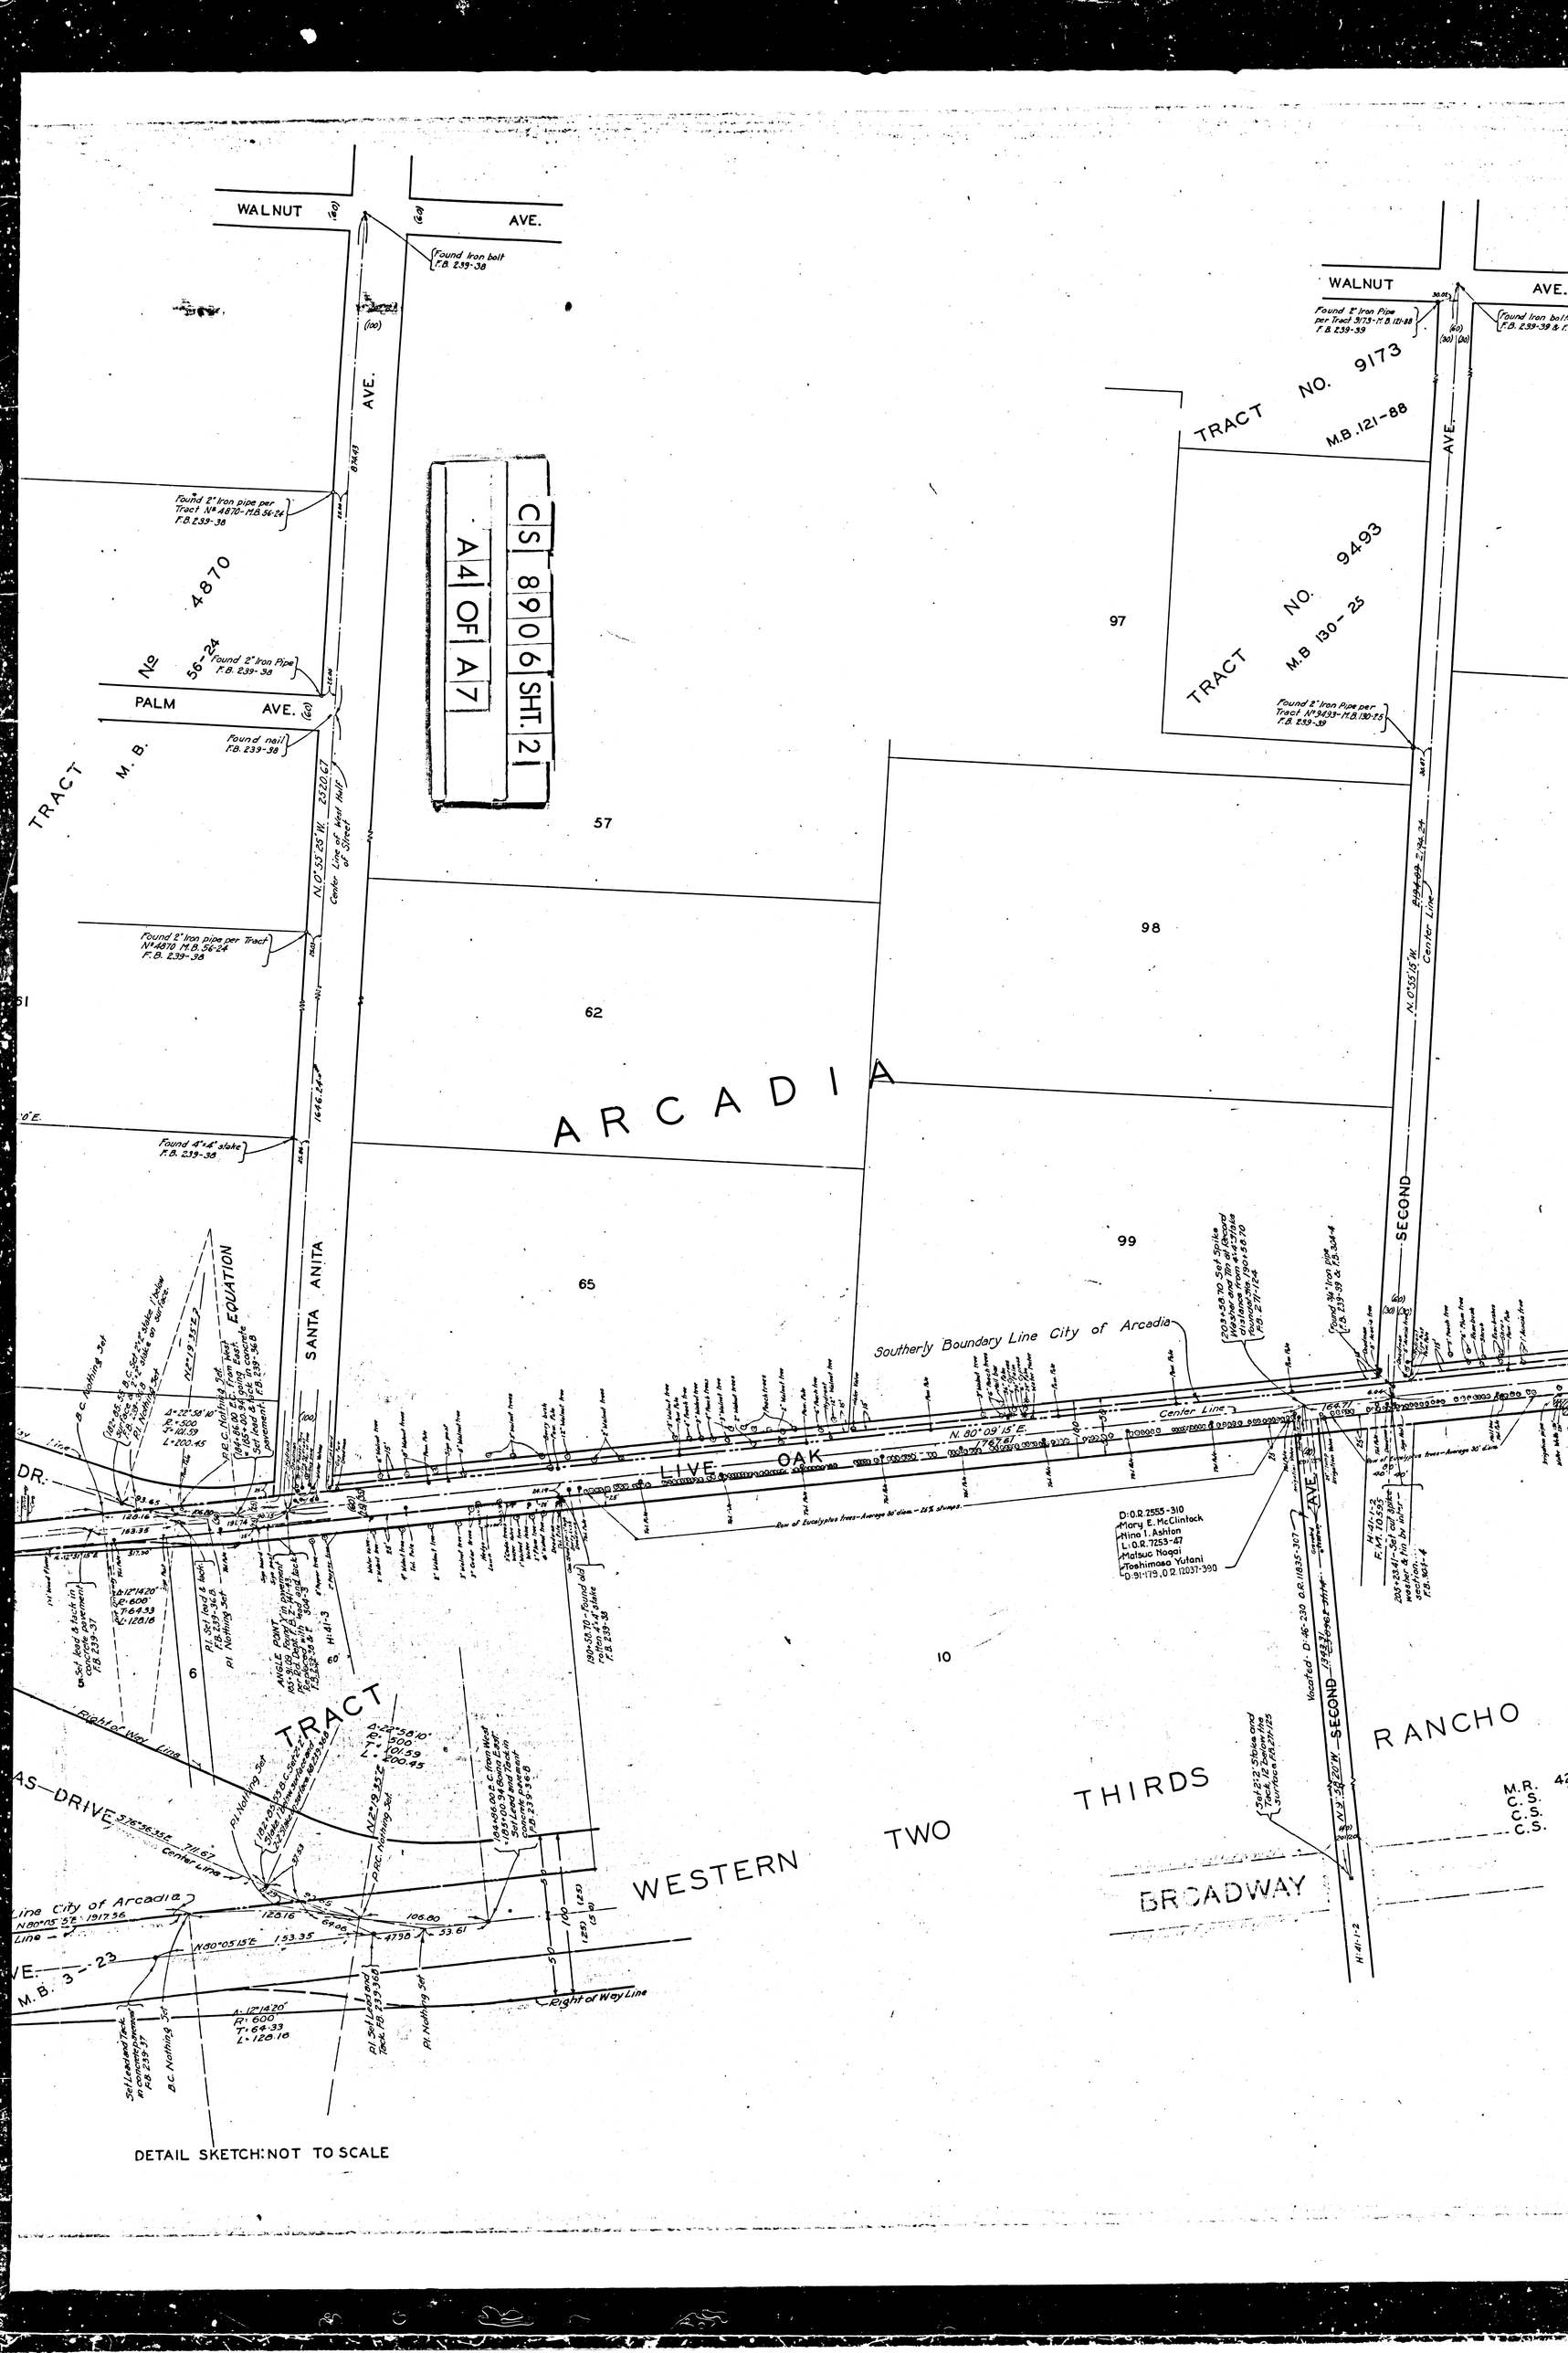

CS 8906 SHT. 2
A1 OF A7
SANTA ANITA TRACT
M.B. 6-137
LOT 1 BLK. W
TRACT
M.B. 28-67
M.B. 2-34
M.B. 66-84
E. J. BALDWINS
BALDWIN
GRANVILLE
LIVE OAK
ROWLAND
WORKMAN
AGNES
WOODRUFF
TUNAS
PALM
AVE.
WEST BOUNDARY LINE CITY OF ARCADIA
EQUATION
THIS LOCATION ABANDONED BY
Continued from Sh. 1


C S 8906 SHT 21
A2 OF A17
ADDITION
TO
52 - 60
M. R.
ANITA
COLONY
ARDEN
HOLLY
DRIVE
AVE.
DRIVE.
Right of Way Line
Center Line
Proposed Center Line
Proposed Right of Way Line
SOUTHERLY BOUNDARY LINE CITY OF ARCADIA
N. 89° 03' 25" E. 1108.60
C.F. 1660
N. 89° 03' 25" E. 4419.46
2137.62
N. 80° 05' 15" E. 2214.58
N. 0° 55' 35" W.
Found Iron bolt P.B. 239-35
Set Cross in pavement per Ties in Record Dept. P.B. 263-19, P.B. 239-35
Alfalfa Field
FOR LATER SURVEY SEE C. S. B-1616.
ONED BY COUNTY SURVEYOR JANUARY 1940


WALNUT AVE.
Found iron bolt in concrete pavement. F.B. 239-36
Set nail F.B. 239-36
Found 1" capped iron pipe, per Tract 6485, M.B. 69-75 F.B. 239-36
Found iron bolt F.B. 239-36
No. 1
PALM
TRACT
M. B.
COLONY
ANITA
SANTA
M.R. 42-87
N. 83° 06' 26" E.
N. 0° 55' 35" W. 2282.47' Center Line
Right of Way Line
DRIVE
LAS TUNAS
C.F. 1660
Adopted Lot Line N. 89° 05' 40" E.
Truck Garden
Oilfield Land
Center Line
Former Center Line
N. 80° 05' 15" E. 1903.30'
N 00° 05' 15" E 1917.56
C.S.B. 1316
DR.
LAS TUNAS DRIVE
Proposed Right of Way Line
Southerly Boundary Line City of Arcadia
W. H. FREER
LIVE OAK AVE.
M.B. 3-23
EL MONTE
OLIVE ST.
FAU 1764 SHT 2
Irrigation Valves
Concrete Pavement
CS 8906 SHT. 2
A3 OF A7
DETAIL


CS 8906 SHT. 2
A4 OF A7
WALNUT AVE.
PALM AVE.
TRACT M. B.
No 56-24
4870
TRACT NO. 9173
M.B 121-88
TRACT NO. 9493
M.B 130-25
ARCADIA
SANTA ANITA
SECOND AVE.
LIVE OAK
Southerly Boundary Line City of Arcadia
EQUATION
TRACT
WESTERN TWO THIRDS RANCHO
BROADWAY
Right of Way Line
Center Line
DETAIL SKETCH: NOT TO SCALE

WALNUT

AVE.

SIXTH

EIGHTH

AVE.

ALLEY

TRACT NO. 3

M.B. 125-43

C.S. 8939 Sht. 3

Tract 8994

Tract 8962

Tract 8965

Tract 8966

TRACT

144

145

128

127

13

14

C.S. 8939 Sht. 3

Proposed Right of Way Line

Proposed Right of Way Line

Found 2" iron pipe per Arcadia Acreage Tract-M.B. 10-18 & R.S. 259-43 & R.S. Bk. 9

(60)

AVE.

TENTH

N.0°54'40"W 1604.24 1602.24

Center Line

Right of Way Line

Right of Way Line

N. 89°09'15" E.

1414.74

Center Line

Nursery

Found 2"x2" Slate per R.S. 239-43 Removed by County Surveyor, Oct. 14, 1921 F.B. 304-9

Found 3/4" iron pipe, bent over, per Ed. Dept. F.B. 3441-52 F.B. 304-9

238-66.31 Set 3/4" iron pin by intersection F.B. 304-9

238-66.71 Set spike, washer & tin by intersection F.B. 304-8A

235-07.72 Set spike, washer & iron pipe at 326.27+22.68 L tin by projection Between P.T.'s F.B. 304-8A

Found 2"x2" Slate per R.S. 239-43 — F.B. 304-8A

Found 1"x2" slate per R.S. 239-43 — F.B. 304-8A

Found 2"x2" slate per F.B. 211-117 — F.B. 304-10

Found 2"x2" slate per F.B. 304-9-10

Found 2"x2" slate per F.B. 304-10

Found 2"x2" slate per F.B. 304-6

Found 2"x2" slate per F.B. 239-41 — F.B. 304-8A

Found 2"x2" slate per F.B. 211-117

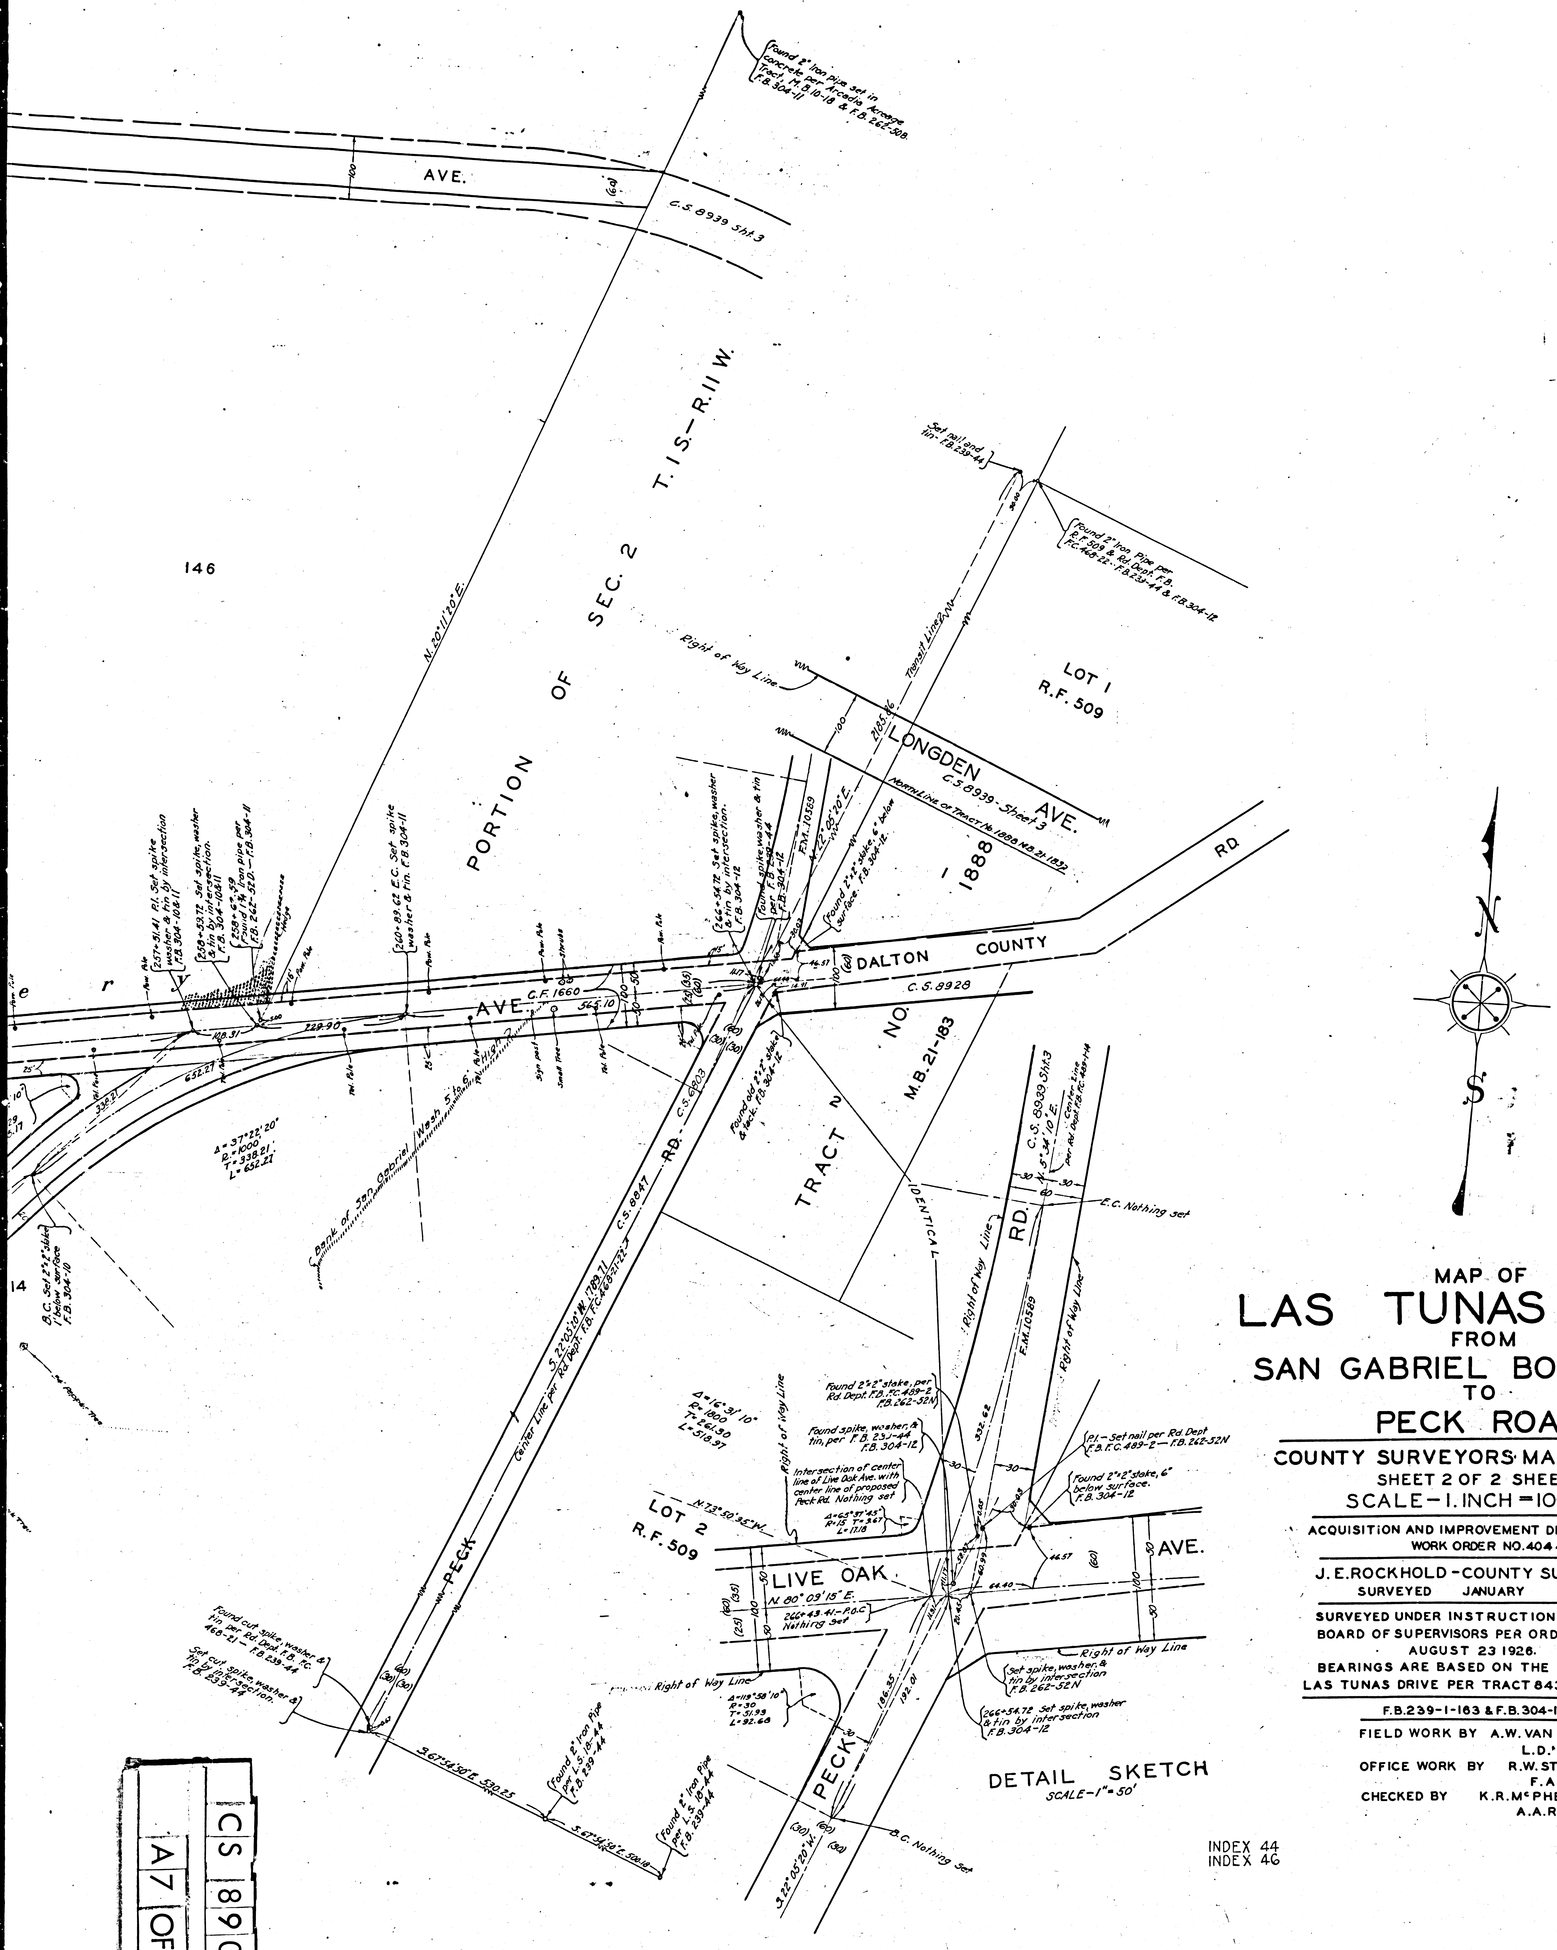
Found 2"x2" slate per F.B. 211-117

Found 2" iron pipe 2' below surface per R.S. 1465-M.B. 24-38 F.B. 304-6

Found 2" iron pipe per F.B. 211-104 & tack 1465-M.B. 24-38 F.B. 304-7

Found 4" iron pipe per F.B. 211-104 & Tack 1465-M.B. 24-38 F.B. 304-7

Found 1/2" iron pipe per F.B. 239-43 & F.B. 304-6


AVE.
C.S. 8939 Sht 3
PORTION OF SEC. 2 T.1S.—R.11 W.
146
LOT 1 R.F. 509
LONGDEN AVE.
C.S. 8939 - Sheet 3
1888
DALTON COUNTY RD
C.S. 8928
AVE. C.F. 1660
TRACT 2 NO. M.B. 21-183
IDENTICAL
RD.
PECK
C.S. 8947
LOT 2 R.F. 509
LIVE OAK AVE.
Right of Way Line
Center Line per Rd Dept F.B. FC 489-2
F.M. 10589
Found 2" iron Pipe per R/S 509 & Rd Dept. F.B. FC 489-12 - F.B. 239-44 & F.B. 304-12
Set nail and tin - F.B. 239-44
Found 2" x 2" stake, 6" below surface. F.B. 304-12
Found 2½" iron pipe per F.B. 239-44
Found spike, washer & tin, per F.B. 239-44 F.B. 304-12
Intersection of center line of Live Oak Ave. with center line of proposed Peck Rd. Nothing set
Found 2½" iron Pipe per L.S. 10-44 F.B. 239-44
Found 1" iron Pipe per L.S. 10-44 F.B. 239-44
P.C. Nothing Set
P.T. Nothing Set
Found cut spike, washer & tin in Rd. Dept. F.C. 489-12 F.B. 239-44
Set cut spike, washer & tin by intersection F.B. 239-44
Set spike, washer, & tin by intersection F.B. 262-32N
Found 2" x 2" stake, per Rd Dept. F.B. FC 489-2 F.B. 262-32N
(P.I. - Set nail per Rd. Dept. F.B. F.C. 489-2 — F.B. 262-32N
