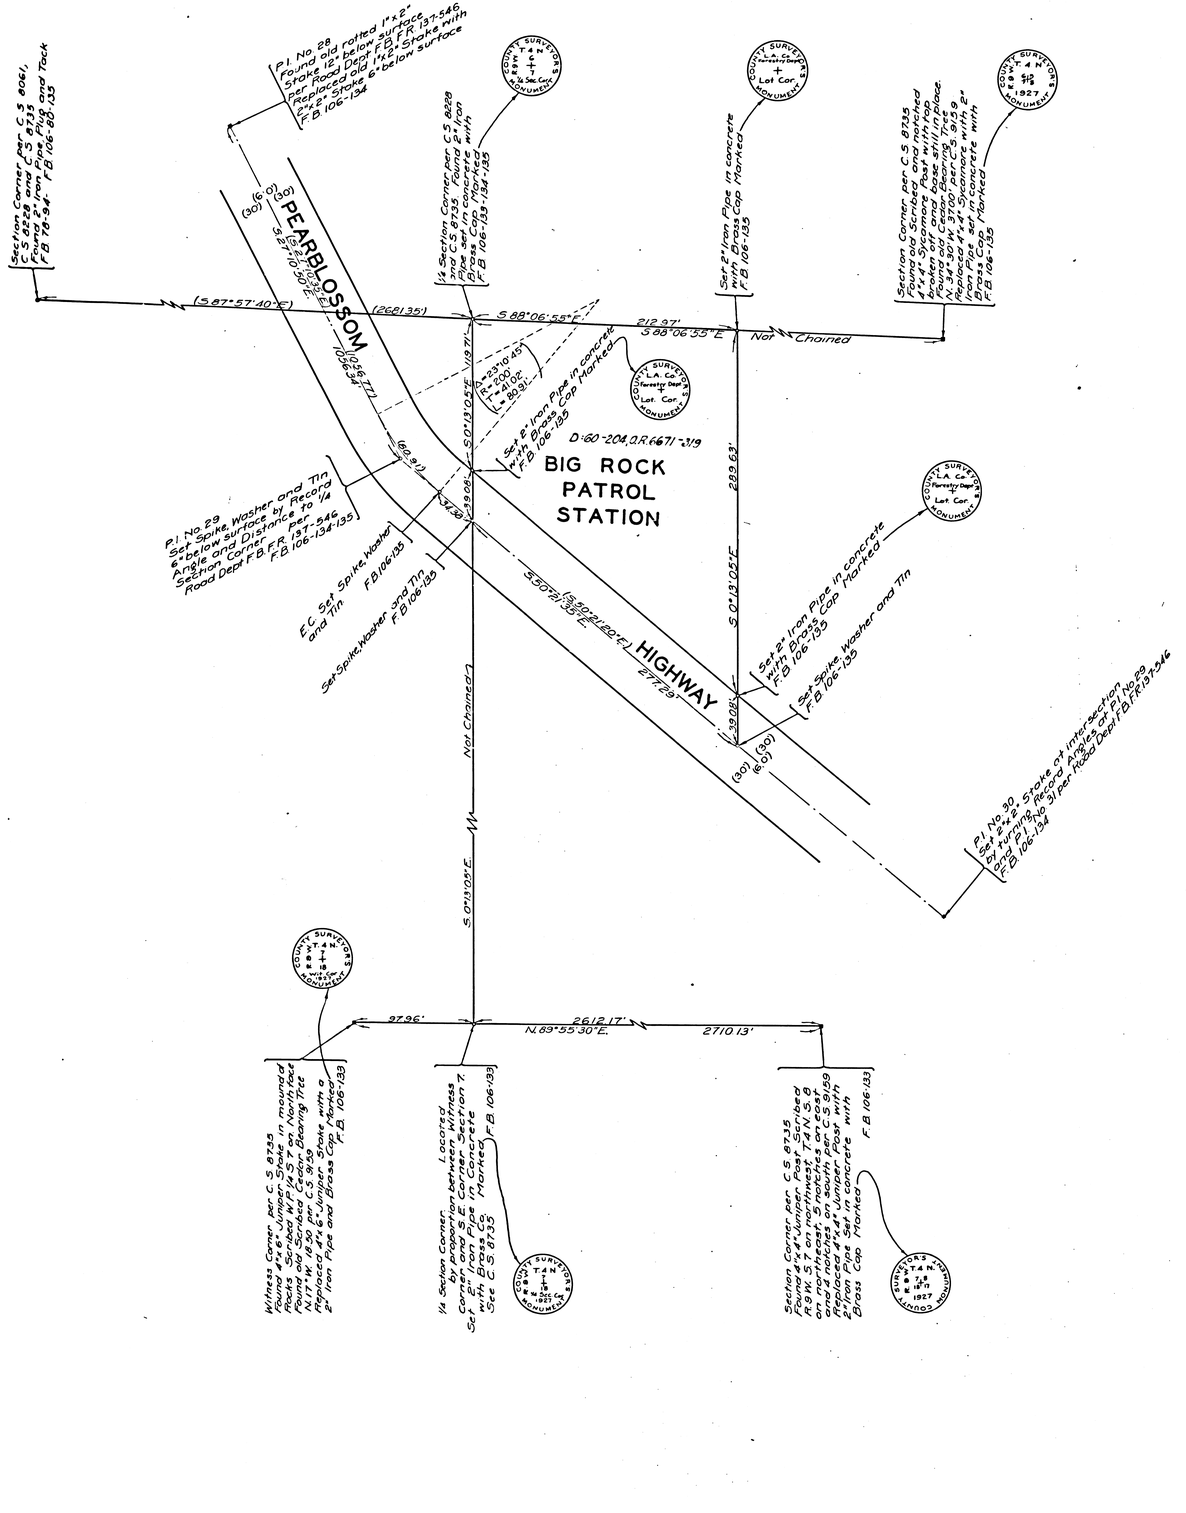

MAP OF
BIG ROCK PATROL STATION
IN
SEC. 7 T. 4 N. R. 9 W. S.B.M.

COUNTY SURVEYORS MAP Nº 8934

SCALE – 1 INCH = 50 FT.

J.E. ROCKHOLD – COUNTY SURVEYOR

SURVEYED APRIL, 1926

BEARINGS ARE BASED ON THE BEARING OF THE SOUTH LINE OF SEC. 6 T. 4 N. R. 9 W. S.B.M. PER C.S. 8828

F.B. 106 – 132-135

FIELD WORK BY E.A. ROSECRANS

OFFICE WORK BY R.S. BRUMMETT, K.B. HIGGINS

CHECKED BY D.M. FINLEY

Sept. 15 52

NOTE – FOR TOPOGRAPHIC MAP OF BIG ROCK PATROL STATION SEE C.S. B-983

CS 8934