CS 8936
A1 OF A3

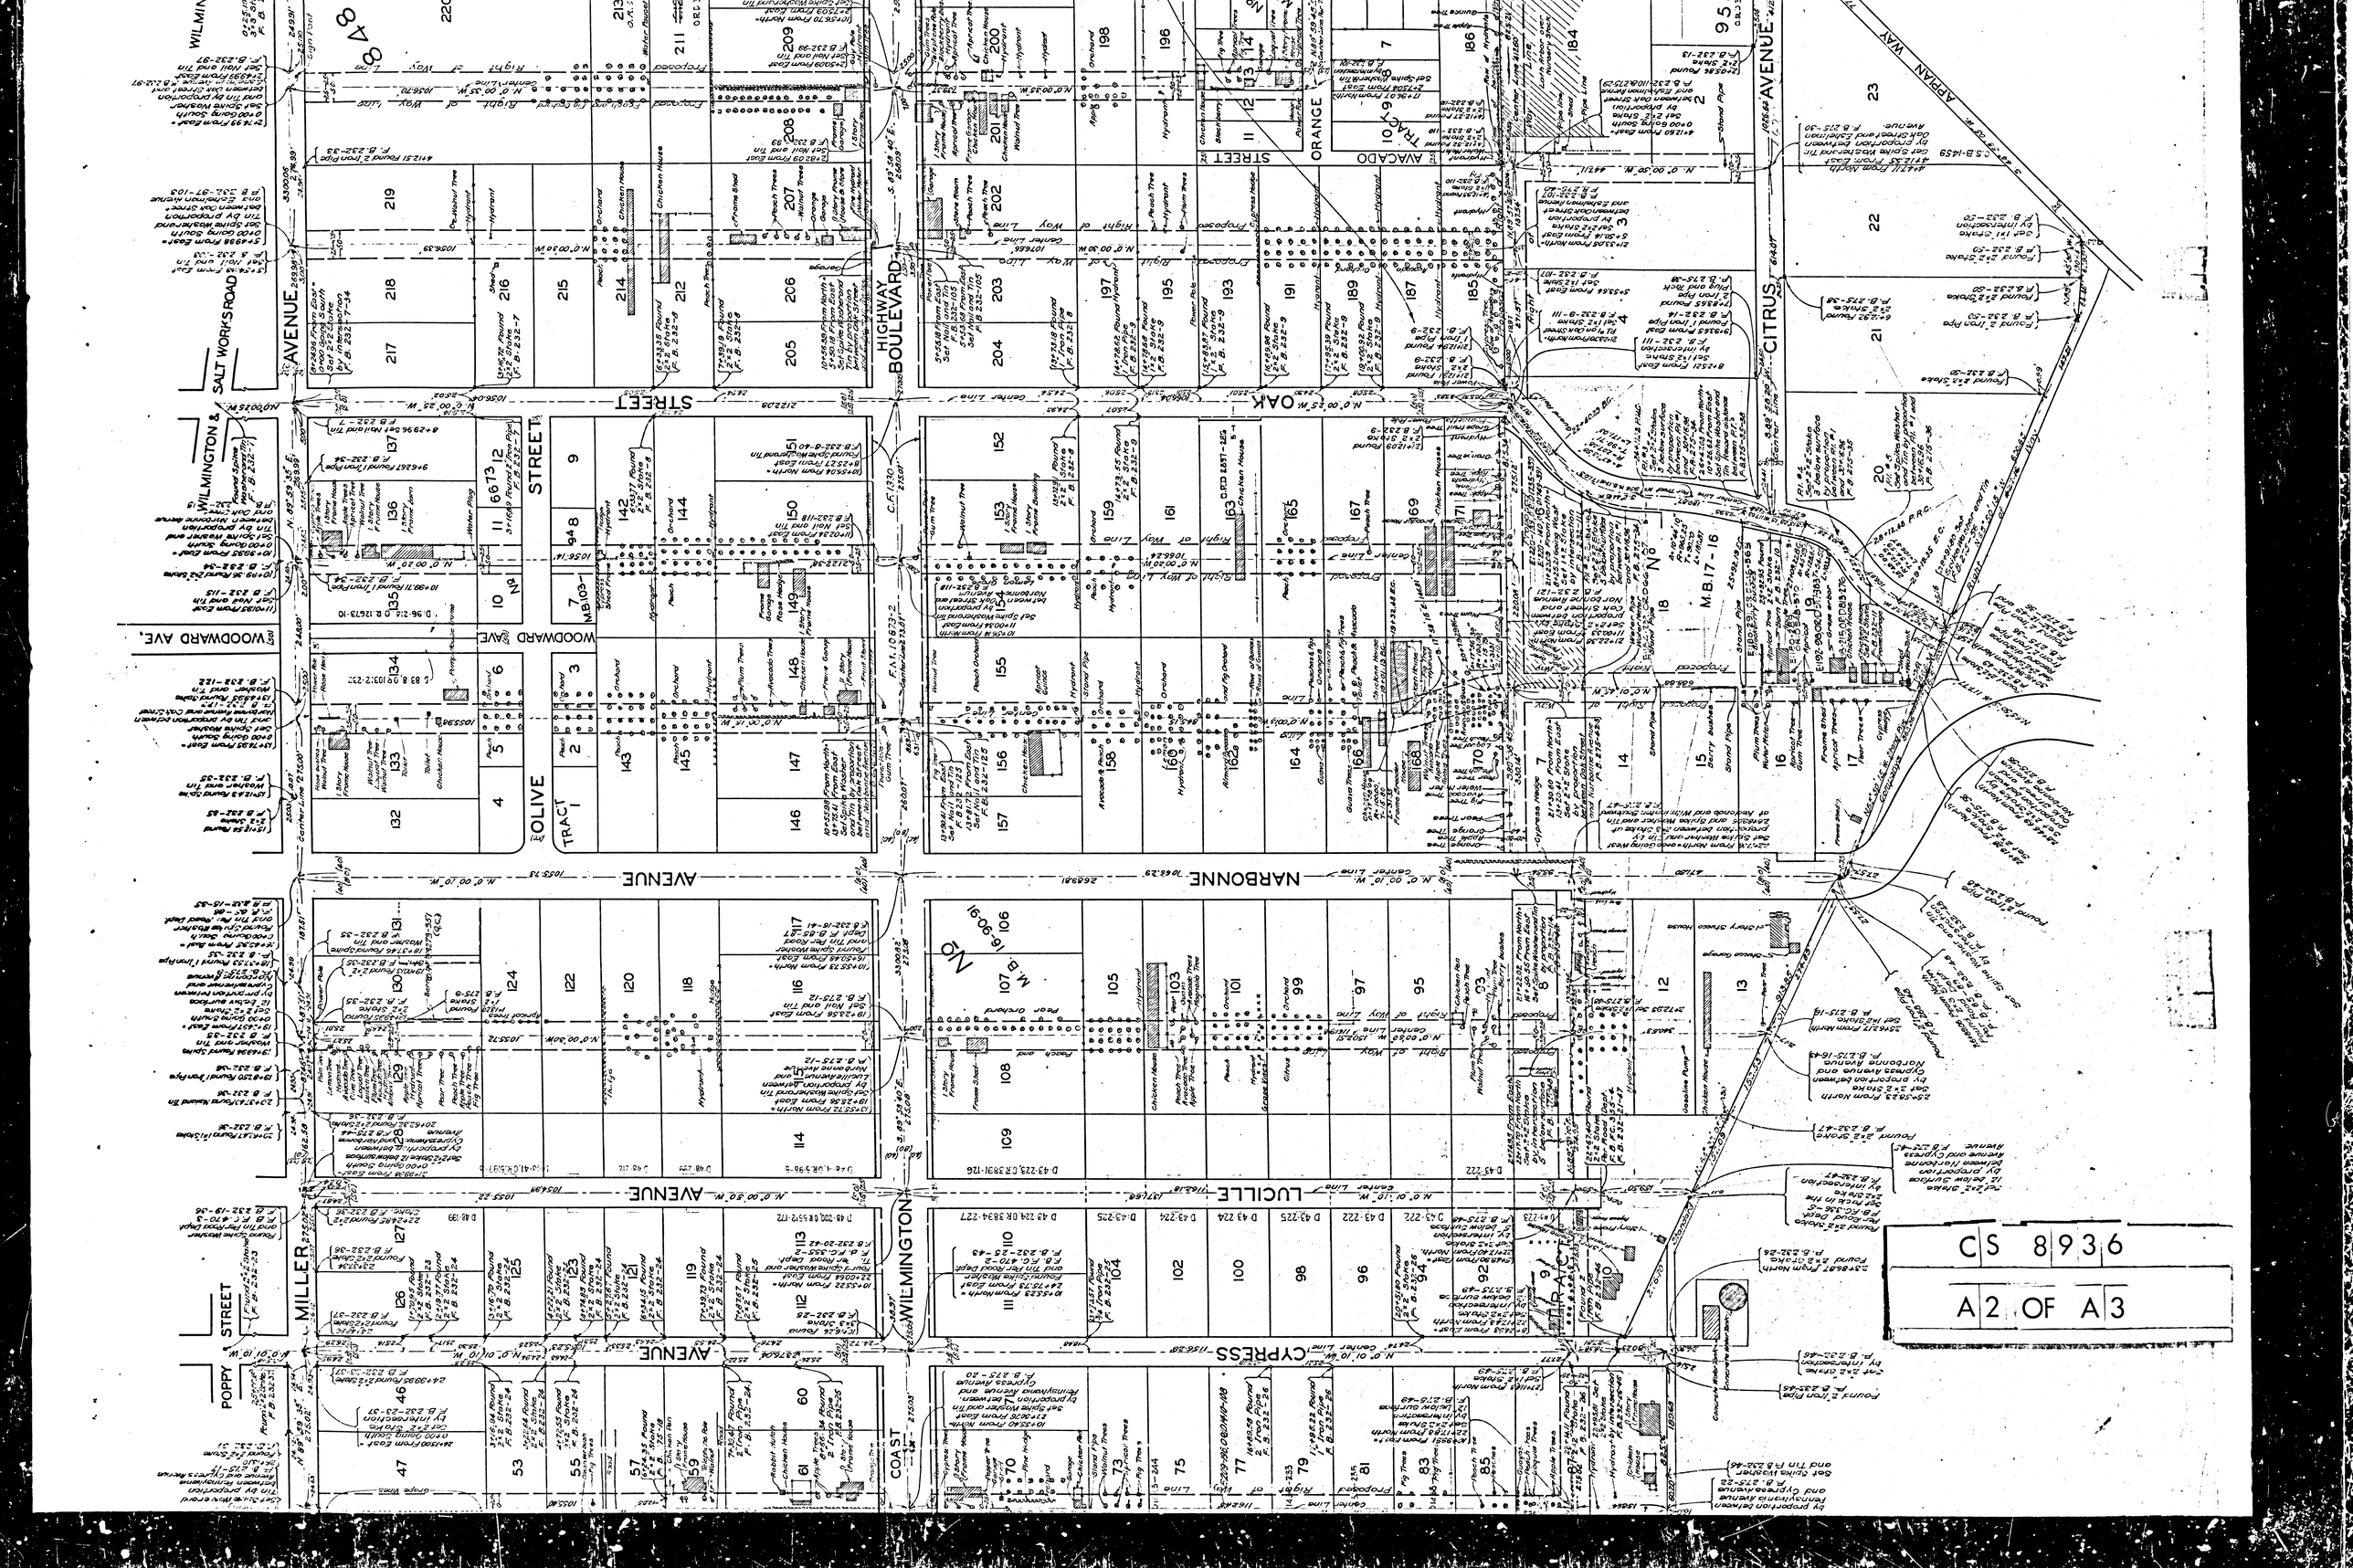
WILMINGTON
SALT WORKS ROAD
AVENUE
STREET
HIGHWAY BOULEVARD
OAK
ORANGE
STREET
AVALADO
TRACT 10
APIAN WAY
AVENUE
CITRUS
WOODWARD AVE.
WOODWARD AVE
OLIVE
TRACT 1
NARBONNE
AVENUE
LUCILLE
AVENUE
WILMINGTON
MILLER
STREET
POPPY
CYPRESS
AVENUE
COAST
TRACT 9
M.B. 17-16
M.B. 16-90-91
CS 8936
A2 OF A3

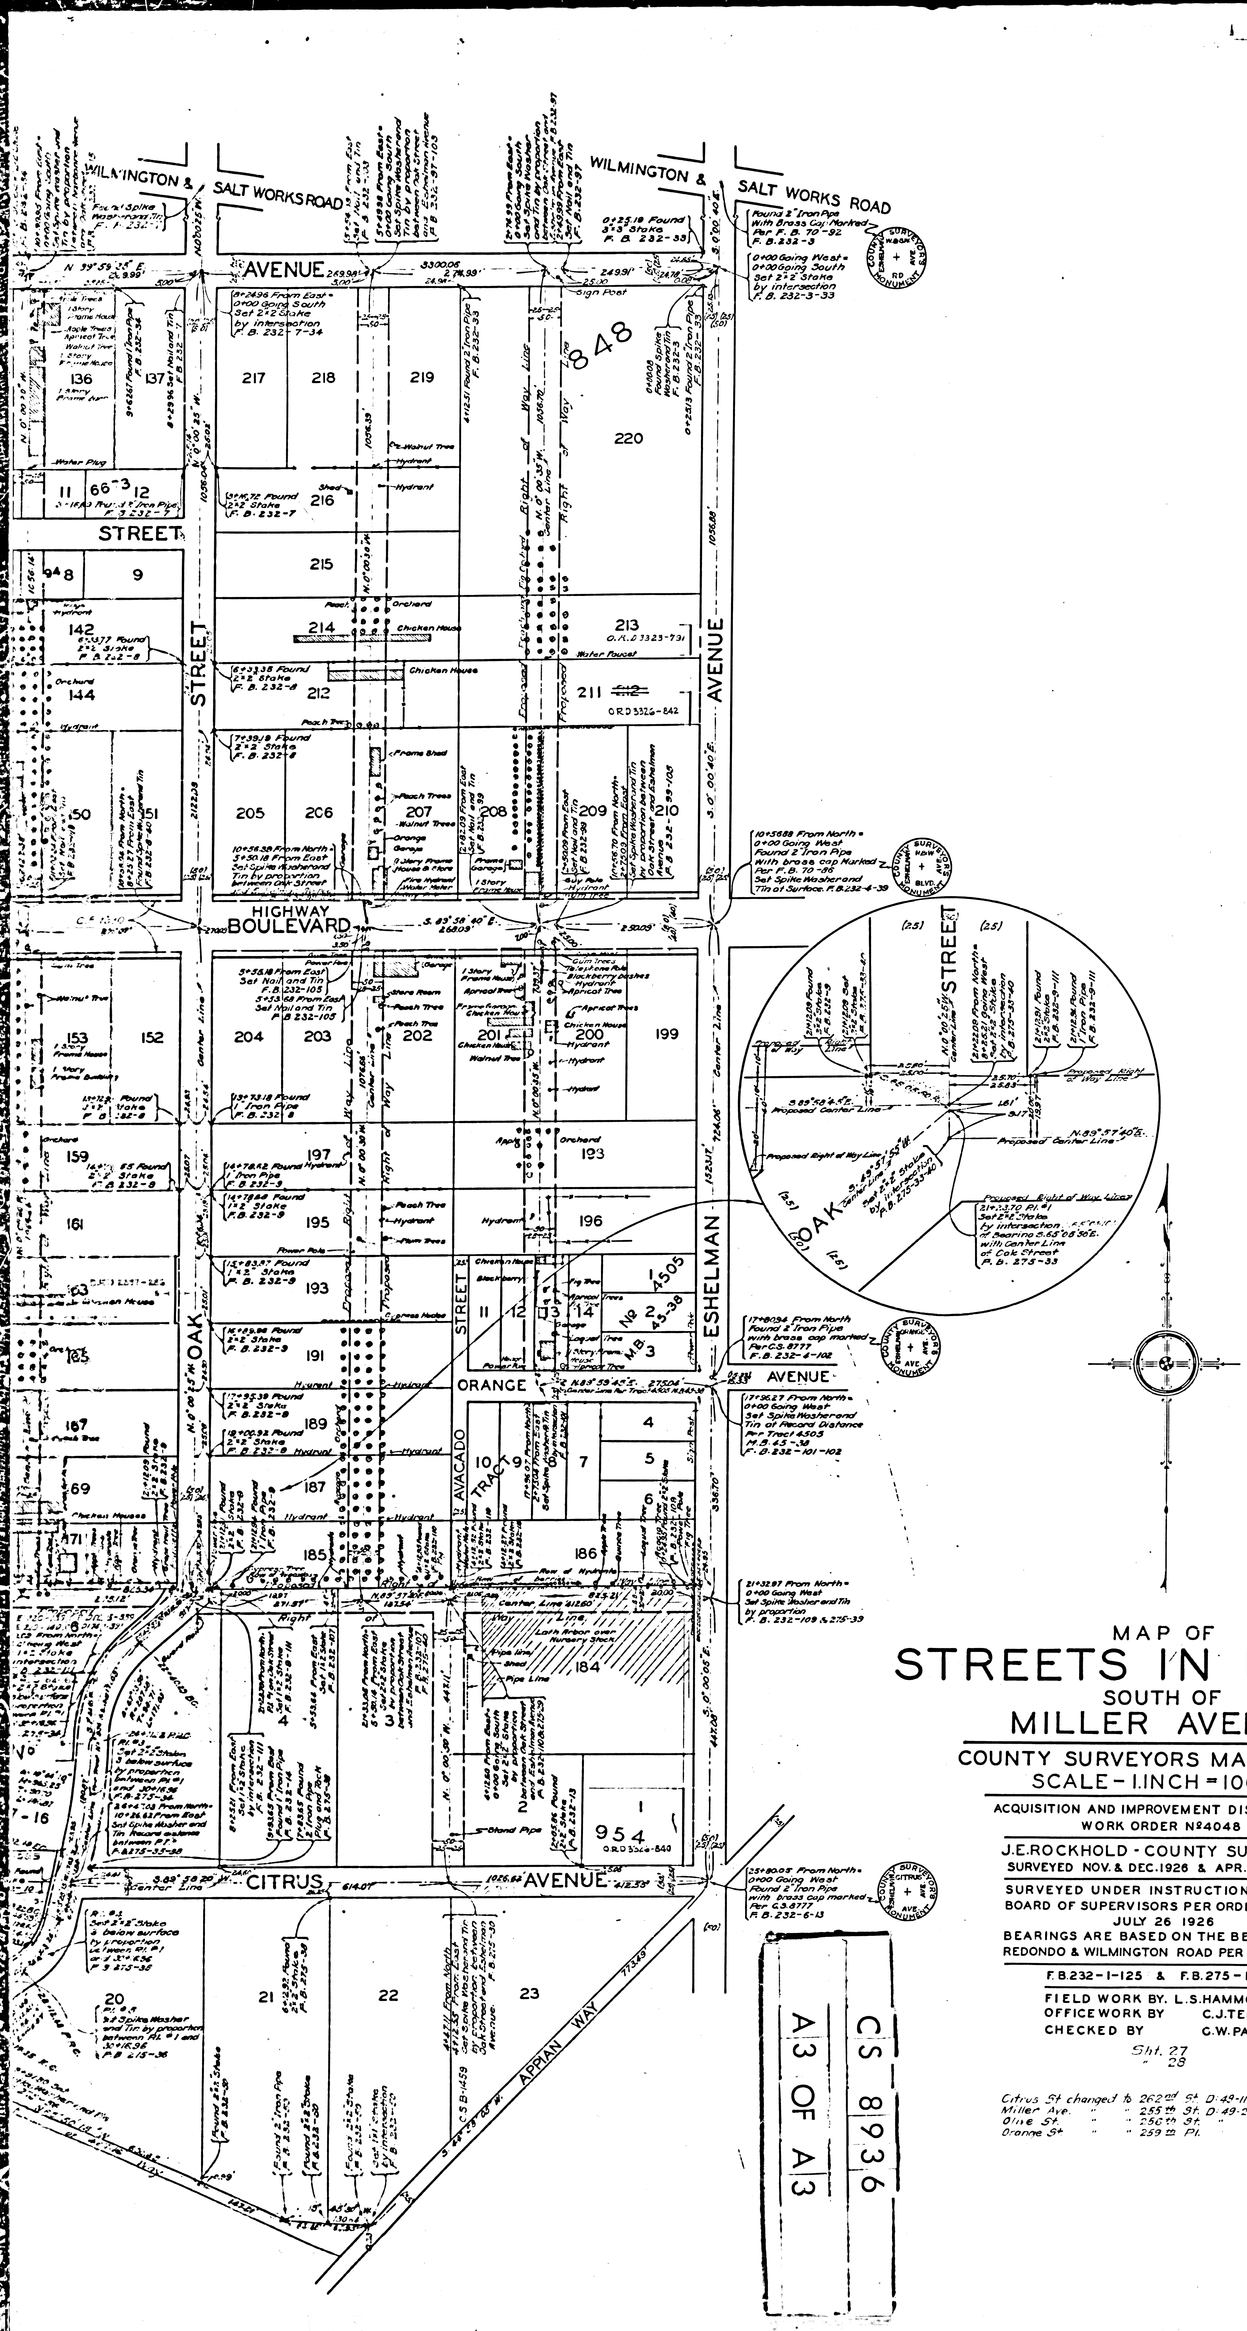

MAP OF STREETS IN LOMITA SOUTH OF MILLER AVENUE

COUNTY SURVEYORS MAP Nº 8936

SCALE - 1 INCH = 100 FT.

ACQUISITION AND IMPROVEMENT DISTRICT Nº 48

WORK ORDER Nº 4048

J.E. ROCKHOLD - COUNTY SURVEYOR

SURVEYED NOV. & DEC. 1926 & APR. & MAY 1927

SURVEYED UNDER INSTRUCTIONS OF THE BOARD OF SUPERVISORS PER ORDER DATED JULY 26 1926

BEARINGS ARE BASED ON THE BEARING OF REDONDO & WILMINGTON ROAD PER C.S. Nº 8777

F.B. 232-1-125 & F.B. 275-1-30

FIELD WORK BY L.S. HAMMOND

OFFICEWORK BY C.J. TERRY

CHECKED BY G.W. PAIGE

Sht. 27
" 28

Citrus St changed to 262nd St. D-49-116 Min. Bk. 116-107
Miller Ave. " " 255th St. D-49-207 Min. Bk. 183-111
Olive St. " " 256th St. " " " " " "
Oranne St " " 259th Pl. " " " " " "

CS 8936

A3 OF A3