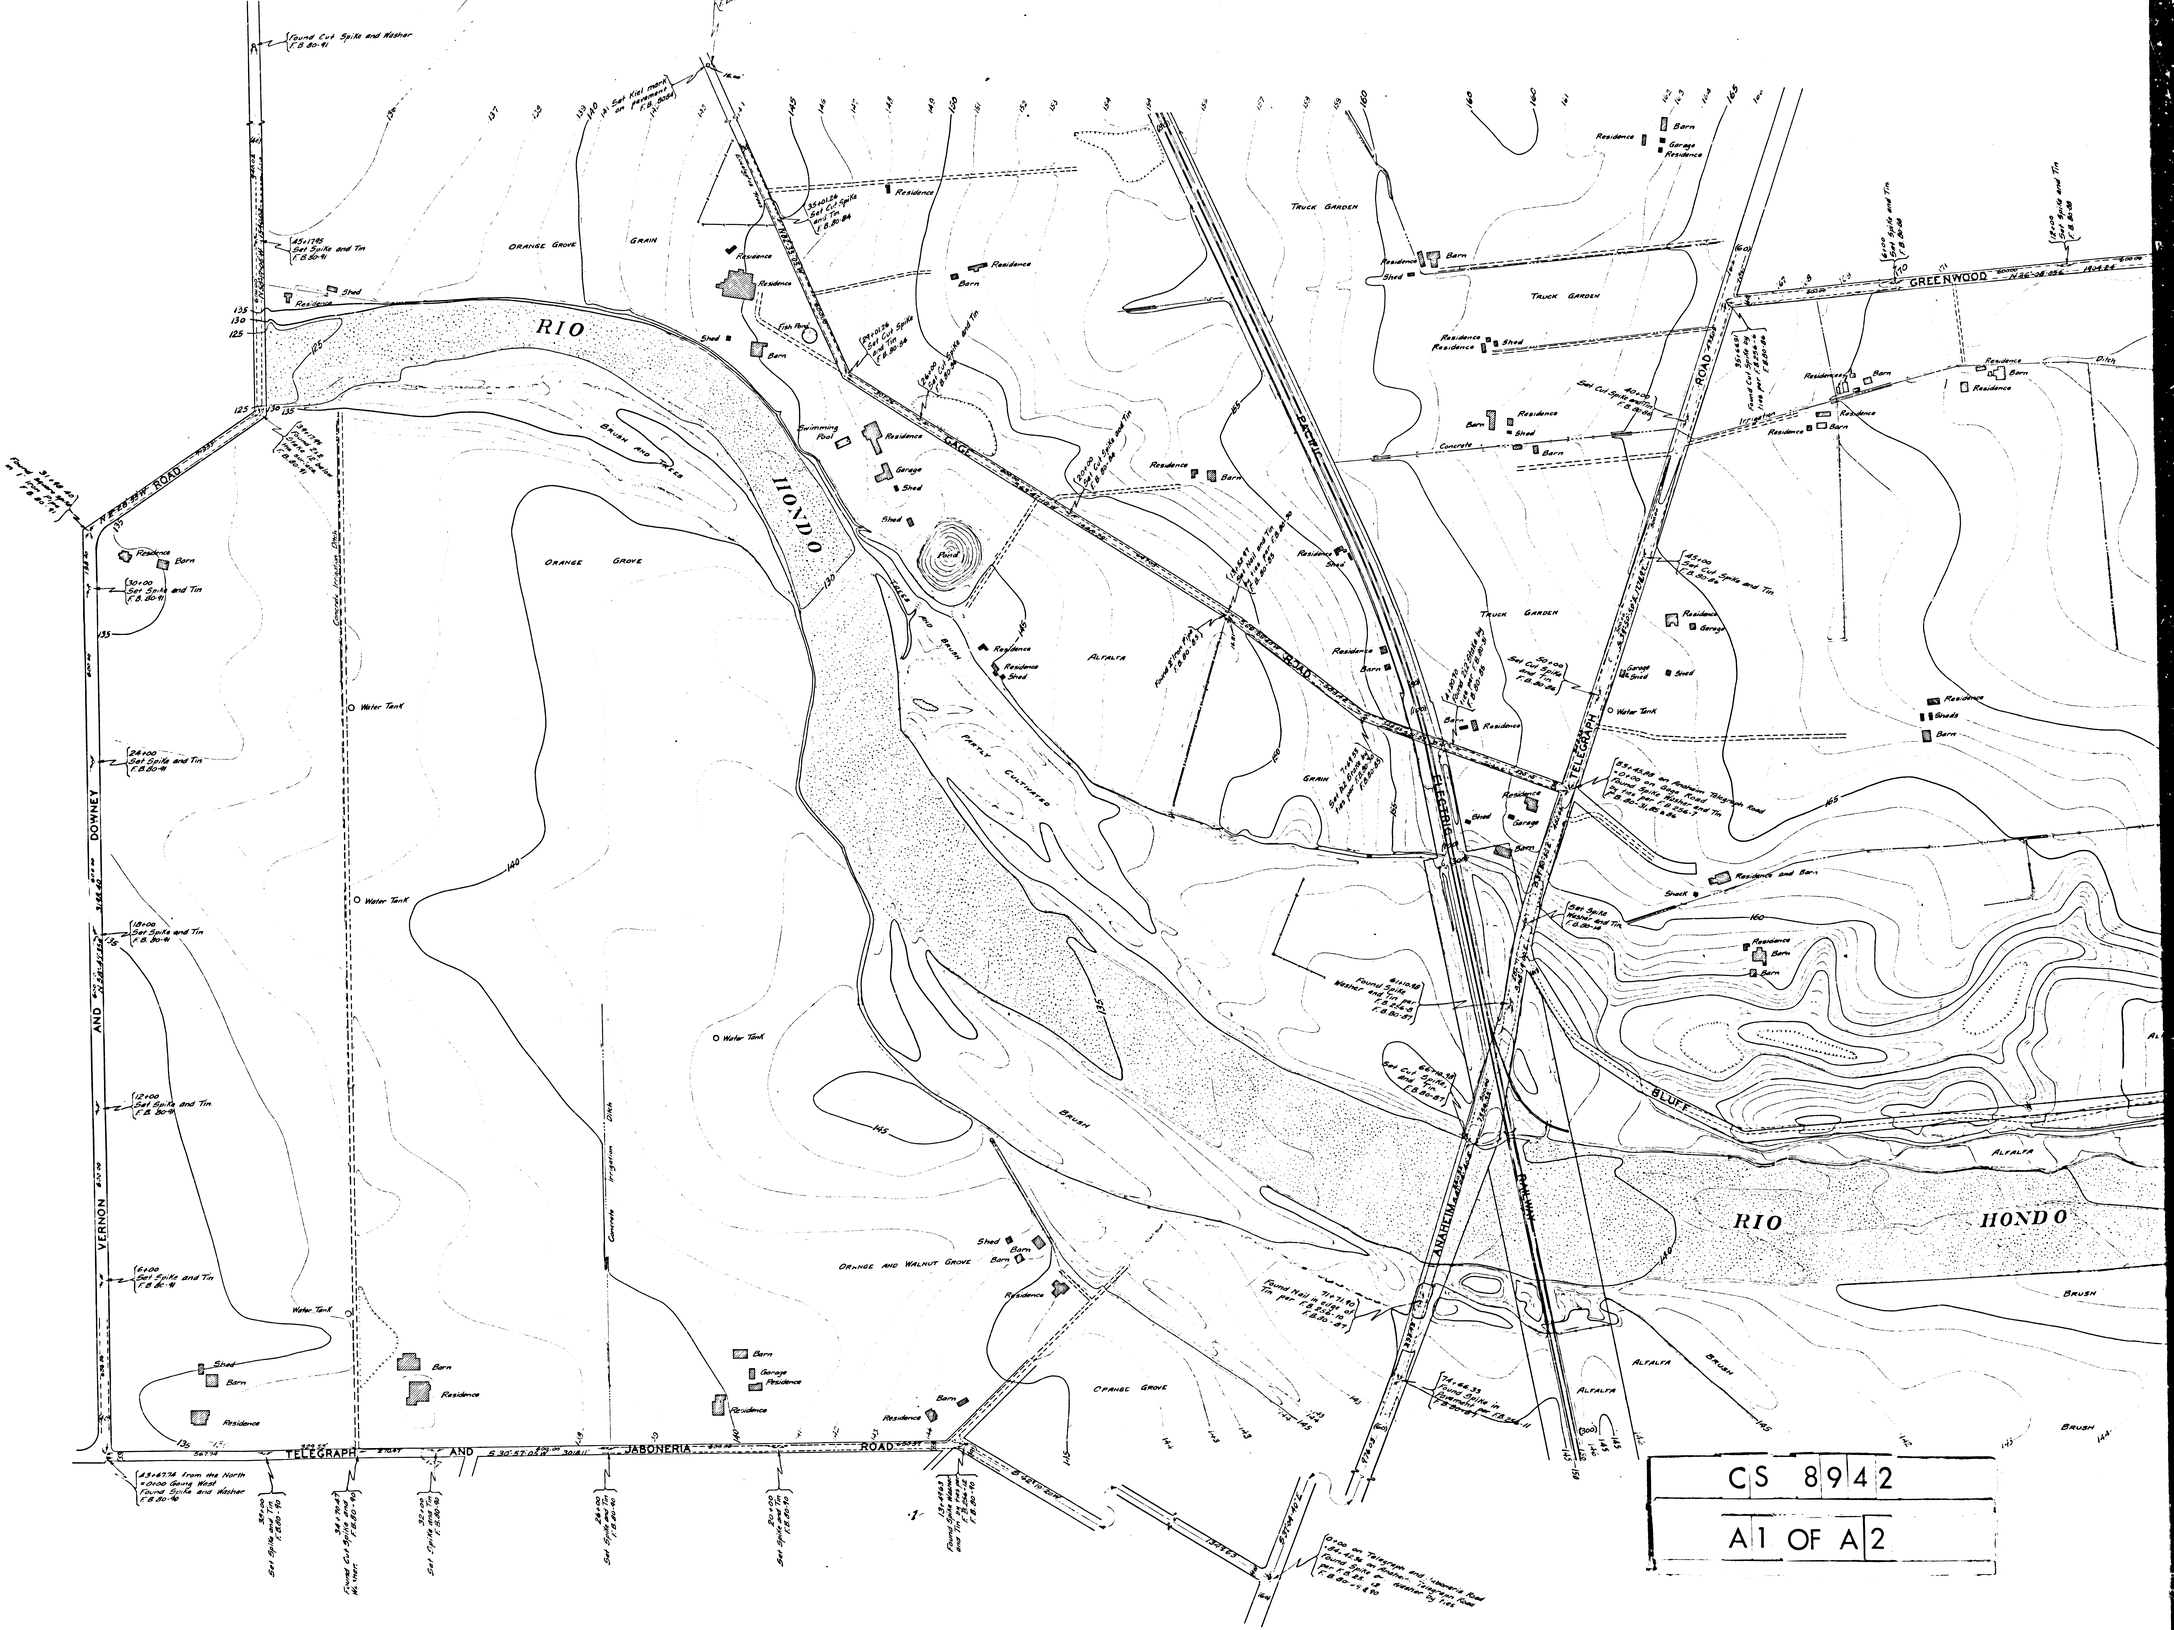
RIO HONDO
GREENWOOD ROAD
TELEGRAPH AND JABONERIA ROAD
VERNON AND DOWNEY ROAD
ANAHEIM ROAD
ELECTRIC RAILWAY
BLUFF
ORANGE GROVE
GRAIN
TRUCK GARDEN
ALFALFA
BRUSH
ORANGE AND WALNUT GROVE
Water Tank
Residence
Barn
Shed
Garage
Swimming Pool
Fish Pond
Pond
Concrete
Ditch
Found Cut Spike and Washer (F.B. 80-41)
Set Spike and Tin (F.B. 80-41)
Set Cut Spike and Tin (F.B. 80-41)
Found Nail and Tin (F.B. 80-41)
Found Spike and Washer (F.B. 80-41)
Set Spike and Tin (F.B. 80-41)

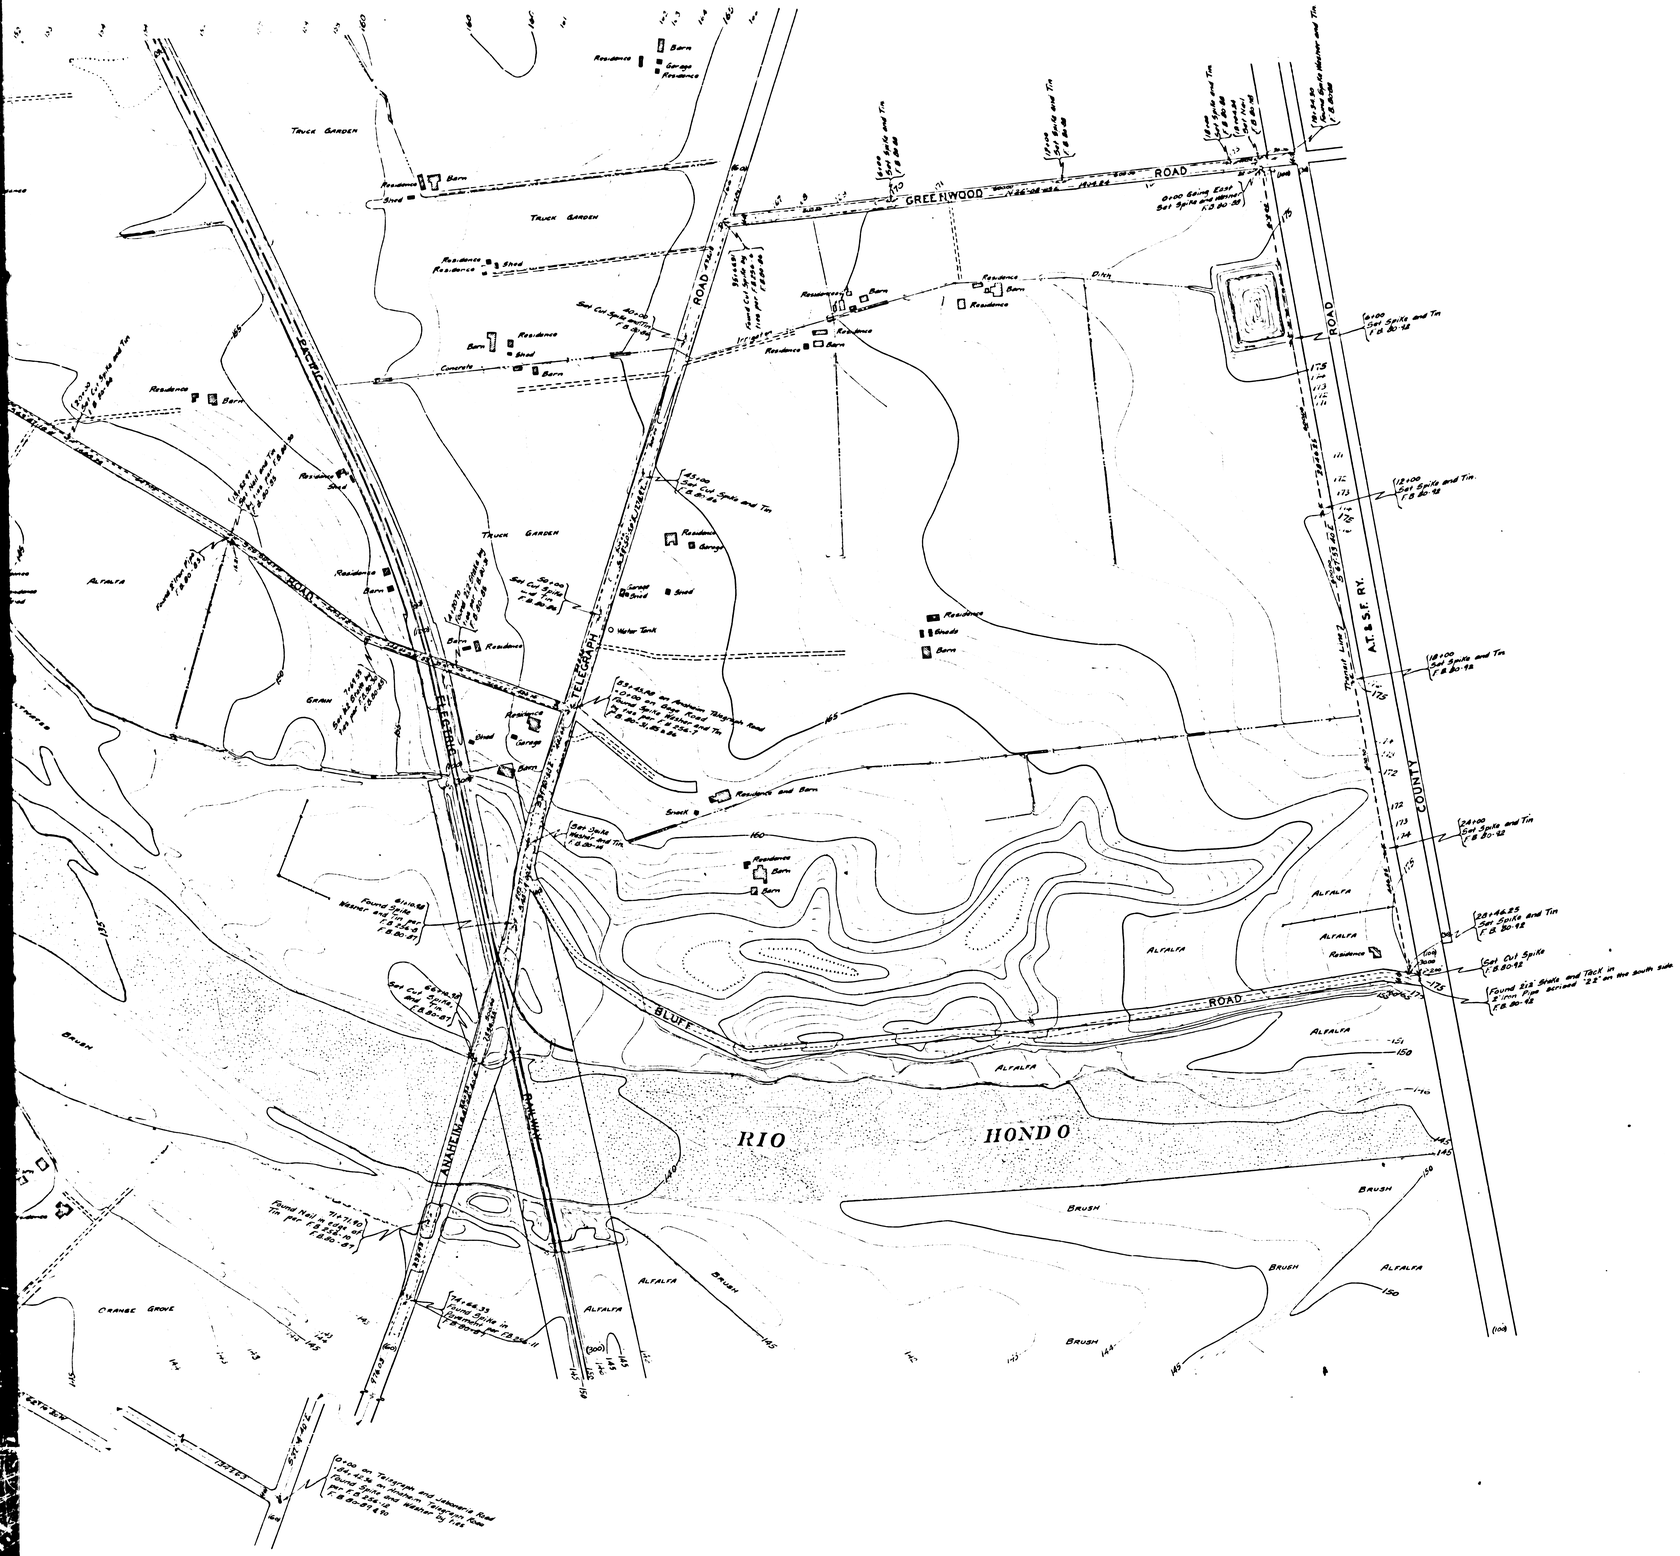
GREENWOOD ROAD
BLUFF ROAD
ROAD
TELEGRAPH ROAD
ELECTRIC RAILWAY
A.T.&S.F. RY.
COUNTY
RIO HONDO
TRUCK GARDEN
ALFALFA
BRUSH
ORANGE GROVE
Residence
Barn
Shed
Garage
Water Tank
Stable
Concrete
Ditch
Found 5/8 Steel and Tack in 8" Iron Pipe Scribed "22" on the south side F.B. 80-82
