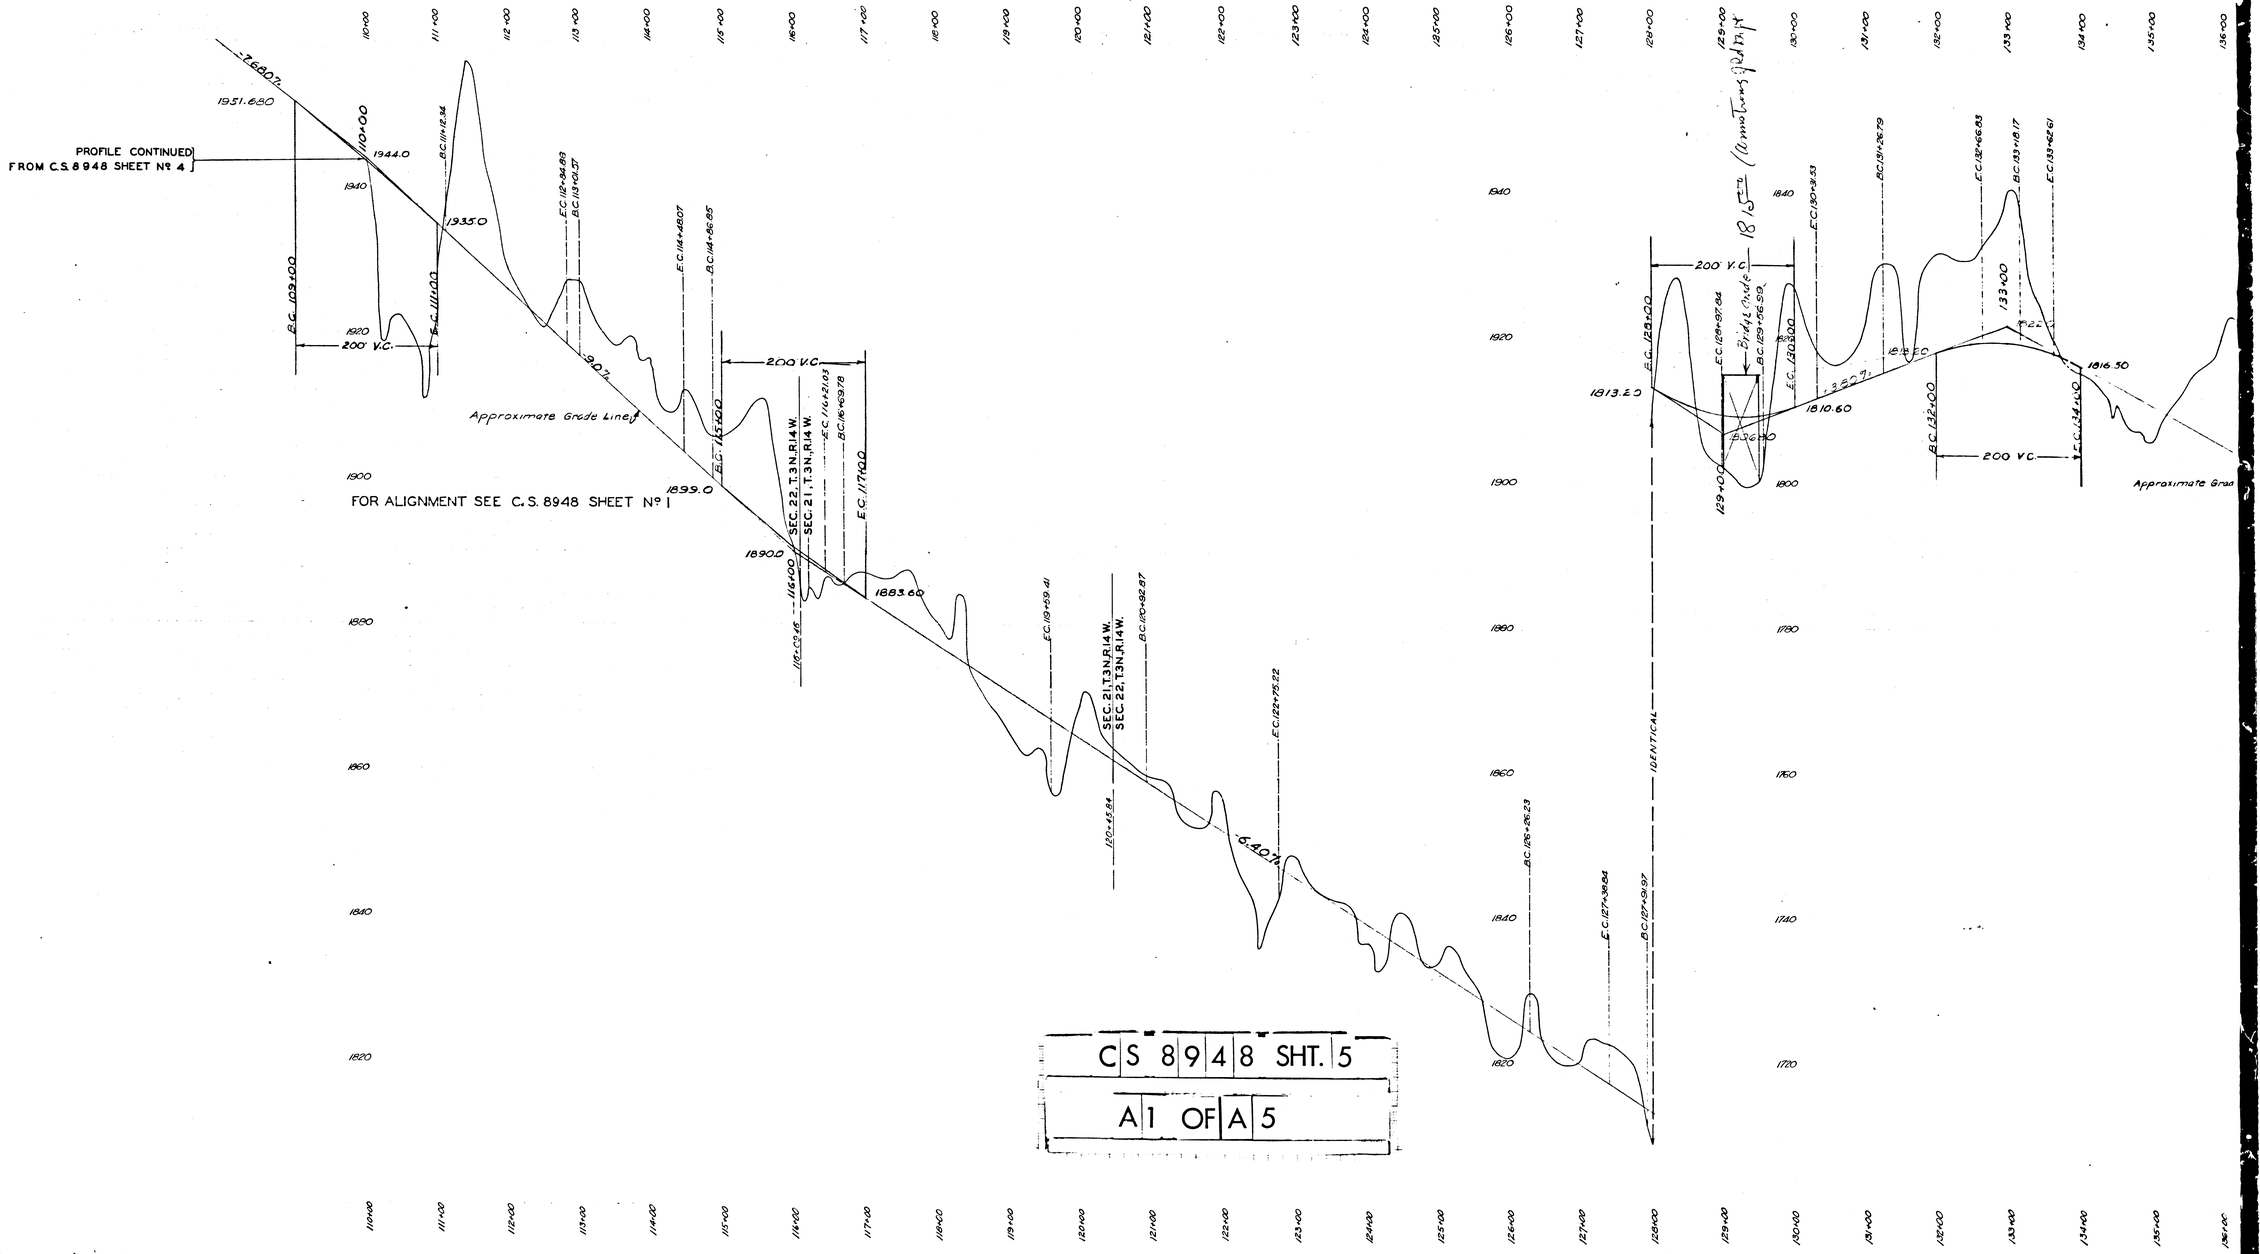

CS 8948 SHT. 5

A1 OF A5

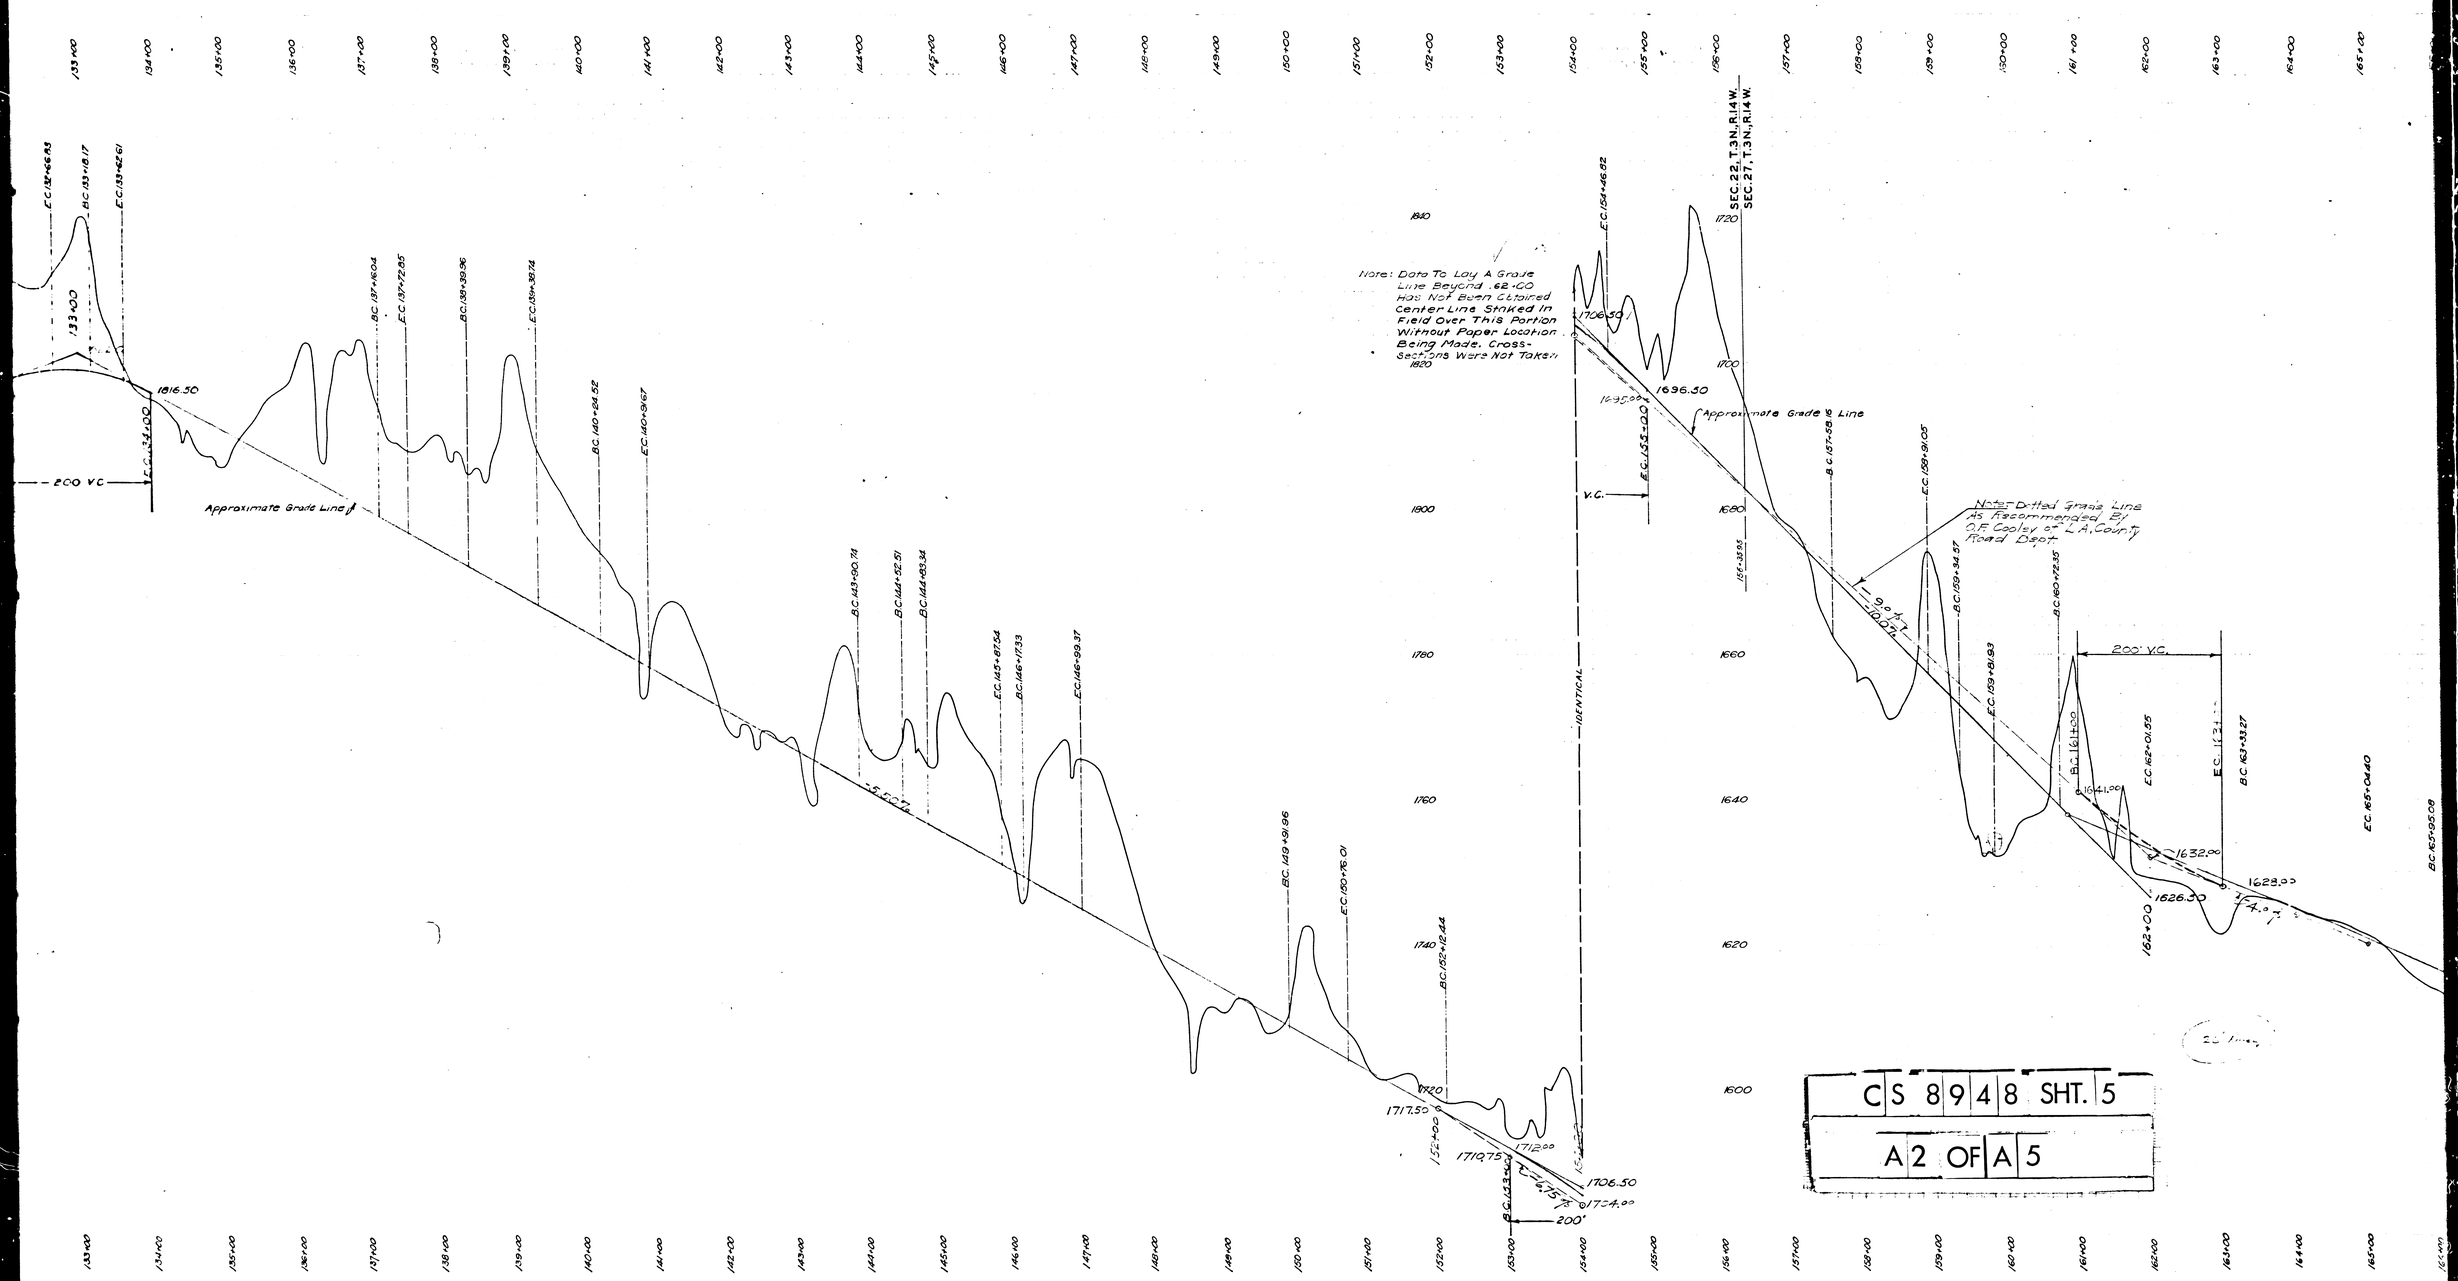
Note: Data To Lay A Grade Line Beyond 162+00 Has Not Been Obtained Center Line Staked In Field Over This Portion Without Paper Location Being Made. Cross-Sections Were Not Taken
Approximate Grade Line
Note: Dotted Grade Line As Recommended By O.F. Cooley of L.A. County Road Dept.
SEC. 22, T.3N., R.14W.
SEC. 27, T.3N., R.14W.
IDENTICAL
200' V.C.
1816.50
1696.50
1706.50
1717.50
1719.75
1712.00
1724.00
1632.00
1628.00
1626.50
E.C. 134+66.83
B.C. 133+81.17
E.C. 133+62.61
B.C. 137+16.04
E.C. 137+72.85
B.C. 139+39.96
E.C. 139+38.74
B.C. 140+24.52
E.C. 140+59.67
B.C. 143+90.74
B.C. 144+52.51
B.C. 144+83.34
E.C. 145+87.54
B.C. 146+17.33
E.C. 146+99.37
B.C. 149+91.96
E.C. 150+78.01
B.C. 152+12.44
E.C. 154+46.82
B.C. 157+58.16
E.C. 159+91.05
B.C. 159+34.37
E.C. 159+81.93
B.C. 160+72.35
B.C. 161+00
E.C. 162+01.55
E.C. 163+33.27
B.C. 163+33.27
E.C. 165+04.40
B.C. 165+05.08
V.C.
CS 8948 SHT. 5
A2 OF A5

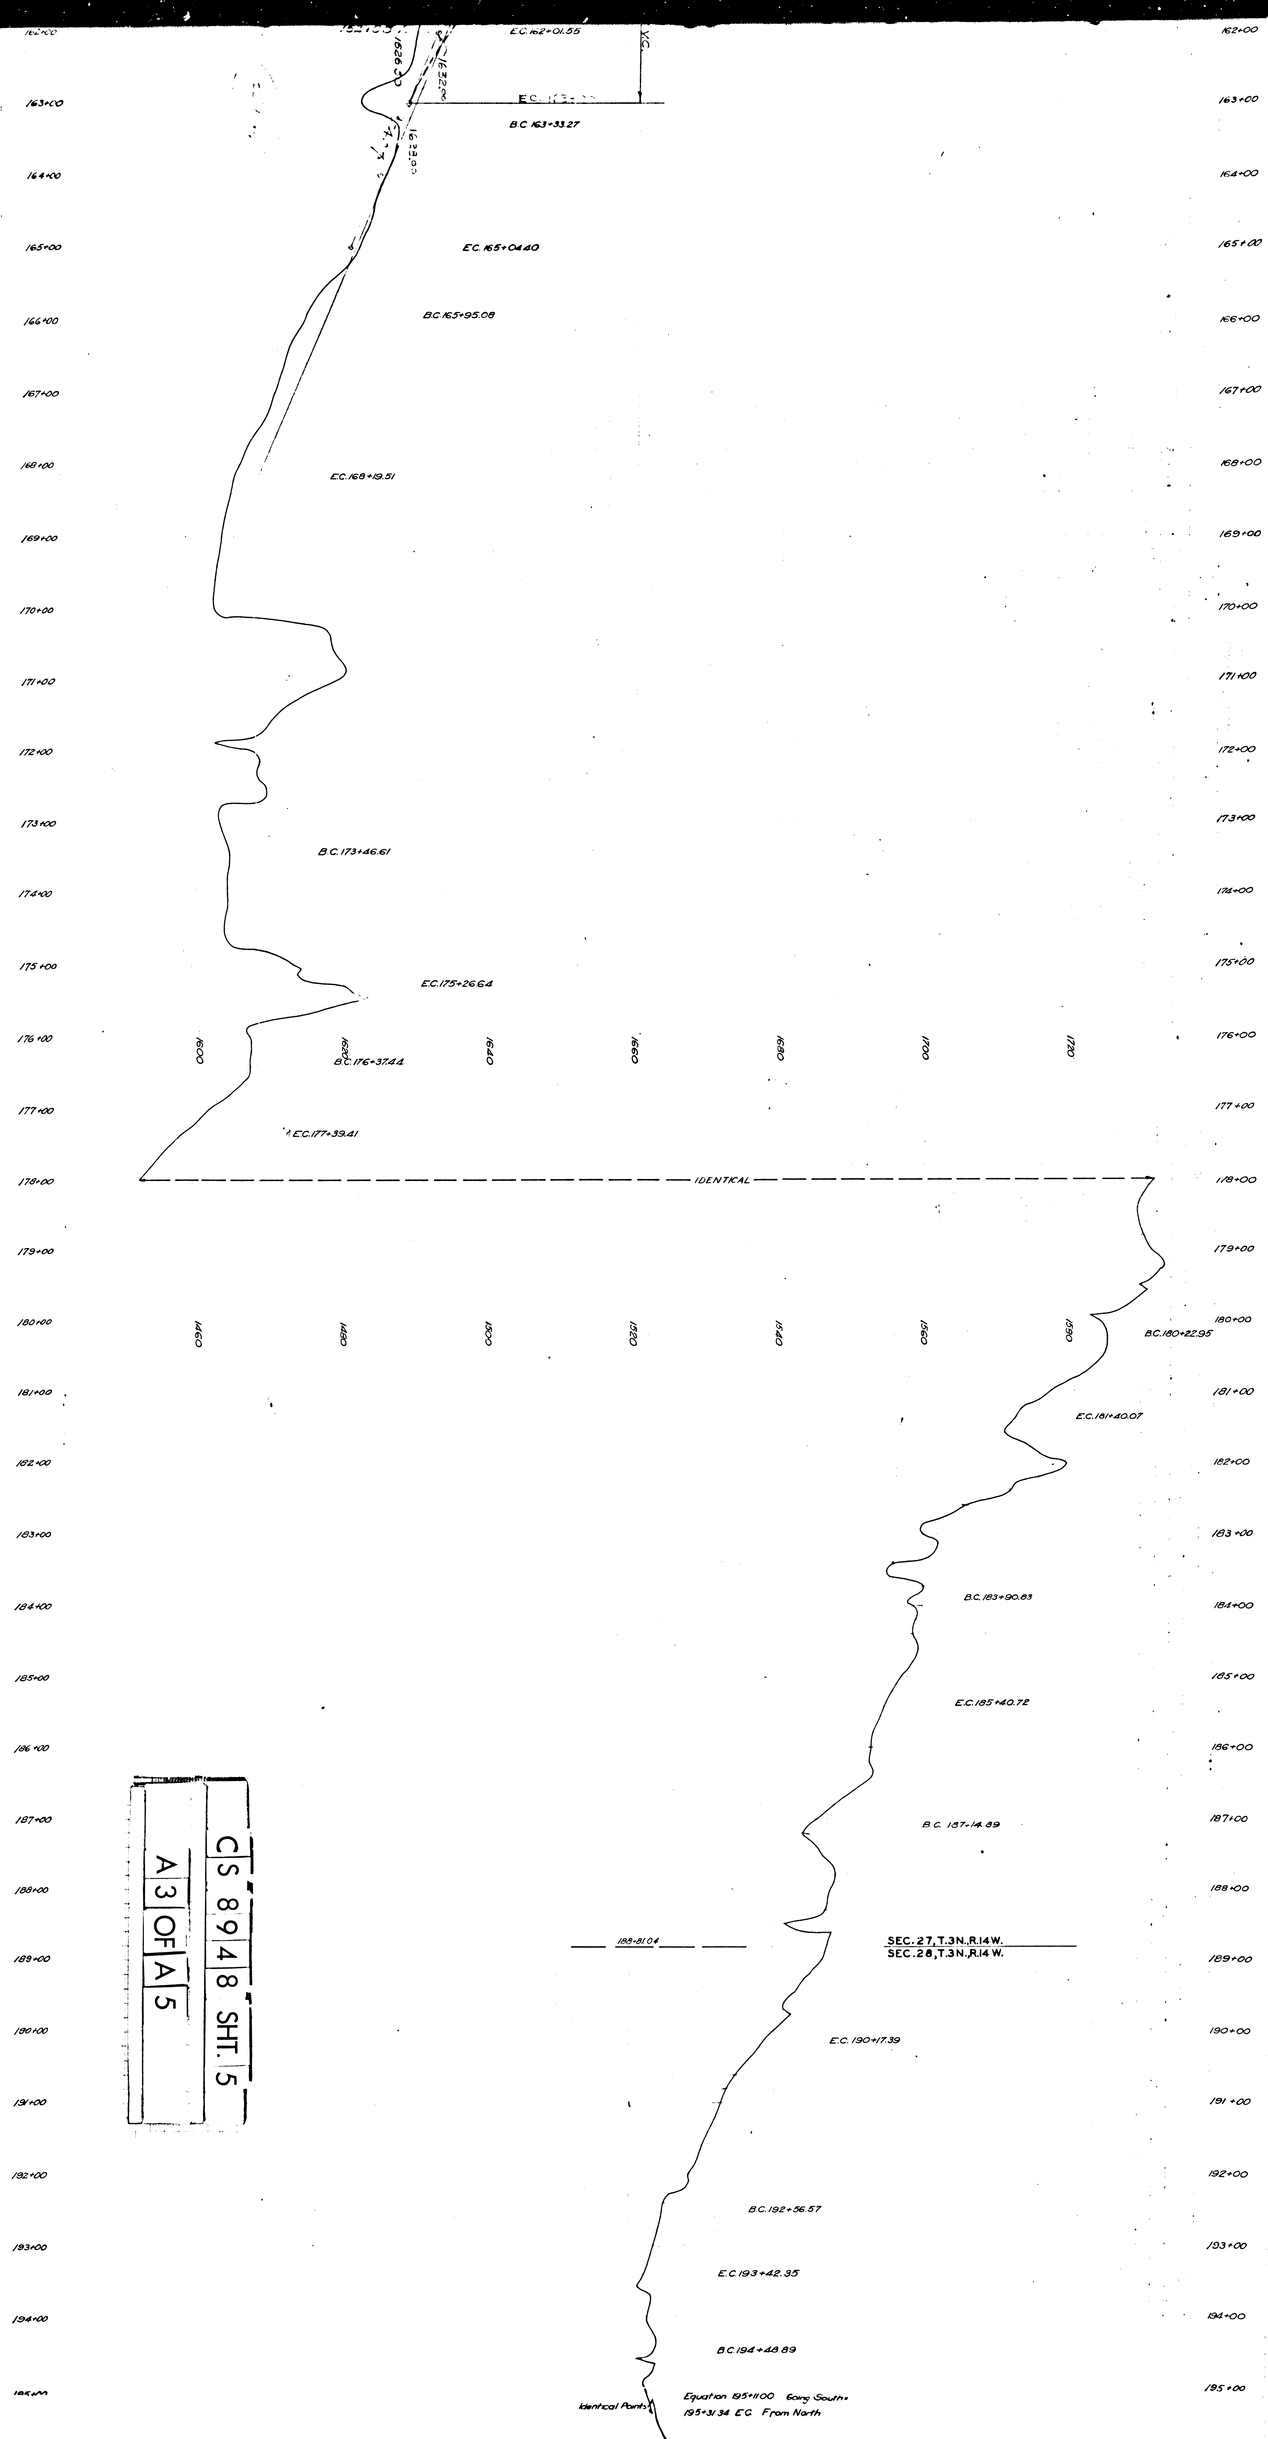
162+00
163+00
164+00
165+00
166+00
167+00
168+00
169+00
170+00
171+00
172+00
173+00
174+00
175+00
176+00
177+00
178+00
179+00
180+00
181+00
182+00
183+00
184+00
185+00
186+00
187+00
188+00
189+00
190+00
191+00
192+00
193+00
194+00
195+00
E.C. 162+01.55
B.C. 163+33.27
E.C. 165+04.40
B.C. 165+95.08
E.C. 168+19.51
B.C. 173+46.61
E.C. 175+26.64
B.C. 176+37.44
E.C. 177+39.41
IDENTICAL
B.C. 180+22.95
E.C. 181+40.07
B.C. 183+90.83
E.C. 185+40.72
B.C. 187+14.89
185+81.04
SEC. 27, T.3N., R.14W.
SEC. 28, T.3N., R.14W.
E.C. 190+17.39
B.C. 192+56.57
E.C. 193+42.35
B.C. 194+48.89
Identical Points
Equation 195+11.00 Eqvy South
195+31.34 E.C. From North
CS 8948 SHT. 5
A3 OF A5

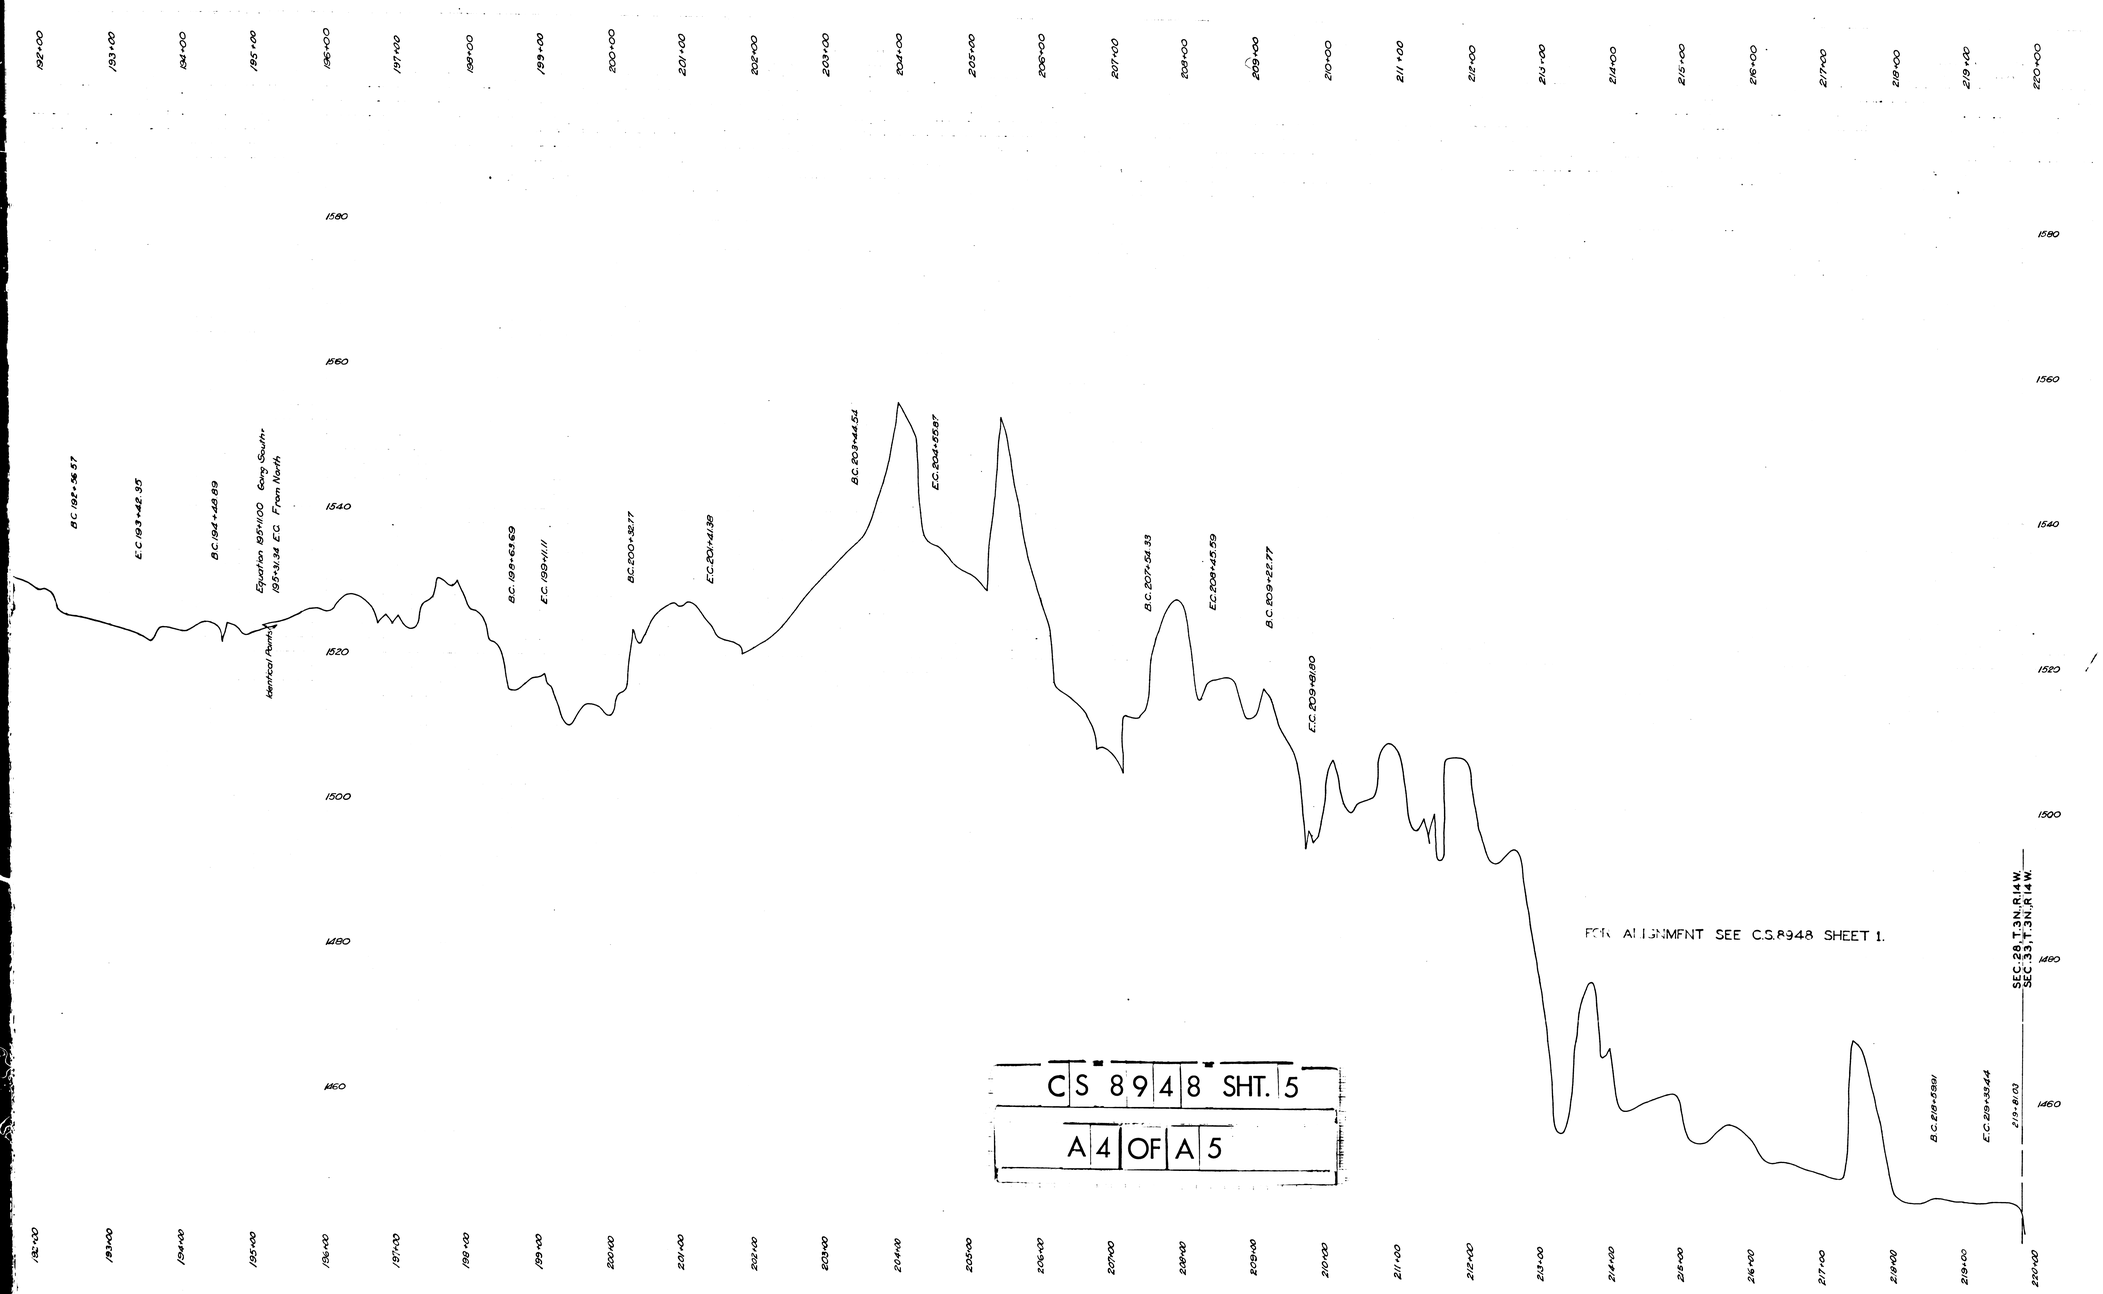

CS 8948 SHT. 5

A4 OF A5

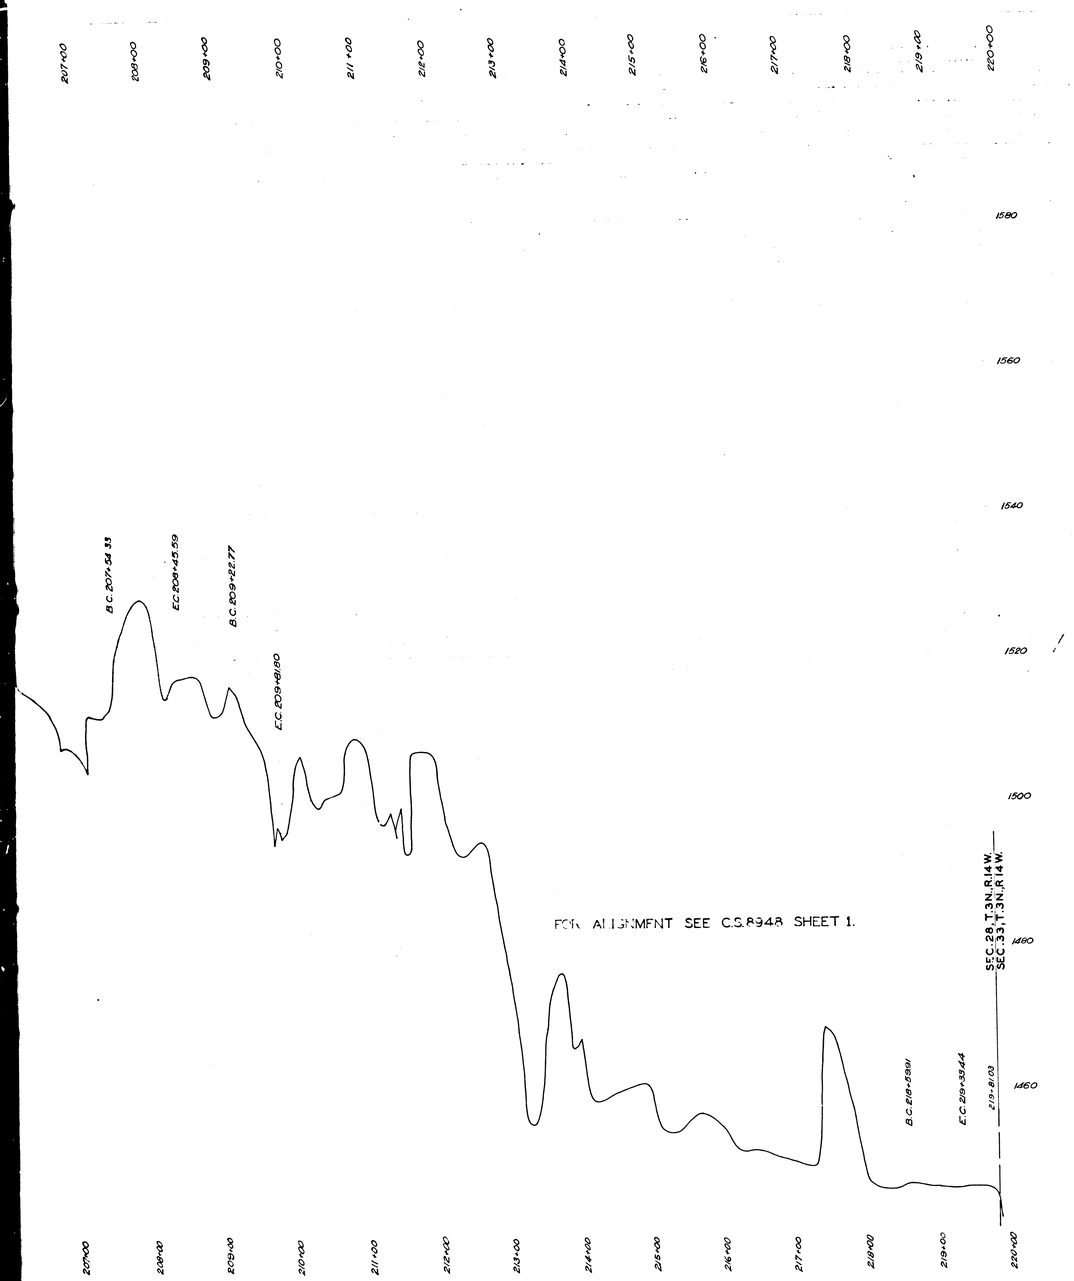

PROFILE OF

LITTLE TUJUNGA ROAD

FROM

THE SOUTH LINE OF SECTION 28, T. 3 N., R. 14 W. S.B.M.

TO

N.W. 1/4 OF SECTION 7, T. 3 N., R. 14 W.

COUNTY SURVEYORS MAP Nº 8948

SHEET 5 OF 8 SHEETS

SCALE		
	HORIZONTAL	1 INCH = 80 FT.
	VERTICAL	1 INCH = 8 FT.

WORK ORDER Nº 710

J. E. ROCKHOLD - COUNTY SURVEYOR

SURVEYED — JANUARY 1927 - MAY 1928.

SURVEYED UNDER INSTRUCTIONS OF THE BOARD OF SUPERVISORS PER ORDER DATED MARCH 8, 1926.

L B 352-144-219

FIELD WORK BY	C. A. BENSON
OFFICE WORK BY	E. M. BROWDER F. D. JONES
CHECKED BY	A. H. DREW

FOR ALIGNMENT SEE C.S. 8948 SHEET 1.

C S 8 9 4 8 SHT. 5

A 5 OF A 5