



CONTINUED ON C.S. 8948 SHEET 7

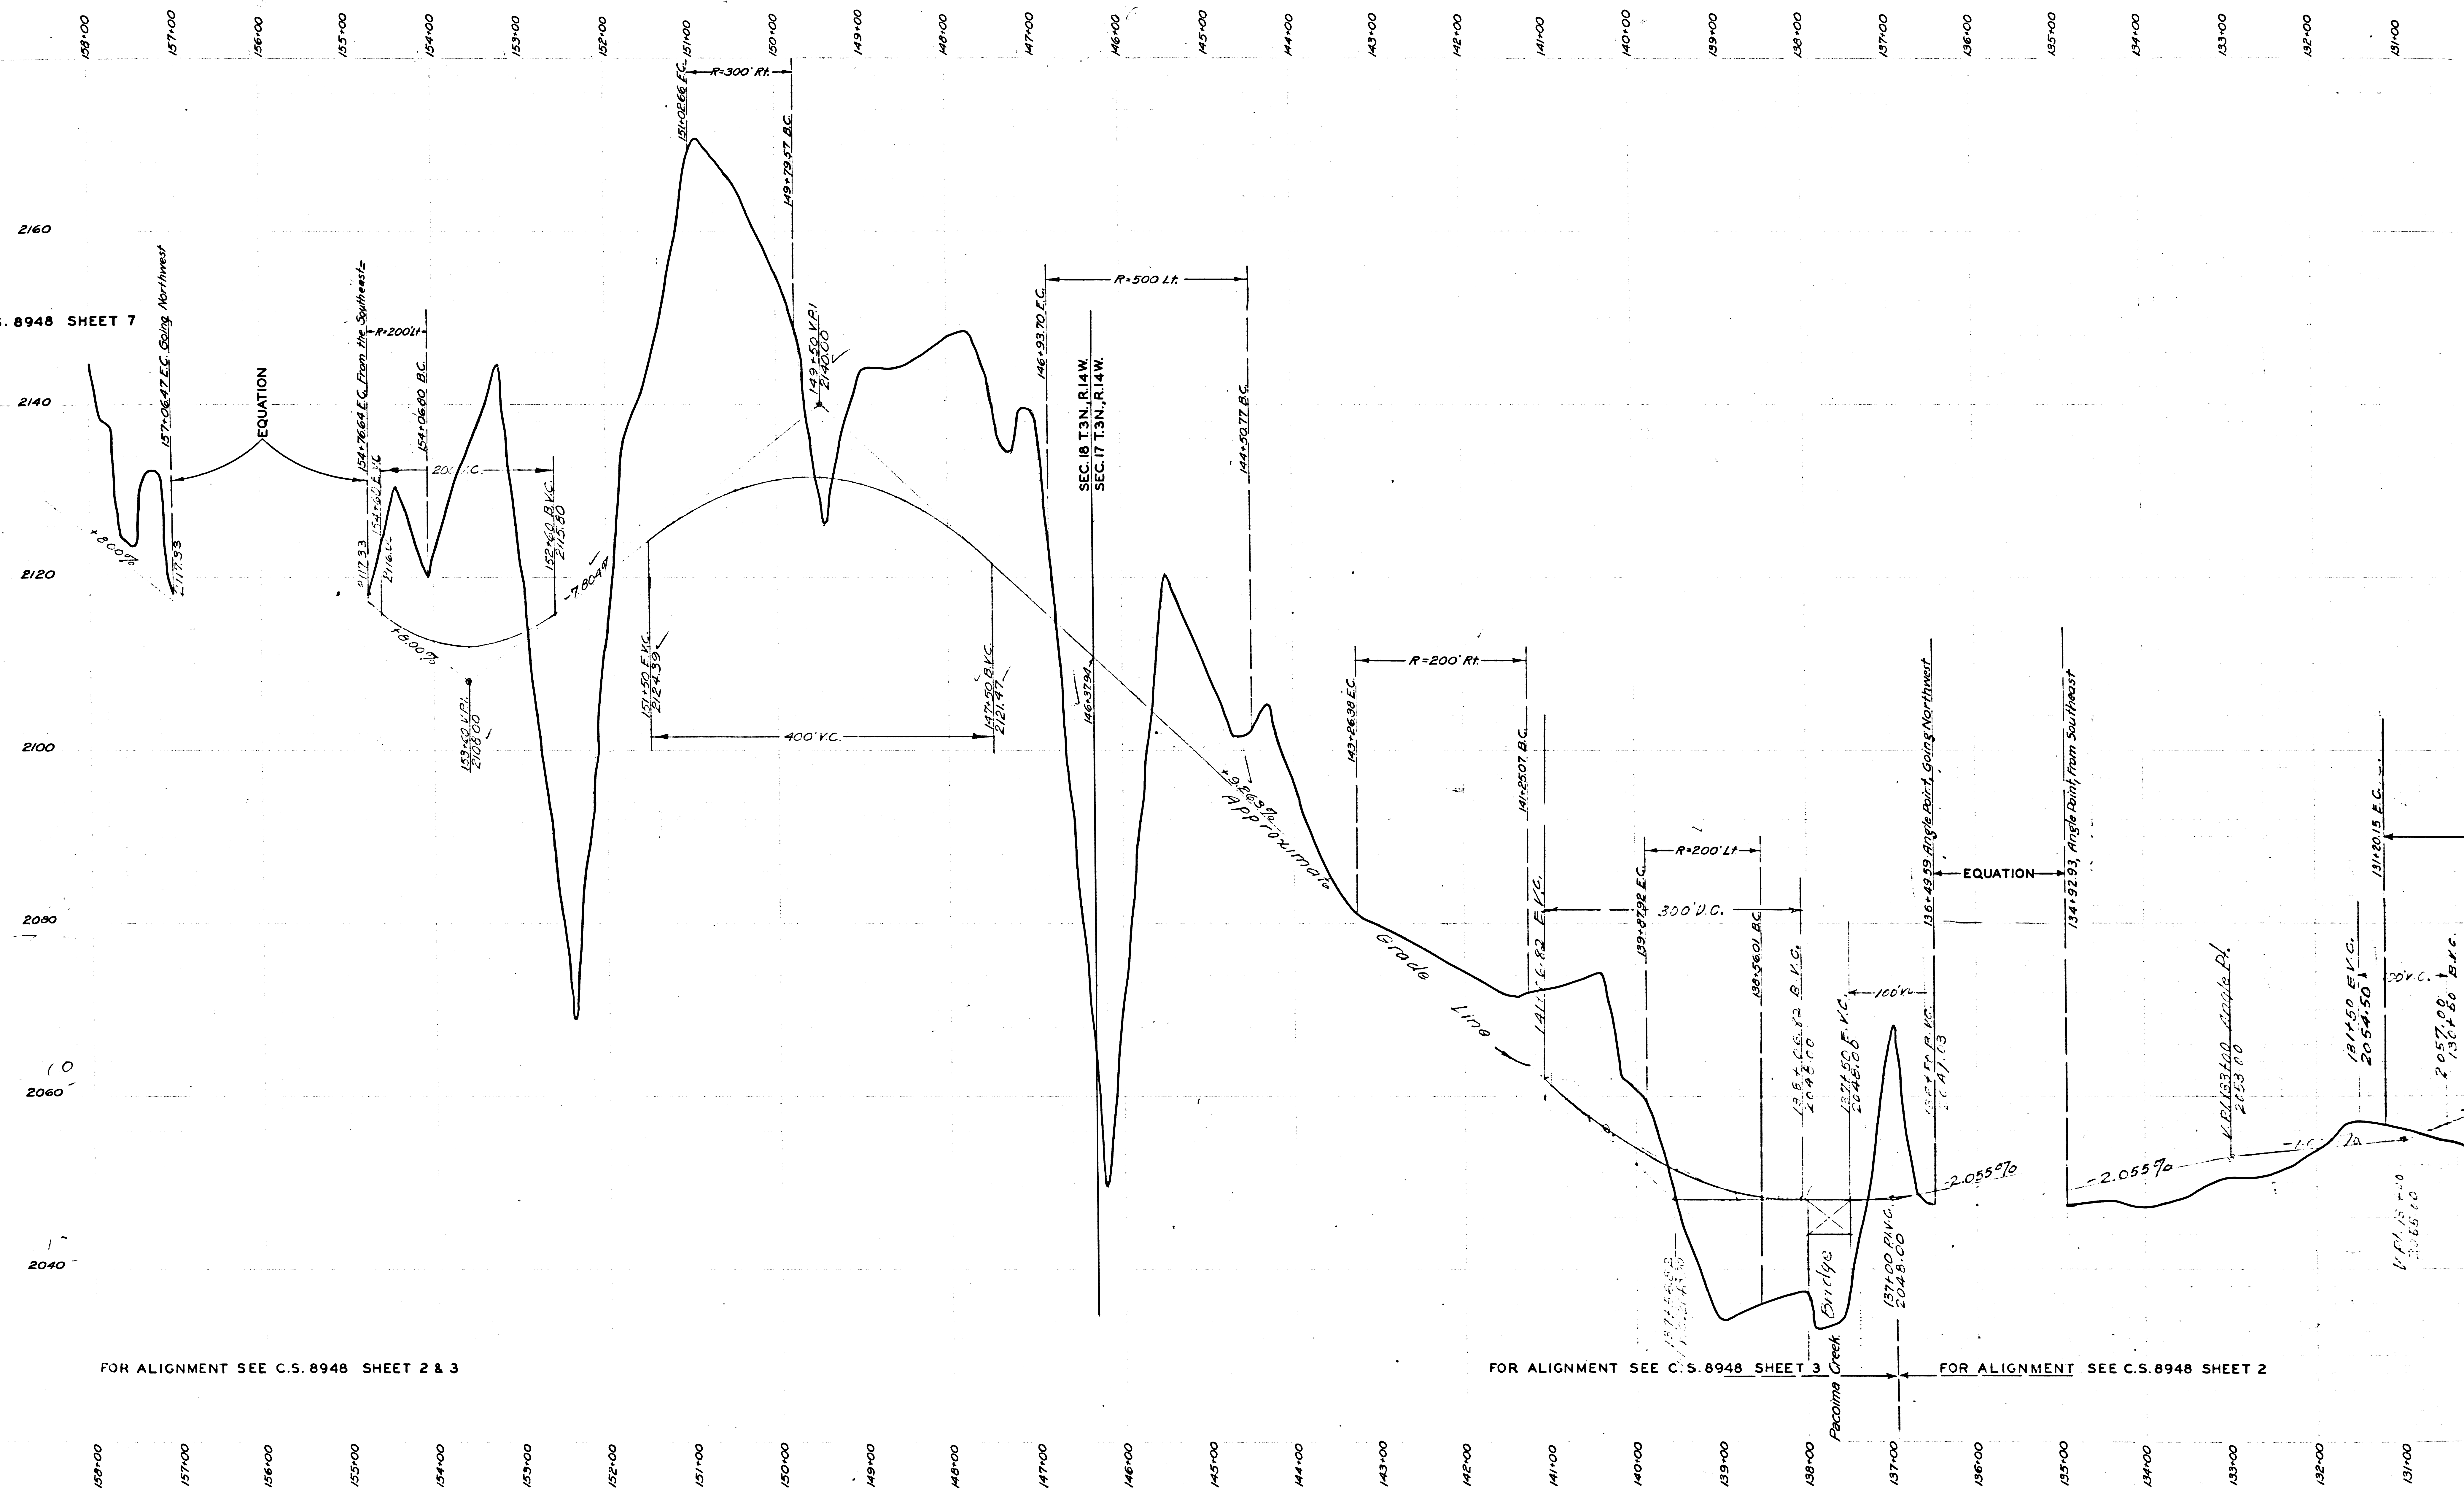

FOR ALIGNMENT SEE C.S. 8948 SHEET 2 & 3

FOR ALIGNMENT SEE C.S. 8948 SHEET 3


FOR ALIGNMENT SEE C.S. 8948 SHEET 2

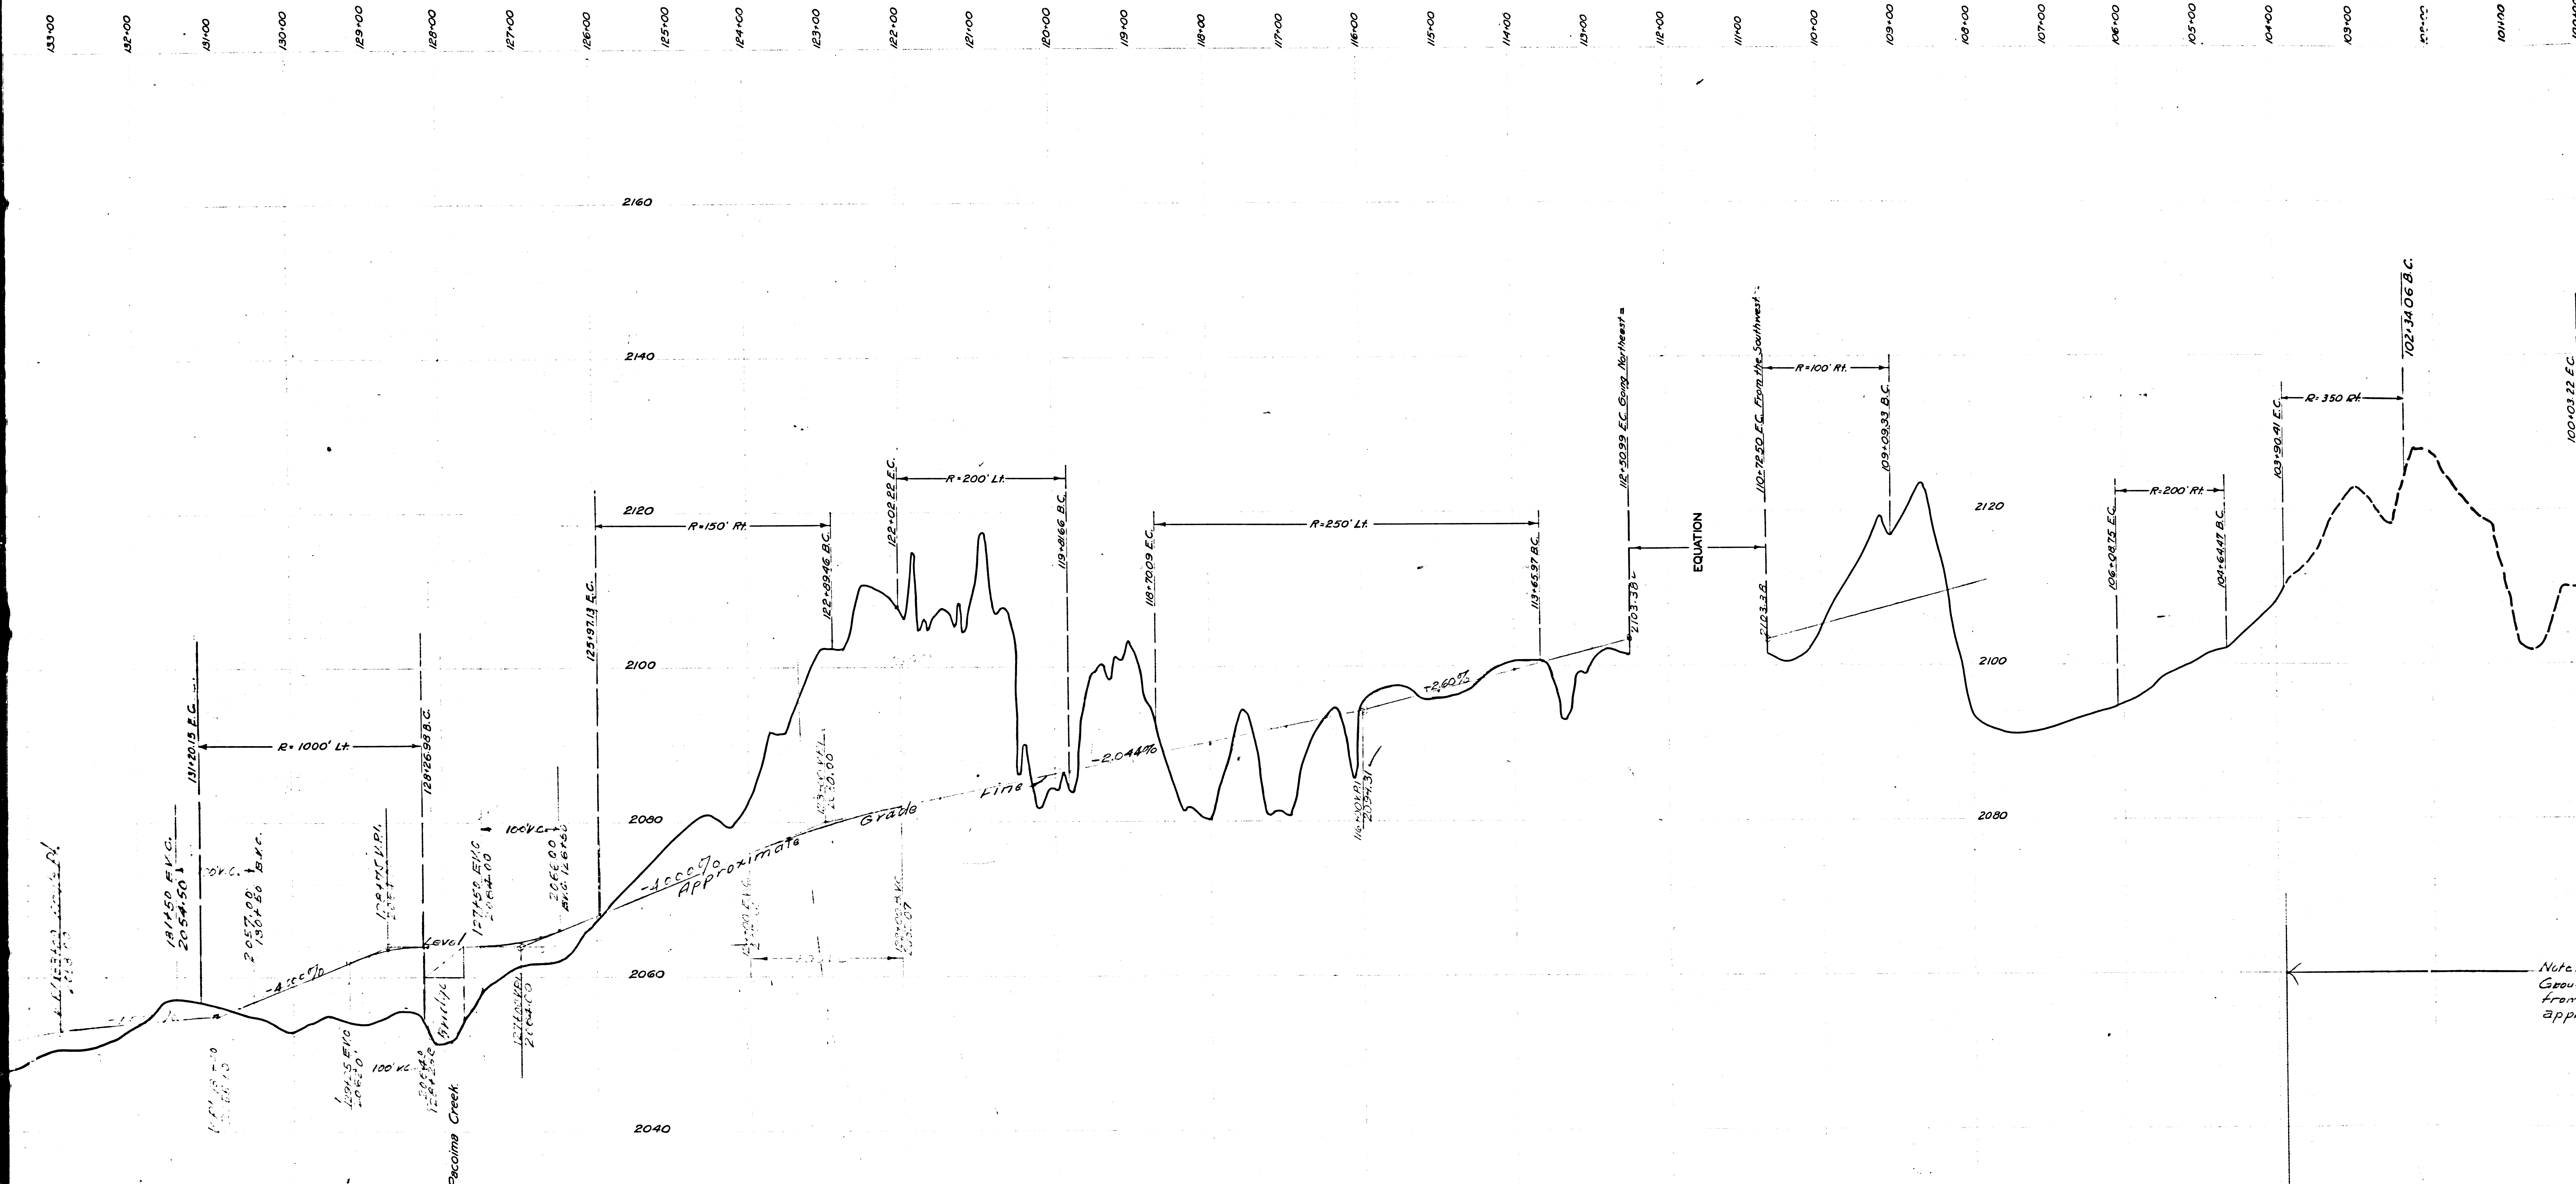

8-B SHEET 2

CS 8948 SHT. 8

A2 OF A3

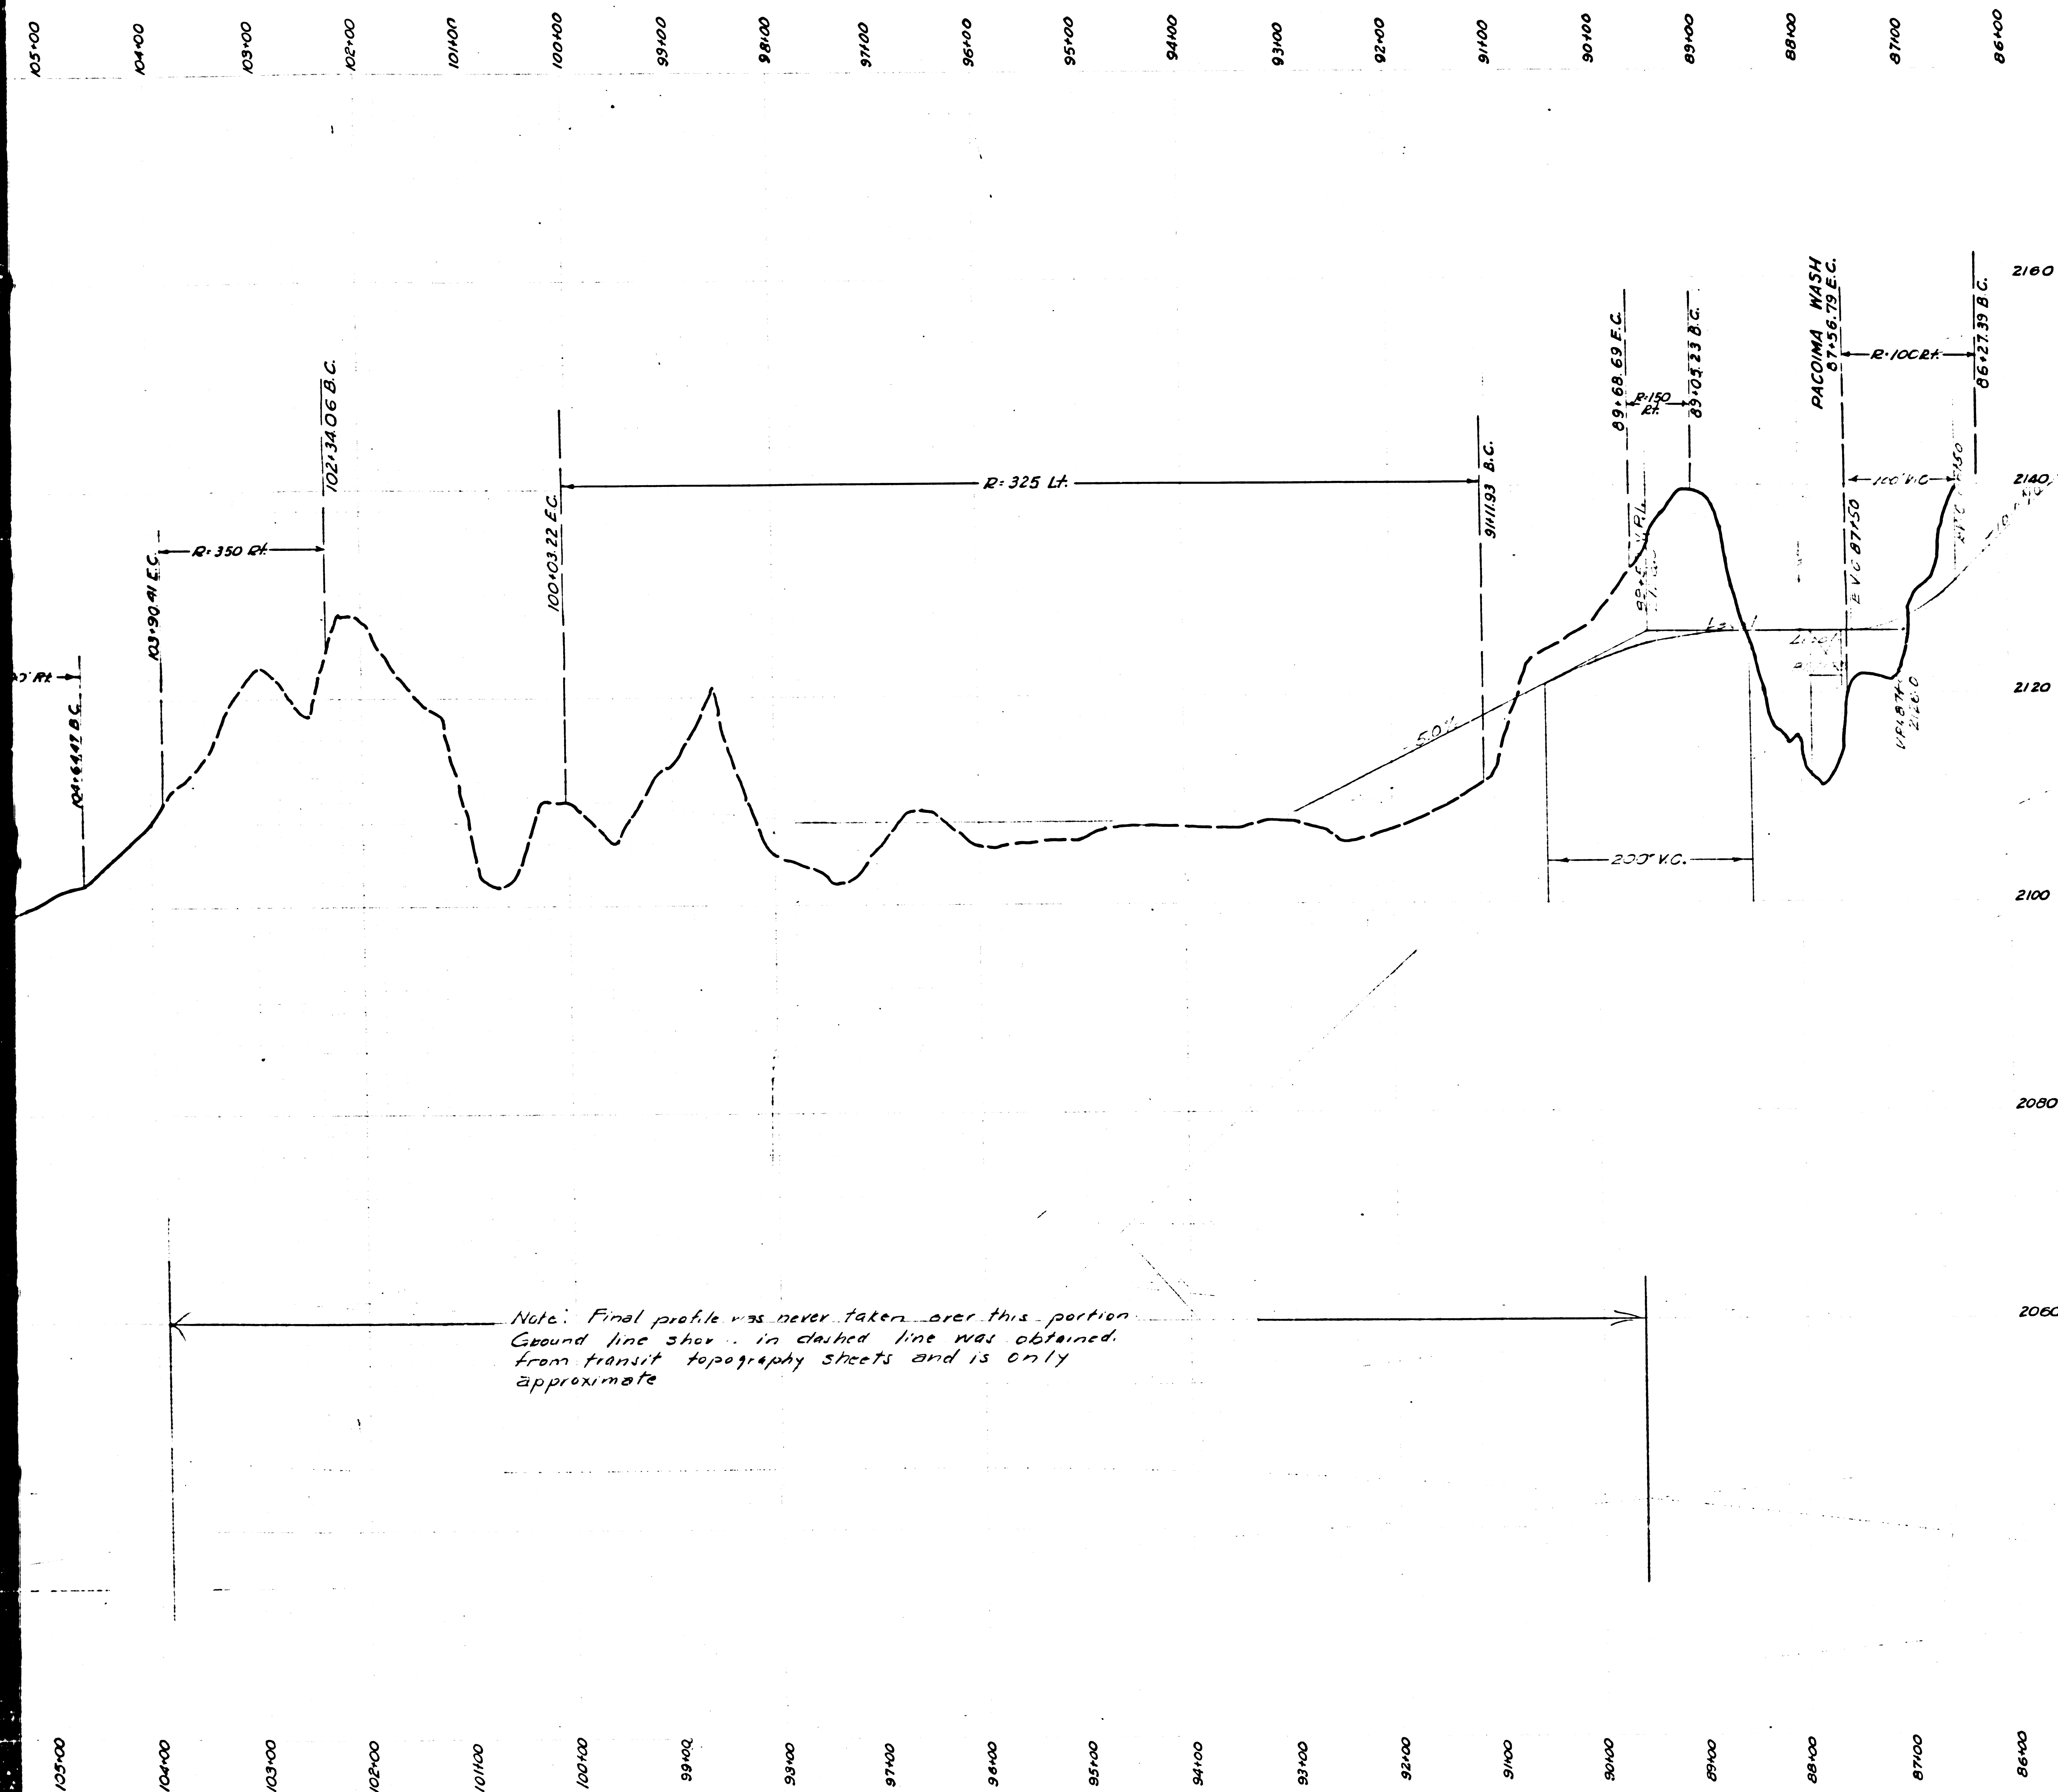

PROFILE CONTINUED FROM
C.S. 8948 SHEET 6

PROFILE OF
LITTLE TUJUNGA ROAD
FROM
THE SOUTH LINE OF SECTION 28, T.3 N., R.14 W. S.B.M.
TO
N.W. 1/4 OF SECTION 7, T.3 N., R.14 W.

COUNTY SURVEYORS MAP N° 8948
SHEET 8 OF 8 SHEETS

SCALE: { HORIZONTAL - 1 INCH = 80 FT.
VERTICAL - 1 INCH = 8 FT.

WORK ORDER N° 710

J. ROCKHOLD - COUNTY SURVEYOR
SURVEYED JANUARY 1927 - FEBRUARY 1931

SURVEYED UNDER INSTRUCTIONS OF THE
BOARD OF SUPERVISORS PER ORDER DATED
MARCH 8, 1926.

L.B. 374-277-301

FIELD WORK BY P. T. DUNLAP

OFFICE WORK BY F. D. JONES
J. A. LYON

CHECKED BY F. D. JONES
J. A. LYON

FOR ALIGNMENT SEE C.S. 8948 SHEET 2 & 3

CS 8948 SHT. 8
A 3 OF A 3