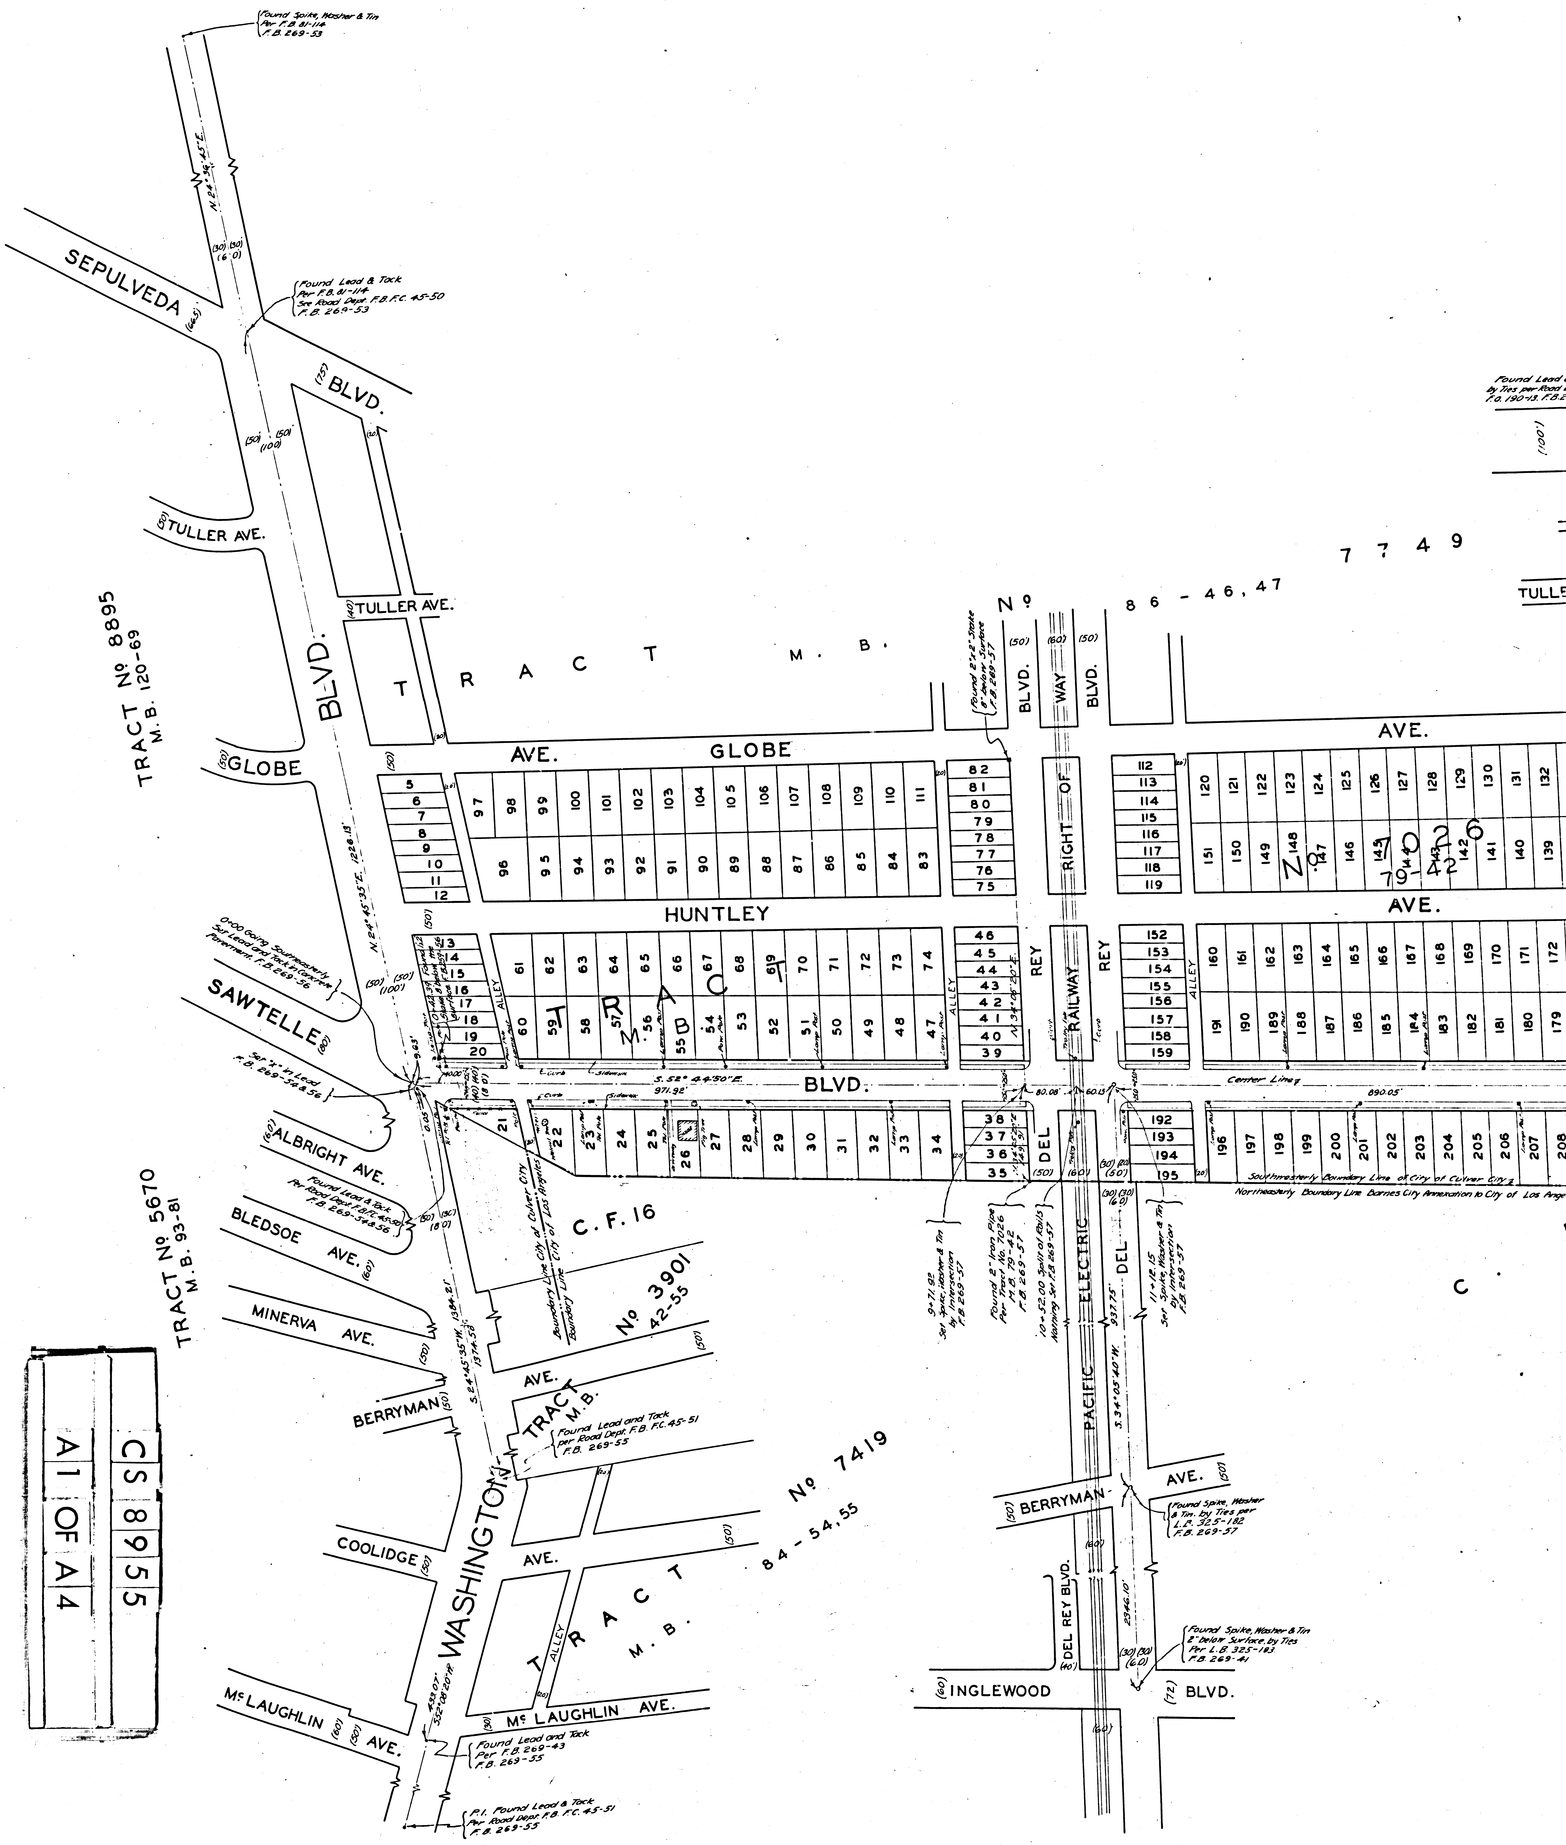
SEPULVEDA
BLVD.
TULLER AVE.
TRACT No 8895
M.B. 120-69
GLOBE
AVE.
TRACT No 7749
M.B. 86-46,47
HUNTLEY
AVE.
SAWTELLE
BLVD.
ALBRIGHT AVE.
BLEDSOE AVE.
MINERVA AVE.
BERRYMAN
AVE.
TRACT No 5670
M.B. 93-81
C.F. 16
No 3901
42-55
TRACT
M.B.
No 7419
84-54,55
COOLIDGE
AVE.
WASHINGTON
ALLEY
Mc LAUGHLIN AVE.
Mc LAUGHLIN
AVE.
DEL REY BLVD.
INGLEWOOD
BLVD.
DEL REY
BLVD.
RIGHT OF WAY
RAILWAY
PACIFIC ELECTRIC
DEL REY
BLVD.
BERRYMAN
AVE.
Center Line
Northeasterly Boundary Line Barnes City Annexation to City of Los Angeles
Southwesterly Boundary Line of City of Culver City
Boundary Line City of Culver City
Boundary Line City of Los Angeles
Found Spike, Washer & Tin
Per F.B. 81-114
F.B. 269-53
Found Lead & Tack
Per F.B. 81-114
See Road Dept. F.B. F.C. 45-50
F.B. 269-53
Found Lead and Tack
Per Road Dept. F.B. F.C. 45-51
F.B. 269-53
Found Lead and Tack
Per F.B. 269-43
F.B. 269-35
P.I. Found Lead & Tack
Per Road Dept. F.B. F.C. 45-51
F.B. 269-35
Found Spike, Washer & Tin
By Ties per L.B. 325-182
F.B. 269-41
Found Spike, Washer & Tin
8" below Surface, by Ties
Per L.B. 325-183
F.B. 269-41
A1 OF A4
CS 8655

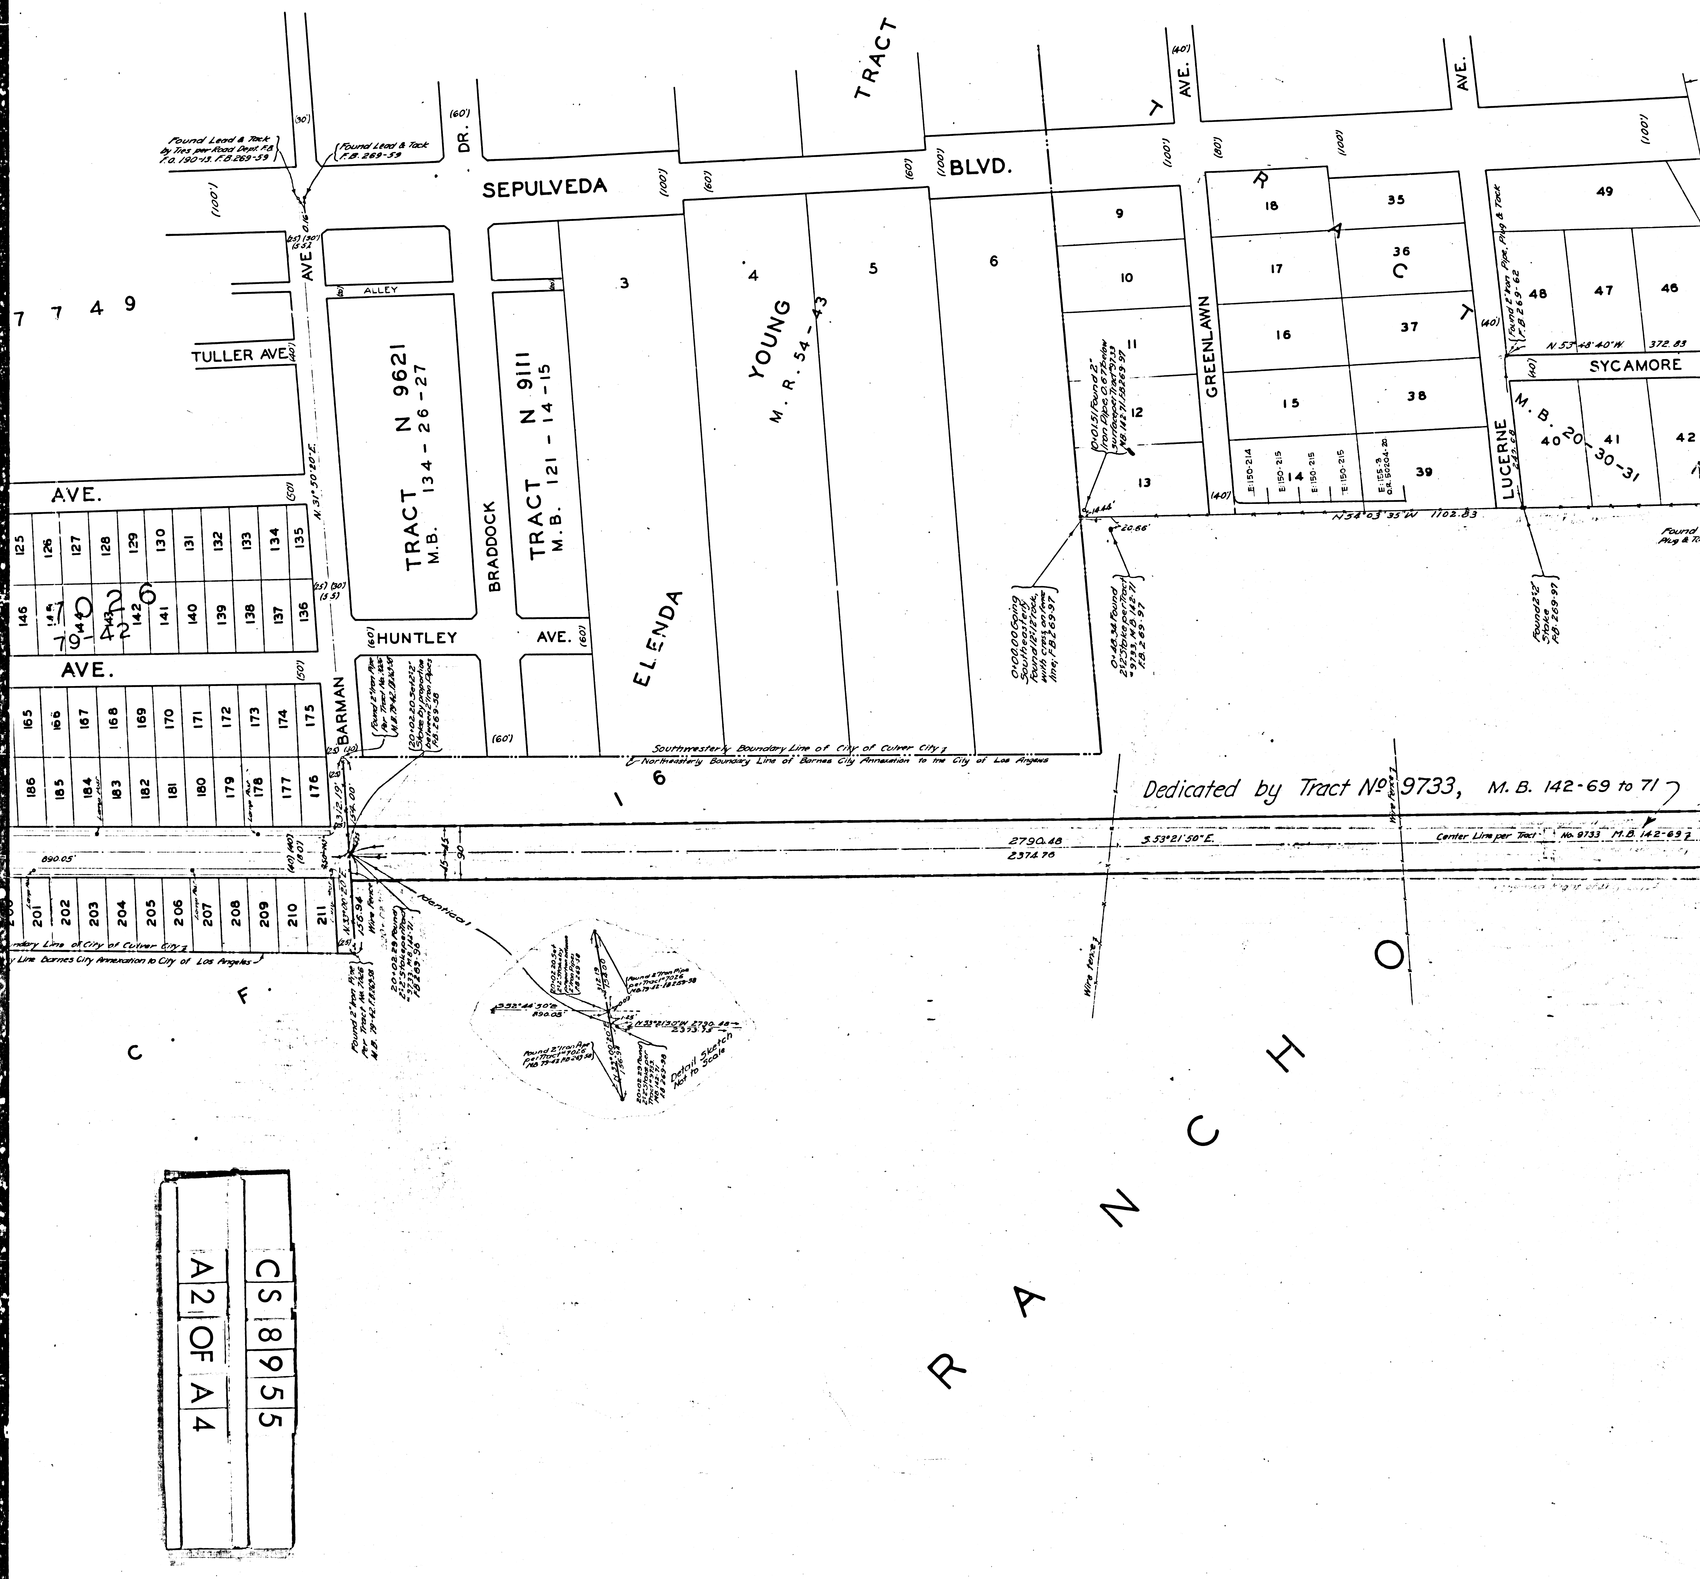

CS 8955	
A2 OF A4	

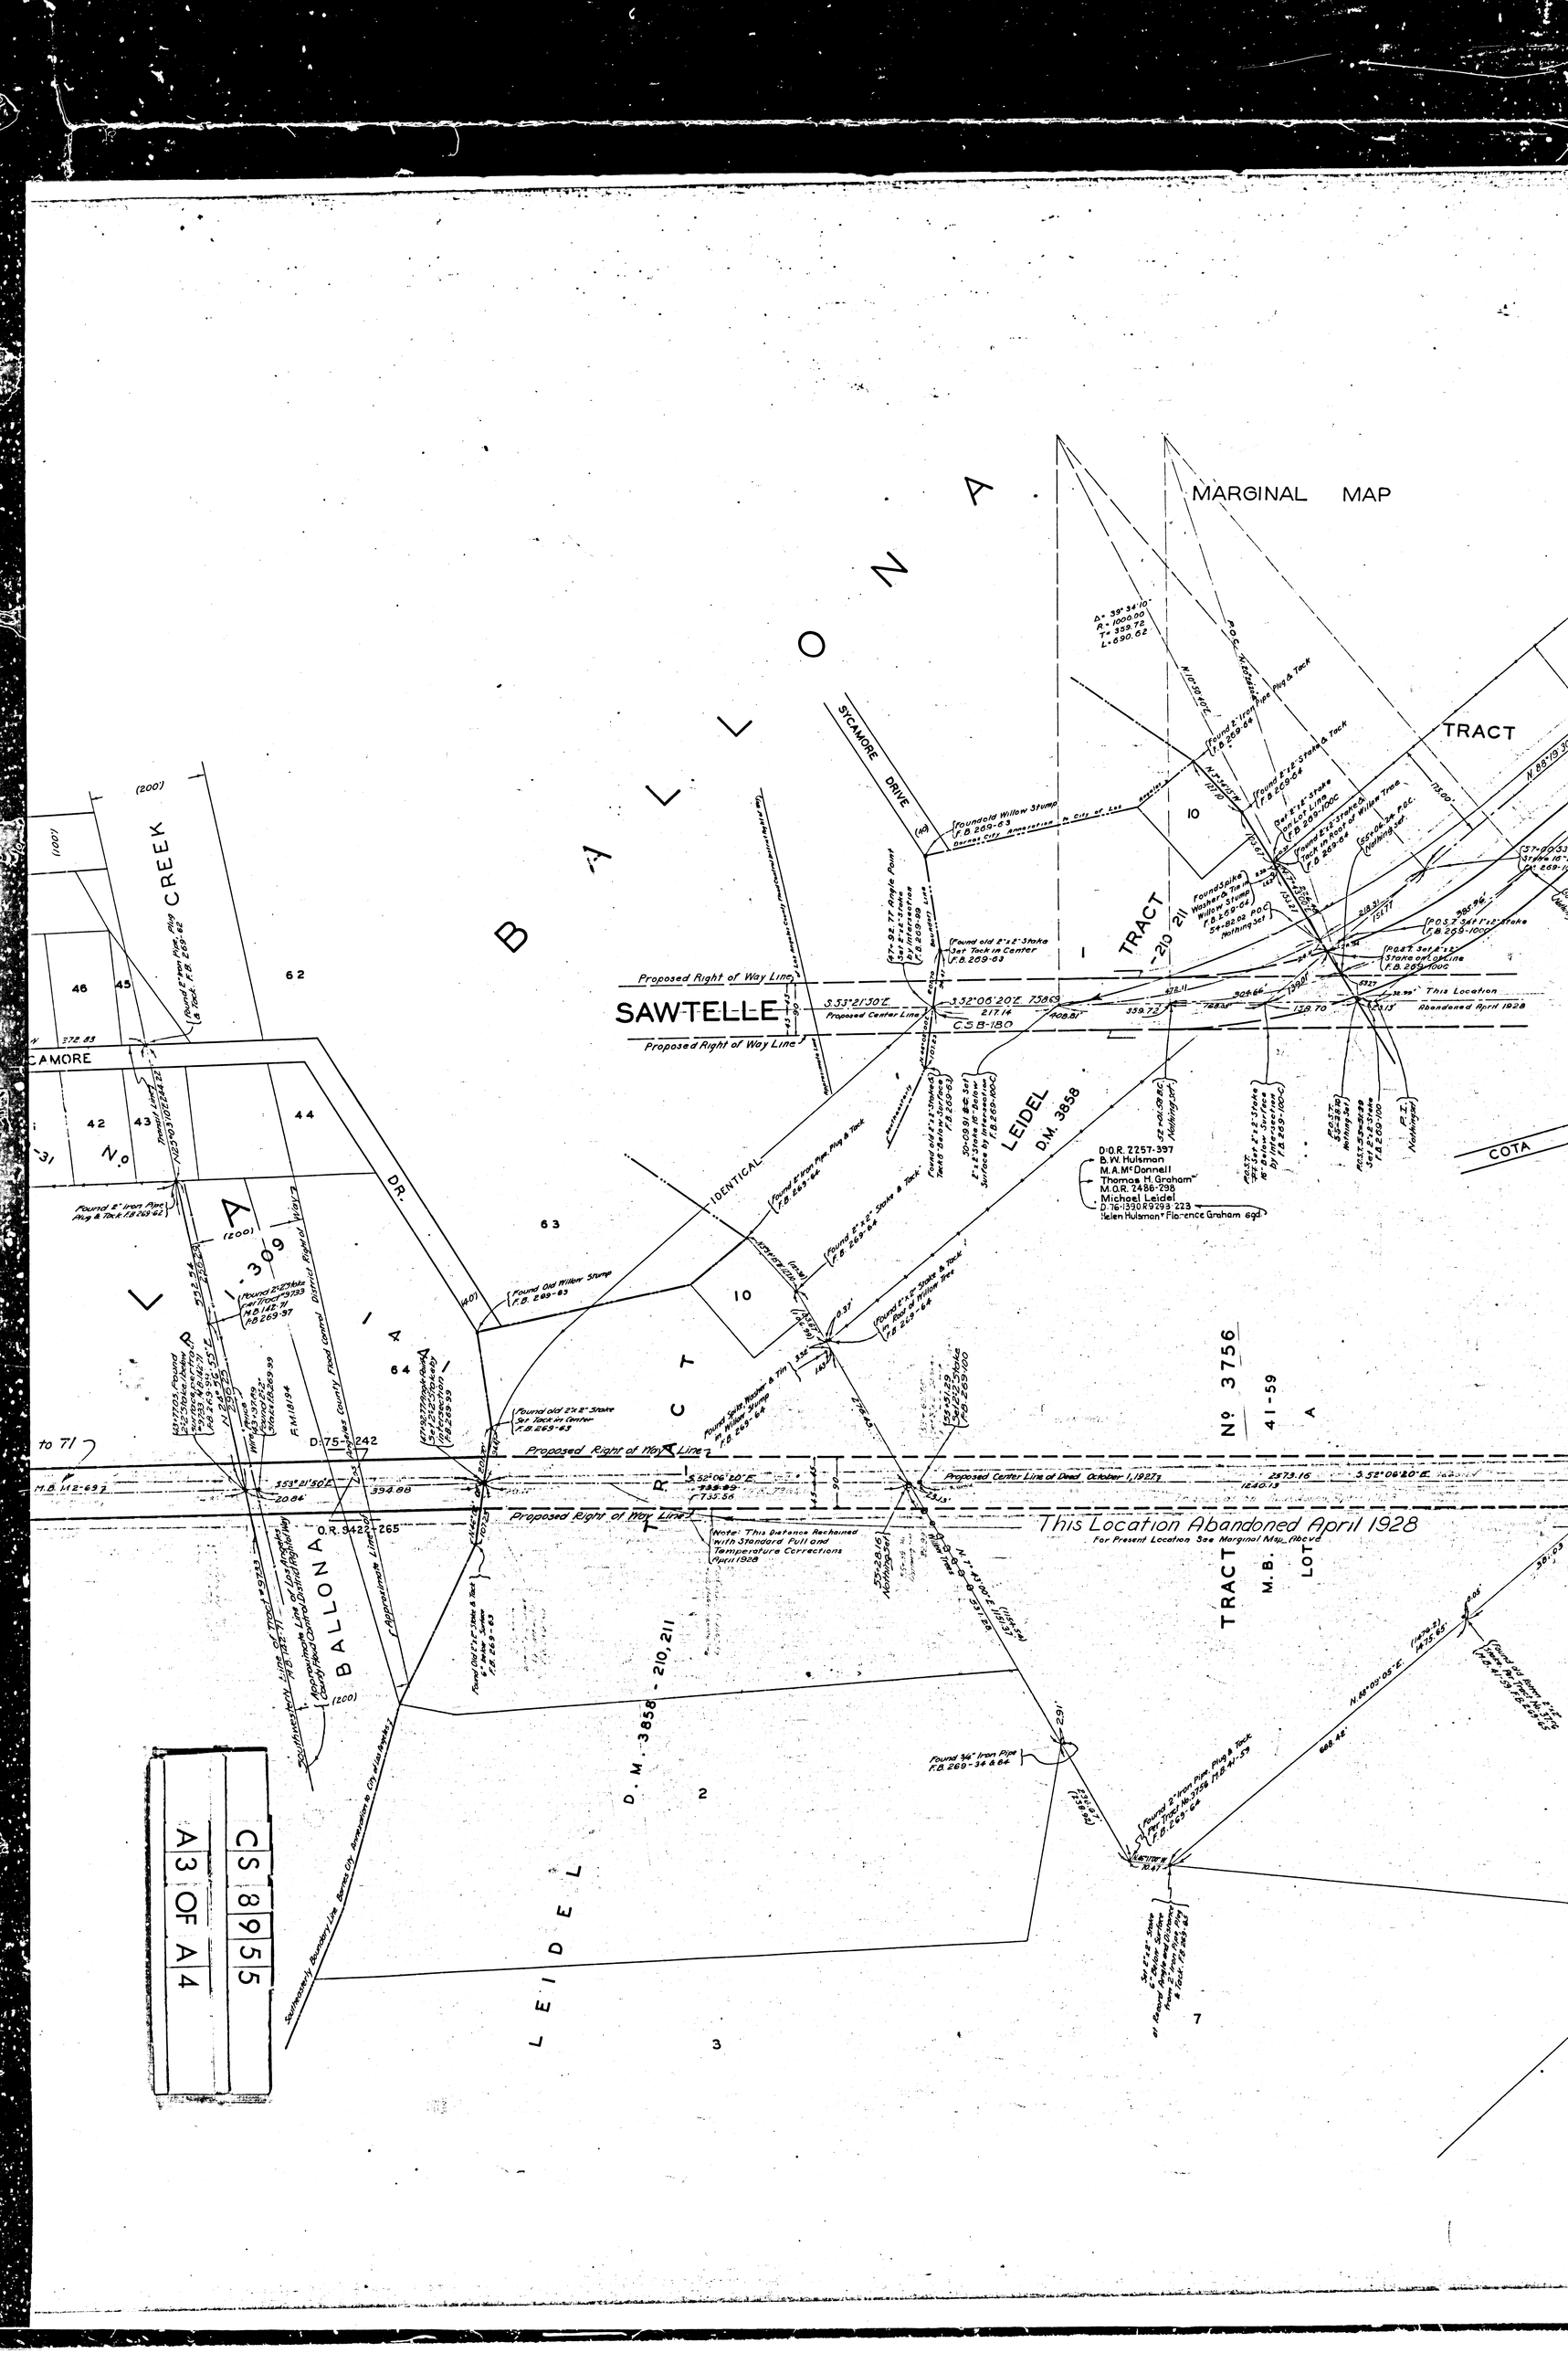
MARGINAL MAP
BALLONA
SYCAMORE DRIVE
CREEK
SAWTELLE
Proposed Right of Way Line
Proposed Center Line
C.S. 8-180
TRACT
LEIDEL
D.M. 3858
IDENTICAL
D.O.R. 2257-397
B.W. Hulsman
M.A. McDonnell
Thomas H. Graham
M.O.R. 2486-298
Michael Leidel
D.76-1390 R9293 223
Helen Hulsman Florence Graham
This Location Abandoned April 1928
For Present Location See Marginal Map Above
Proposed Center Line of Deed October 1, 1927
Note: This Defence Rechained with Standard Full Gear Temperature Corrections April 1928
No. 3756
41-59
M.B.
LOT
COTA
D.75-242
O.R. 3442-265
D.M. 3858-210, 211
LEIDEL
CS 8955
A3 OF A4

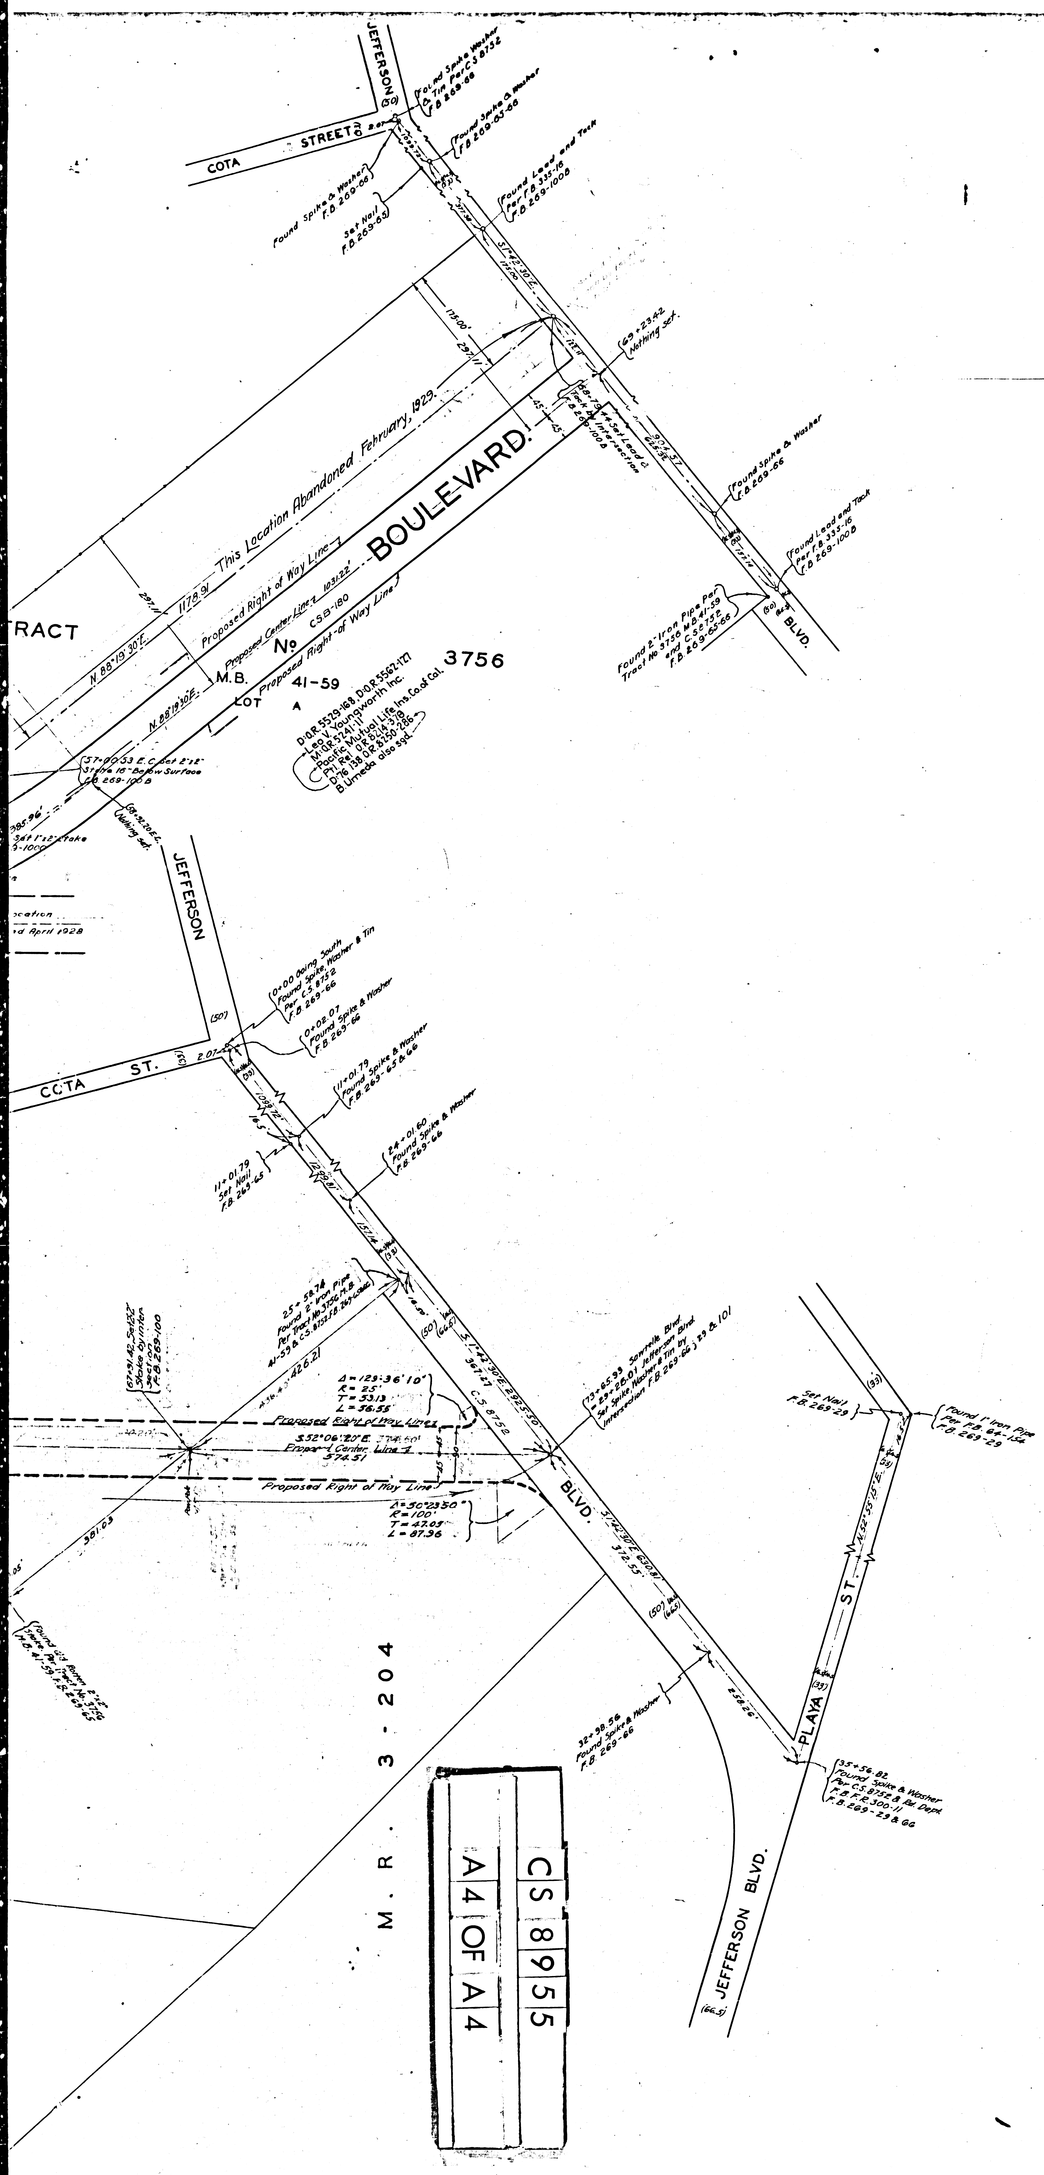

MAP OF

SAWTELLE BOULEVA

FROM

WASHINGTON BOULEVARD

TO

JEFFERSON BOULEVARD

COUNTY SURVEYORS MAP Nº 8955

SCALE - 1 INCH 100 FT.

J.E. ROCKHOLD - COUNTY SURVEYOR

SURVEYED . JUNE 1927.

SURVEYED UNDER INSTRUCTIONS OF THE BOARD OF SUPERVISORS PER ORDER DATED MARCH 7, 1927.

BEARINGS ARE BASED ON THE BEARING OF JEFFERSON BOULEVARD PER C. S. 8752.

F.B. 269-51-68 & 97-101

FIELD WORK BY H.F. EVANS.
OFFICE WORK BY A.A. ROESER.
CHECKED BY D.M. FINLEY.

CS 8955

A4 OF A4