

C	S	8	9	5	6
A	1	O	F	A	3

0+04.23 Found 1' 1" stake
L.B. 98-60

Found 2' iron pipes with
brass cap marked
in 12" concrete monument
F.B. 61-104

PROPERTY SURVEYORS
MONUMENT
Page
Cap 21-22
S of Q



F.B.I. 61-104

1. 2 iron pipes with
brass cap marked

N.0°32'55"E: 210617' Section line per C.S. 85347

18-3748-Witness Corner ~Found 2" Iron Pipe with spike in concrete and mound of rock on top of ridge.

1/4 Section Corner ~ Found 2" Iron
Pipe with brass cap marked
in concrete and mound of rock on
East and West fence line - FB 6/144

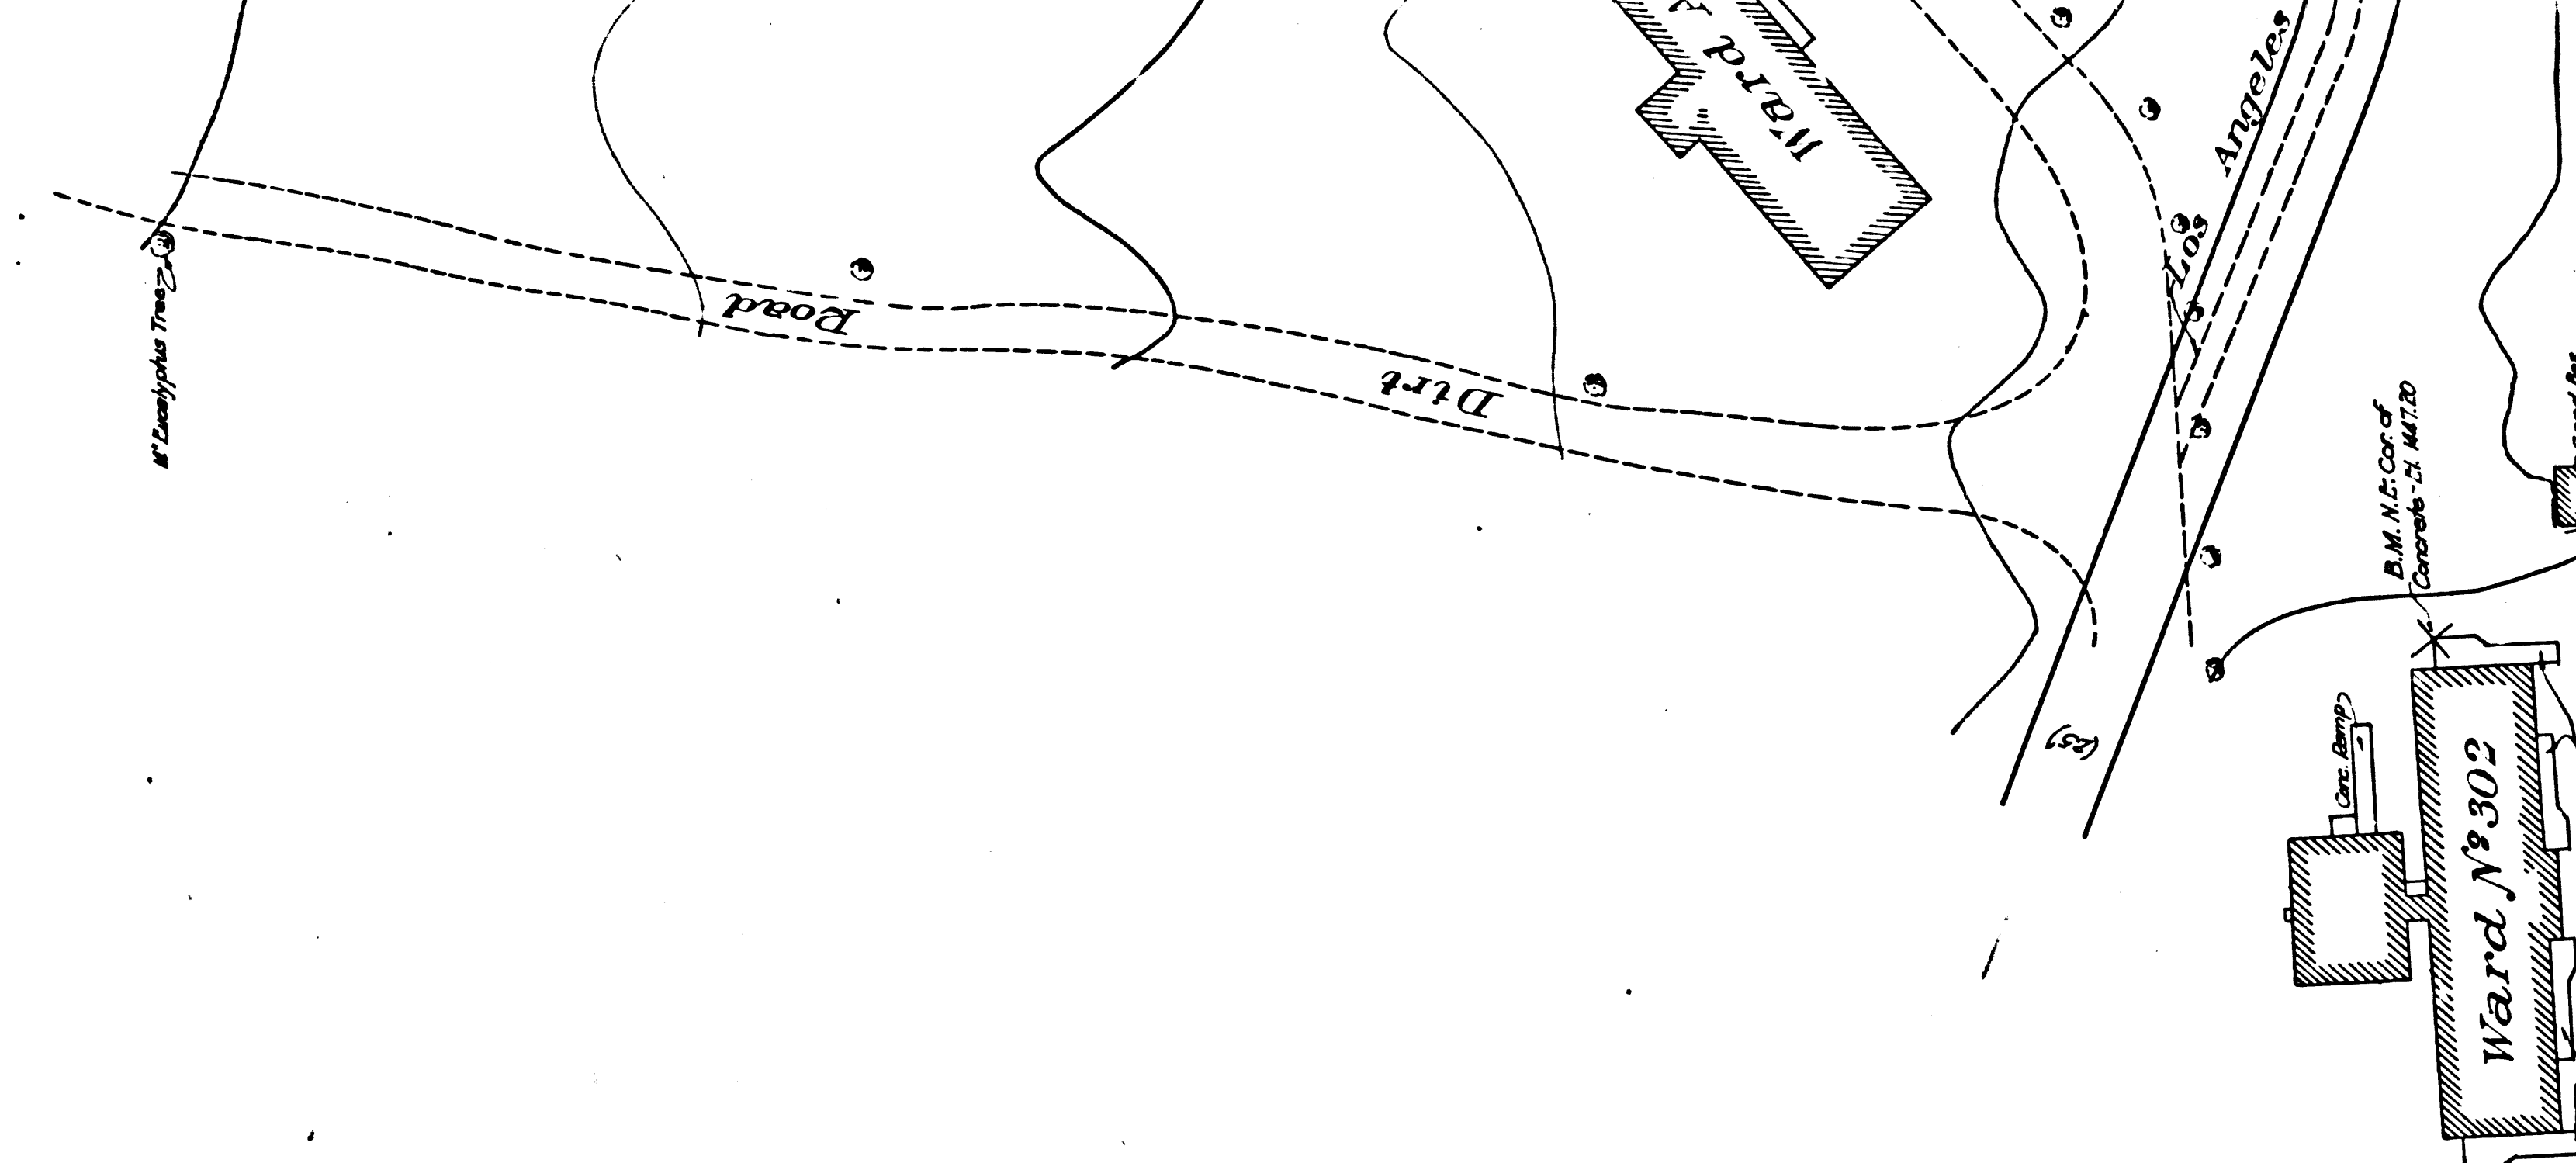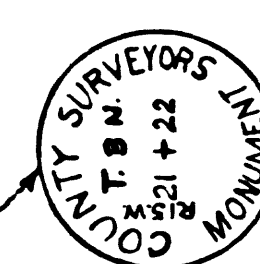

S89°45'35"E 2644.56'

1/4 Sec Line per CS 8534


Center of sec
Pipe with 1
inch diameter
72.85 71.7



CS	8	9	5	6
A2	OF	A3		

N 88°34'50"E 1854.64'
Northerly Boundary Line of Rancho San Fernando per C.S. 8534

1/4 Sec
Pipe with
1 inch
diameter

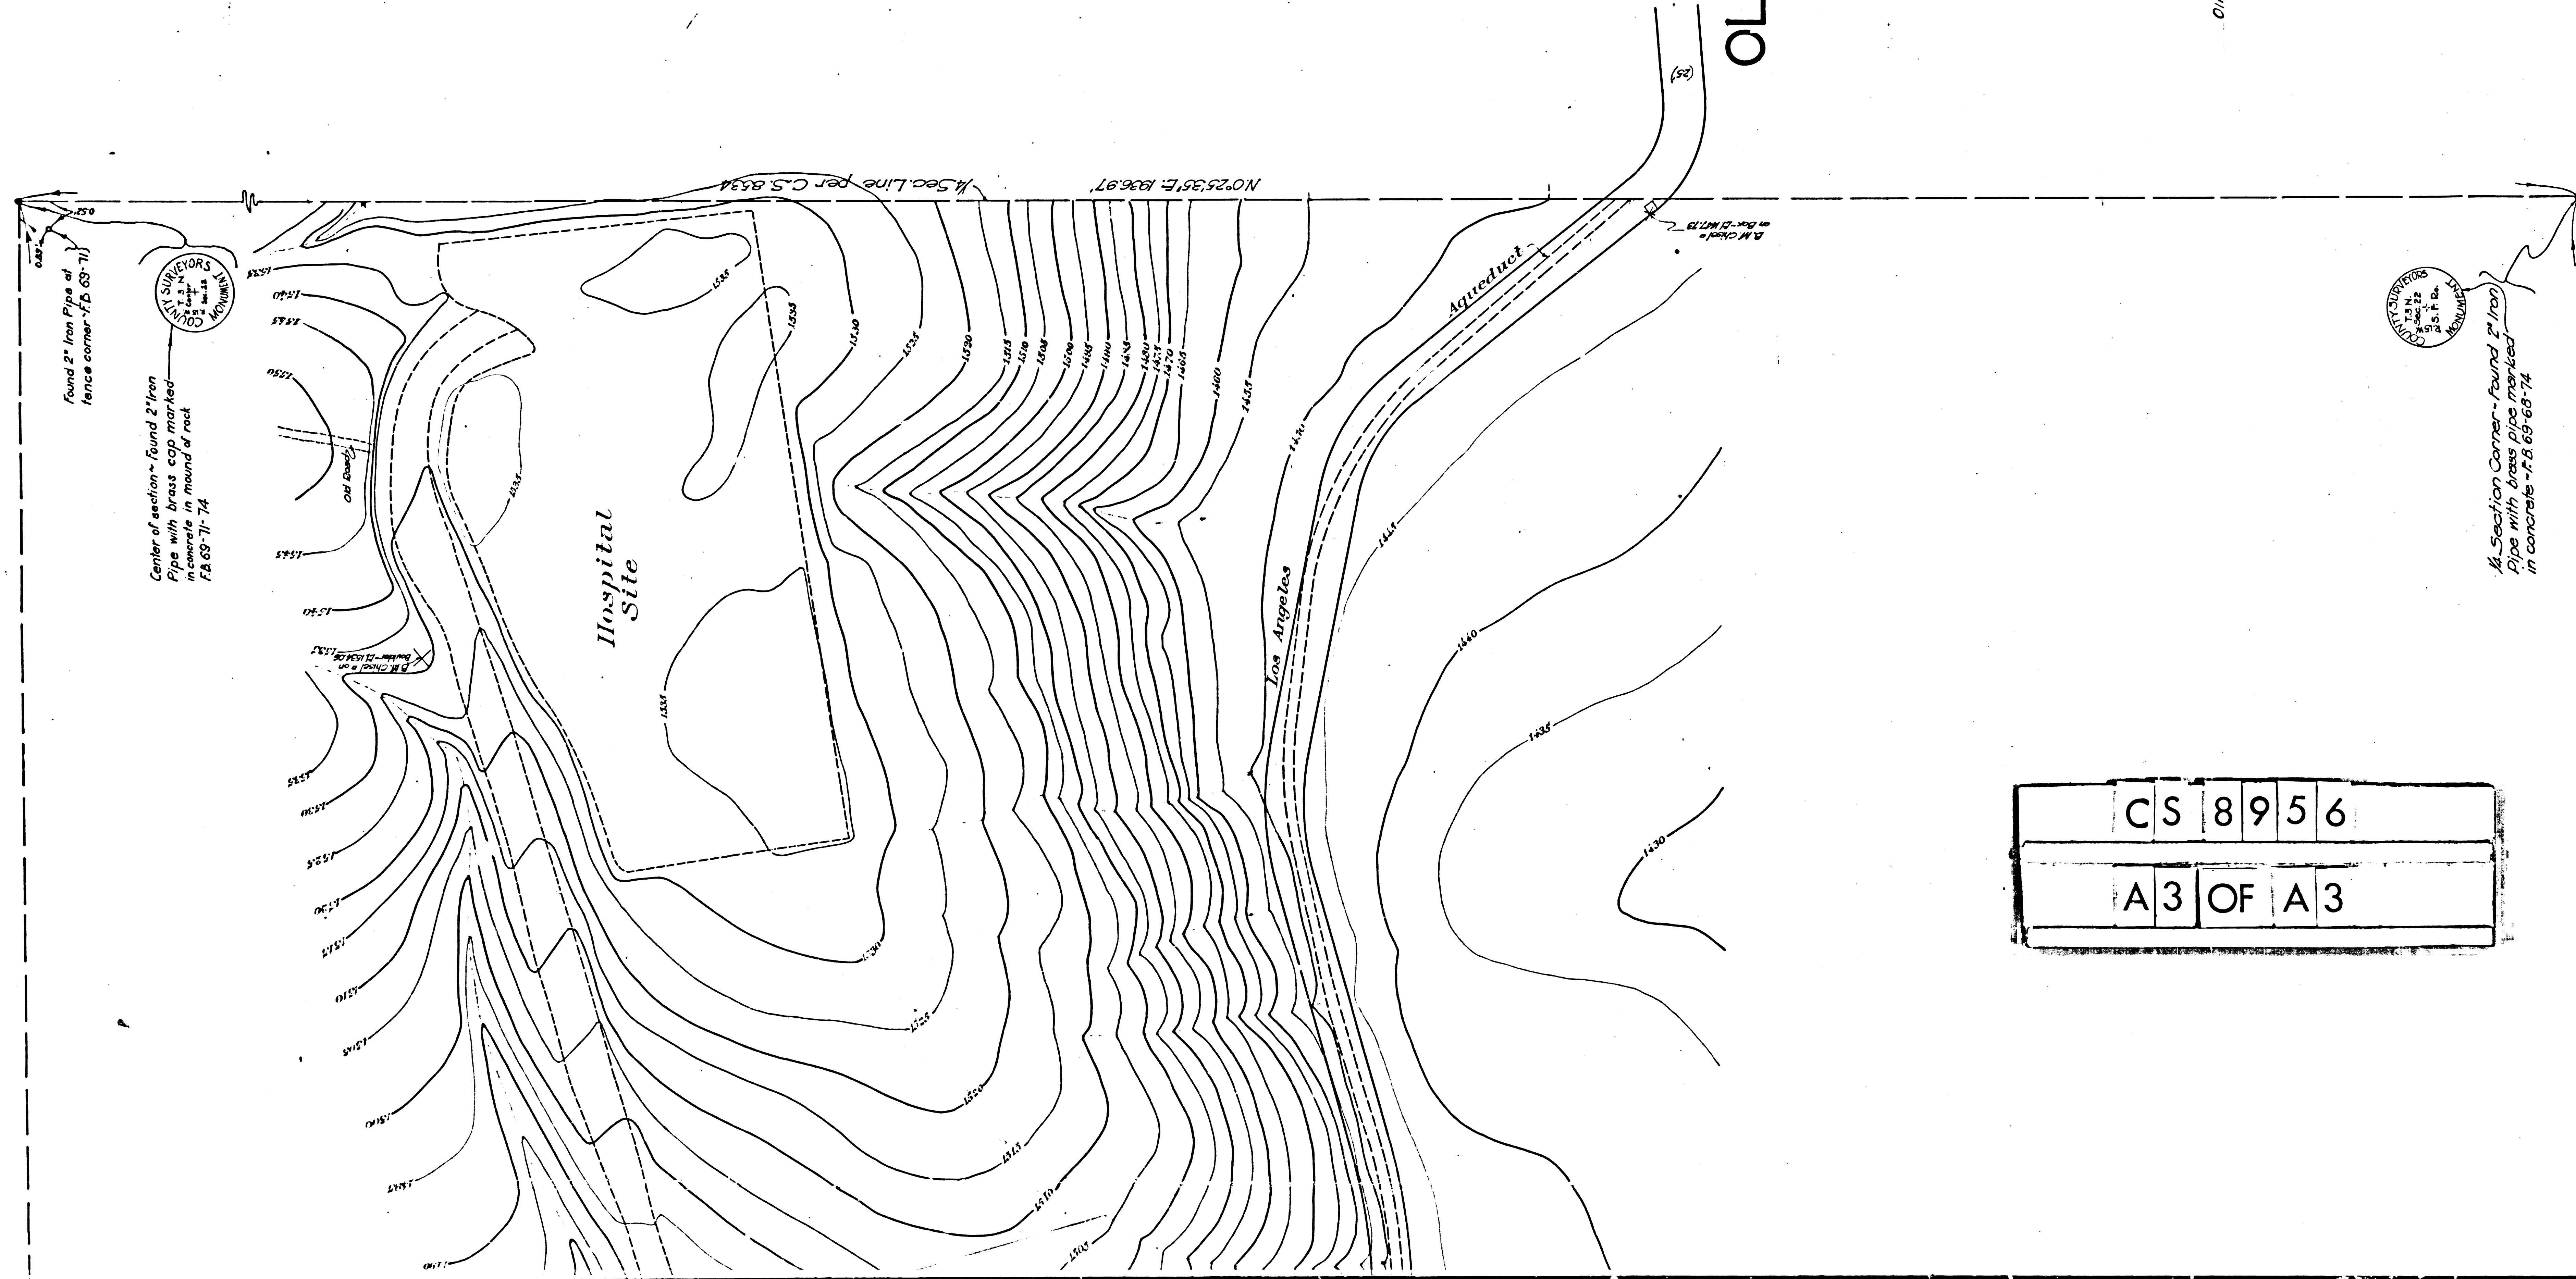

TOPOGRAPHY MAP
OF A PORTION OF
OLIVE VIEW SANITARIUM
IN

SEC. 22. T. 3N. R. 15W. S. 8M.

COUNTY SURVEYORS MAP NO 8956

SCALE - 1 INCH = 50 FT.

J. E. ROCKHOLD - COUNTY SURVEYOR
SURVEYED JULY 1927

BEARINGS ARE BASED ON THE BEARING OF
THE SOUTH LINE OF SECTION 22. T. 3N. R. 15W.
PER CS 8854

PLANE TABLE SURVEY

FIELD WORK BY R. B. STEELE
OFFICE WORK BY R. W. STEWART
CHECKED BY D. M. FINLEY

SH-23
+ 62

Olive View Sanitarium changed to Olive View Sanitarium - D. 49-90 Min. Bk. 151-173

CS 8956
A3 OF A3