
CHEVY CHASE
C.S. 3510
C.S. 8938-2
FLINTRIDGE
M.B. 35-47
HILL C.S.8938-2 STREET
ALLEY
AVENUE
7133
GRAND C.S.8938-2 AVENUE
FAIRVIEW DRIVE
BELLVIEW AVENUE
NO. M.B.90-12-13
TRACT
LA CANADA BOULEVARD
Proposed Right of Way Line
Vineyard
Lemon Grove
2295
VERDUGO BOULEVARD
NO. M.B.22-72
KETCHUMS SUBDIVISION M.R.22-63
MICHIGAN TRACT
C.S.7123
ENCINAS DRIVE
RANCHO SUBDIVISION OF LA CANADA
M.R.4-351
Found cut spike and washer per Road Dept. F.B. 86-39-F.B. 114-32,35 F.B.38-20-F.B.286-4
Found cut spike and washer and tin F.B.38-15-F.B.286-4
Found wire spike F.B. 286-4
Found cut spike and washer per Road Dept. F.B. 86-23-F.B. 114-22,23 F.B. 286-4
Found cut spike and tin F.B. 286-4
P.I. Found cut spike washer and tin F.B. 98-14
F.B. 286-4
Found cut spike washer and tin F.B. 38-20 F.B. 286-4
Found cut spike washer and tin F.B. 286-4
Found cut spike washer and tin F.B. 38-3, 15 F.B. 286-4
Found 1" iron pipe F.B. 286-9
Creek Ditch 2' Wide
Lot Line and Proposed Center Line
Centerline
CS 8965
A1 OF A2

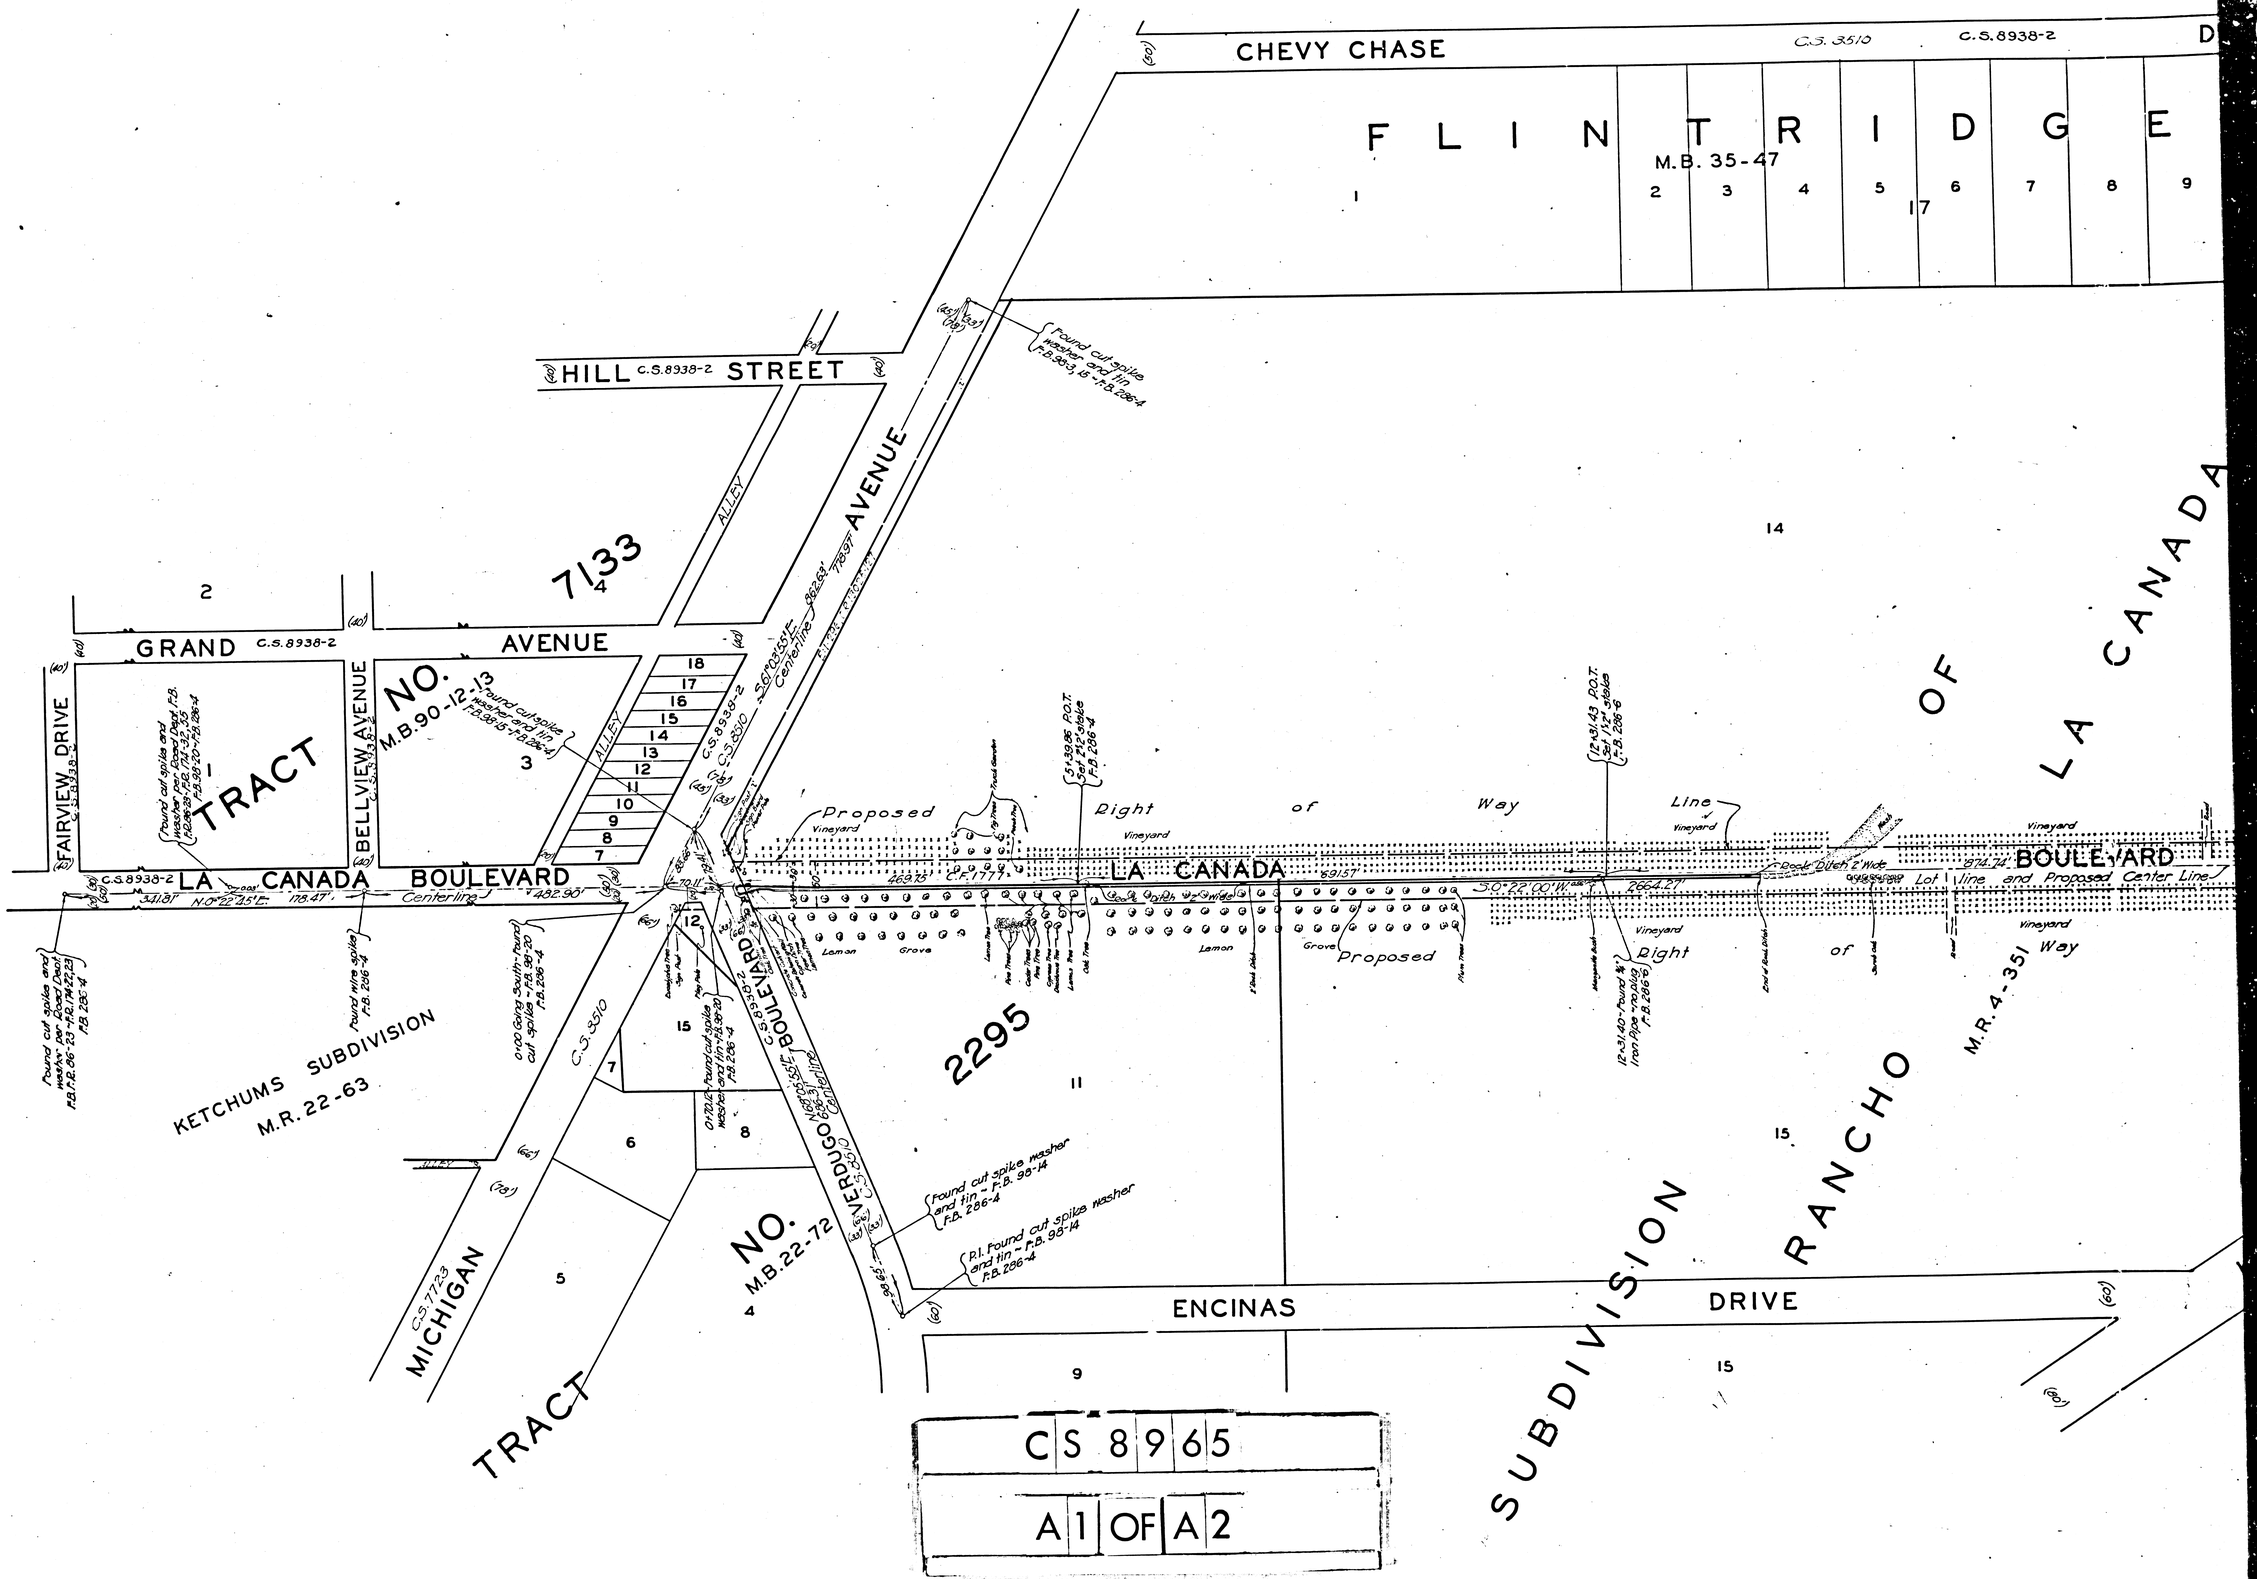


MAP OF

# LA CANADA BOULEVARD

FROM

MICHIGAN AVENUE

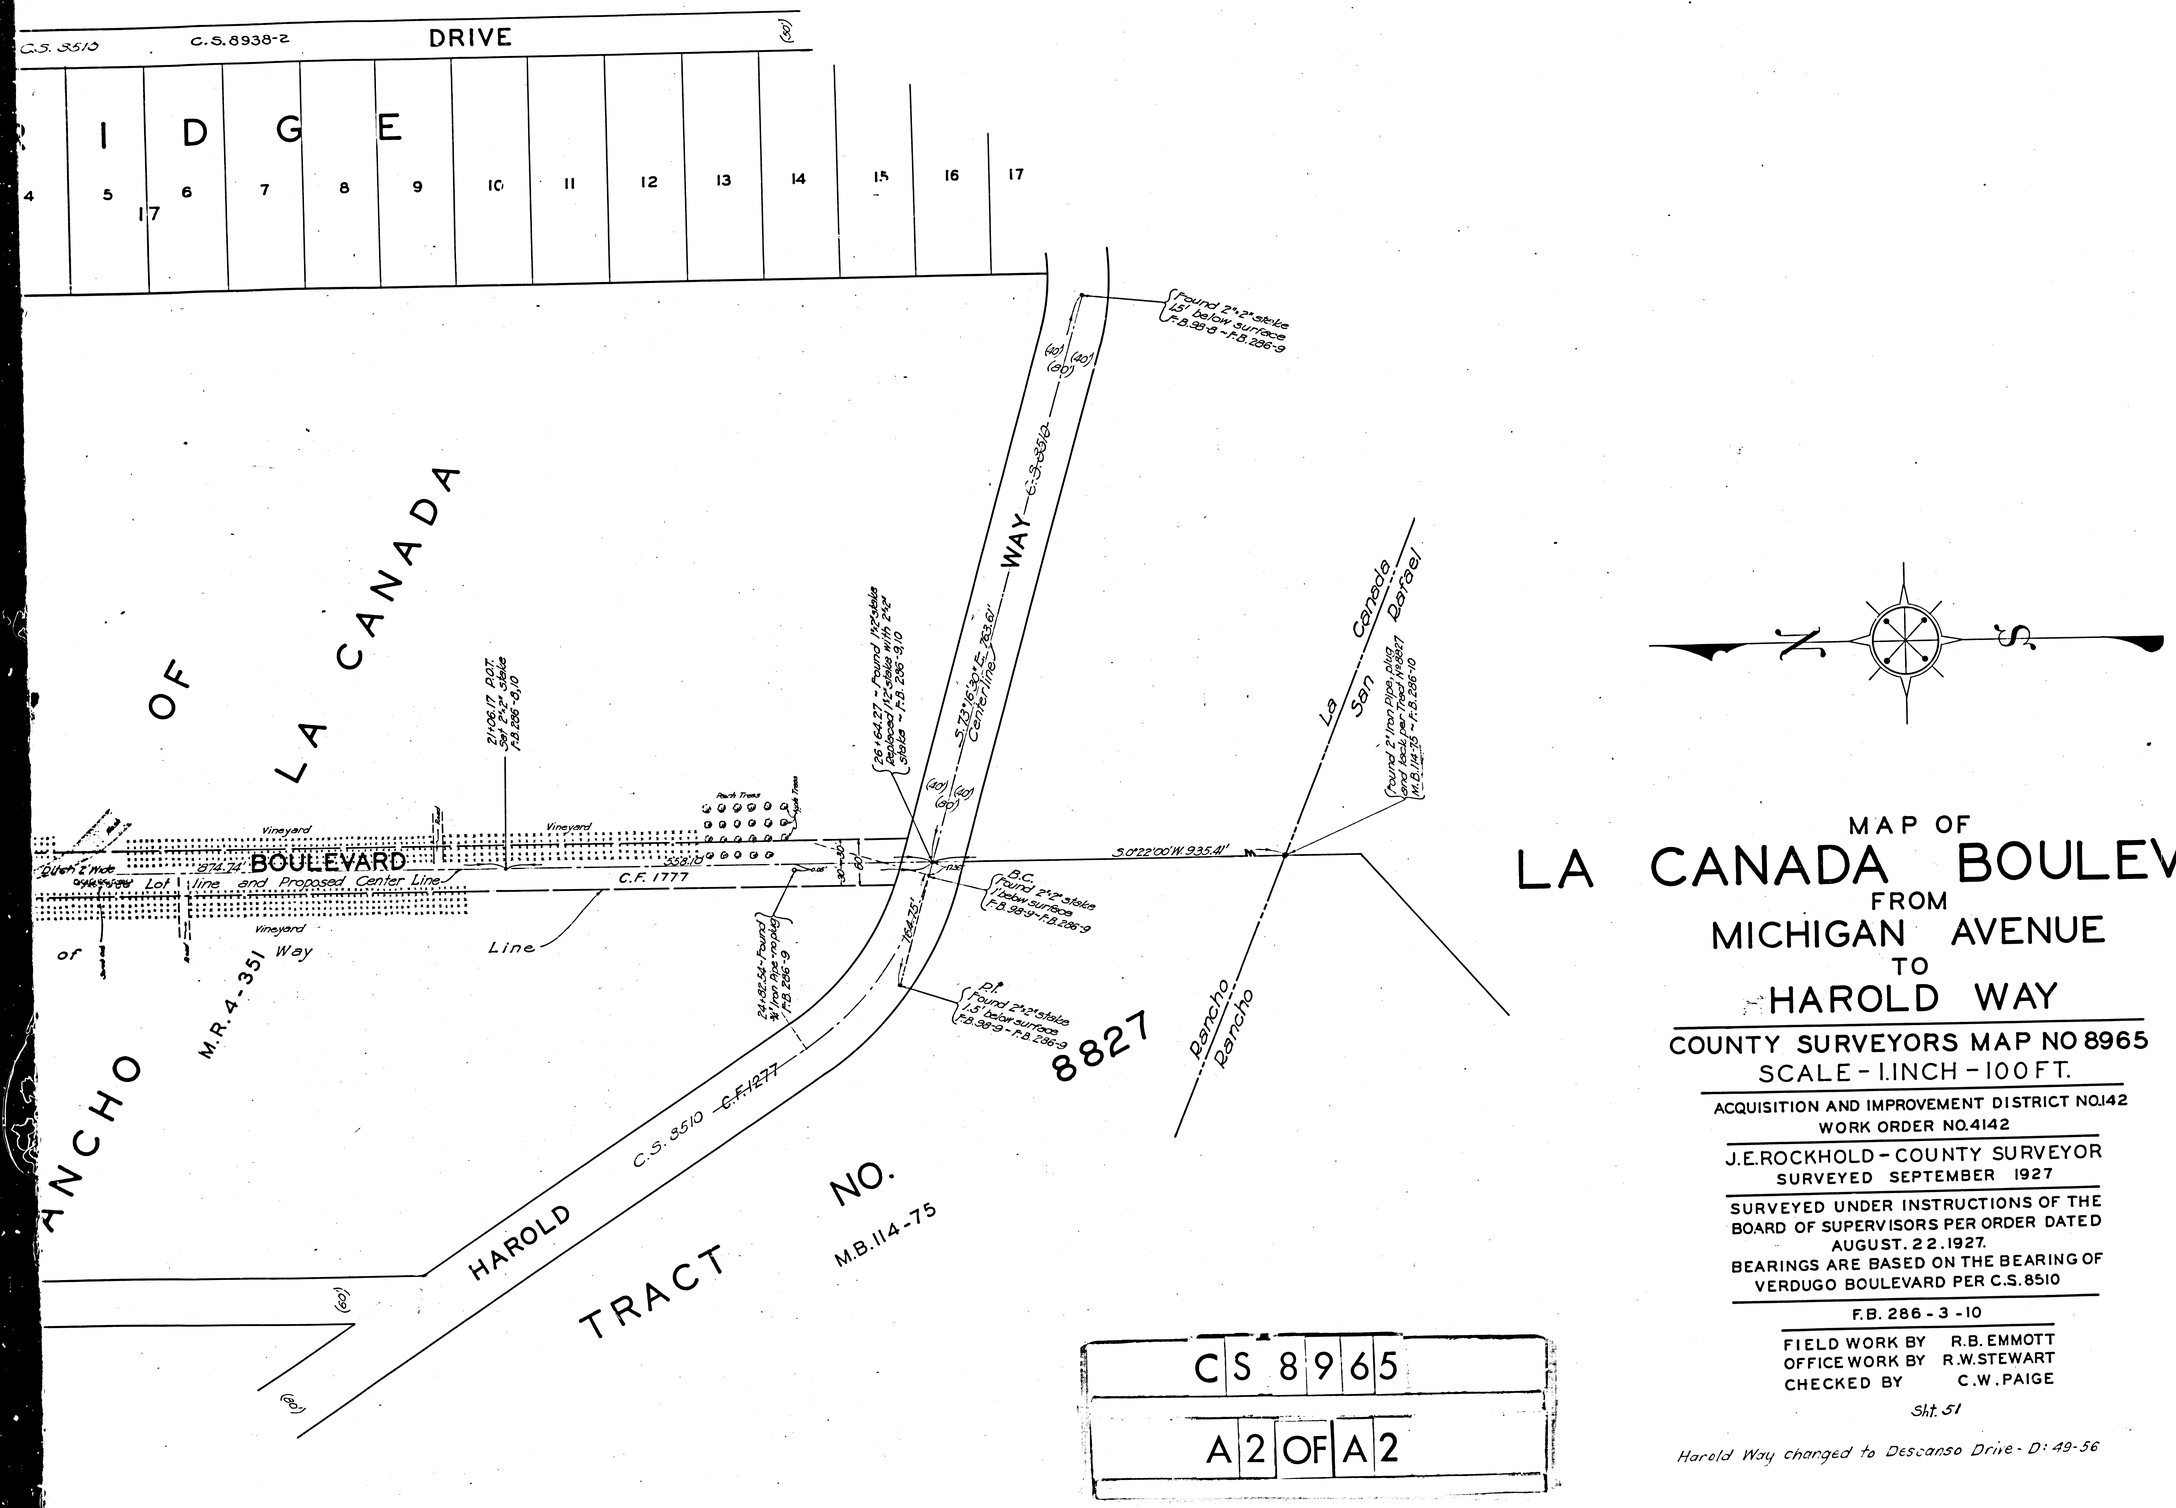TO

HAROLD WAY

COUNTY SURVEYORS MAP NO 8965

SCALE - 1 INCH - 100 FT.

ACQUISITION AND IMPROVEMENT DISTRICT NO. 142
WORK ORDER NO. 4142

J.E. ROCKHOLD - COUNTY SURVEYOR
SURVEYED SEPTEMBER 1927

SURVEYED UNDER INSTRUCTIONS OF THE BOARD OF SUPERVISORS PER ORDER DATED AUGUST. 22. 1927.
BEARINGS ARE BASED ON THE BEARING OF VERDUGO BOULEVARD PER C.S. 8510

F.B. 286 - 3 - 10

FIELD WORK BY R.B. EMMOTT
OFFICE WORK BY R.W. STEWART
CHECKED BY C.W. PAIGE

Sht. 51

CS 8965

A 2 OF A 2

Harold Way changed to Descanso Drive - D: 49-56