


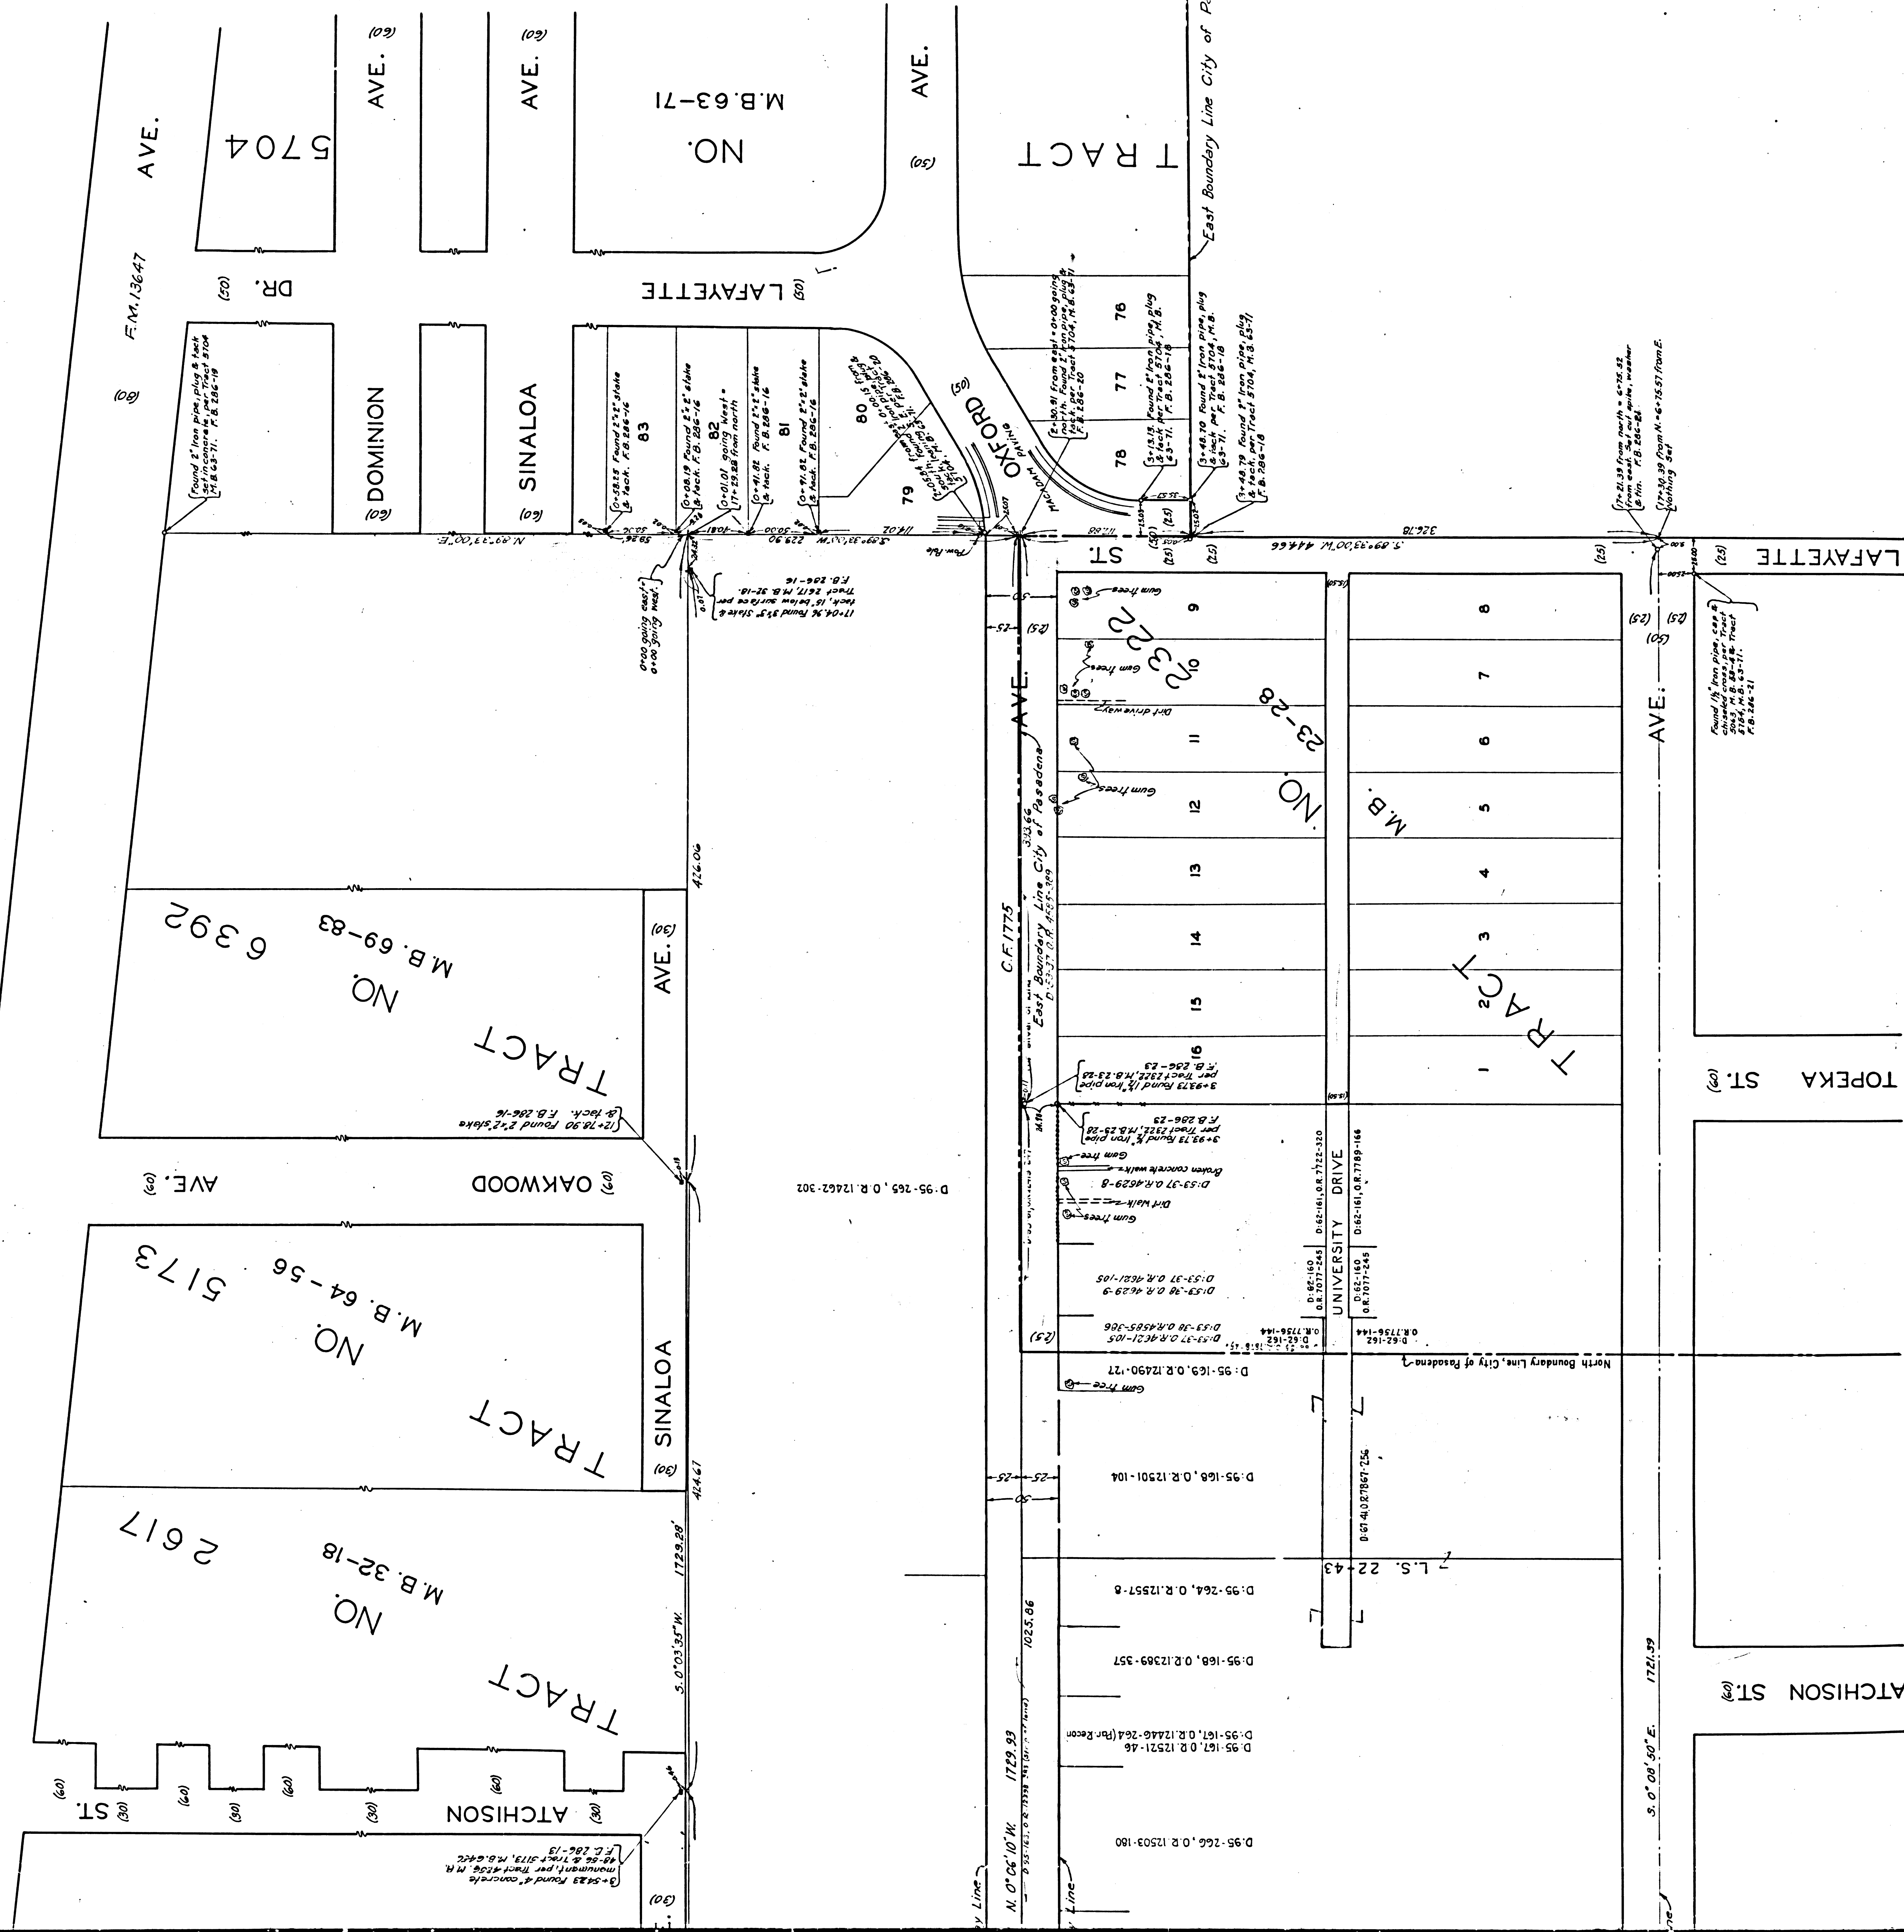


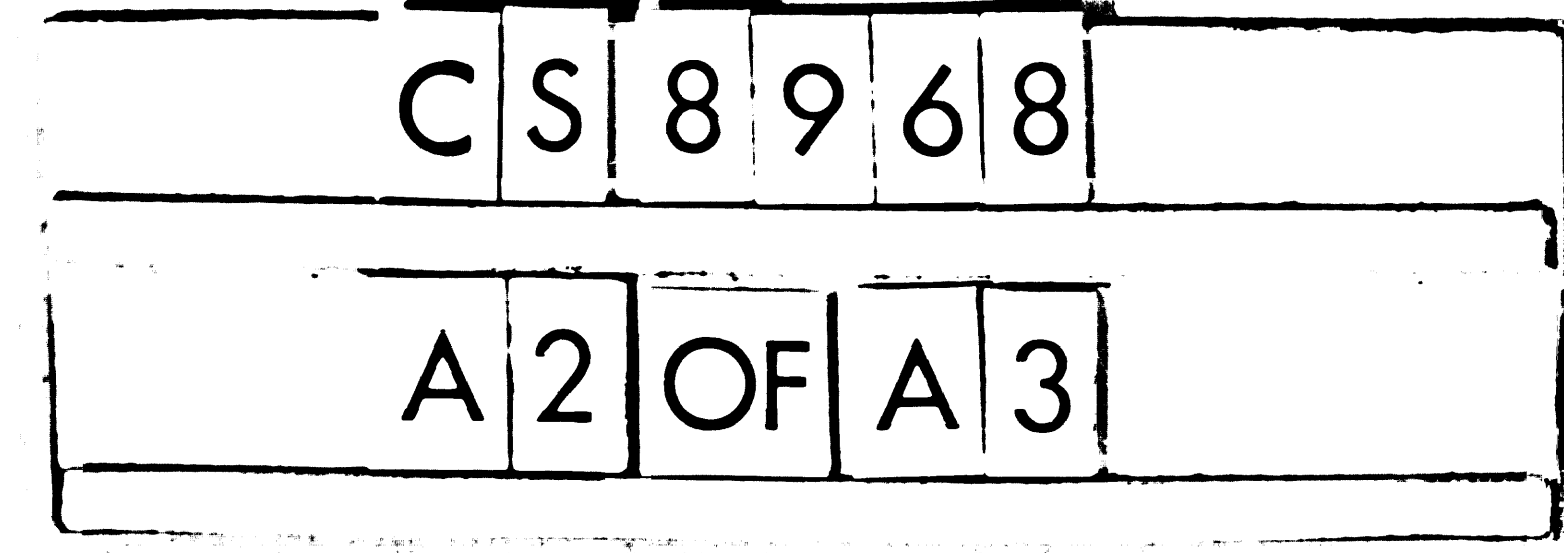

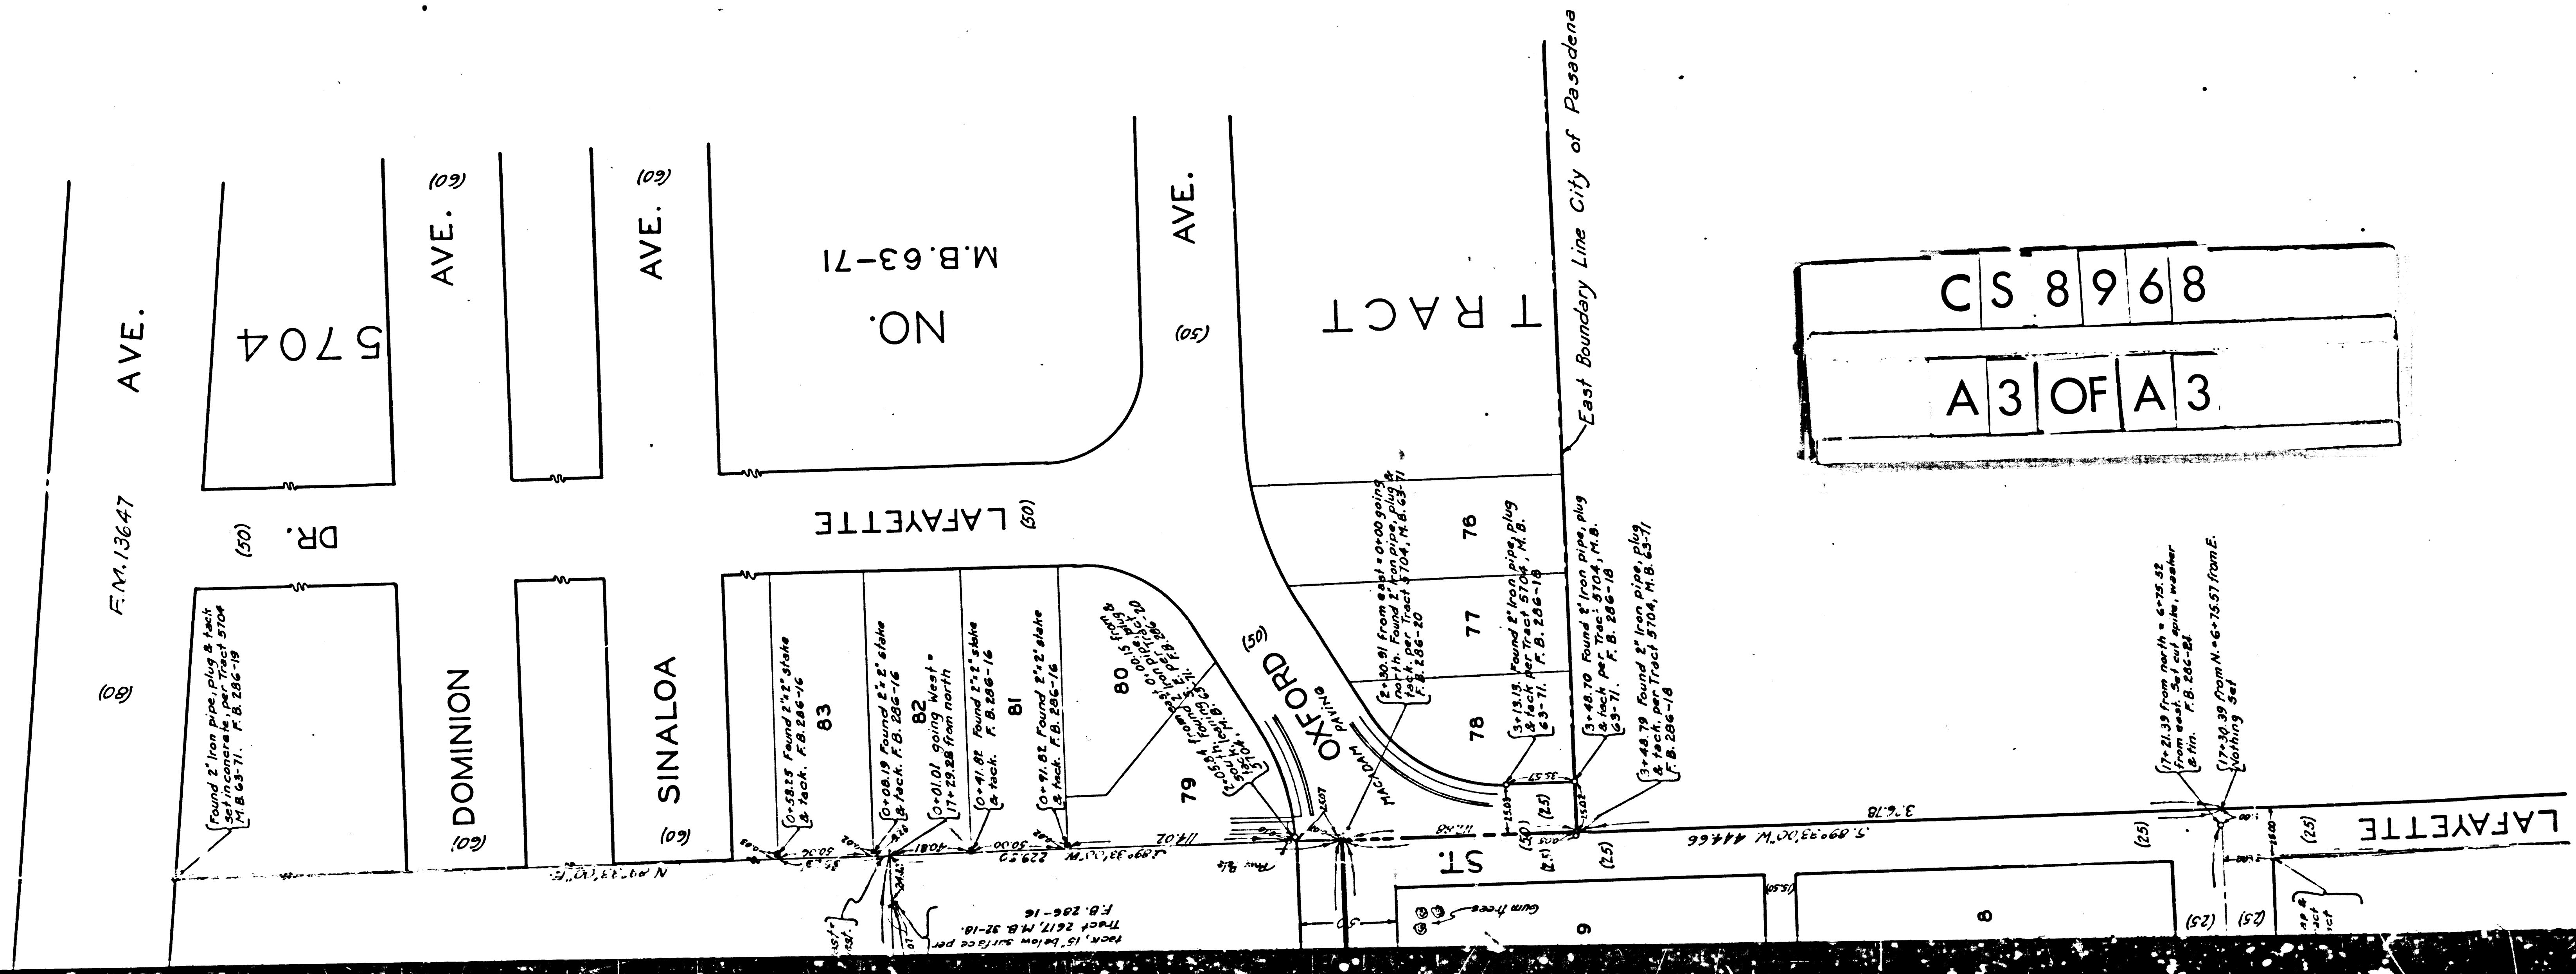

8968 SC
A3 OF A3

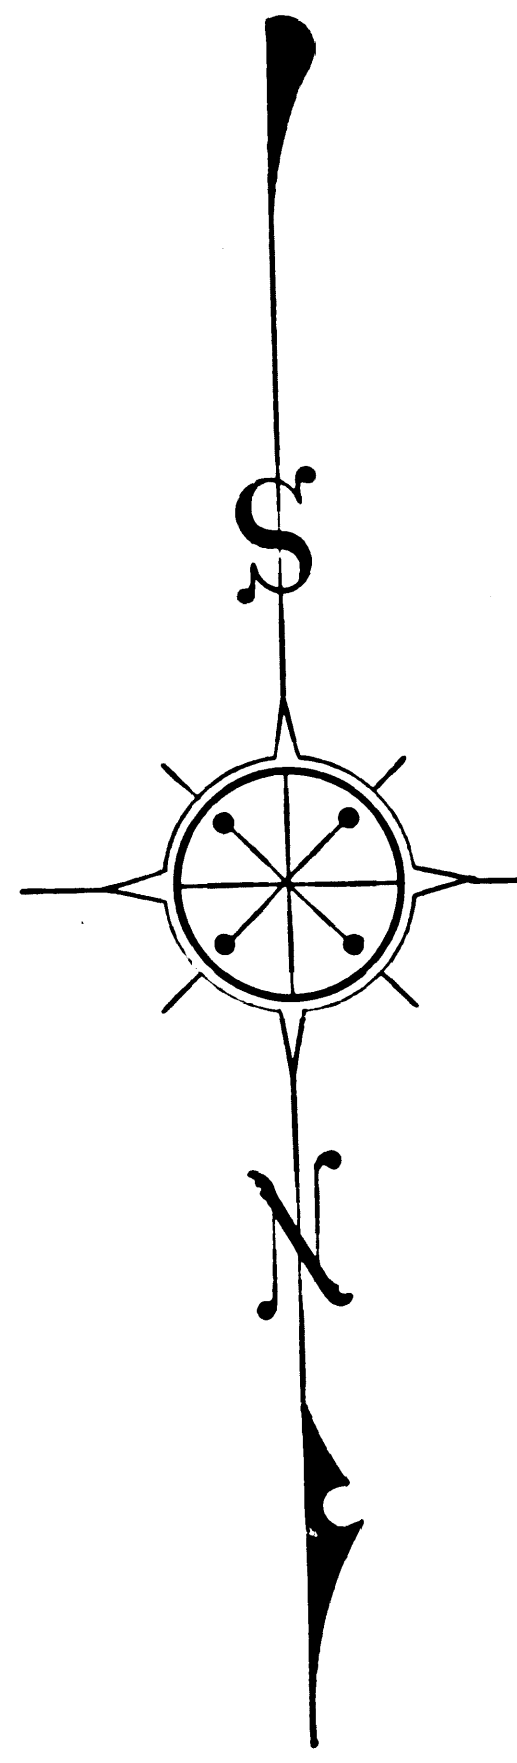

MAP OF
OXFORD AVENUE
FROM
LAFAYETTE STREET
TO
NEW YORK AVENUE
COUNTY SURVEYORS MAP NO 8968.
SCALE - 1 INCH = 50 FT.
ACQUISITION AND IMPROVEMENT DISTRICT NO 153.
WORK ORDER NO 4153.
J.E. ROCKHOLD - COUNTY SURVEYOR
SURVEYED OCTOBER 1927.
SURVEYED UNDER INSTRUCTIONS OF THE
BOARD OF SUPERVISORS PER ORDER DATED
SEPT. 6, 1927.
BEARINGS ARE BASED ON THE BEARING OF
NEW YORK AVE. PER C.S. 8860.
F.B. 286 - II - 32.
FIELD WORK BY.....P. WATKINS.
OFFICE WORK BY.....F.A. WOOD.
CHECKED BY.....D.M. FINLEY.

