




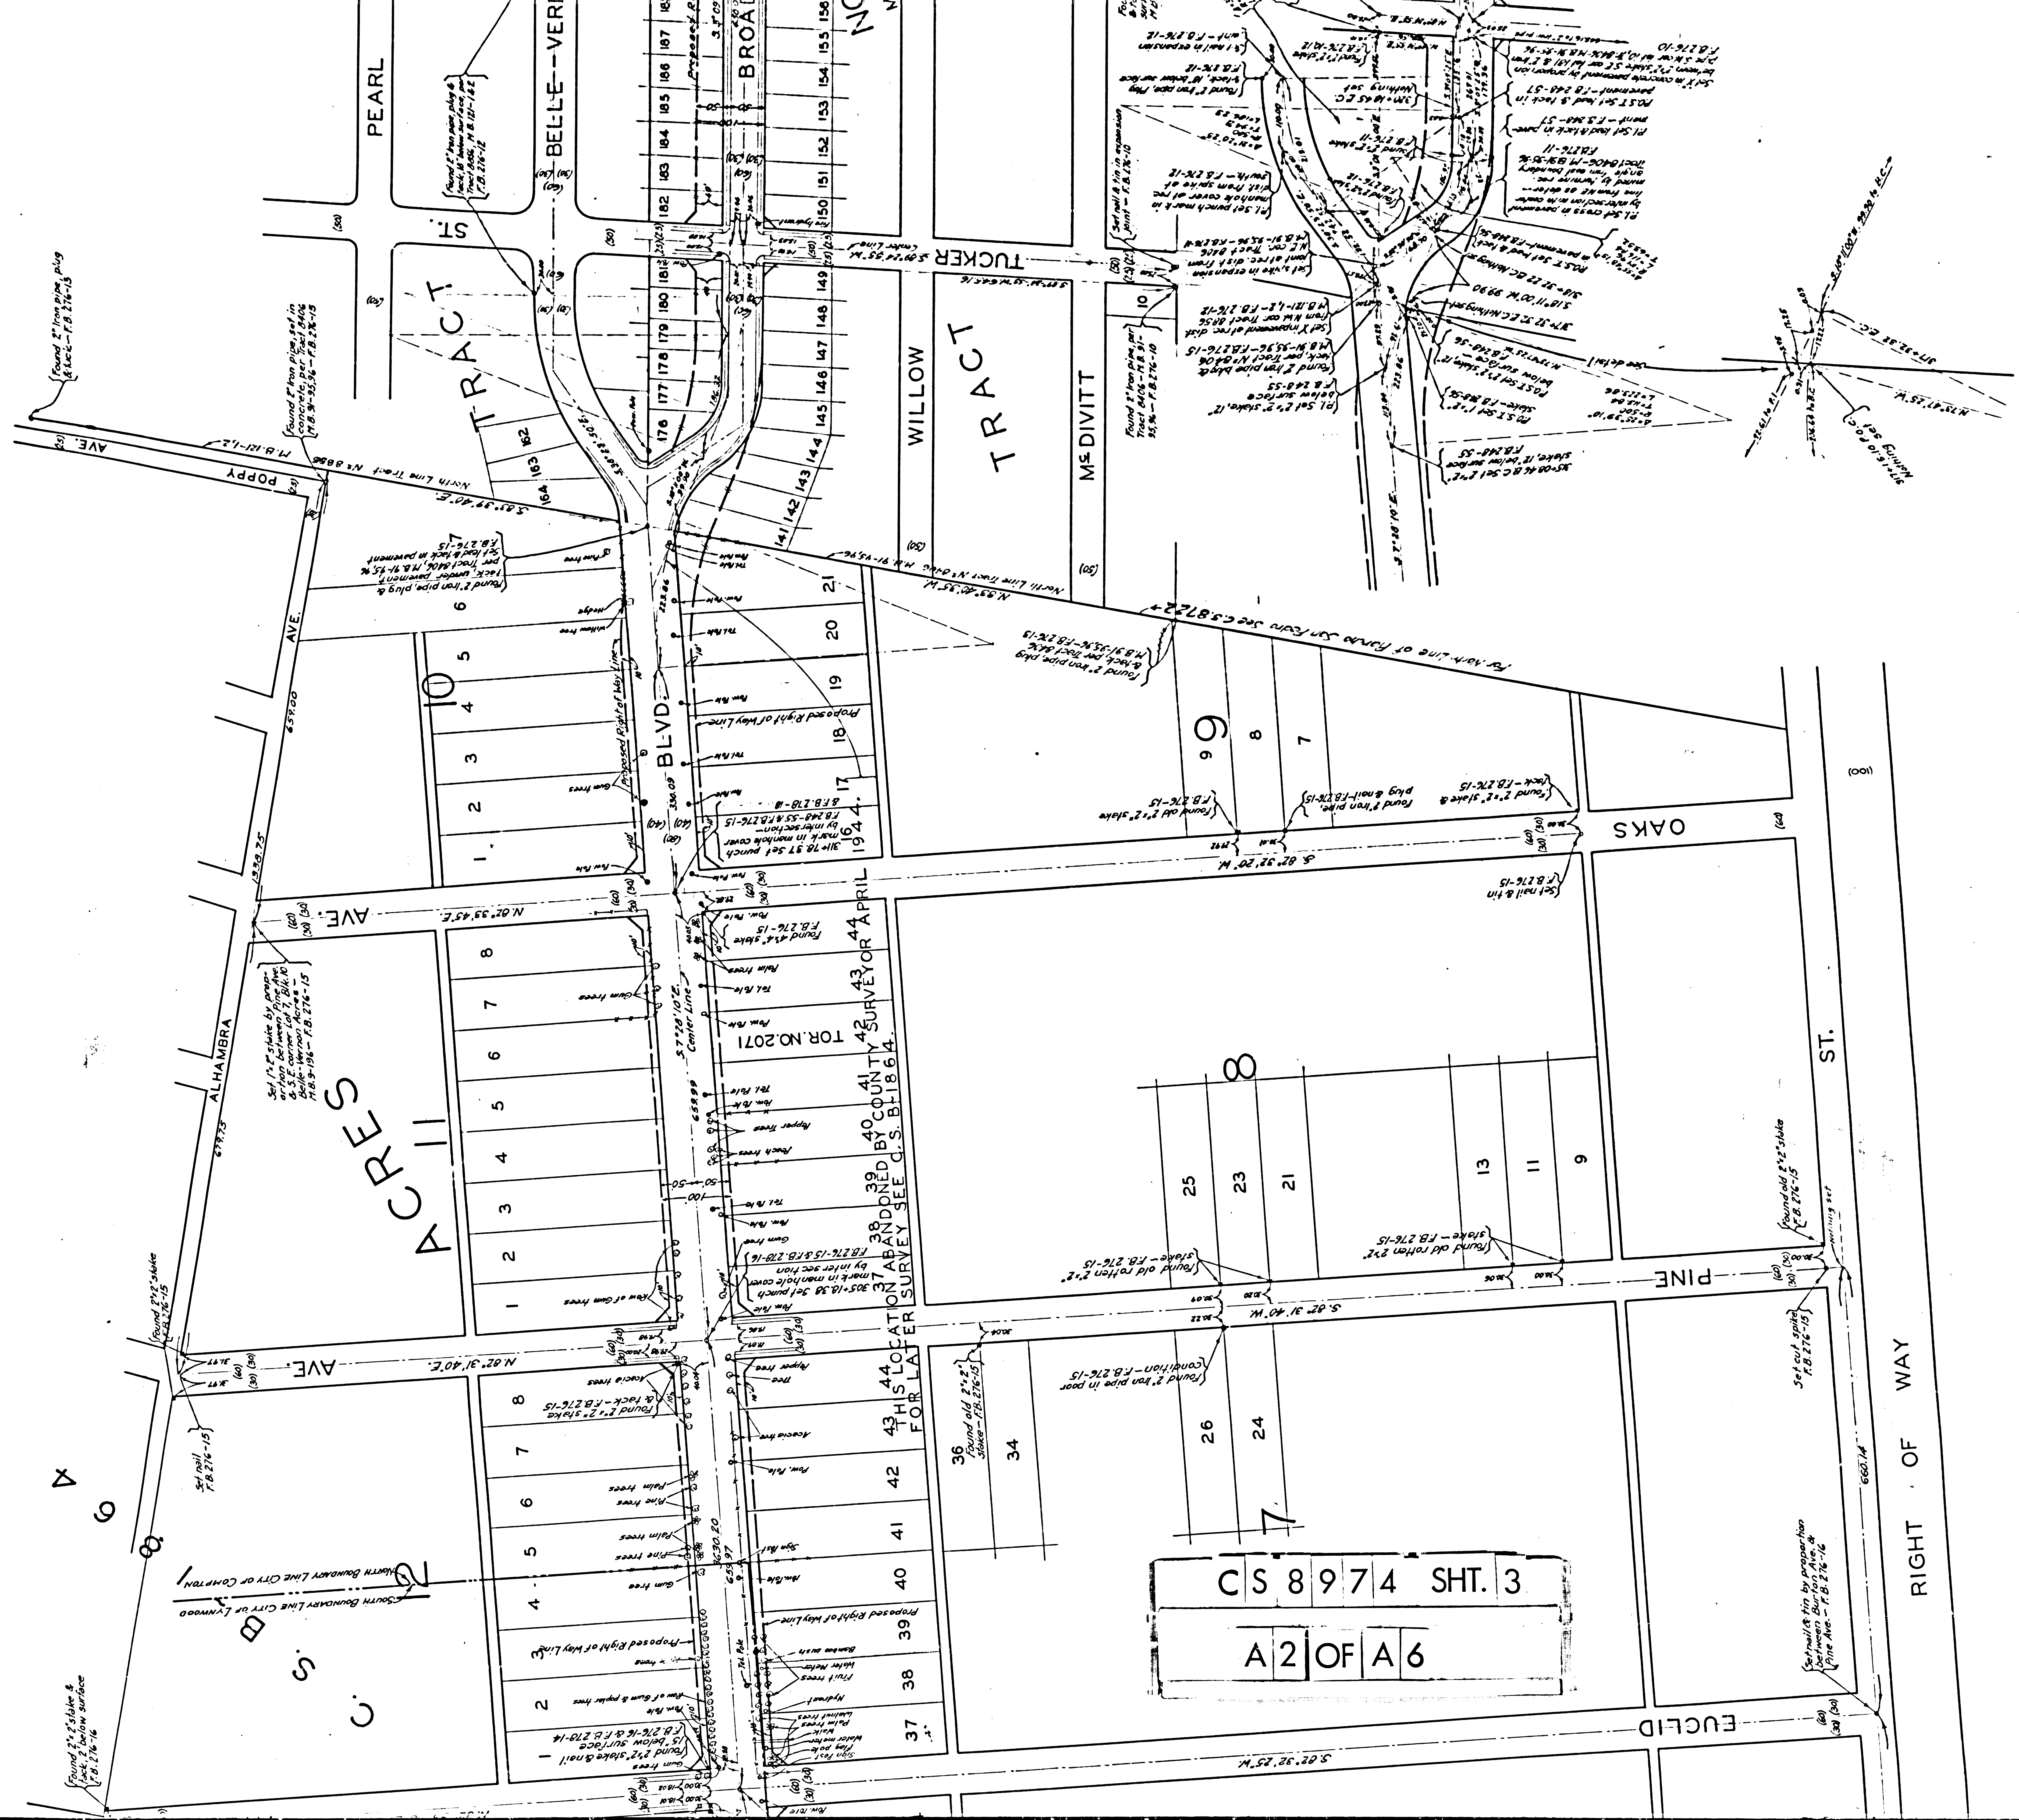


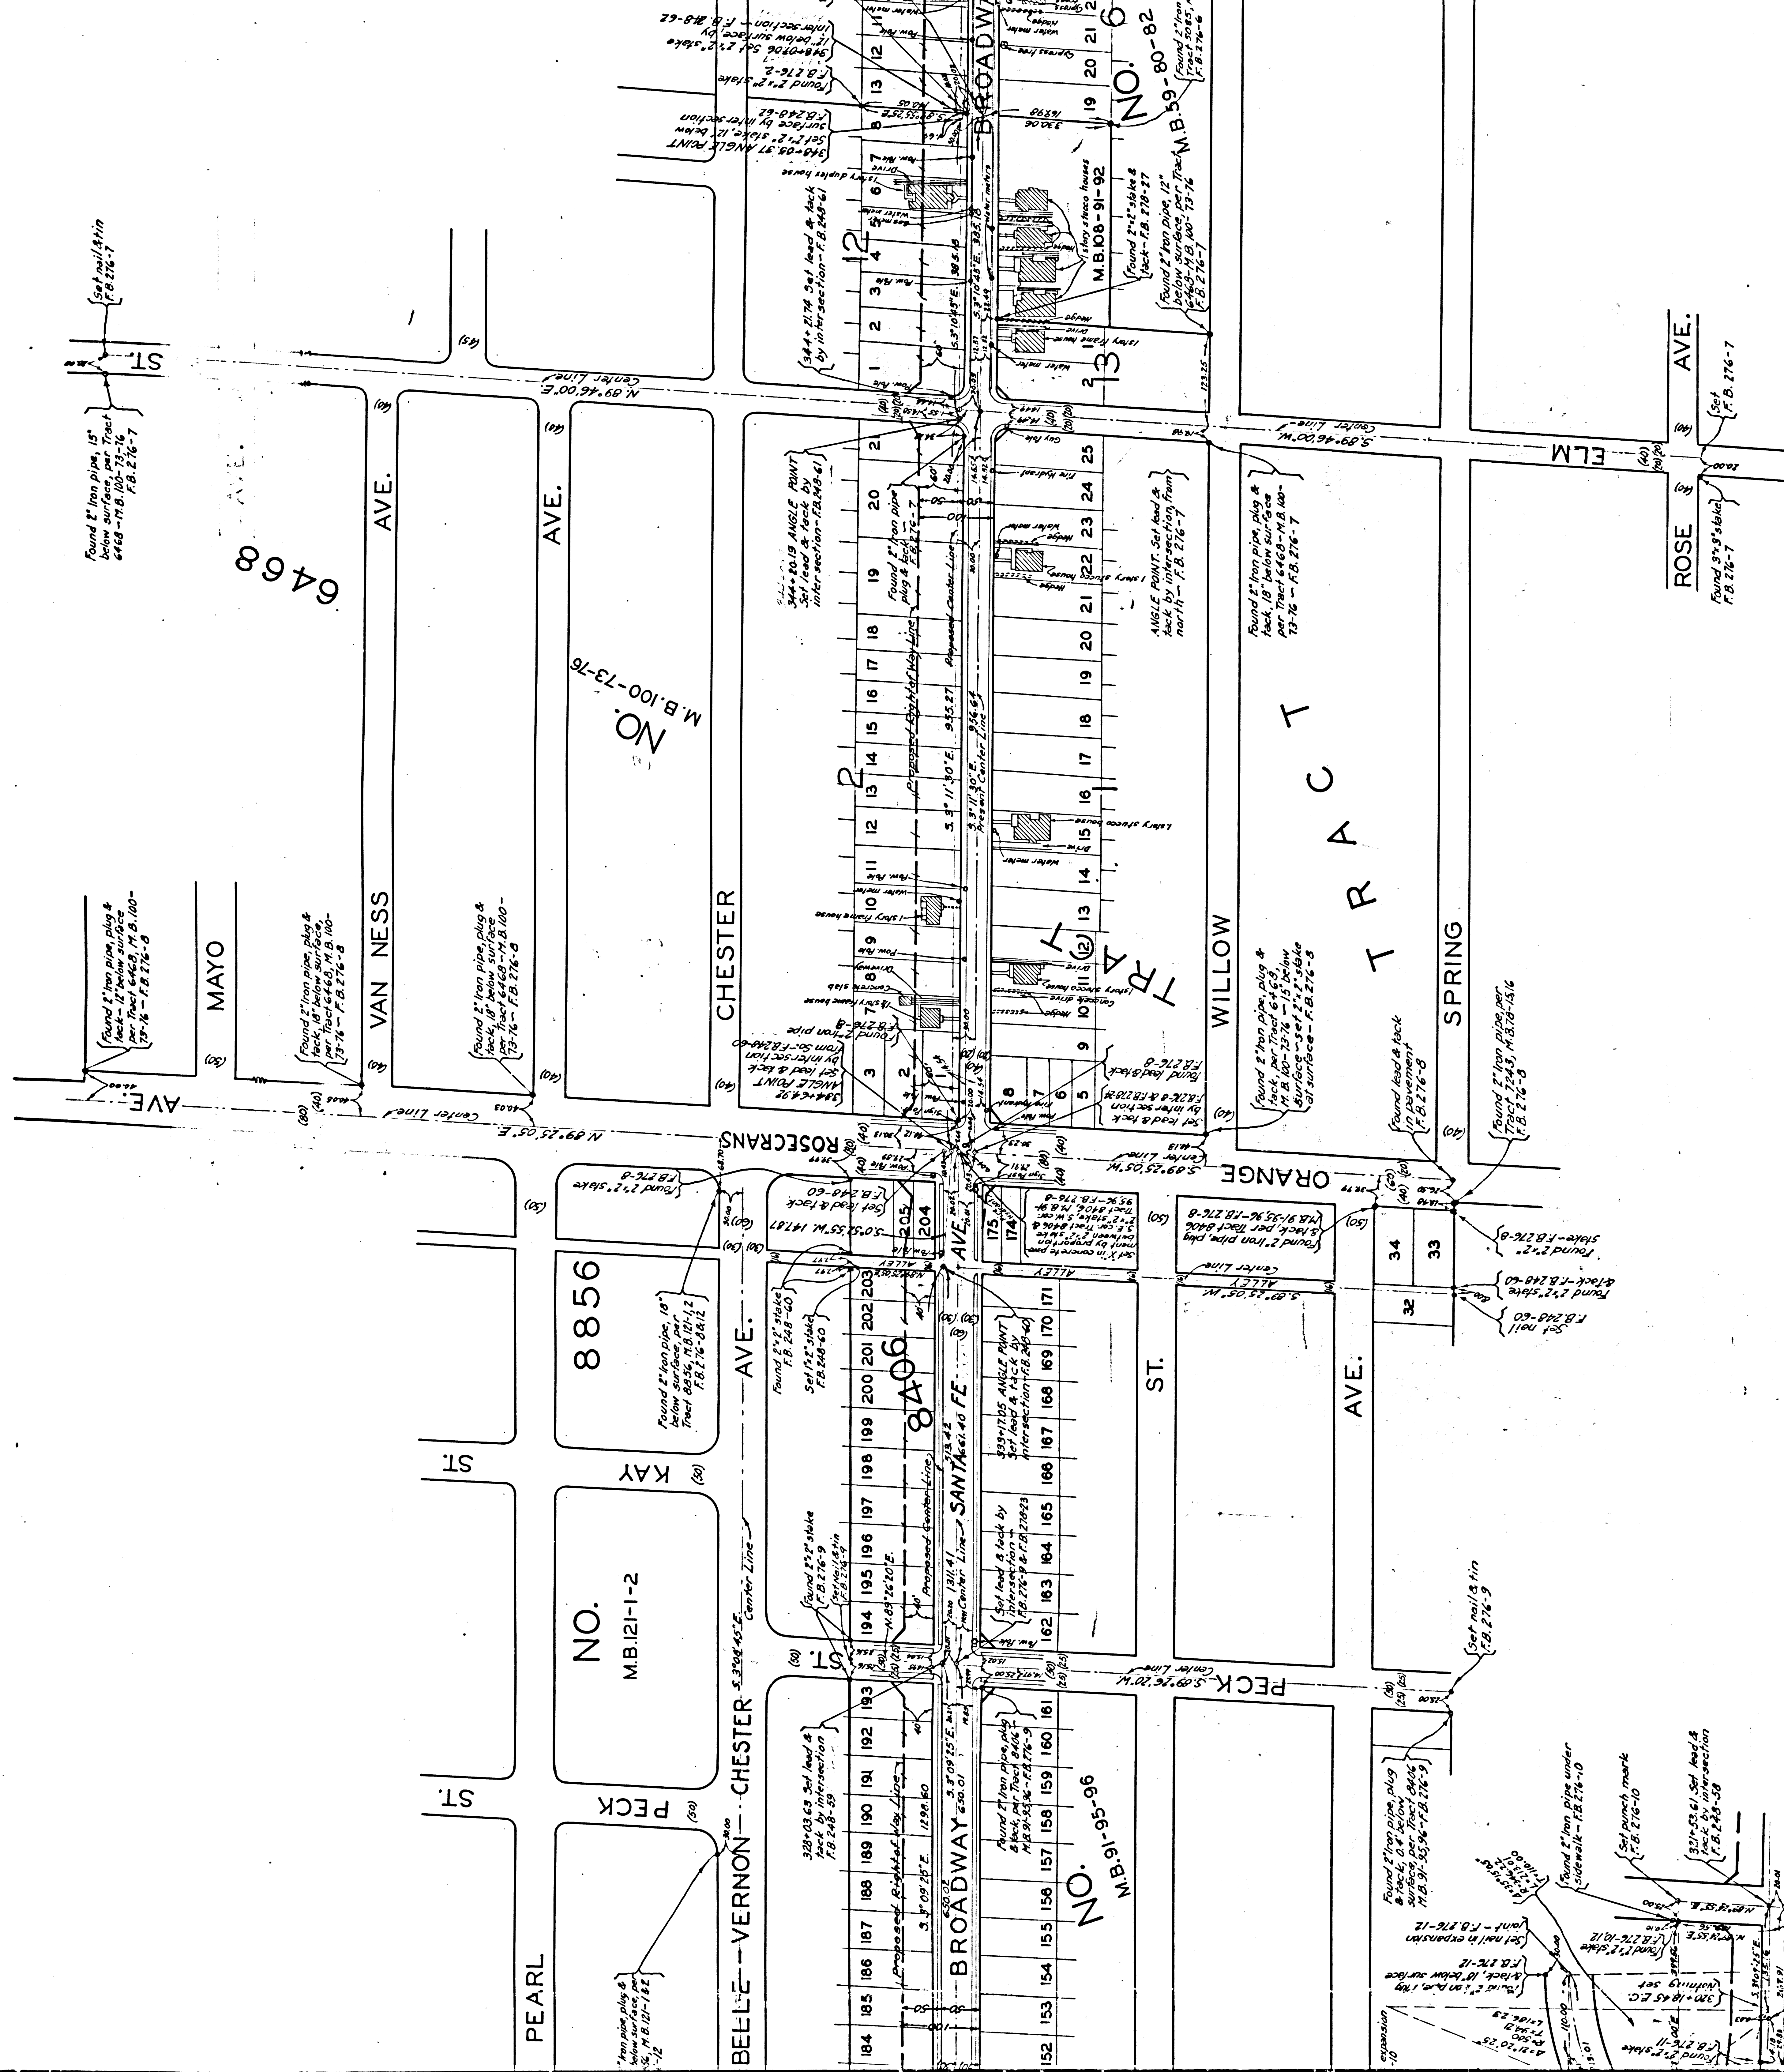

CS 8974 SHT. 3
A 3 OF A 6

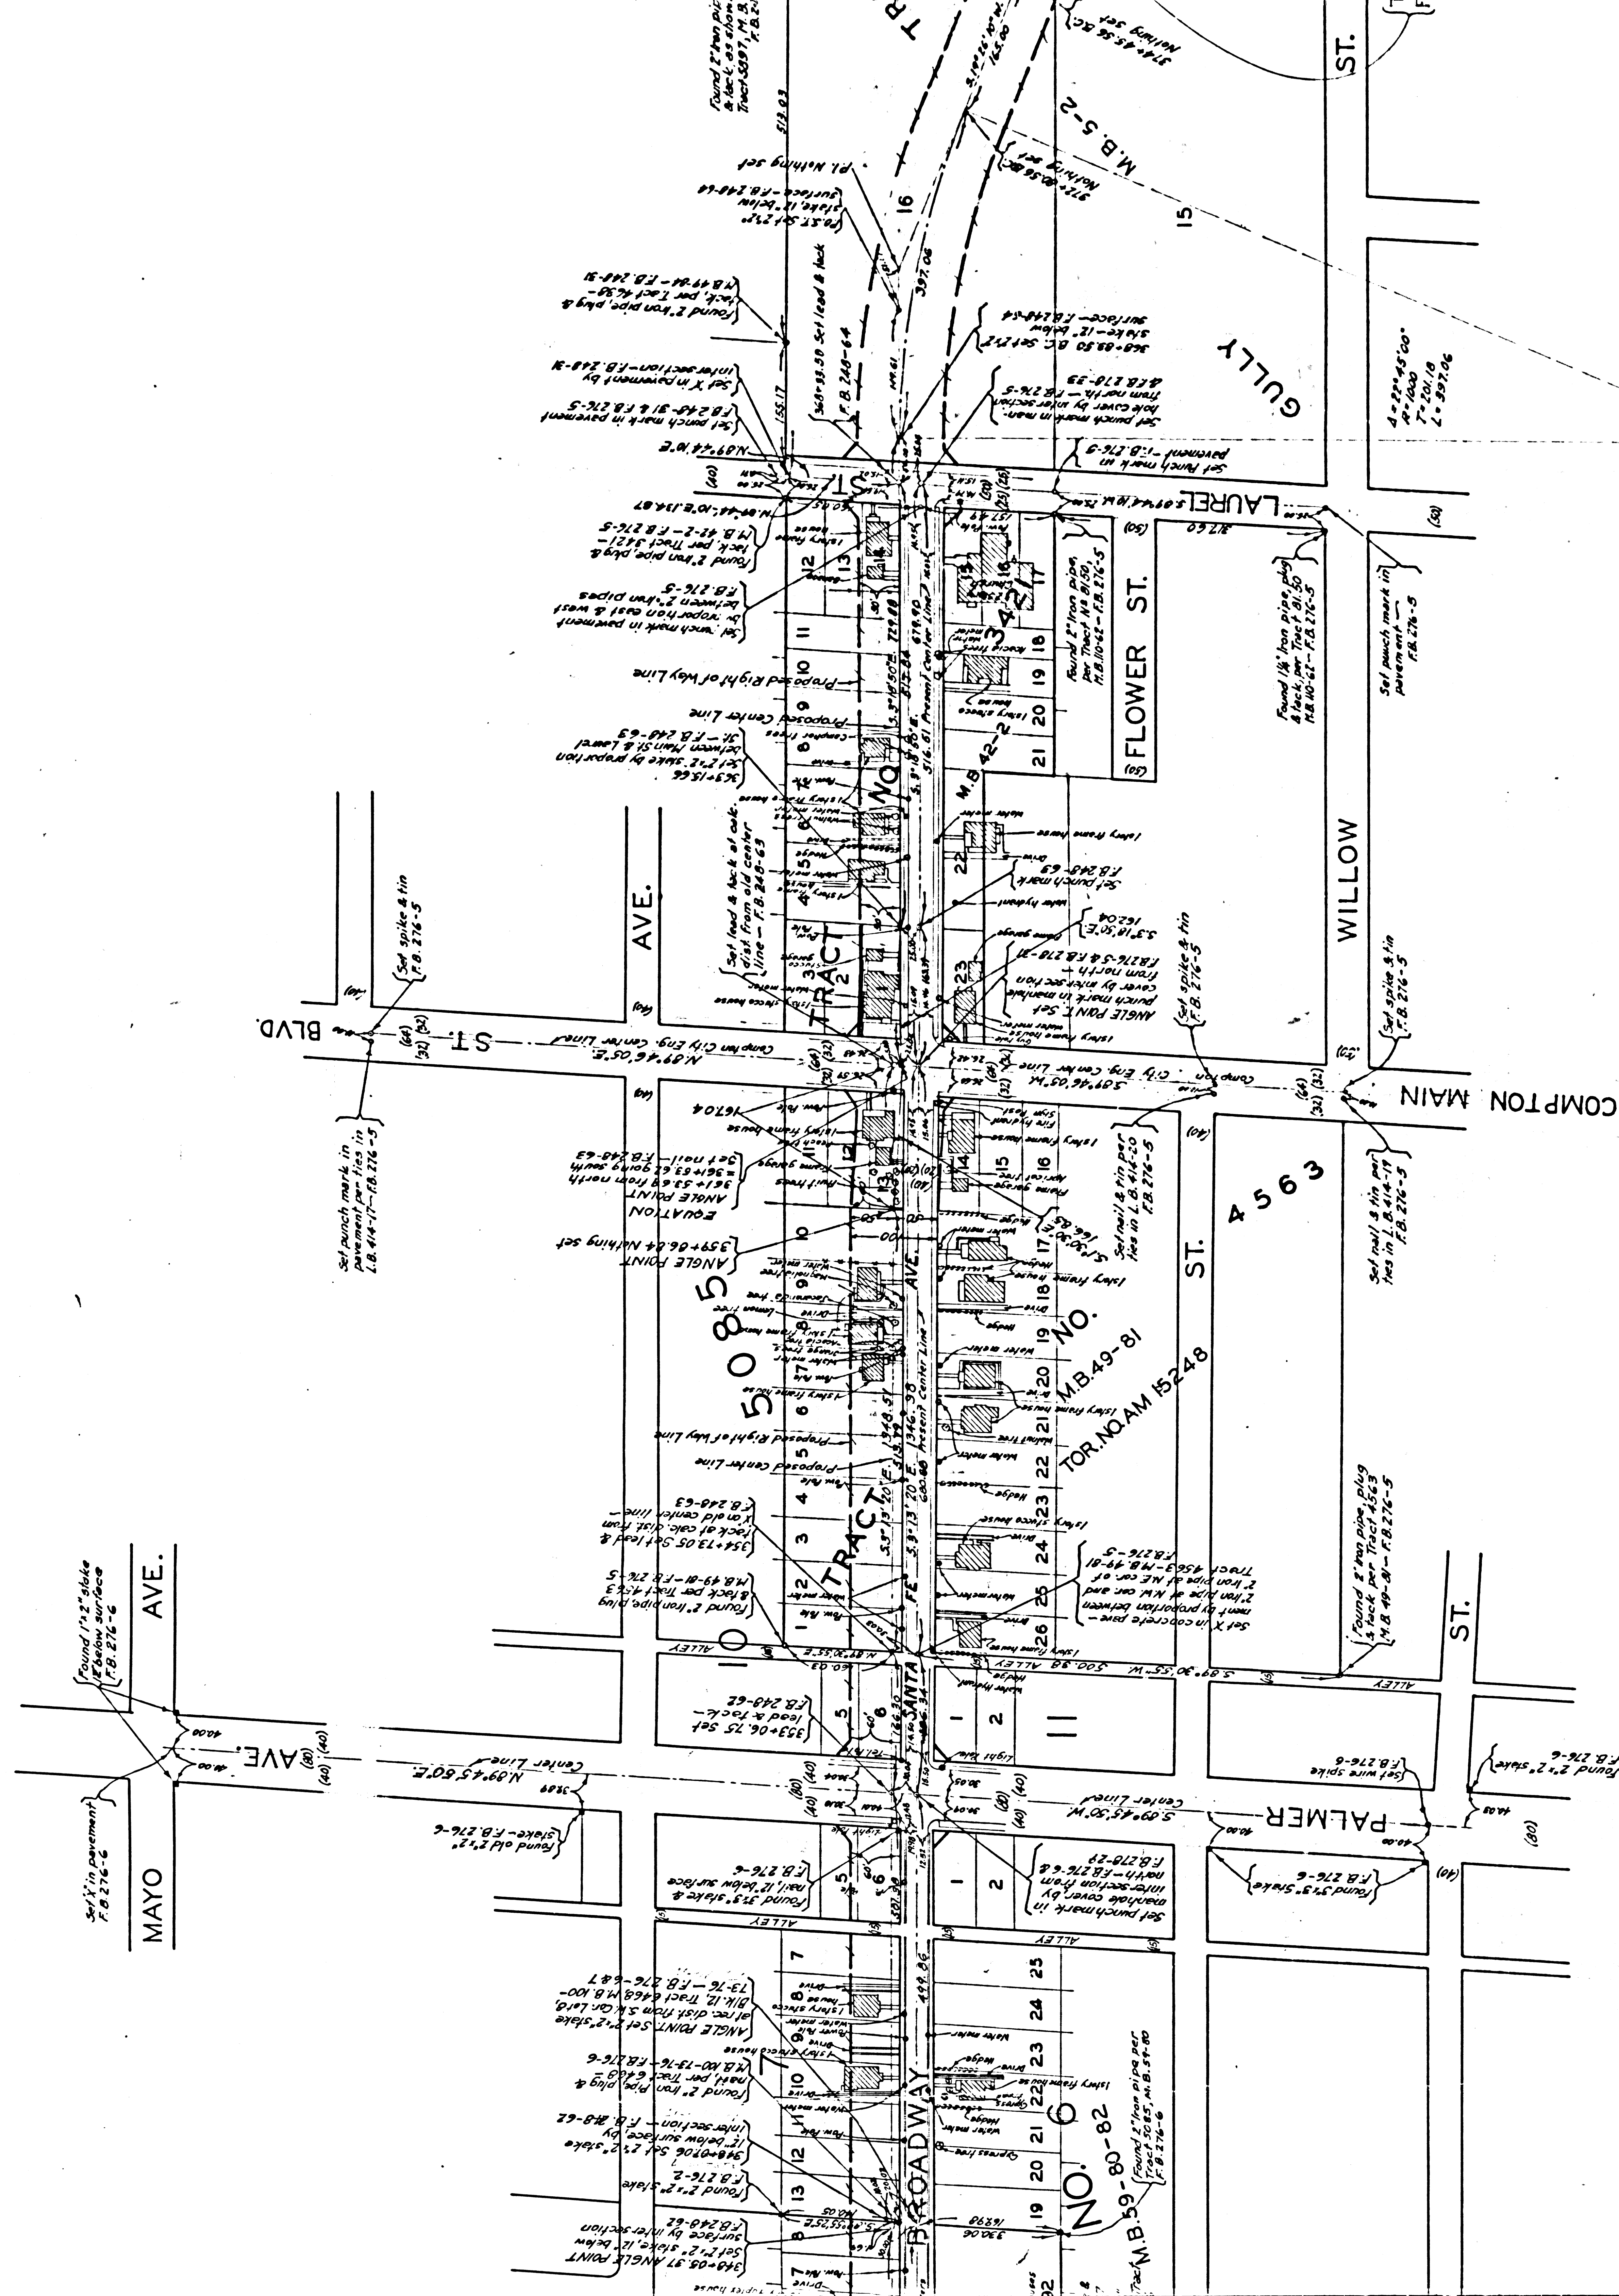


C	S	8	9	7	4	SHT. 3
A	4	OF	A	6		

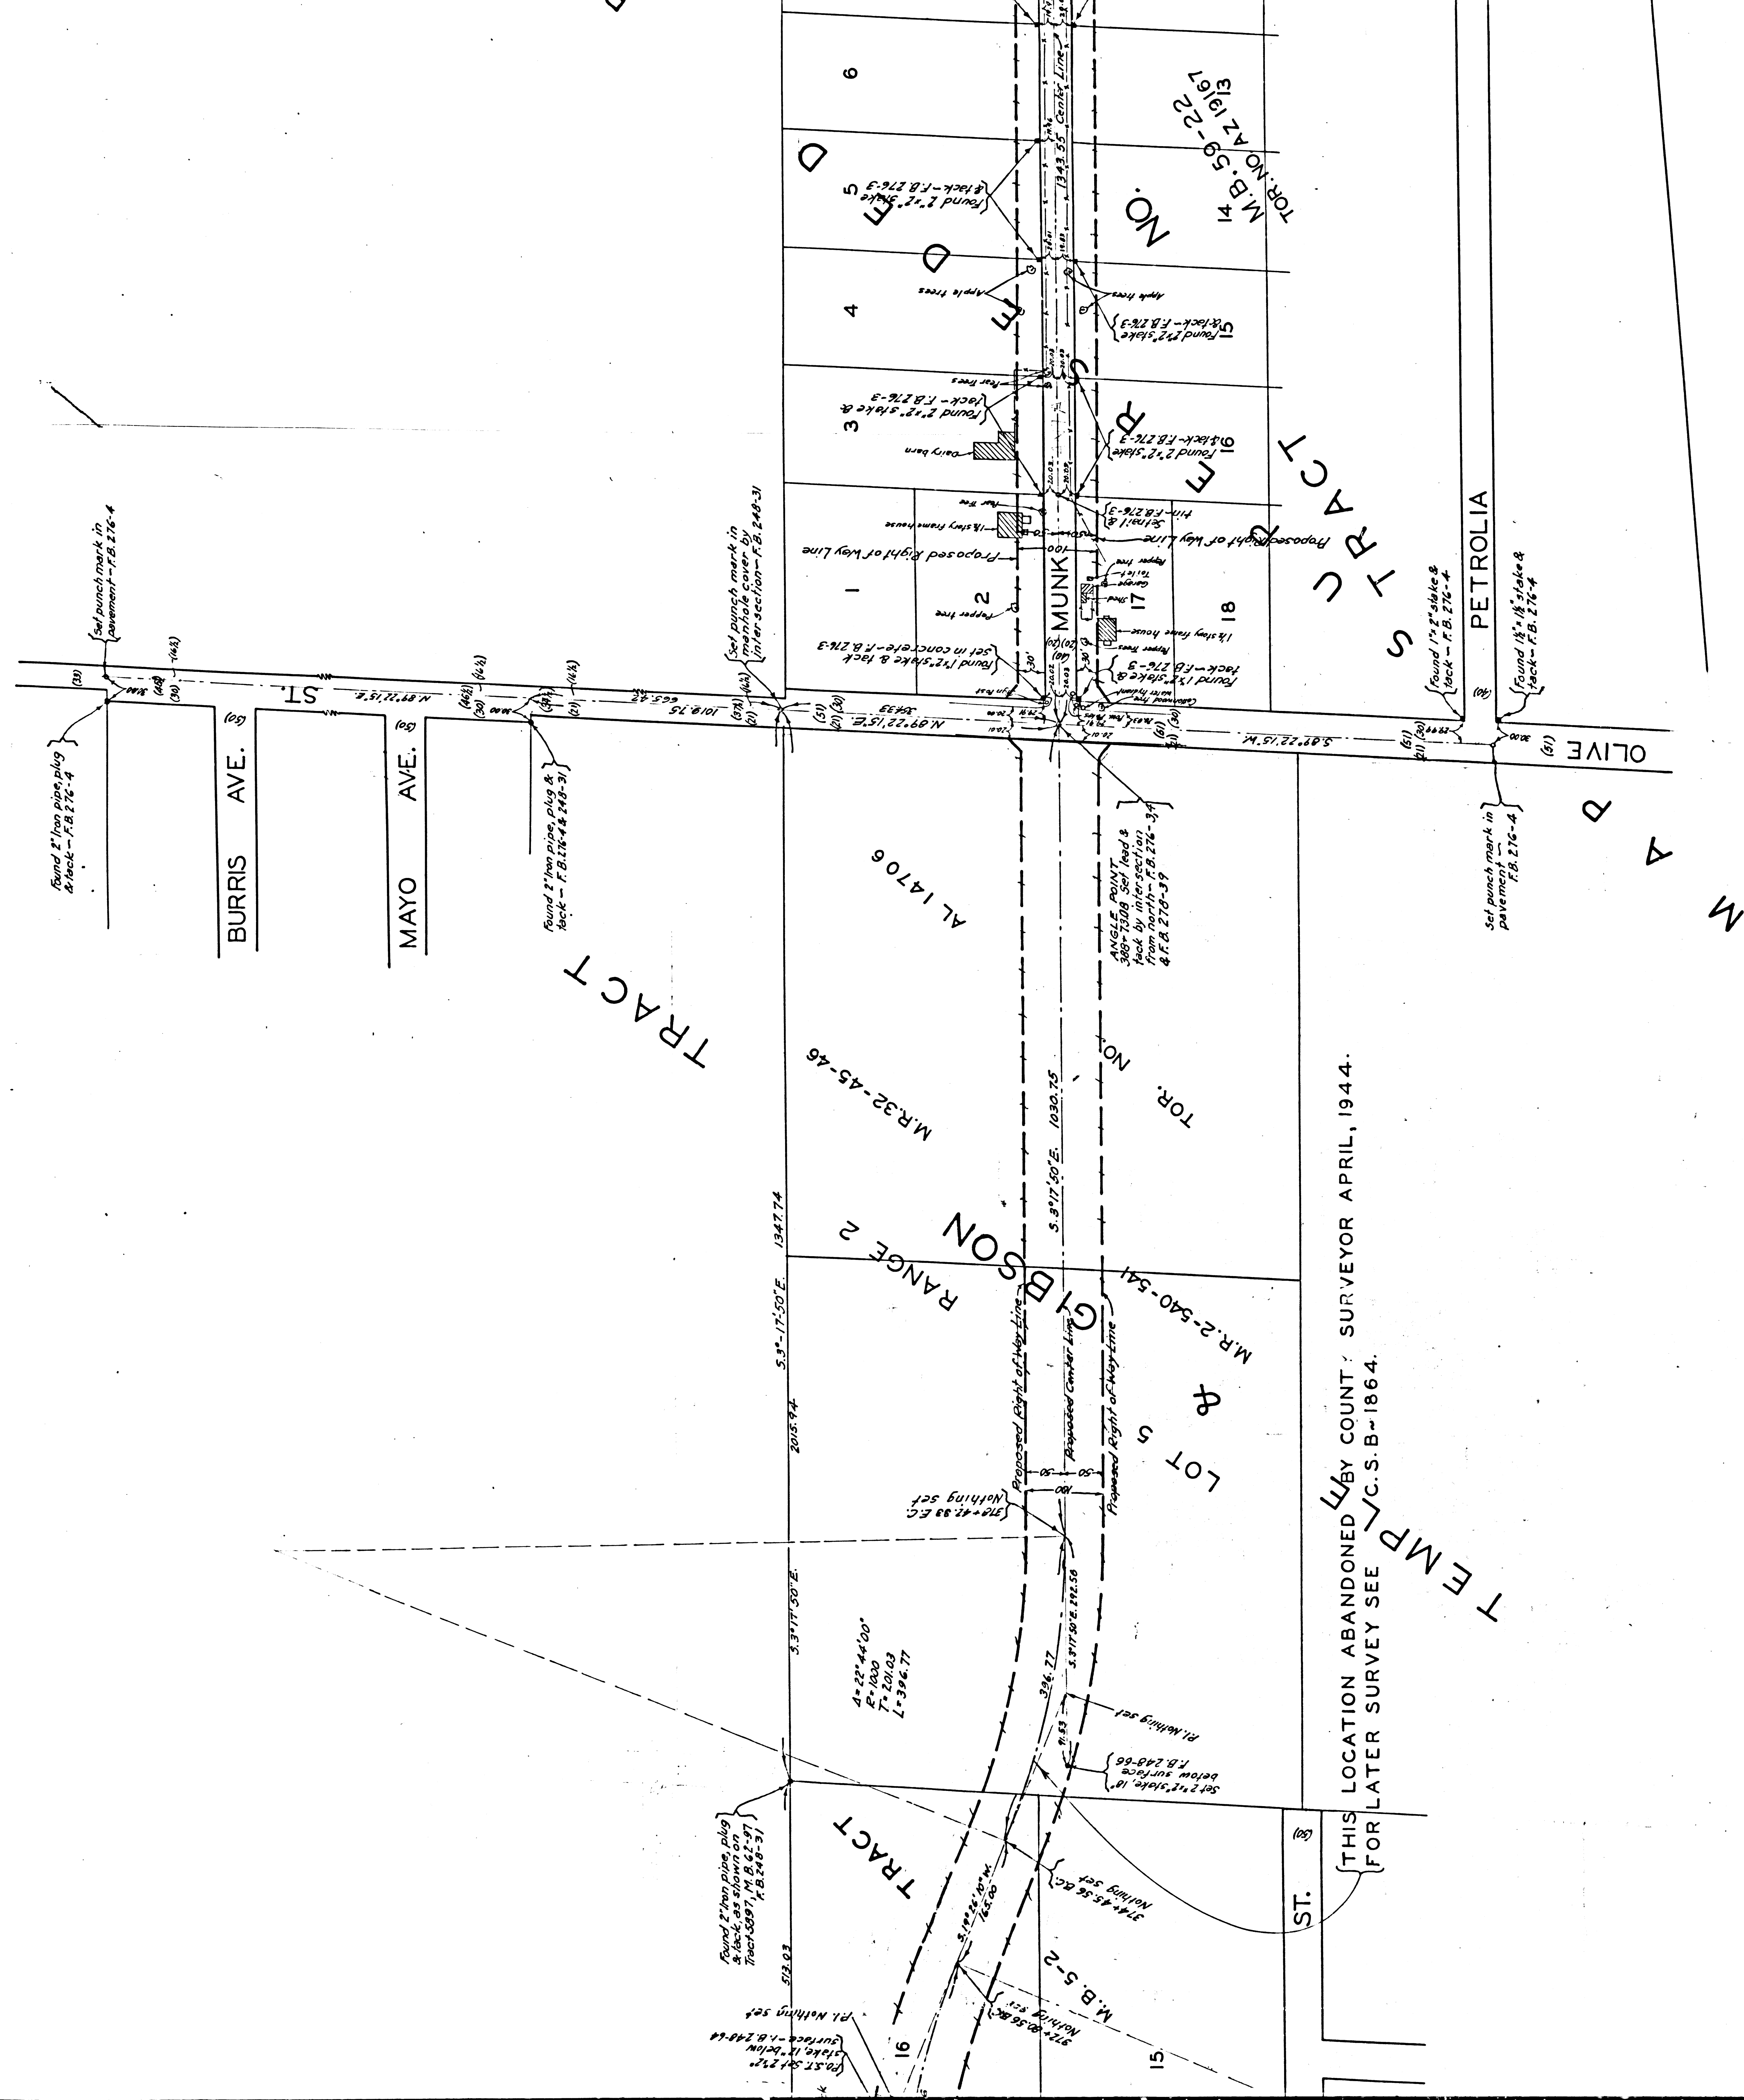

CS 8974 SHT. 3
A5 OF A6

4
6
8
10
12
14
16
18
20
22
24
26
28
30
32
34
36
38
40
42
44
46
48
50
52
54
56
58
60
62
64
66
68
70
72
74
76
78
80
82
84
86
88
90
92
94
96
98
100

Y
B

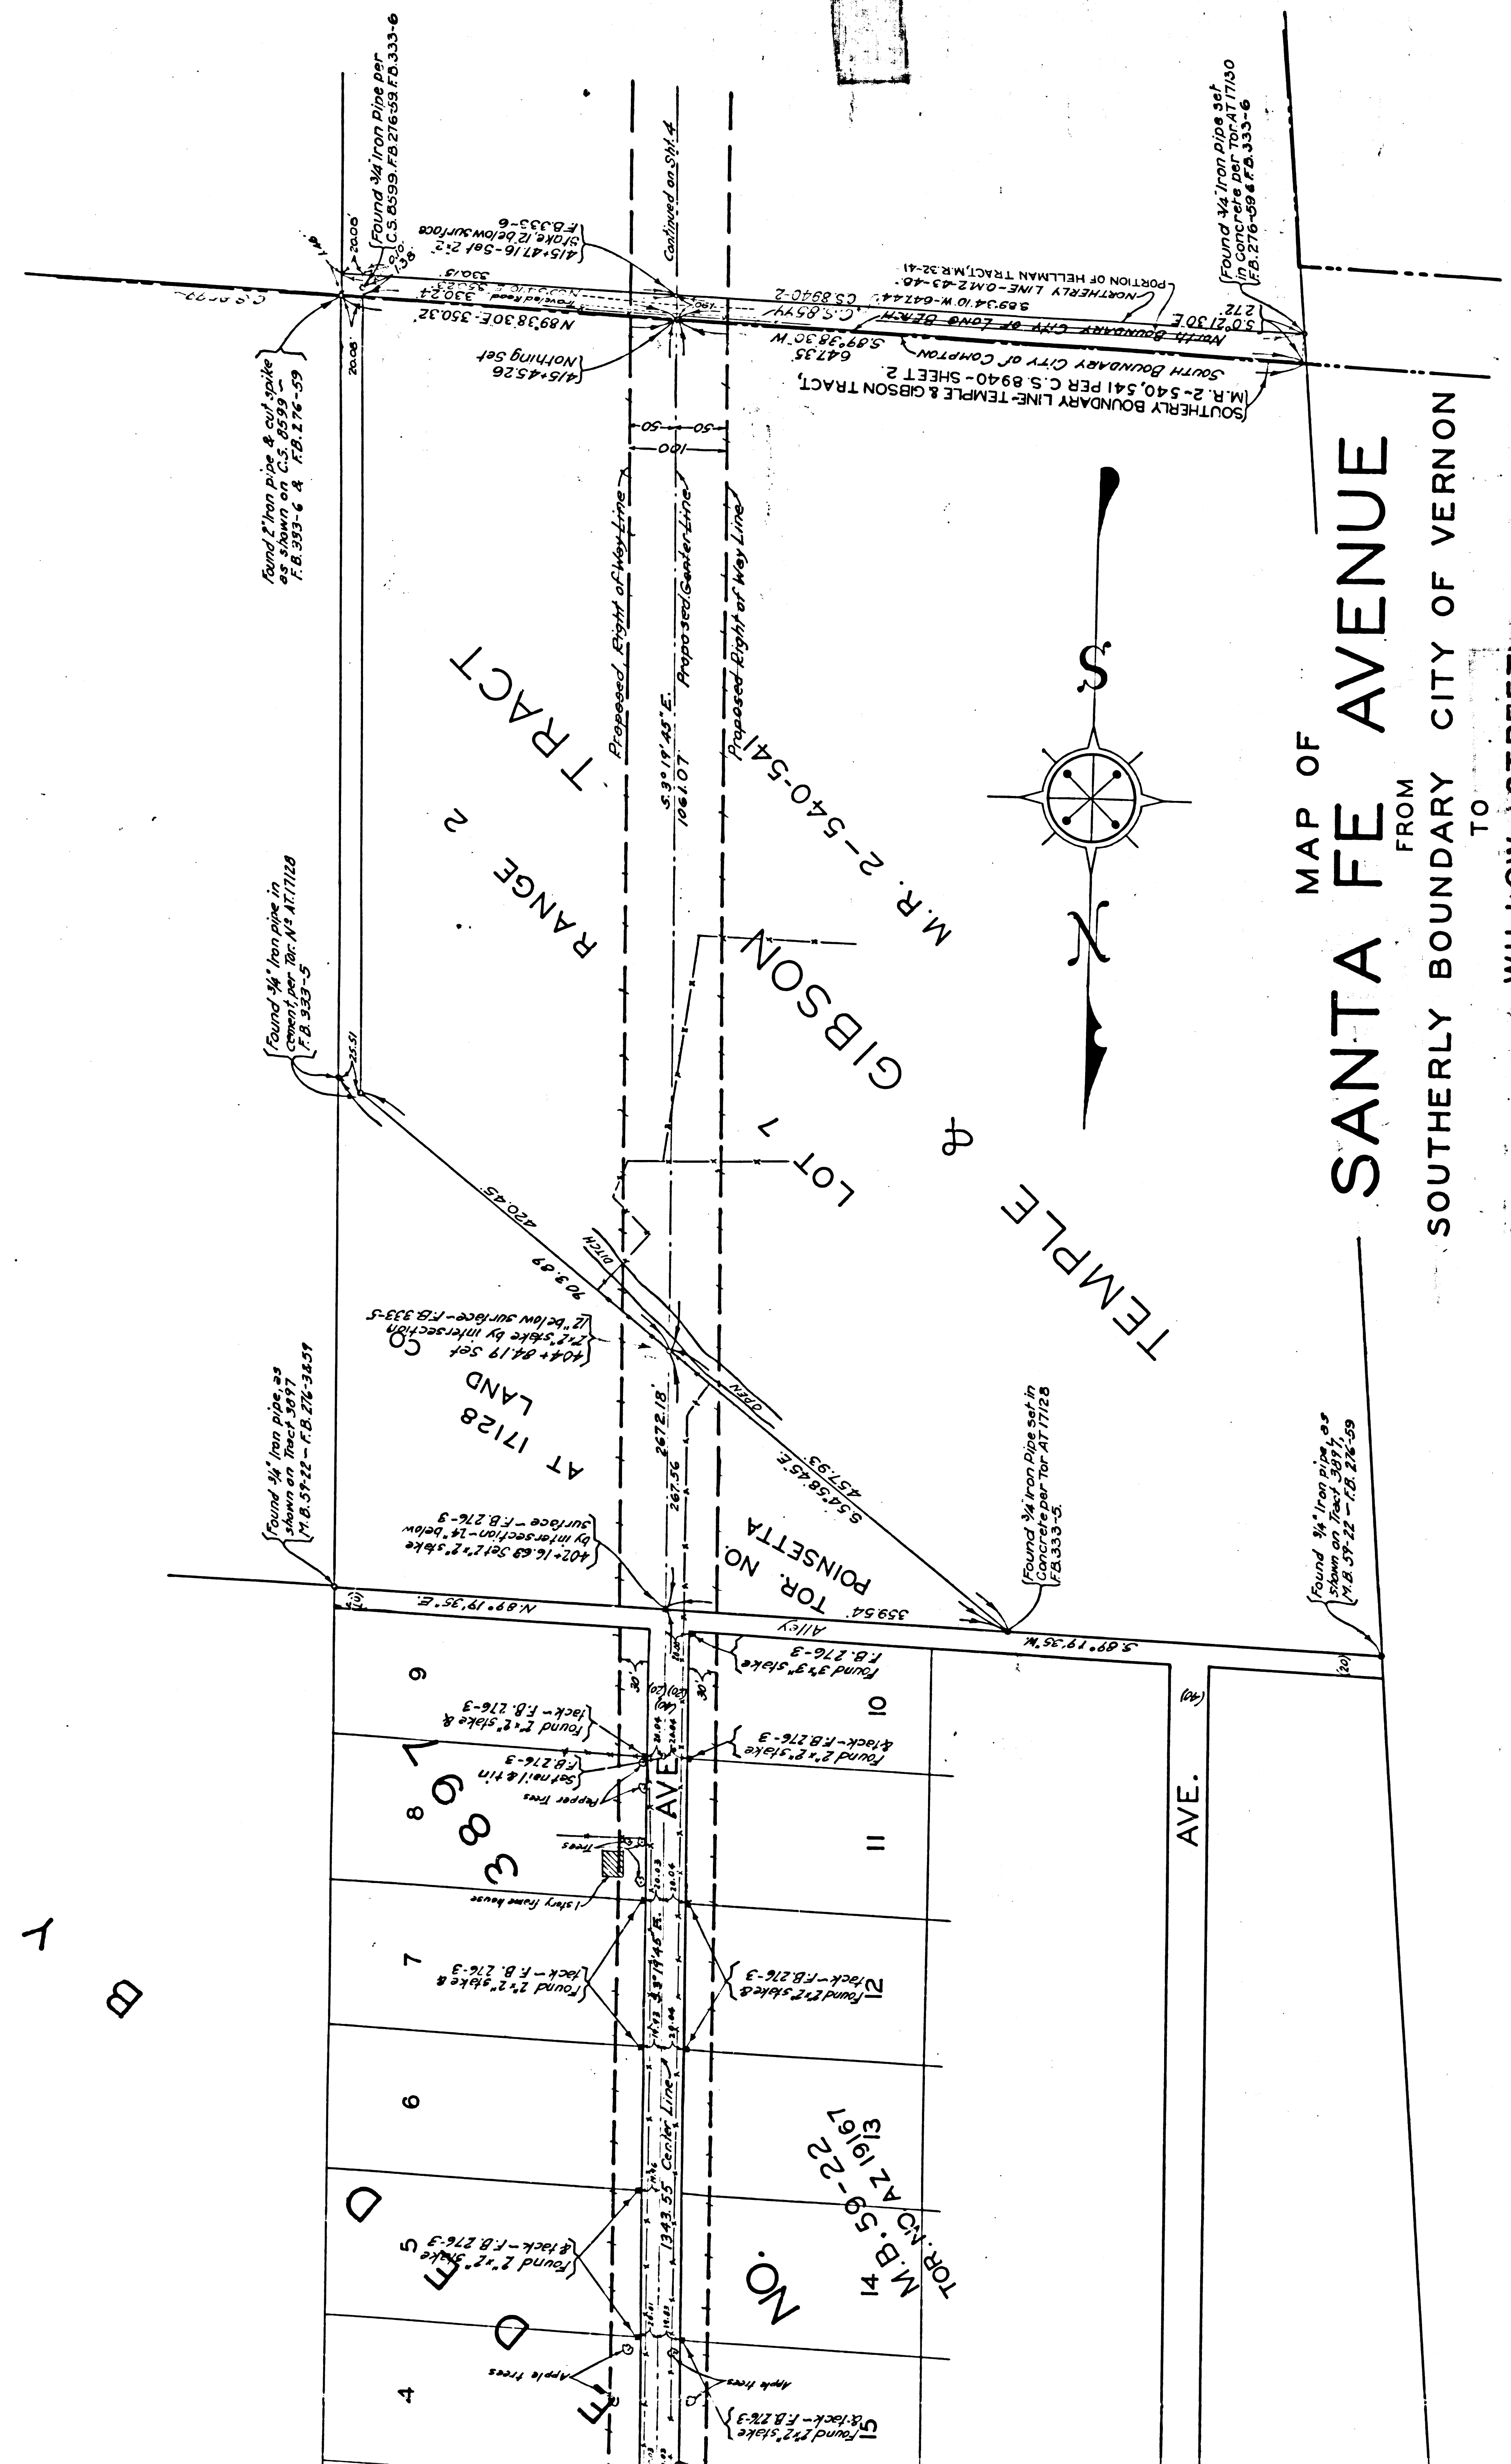

MAP OF
SANTA FE AVENUE
FROM
SOUTHERLY BOUNDARY CITY OF VERNON
TO
WILLOW STREET

COUNTY SURVEYORS MAP NO. 8974.
SHEET NO. 3 OF 5 SHEETS.
SCALE - 1 INCH = 100 FT.

ACQUISITION AND IMPROVEMENT DISTRICT NO. 85.
WORK ORDER NO. 4085.

J.E. ROCKHOLD - COUNTY SURVEYOR.
SURVEYED JAN. 1927 - JAN. 1928.

SURVEYED UNDER INSTRUCTIONS OF THE
BOARD OF SUPERVISORS PER ORDER DATED
NOV. 22 1926.

BEARINGS ARE BASED ON THE BEARING OF
TWEEDY ROAD PER C.S. 8855 SHT. 2.

F.B. 276-1-59 F.B. 248-31-66
F.B. 276-9-39 F.B. 333-6

FIELD WORK BY.....L.S. HAMMOND
OFFICE WORK BY.....F.A. WOOD

CHECKED BY.....A.A. ROESER

NOTE:-
THIS MAP SUPERSEDED BY C.S. B-1864.
APRIL 1944.

C	S	8	5	7	4	SHT.	3
A	6	OF	A	6			