

Owner


TRACT

M.B. 22-16

Nº 2102


MORGAN

S.T.

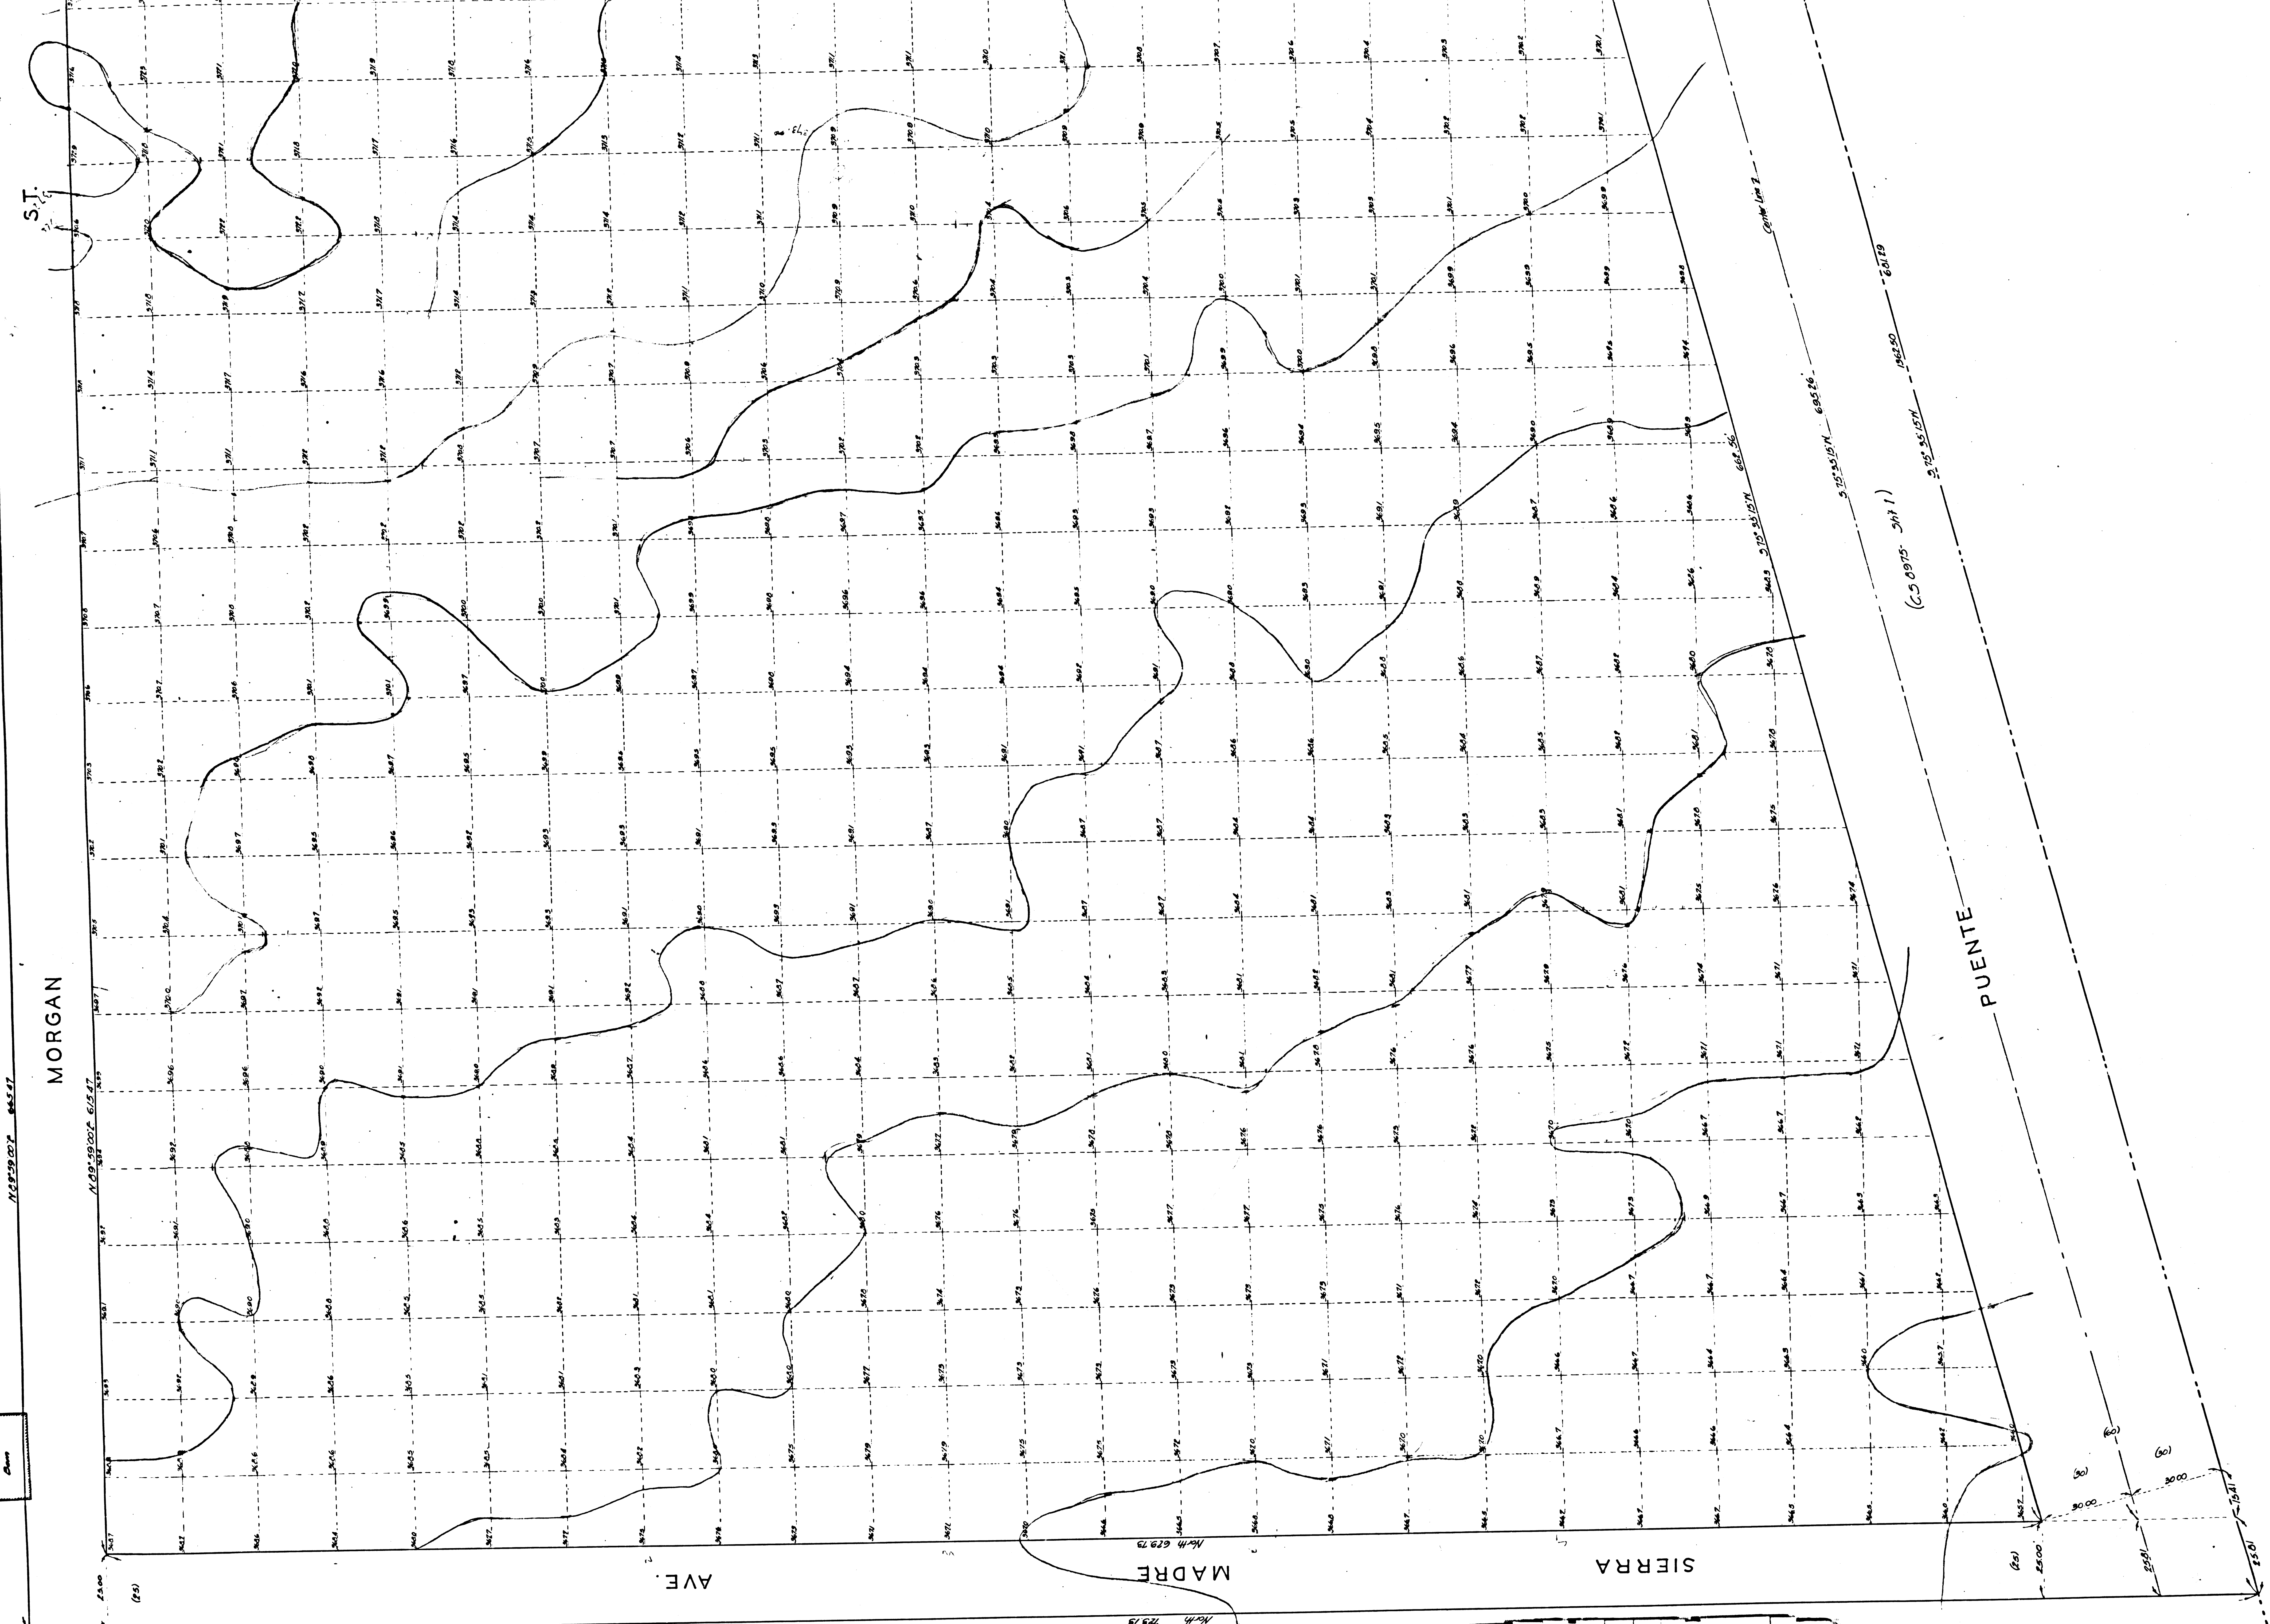

CS 8975 SHT. 2
A1 OF A2

ST.

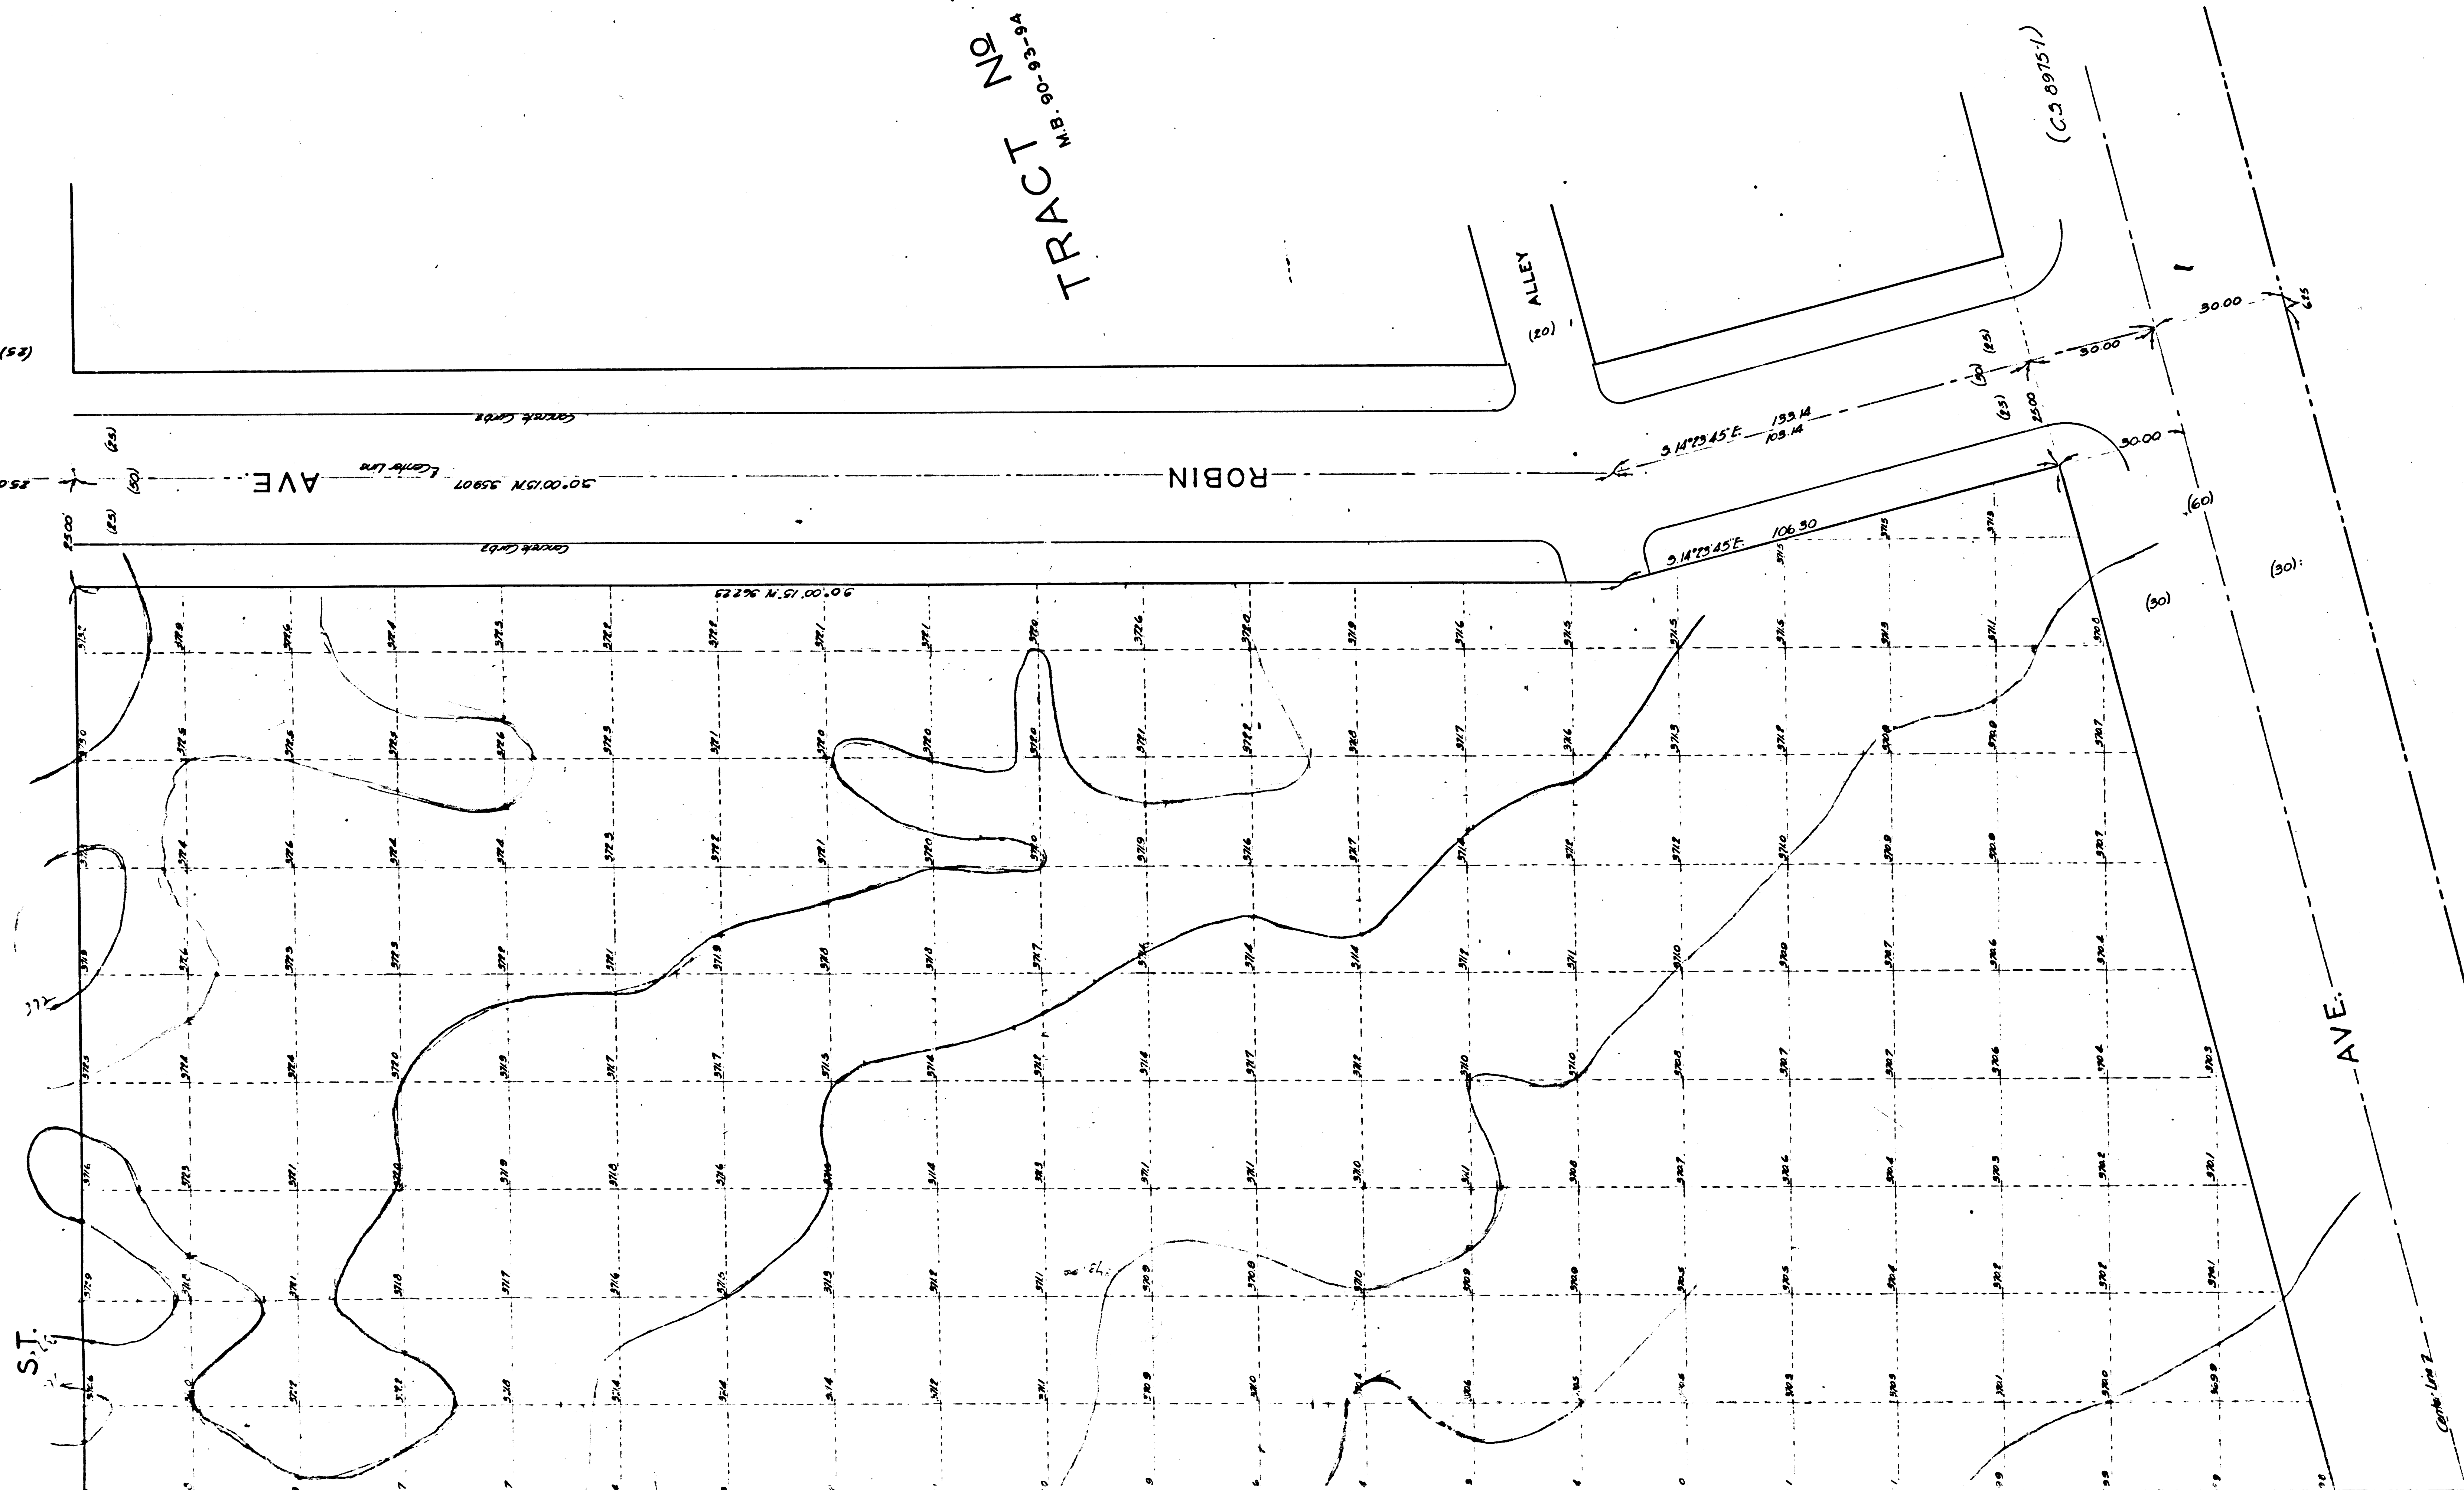

TRACT NO. 7541
M.B. 90-93-94

TOPOGRAPHY MAP
OF PROPOSED
MORGAN PARK
AT
BALDWIN PARK
COUNTY SURVEYORS MAP NO 8975

SHEET 2 OF 2 SHEETS
SCALE 1 INCH = 20 FT.
ACQUISITION AND IMPROVEMENT DISTRICT NO. 113
WORK ORDER NO. 4113
JE. ROCKHOLD COUNTY SURVEYOR
SURVEYED NOV. 1927
SURVEYED UNDER INSTRUCTIONS OF THE
BOARD OF SUPERVISORS PER ORDER DATED
MAY 16, 1927
BEARINGS ARE BASED ON THE BEARING OF
WEST LINE OF TRACT NO. 7541
M.B. 90-94
L.B. 377 - 1-92

FIELD WORK BY...C.V. CRUMLEY
OFFICE WORK BY...IRA YOUNG
CHECKED BY...D. M. FINLEY

Per Bondsman on CS 8975-311

Point Ave. changed to San Bernardino Rd. D. 49-218
San Bernardino Rd. - Ramona Blvd. D. 49-222

CS	8	9	7	5	SHT. 2
A	2	OF	A	2	