


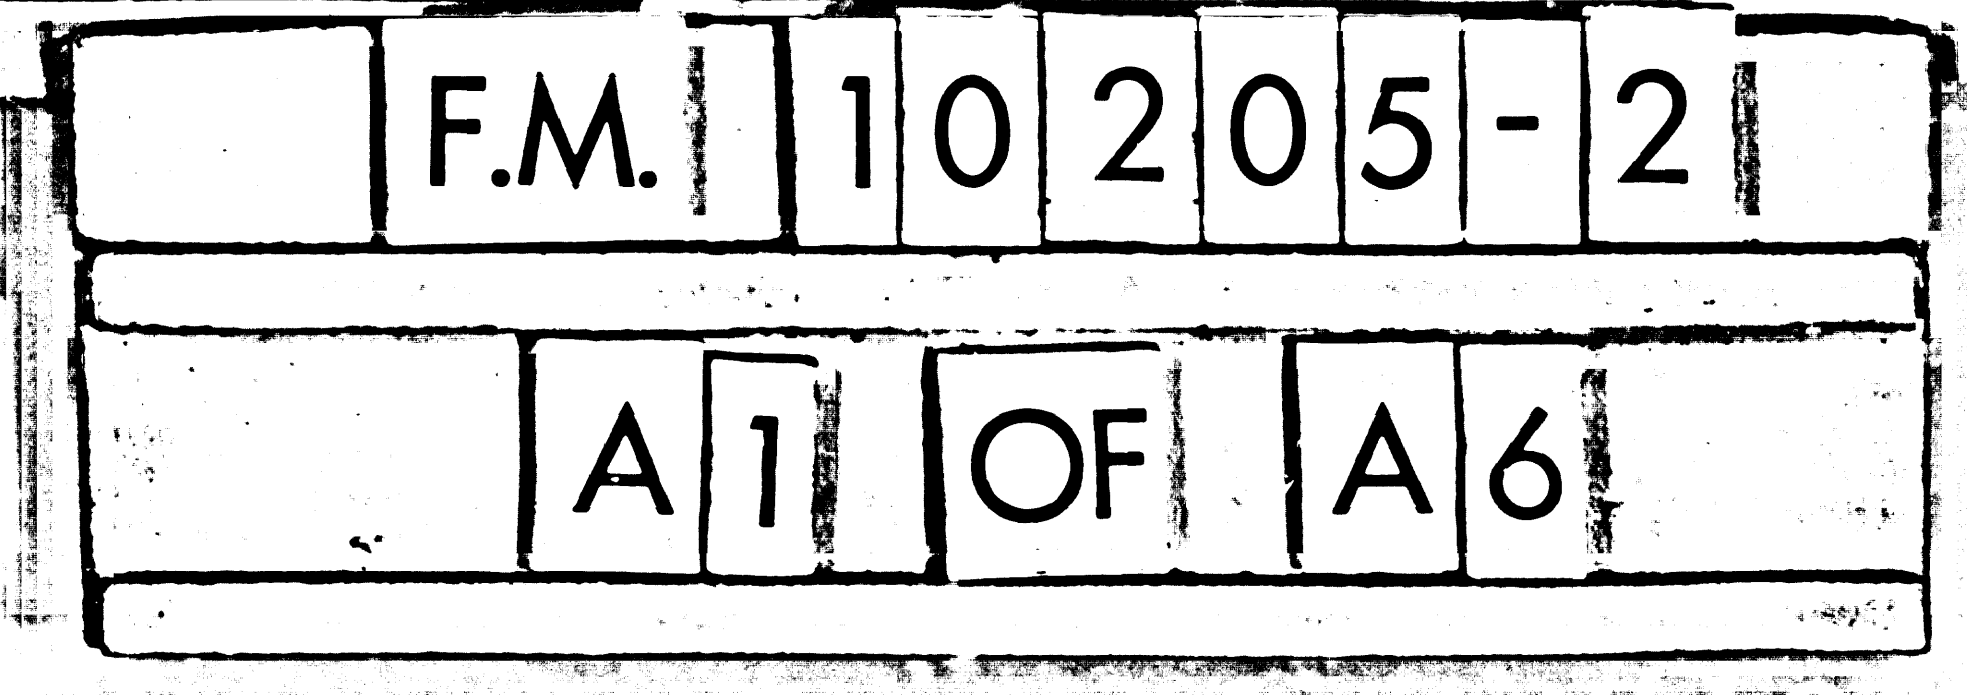

2	CAL				
DIV	COUNTY	ROUTE	SEC.	SHEET No.	TOTAL SHEETS
VII	L.A.	9	G	9	31

Approved: *P. J. ...*
 Div. Eng. Div. VII.
 Engineer, Survey and Plans.

REPLAT OF
BONNIE HIGHLAND TRACT
 M.R. 52 P. 21
 Charles V.H. Jones

D: 58-271, O.R. 4784-71
 Orange Grove
 Trees 20' N.S.E. & W.

Sta. 80+98.3 Place 4'x1' R.C. Box
 Culvert (See Detail Sheet No. 26)

Lot A
TRACT No. 1827
 M.B. 20, P. 193
 T.B. Archibald
 Gladys Archibald

SEC. 30
 T. 1N., R. 10W.

DUARTE

AZUSA

Byerly et al.
 D: 64-70, Cert. 2629

Orange Grove
 Trees 20' N.S.E. & W.


Sta. 89+72.5 Place Double 4'x1' R.C. Box Culvert
 (See Detail Sheet No. 28)

Contract Note: -
 Remove Trees marked with X

STATION	LOC. OF P.C. LINE	ELEV. TOP OF PIPE	SIZE Etc. Belonging to
78+00	161	520.37	6" Steel Pipe Buena Vista Water Co.
79+30	163	518.74	6"
80+60	175	516.72	6"
80+68	191	518.11	4" Davis Addition
80+81	41	516.63	4"
81+04	30.8	516.05	12" Conc. Boardsley Water Co.
81+53	16.6	516.37	12"

Width of Roadbed 60' ±
 Cut Slopes 1:1
 Fill Slopes 1 1/2: 1 (and 4:1)

Profile grade is theoretical crown

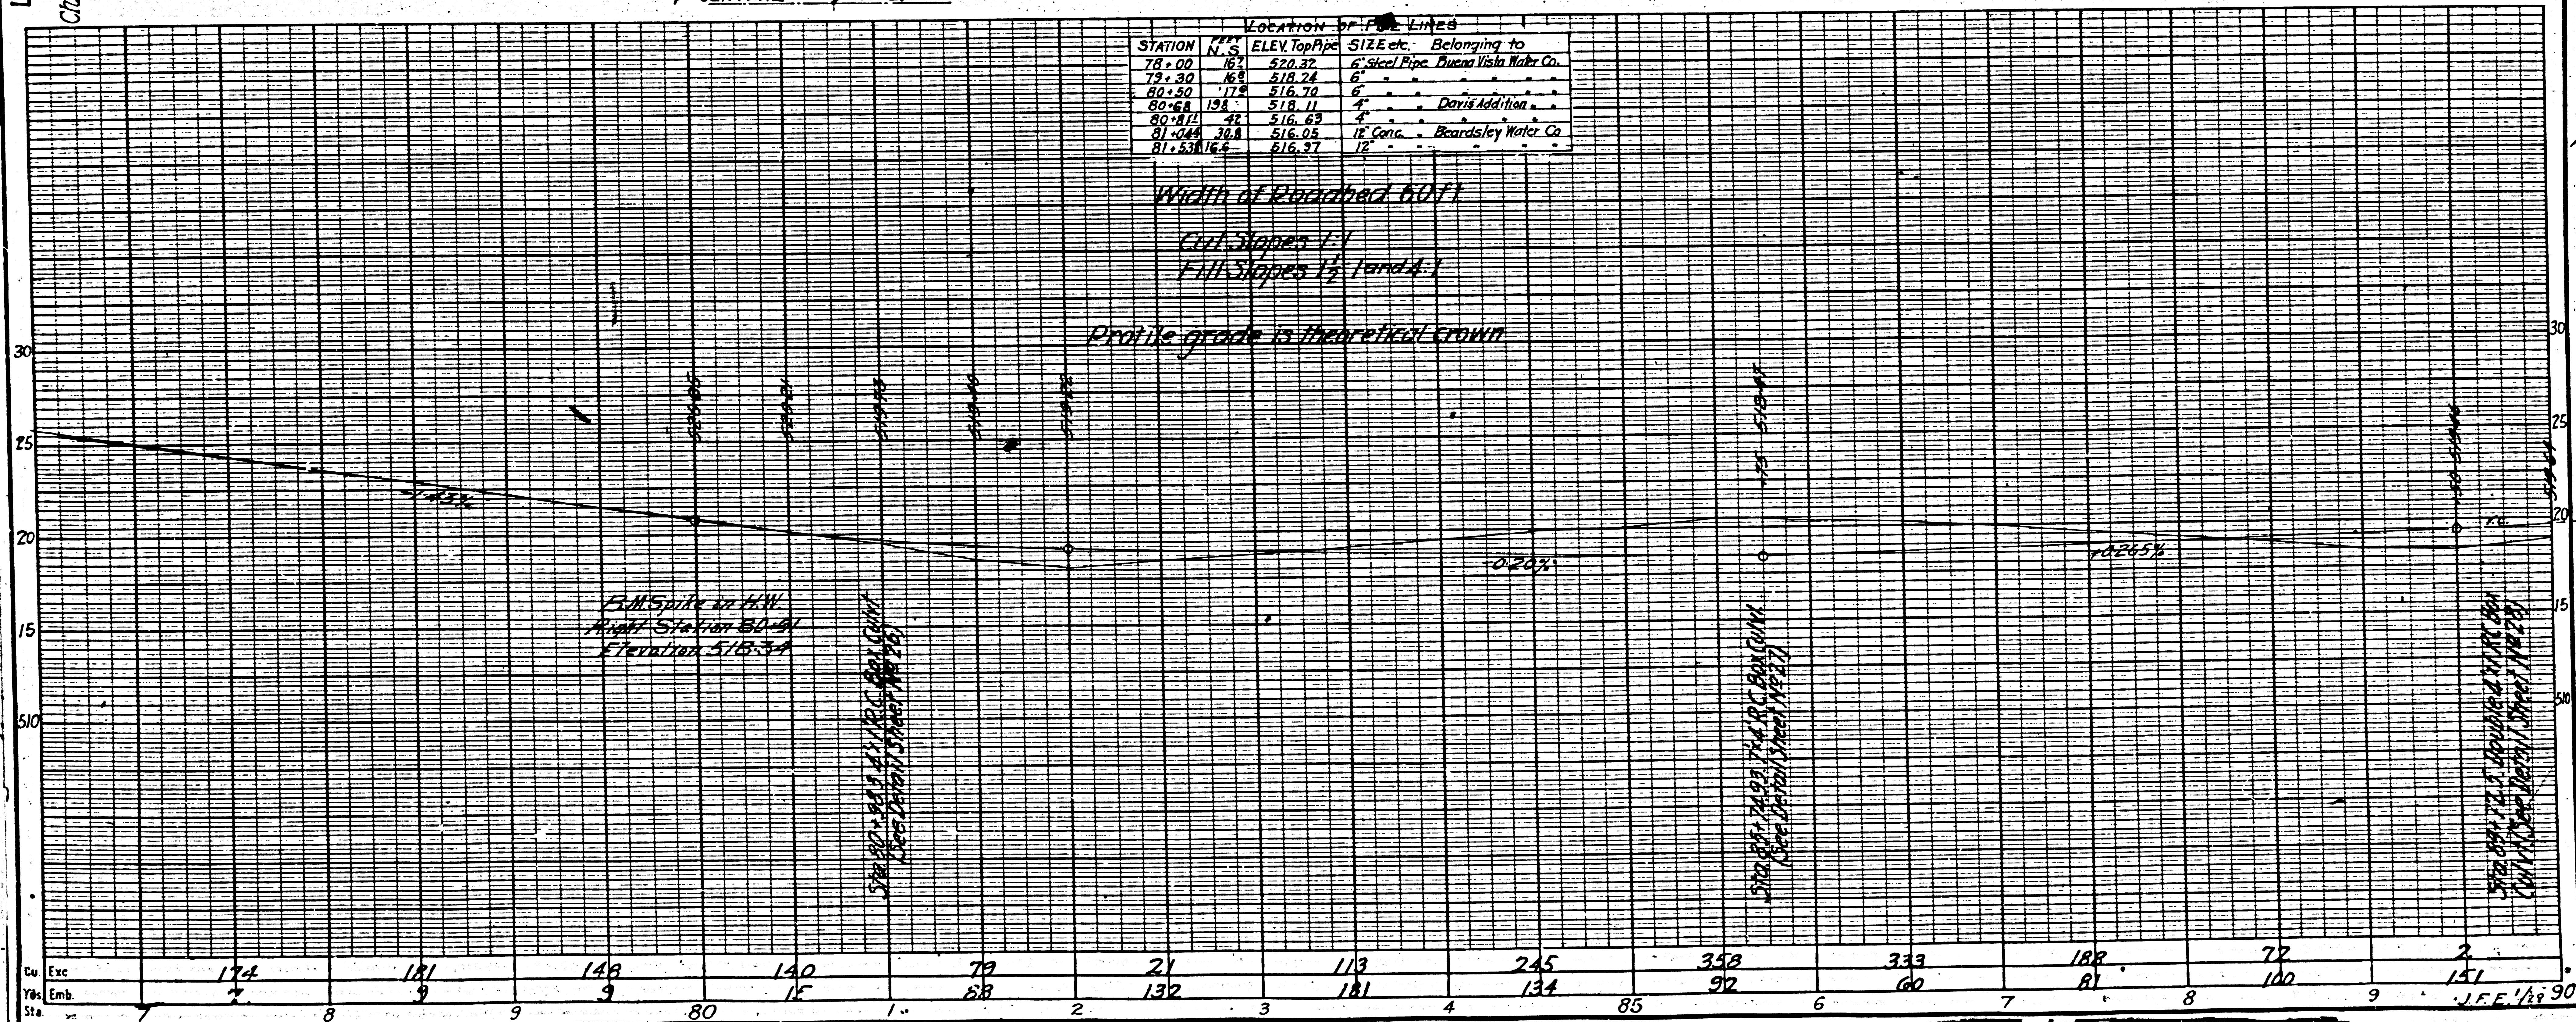

F.M. 10205-21
 A2 OF A6



DIV.	COUNTY	ROUTE	SEC.	SHEET No	TOTAL SHEETS
VII	L.A	9	G	10	31

Approved: A. J. Cartledge
Div. Eng. Div. V.11

Engineer, Surveys and Plans.

D:63-189
O.R.7708-198 State Highway Engineer

Nina C.
McNiel
D:63-204-

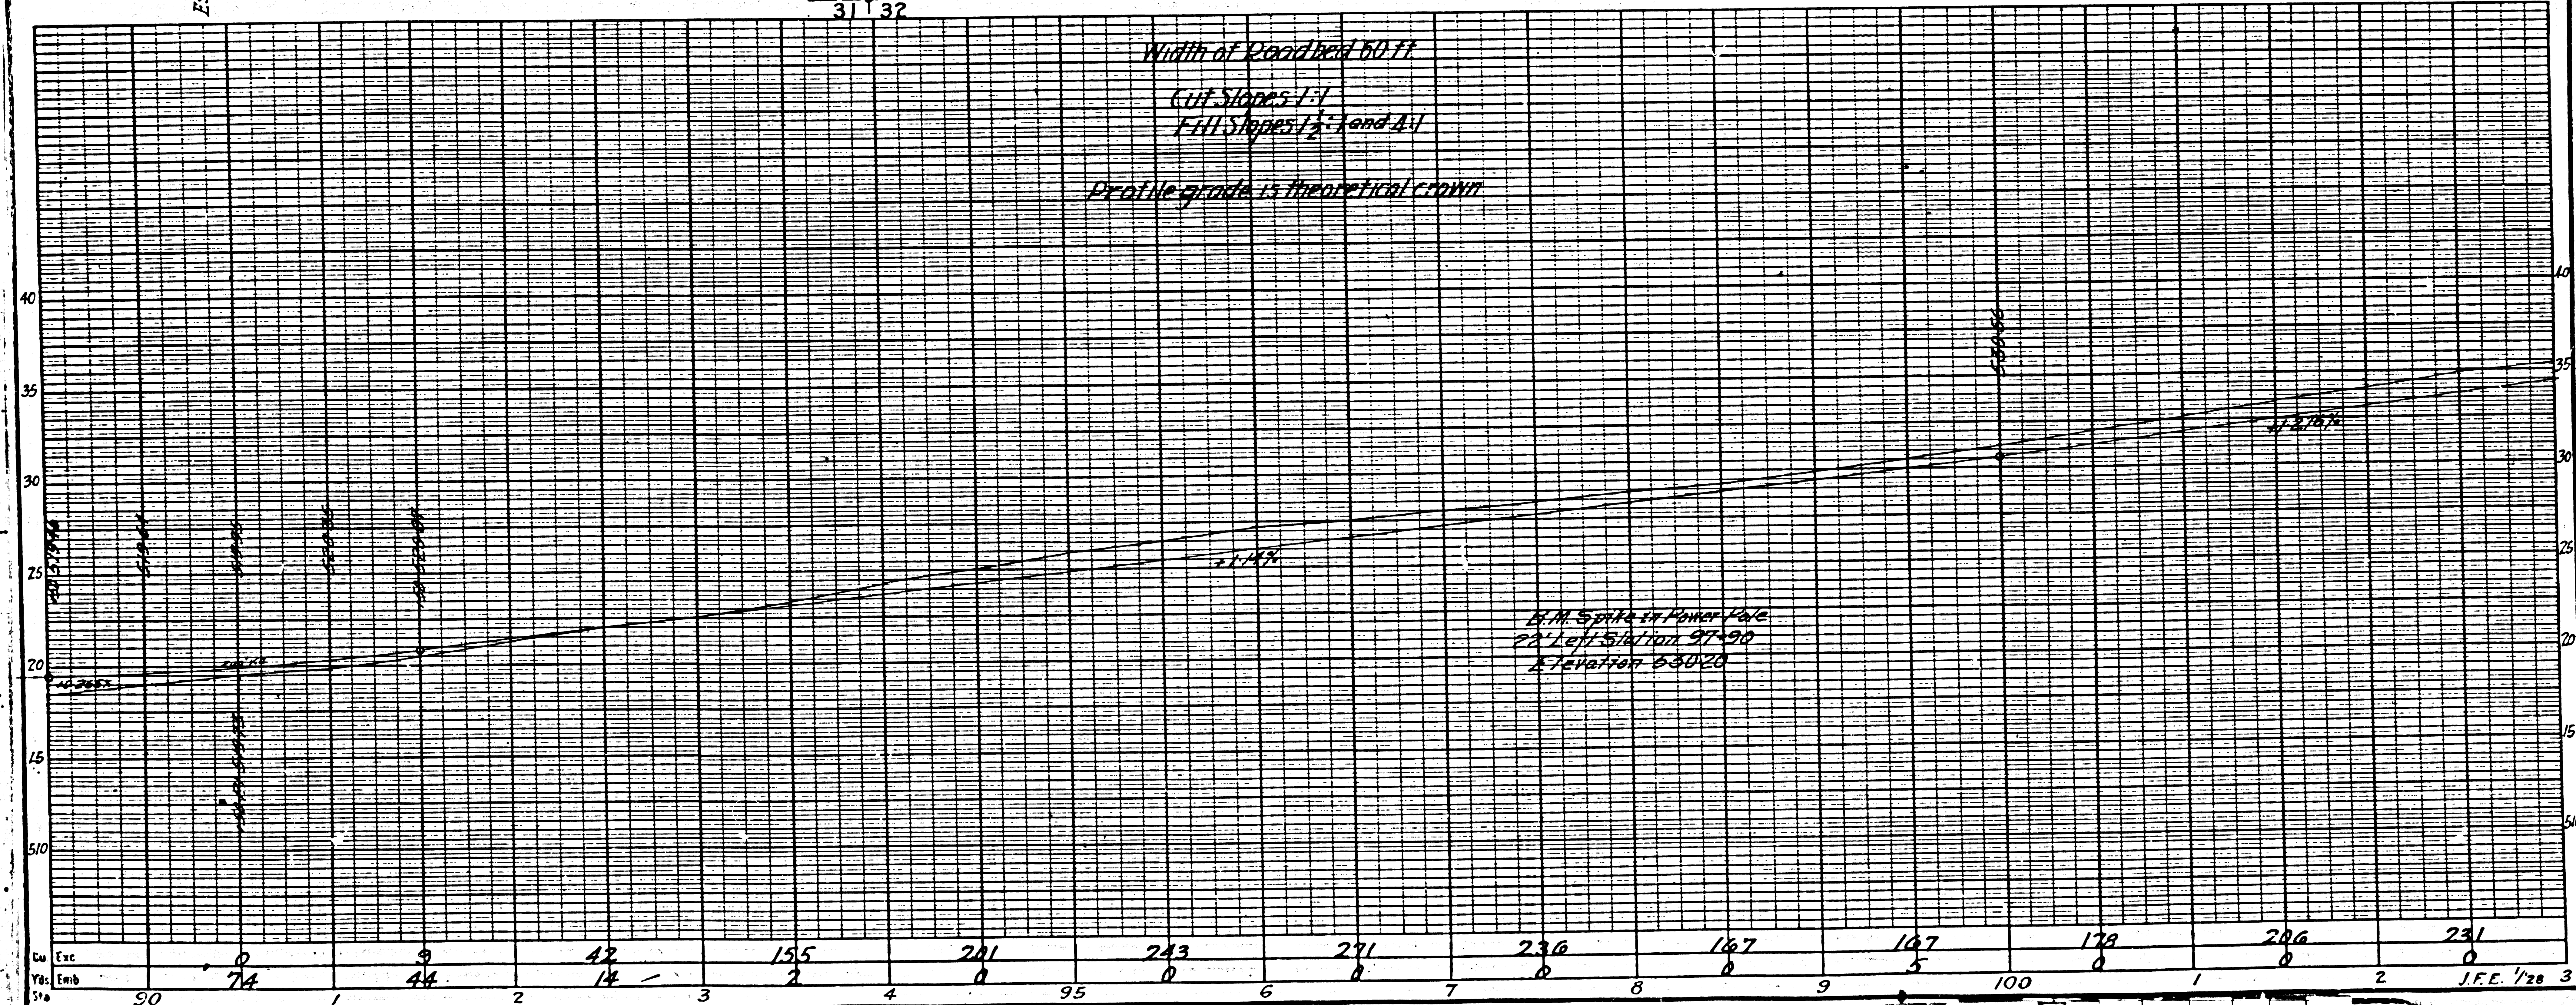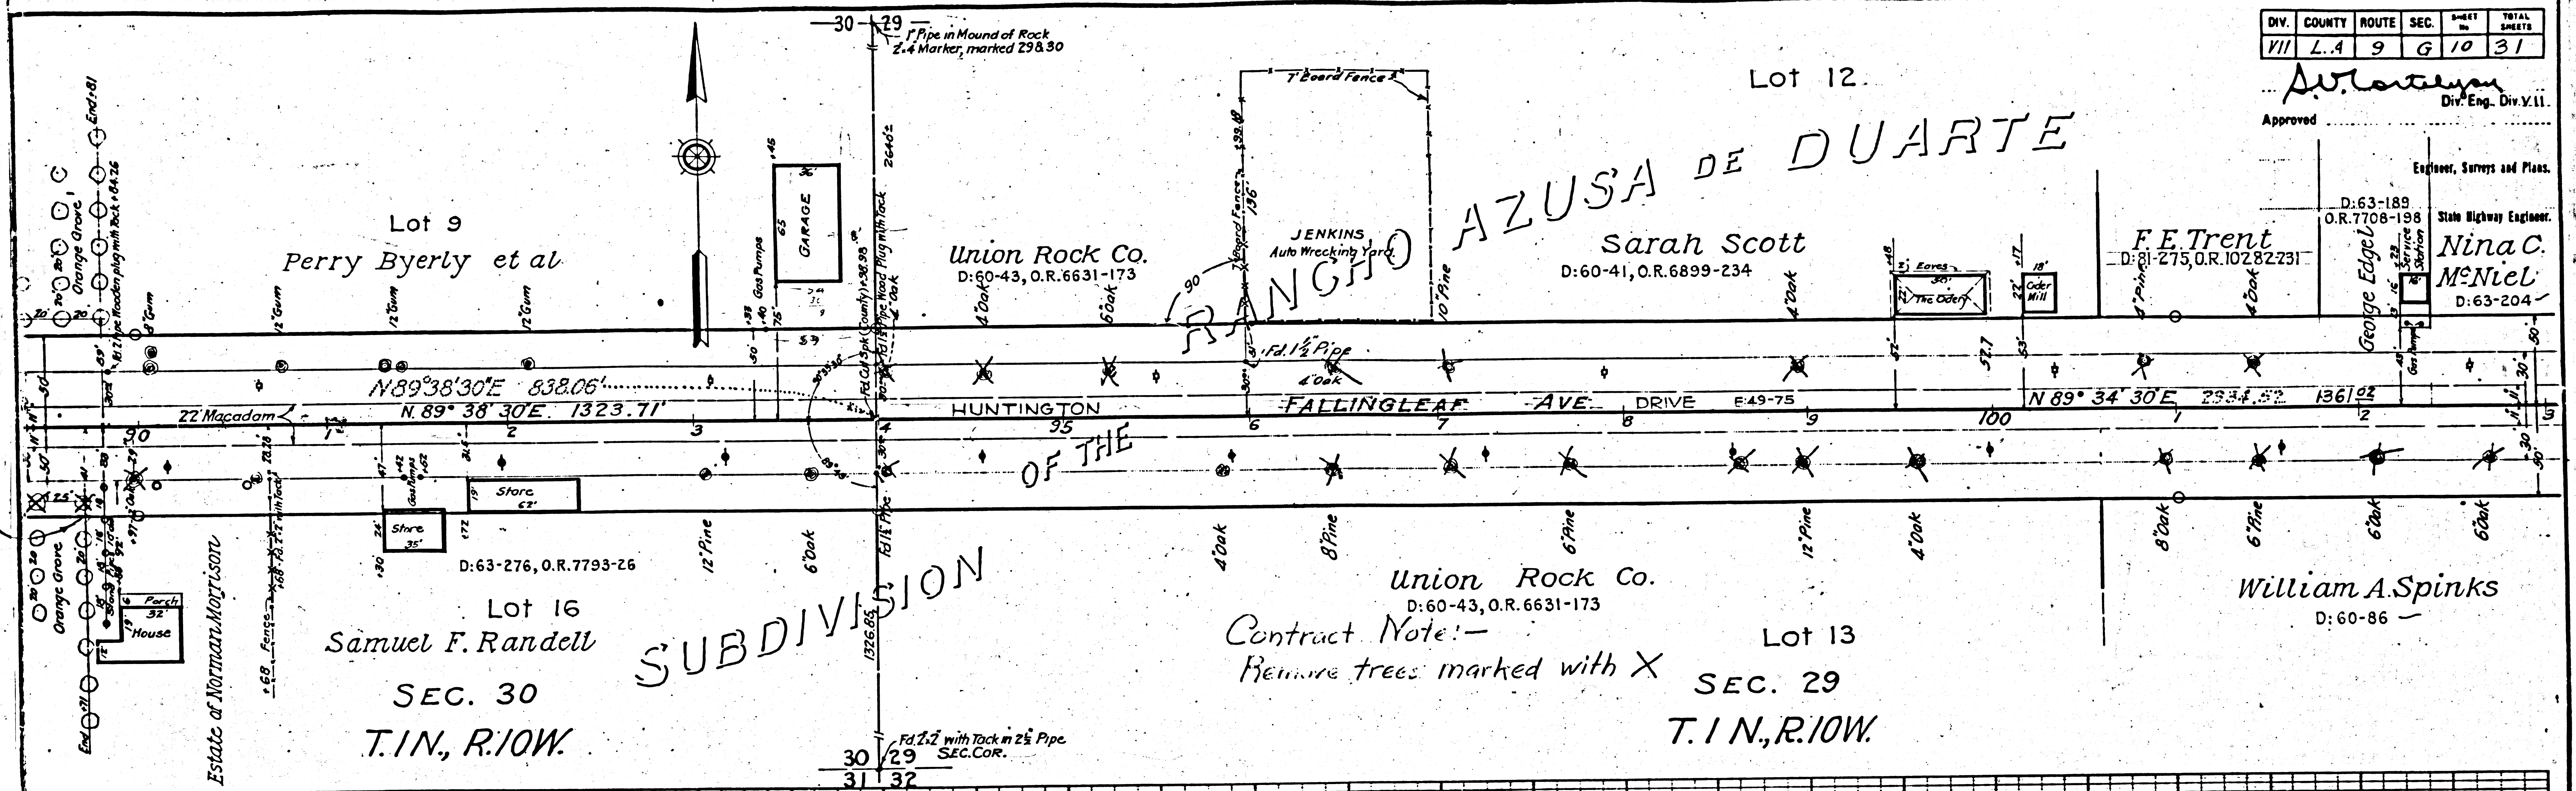


	F.M.	1	0	2	0	5	-	2
	A	3	OF	A	6			


Approved: *D. V. Cortez*
Div. Eng. Div. XII.

Engineer, Surveys and Plans.

State Highway Engineer.

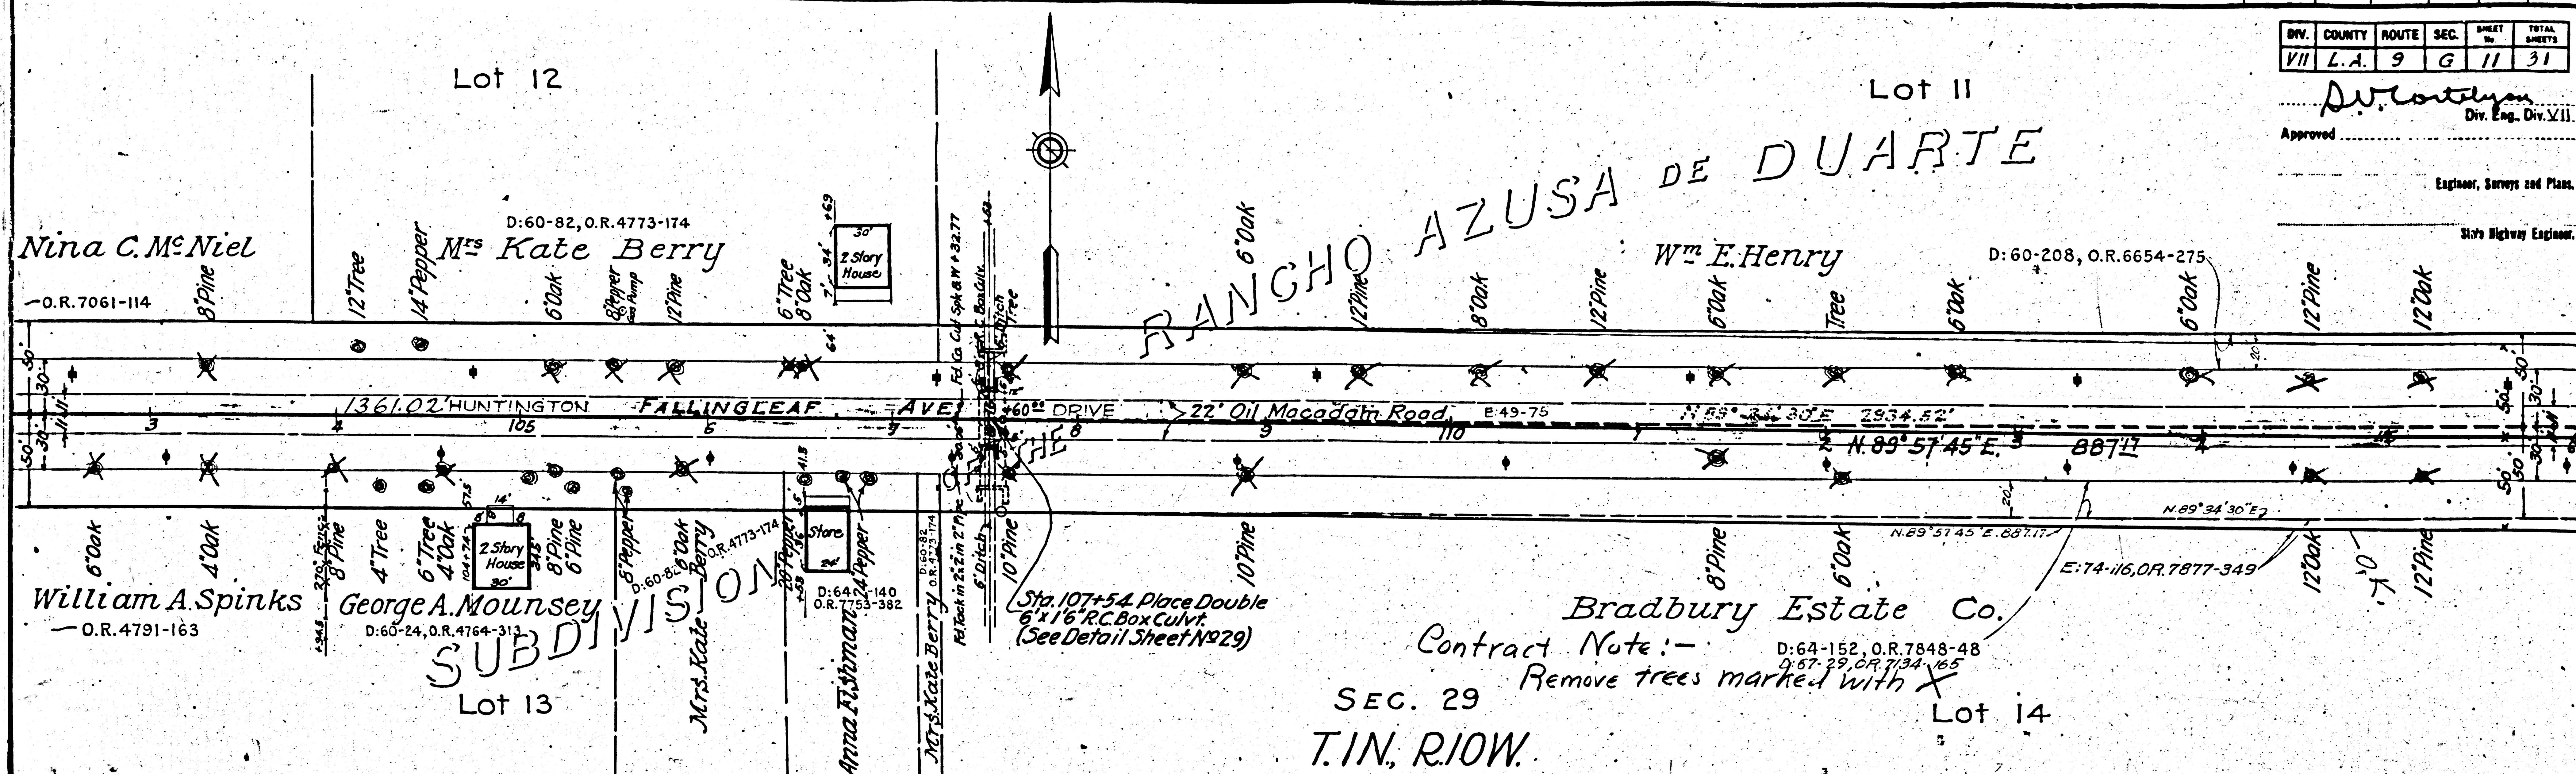

Contract Note: -
Remove trees marked with X
SEC. 29
T.IN. R.10W.
Lot 14

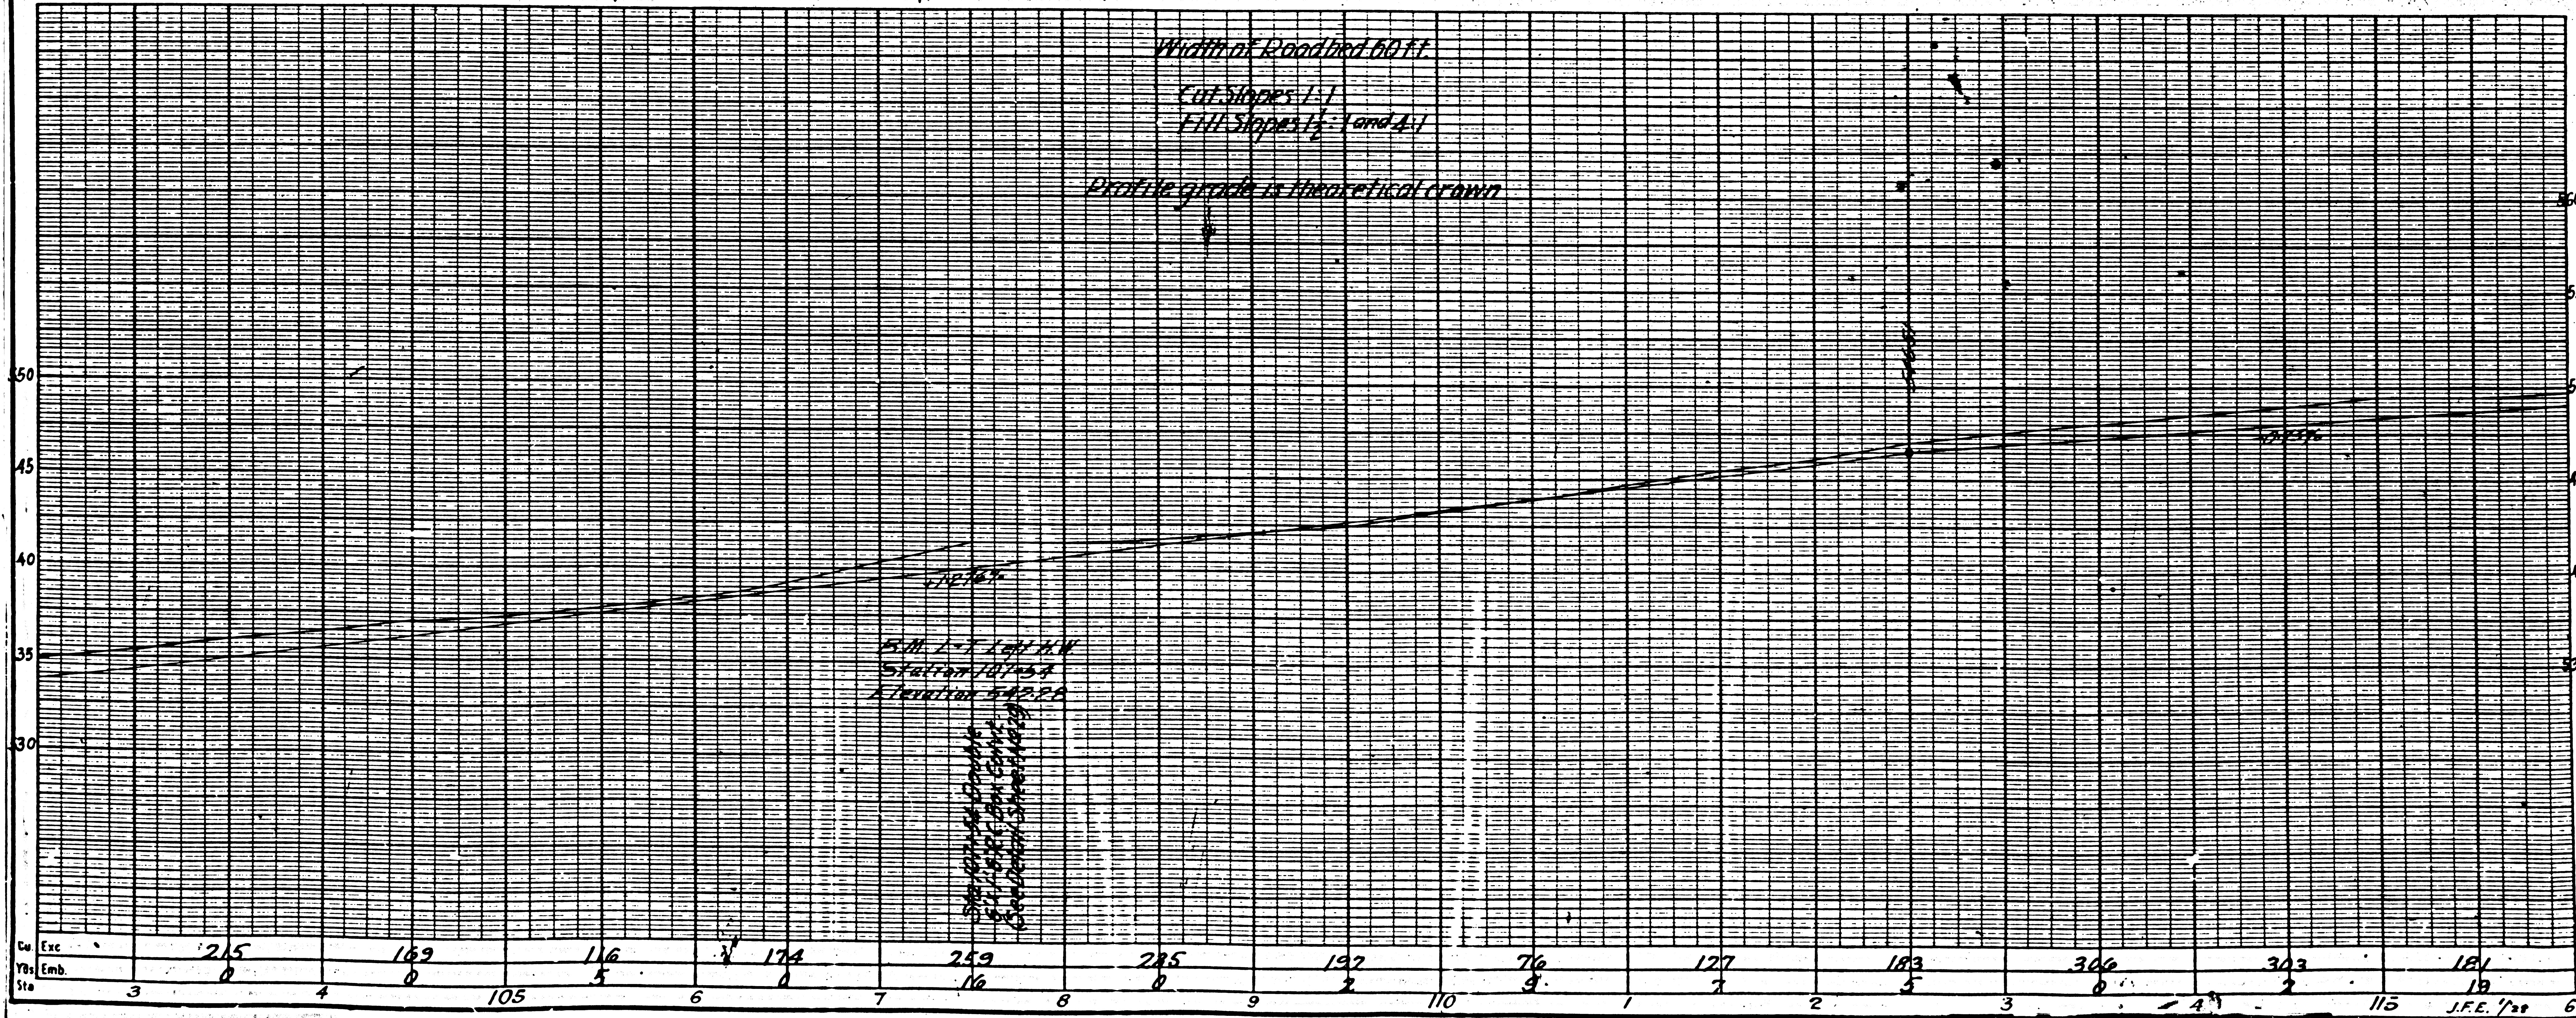

Cu	Exc	215	169	116	174	259	285	192	76	127	183	306	303	184
Vol	Emb	0	0	5	0	16	0	2	9	7	5	0	2	19
Sta		3	4	105	6	7	8	9	110	1	2	3	4	115

A 5 OF A 6

