LONG BEACH CITY

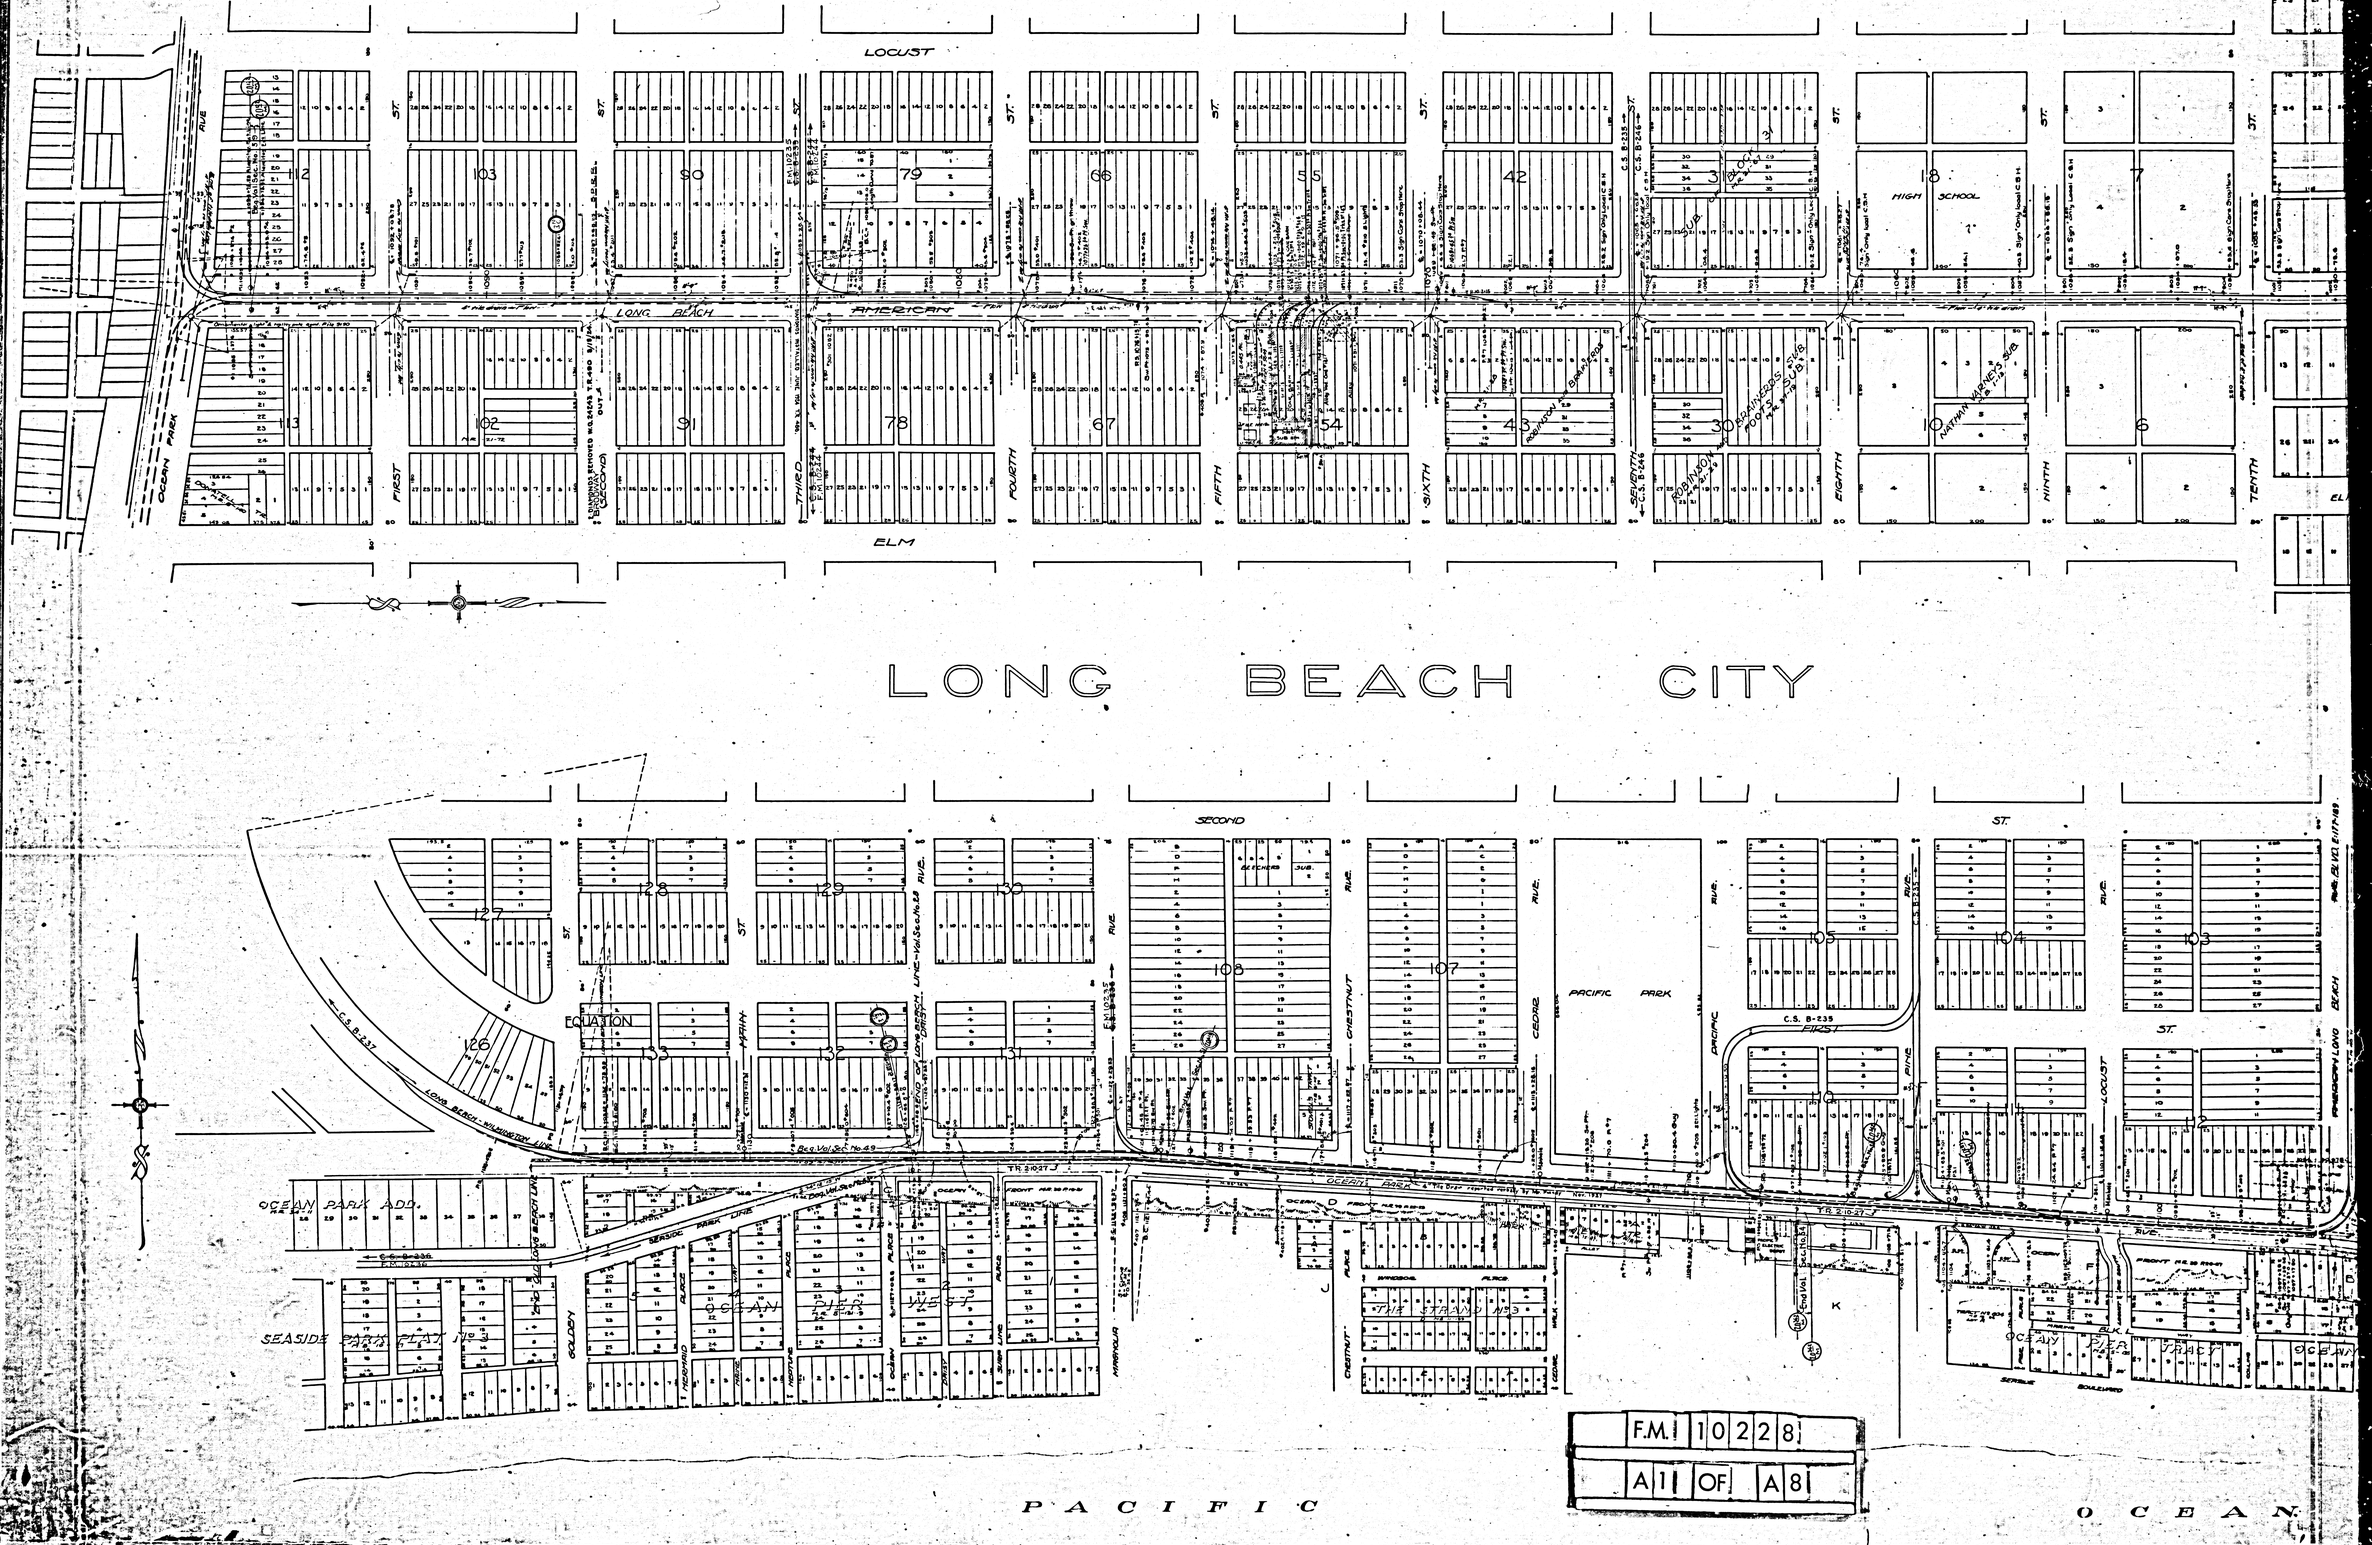

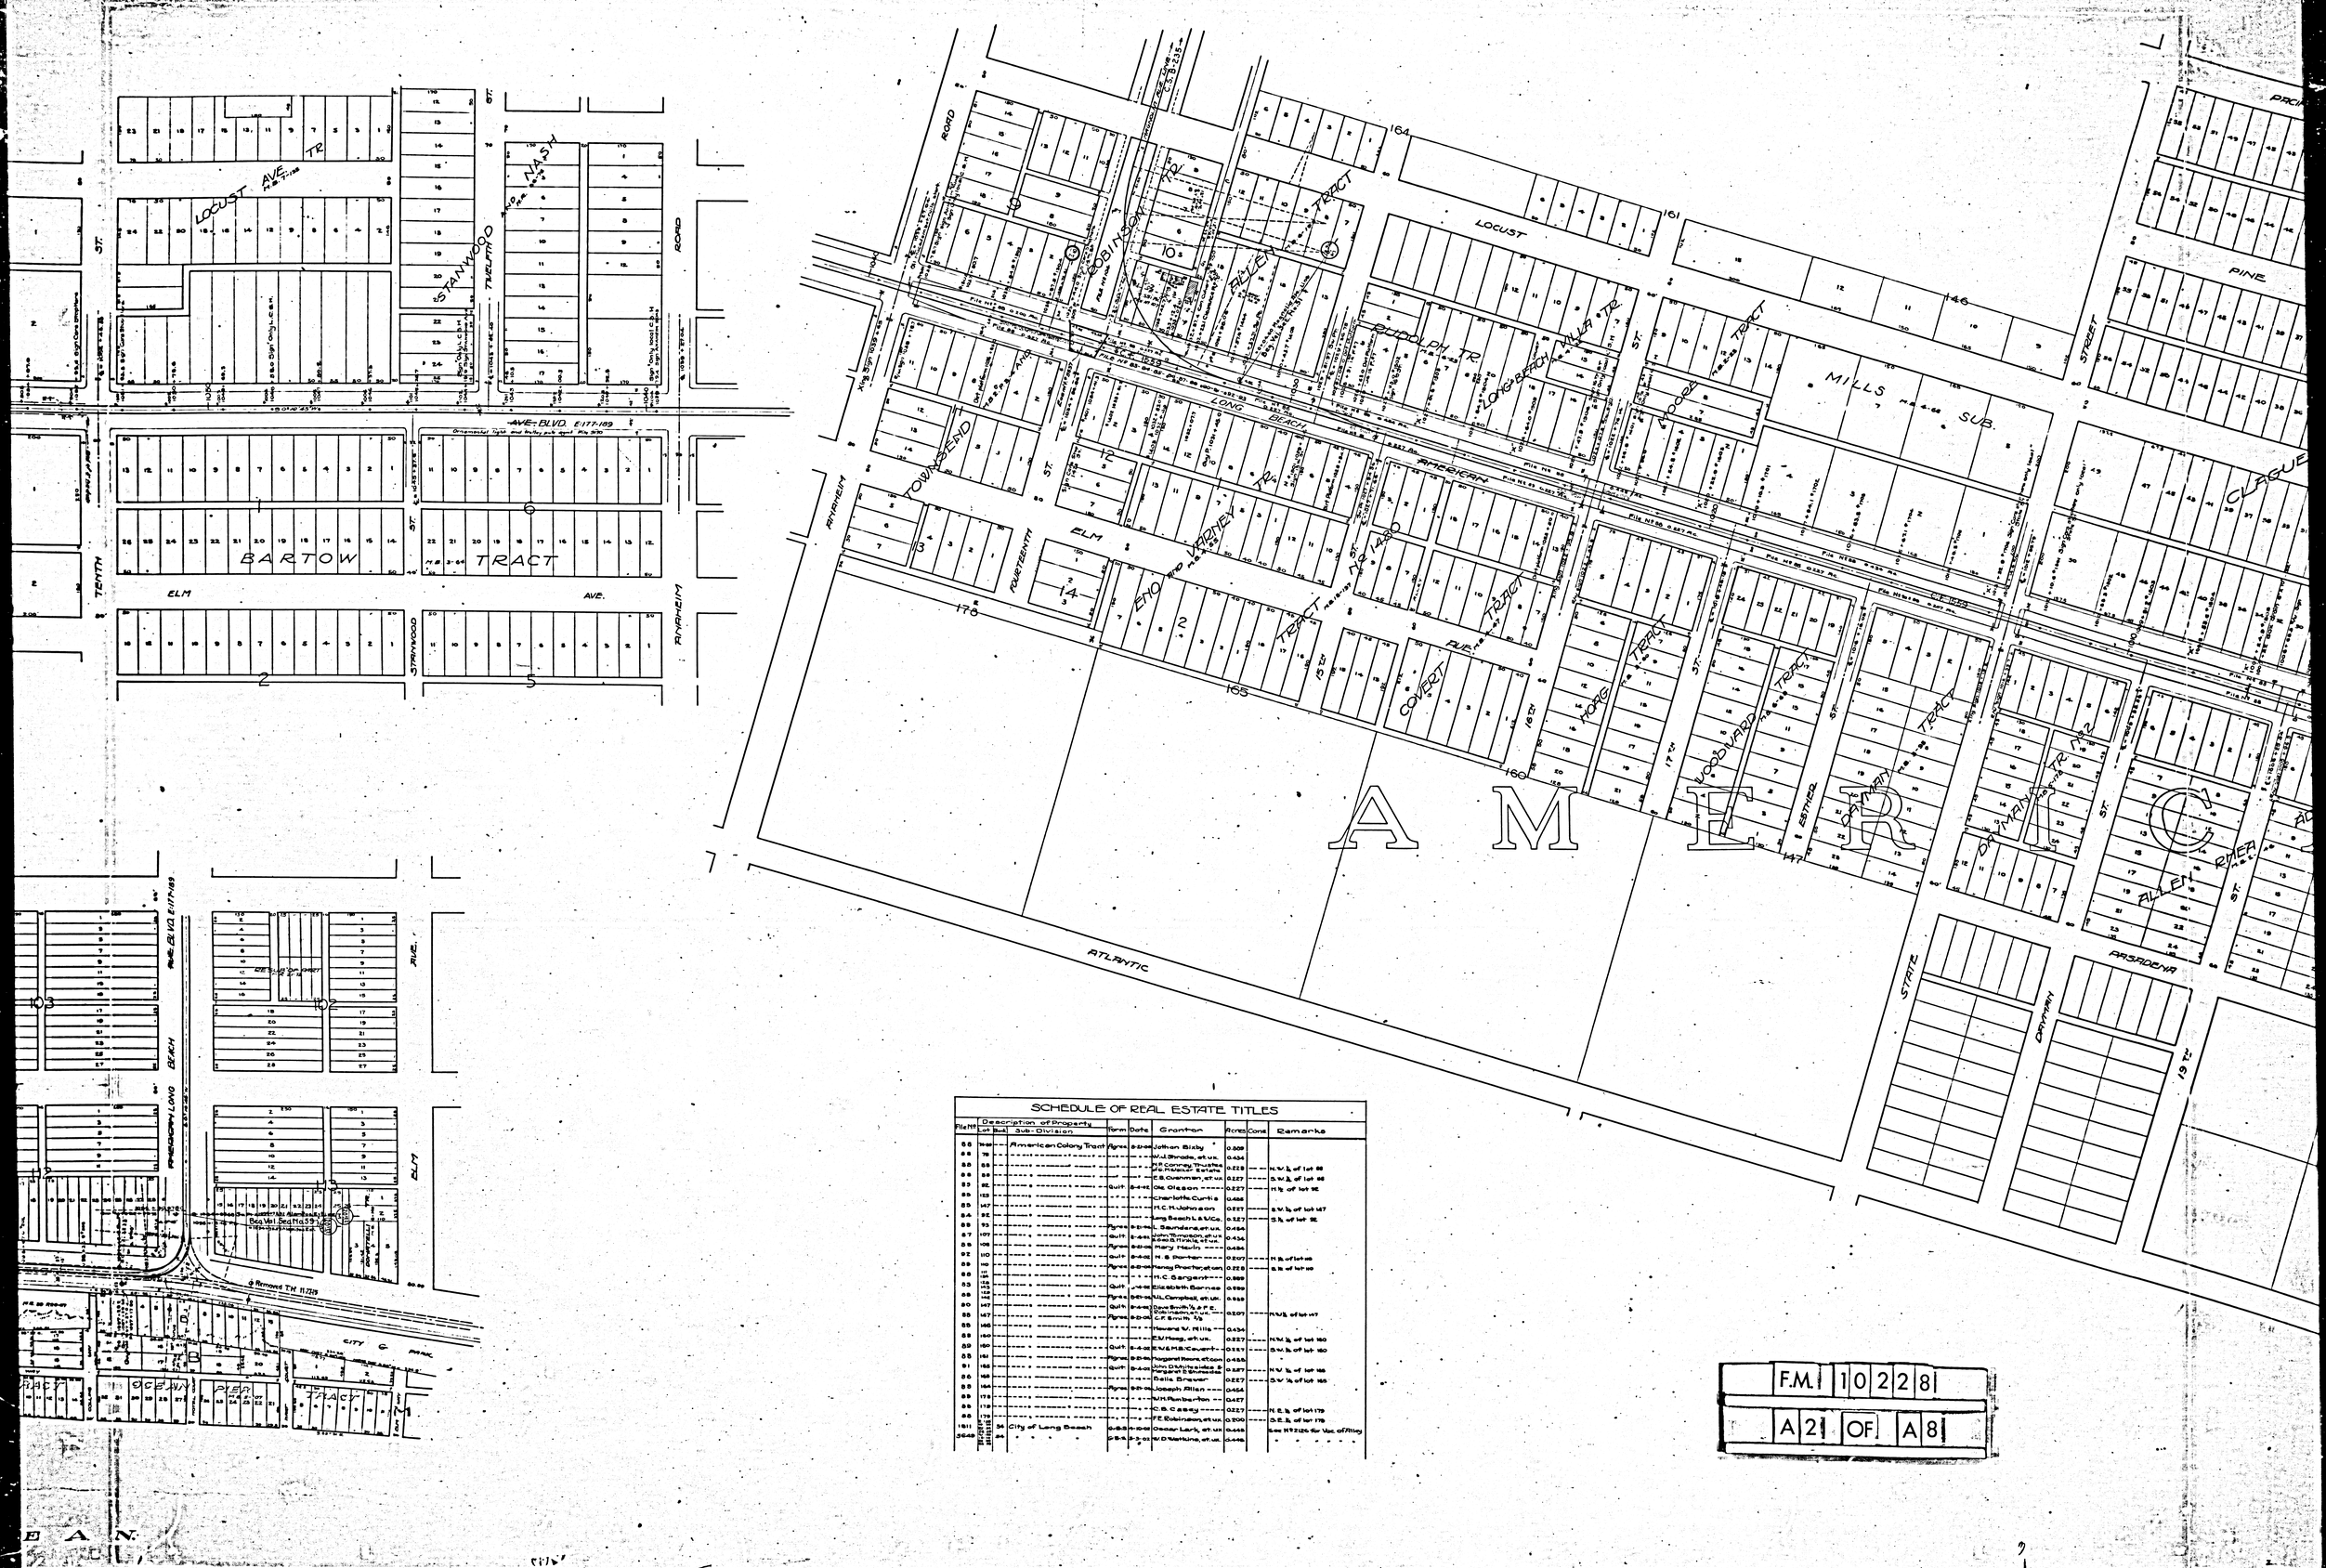

SCHEDULE OF REAL ESTATE TITLES

File No.	Description of Property: Lot	Blk	Sub-Division	Term	Date	Grantor	Acres	Cons.	Remarks
56	1948		American Colony Tract	Agree	8-22-88	John Bixby	0.309		
84	78					W.J. Brode, et ux.	0.434		
85	88					H.F. Conrey, Trustee of Maria P. Estate	0.228		N.W. ¼ of lot 88
86	89					H.E. Ovennsen, et ux.	0.227		S.W. ¼ of lot 88
83	92			Quit	8-4-92	Ole Olsson	0.227		N ½ of lot 92
85	103					Charlotte Curtis	0.466		
89	147					H.C. Johnson	0.227		S.W. ¼ of lot 147
84	92					Long Beach L. & W. Co.	0.327		S ½ of lot 92
88	93			Agree	8-22-88	L. Saunders, et ux.	0.466		
87	107			Quit	8-4-88	John Timpson, et ux. & Geo. B. Fitzsig, et ux.	0.434		
84	108			Agree	8-8-88	Mary Haun	0.466		
82	110			Quit	8-4-88	H. B. Barker	0.207		N ½ of lot 110
85	110			Agree	8-8-88	Henry Proctor, et ux.	0.228		S ½ of lot 110
88	156					H.C. Sargent	0.889		
83	152			Quit	8-4-88	Elizabeth Barnes	0.889		
84	152			Agree	8-8-88	W.L. Campbell, et ux.	0.889		
80	147			Quit	8-4-88	Dora Smith & A.F.E. Robinson, et ux.	0.207		N ½ & of lot 147
85	147			Agree	8-8-88	C.F. Smith			
85	166					Howard W. Mills	0.434		
89	160					E.M. Haag, et ux.	0.227		N.W. ¼ of lot 160
88	160			Quit	8-4-88	R.W. & H.R. Covert	0.553		S.W. ¼ of lot 160
85	161			Agree	8-8-88	Hugo et Hans et Son	0.553		
91	168			Quit	8-4-88	John D. Mirwaiss & Margaret B. Shumaker	0.227		N.W. ¼ of lot 168
86	168					Della Brewer	0.227		S.W. ¼ of lot 168
88	168			Agree	8-8-88	Joseph Allen	0.454		
85	173					W.M. Pemberton	0.457		
88	178					C.B. Casey	0.227		N.E. ¼ of lot 179
88	179					F.E. Robinson, et ux.	0.200		S.E. ¼ of lot 179
1911	56		City of Long Beach	8-8-88	8-26-08	Oscar Lark, et ux.	0.466		See M 92126 for Vac. of Alley
3648	84			8-8-88	8-3-21	W.D. Watkins, et ux.	0.446		

F.M. 10228

A 21 OF A 8

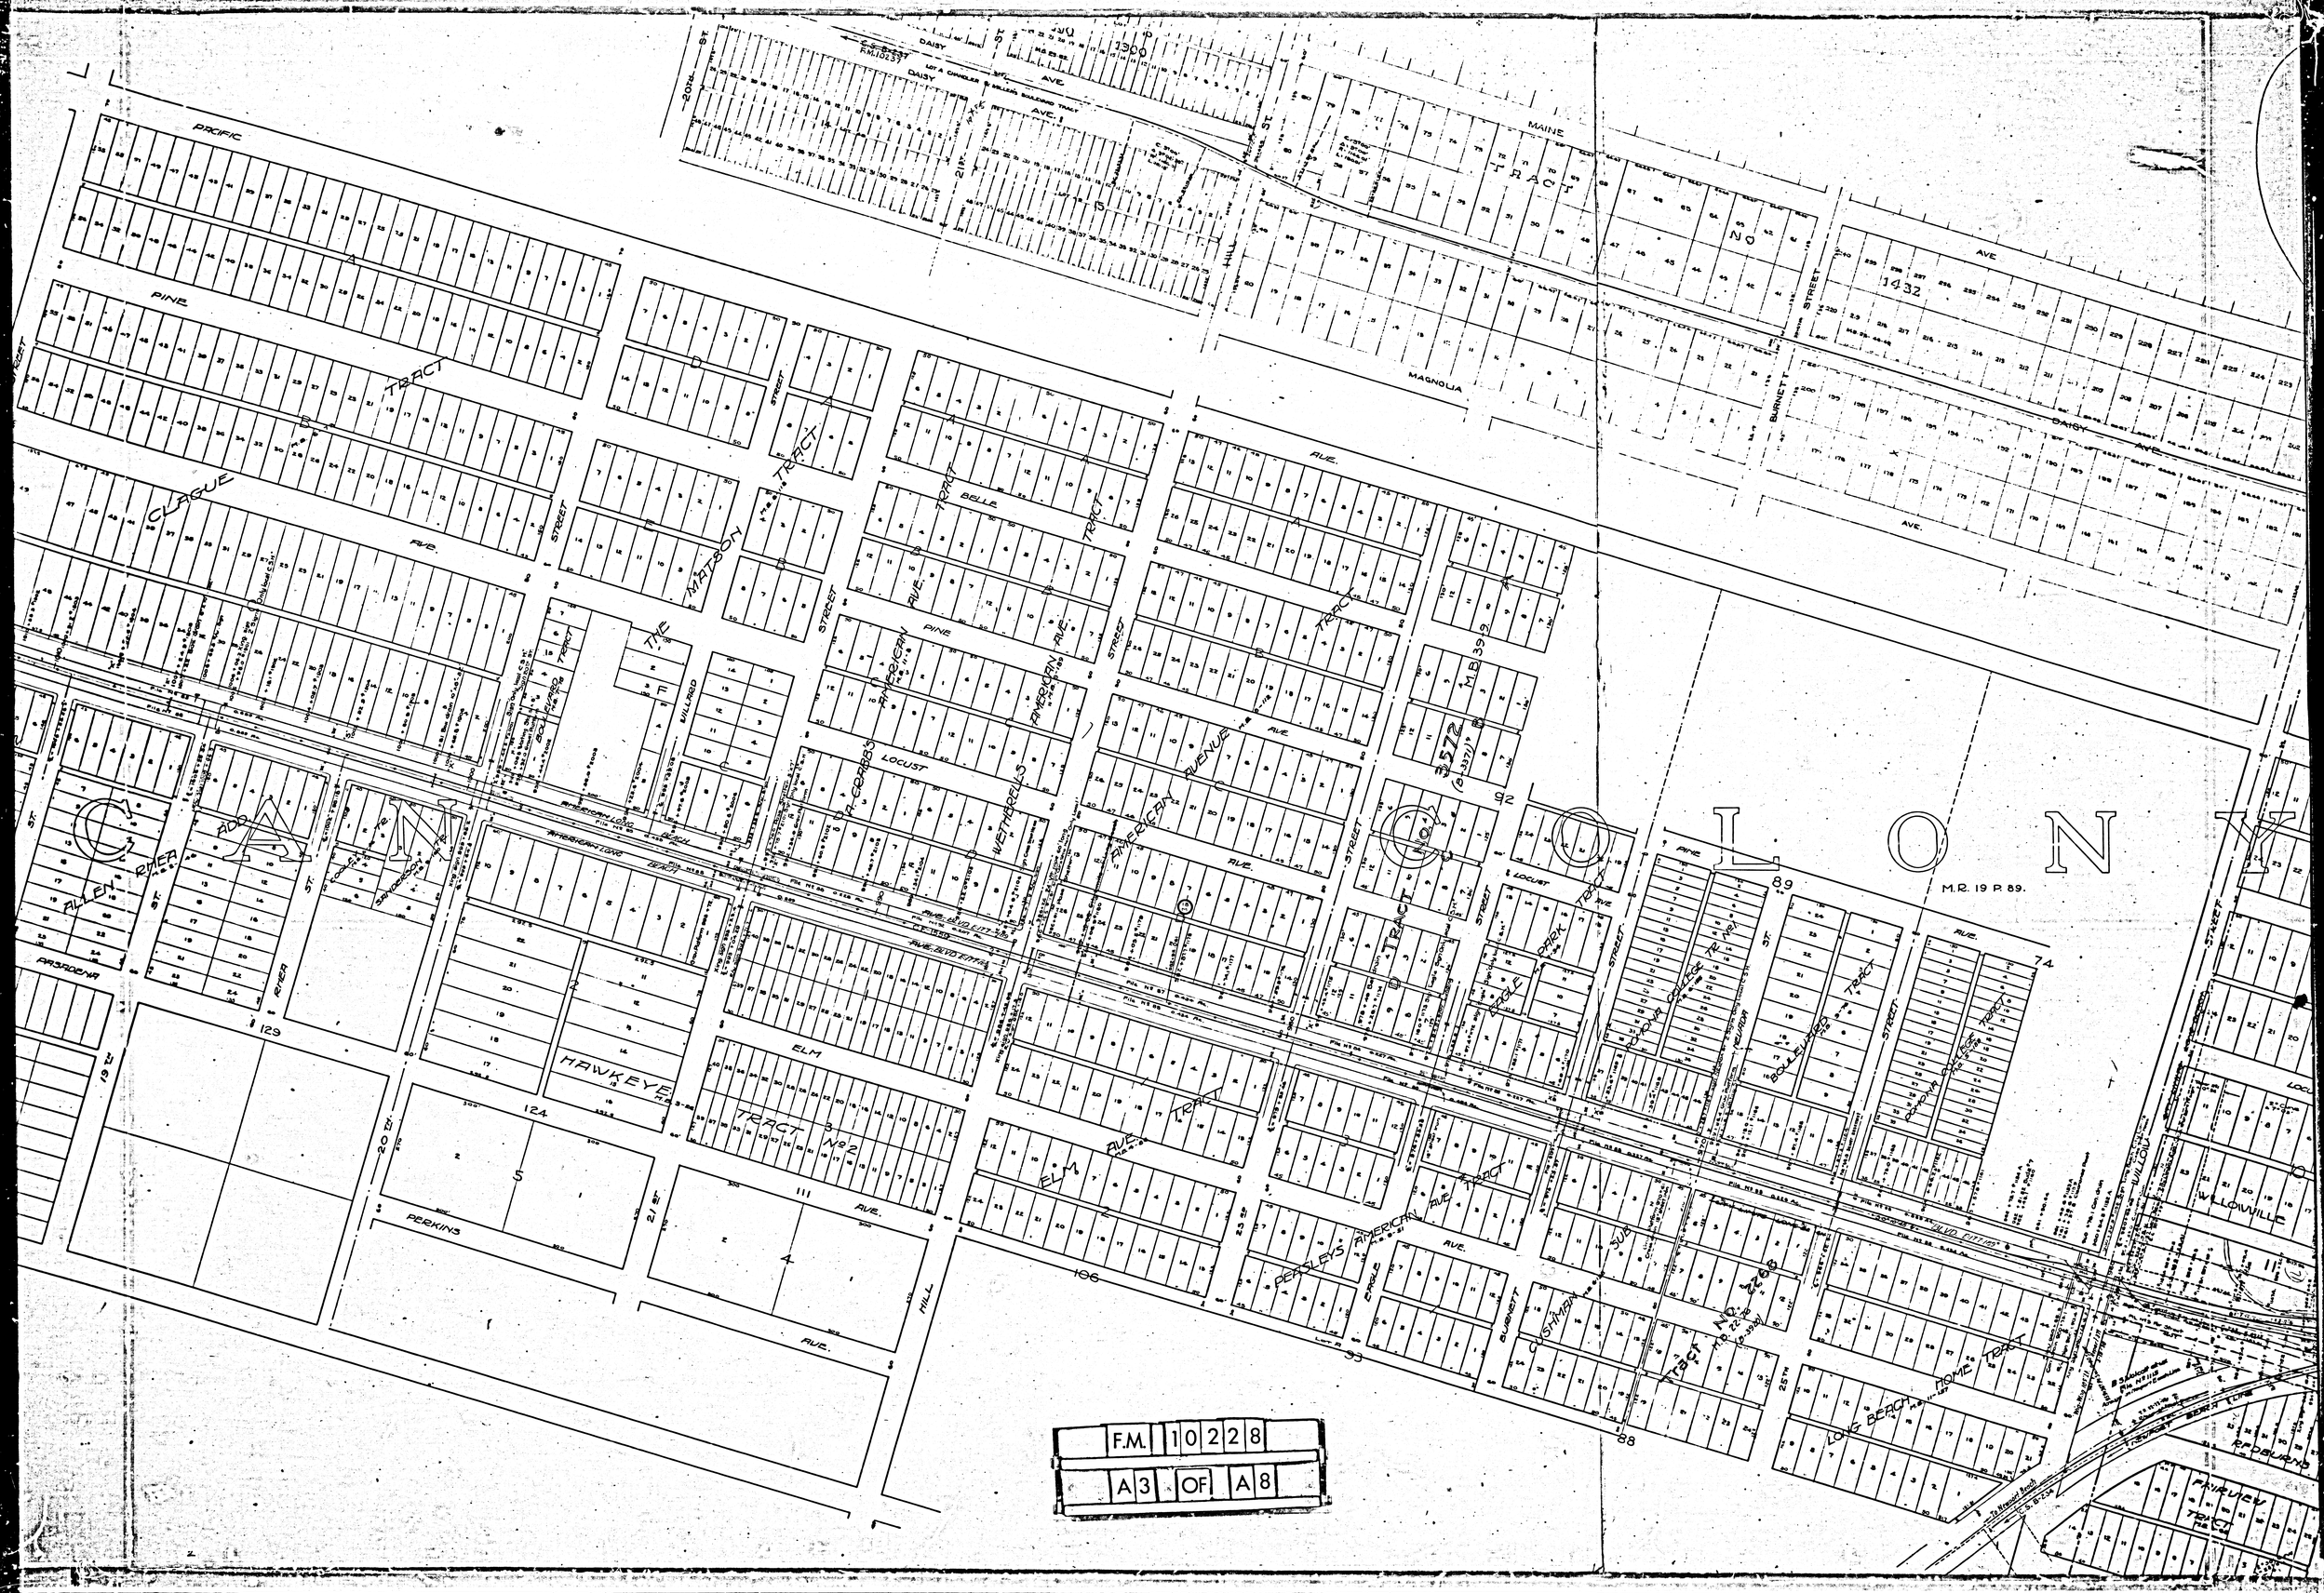

PACIFIC
PINE
CLAGUE
AVE.
STREET
THE MATSON TRACT
BELLE
AMERICAN AVE.
LOCUST
WETHERELLS
AMERICAN AVENUE
MAINE
MAGNOLIA
DAISY
AVE.
BURNETT
TRACT
M.R. 19 P. 89.
ALLEN RHEA ADD.
PASADENA
RHEA
HAWKEYE
TRACT No 2
ELM
PERKINS
HILL
EAGLE
BURNETT
CUSHMAN SUB
LONG BEACH HOME TRACT
WILLOWVILLE
FAIRVIEW TRACT
F.M. 10228
A3 OF A8


F.M. 10228
A4 OF A8
ALFALFA LAND & WATER CO'S TRACT
MAGNOLIA AVENUE TRACT
MAINE AVE.
DAISY AVE.
GOLDEN AVE.
MAINE AVE.
TRACT No 4351
DAISY AVE.
MAGNOLIA AVE.
FRANKFORT ST.
POWERS ST.
EUCALYPTUS
CHESTNUT
CEDAR
RANCHO LOS
3636
N T R A C T
PACIFIC
PINE
LOCUST
WILLOW PARK
TRACT
WILLOWVILLE
LILLIAN
SHIRLEY
BRANDON
WEST AMERICAN
LONG BEACH
VISTA DEL MAR
Seaside Water Company File No 4
VISTA DEL MAR TRACT No 2
GROWES VISTA DEL MAR TR.
FRIEVIEW TRACT
REDBURNS
ELM
AVE.
PACIFIC
BOULEVARD
72
55
54
37
36
18
74

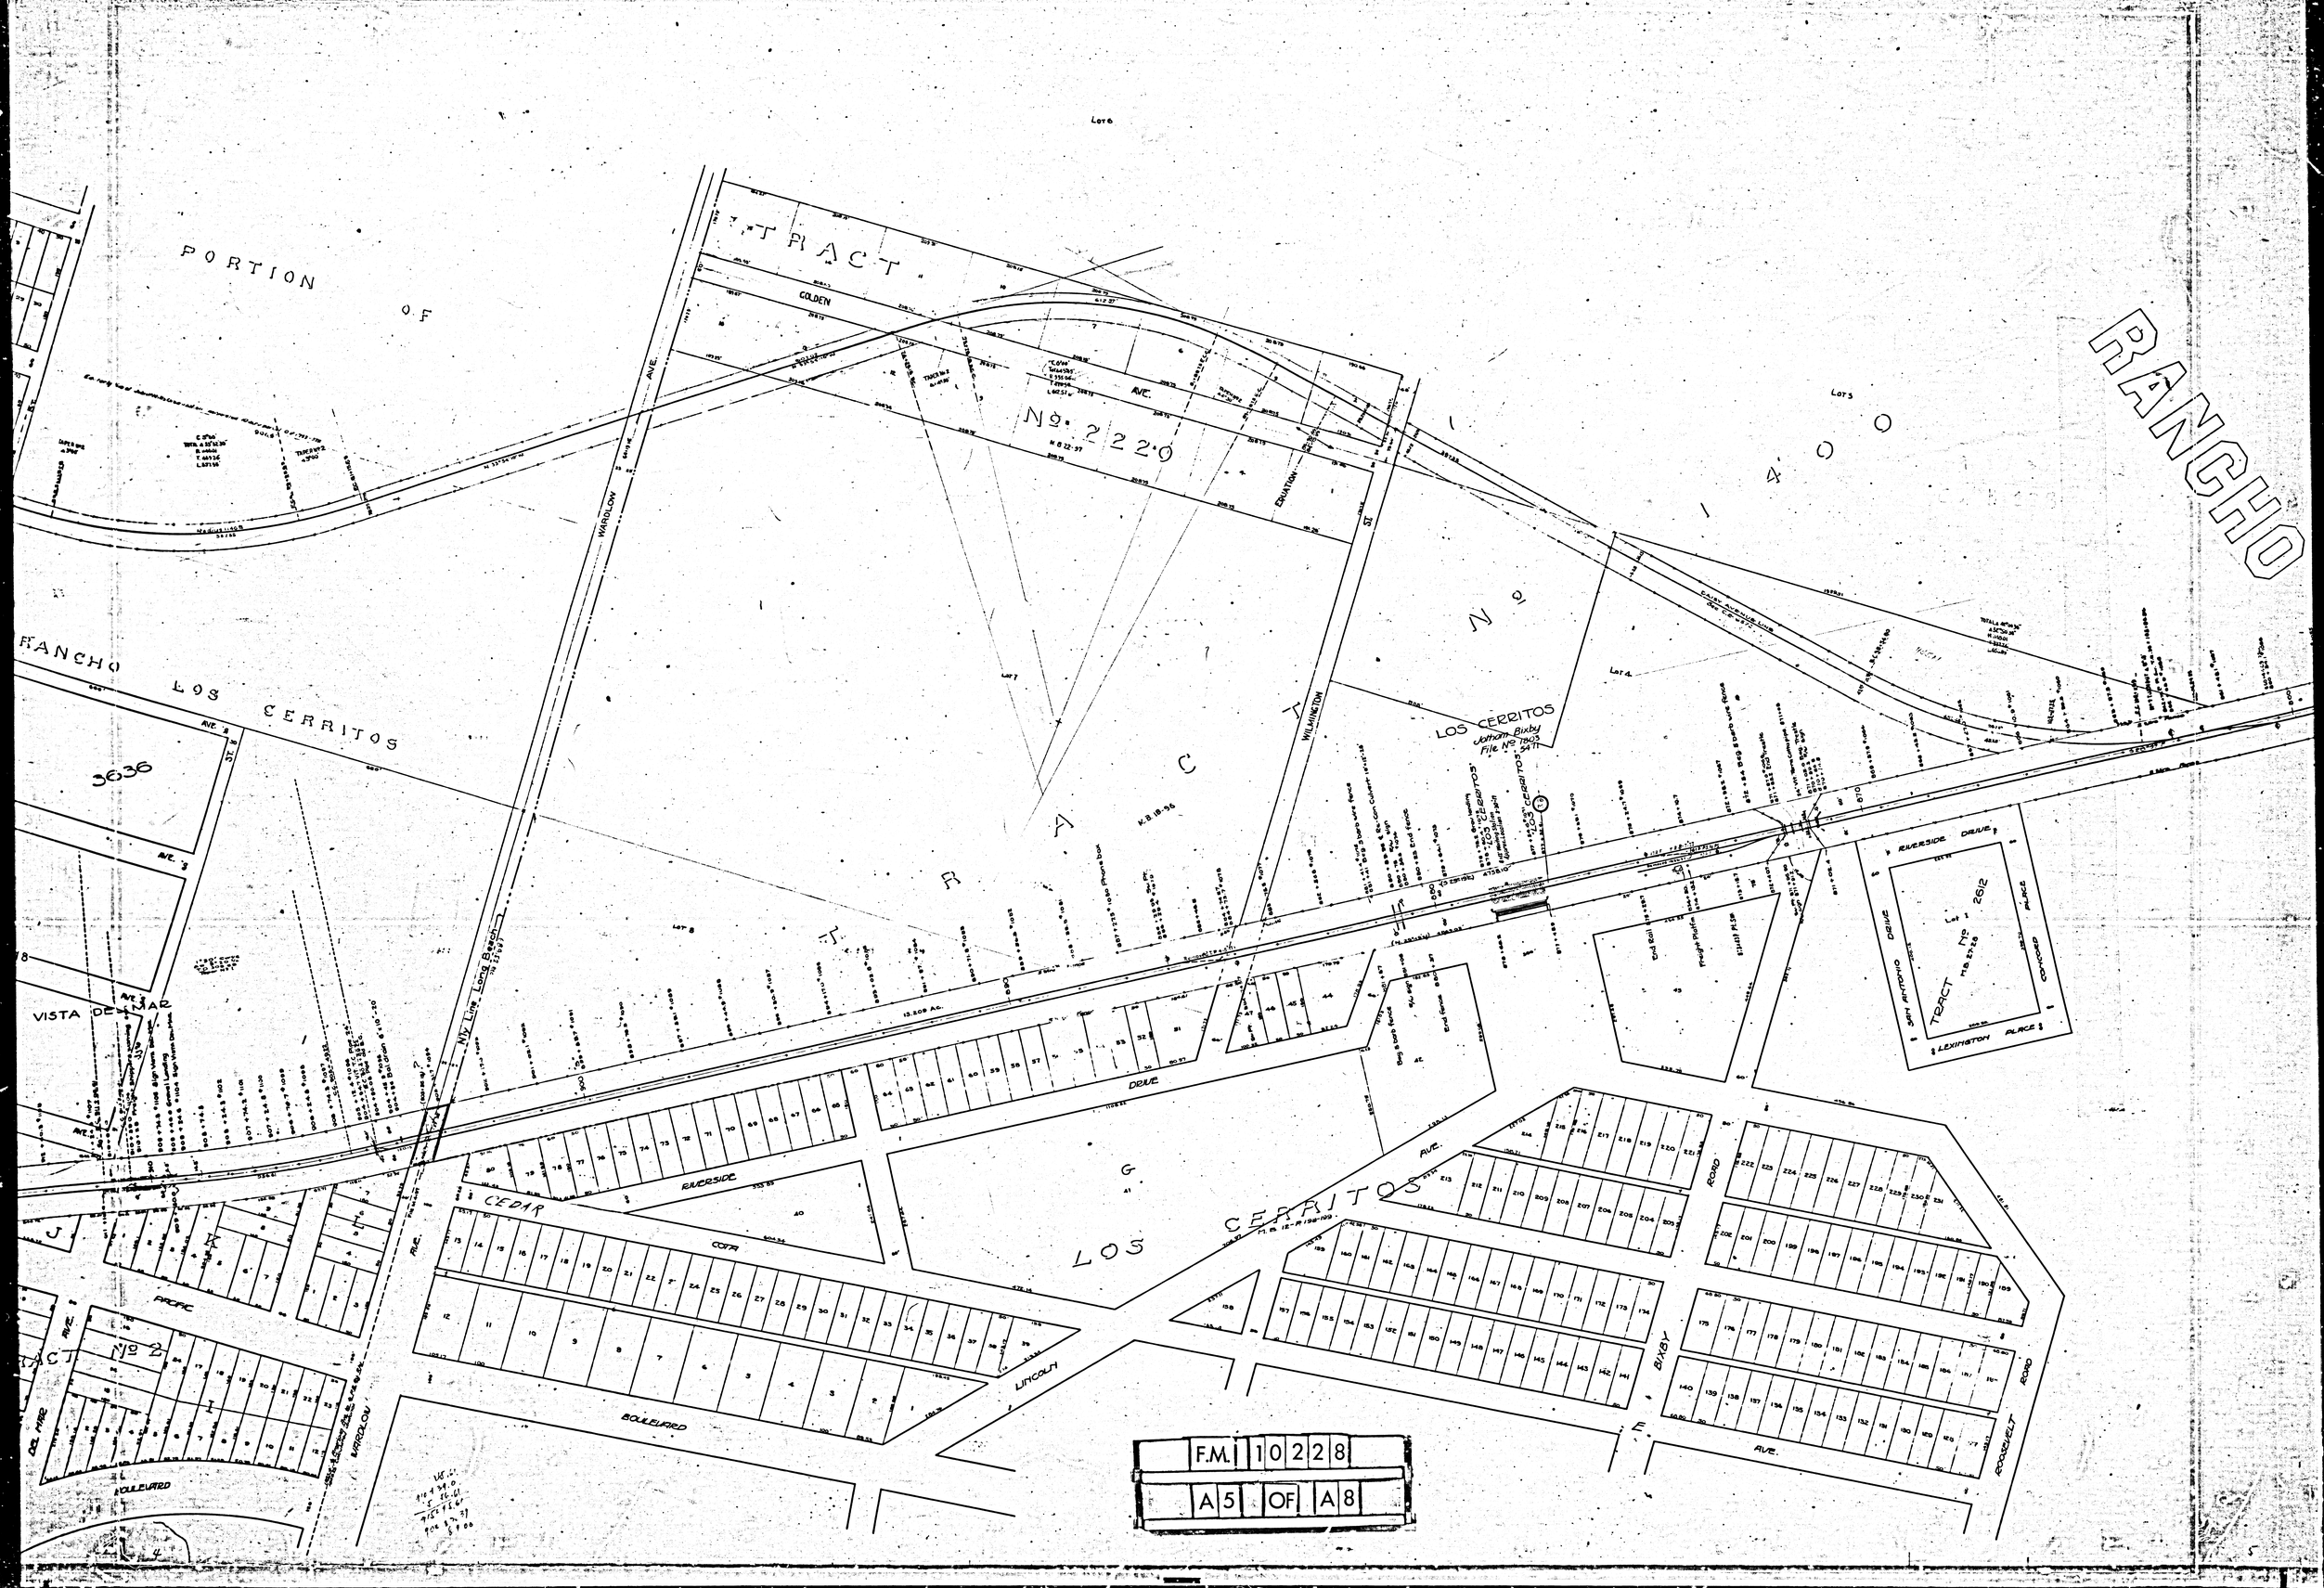

RANCHO
PORTION OF
TRACT
GOLDEN
AVE.
No. 2220
EQUATION
WARDLOW
AVE.
WILMINGTON
ST.
No. 1400
RANCHO LOS CERRITOS
3636
VISTA DEL MAR
Nly Line Long Beach
LOS CERRITOS
Jotham Bixby
File No. 7803
LOS CERRITOS
RIVERSIDE DRIVE
SAN ANTONIO DRIVE
TRACT No. 2612
CONCORD PLACE
LEXINGTON PLACE
DRIVE
RIVERSIDE
CEDAR
COTA
LOS CERRITOS
AVE.
ROAD
BIXBY
ROOSEVELT
ROAD
PACIFIC
AVE.
LINCOLN
BOULEVARD
DEL MAR
WARDLOW
BOULEVARD
F.M. 10228
A5 OF A8

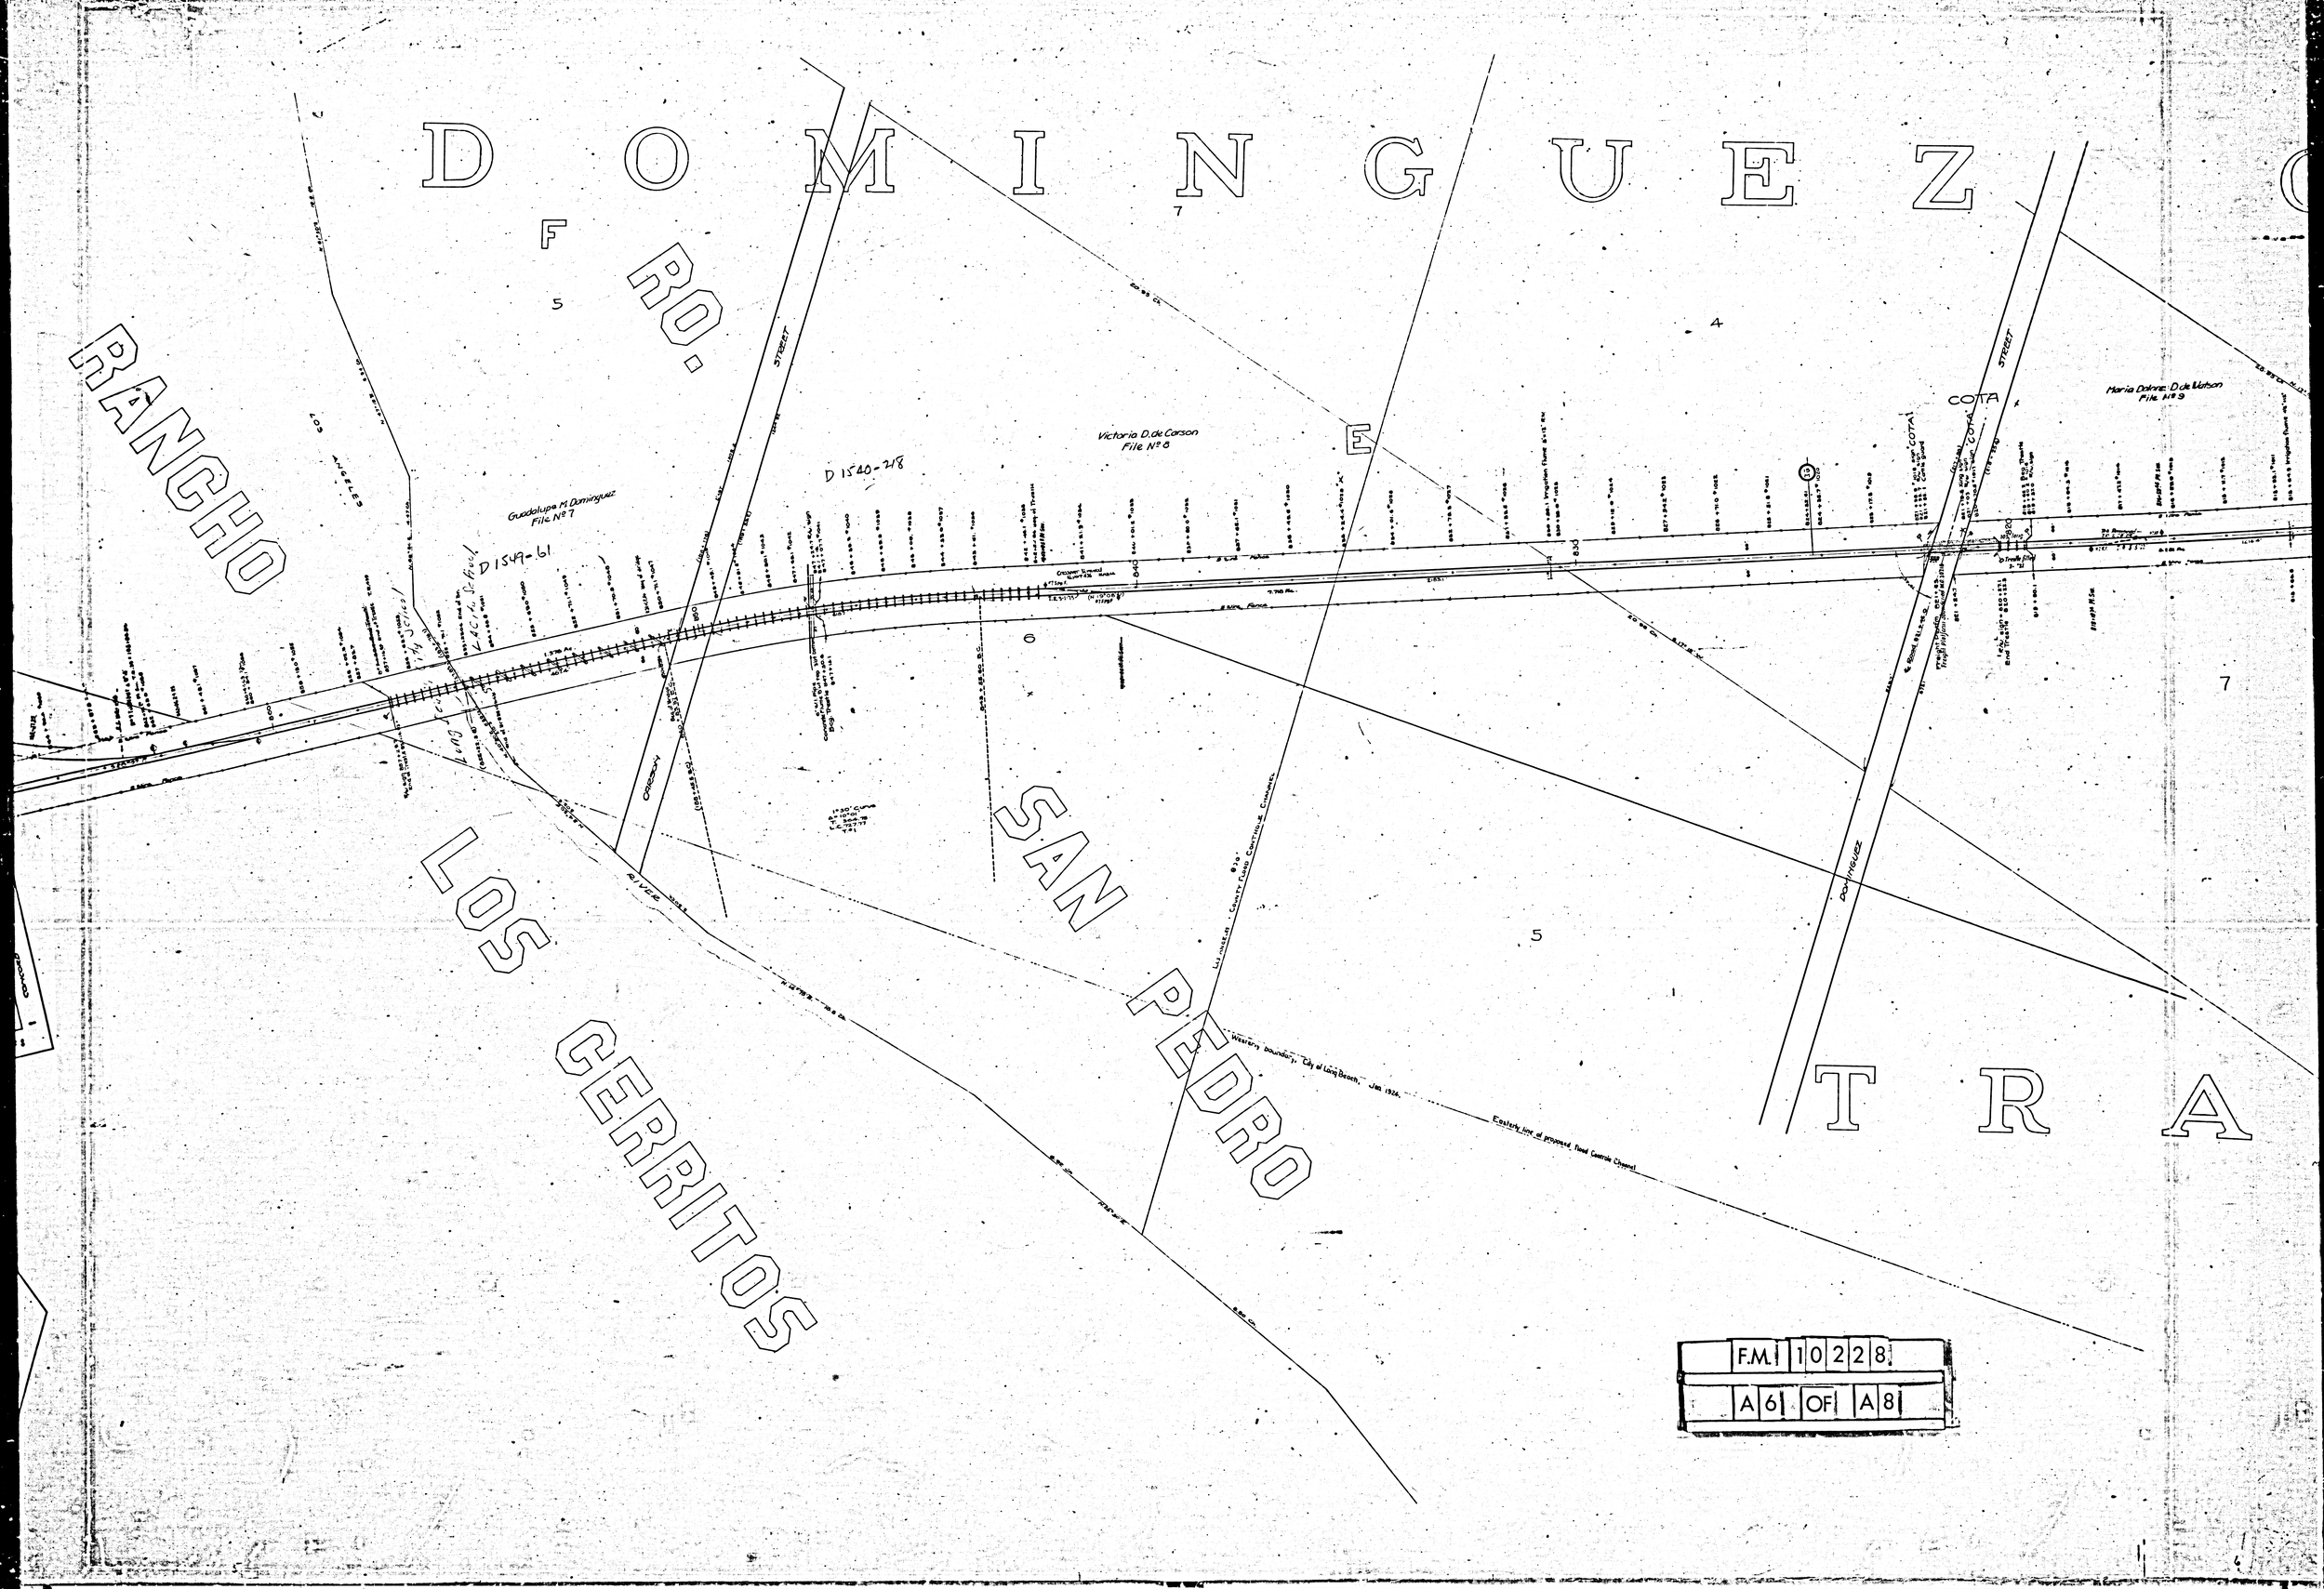

DOMINGUEZ
RANCHO
RO.
LOS CERRITOS
SAN PEDRO
TRA
Guadalupe M. Dominguez
File Nº 7
Victoria D. de Carson
File Nº 8
Maria Dolores D. de Watson
File Nº 9
D 1540-218
D 1549-61
COTA
STREET
DOMINGUEZ
RIVER
Westerly boundary, City of Long Beach, Jan 1926.
Easterly line of proposed flood Control Channel
F.M. 10228
A6 OF A8

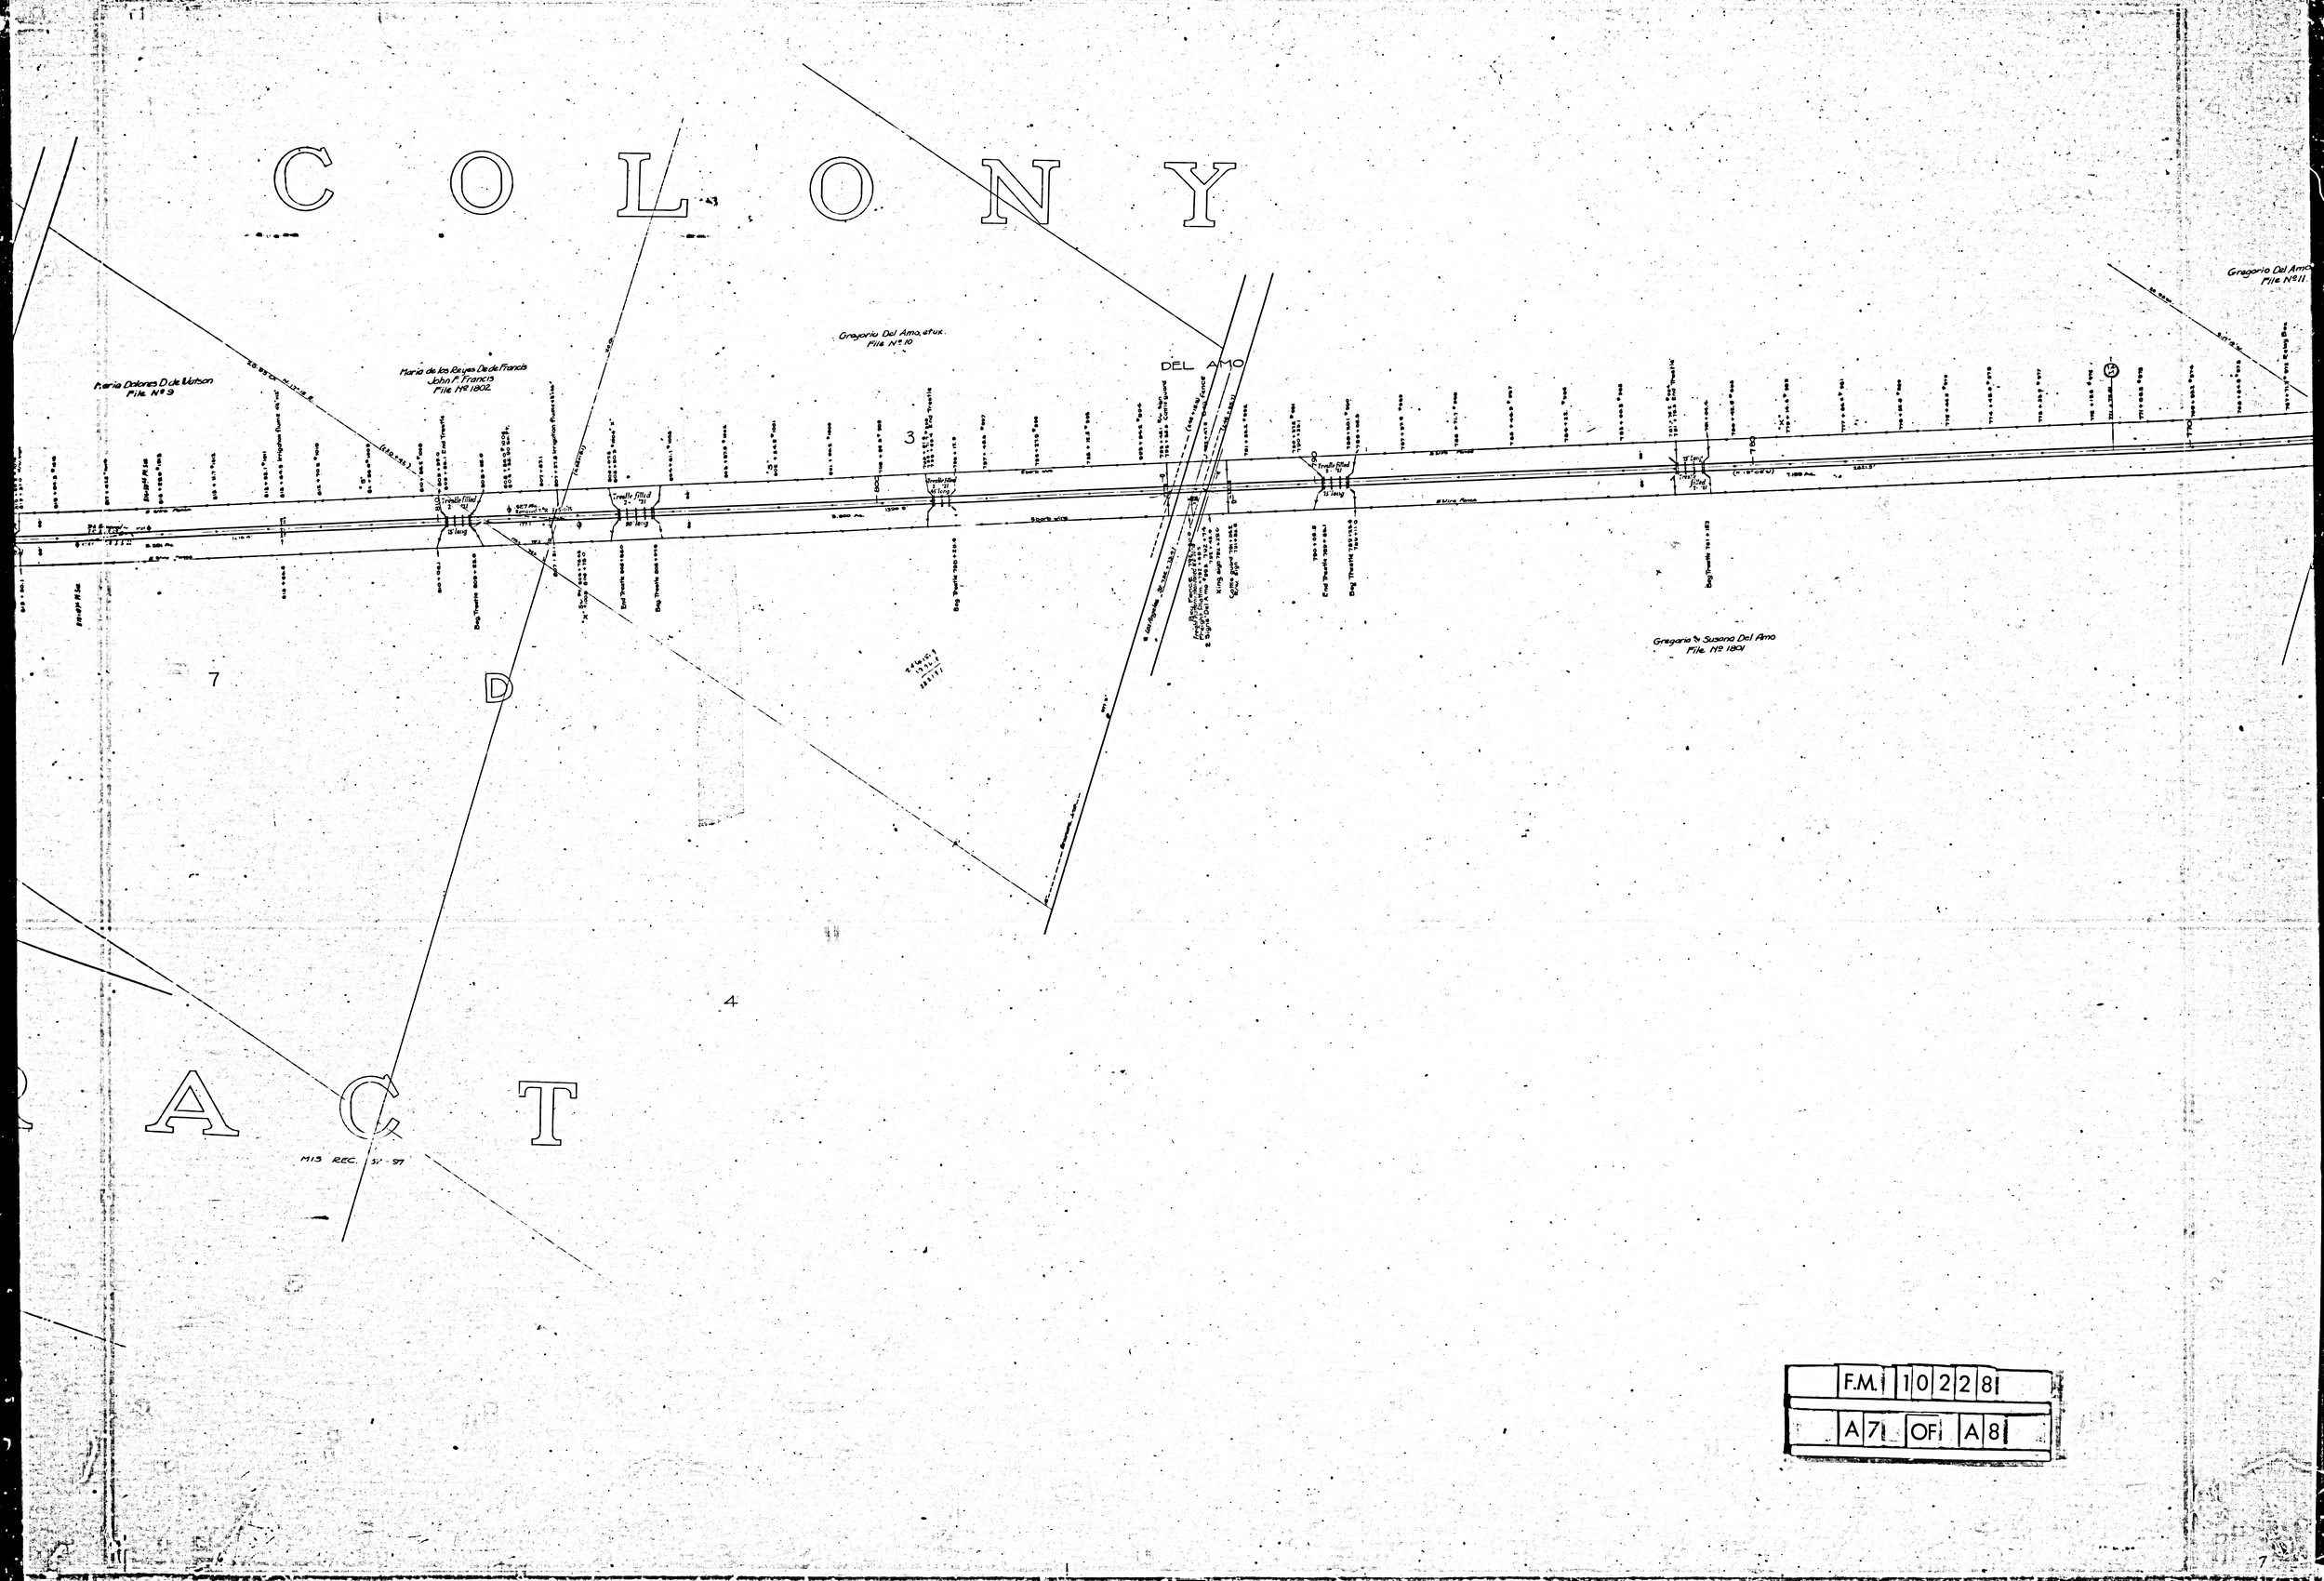

COLONY
DEL AMO
Maria Dolores D. de Watson File Nº 9
Maria de los Reyes De de Francis John F. Francis File Nº 1802
Gregorio Del Amo, etux. File Nº 10
Gregorio Del Amo File Nº 11
Gregorio & Susana Del Amo File Nº 1801
3
4
7
D
A C T
MIS REC. 57-97
F.M. 10228
A7 OF A8

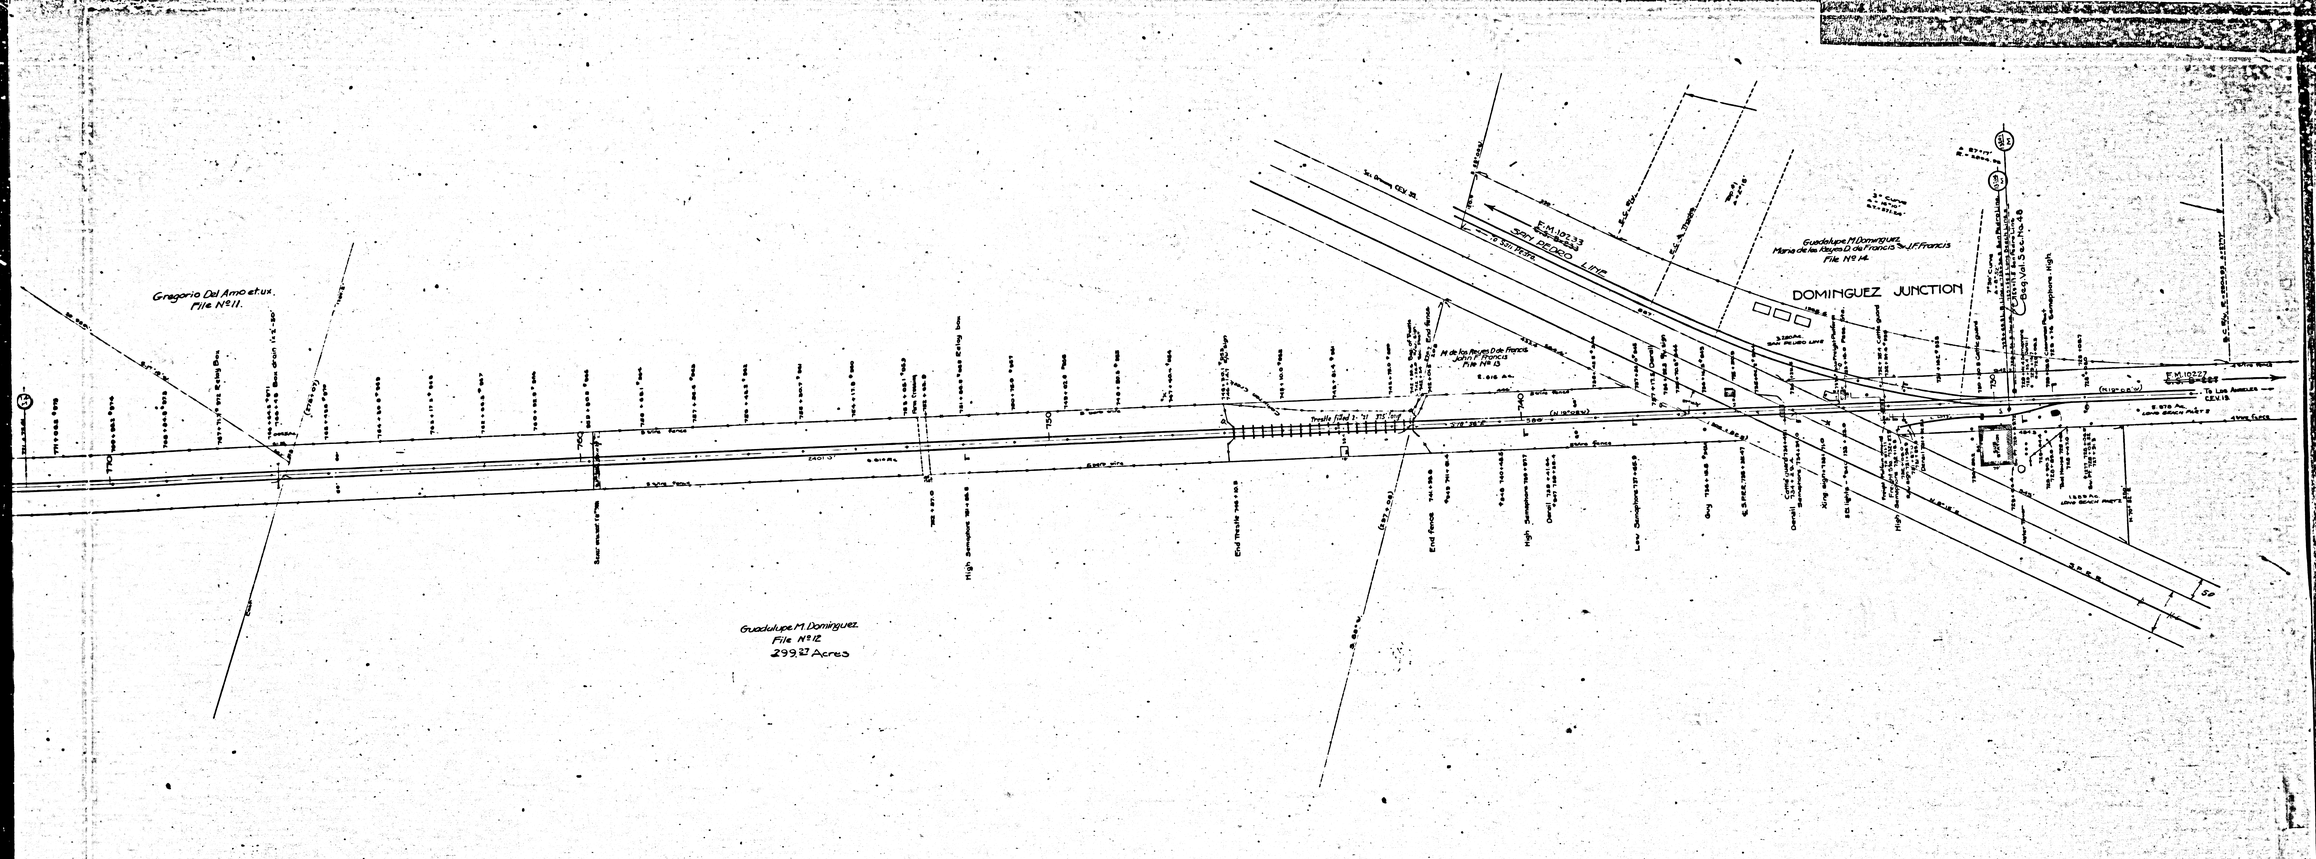
Gregorio Del Amo et ux.
File No 11.
Guadalupe M. Dominguez
File No 12
299.27 Acres
Guadalupe M Dominguez
Maria de los Reyes D de Francis & J.F Francis
File No 14.
DOMINGUEZ JUNCTION
F.M.10233
SAN PEDRO LINE
F.M.10227
To Los Angeles
CEV 18
Beg Val Sec No 28
M de los Reyes D de Francis
John F. Francis
File No 13
Trestle (Bnt) 1-'11" 7ft. Bay
End Trestle
End Fence
High Semaphore
Low Semaphore
Dwell
Gong
Crossing Gong
Dwell
Xing lights
Xing lights
High Semaphore
Low Semaphore
Dwell
Gong
Xing lights
Xing lights
Low Semaphore
Dwell
Gong
Xing lights
Xing lights
Low Semaphore
Dwell
Gong
Xing lights
Xing lights