NOTE This map was filed in 1928
as authority for track data only

F.M.	10231
A1	OF	A8

SCHEDULE OF REAL ESTATE TITLES

File No.	Description of Property			Form	Date	Grantor	Acres	Remarks
	Lot	Blk	Sub-Division					
2401	B		Athens & W.½ of the N.E.¼ of Sec. 18, T.3S, R.13W.	G.B.S	10-15-06	Los Angeles Trust Co.	9.745	
2402	B		Athens & W.½ of the N.E.¼ of Sec. 18, T.3S, R.13W.	Grant	10-31-07	" " " "	0.174	
2403			24.8 Ac piece of land in the S.W.¼ of the S.E.¼ of Sec 7, T.3S R.13W.	"	10-20-00	Redondo Imp. Co.	0.130	
2406			S.W.¼ of Sec. 19, & Lots 4-5-6 in Sec 19 T.3S, R 13W S.B.B.&M.	G-B-S	9-17-07	Carl F. Rosecrans, et ux	14.497	
2410	20		Strawberry Pk Rissman Tr.	G-B-S	1-25-06	C.C. Gleaves, et. ux.	0.293	
2412	16-17-18	D	Town of Gardena	" "	3-10-08	Joe Gillispie, et. ux.	0.459	
437	4		Garden Tract	" "	7-1-01	Harry Robson, et ux.	0.397	
5223	4		" "	Quit.	8-9-13	" " "	0.398	
438	13-16		" "	G.B.S	8-1-01	John A. Smith, et.al	0.869	
5229	13-16		" "	Quit.	2-1-13	J.L. Griffin et.ux.	0.869	
439	25		" "	G.B.S	9-18-01	C. Sebelius, et. ux.	0.434	
5225	25		" "	Quit.	7-18-13	"	0.434	
440	28		" "	G-B.S	6-26-01	W.D.J. Hayden, et.ux.	0.434	
5226	28		" "	Quit	6-18-13	" " " "	0.434	
2008	25-30	B	Parcel 1 Town of Gardena	G-B-S	12-7-08	H.V. Davis Adm. etc	0.838	
2008	35-40	B	" 2 " "	" " "	12-7-08	" " "	0.465	
2008	37		" 3 Gardena Tract	" " "	12-7-08	" " " "	0.434	
5228	29	B	Town of Gardena	" " "	9-13-13	J H Bathrick	0.144	
2409	49-50		Gardena Tract	Quit.	3-29-92	A.E. Pomeroy, et.al	2.278	
5227	37		"	"	8-2-13	Peter Crerer	0.484	
2408			20' Strip in S.W.¼ of N.W.¼ of Sec. 19, T.3S, R 13W.	G.B-S	2-29-92	C.F. Rosencrans, et ux	0.014	

F.M. 10231

A3 OF A8

FIGUEROA
STREET
FIGUEROA
STREET
N.E.¼ of the N.W.¼ of Sec.18 T.3S., R.13 W. S.B.B.&M.
Portion of the S.W.¼ of the S.E.¼ of Sec.7 T.3S., R.13 W. S.B.B.&M.
24.8 Ac.
Redondo Improvement Co.
N.E.¼ of the S.E.¼ of Sec.7 T.3S., R.13W. S.B.B.&M.
N.E.¼ of the N.E.¼ of Sec.18 T.3S., R.13W. S.B.B.&M.
WOOLLACOTT HEIGHTS
ATHENS
STA.
DELPHI
EUCLID
IONIA AVE.
MONETA
AVE.
MONETA
MONETA
AVE.
BROADWAY
SOLON
(DORIS)
PERICLES
EUCLID
SYRACUSE
DELPHI
CAMPANIA
BVD.
ATTICA
APOLLO
IONIA 120TH
ST.
DELPHIA
AVE.
ARGOS
AVE.
SPARTA
AVE.
CAMPANIA
AVE.
ARGOS
SPARTA PL. (PLACE)
LACONIA
OLYMPIA
BVD.
124TH (CORINTH) ST.
(AVE)
122ND ST
PLACE
ST.
ST.
ST.
(HEIGHTS 113TH)
(ALVARADO) PLACE
(GRACE)
ATHENS SUB
MB 8-146-147
LOT B ATHENS MB 8-146-147
FILE No 2401
WAY
TRACT
MB 11-109
ATHENS TRACT
MB 8-167
FM. 10231
A4 OF A8

F.M. 10231

A5 OF A8

SCHEDULE OF REAL ESTATE TITLES

File No.	Lot	Blk	Sub Division	Form	Date	Grantor	Area	Remarks
[illegible]	[illegible]		Amended Plat of the Alton Tr	Grant	9-8-11	Wright & Callender Co	[illegible]	
[illegible]	[illegible]		"	Decree	9-7-11	[illegible]	[illegible]	
[illegible]	[illegible]		"	Grant	9-8-11	Wright & Callender	[illegible]	
[illegible]	[illegible]		"	Grant	[illegible]	"	[illegible]	
5803	[illegible]		"	Grant	[illegible]	[illegible]	0.001	
5804	[illegible]		F. E. Ramsaur Tract No 2	"	7-8-11	Geo W Walker et ux	[illegible]	
5805	[illegible]		"	"	9-8-11	Wright & Callender Co	0.065	
5806	[illegible]		Amended Plat of the Alton Tr	"	[illegible]	[illegible]	[illegible]	
5807	[illegible]		F. E. Ramsaur Tract No 2	"	9-8-11	Wright & Callender Co	[illegible]	
5808	[illegible]		"	"	6-27-11	Los Angeles Inv Co	[illegible]	
[illegible]	[illegible]		Alton Tract	"	9-8-11	Wright & Callender Co	[illegible]	
5810	[illegible]		"	Decree	9-7-11	[illegible]	[illegible]	
5811	[illegible]		F. E. Ramsaur Tract No 2	Grant	9-8-11	Wright & Callender Co	[illegible]	
[illegible]	[illegible]		Amended Plat of the Alton Tr	"	9-21-11	Merchants Trust Co	[illegible]	
[illegible]	[illegible]		"	"	[illegible]	Wright & Callender Co	[illegible]	
[illegible]	[illegible]		"	"	9-8-11	"	[illegible]	
[illegible]	[illegible]		"	"	9-8-11	"	[illegible]	
[illegible]	[illegible]		"	"	9-8-11	"	[illegible]	
[illegible]	[illegible]		F. E. Ramsaur Tract No 2	"	9-8-11	"	[illegible]	
[illegible]	[illegible]		Amended Plat of the Alton Tr	"	7-8-11	Grant W Campbell et ux	[illegible]	
[illegible]	[illegible]		"	"	9-14-11	Florence I Ramsaur	[illegible]	
[illegible]	[illegible]		"	"	[illegible]	Wright & Callender Co	[illegible]	
[illegible]	[illegible]		"	"	[illegible]	Mary Norman	[illegible]	
[illegible]	[illegible] inclusive		"	"	[illegible]	Merchant Trust Co	[illegible]	
[illegible]	[illegible] inclusive		"	"	[illegible]	Merchants Trust Co	[illegible]	
5824	[illegible]		"	"	7-25-11	Frank F. Smith	[illegible]	
[illegible]	[illegible]		"	"	[illegible]	Victoria C Shaw et con	0.045	
5826	[illegible]		F. E. Ramsaur Tract	Decree	[illegible]	Joseph Hahn et al	[illegible]	
[illegible]			Lot 3 in Sec 4 [illegible] T3S R13W SBB&M	Grant	[illegible]	Title Ins & Trust Co	[illegible]	
4100			E½ of the NE¼ of Sec 7 T3S R13W	"	12-16-11	"	[illegible]	
4091			W½ of the NE¼ of Sec 7 T3S R13W	"	10-27-11	Los Angeles Inv Co	[illegible]	
4052			"	[illegible]	12-12-07	[illegible] Savings Bank & Trust Co	4.958	Homeward Ave Branch
[illegible]			S½ of Sec 6 T3S R13W SBB&M	"	2-10-07	Los Angeles Trust Co	[illegible]	"
1783			Portion of 10 Ac in Ro Tajauta		4-02	[illegible] Watts et al	[illegible]	

THIS SECTION MAKES
POOR PHOTOGRAPHIC
REPRODUCTION

F.M. 10231
A6 OF A8

F.M. 10231

A7 OF A8

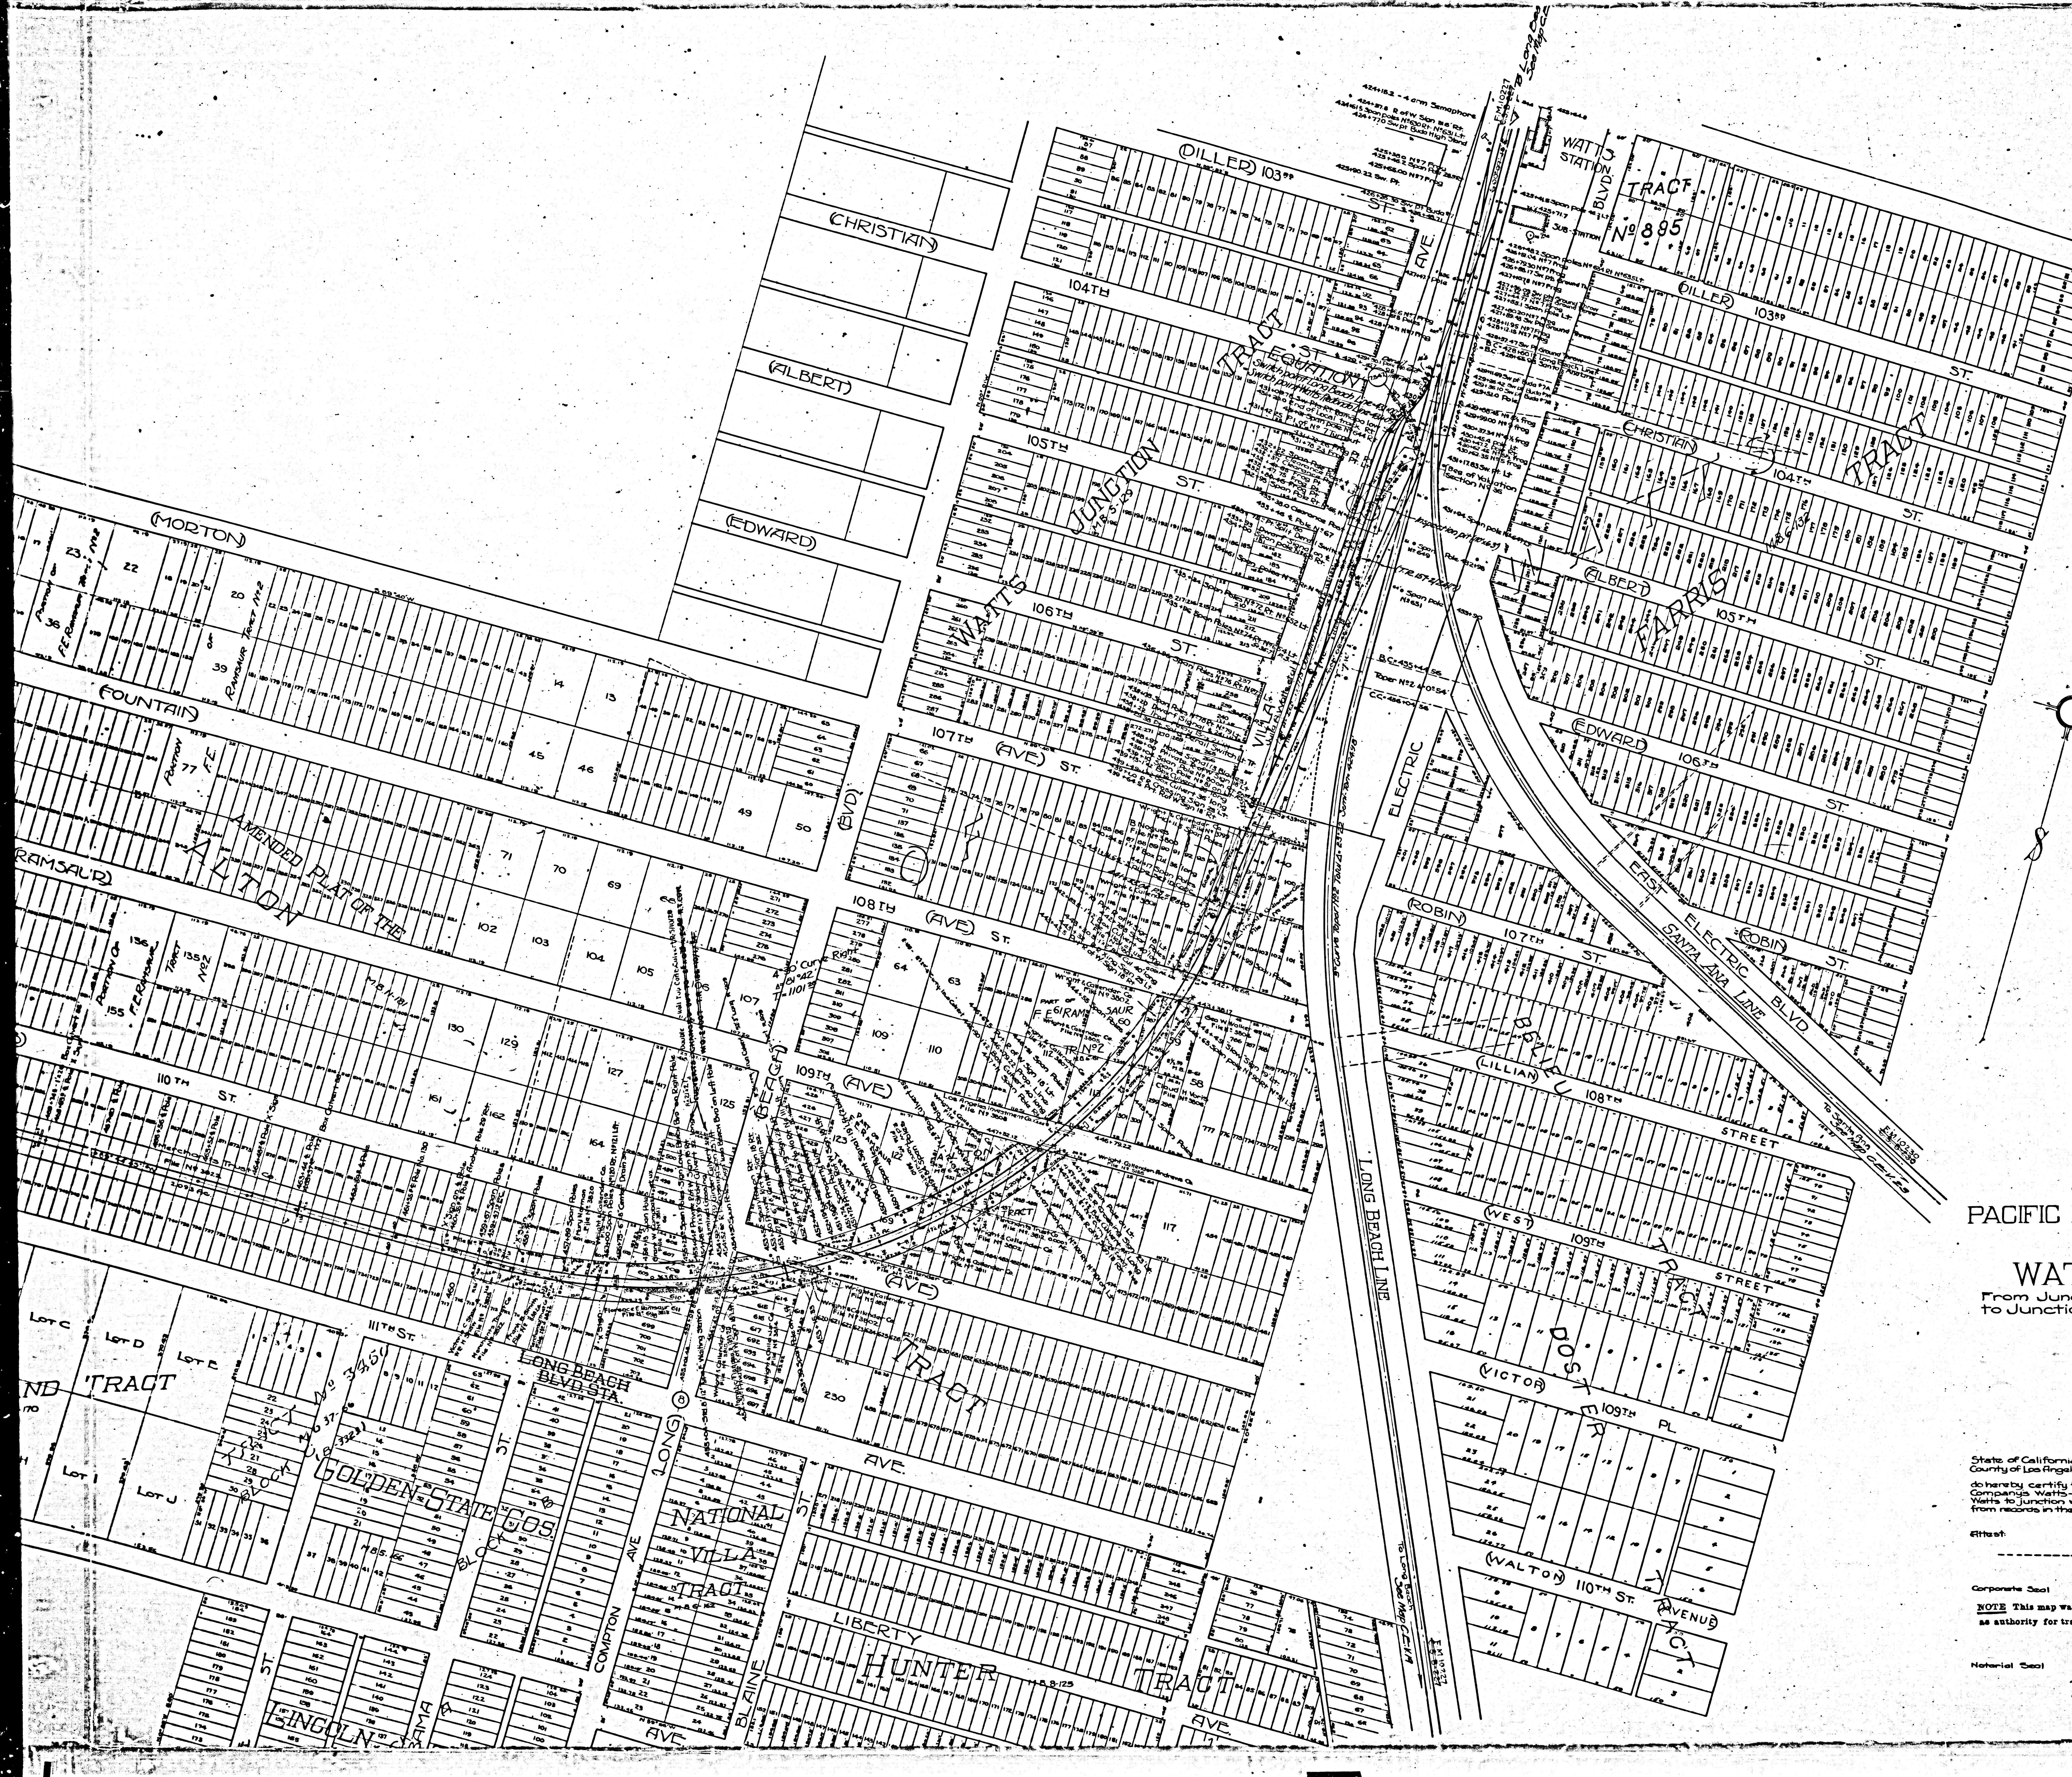

F.M. 10231

A8 OF A8

Valuation Section Nº 36

PACIFIC ELECTRIC RAILWAY COMPANY

MAP OF

PART 1

WATTS – REDONDO LINE

From Junction with the Long Beach Line at Watts
to Junction with Gardena – San Pedro Line at
Hermosillo Junction

Scale
1 inch = 100 feet

Index. 26

NOTE—
Mile Posts indicate distances from a point in the Center Line of Main Street opposite entrance to Pacific Electric Railway Company's Depot at Sixth and Main Streets, Los Angeles.

State of California }
County of Los Angeles } S.S

We the undersigned officers of the Pacific Electric Railway Company do hereby certify that this map is a true and correct map of the Pacific Electric Railway Company's Watts-Redondo Line, Part 1 from its junction with the Long Beach Line at Watts to junction with the Gardena - San Pedro Line at Hermosillo Junction, prepared from records in the office of said Company.

Attest:

Secretary

President

Chief Engineer

Corporate Seal

NOTE This map was filed in 1928
as authority for track data only

Subscribed and sworn to before me this ... day of ... 19

Notary Public in and for the County of Los Angeles, State of California

Notarial Seal