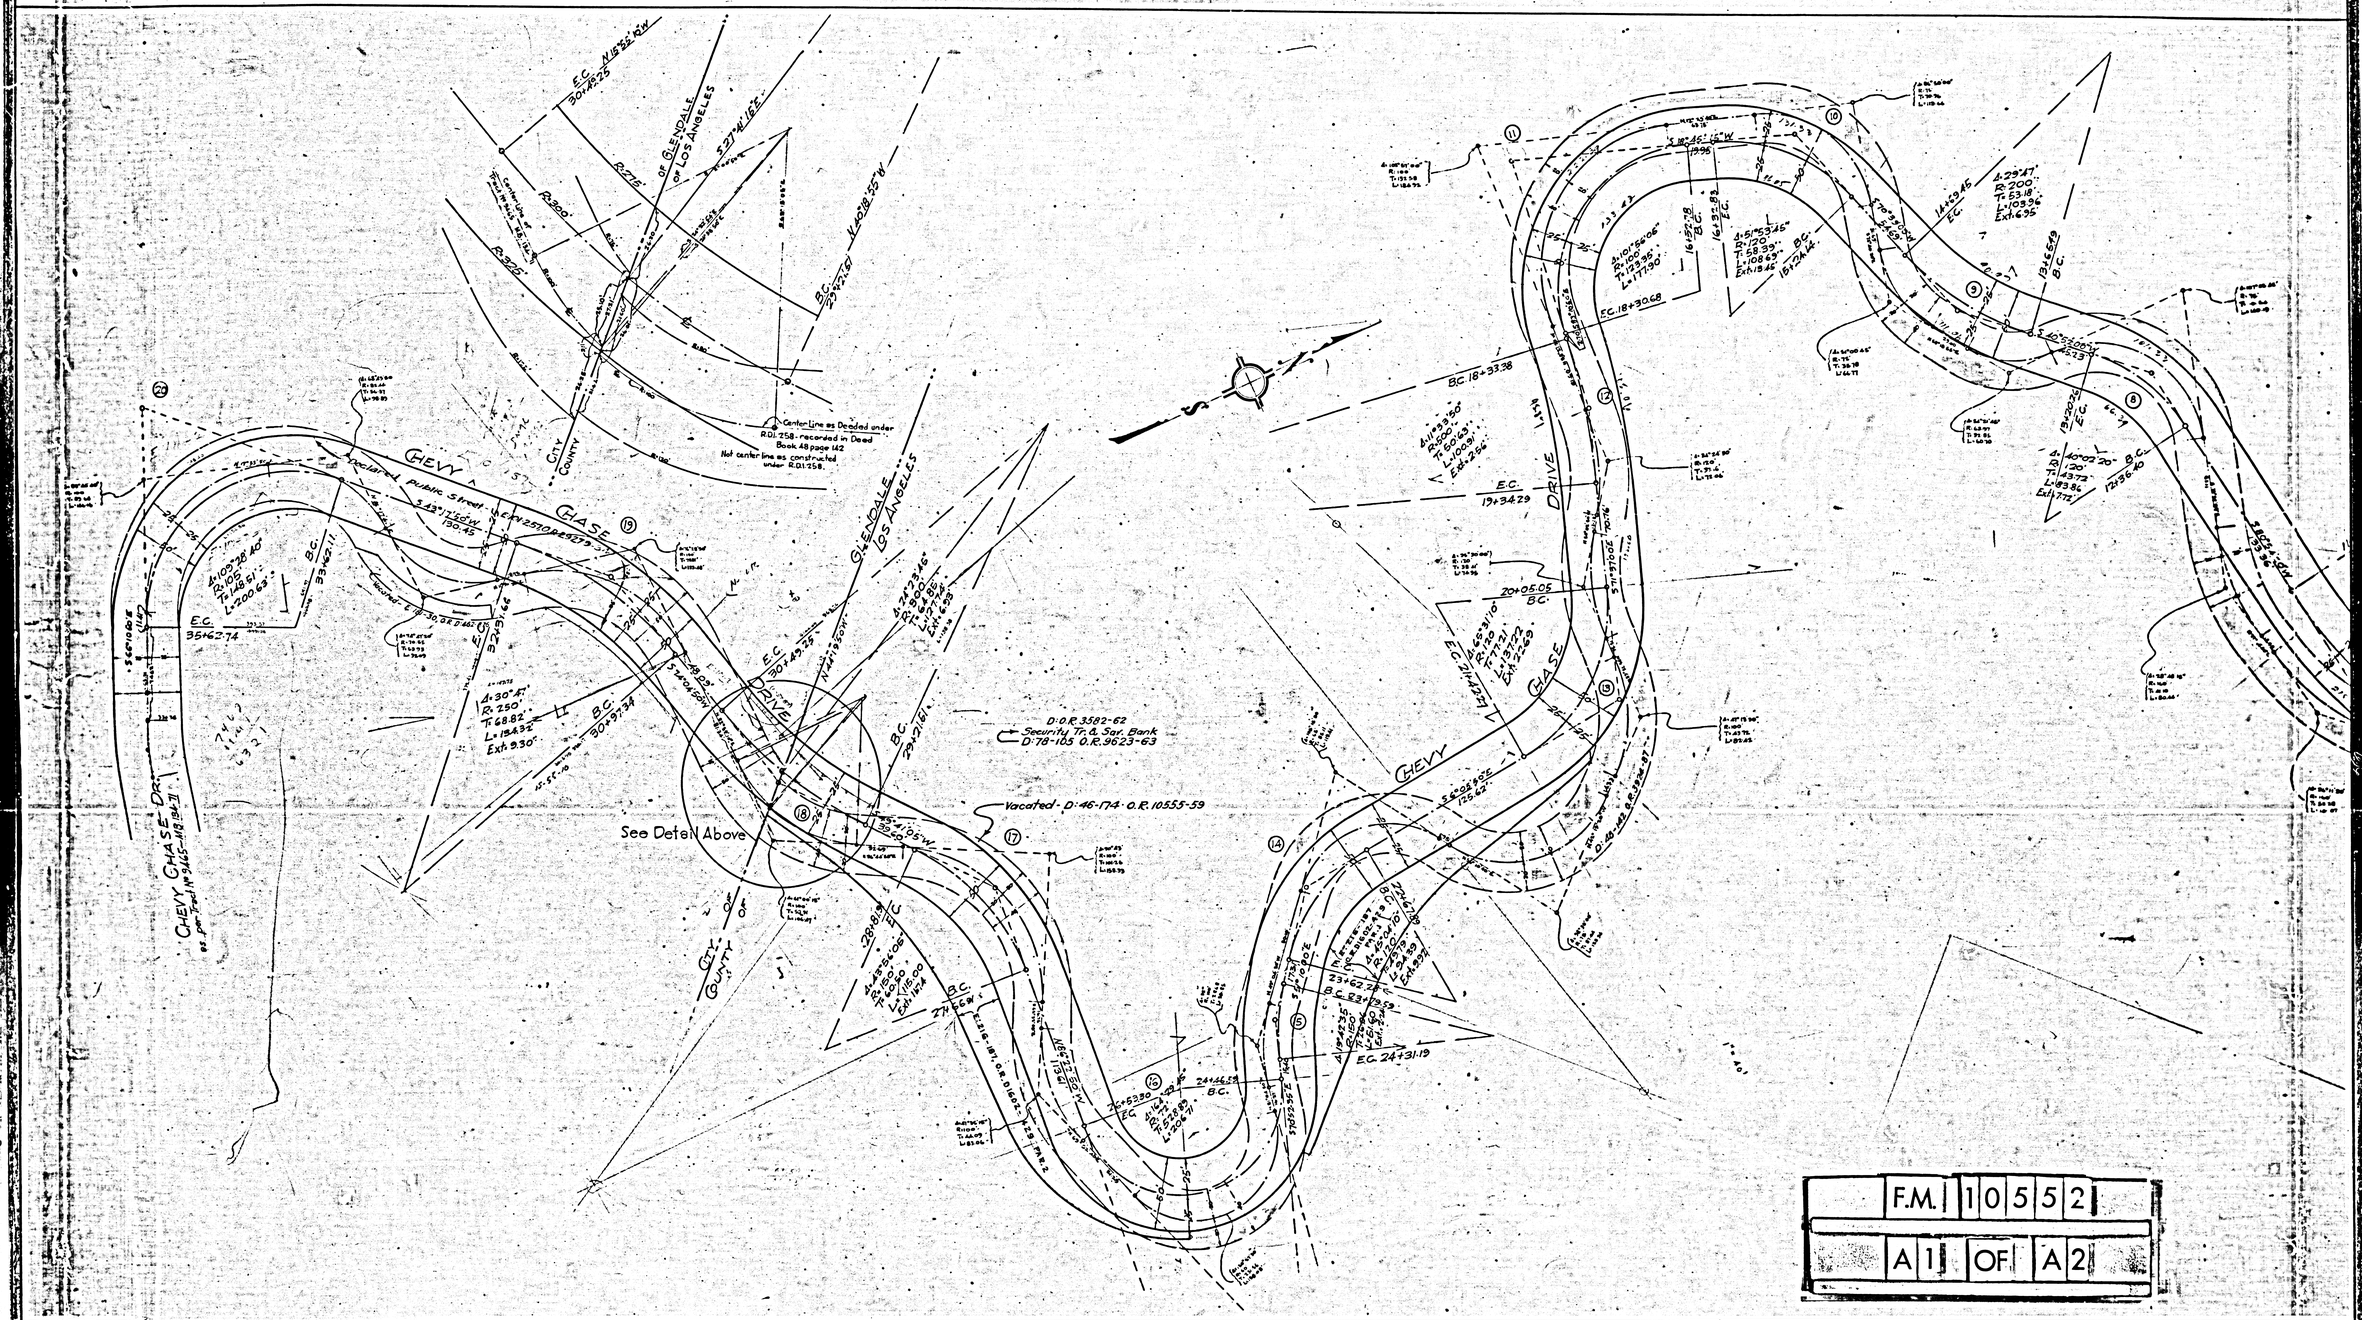
CHEVY CHASE DRIVE
GLENDALE
LOS ANGELES
CITY OF GLENDALE OF LOS ANGELES
COUNTY
Center Line as Deeded under R.01.258 - recorded in Deed Book 48 page 142
Not center line as constructed under R.01.258
Dedicated Public Street
D.O.R. 3582-62
Security Tr. & Sav. Bank
D-78-105 O.R. 9623-63
Vacated - D-46-174 - O.R. 10555-59
See Det. N Above
CHEVY CHASE DR.
E.C. 24+31.19
F.M. 10552
A1 OF A2

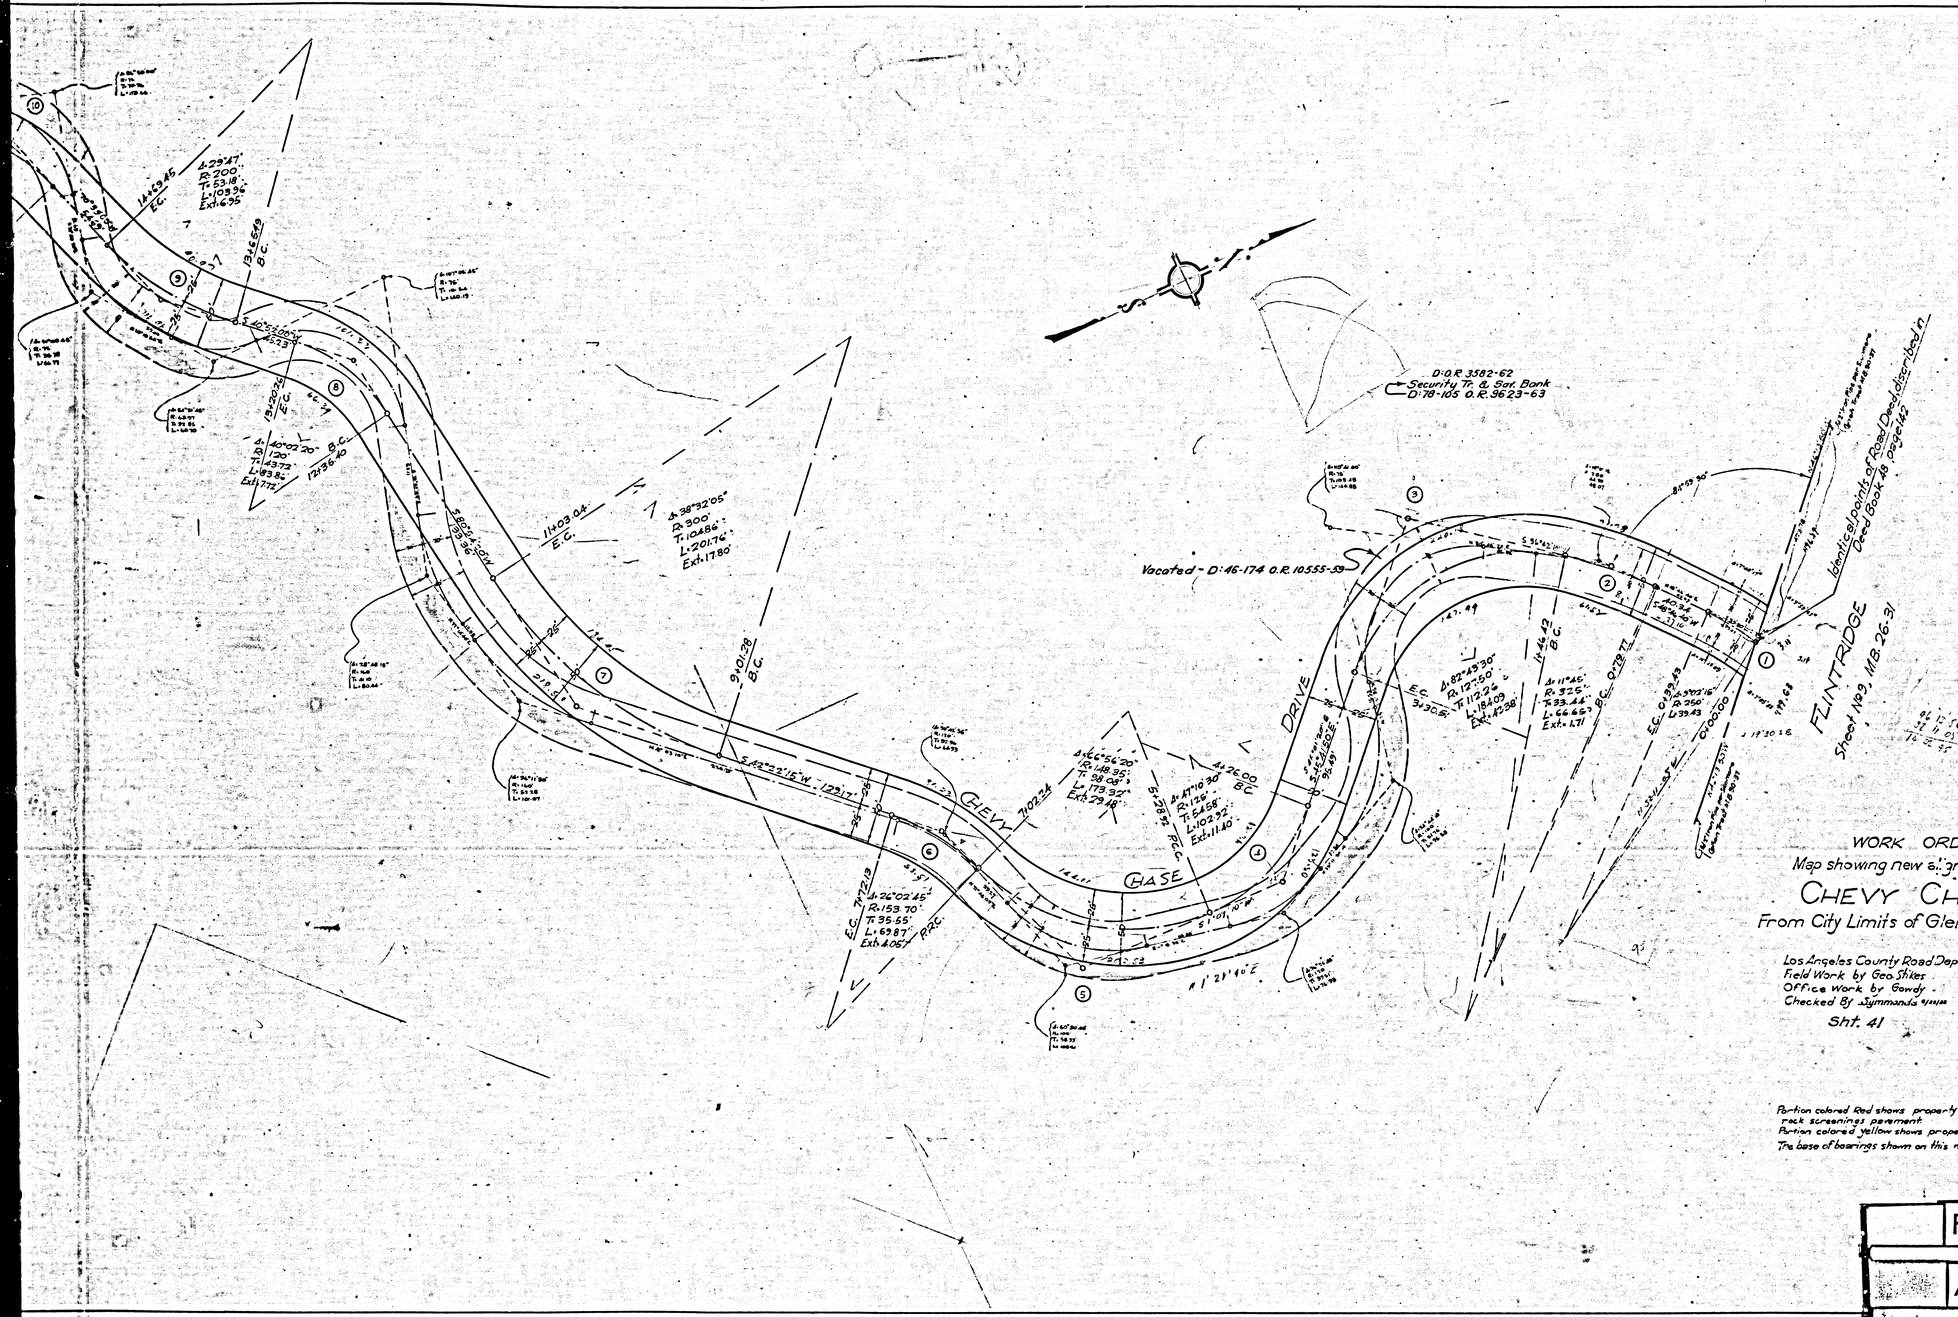

WORK ORDER No 4039

Map showing new alignment to be acquired on

CHEVY CHASE DRIVE

From City Limits of Glendale to the Flintridge Tract

Los Angeles County Road Dept.
Field Work by Geo Stikes
Office Work by Gowdy
Checked By Symmonds 9/20/28

Sht. 41

Scale 1"=40'

Approved _____ 1928

Geo W Jones Road Commissioner

Portion colored Red shows property to be deeded for Right of Way for the construction of oil and rock screenings pavement.
Portion colored yellow shows property to be vacated.
The base of bearings shown on this map are based on those shown in deed book 48, page 142

F.M.	1	0	5	5	2
A	2	OF	A	2	