

INDEX 59

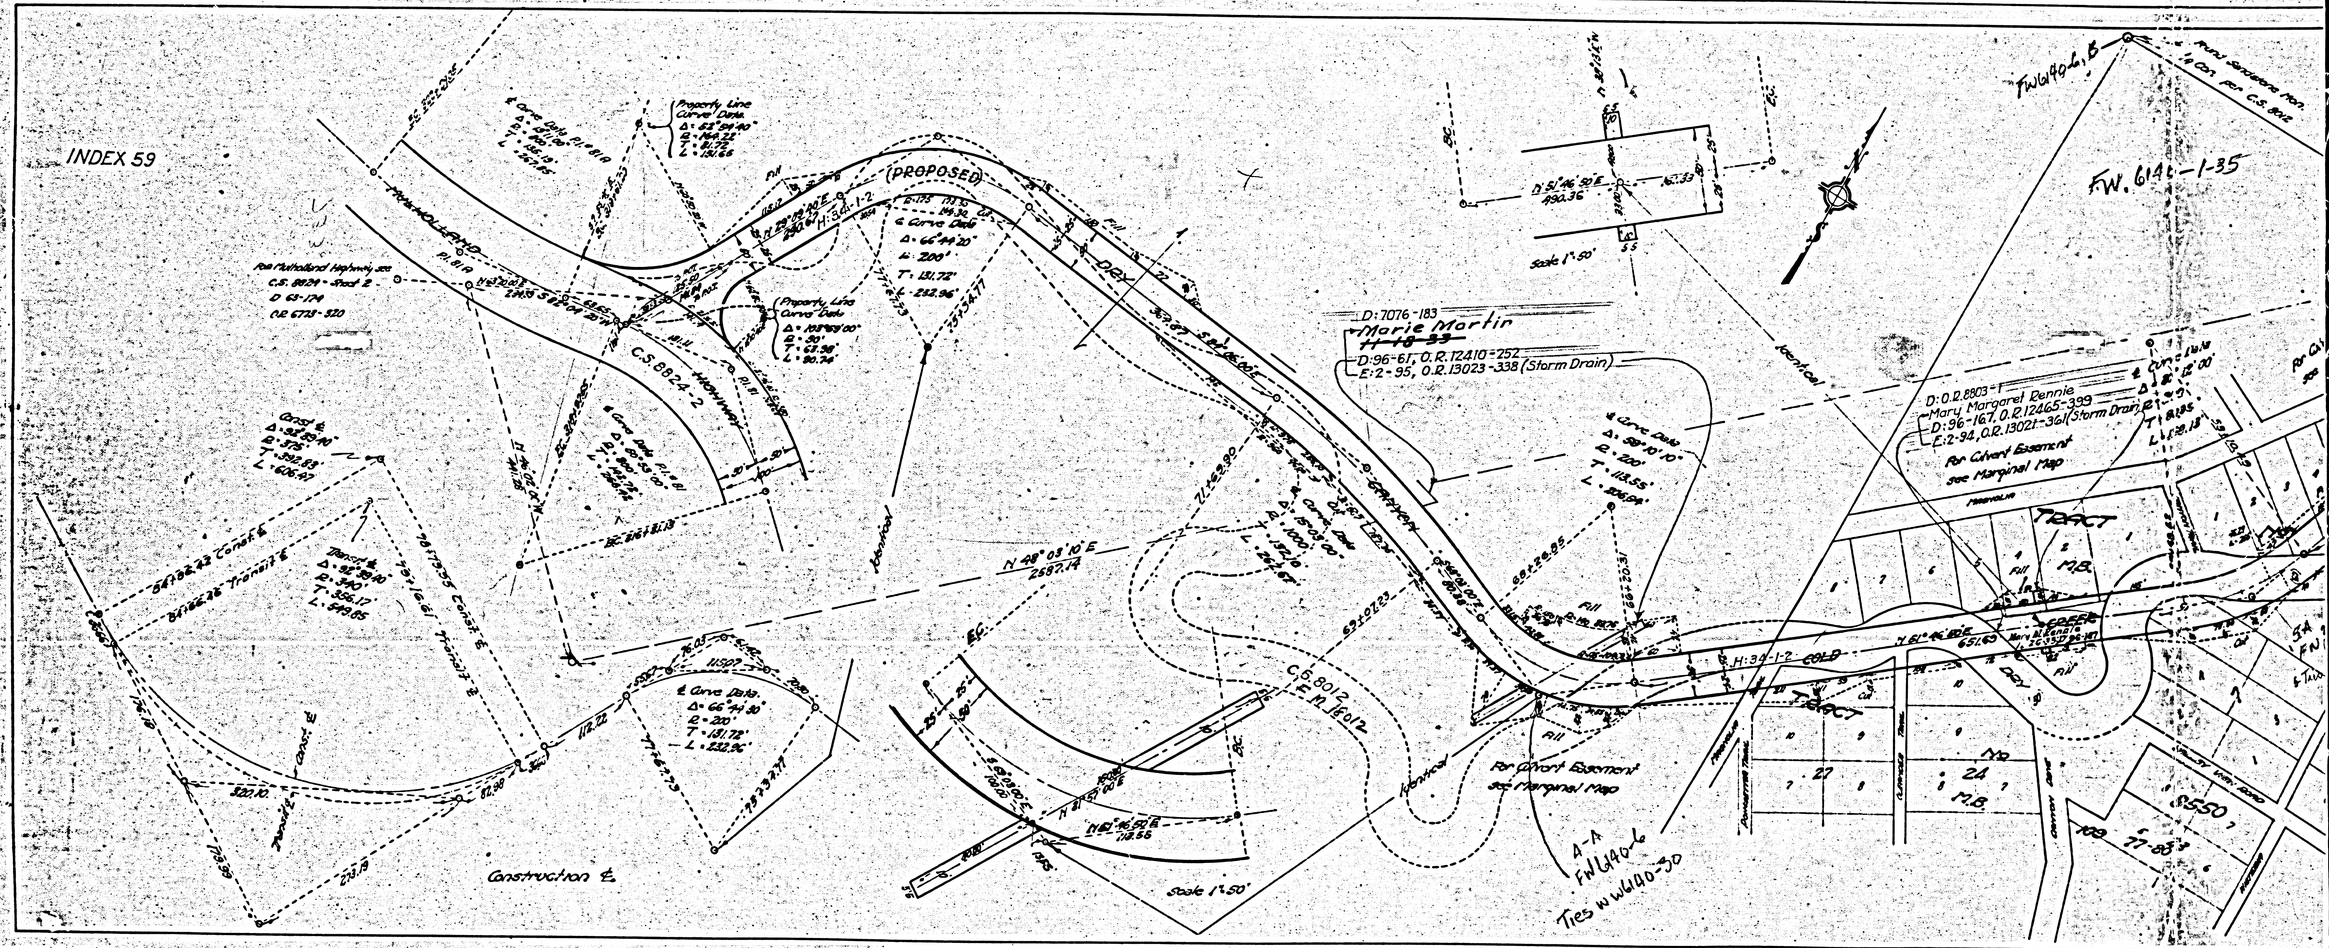

F.M. 11100


A1 OF A6

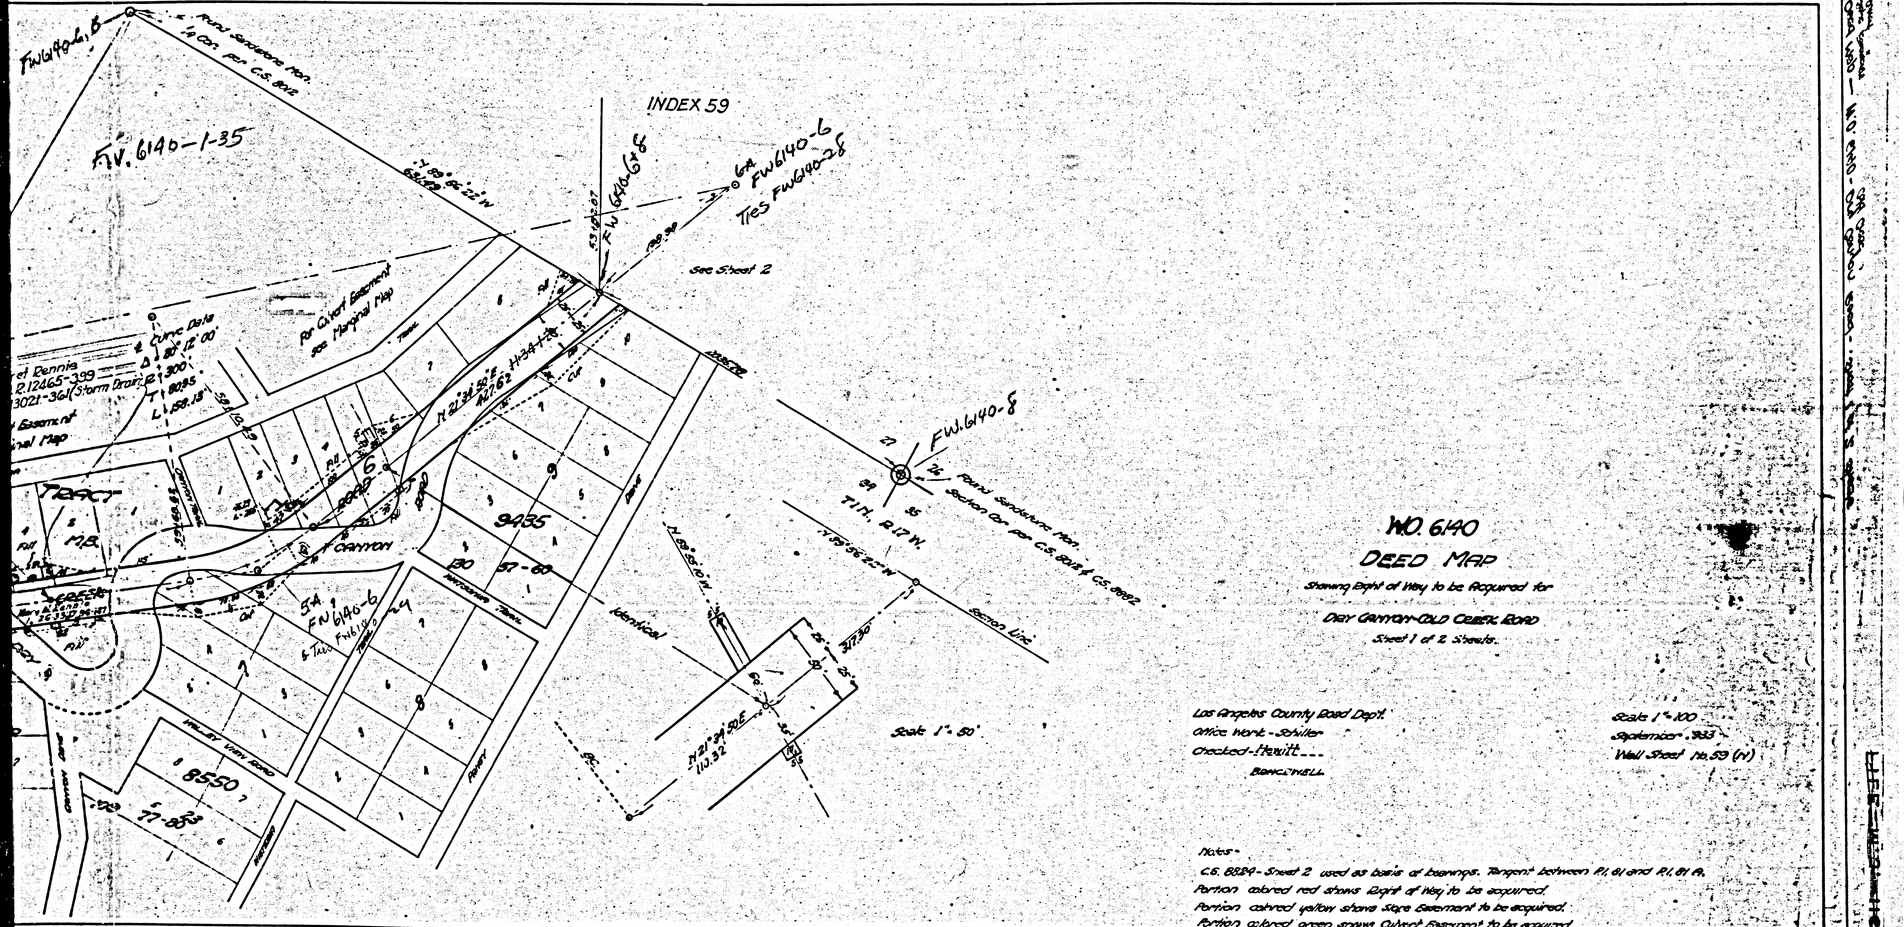

F.M. 11100


A2 OF A6

INDEX 60

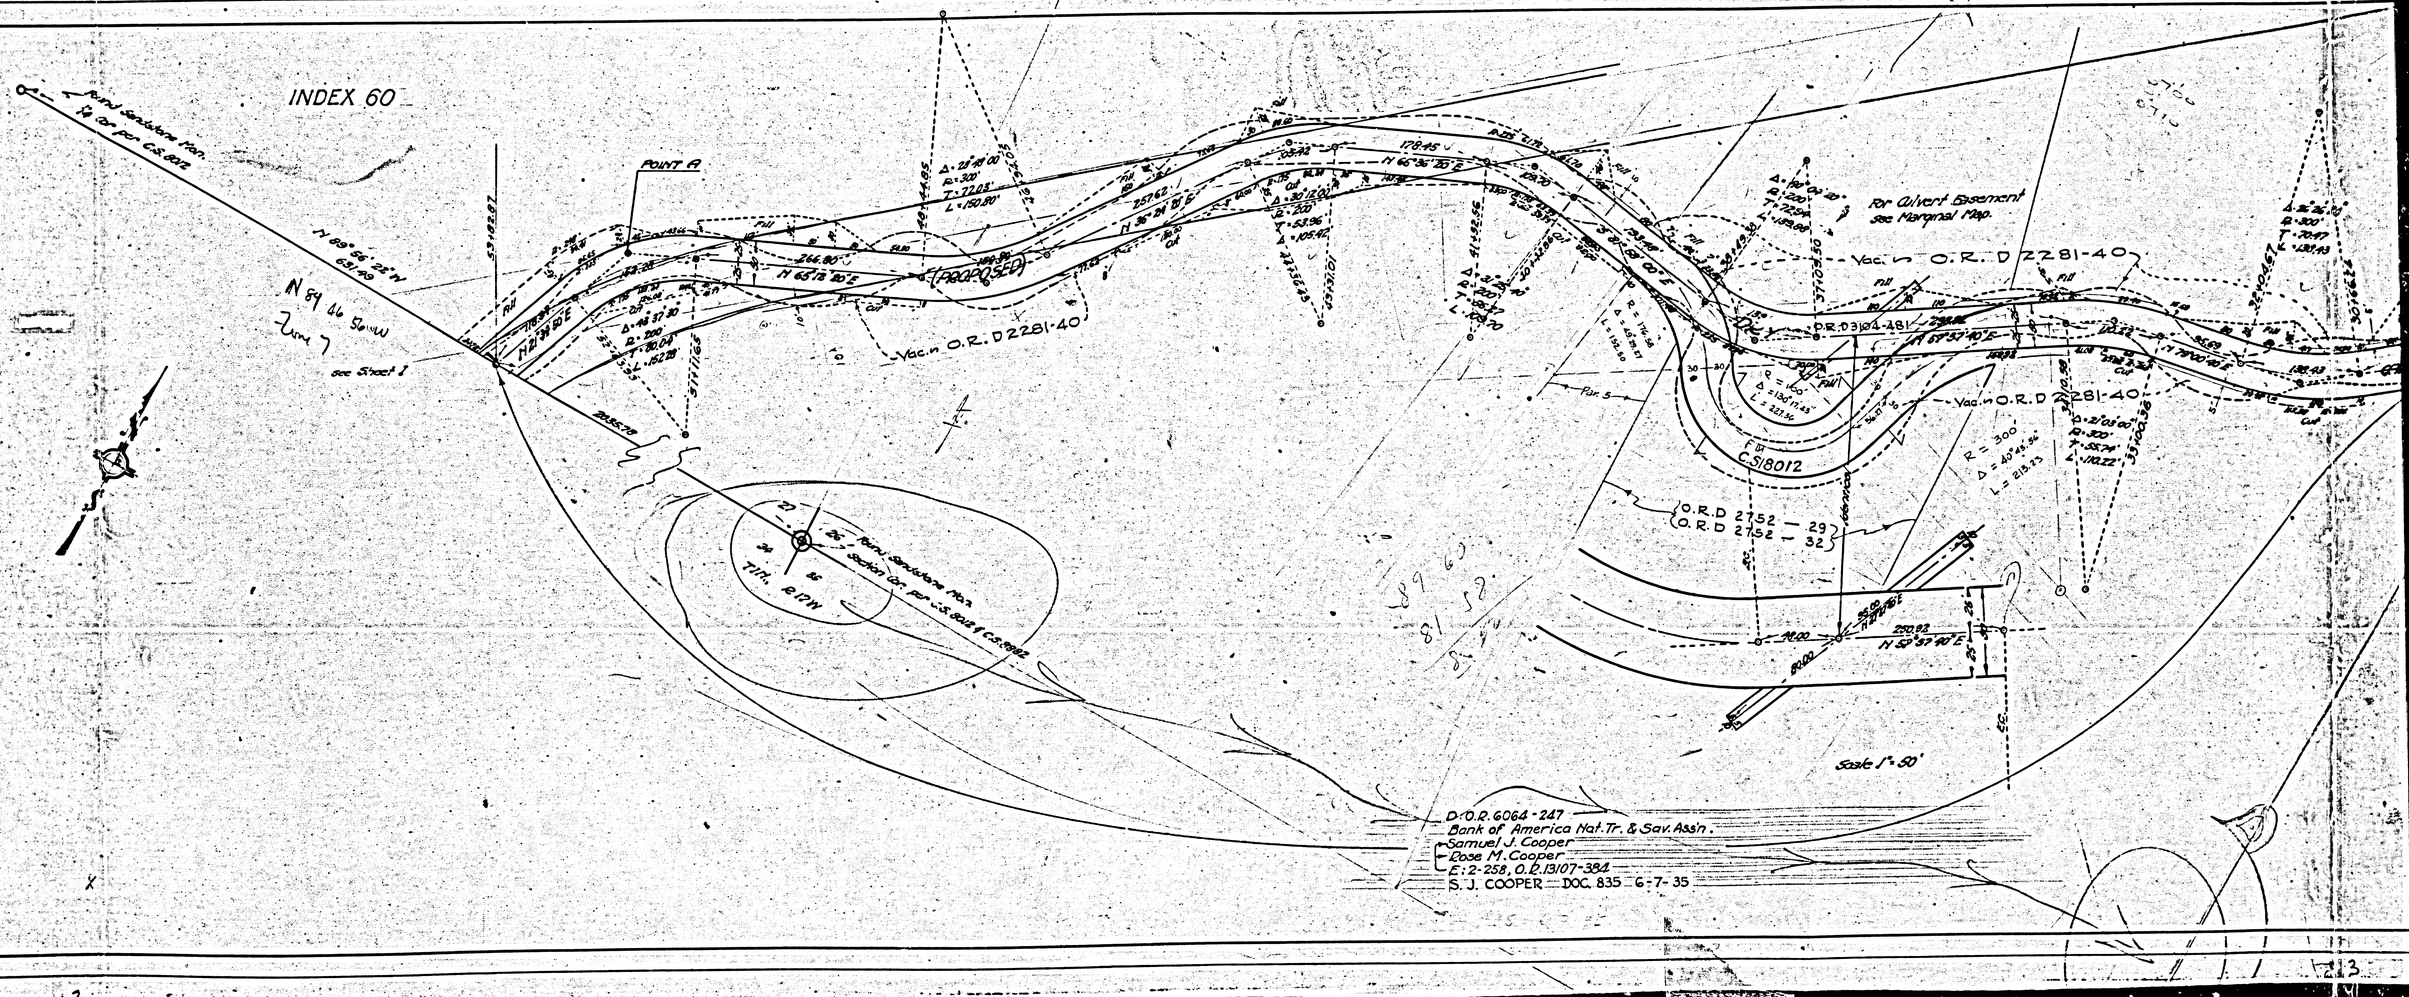

F.M. 11100

A3 OF A6

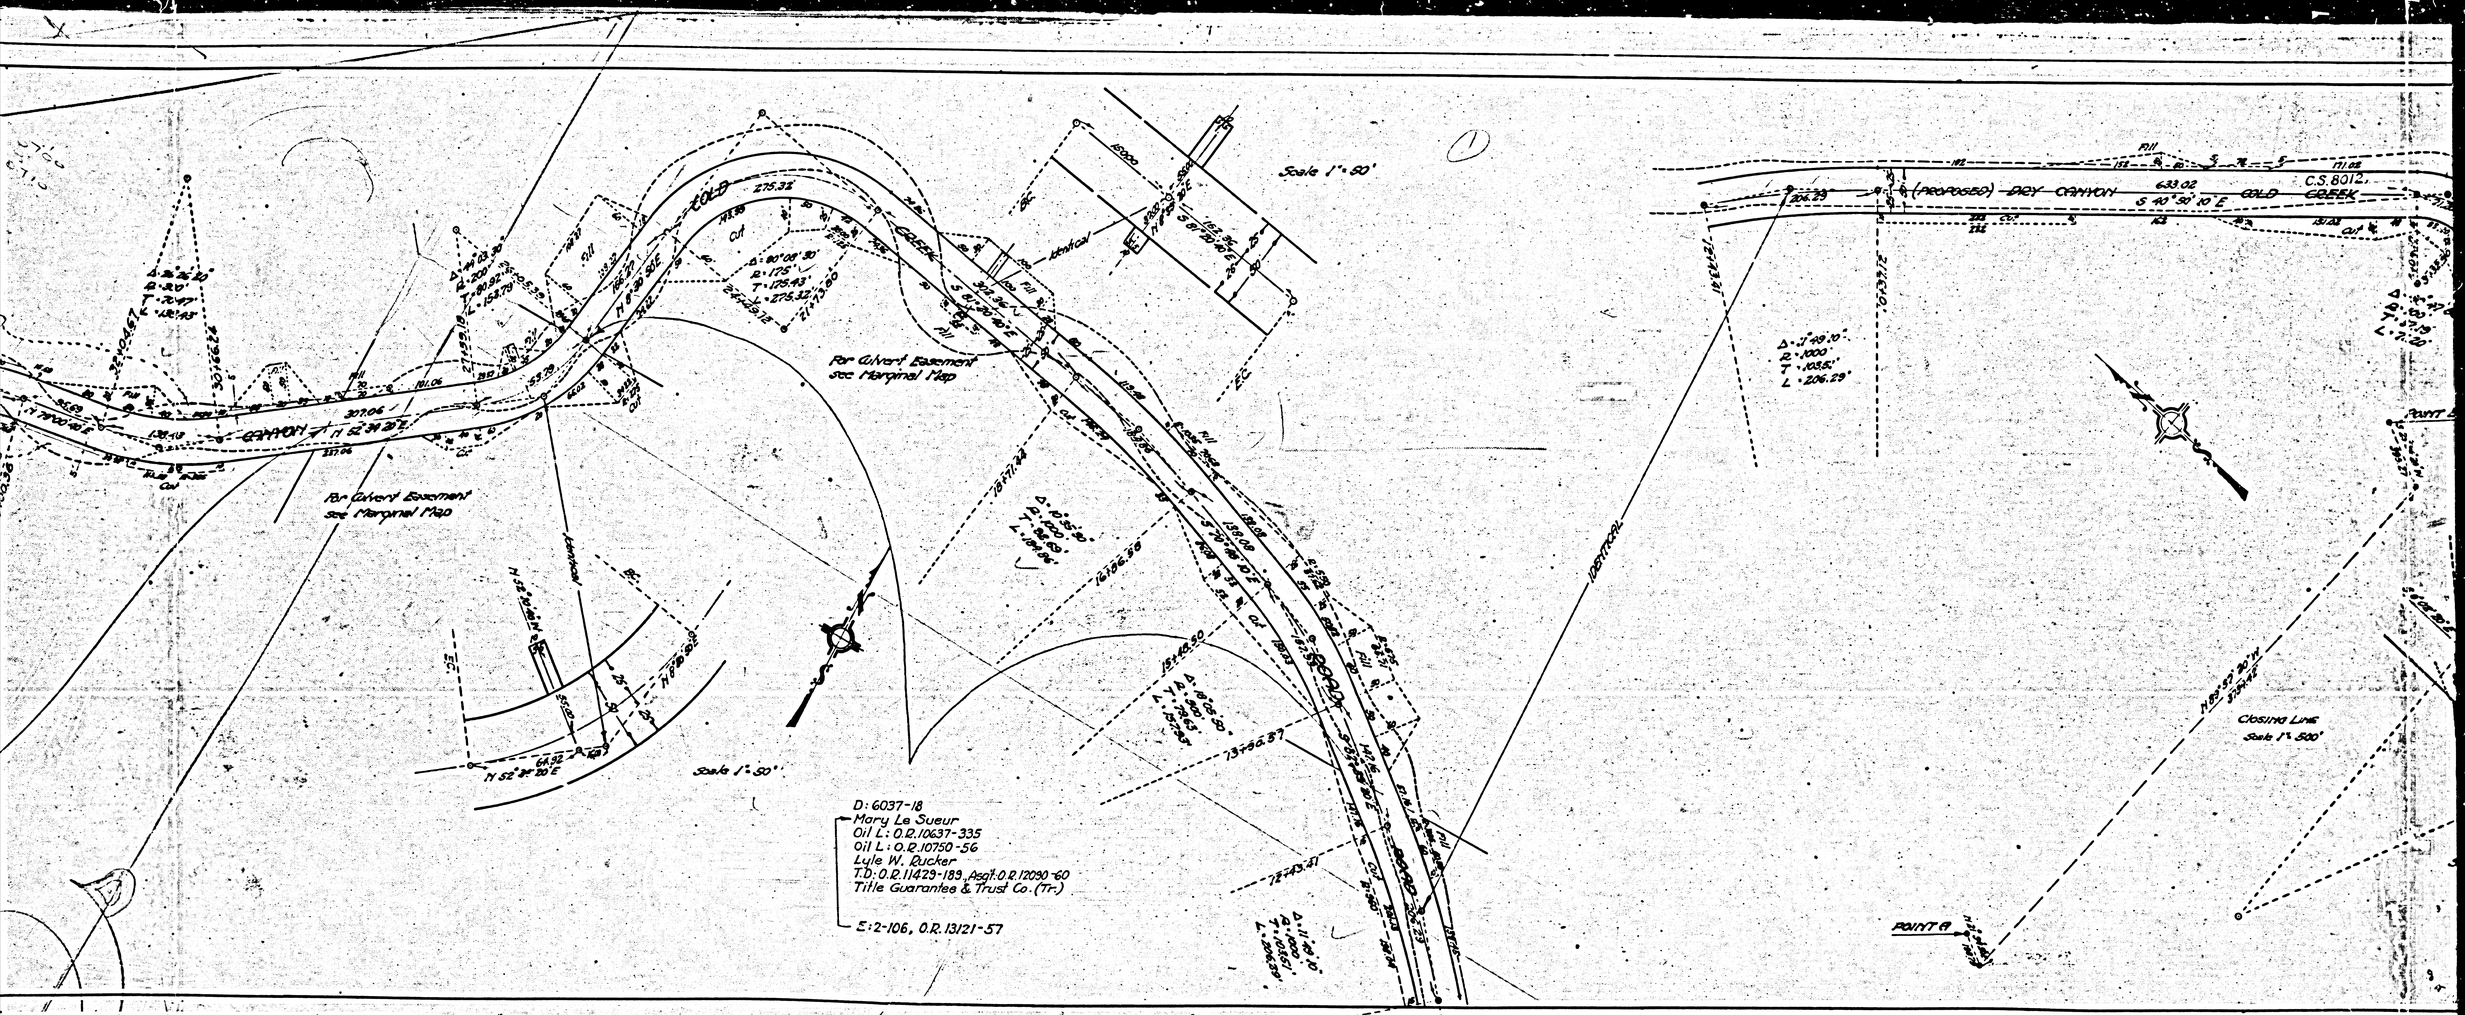

F.M. 11100

A 4 OF A 6

INDEX 60

C.S.8012

C.S.8882

OLD TOPANGA CANYON ROAD

DRY CANYON ROAD

TOPANGA CANYON BOULEVARD

POINT B

See Detail of Intersection POINT B 0-03.00

161,151.499
95,655.593

161 389.946
96010.661

Detail at Intersection of Dry Canyon Road and Old Topanga Canyon Road See C.S. 8882 Scale 1"=60'

Closing Line Scale 1"=500'

Scale 1"=50'

TRACT NO 7094
MB 82-61-65

F.M. 11100

A5 OF A6

INDEX 60

161 389.946
96010.661

Detail of Intersection of Dry Canyon Road and Old Topanga Canyon Road
See C.S. 8882
Scale 1"=60'

W.O. 6140

DEED MAP

showing Right of Way to be Required For

DRY CANYON-COLD CREEK ROAD

Sheet 2 of 2 Sheets

Los Angeles County Road Dept.
Office Work - Schuller
Checked Hewitt
Bancewell

Scale 1"=100'
November 1933
Mail Sheet No 60(5)

Notes-
C.S. 8594 - Sheet 2 used as basis of bearings, Tangent between P.I. 81 and P.I. 81 A. (see Sheet 1)
Portion colored red shows Right of Way to be acquired.
Portion colored yellow shows Slope Easements to be acquired.
Portion colored green shows Culvert Easements to be acquired.

F.M. 11100

A 6 OF A 6