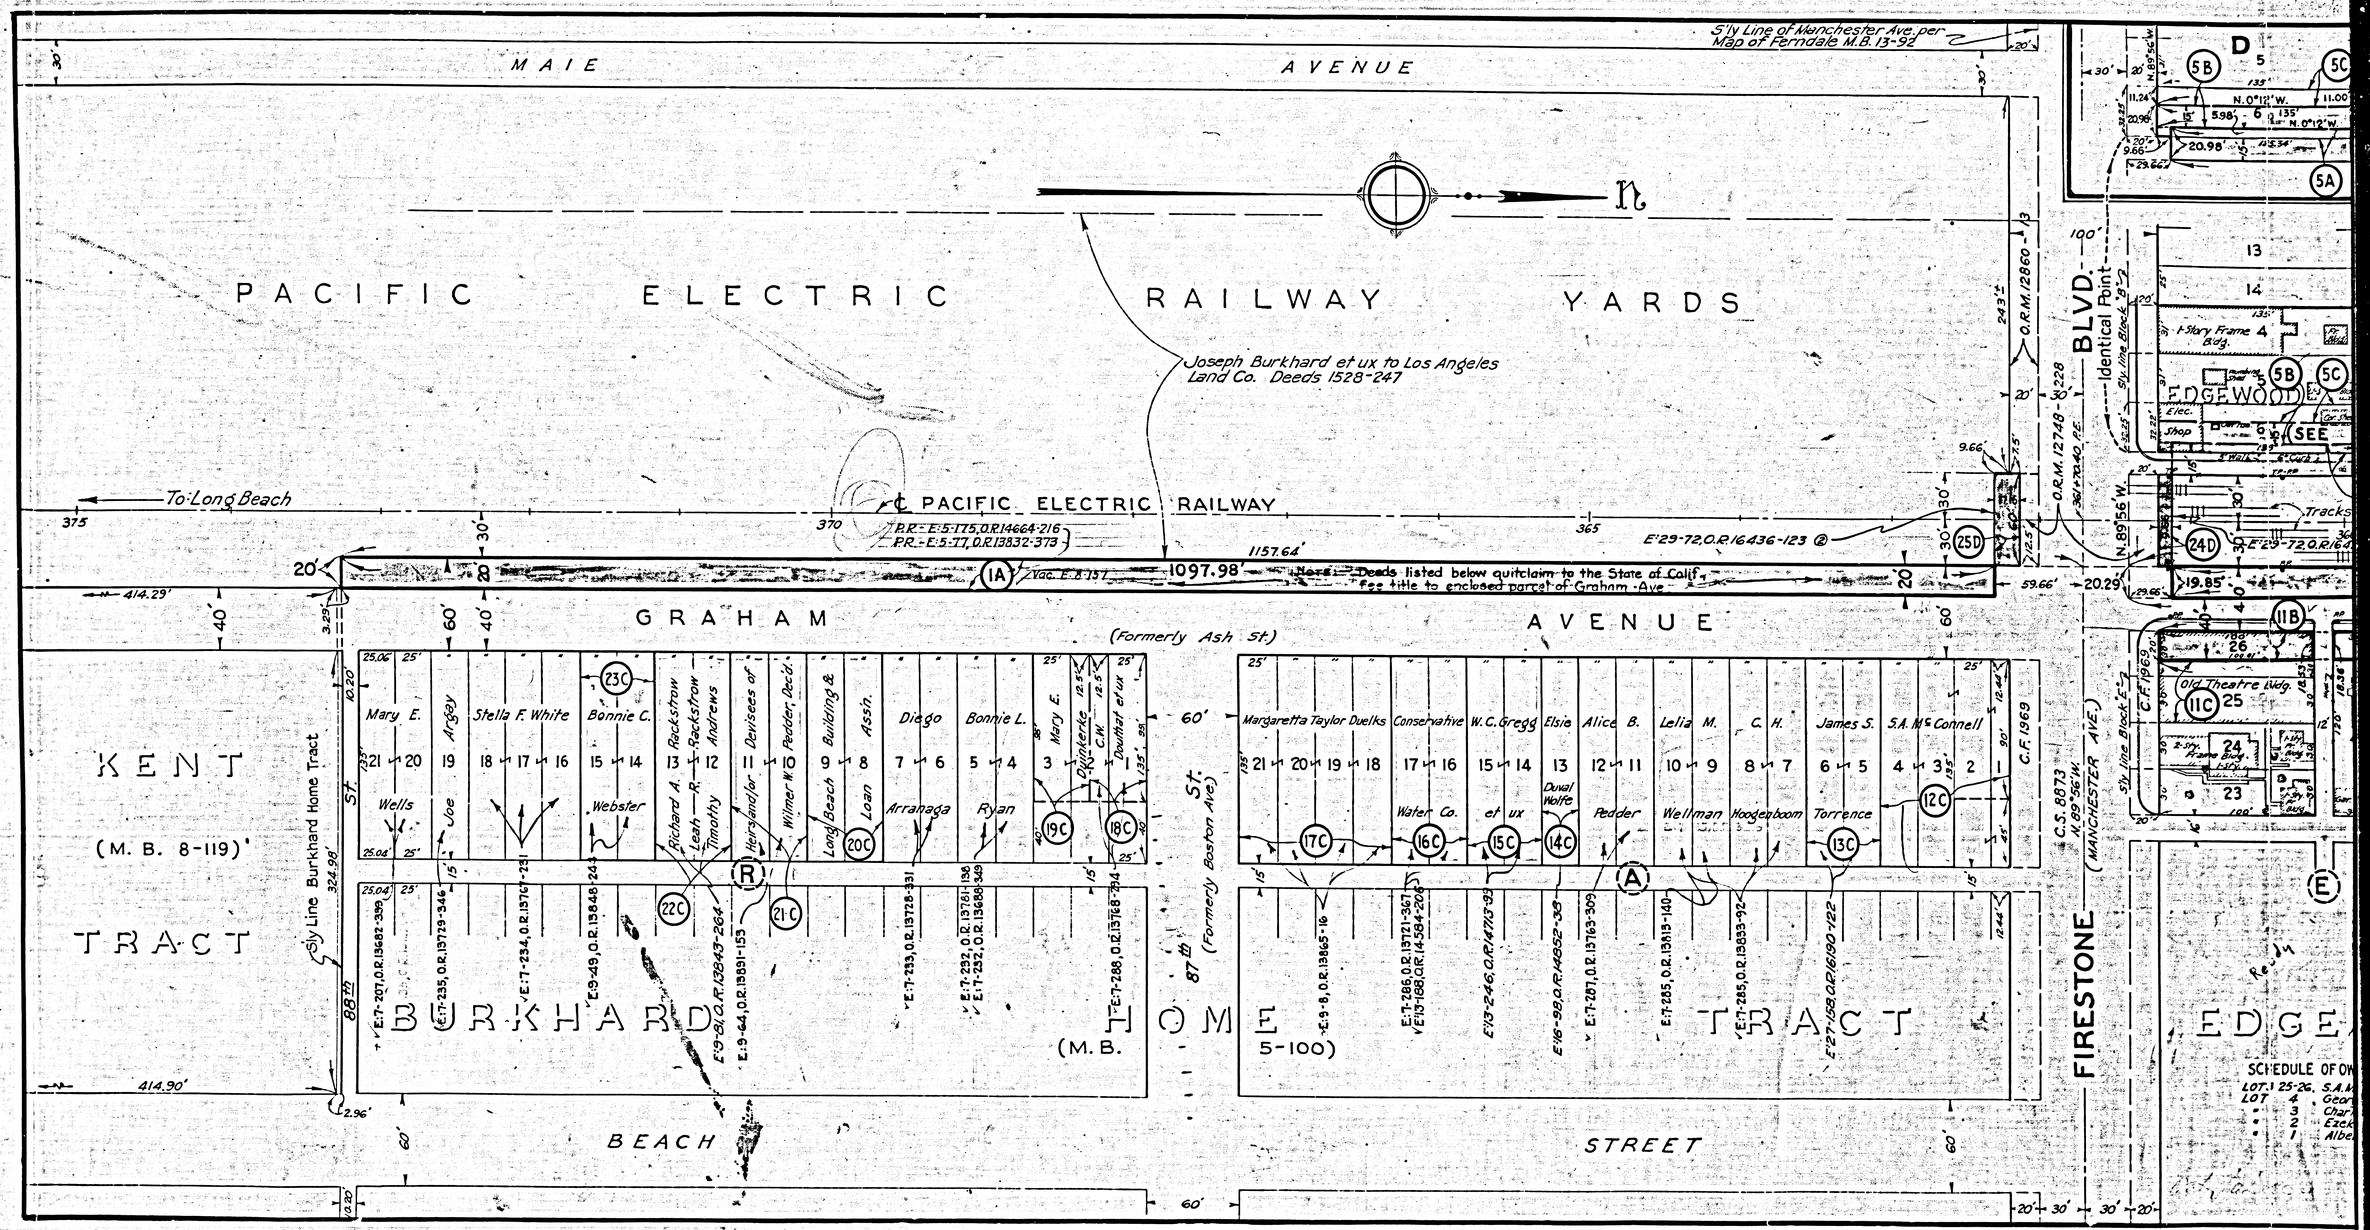

F.M. 11108

A1 OF A2

EXHIBIT "A"

DISTRICT	COUNTY	ROUTE	SECTION
VII	L.A.	174	B

Approved: D. Montalyon DIST. ENGR., DIST. VII Oct. 1935

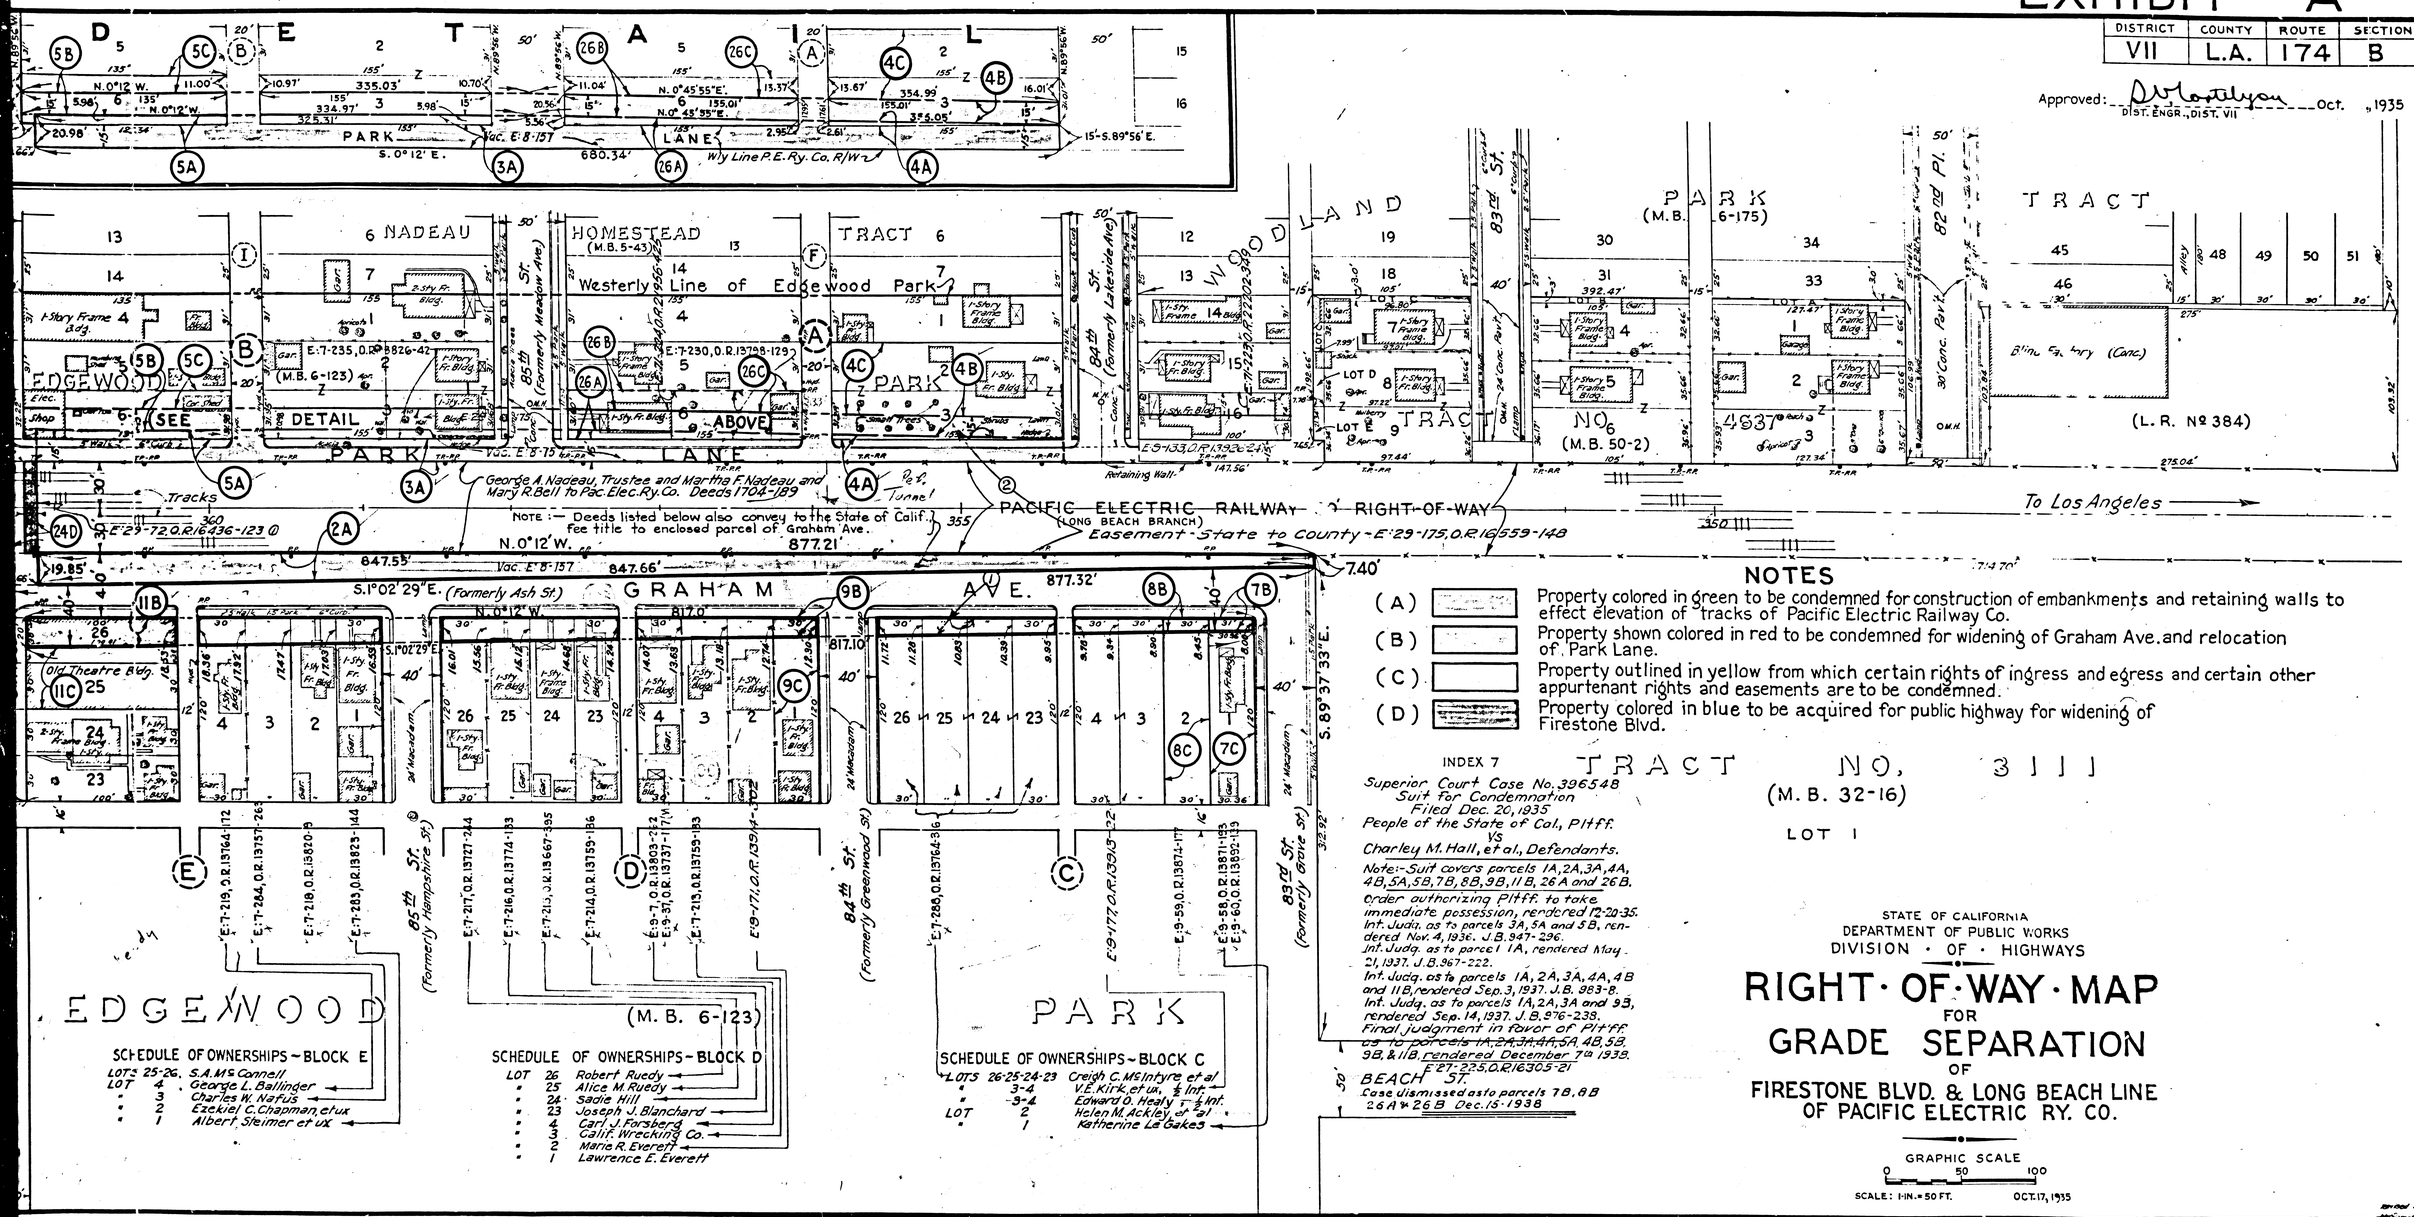

NOTES

(A) Property colored in green to be condemned for construction of embankments and retaining walls to effect elevation of tracks of Pacific Electric Railway Co.

(B) Property shown colored in red to be condemned for widening of Graham Ave. and relocation of Park Lane.

(C) Property outlined in yellow from which certain rights of ingress and egress and certain other appurtenant rights and easements are to be condemned.

(D) Property colored in blue to be acquired for public highway for widening of Firestone Blvd.

INDEX 7

Superior Court Case No. 396548
Suit for Condemnation
Filed Dec. 20, 1935
People of the State of Cal., Pltff.
vs
Charley M. Hall, et al., Defendants.

Note:- Suit covers parcels 1A, 2A, 3A, 4A, 4B, 5A, 5B, 7B, 8B, 9B, 11B, 26A and 26B.

Order authorizing Pltff. to take immediate possession, rendered 12-20-35. Int. Judg. as to parcels 3A, 5A and 5B, rendered Nov. 4, 1936. J.B. 947-296.
Int. Judg. as to parcel 1A, rendered May 21, 1937. J.B. 967-222.
Int. Judg. as to parcels 1A, 2A, 3A, 4A, 4B and 11B, rendered Sep. 3, 1937. J.B. 983-8.
Int. Judg. as to parcels 1A, 2A, 3A and 9B, rendered Sep. 14, 1937. J.B. 976-238.
Final judgment in favor of Pltff. as to parcels 1A, 2A, 3A, 4A, 5A, 4B, 5B, 9B, & 11B, rendered December 7th 1938.
E 27-235, O.R. 16305-21
Case dismissed as to parcels 7B, 8B 26A & 26B Dec. 15-1938

STATE OF CALIFORNIA
DEPARTMENT OF PUBLIC WORKS
DIVISION · OF · HIGHWAYS

RIGHT · OF · WAY · MAP
FOR
GRADE SEPARATION
OF
FIRESTONE BLVD. & LONG BEACH LINE OF PACIFIC ELECTRIC RY. CO.

GRAPHIC SCALE
0 50 100
SCALE: 1 IN. = 50 FT. OCT. 17, 1935

E:9-21, O.R. 13893-38 (Q.C. Por. Tract)

Negative of this map filed in Blue Print Dept. as Negative No. 232.

F.M. 11108

A2 OF A2