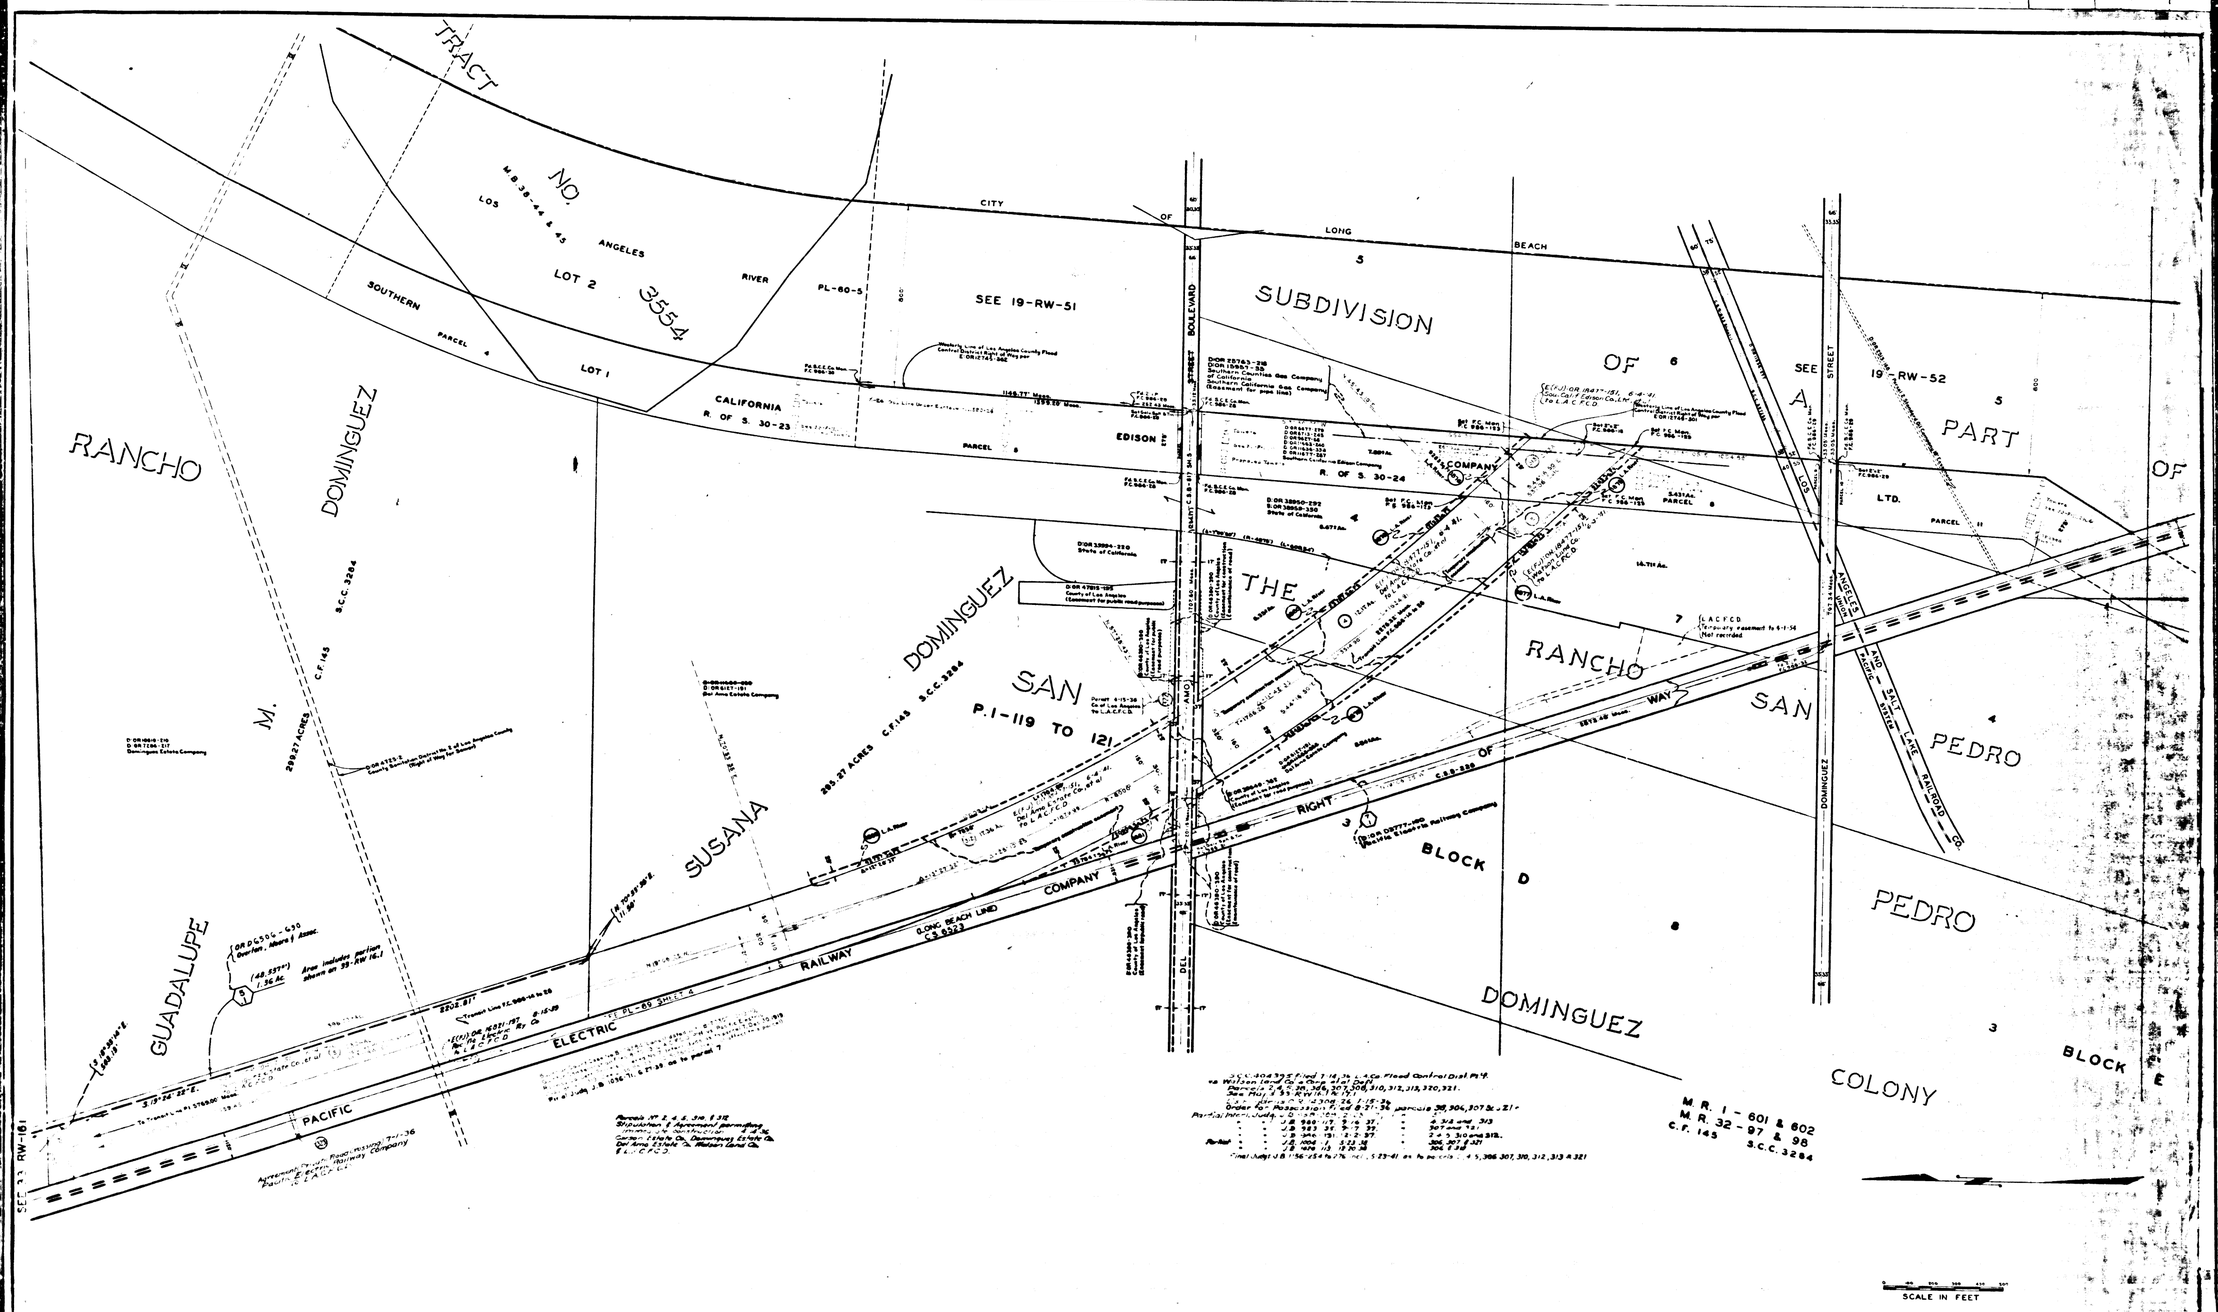

REFERENCES	REVISIONS		LOS ANGELES COUNTY FLOOD CONTROL DISTRICT
C-30	DATE	DESCRIPTION	COMPTON CREEK 5000 FT. NORTH OF DEL AMO TO LOS ANGELES RIVER
33-ML-22 (COND.)	10-7-36	AGREEMENT NO. 323 ADDED.	APPROVED BY [signature] CHIEF ENGINEER
33-NC-6	3-24-36		
33-NC-6A	4-18-36		
PL-60 SHEET-4			
33-RW-7 SH 1 OF 11-12-35			
33-ML-23 (APPRAISAL)			
33-ML-113 (COND.)			
[signature] 5-29-36 RIGHT OF WAY ENGINEER	RECOMMENDED BY [signature] 5-29-36 SENIOR ASSIST. CHIEF ENGINEER		SCALE 1"=200' DATE 4-14-36 NO. 33-RW-71 SHEET 1 OF 2

F.M. 11 28 17