MAP
SHOWING
A SUBDIVISION OF A PORTION OF
RANCHO LAS VIRGENES
LOS ANGELES CO., CAL.

See Tract No 2804 - M.B. 33-95

Scale, 1" = 1000'

F.M. 11239

INDEX 93+90

NEG. 19

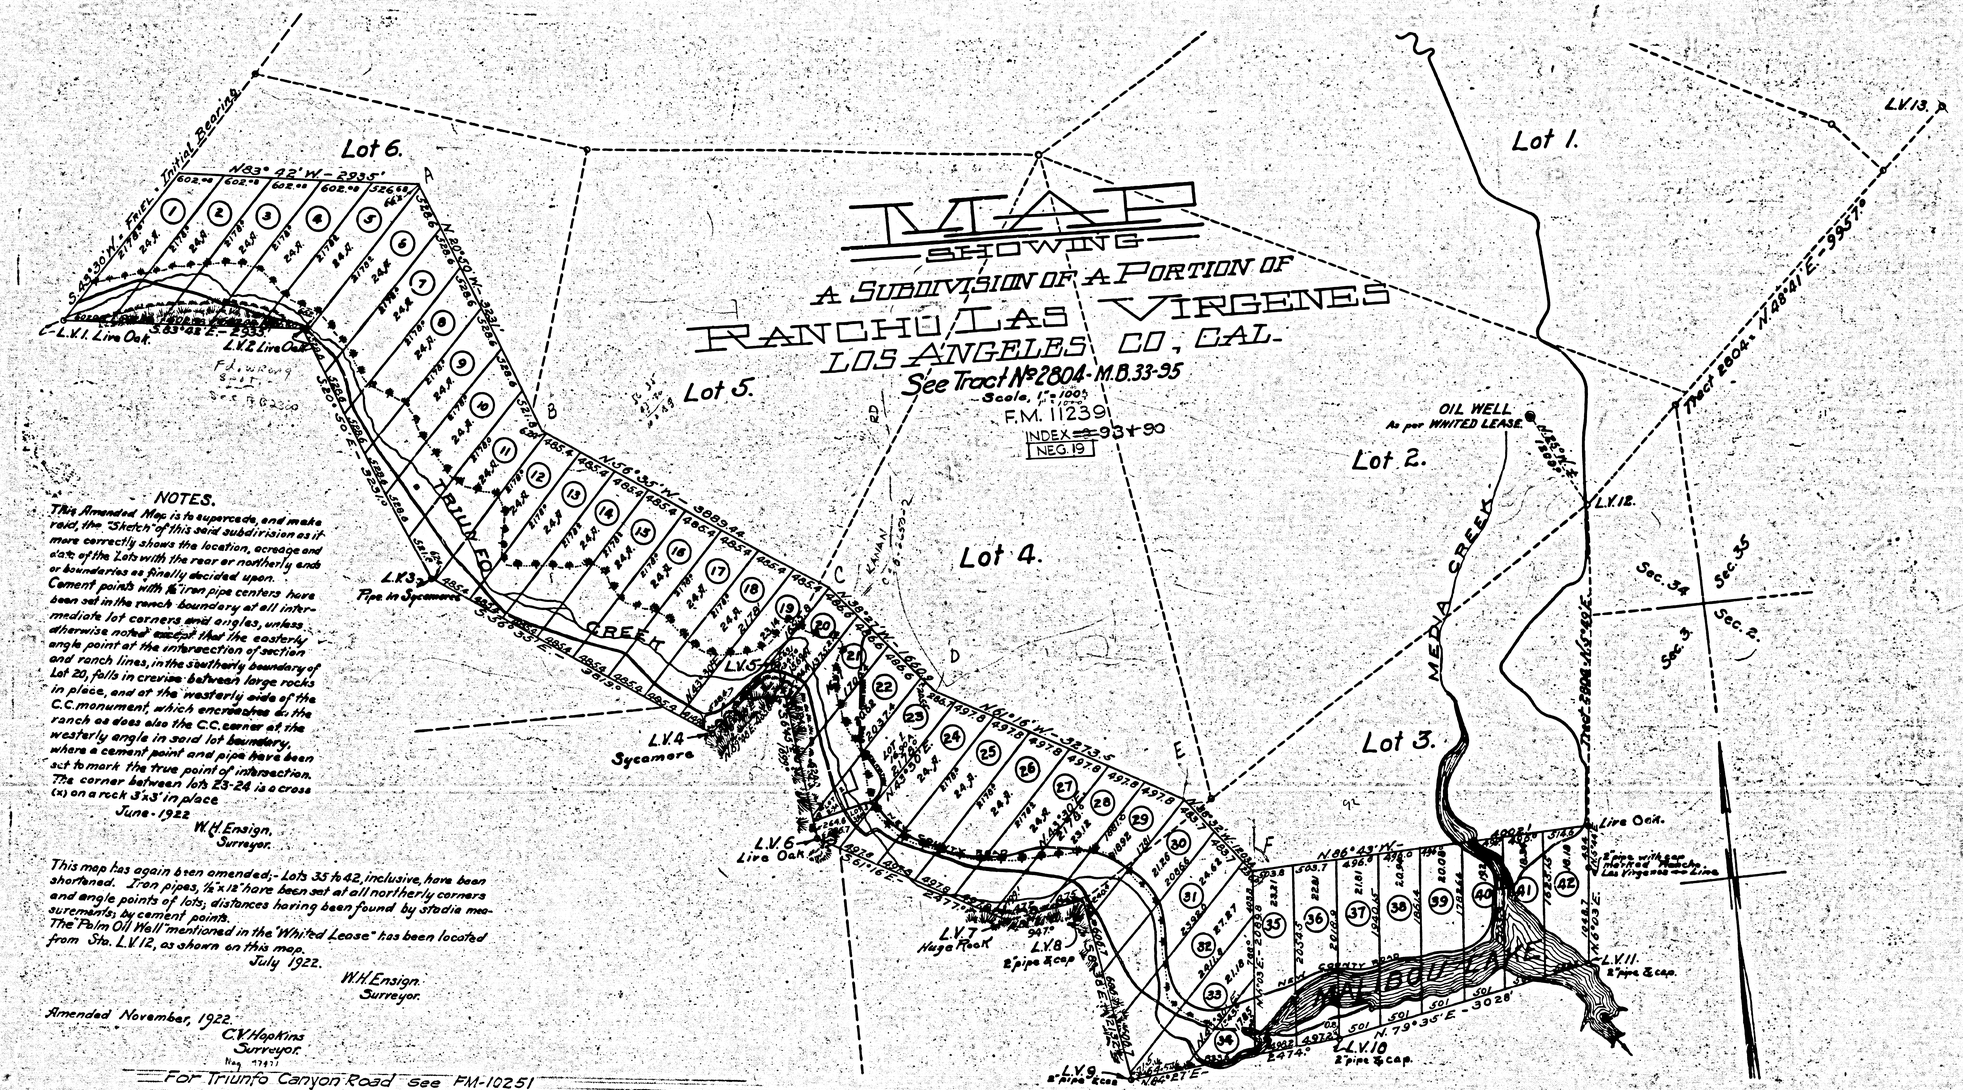

NOTES.

This Amended Map is to supercede, and make void, the "Sketch" of this said subdivision as it more correctly shows the location, acreage and size of the Lots with the rear or northerly ends or boundaries as finally decided upon.

Cement points with ½" iron pipe centers have been set in the ranch boundary at all intermediate lot corners and angles, unless otherwise noted; except that the easterly angle point at the intersection of section and ranch lines, in the southerly boundary of Lot 20, falls in crevice between large rocks in place, and at the westerly side of the C.C. monument, which encroaches on the ranch as does also the C.C. corner at the westerly angle in said lot boundary, where a cement point and pipe have been set to mark the true point of intersection. The corner between lots 23-24 is a cross (x) on a rock 3"x3" in place.

June - 1922

W.H. Ensign,
Surveyor.

This map has again been amended; - Lots 35 to 42, inclusive, have been shortened. Iron pipes, ½"x12" have been set at all northerly corners and angle points of lots; distances having been found by stadia measurements, by cement points.

The "Palm Oil Well" mentioned in the "Whited Lease" has been located from Sta. L.V.12, as shown on this map.

July 1922.

W.H. Ensign
Surveyor.

Amended November, 1922.

C.V. Hopkins
Surveyor.

Neg. 17911

For Triunfo Canyon Road see FM-10251

For proposed KANAN RD thru Lot 20 see C.S.B-2650-2

For Mulholland Hwy in Lots 16 to 19 see C.S.B-2698-1
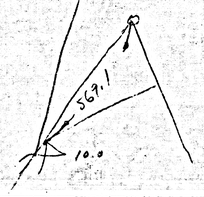
F.M. 11239