L.A. COUNTY ROAD DEPT.
SURVEY MAP
DURFEE AVENUE
GARVEY AVENUE TO SAN BERNARDINO ROAD
INDEX 46
SCALE 1"=100'
FIELD WORK, Nell, July 1937
OFFICE WORK Rice, Aug. 1937
REF. F.X. 313
MAXSON PLACE
MAXSON ROAD
DURFEE AVENUE
GILMAN ROAD
GARVEY AVE
OLIVE EXLINE ST.
FERRIS ROAD
SOUTHERN PACIFIC RAILROAD
TRACT No 10760 M.B. 184-41
TRACT No 11183 M.B. 197-16
TRACT No 10990 M.B. 192-18
MAXSONS BLOCK F SUBDIVISION
BLOCK E
M.R. 31-50
F.M. 10579
E'13-250, doc.17774-E (40' wide)
M.B. 197-16 dedicates cor.
E'16-77, doc.1540-F
E'16-287, doc.6474-F
E'13-249, doc.17776-E
E'13-264, doc.350-F
E'39-190, cert. L.L.100568
E'25-210, doc.8909-a
E'11-63, O.R.14028-379
E'13-249, doc.17774-E
M.B.132-18 dedicates Cor.
E'13-33, O.R.15185-140
E'13-140, O.R.14511-204
F.M. 11270
A1 OF A2

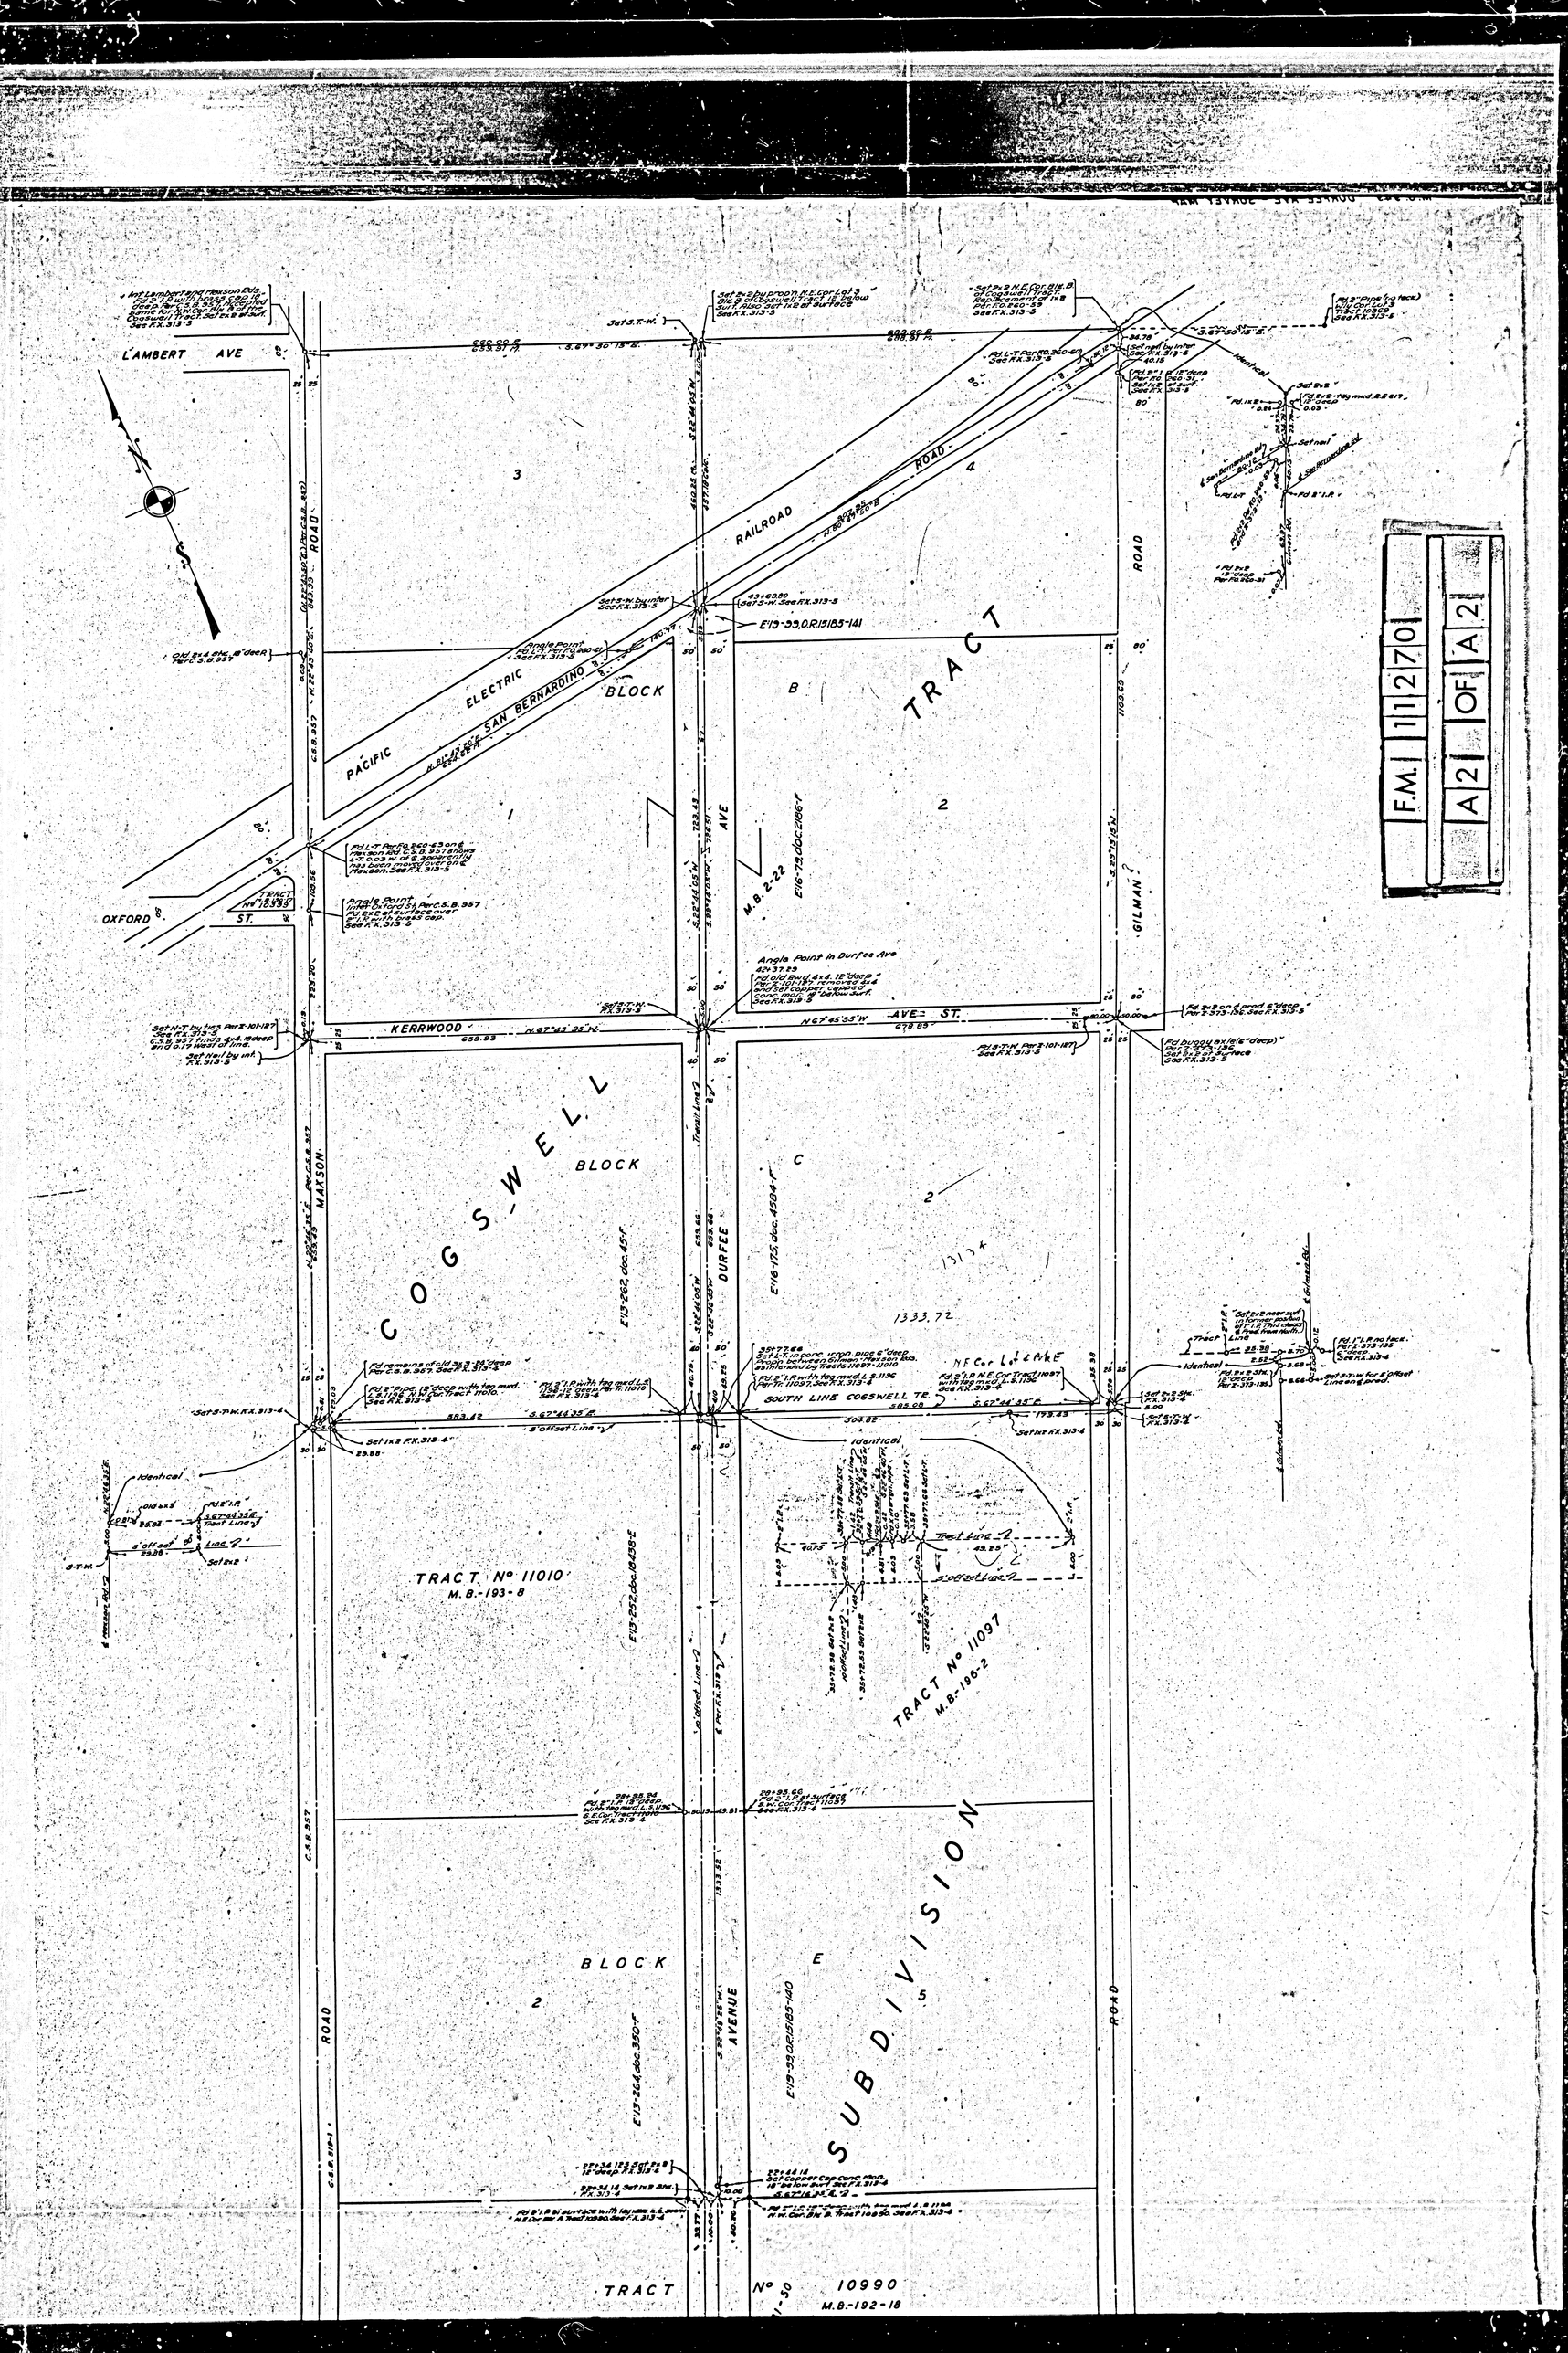
LAMBERT AVE
RAILROAD ROAD
PACIFIC ELECTRIC
SAN BERNARDINO
BLOCK
TRACT
OXFORD ST.
KERRWOOD AVE.
ST.
GILMAN ROAD
MAXSON ROAD
COGSWELL BLOCK
DURFEE AVE
SOUTH LINE COGSWELL TR.
TRACT No 11010
M.B.-193-8
TRACT No 11097
M.B.-196-2
BLOCK
SUBDIVISION
TRACT No 10990
M.B.-192-18
F.M. 11270
A2 OF A2