


Continued on Sheet No. 2

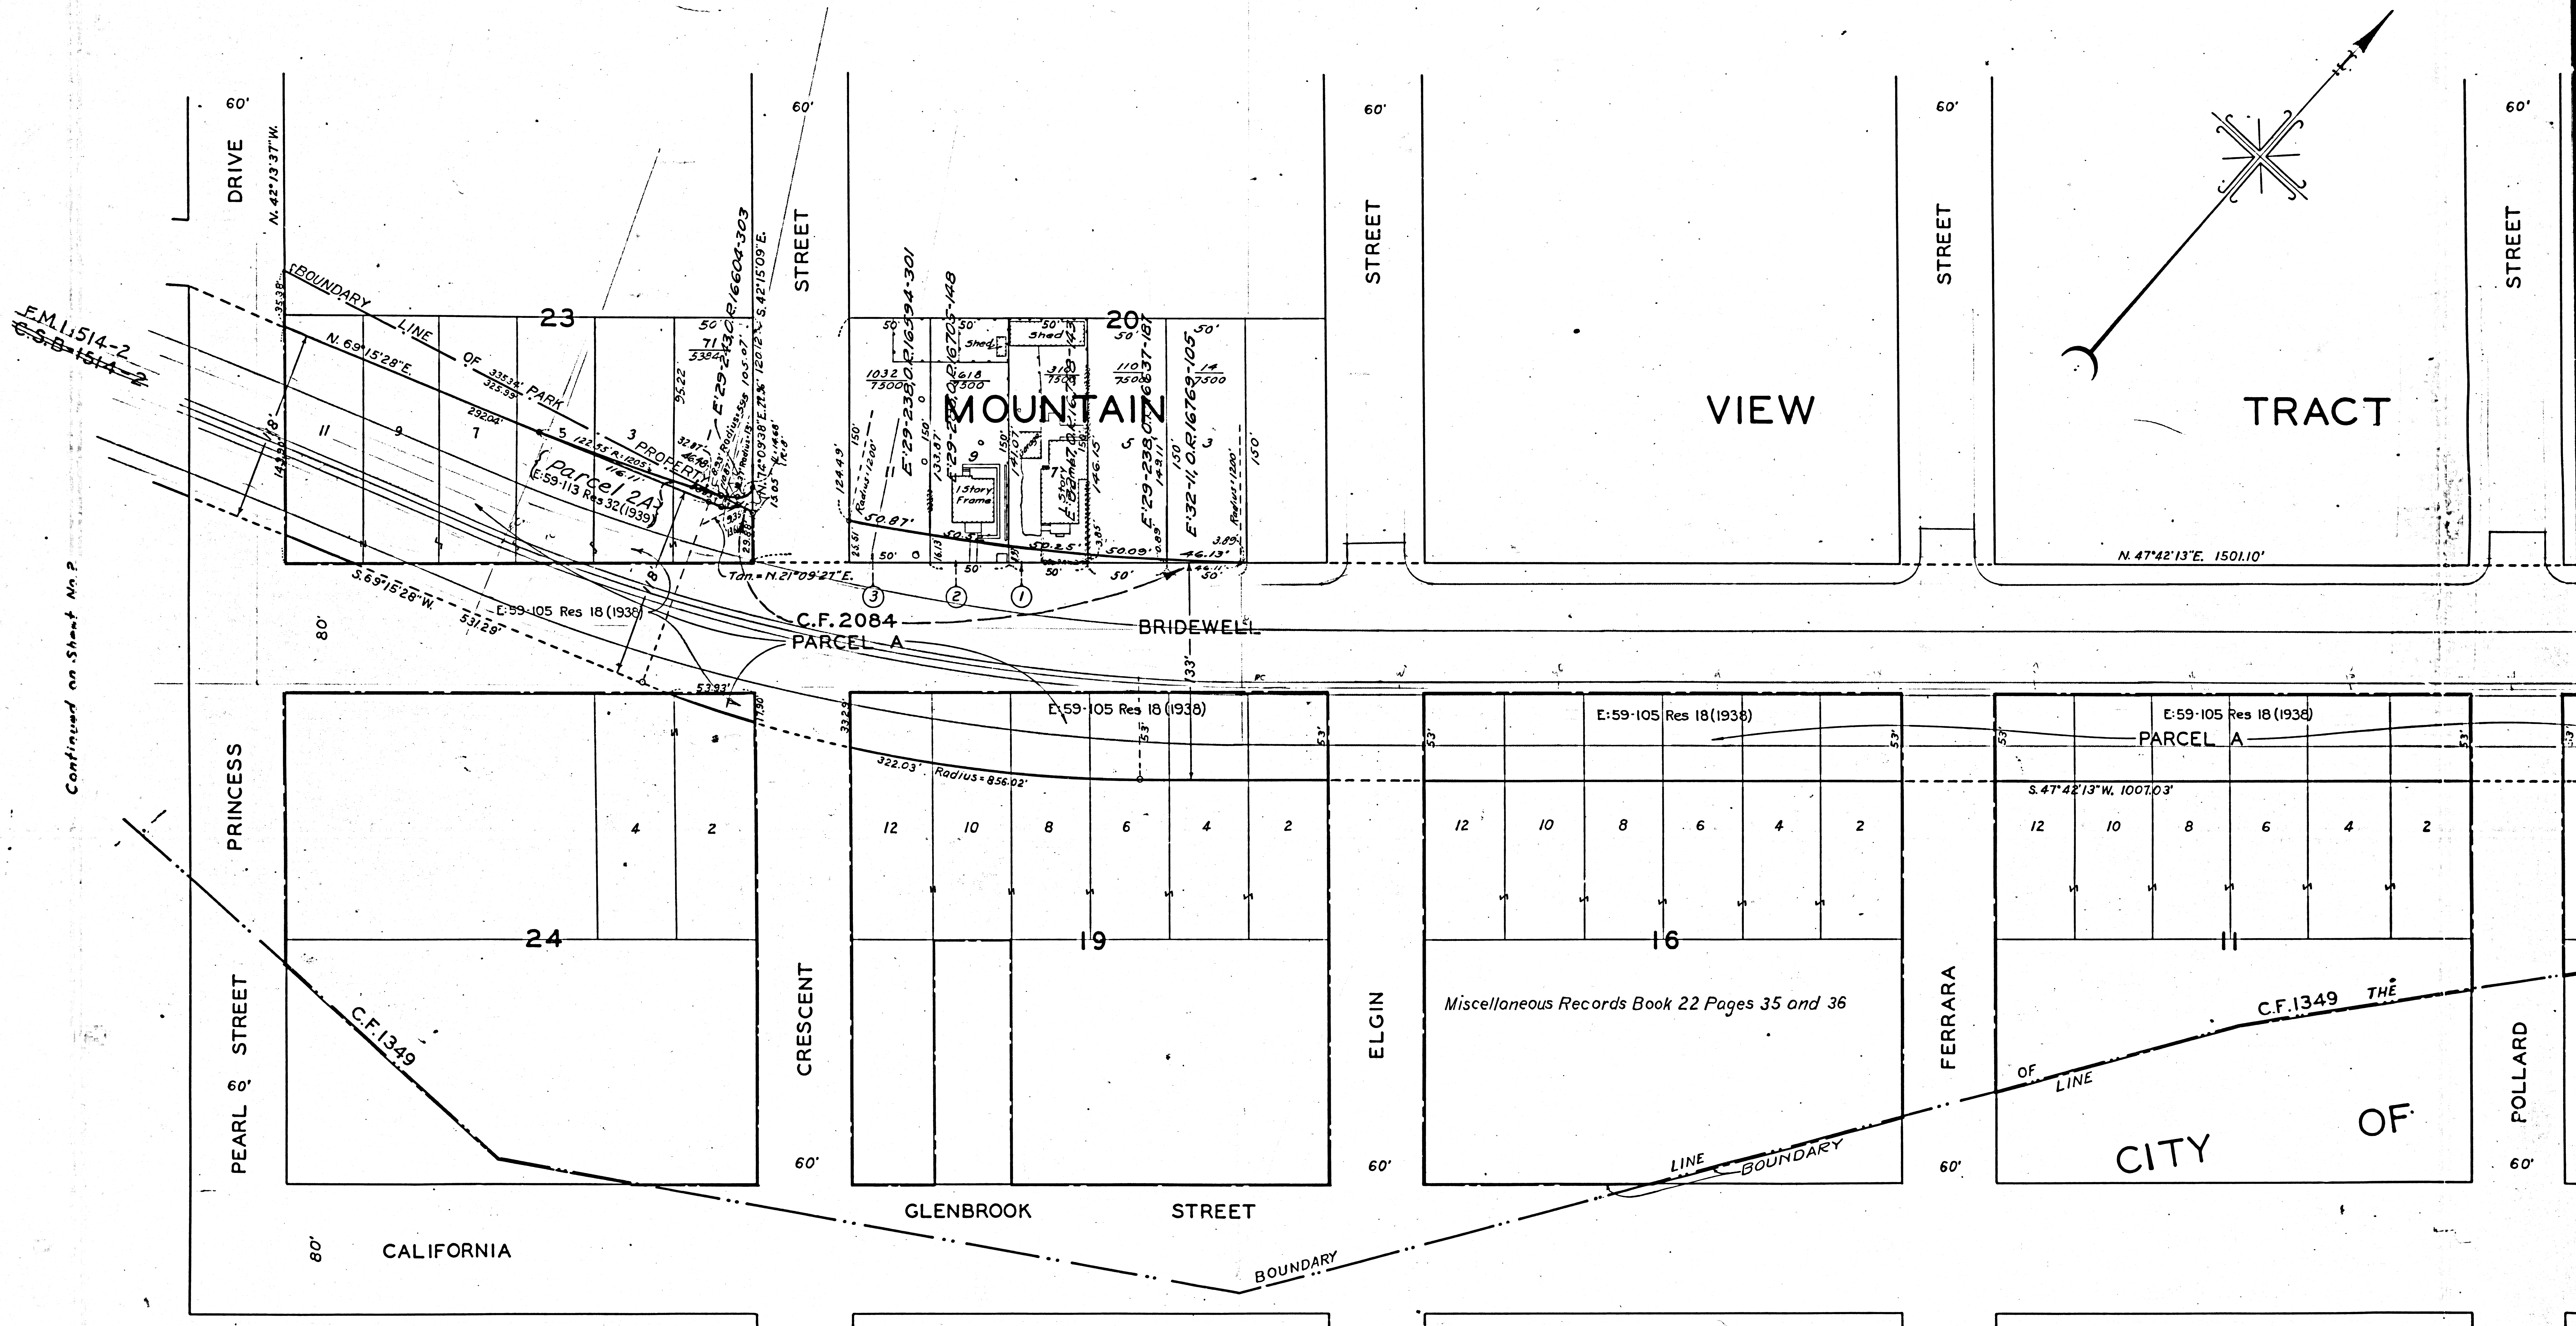

|      |         |    |
|------|---------|----|
| F.M. | 11514-1 |    |
| A1   | OF      | A3 |

P SAN PASCUAL

AVENUE

70

N. 47° 44' 16" E

Comet St.

PLAT OF LAND IN THE ARROYO SECO  
BELONGING TO THE  
SAN GABRIEL ORANGE GROVE ASSOCIATION  
Miscellaneous Records Book 3 Pages 279 to 283 (Inc)

Fractional

71

PROPERTY  
C.F. 1349

TRACT NO. 2744

Maps Book 27 Page 98

PARK

LINE OF

Radius = 2000'

N 47° 42' 13" E 169.59'

231.36'  
S 47° 42' 13" W  
250.31' Radius = 51750'

N 75° 25' 03" E 394'

S 1° 55' 23" W

F.M. 11263

PARCEL A

ANGELES  
PROPERTY

MARY E. THROOP TRACT

Part of Lot 1

Maps Book 9 Page 13

PASADENA

SOUTH

AVENUE

STREET

STREET

STREET

HOUGH

POLLARD

207  
1110  
1100  
1100

F.M. 11514-1

A 2 OF A 3