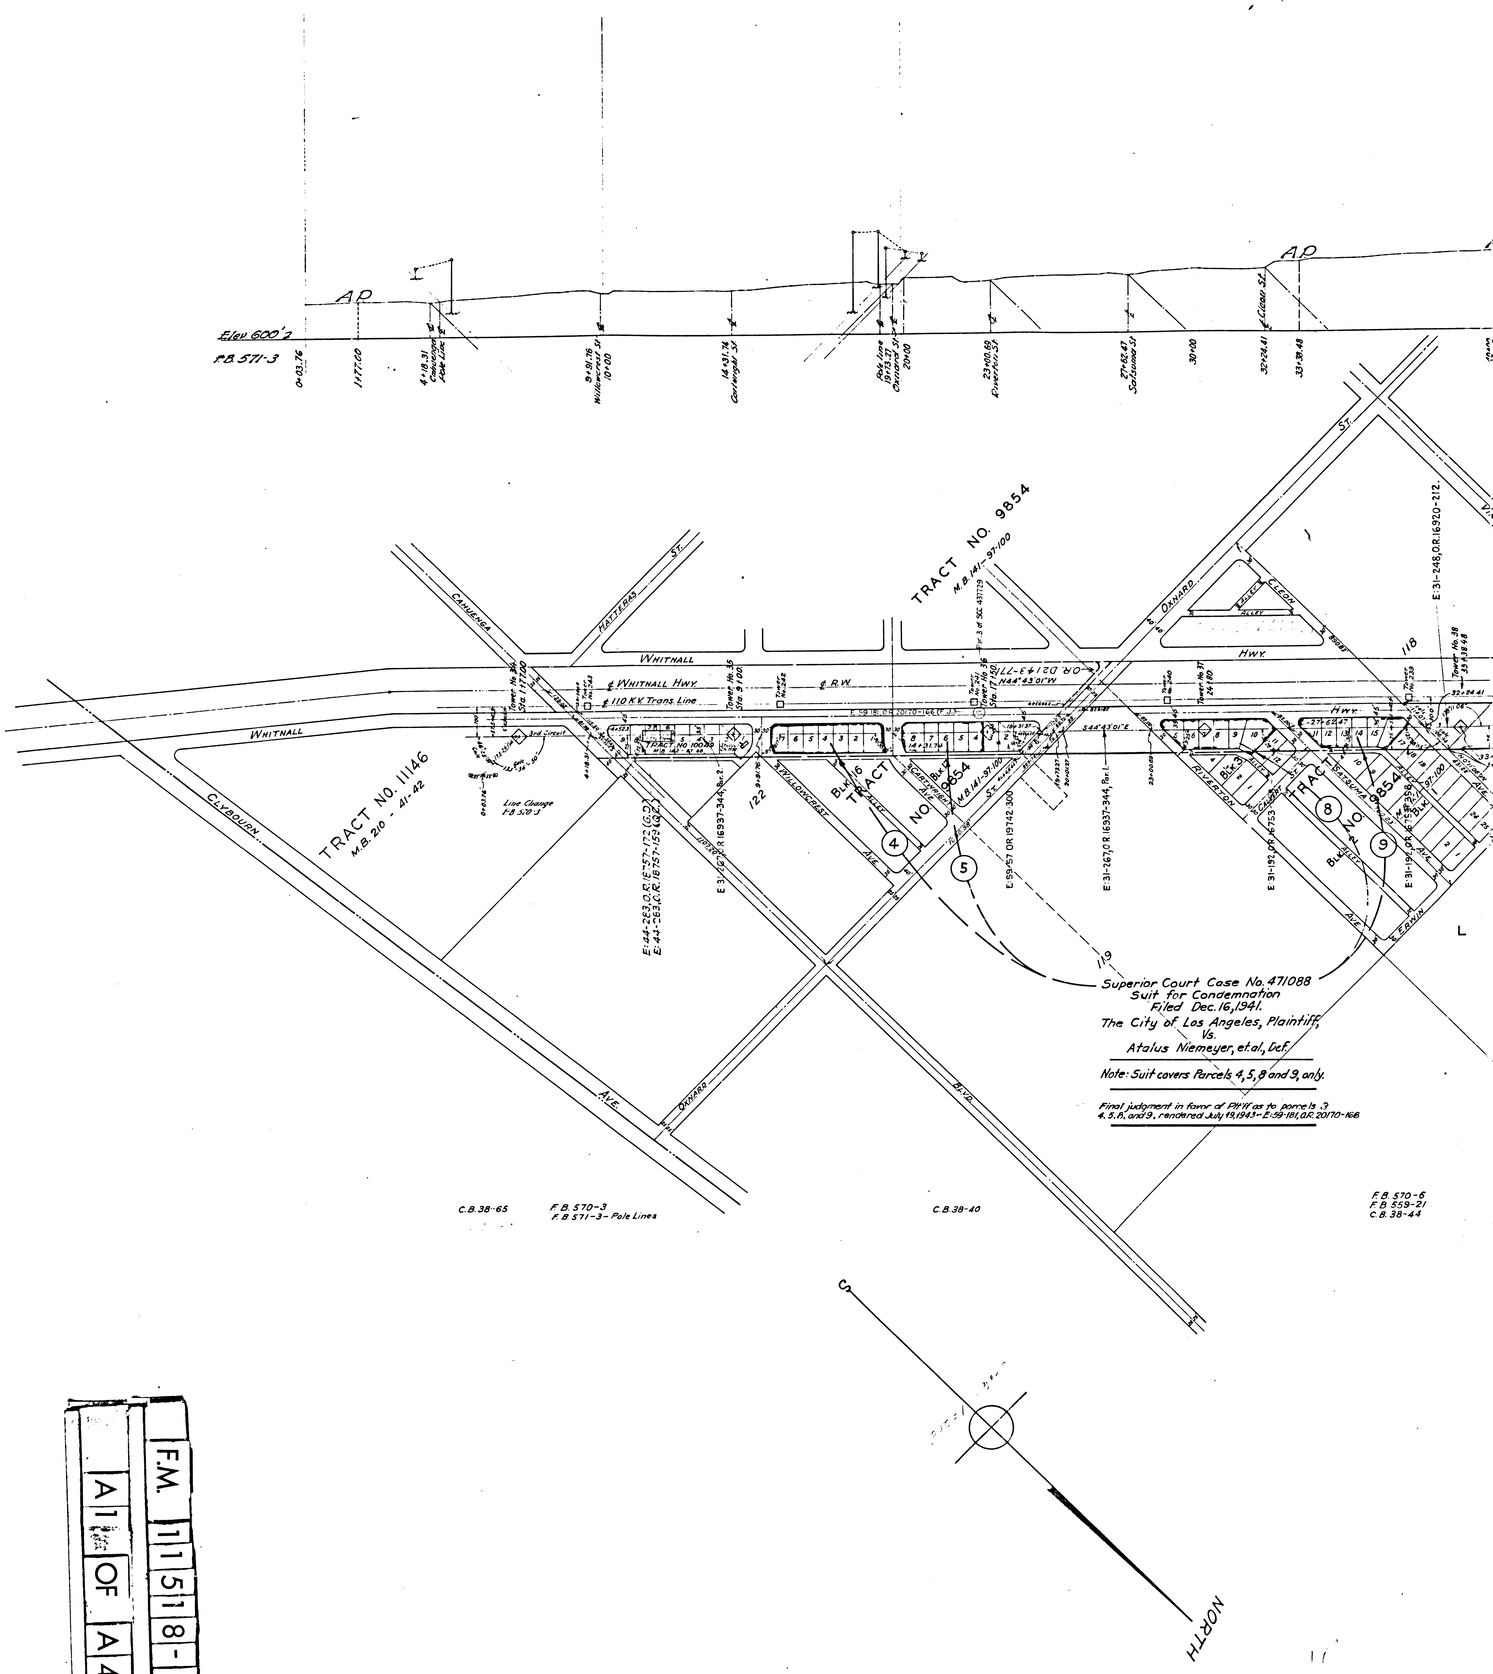

F.M. 111518-6

A1 OF A4

Superior Court Case No. 471088
Suit for Condemnation
Filed Dec. 16, 1941
The City of Los Angeles, Plaintiff
vs.
Note - Suit covers Parcels 4, 5, 8 and 9 only.
NORTH
F.M. 11518-6
A2 OF A4

NORTH
S
DEHOUNE TRACT
LANDERSHIM
Power line
Street lights

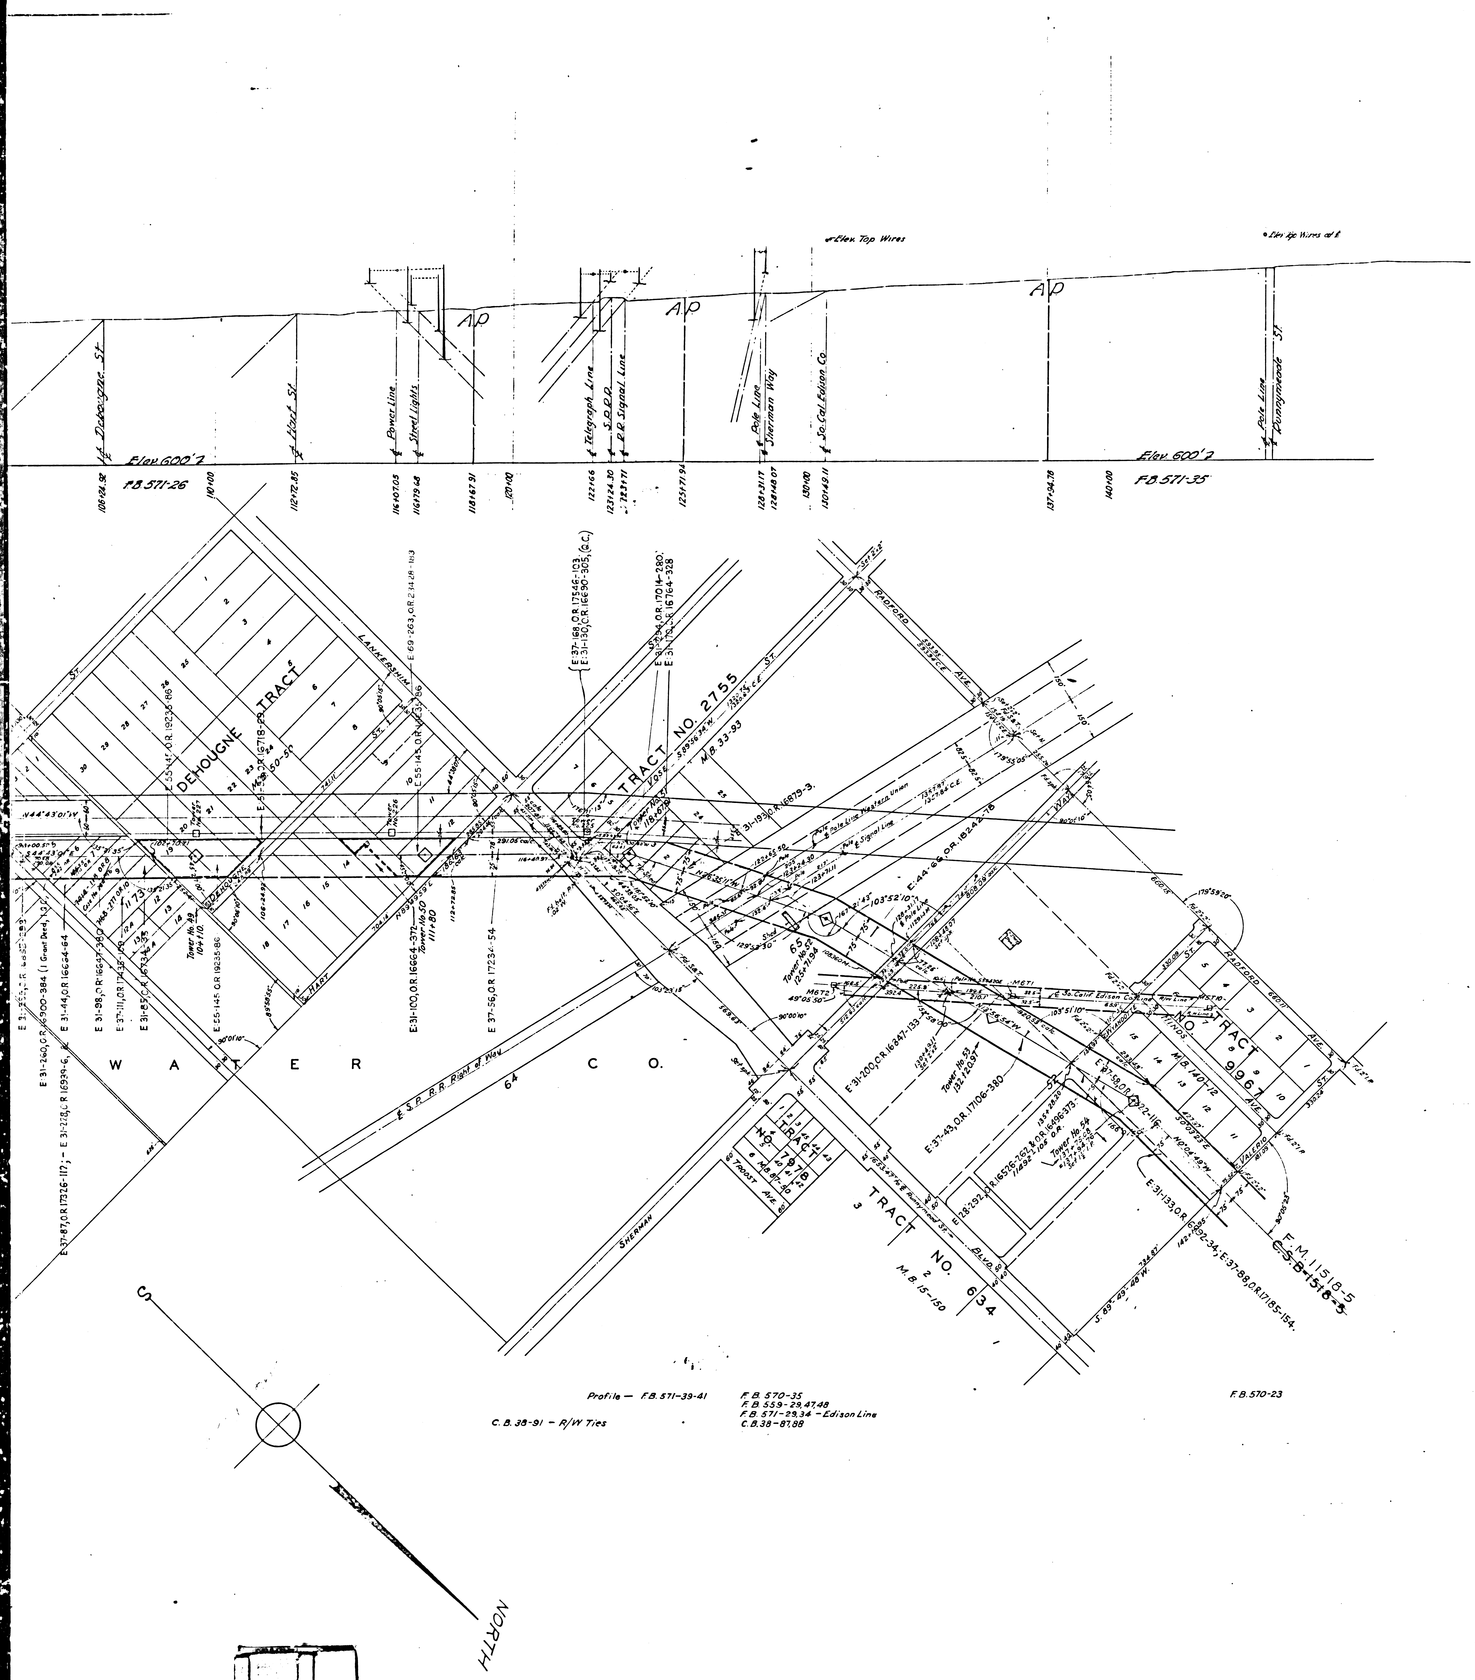

F.M. 111 5 11 8 - 6

A 4 OF A 4

NEG. 412 SHT. 6

REVISIONS				
NO	DATE	INITIALS	DESCRIPTION	APPVD

Scale 1"=200'
Drawn G.F.S.A.C.E.N. Date 4-10-35
Traced K.K.K. 5-18-35
Checked
DESIGN ENGINEER
ELECTRICAL ENGINEER DESIGN & CONSTRUCTION
ELECTRICAL ENGINEER OPERATION

BUREAU OF POWER AND LIGHT
DEPARTMENT OF WATER & POWER CITY OF LOS ANGELES

DRAWING NUMBER L-806