



FOR LATER ALIGNMENT BY ROAD DEPT. SEE -F.M. 11527-3

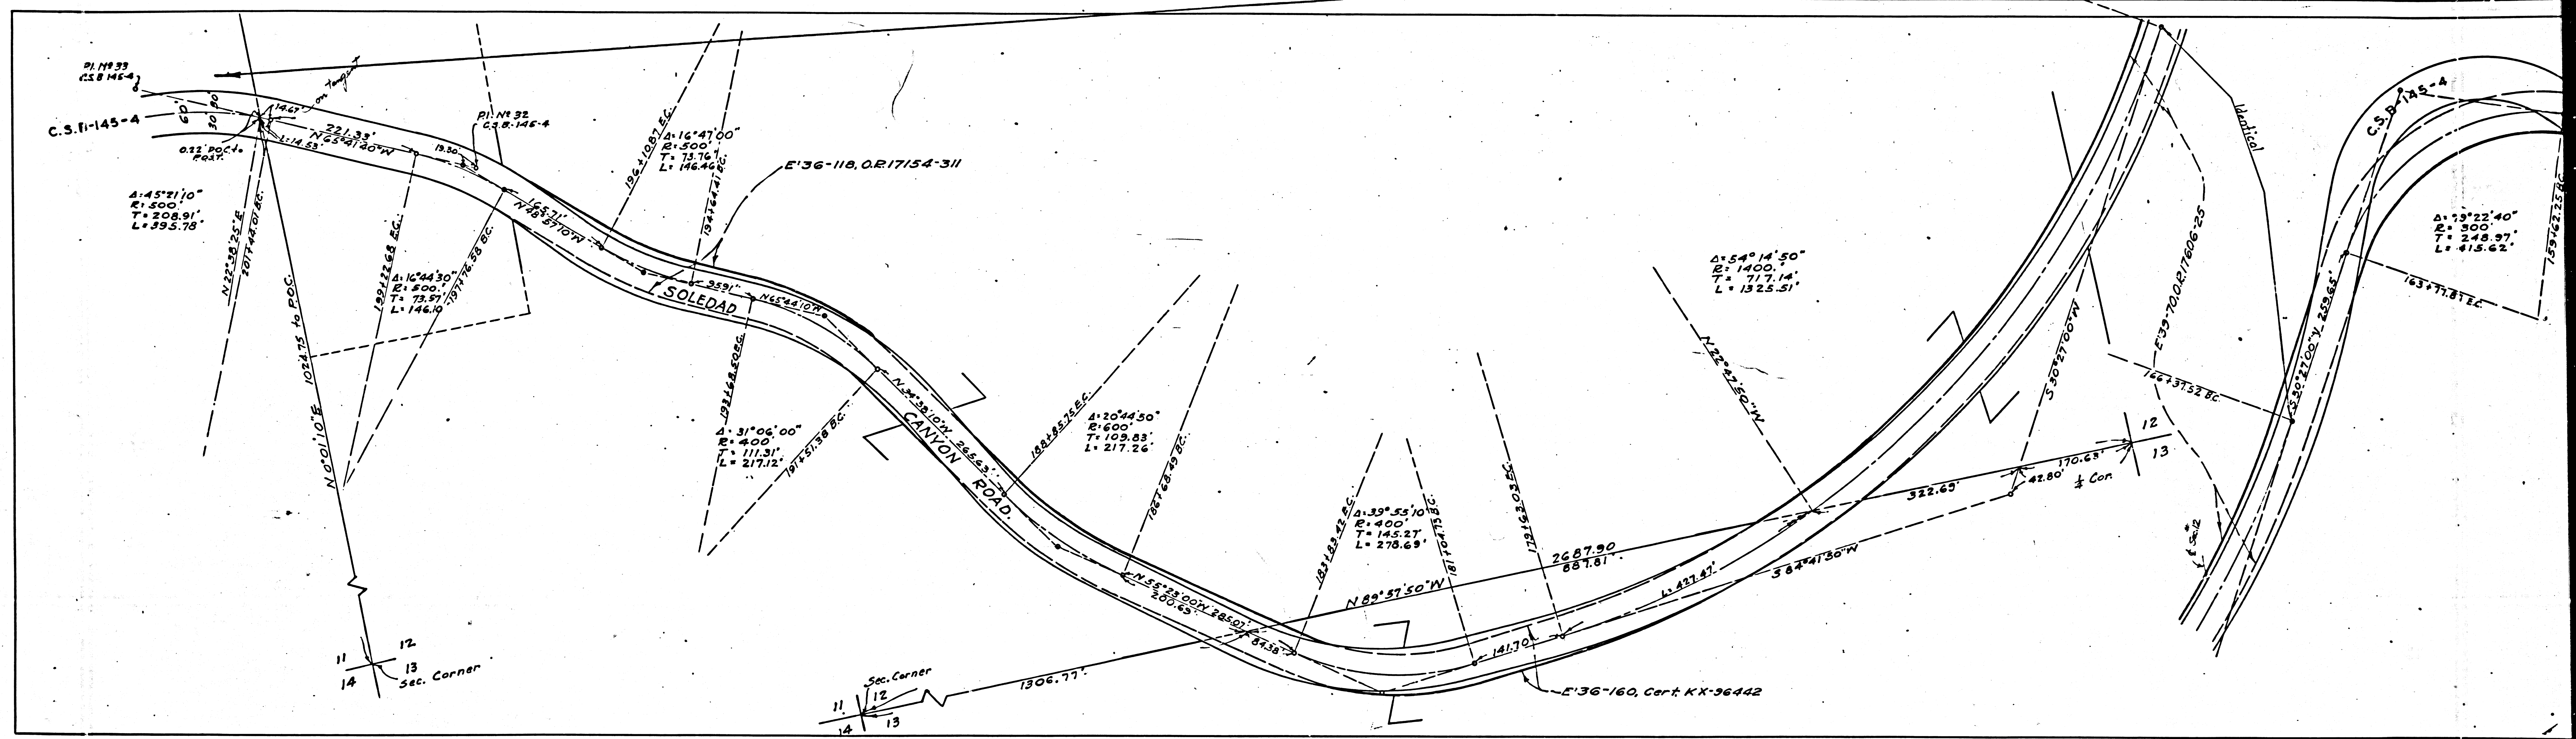

F.M.	1	1	5	2	7	-	3
A	1	OF	A	2			

ALIGNMENT BY ROAD DEPT. SEE F.M. 11663-3
C.S. B-1863-3

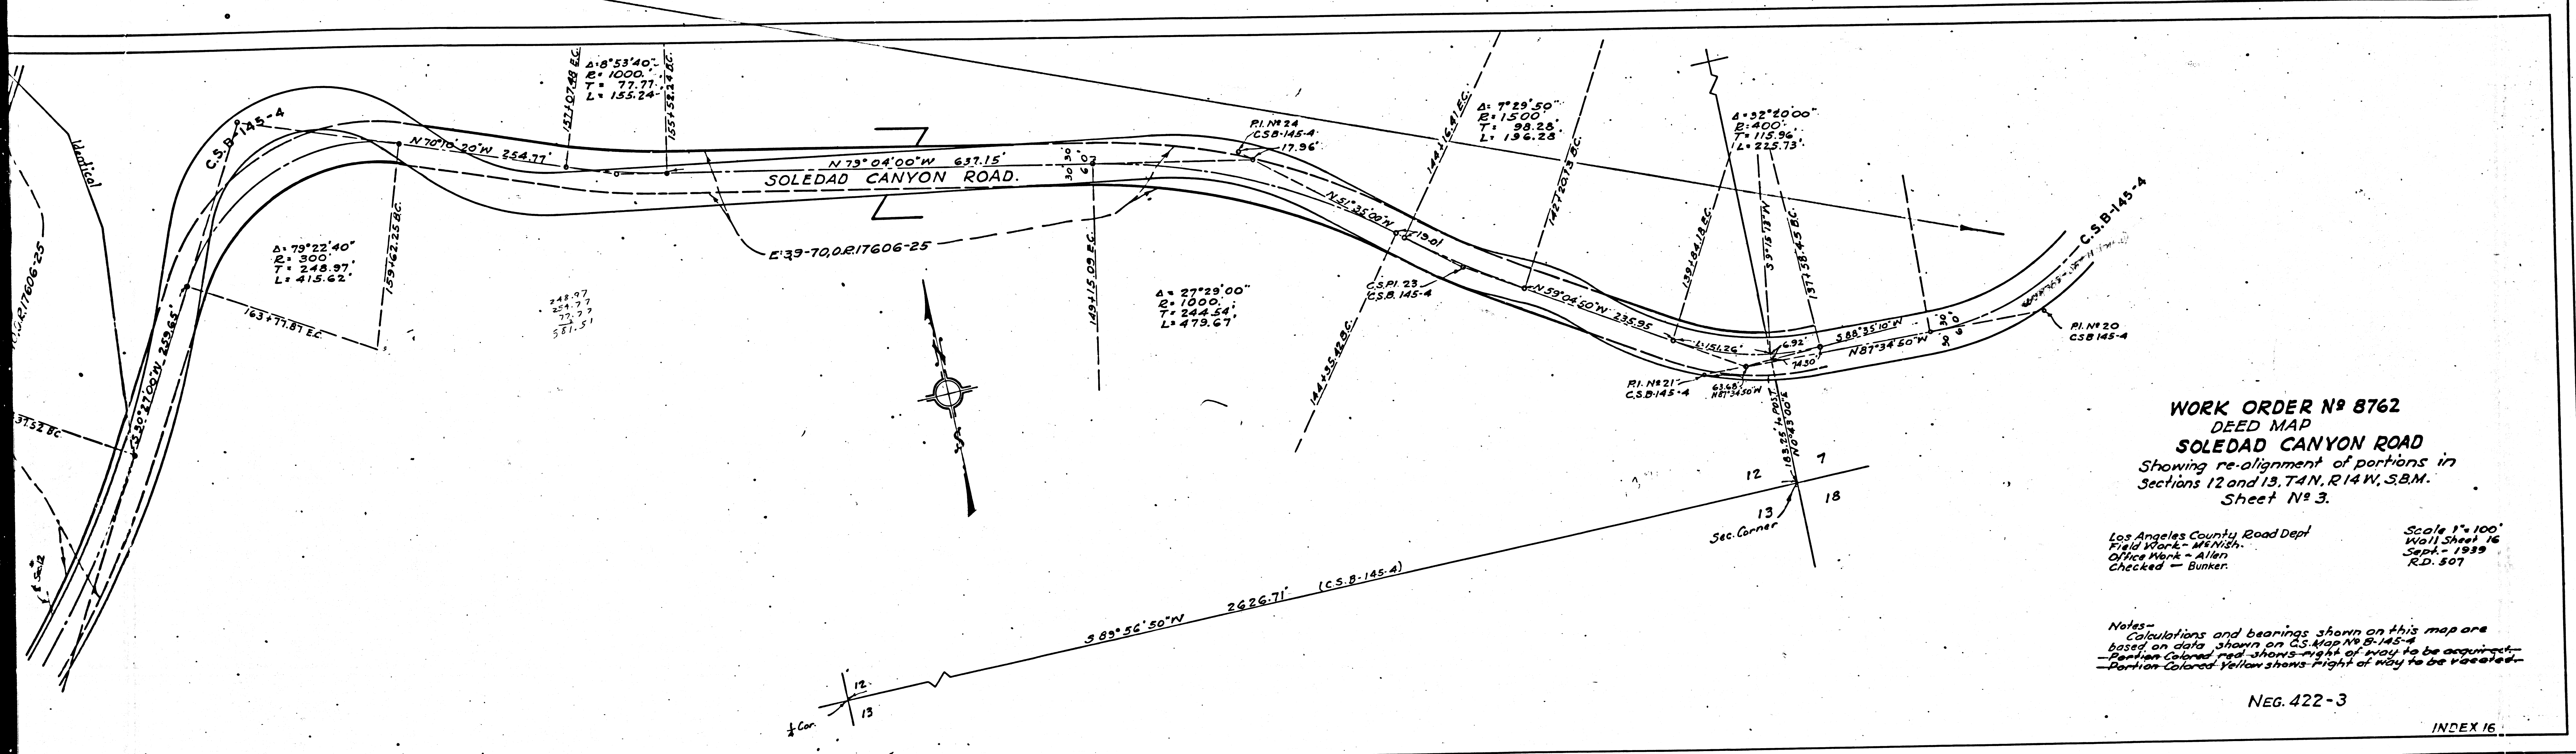

WORK ORDER N° 8762
DEED MAP
SOLEDAD CANYON ROAD
Showing re-alignment of portions in
Sections 12 and 13, T4N, R14W, S.B.M.
Sheet N° 3.

Los Angeles County Road Dept.
Field Work - McNish.
Office Work - Allen
Checked - Bunker.

Scale 1" = 100'
Wall Sheet 16
Sept. - 1939
R.D. 507

Notes -
Calculations and bearings shown on this map are
based on data shown on G.S. Map N° B-145-4
-Portion Colored red shows right of way to be acquired.
-Portion Colored yellow shows right of way to be vacated.

NEG. 422-3

INDEX 16

F.M.	11	527	-3
A2	OF	A2	