Note No. 1 Grants use of 3.205 acs. for highway purposes; 1.834 acs. shown by letter C; 0.708 acs. Par. 8, Sh. 13 & 0.663 ac

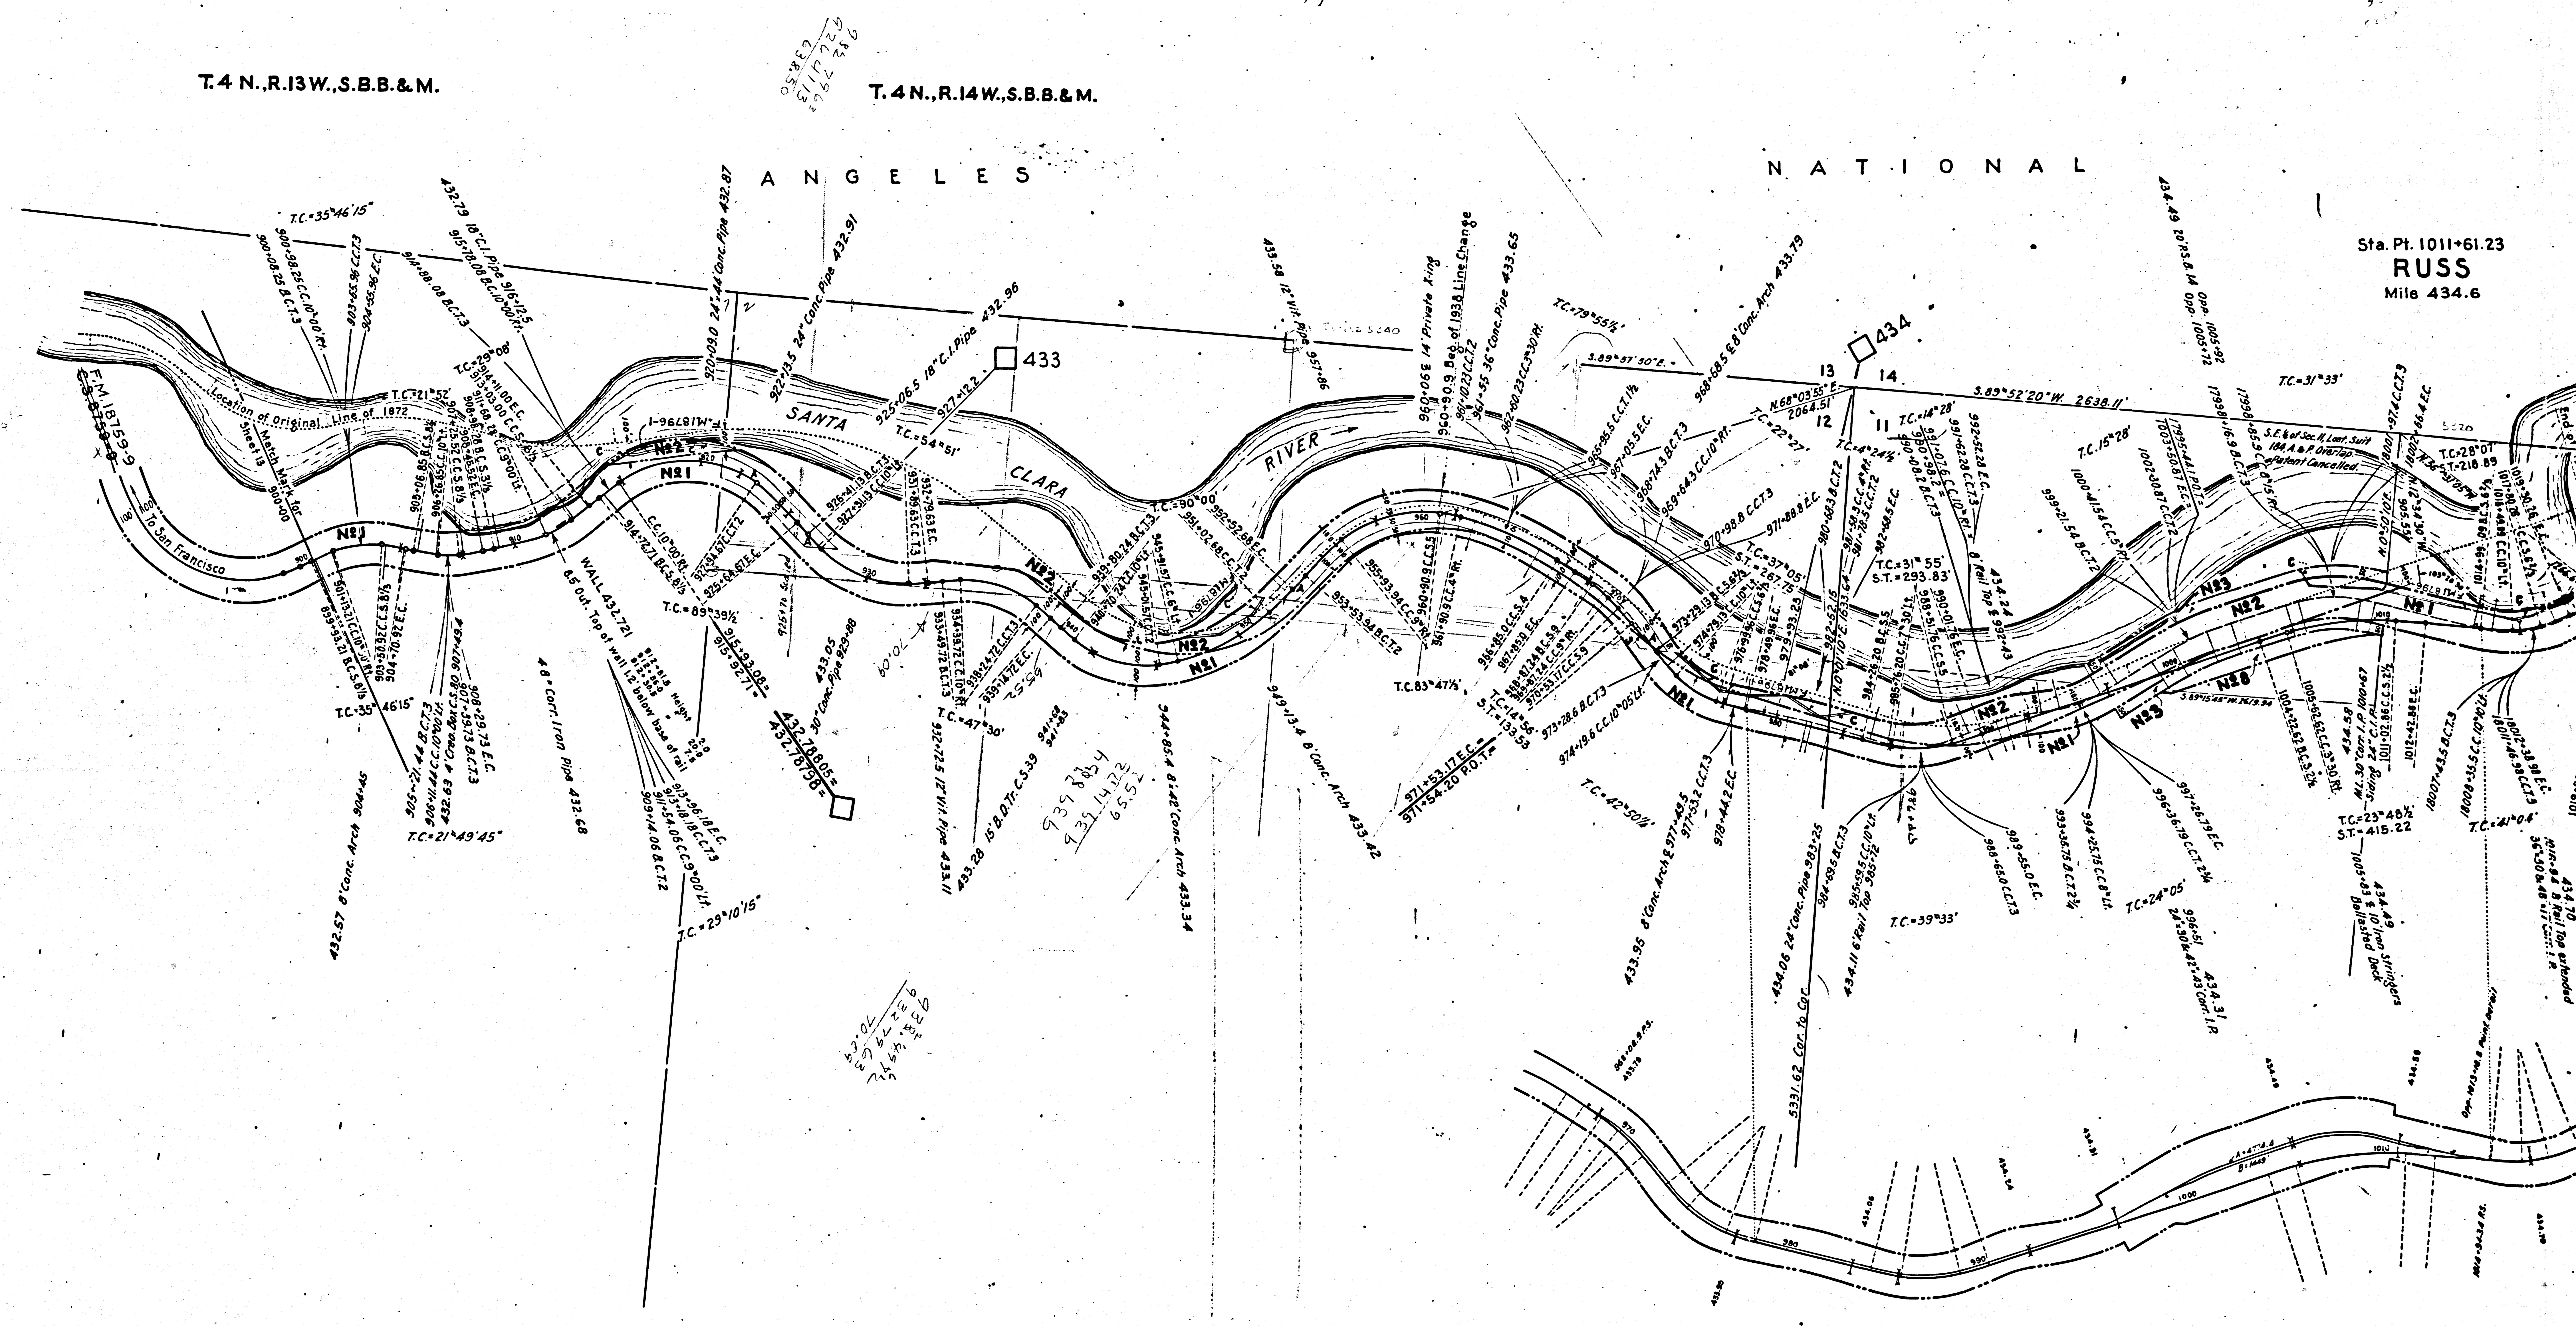

F.M. 11529-1

A1 OF A2

60202
14

Note Nº1 Grants use of 3.205 acs. for highway purposes; 1.834 acs. shown by letter C; 0.708 acs. Par. 8, Sh. 13 & 0.663 acs. Par. 1, Sh. 15.

SCHEDULE OF PROPERTY

No.	Grantor	Grantee	Instru.	Date	Record	Cust'd. No.	Area Acres	Area Sq. Ft.	Remarks
1	U.S. Government	S.P.R.R. Co.	Act of Cong.	Mar. 3, 1875			47.938		
	William Bailey	" " " "	G. & C. Deed	Jan. 11, 1890	O.R. 617-234, Jan. 23, 1890	3089			3.969 acs. acqd. 1.065 acs. incld. in Par. 1 & 4.904 acs. incld. in Par. 2 (Letter A)
2	U.S. Government	" " " "	Act of Cong.	Mar. 3, 1871			37.131		
	R.R. Comm. State of Cal.	S.P. Co.	Permit	Oct. 21, 1912		Fr. 428			Spur crossing Soledad Cañon 18079+02
3							3.347		No record at hand.
Und 1	S.P. Co. and S.P.R.R. Co.	County of Los Angeles	Lic. Agm't.	May 28, 1925	O.R. 3920-384, June 9, 1925	34346			See Note Nº1
	" " "	" " "	" "	Dec. 20, 1935		40347			Grants use of 0.398 acs. for steel & wood viaduct (Letter B).
4	Glenn Mulvaney et ux, et al	S.P.R.R. Co.	B & S. Deed	May 9, 1938	O.R. 15722-317, May 16, 1938	41022	17.619		21.701 acs. acq'd.; 3.820 acs. incld. in Par. 1 & .358 acs. incld. in Par. 2.
5	Samuel A. Gunderson et ux	" " " "	" " "	July 27, 1938	" 16133-30, Oct. 6, 1938	41099		7683	
6	" " " "	" " " "	" " "	" " "	" " " " "	"	8.464		
7	" " " "	" " " "	" " "	" " "	" " " " "	"		37941	1.524 acs. acqd.; 0.653 acs. shown as Par. 26 Sheet 15.
8	U.S.A. (Forest Service)	" " " "	Spec. use prt.	Aug. 23, 1938		41094	1.5		
Und 6	S.P.R.R. Co. & S.P. Co.	County of Los Angeles	Lic. Agm't.	June 23, 1939		41310			Grants use of 0.523 acs. for overhead highway cr. at es. 18074+18.3

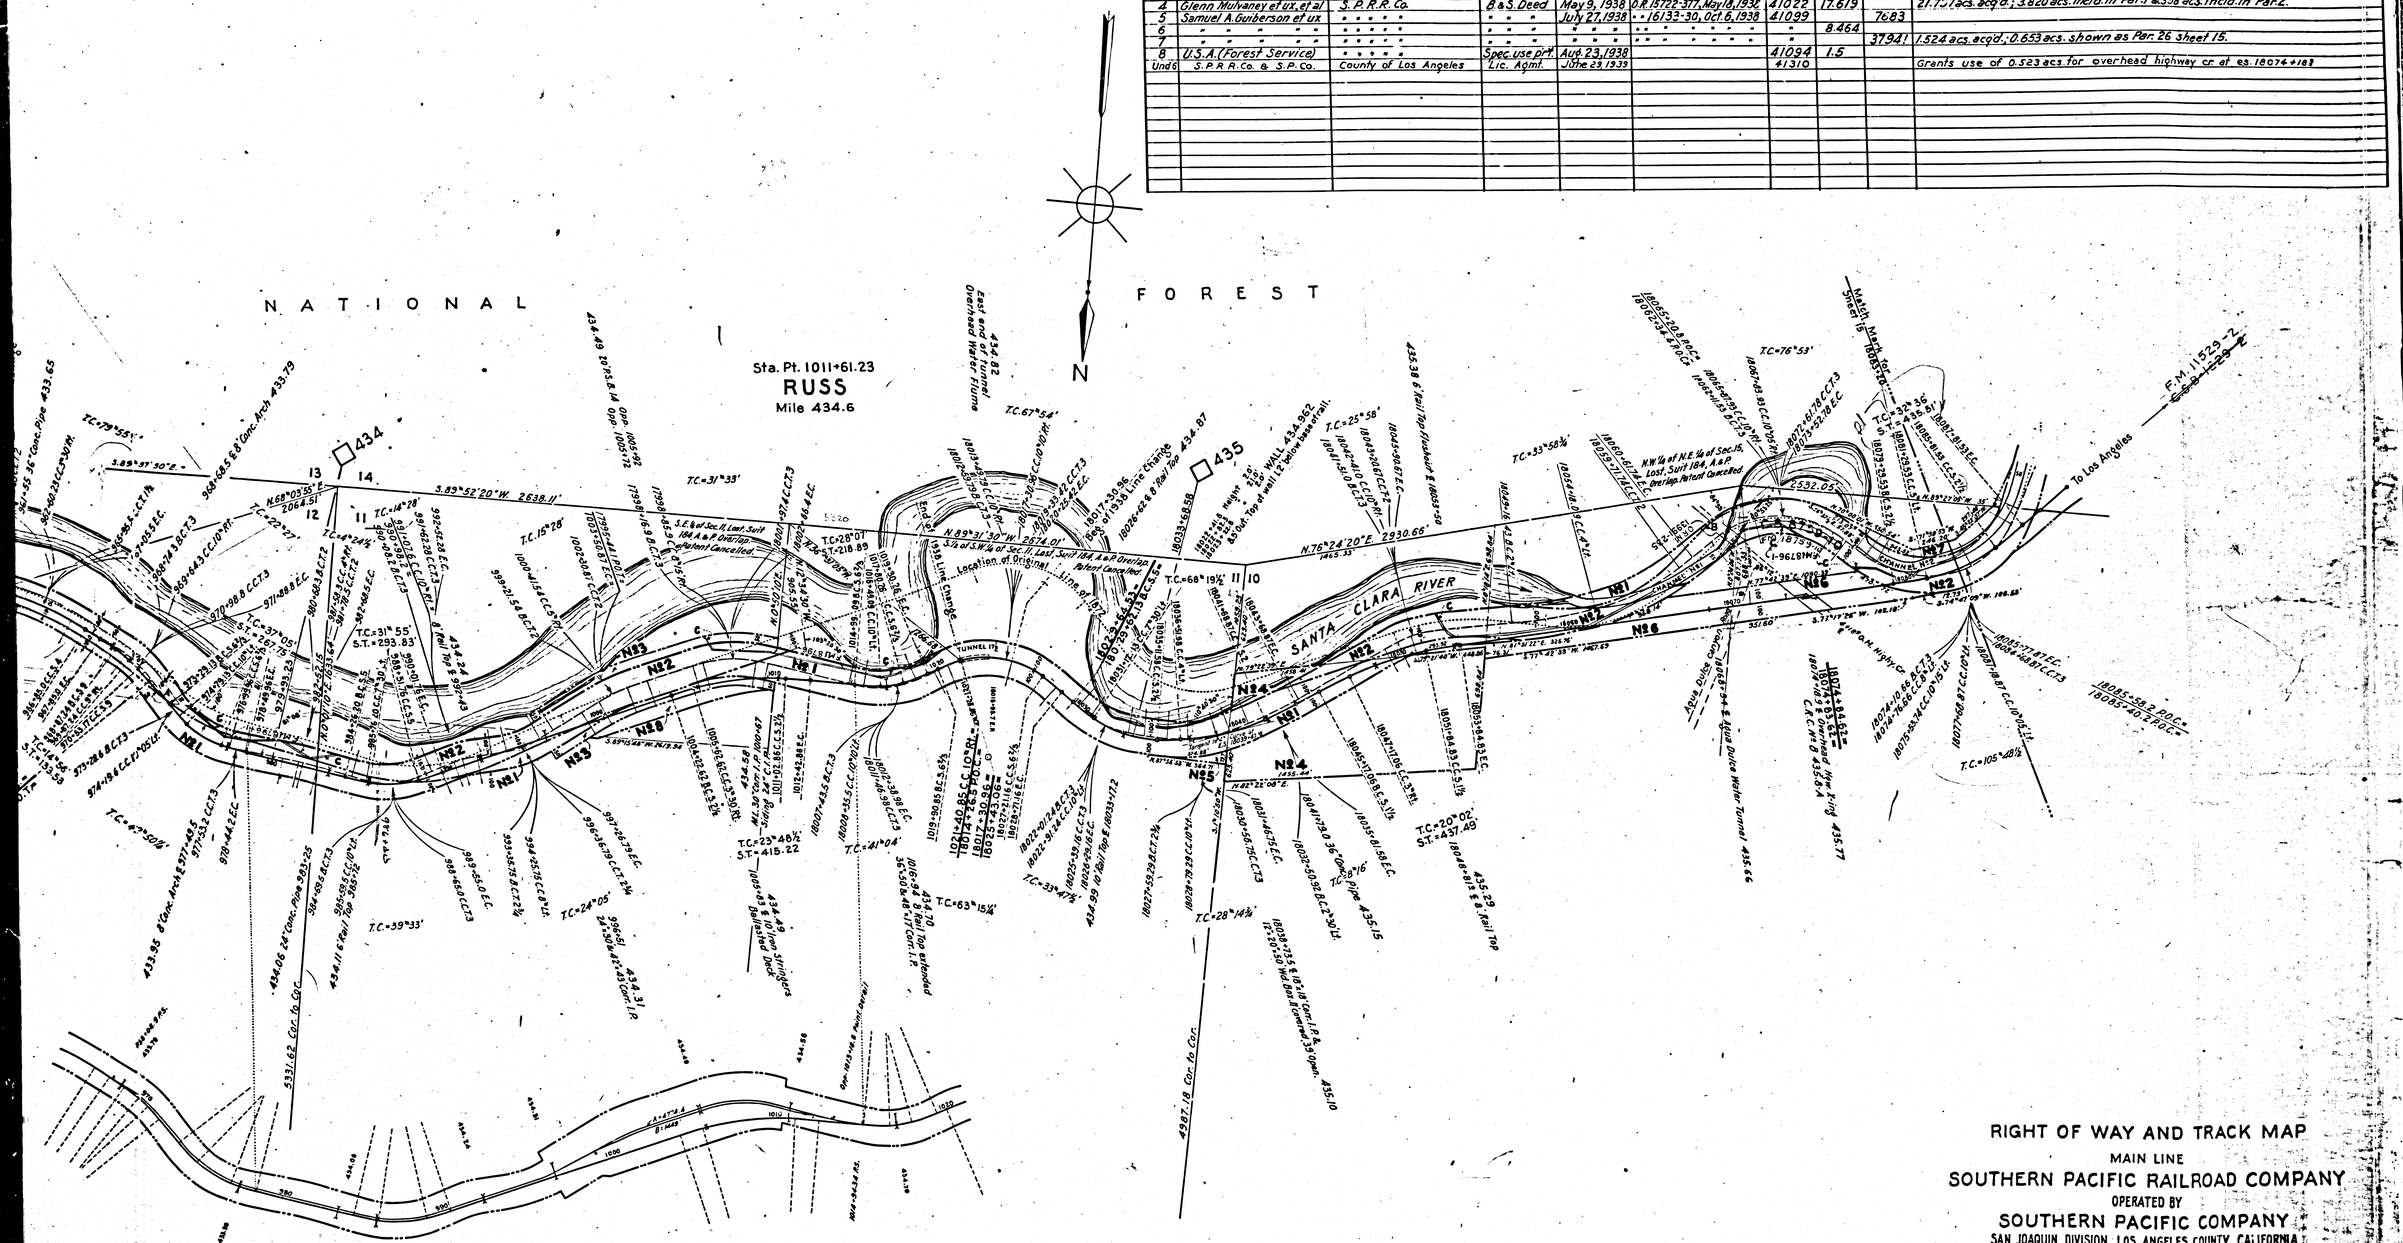

RIGHT OF WAY AND TRACK MAP
MAIN LINE
SOUTHERN PACIFIC RAILROAD COMPANY
OPERATED BY
SOUTHERN PACIFIC COMPANY
SAN JOAQUIN DIVISION, LOS ANGELES COUNTY, CALIFORNIA
FROM STATION 900+00 TO STATION 18083+20
Scale: 1 inch = 400 feet

VALUATION DEPARTMENT
SAN FRANCISCO, CALIFORNIA

F.M. 11529-1
A 2 OF A 2

V-21
141

INDEX 16

(10)